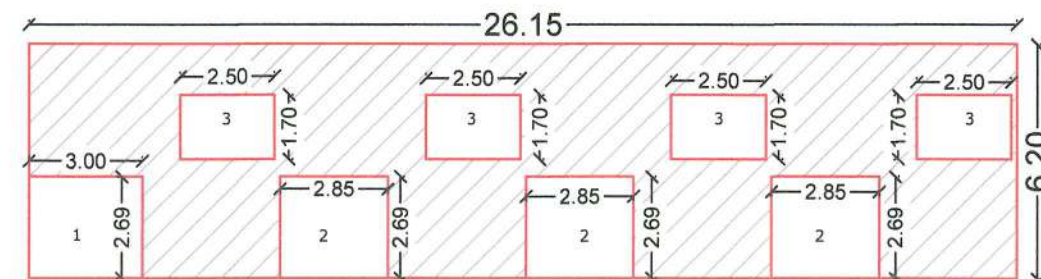


B/UP AREA STATEMENT			
SR.NOS.	NOS.	TOTAL B/U AREA	CARPET AREA
01	G-01.	68.95 SQ.M	49.95 SQ.M
02	G-02, G-03.	68.15 SQ.M	49.95 SQ.M
03	G-04.	68.95 SQ.M	49.95 SQ.M



P-LINE AREA CAL. FOR FIRST FLOOR

SCALE 1:200
 AREA CAL.
 OVER ALL DIM. = 26.15 X 06.20 = 162.13 SQ.MT.
 DEDUCT
 1) = 3.00 X 2.69 = 08.07
 2) = (2.85 X 2.69) X 3 = 22.99
 3) = (2.50 X 1.70) X 4 = 17.00
 TOTAL DEDUCTION = 48.06

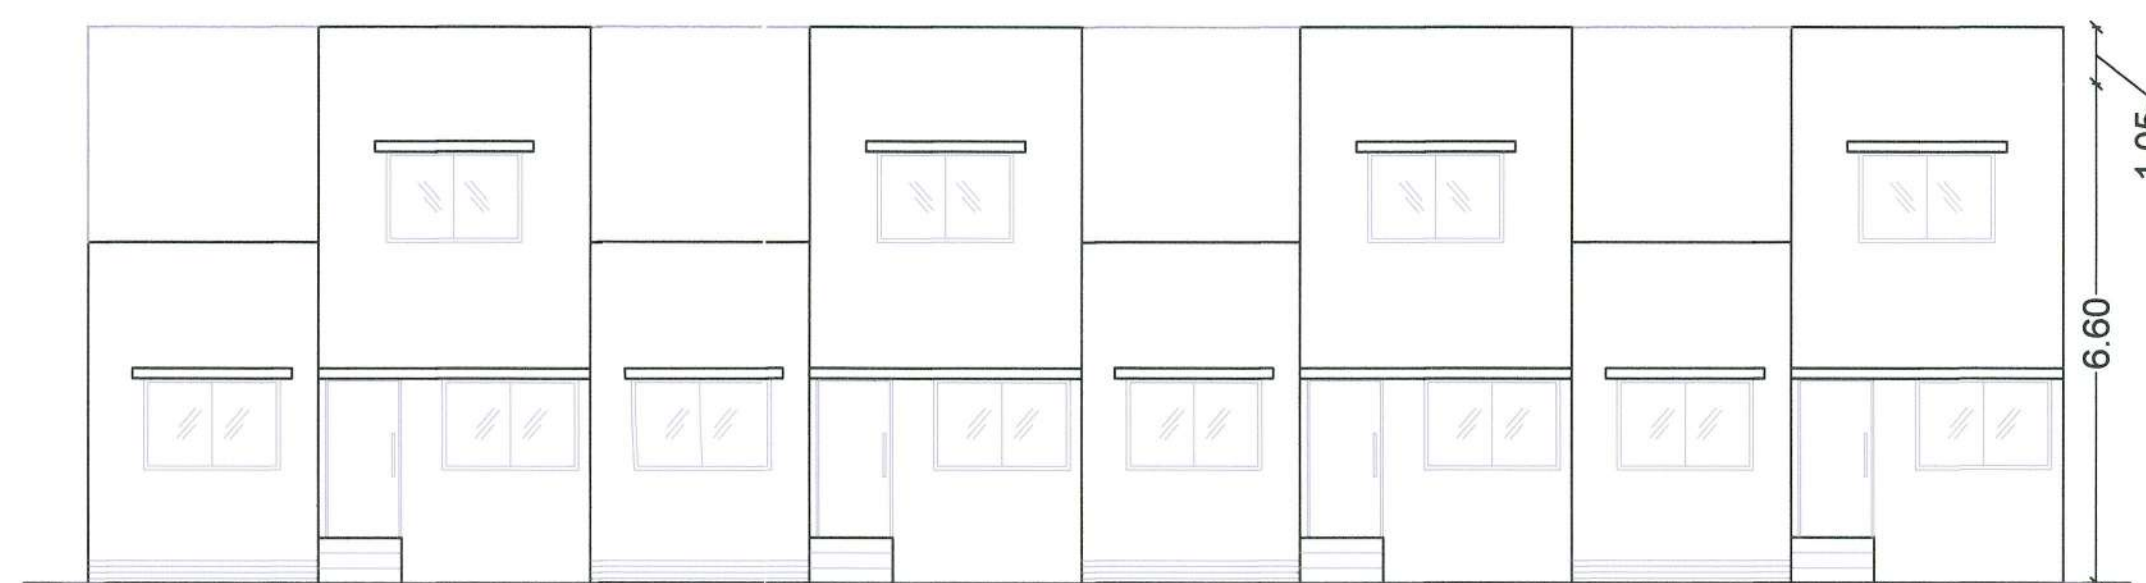
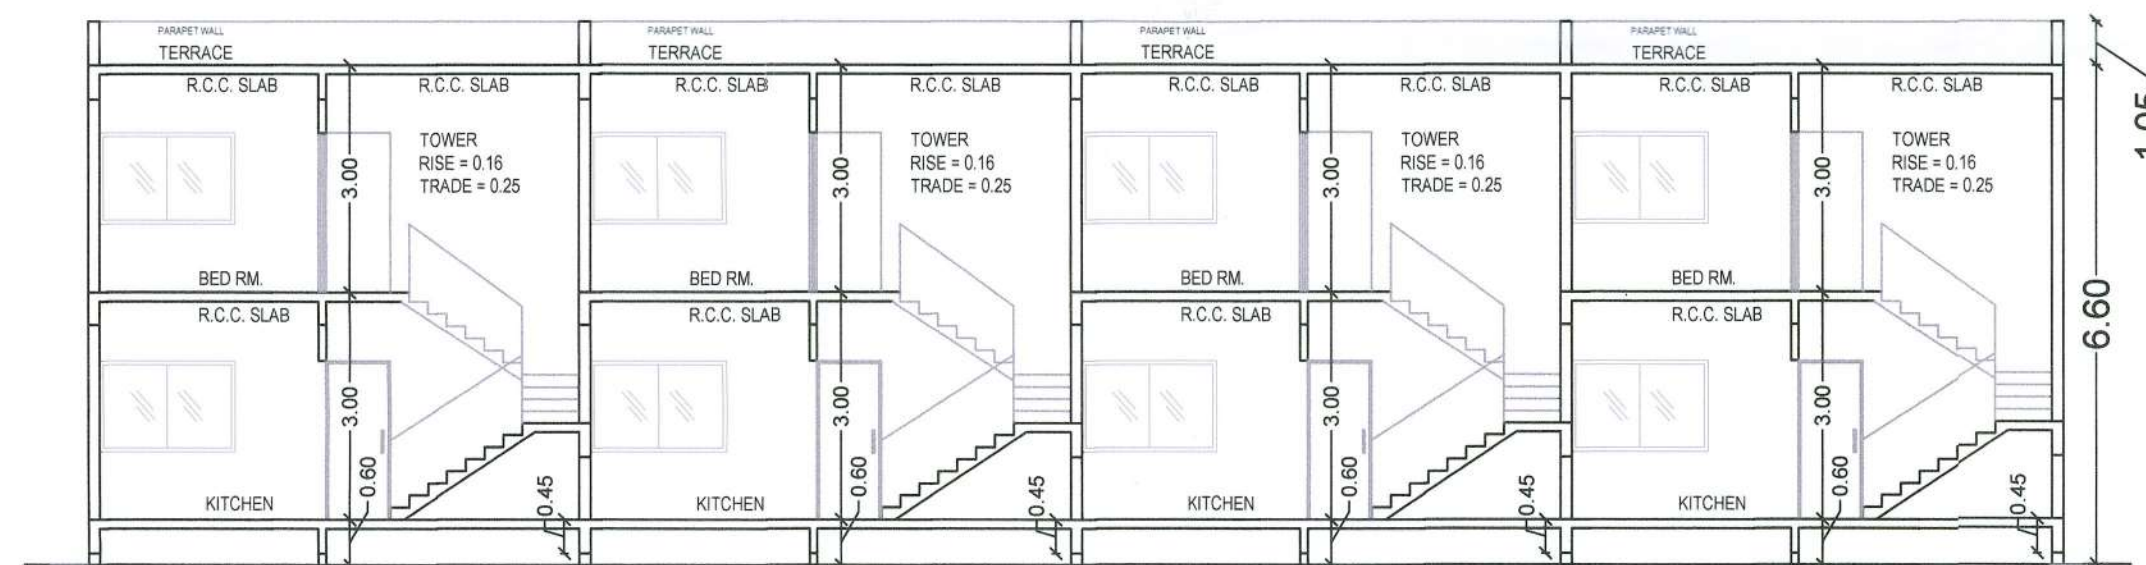
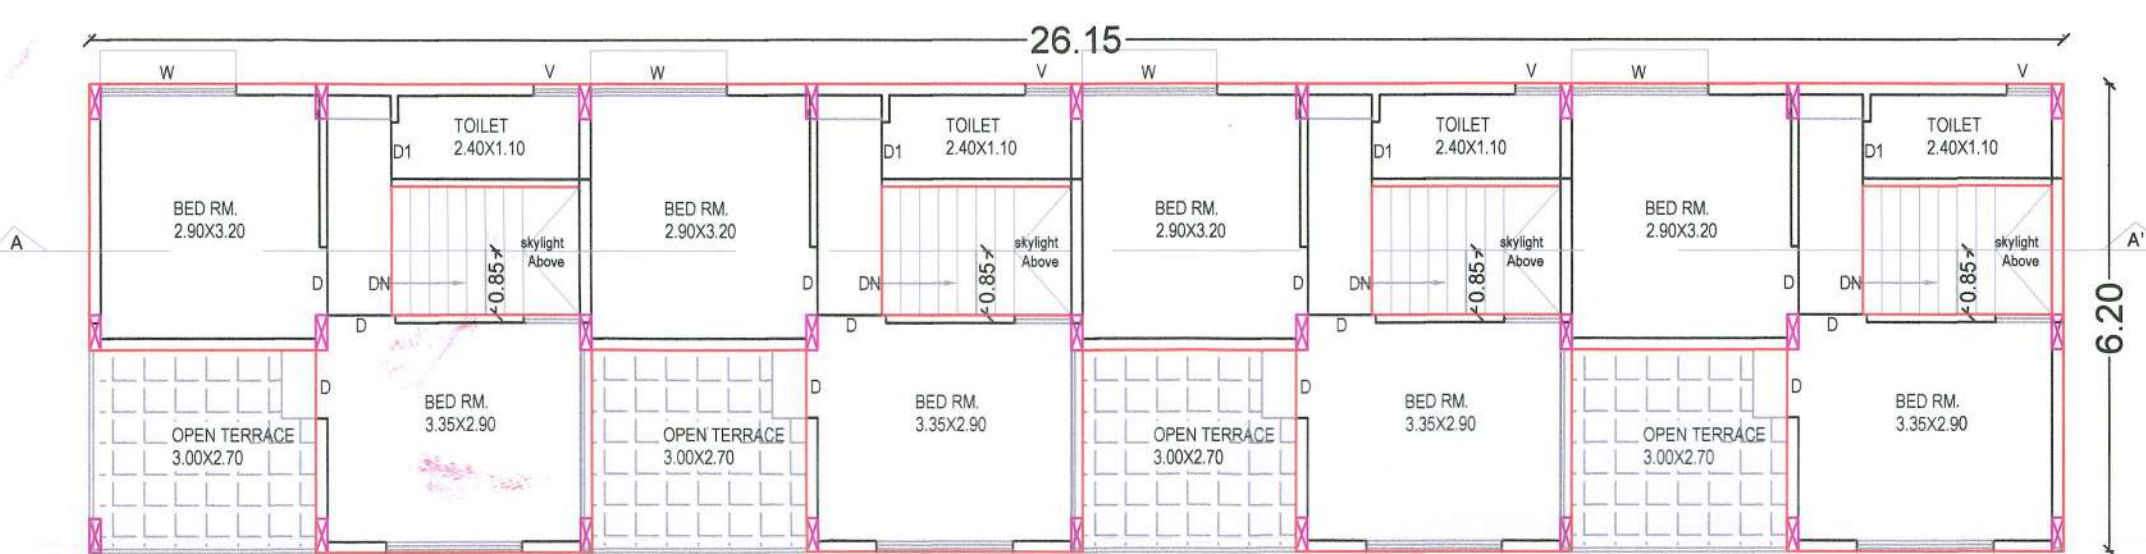
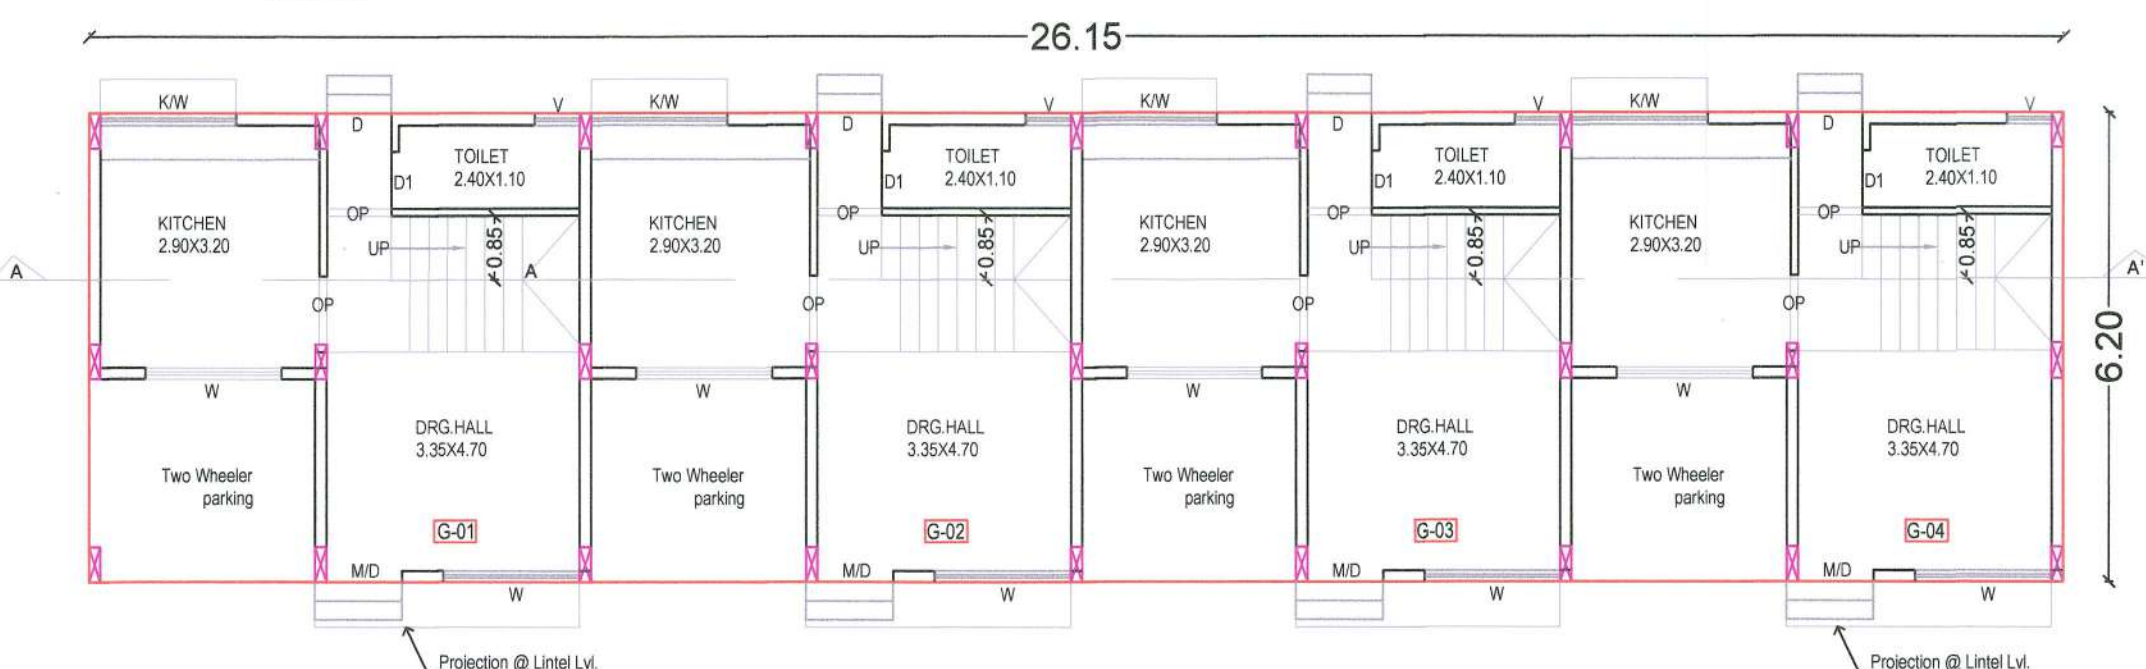
NET B/UP AREA = 162.13 - 48.06 = 114.07 SQ.MT.



P-LINE AREA CAL. FOR GROUND FLOOR

SCALE 1:200
 AREA CAL.
 OVER ALL DIM. = 26.15 X 06.20 = 162.13 SQ.MT.

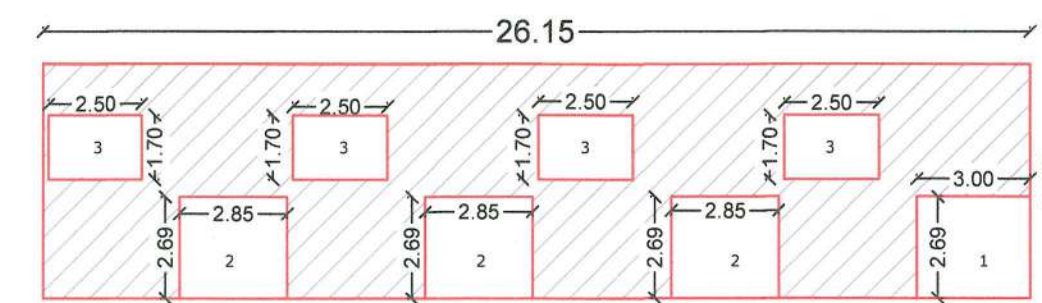
NET B/UP AREA = 162.13 SQ.MT.

ELEVATION
SCALE 1:100SECTION A-A'
SCALE 1:100FIRST FLOOR PLAN
SCALE 1:100

06.00 M. WIDE PATHWAY

BUILDING - G

B/UP AREA STATEMENT			
SR.NOS.	NOS.	TOTAL B/U AREA	CARPET AREA
01	H-01.	68.95 SQ.M	49.95 SQ.M
02	H-02, H-03.	68.15 SQ.M	49.95 SQ.M
03	H-04.	68.95 SQ.M	49.95 SQ.M



P-LINE AREA CAL. FOR FIRST FLOOR

SCALE 1:200
 AREA CAL.
 OVER ALL DIM. = 26.15 X 06.20 = 162.13 SQ.MT.
 DEDUCT
 1) = 3.00 X 2.69 = 08.07
 2) = (2.85 X 2.69) X 3 = 22.99
 3) = (2.50 X 1.70) X 4 = 17.00
 TOTAL DEDUCTION = 48.06

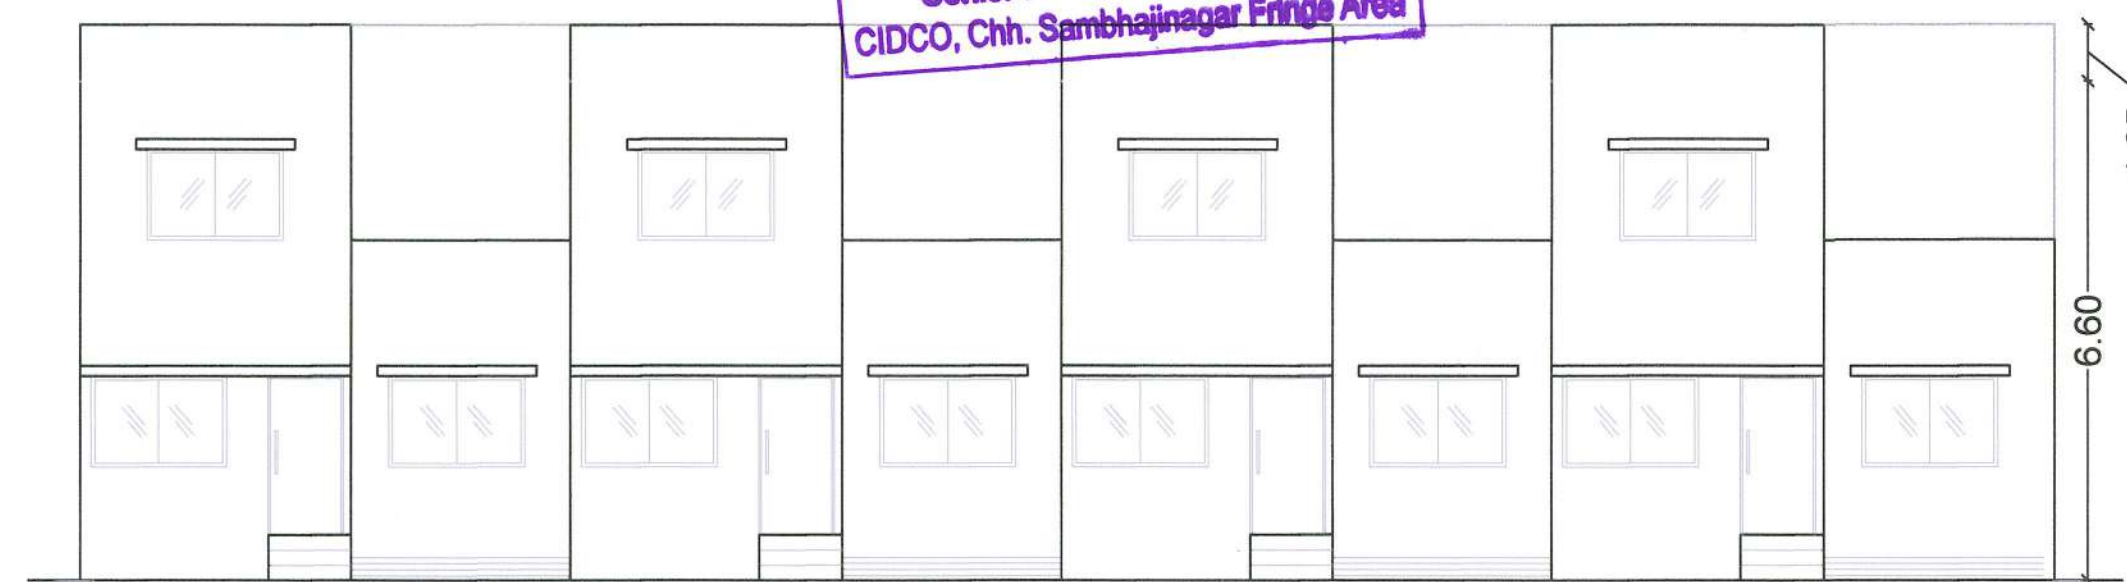
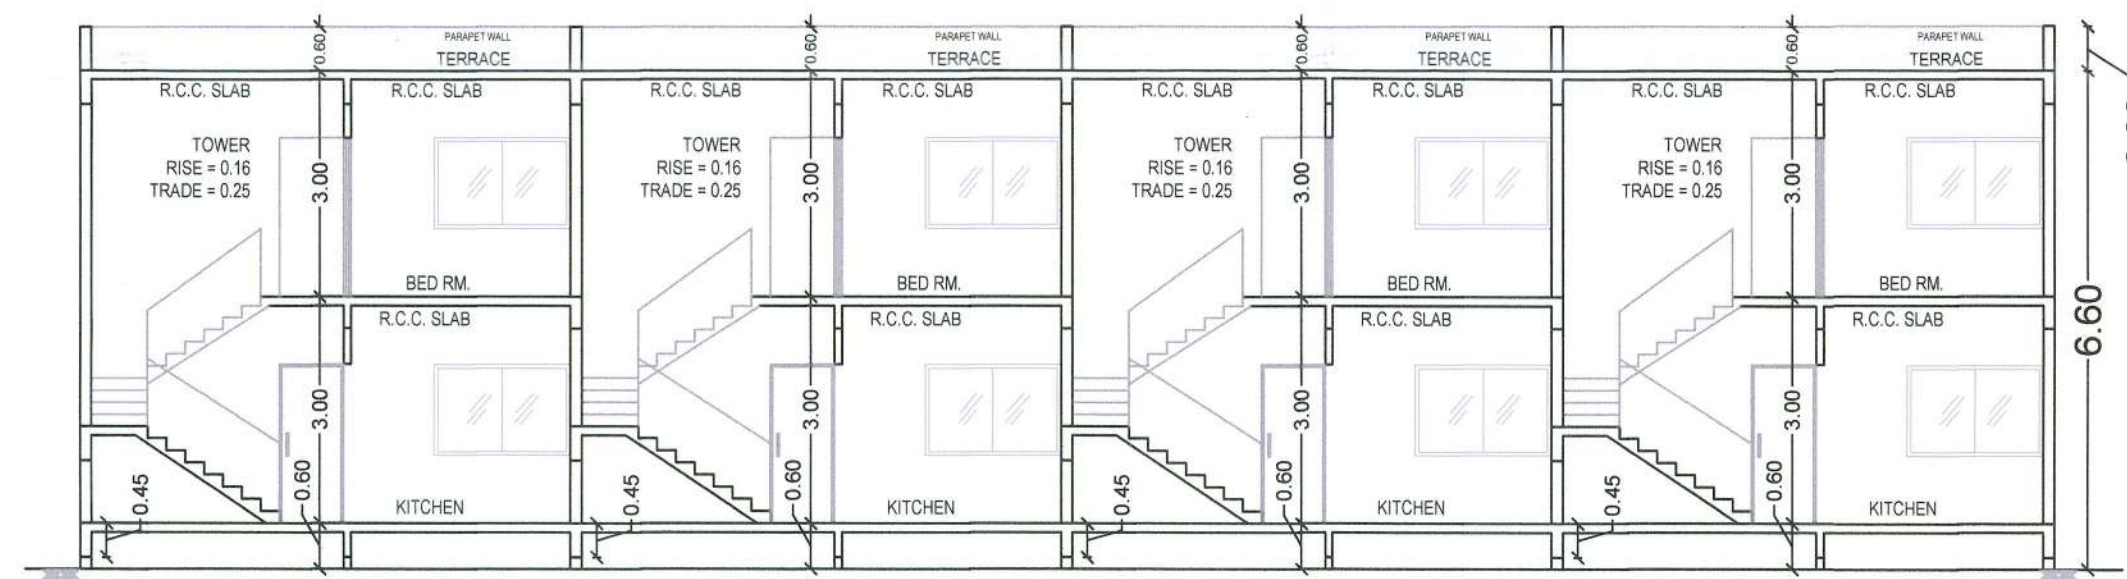
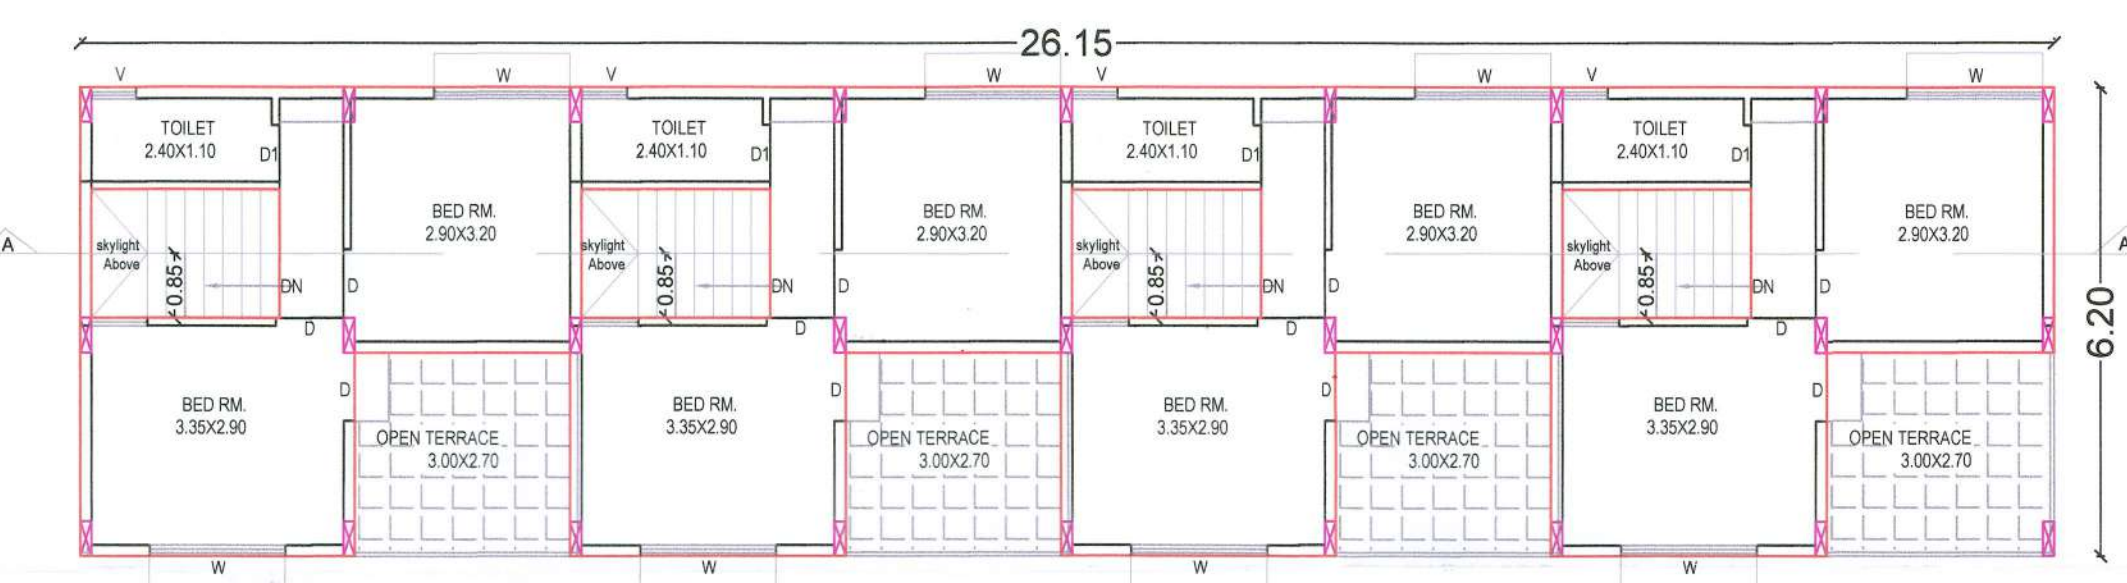
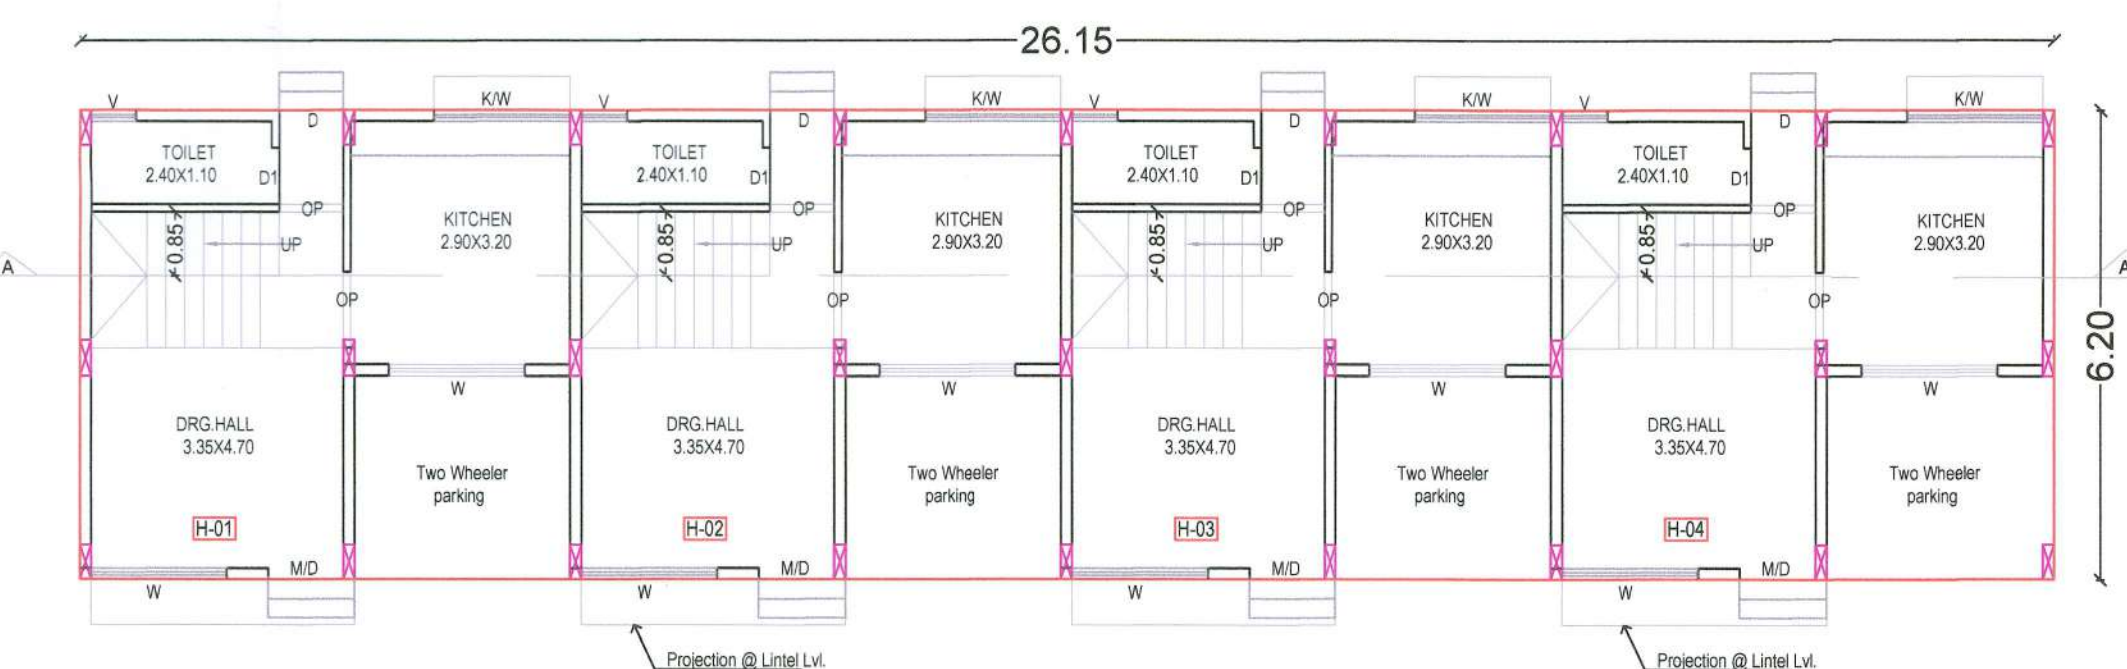
NET B/UP AREA = 162.13 - 48.06 = 114.07 SQ.MT.



P-LINE AREA CAL. FOR GROUND FLOOR

SCALE 1:200
 AREA CAL.
 OVER ALL DIM. = 26.15 X 06.20 = 162.13 SQ.MT.

NET B/UP AREA = 162.13 SQ.MT.

ELEVATION
SCALE 1:100SECTION A-A'
SCALE 1:100FIRST FLOOR PLAN
SCALE 1:100GROUND FLOOR PLAN
SCALE 1:100

06.00 M. WIDE PATHWAY

BUILDING - H

AREA STATEMENT FOR G-BUILDING

- 1) GROUND FLOOR AREA = 162.13 SQ.MT.
- 2) FIRST FLOOR AREA = 114.07 SQ.MT.
- 3) TOTAL B/UP AREA = 276.20 SQ.MT.

AREA STATEMENT FOR H-BUILDING

- 1) GROUND FLOOR AREA = 162.13 SQ.MT.
- 2) FIRST FLOOR AREA = 114.07 SQ.MT.
- 3) TOTAL B/UP AREA = 276.20 SQ.MT.

SCHEDULE OF OPENINGS

MD/D - 1.00 X 2.10	T.W. PANNELED
D1 - 1.00 X 2.10	T.W. PANNELED
D2 - 0.83 X 2.10	CONCRETE FRAME & FLUSH DOOR
FD - 2.40 X 2.10	T.W. PANNELED
W - 1.50 X 1.20	ALUMINIUM SLIDING
W1 - 1.50 X 1.08	ALUMINIUM SLIDING
W2 - 1.20 X 1.20	ALUMINIUM SLIDING
W3 - 0.90 X 1.20	ALUMINIUM SLIDING
W4 - 0.60 X 1.20	ALUMINIUM SLIDING
W5 - 0.35 X 1.20	ALUMINIUM SLIDING
V - 0.60 X 0.60	M.S. LOUVERED

NOTES

1. THE STRUCTURE DONE IS R.C.C. FRAME STRUCTURE.
2. THE DEPTH OF FOUNDATION IS UPTO HARD STRATA.
3. THE WALL CONSTRUCTION IS IN BRICK MASONRY.
4. STAIRCASE PROVIDED IS NON SLIPPERY.
5. DADO IS PROVIDED UP TO 2.1 M HEIGHT IN BATH AND W.C.

LEGEND

1. PLOT BOUNDRY SHOWN IN BLACK.
2. PROPOSED CONSTRUCTION SHOWN IN RED.
3. SEWER LINE SHOWN IN RED DOTTED.
4. WATER SUPPLY LINE SHOWN IN BLACK DOTTED THIN.

PROPOSED FLOOR PLAN FOR G & H-BUILDING

ON GROUP HSG. SCHEME FOR EWS & LIG ON
 GUT NO.-12 (P), AT PISADEVI, TQ.&DIST.-CHH.
 SAMBAHAJINAGAR.

FOR

M/S- SHANKARA BUILDERS THROUGH ITS PARTNERS.

1. SHRI. GANESH PANDURANG KOLTE.
2. SHRI. GOPAL JUGALKISHOR JAJU.

OWNERS SIGN

ARCHITECTS SIGN

1.

2.

ARCHITECT
 Mr. Dhananjay B. Dofode
 (B.Arch, M.Arch)
 CA/2013/60839
 "Ganraj" P.No.3 & 4, Gajanan Colony, Aurangabad

SUBMISSION DRAWING SCALE - 1:100

DRAWN BY-P.D. CHECKED BY - D.D. DT - 26.04.2024 DRWG NO. 05