


BUILDING B2 & B4

- 9 AUG 2024 - 6 AUG 2024


Approved subject to condition mentions in this office
for the purpose of the approval of the plan
DATE: 09/08/2024, 11:11 AM, C. 10/08/2024

Ex. Engg. Brij Kumar Singh, P. M. N. A.

PHILADELPHIA

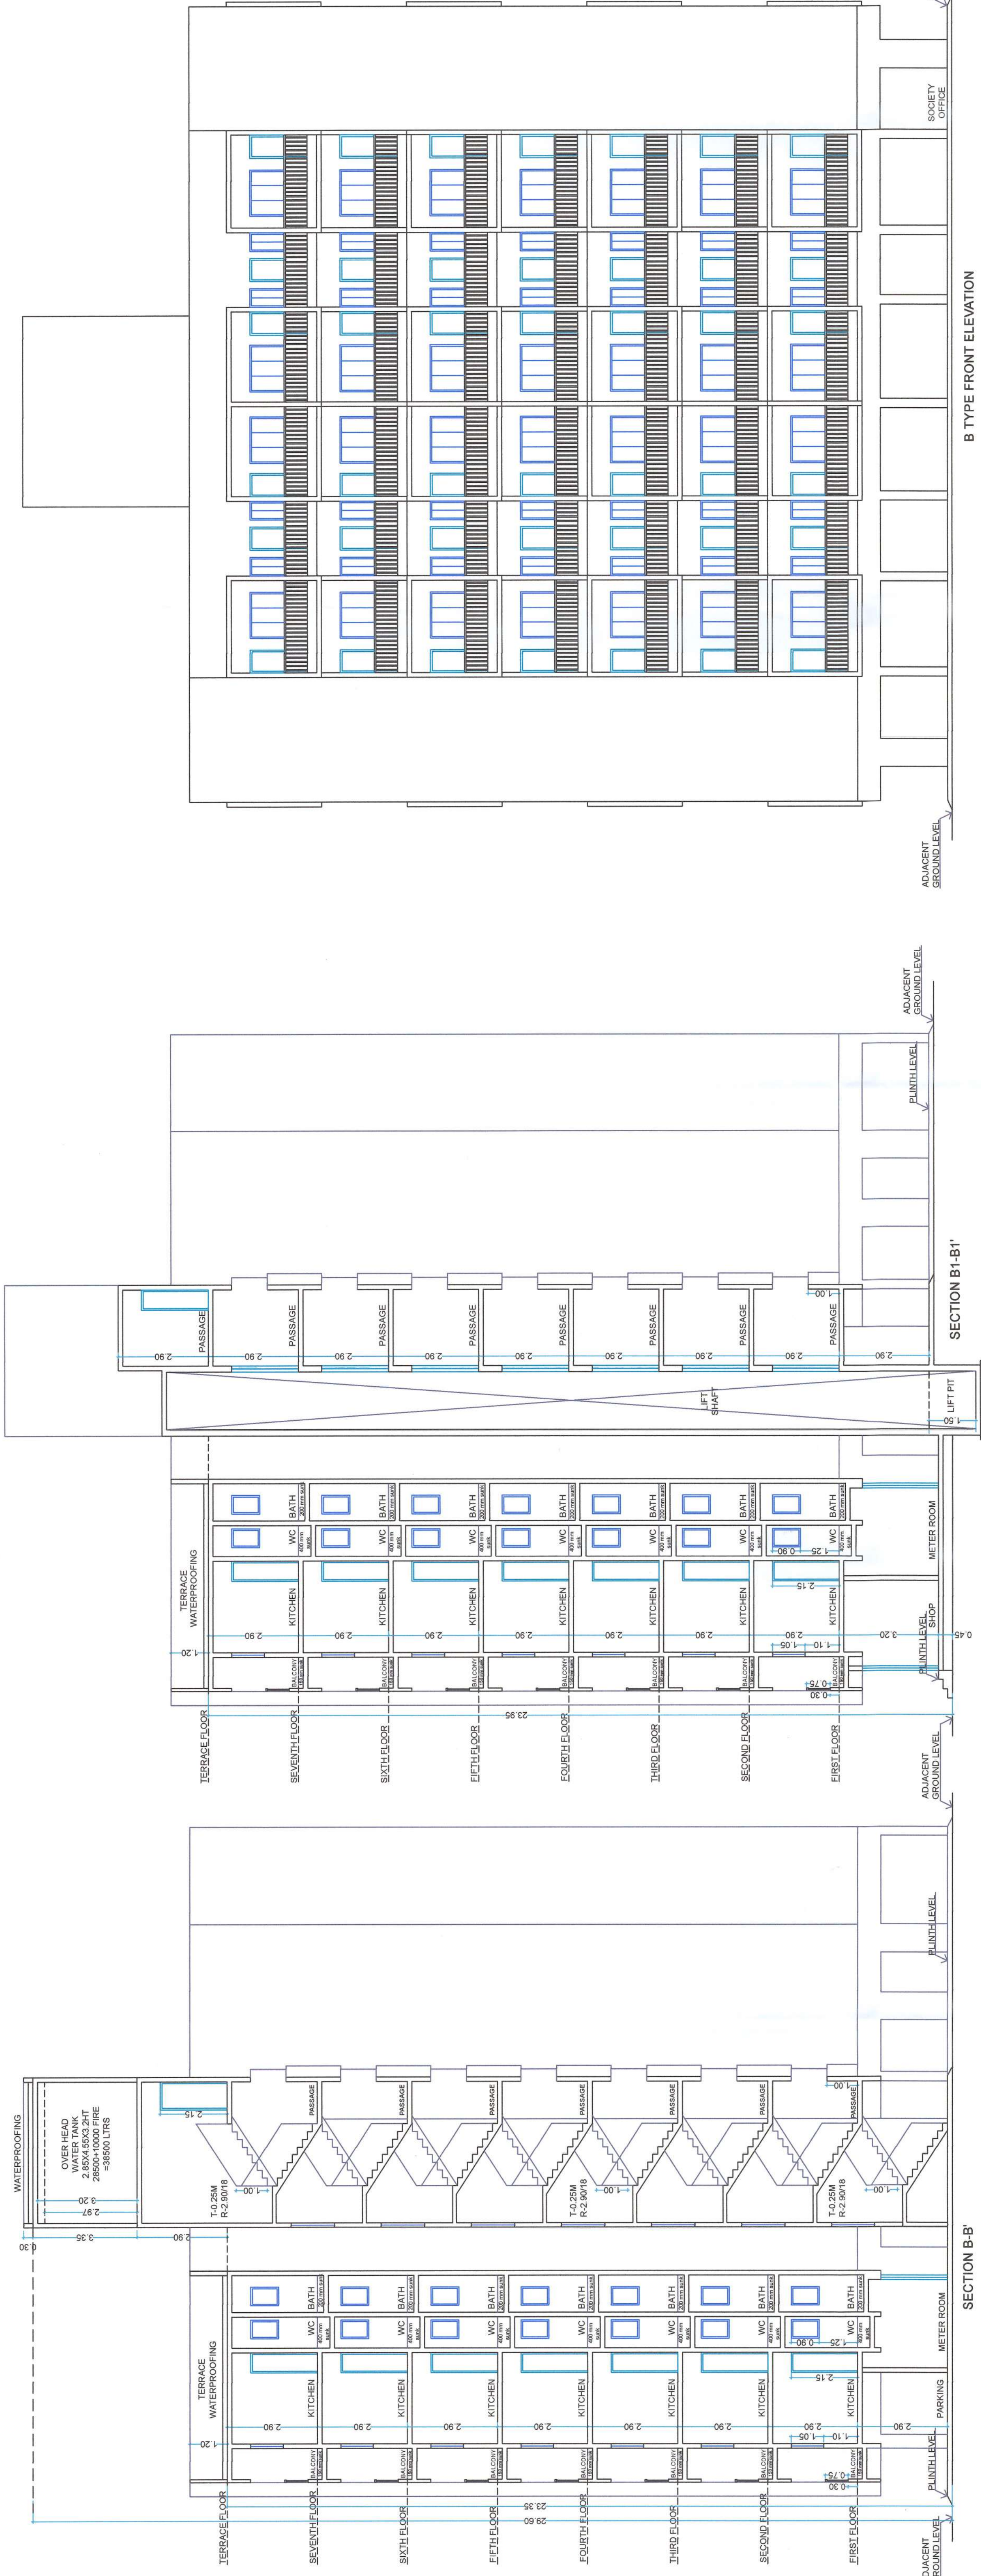

B TYPE FRONT ELEVATION

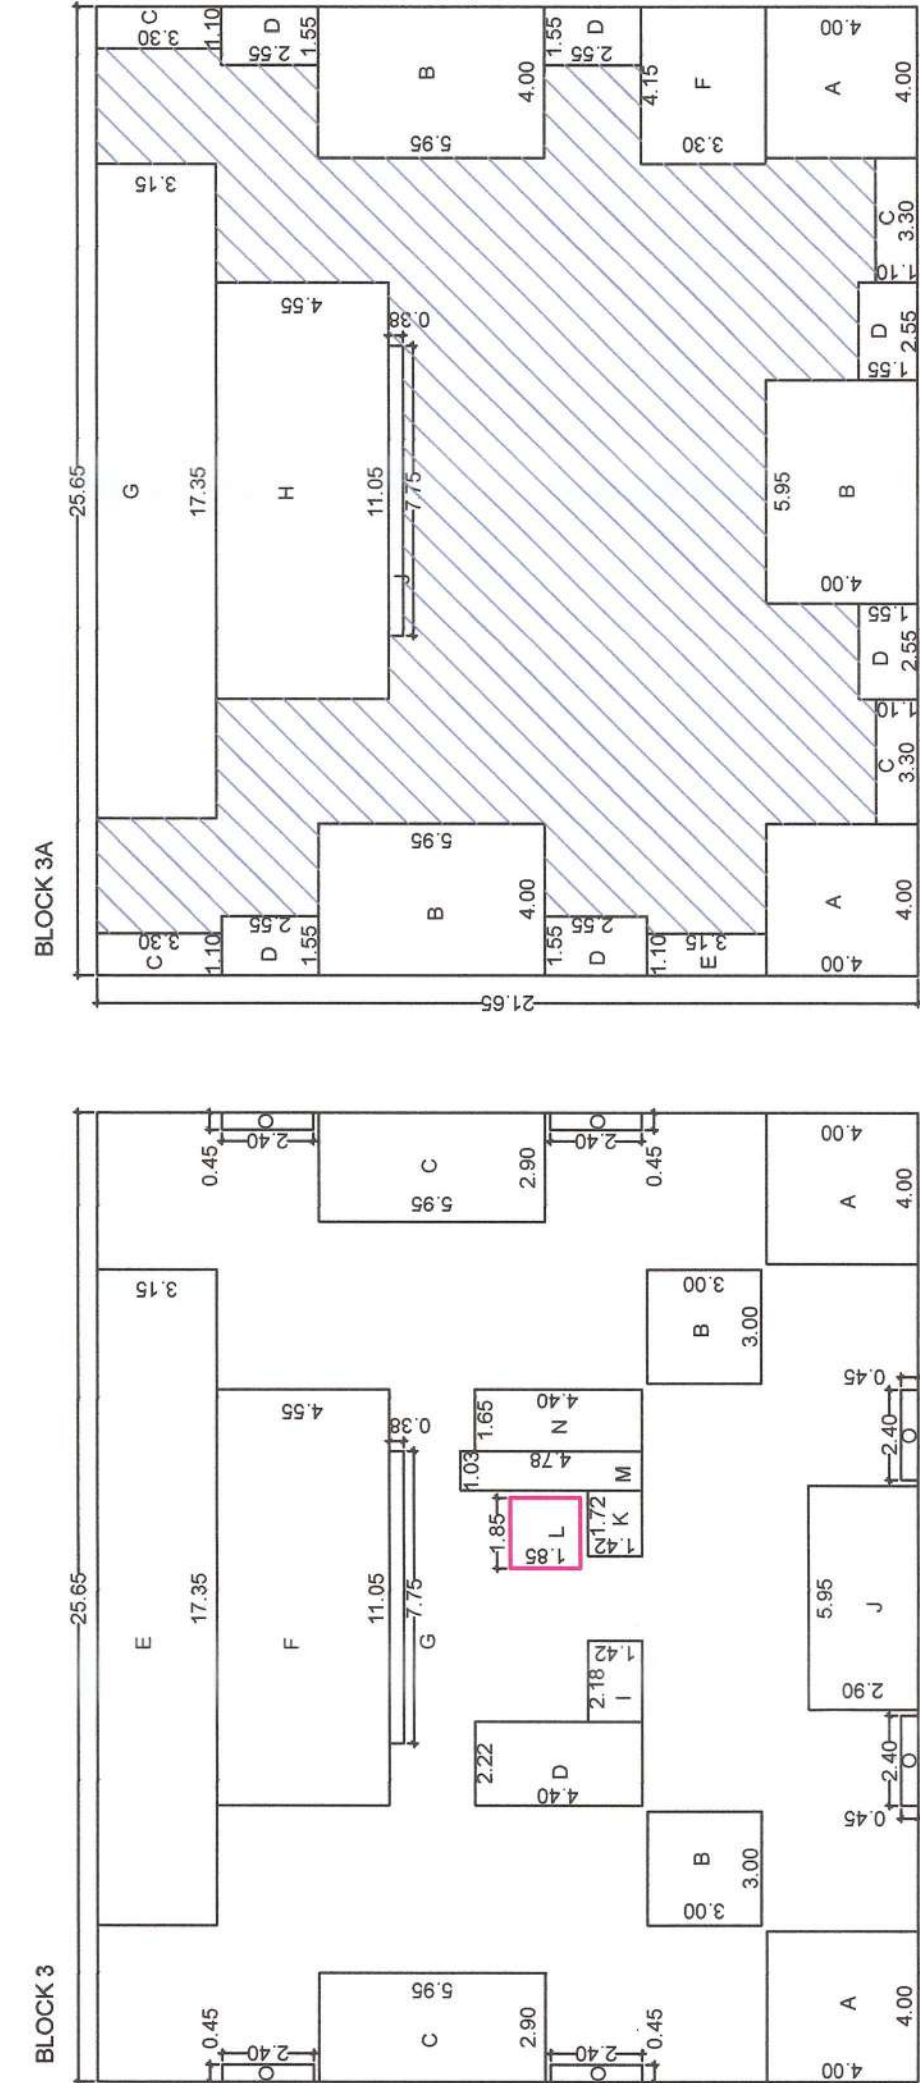

WATER STATEMENT - TYPE 'B'

WATER STATEMENT - TYPE 'B'
FOR 42 TENEMENTS
O.H.W.T. = 425X135
REQUIRED = 28500 Ltrs.
PROVIDED = 38500 Ltrs.
U.G.W.T. PROVIDED = 57750 Ltrs.

LOCATION AS SHOWN IN LAYOUT PLAN

FOR 42 TENEMENTS

O.H.W.T. = 425X135

REQUIRED = 28500 Ltrs.

PROVIDED = 38500 Ltrs.

U.G.W.T. PROVIDED = 57750 Ltrs.

LOCATION AS SHOWN IN LAYOUT PLAN

REQUIRED = 28500 Ltrs.

PROVIDED = 38500 Ltrs.

U.G.W.T. PROVIDED = 57750 Ltrs.

PARKING STATEMENT	REQUIRED PARKING	PROVIDED PARKING
CAR	42	42
SCOOTER	84	84
TOTAL	126	126

NAME OF THE PROJECT
FOR BHADA CHATRAPATI SAMBHAJI NAGAR
LEGEND
PLOT BOUNDARY SHOWN IN BLACK. WATER LINE SHOWN IN BLACK DOTTED
DRAINAGE LINE SHOWN IN RED DOTTED. EXIS. TO BE DEMOLISHED YELLOW
NORTH
SCALE - 1:100
DATE - 10/08/2024

CHIEF OFFICER
CHATEPATI SAMBHAJI NAGAR HOUSING AREA DEVELOPMENT BOARD
ASSTT. ARCHITECT & PLANNER
DRAWN BY
JR. ARCHITECT ASSTT.
CHATEPATI SAMBHAJI NAGAR HOUSING AREA DEVELOPMENT BOARD
NAME ADDRESS & SIGNATURE OF ARCHITECT
ENVIRON
AR. SHIRISH
PARK BHALE NAGAR PUNE 411000
E-MAIL: shirish@shirish.com

DATE: 10/08/2024
CHECKED BY
DATE: 10/08/2024
SIGNATURE

DATE: 10/08/2024
SIGNATURE

