

अनुमोदित रूप से सुधारित
In.....Colour Subject to
the Conditions mentioned in
this office Building Permit No.....182/2024-25
Date: 31/03/2025

K.D. Bhanu
TOWN PLANNER
Town Planning
Municipal Corporation
Chhatrapati Sambhajinagar

O.C. Signed By D.D.T.P.

घर व नियम

या बांधकाम परवानगीनुसार बांधकाम सुरू
केल्यानंतर ज्योत्यापर्यंत (Plinth Level) चे
बांधकाम पूर्ण झाल्यावर वास्तुविशारद /
व्यवसायीक अभियंता/ सुपरवायझर, यांचे
मार्फत ज्योत्याचे पूर्णत्वाचे प्रमाणपत्र ह्या
कार्यालयातून प्राप्त करून घेऊन नंतरच
पुढील बांधकाम सुरू करावे अन्यथा आपण
त्या पुढे केले बांधकाम अनधिकृत समजून
कार्यवाही करण्यात येईल ह्याची नोंद घ्यावी

भारत बांधकाम साहित्य,
ब मती म.न.या.च्या
इस्त्यावर ठेवू नये

SCHEDULE OF OPENINGS

DOORS		WINDOWS	
D-1	0.90 X 2.10	W-1	1.50 X 1.20
D-2	0.75 X 2.10	W-2	1.25 X 1.20
		W-3	1.94 X 0.90
		V1	0.60 X 0.90

LEGENDS

PLOT BOUNDARY SHOWN IN	
PROPOSED CONSTRUCTION	
DRINAGE LINE	
WATER LINE	

TYPICAL BLDG SUBMISSION BLDG-A1A2


SIGNATURE OF CLIENT

NAME OF CLIENT:

Dy. Commissioner - 2
Municipal Corporation
Chhatrapati Sambhajinagar

TITLE :


PROPOSED AFFORDABLE HOUSING PROJECT FOR 326 EWS HOUSING/
UNDER PMAY - AHP(PPP) MODEL IN GUT NO.216, SITUATED AT MARSH
TAL. & DIST. CHHATRAPATI SAMBAHJINAGAR

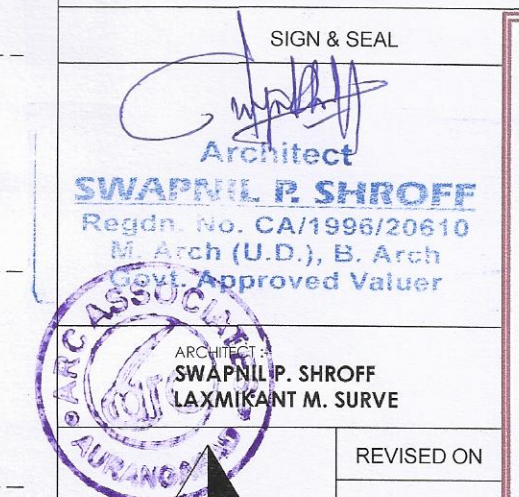

SCALE	DATE	DRAWN BY	CHECKED BY
1:100	03/04/19	SHIVAJI J.	SWAPNIL

T.B.M. = 100.00
TAKEN ON STRUCTURE PLINTH

laxmikant surve
swapnil shroff
arc associates
architects
urban planners
interior designers
approved valuers
ISO - 9001 : 2008
7, chetan super market,
trimurti chowk, jawahar
colony, aurangabad - 5
0240-2329900
9422207005
9422207006
9860666699
9823027791
arcassociates999@gmail.com

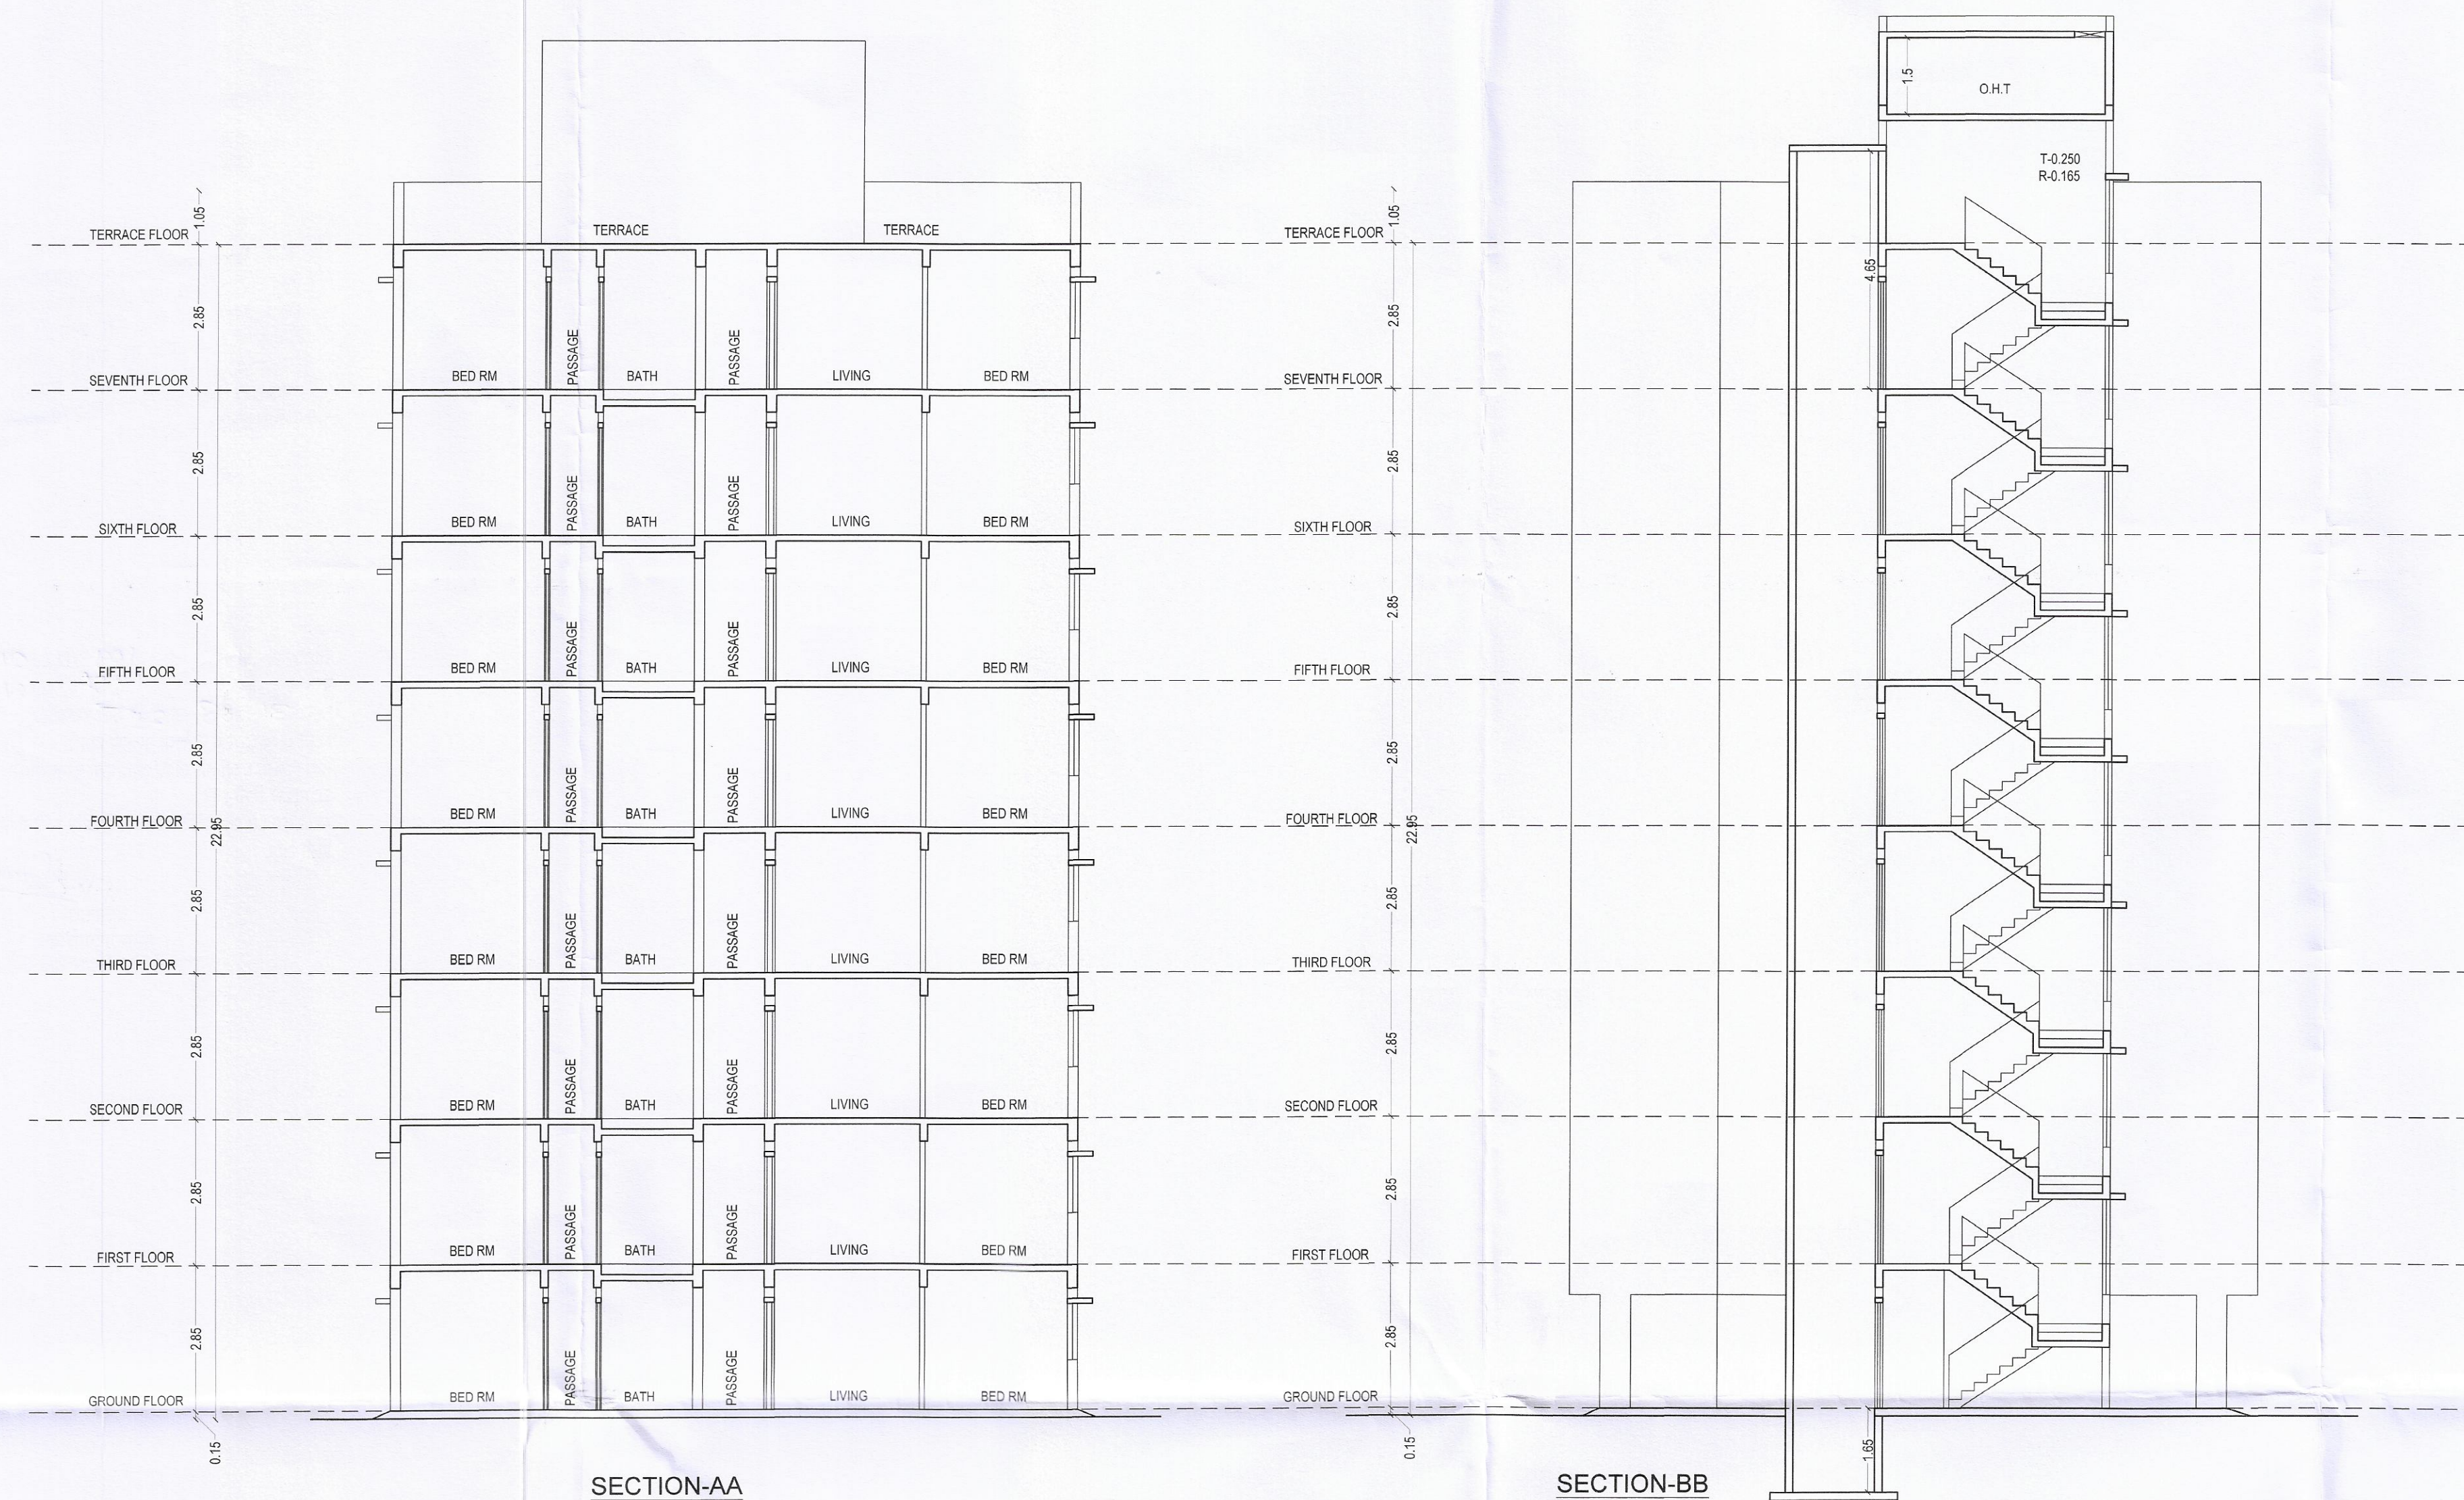

SECTION-AA

SECTION-BB



FRONT ELEVATION