

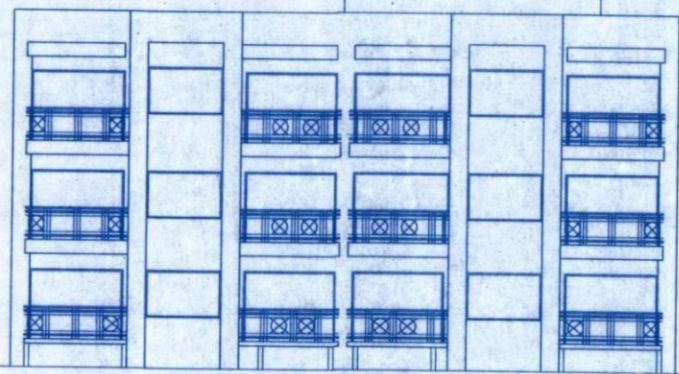
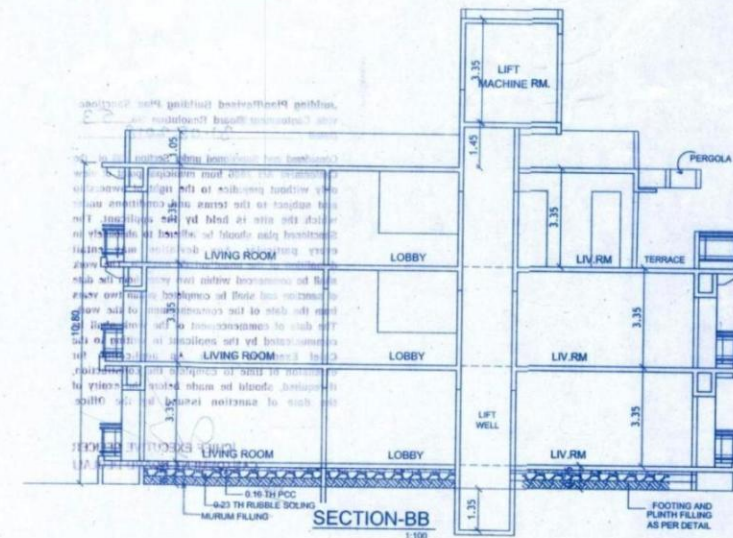
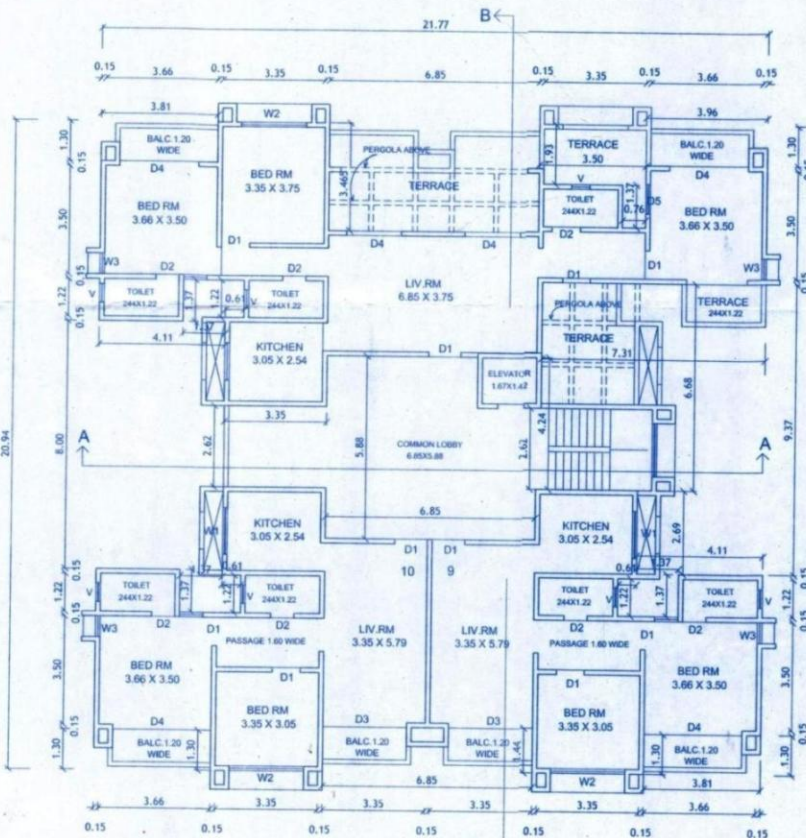
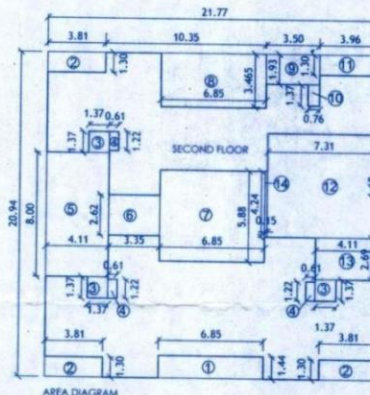
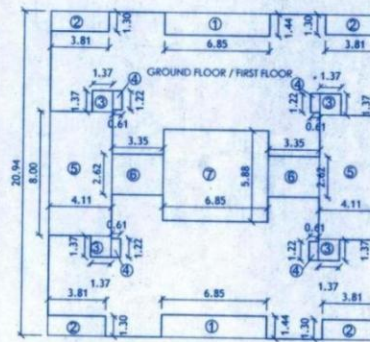
WING-'J'
TYPE-'E'

B/UP AREA ON GROUND FLOOR = 285.98 SQ.M.
B/UP AREA ON FIRST FLOOR = 282.28 SQ.M.
B/UP AREA ON SECOND FLOOR = 244.19 SQ.M.
B/UP AREA FOR ONE WING = 812.45 SQ.M.

TOTAL B/UP AREA FOR WING-'J'
= 812.45 SQ.MTS.

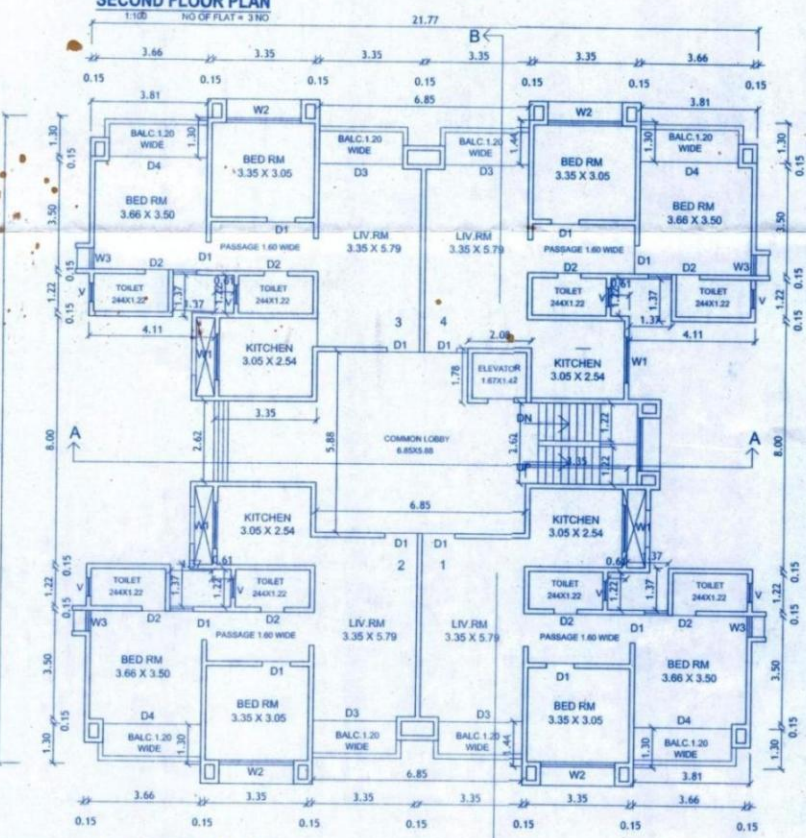
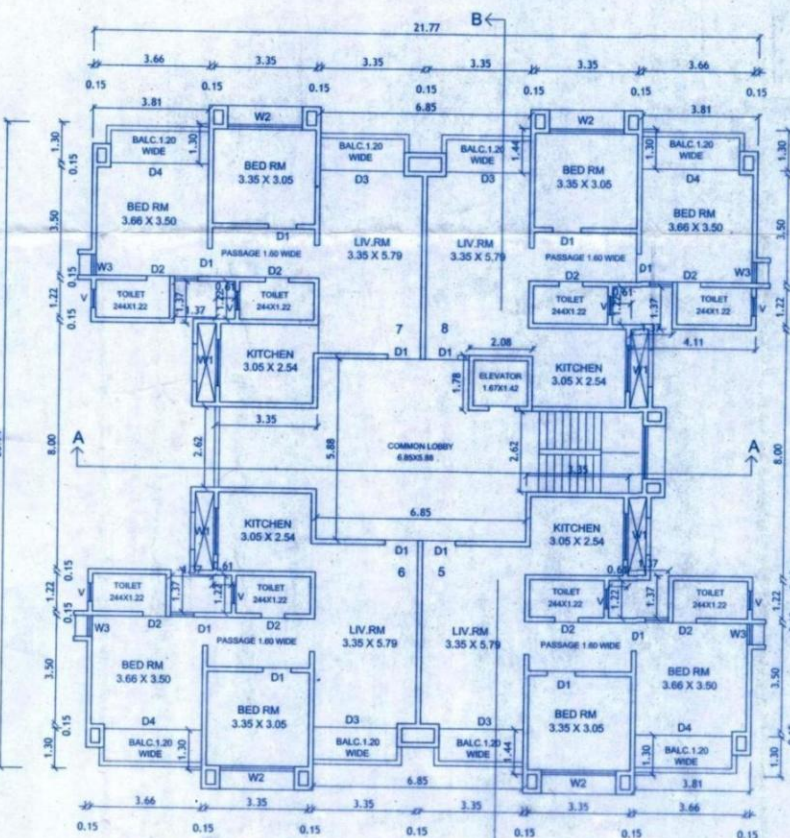
AREA CALCULATIONS

SECOND FLOOR
AREA OF BLOCK 'A' = 21.77 X 20.94
= 455.86 SQ.M.
DEDUCTIONS:
1- 6.85 X 1.44 X 1 = 9.86
2- 3.81 X 1.30 X 3 = 14.85
3- 1.37 X 1.37 X 3 = 5.63
4- 0.61 X 1.22 X 3 = 2.25
5- 4.11 X 8.00 X 1 = 32.88
6- 3.35 X 2.62 X 1 = 8.77
7- 6.85 X 5.88 X 1 = 40.27
8- 6.85 X 3.46 X 1 = 23.74
9- 3.50 X 1.93 X 1 = 6.75
10- 0.76 X 1.37 X 1 = 1.04
11- 3.94 X 1.30 X 1 = 5.14
12- 7.31 X 6.48 X 1 = 47.33
13- 4.11 X 2.69 X 1 = 11.05
14- 0.15 X 4.24 X 1 = 0.63
TOTAL = 211.67 SQ.M.
NET AREA OF BLOCK = 1 - 8
= 455.86 - 211.67
= 244.19 SQ.M.
TOTAL B/UP AREA ON SECOND FLOOR = 244.19

EAST SIDE ELEVATION
1:100SECTION-BB
1:100SECOND FLOOR PLAN
1:100
NO OF FLAT = 3 NOAREA DIAGRAM
1:200AREA DIAGRAM
1:200

AREA CALCULATIONS

GROUND FLOOR / FIRST FLOOR
AREA OF BLOCK 'A' = 21.77 X 20.94
= 455.86 SQ.M.
DEDUCTIONS:
1- 6.85 X 1.44 X 2 = 19.72
2- 3.81 X 1.30 X 4 = 19.81
3- 1.37 X 1.37 X 4 = 7.50
4- 0.61 X 1.22 X 4 = 2.97
5- 4.11 X 8.00 X 2 = 65.76
6- 3.35 X 2.62 X 2 = 17.55
7- 6.85 X 5.88 X 2 = 40.27
TOTAL = 173.58 SQ.M.
NET AREA OF BLOCK = 1 - 8
= 455.86 - 173.58
= 282.28 SQ.M.
ADD FOR LIFT AREA
ON GROUND FL (2.08 X 1.78)
= 3.70 SQ.M.
TOTAL B/UP AREA ON GROUND FL (a+b) = 285.98 SQ.M.
TOTAL B/UP AREA ON FIRST FL = 282.28 SQ.M.

GROUND FLOOR PLAN
1:100
NO OF FLAT = 4 NOFIRST FLOOR PLAN
1:100
NO OF FLAT = 4 NO

PROPOSAL

PROPOSED GROUP HOUSING SCHEME IN
S.NO.100/1+2 TO 3,S.NO.+S.NO.99/A/4 +
S.NO.58/3B+3C+3D/1/ 1/4
AT VILLAGE SANSARI, LAM ROAD, NASHIK
RESIDENTIAL PURPOSE

FOR: SHRI. CHETAN R. PATEL
DIRECTOR M/S. MADHOOR BUILDWELL (P) LTD.

SCHEDULE OF OPENING FOR TYPE-E

TYPE	SIZE	DESCRIPTION
D1	0.90 X 2.20	T.W. PANEELED DOOR
D2	0.75 X 2.20	T.W. PANEELED DOOR
D3	2.44 X 2.20	ALL PANEELED GLAZED SF DOOR
D4	3.00 X 2.20	ALL PANEELED GLAZED SF DOOR
D5	0.90 X 2.20	ALL PANEELED GLAZED SF DOOR
W1	1.50 X 1.50	ALL PANEELED GLAZED WINDOW
W2	2.44 X 1.50	ALL PANEELED GLAZED WINDOW
W3	0.67 X 1.50	ALL PANEELED GLAZED WINDOW
V	0.80 X 0.80	ALL PANEELED VENTILATOR

OWNER'S SIGNATURE

SHRI CHETAN R. PATEL
DIRECTOR M/S. MADHOOR BUILDWELL (P) LTD.

HOMEWORK

RESIDENTIAL
ARCHITECTURE
DRAWING
DATE: 10/05/2018
BY: PRADIP PATEL

ENGINEER

PRADIP PATEL & ASSOCIATES

SCALE: 1:100

DATE: 10/05/2018

DRN BY: NISHAN

PRADIP PATEL

JOB NO: 4507

DRG NO: DP-1

CRD BY: PMP