

NOT FOR OCCUPANCY

SHEET NO.2 OF 6

APPROVAL STAMP
APPROVED
As per the accompanying
Occupancy Certificate
No. Nashik/B5/19452/2588
Date: 18/07/2024

Executive Engineer
TOWN PLANNING
Nashik Municipal Corporation
Nashik

PREVIOUS APPROVAL

- 1) COMMENCEMENT CERTIFICATE
NO. B3/547/5648/14, DATED 13/03/2014
- 2) PLINTH COMPLETION CERTIFICATE
NO. LND/WS/NSK/001/2015, DATED 09/04/2015
- 3) COMMENCEMENT CERTIFICATE
NO. B5/254/5/86, DATED 22/12/2016

TERRACE LVL. ▽
7th FLOOR ▽
6th FLOOR ▽
5th FLOOR ▽
4th FLOOR ▽
3rd FLOOR ▽
2nd FLOOR ▽
1st FLOOR ▽
GROUND FLOOR ▽

BLDG. 1 - ELEVATION SCALE 1:100

6.00 M WIDE ROAD

ADJ. P.NO. 85

ADJ. P.NO. 114

ADJ. P.NO. 115

ADJ. P.NO. 162

ADJ. P.NO. 163

6.00 M WIDE ROAD

6.00 M WIDE ROAD

6.00 M WIDE ROAD

115.20

NOT FOR OCCUPANCY


BUILDING-1

BUILDING-2


SITE PLAN
SCALE 1:200

ADJ. S.NO. 897/1/3

115.20

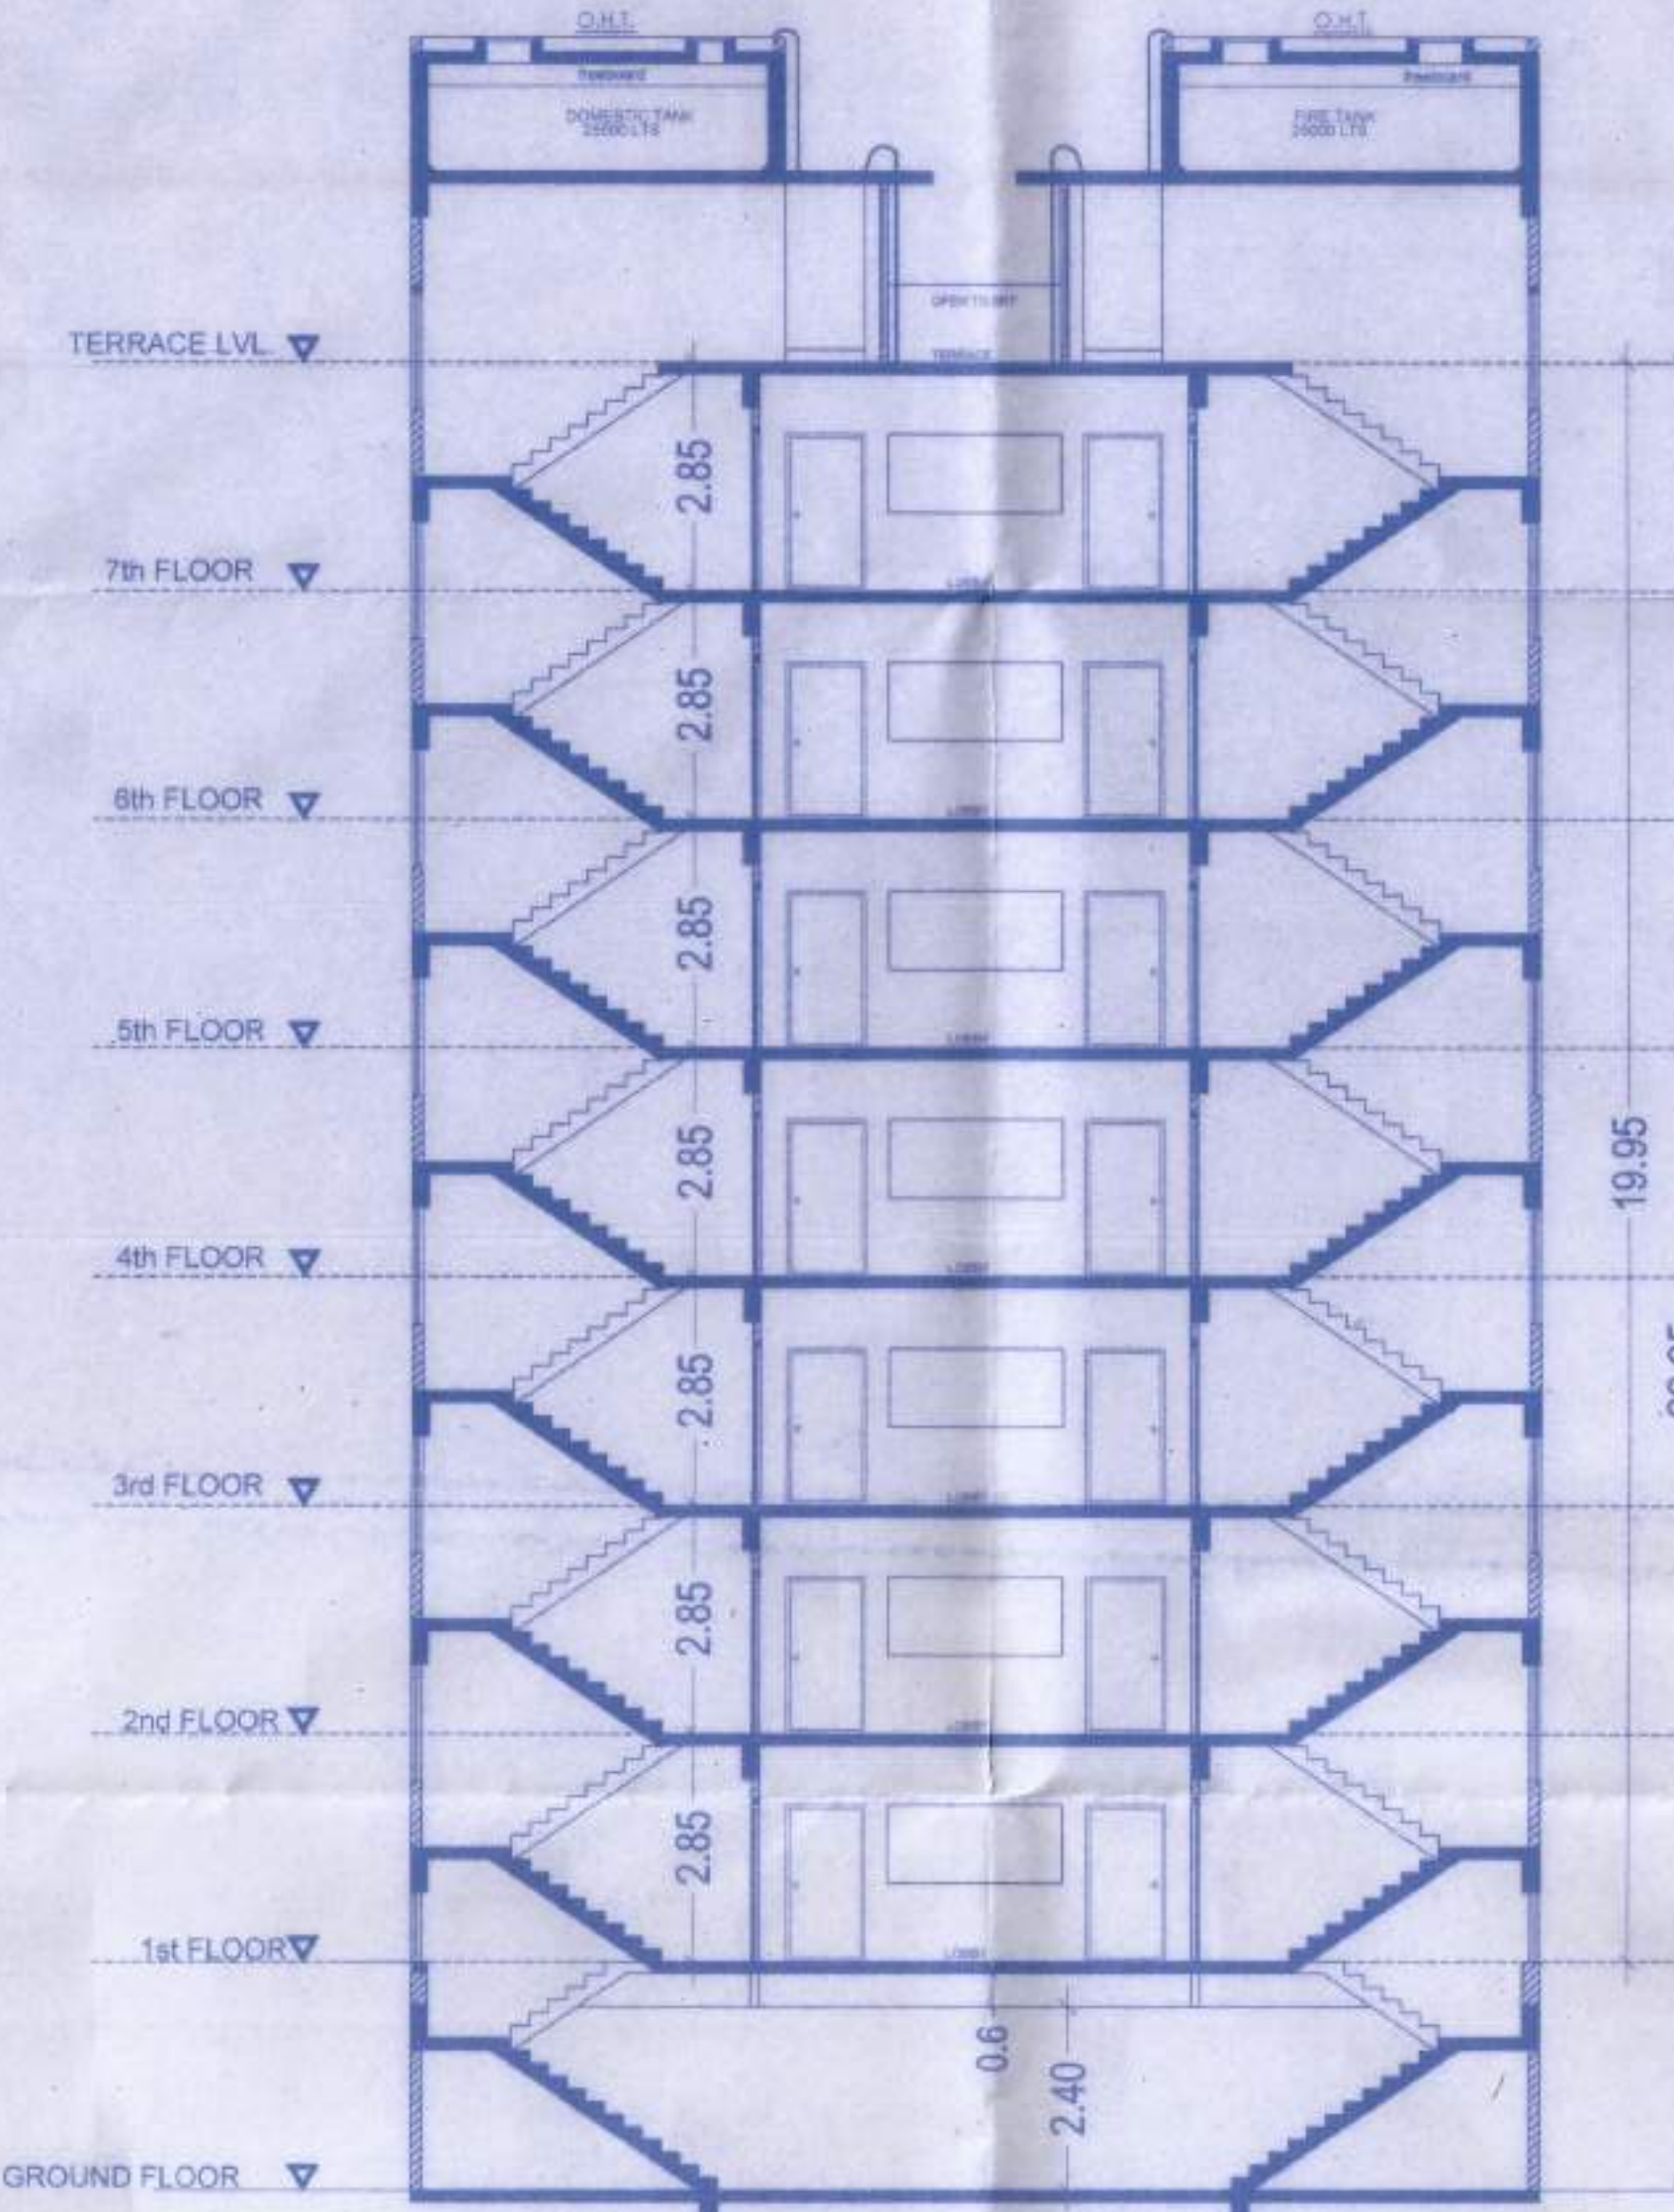

BLDG. 1 & 2 - TYPICAL SECTION SCALE 1:100

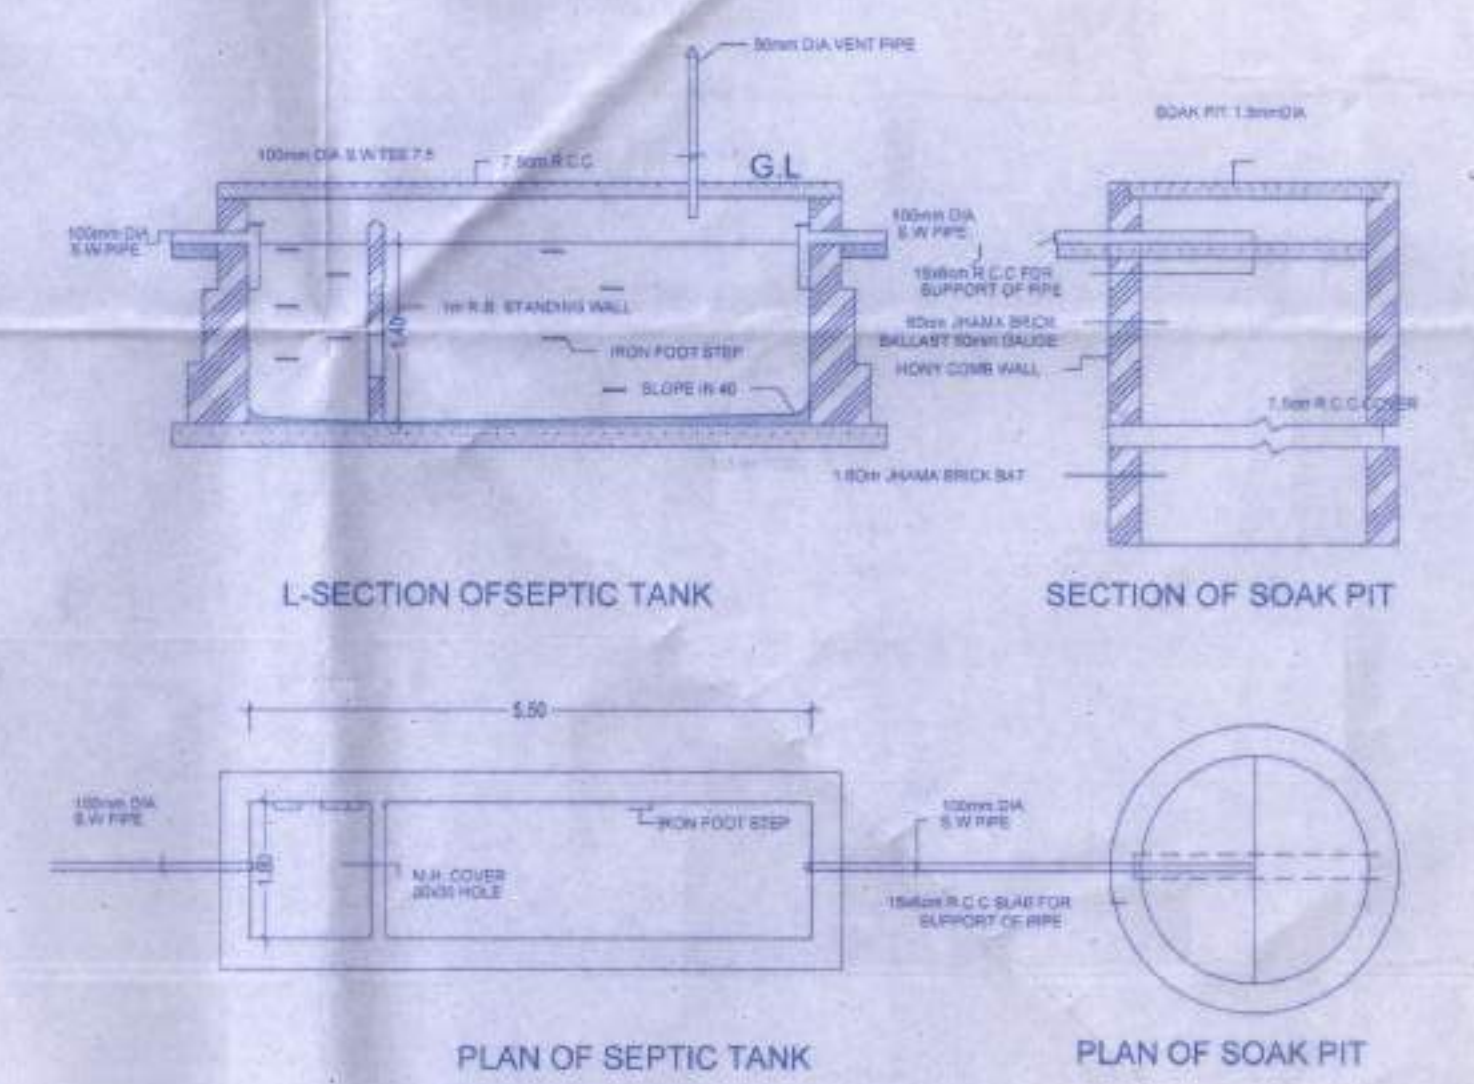

SEPTIC TANK


PART OCCUPANCY OF BUILDING 2
- WING E, F, G & H OF
PROJECT SAMRAAT SYMPHONY

SIGNATURE OF OWNER

DIRECTOR MR. SUJOY J. GUPTA
M/S. SHWETA INFRASTRUCTURE &
HOUSING (I) PVT. LTD.
SIGNATURE OF ARCHITECT/ENG.
SIGNATURE OF STRUCTURAL ENG.
(A. TAPASYA H. BENDALE)
(Eng. JAYANT INAMDAR)

PROJECT -
PART OCCUPANCY
PART OCCUPANCY PLAN OF
RESIDENTIAL BUILDING ON PLOT NO.84,
S.NO.899/1+899/2/1+899/3/1/84 AT
NASHIK SHIVAR. TAL & DIST. NASHIK.
FOR :- M/S SHWETA INFRASTRUCTURE &
HOUSING (I) PVT. LTD. THROUGH
DIRECTOR MR. SUJOY J. GUPTA AND ONE

A. TAPASYA H. BENDALE
SAMRAAT HOUSE,
NASHIK POONA ROAD,
AMBEGAON NAGAR,
NASHIK-1

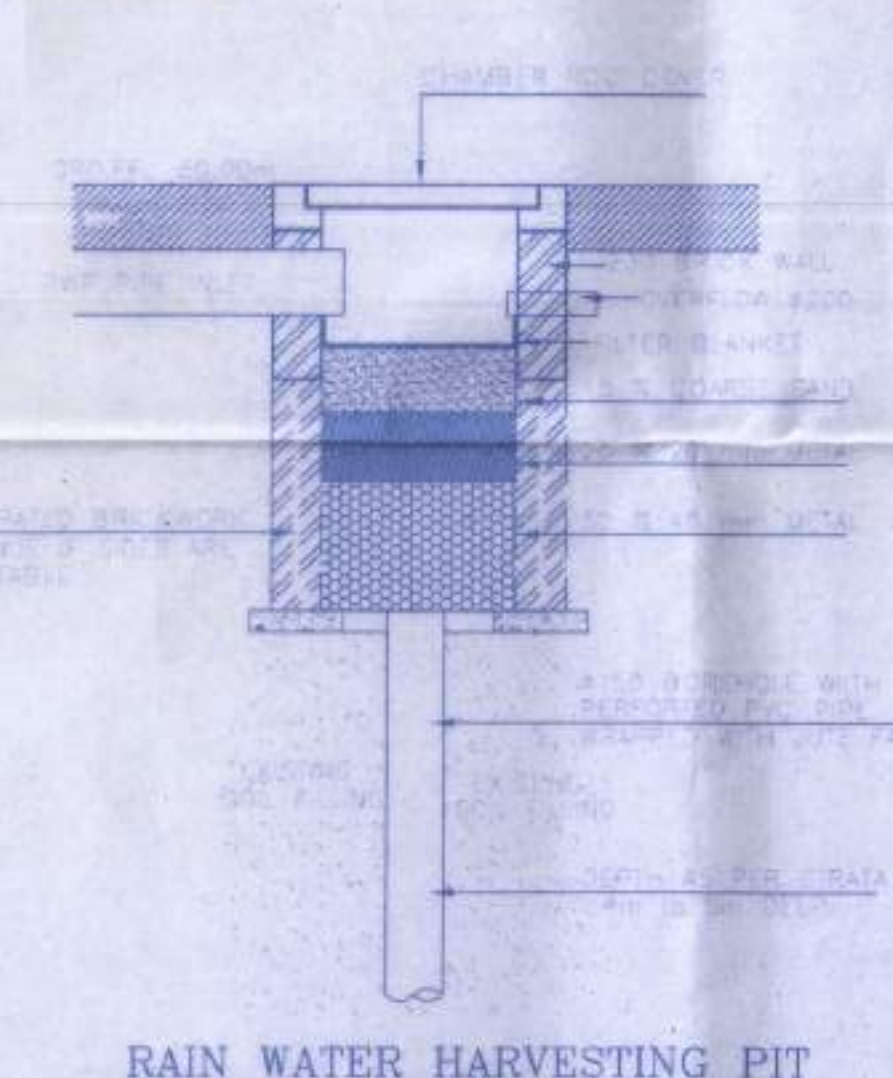

RAIN WATER HARVESTING PIT