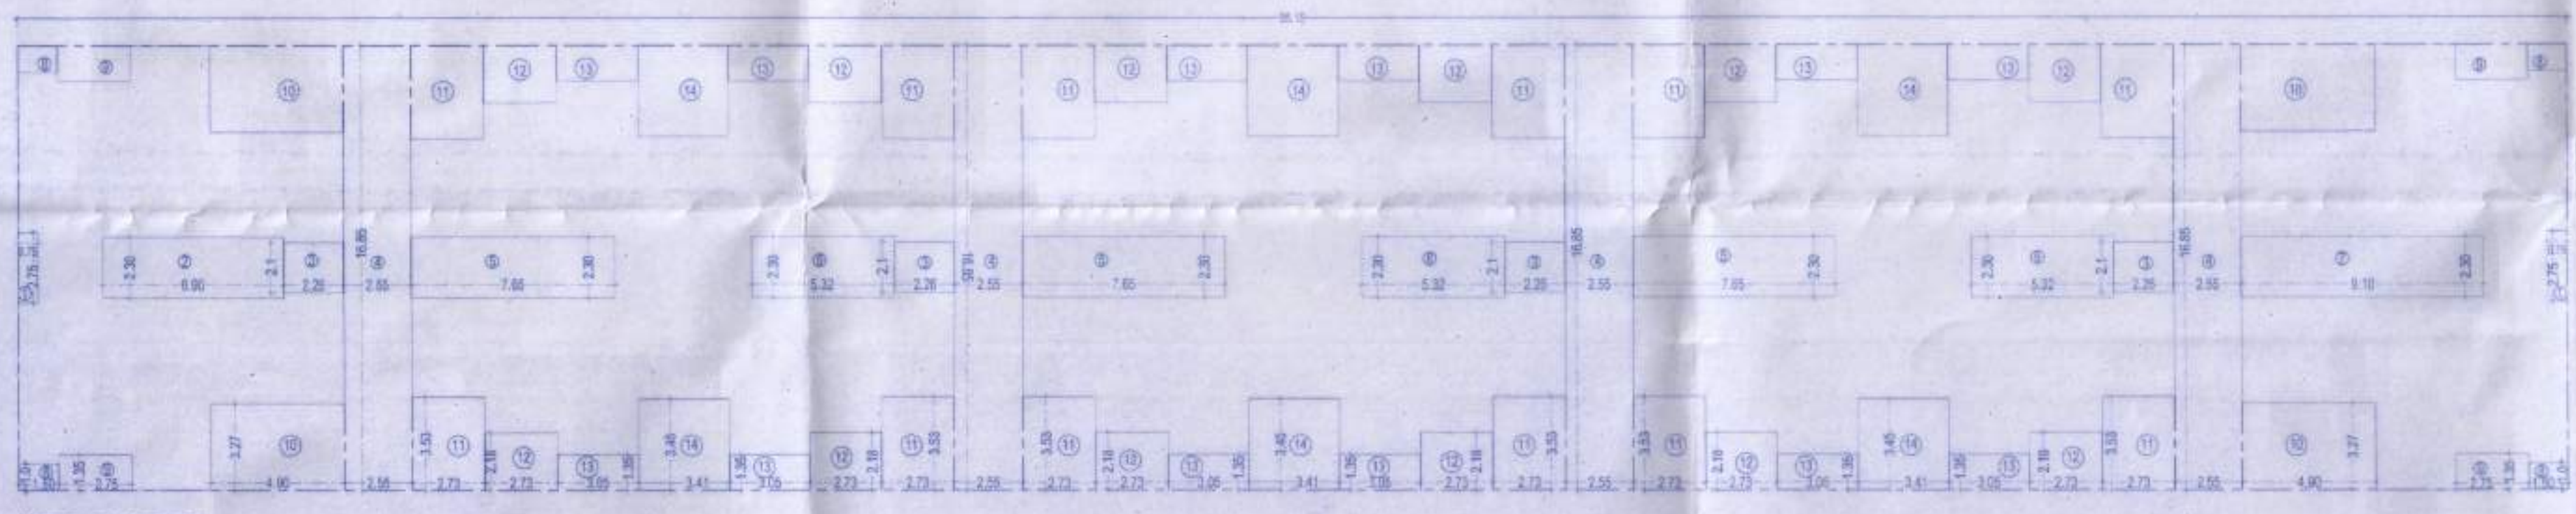


PREVIOUS APPROVAL

- 1) COMMENCEMENT CERTIFICATE
NO. B3/547/5648/14, DATED 13/03/2014
- 2) PLINTH COMPLETION CERTIFICATE
NO. LND/WS/NSK/001/2015, DATED 09/04/2015
- 3) COMMENCEMENT CERTIFICATE
NO. B5/254/5/66, DATED 22/12/2016

BLDG. 2 - TERRACE PLAN. SCALE 1:100



AREA CALCULATIONS:

BLDG. 2 - TYPICAL EVEN FLOOR PLAN.

(2ND, 4TH & 6TH FLOOR PLAN)

AREA CALCULATIONS EVEN FLOOR

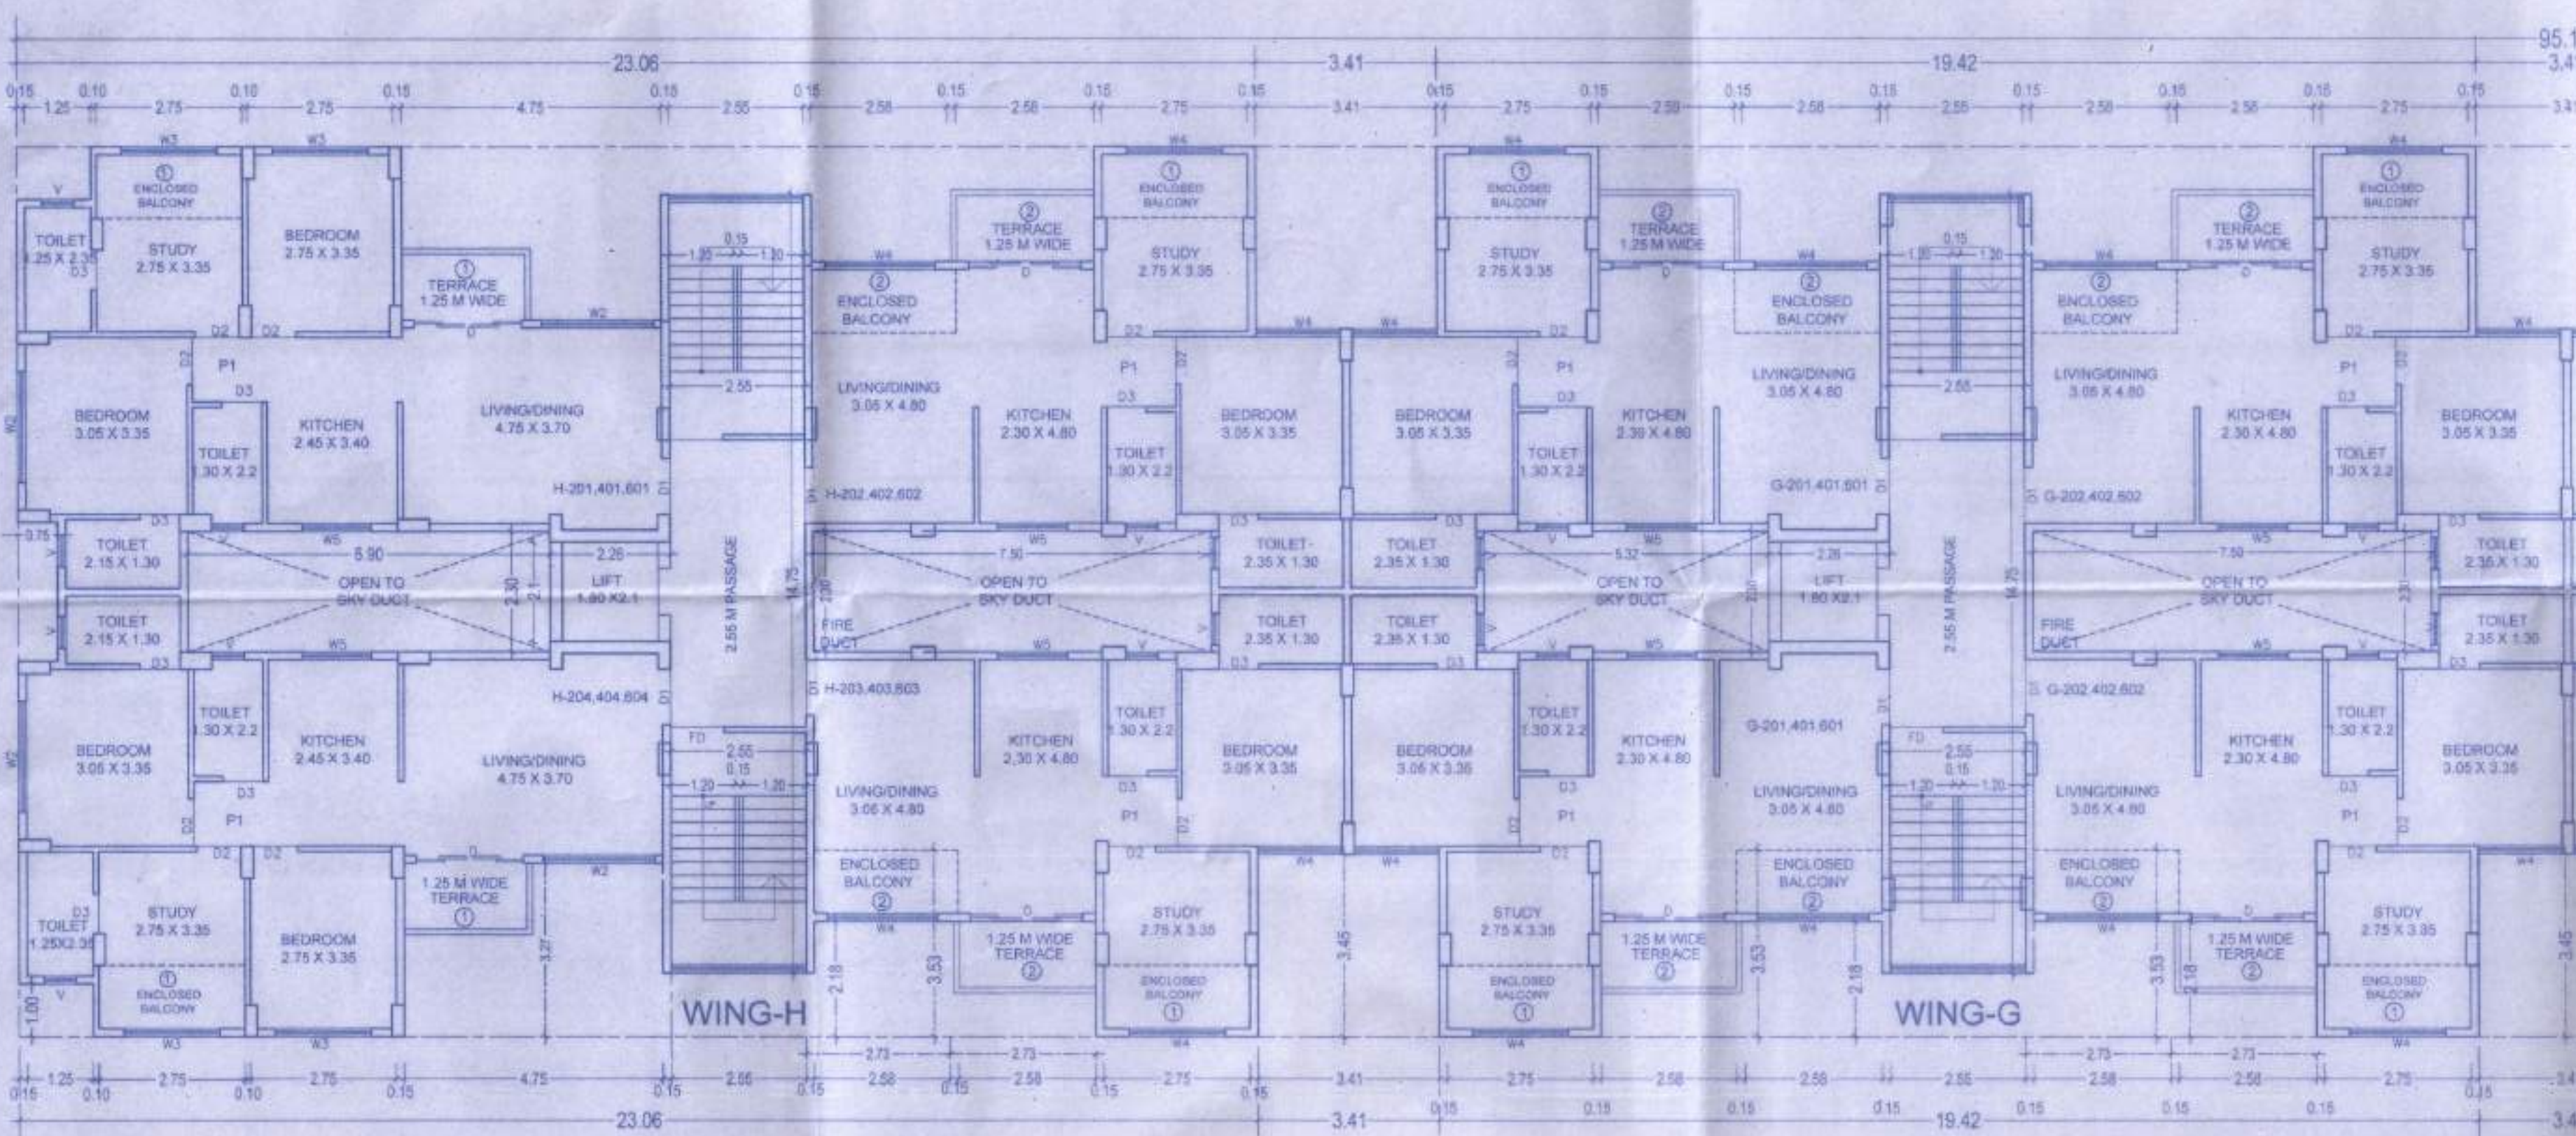
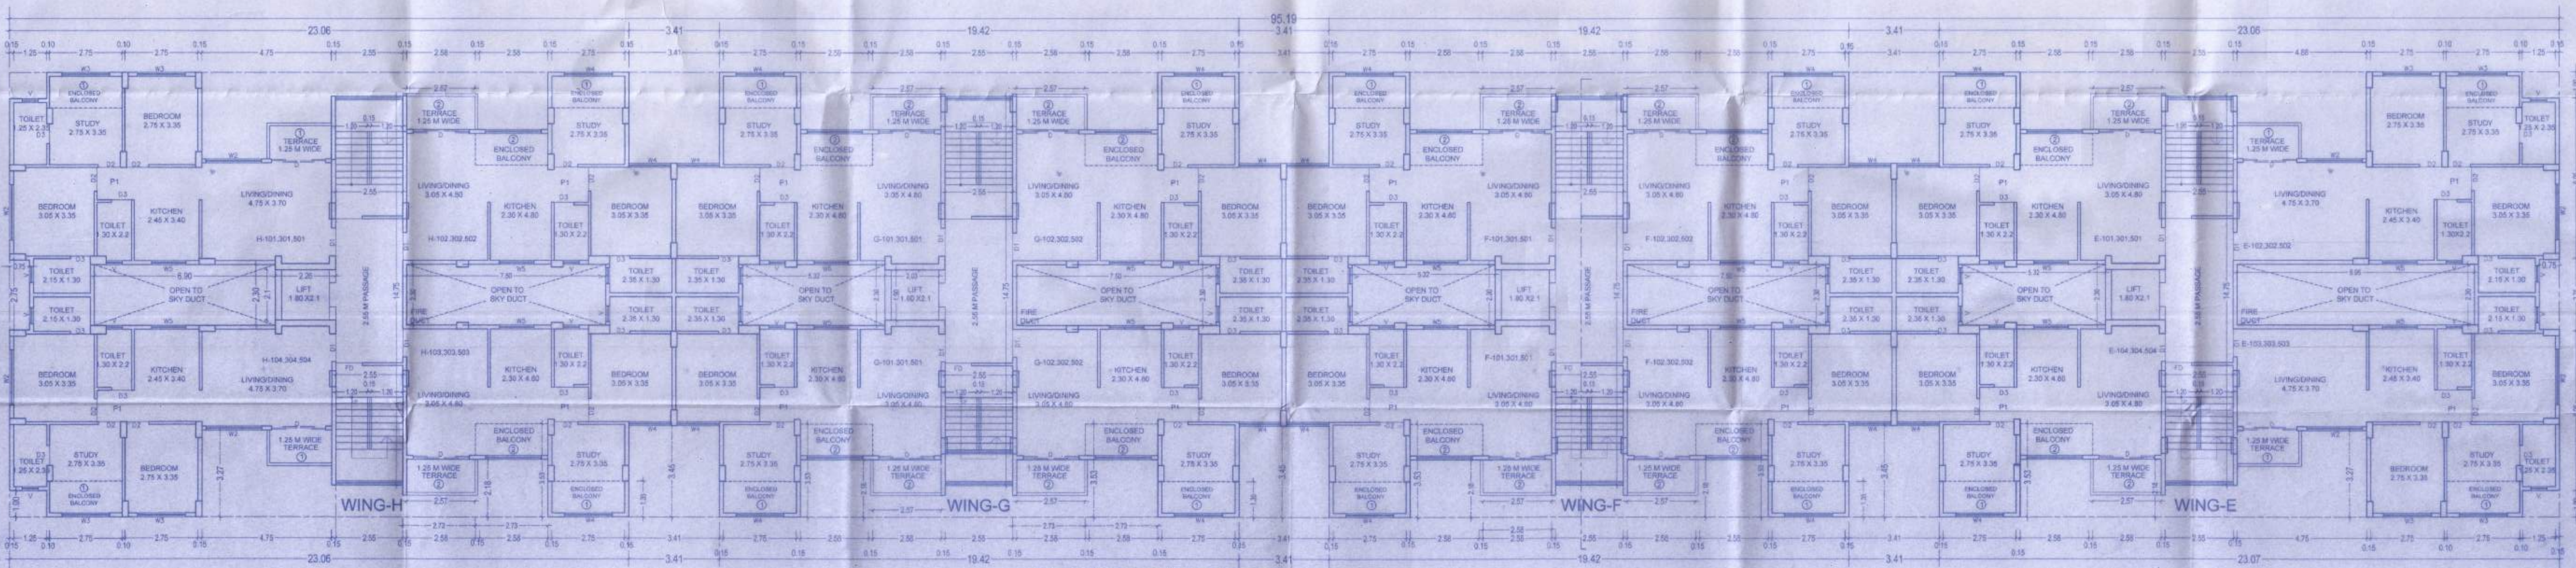
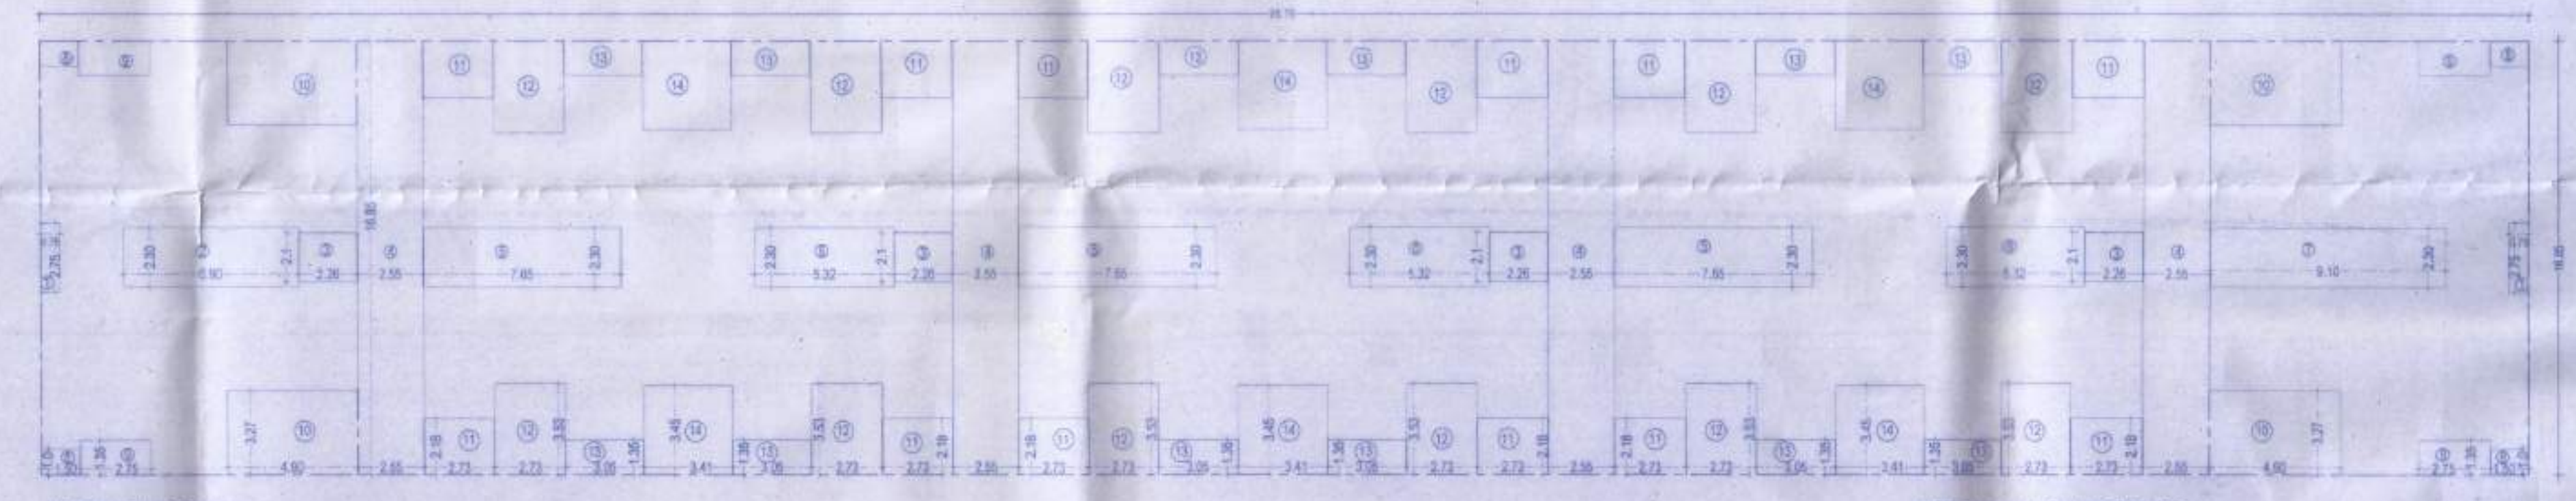
AREA OF BLOCK = 95.19 X 16.85 = 1603.95 Sqm

DEDUCTIONS

1	0.75 X 2.75 X 2 no.	= 4.13
2	6.90 X 2.30 X 1 no.	= 15.87
3	2.26 X 2.1 X 4 no.	= 18.86
4	2.55 X 16.85 X 4 no.	= 171.87
5	7.85 X 2.30 X 3 no.	= 52.78
6	5.32 X 2.30 X 3 no.	= 36.70
7	9.10 X 2.30 X 1 no.	= 20.93
8	1.50 X 1.00 X 4 no.	= 6.00
9	2.75 X 1.35 X 4 no.	= 14.85
10	4.90 X 3.27 X 4 no.	= 64.09
11	2.73 X 3.63 X 12 no.	= 115.64
12	2.73 X 2.16 X 12 no.	= 77.41
13	3.05 X 1.35 X 12 no.	= 49.41
14	3.41 X 3.45 X 6 no.	= 70.59
TOTAL		713.25

TOTAL AREA OF EVEN FL = 1603.95 - 713.25 = 890.70 Sqm

TYPICAL AREA OF EVEN FL = 890.70 Sqm

AREA DIAGRAM
BLDG. 2 - TYPICAL EVEN FLOOR PLAN.
(2ND, 4TH & 6TH FLOOR PLAN)BLDG. 2 - TYPICAL EVEN FLOOR PLAN. SCALE 1:100
(2ND, 4TH & 6TH FLOOR PLAN)BLDG. 2 - TYPICAL ODD FLOOR PLAN. SCALE 1:100
(1ST, 3RD & 5TH FLOOR PLAN)AREA DIAGRAM
BLDG. 2 - TYPICAL ODD FLOOR PLAN.
(1ST, 3RD & 5TH FLOOR PLAN)

AREA CALCULATIONS:

BLDG. 2 - TYPICAL ODD FLOOR PLAN.

(1ST, 3RD & 5TH FLOOR PLAN)

AREA CALCULATIONS ODD FLOOR

AREA OF BLOCK = 95.19 X 16.85 = 1603.95 Sqm

DEDUCTIONS

1	0.75 X 2.75 X 2 no.	= 4.13
2	6.90 X 2.30 X 1 no.	= 15.87
3	2.26 X 2.1 X 4 no.	= 18.86
4	2.55 X 16.85 X 4 no.	= 171.87
5	7.85 X 2.30 X 3 no.	= 52.78
6	5.32 X 2.30 X 3 no.	= 36.70
7	9.10 X 2.30 X 1 no.	= 20.93
8	1.50 X 1.00 X 4 no.	= 6.00
9	2.75 X 1.35 X 4 no.	= 14.85
10	4.90 X 3.27 X 4 no.	= 64.09
11	2.73 X 3.63 X 12 no.	= 115.64
12	2.73 X 2.16 X 12 no.	= 77.41
13	3.05 X 1.35 X 12 no.	= 49.41
14	3.41 X 3.45 X 6 no.	= 70.59
TOTAL		713.25

TOTAL AREA OF ODD FL = 1603.95 - 713.25 = 890.70 Sqm

TYPICAL AREA OF ODD FL = 890.70 Sqm

BALCONY AREA STATEMENT BUILDING-2 :-

PROPOSED FLOOR AREA = 604.51 SQM.

PERMISSIBLE BALCONY AREA (10%) = 604.51 SQM.

PROPOSED BALCONY :-

PRO. BALC. BLDG. 2 = [(2.75X1.20X12nos.)+(2.58X1.20X12nos.)) X 3 FL. = 269.85 Sqm

(1ST, 3RD & 5TH FLOOR)

PRO. BALC. BLDG. 2 = [(2.75X1.20X12nos.)+(2.58X1.20X12nos.)) X 3 FL. = 269.85 Sqm

(2ND, 4TH & 6TH FLOOR)

PRO. BALC. BLDG. 2 = [(2.75X1.20X12nos.)+(2.58X1.20X12nos.)) X 1 FL. = 64.37 Sqm

(7TH FLOOR)

TOTAL PROPOSED BALCONY AREA = 604.07 SQM.

EXCESS BALCONY AREA BUILDING = 604.07- 604.51 = nil

AREA STATEMENT BLDG-2

FLOOR	BUILDING 2
1ST	890.70
2ND	890.70
3RD	890.70
4TH	890.70
5TH	890.70
6TH	890.70
7TH	890.70
LIFT (1 BOX 2.1X4)	15.12
TOTAL	6045.51

PART OCCUPANCY OF BUILDING 2
- WING E, F, G & H OF
PROJECT SAMRAAT SYMPHONY

SIGNATURE OF OWNER

DIRECTOR MR. SUJAY J. GUPTA
M/S. SHWETA INFRASTRUCTURE &
HOUSING (I) PVT. LTD.

SIGNATURE OF ARCHITECT/ENGINEER

(A) TAPASYA H. BENDALE
NO. 24/250/3336PROJECT -
PART OCCUPANCYPART OCCUPANCY PLAN OF
RESIDENTIAL BUILDING ON PLOT NO.84,
S.NO.899/1+899/2/1+899/3/1/84 AT
NASHIK SHIWAR, TAL. & DIST. NASHIK.
FOR :- M/S SHWETA INFRASTRUCTURE &
HOUSING (I) PVT. LTD. THROUGH
DIRECTOR MR. SUJAY J. GUPTA AND ONEA/ TAPASYA H. BENDALE
SAMRAAT HOUSE,
NASHIK, PUNA ROAD,
AMBEGAON NAGAR,
NASHIK-1