
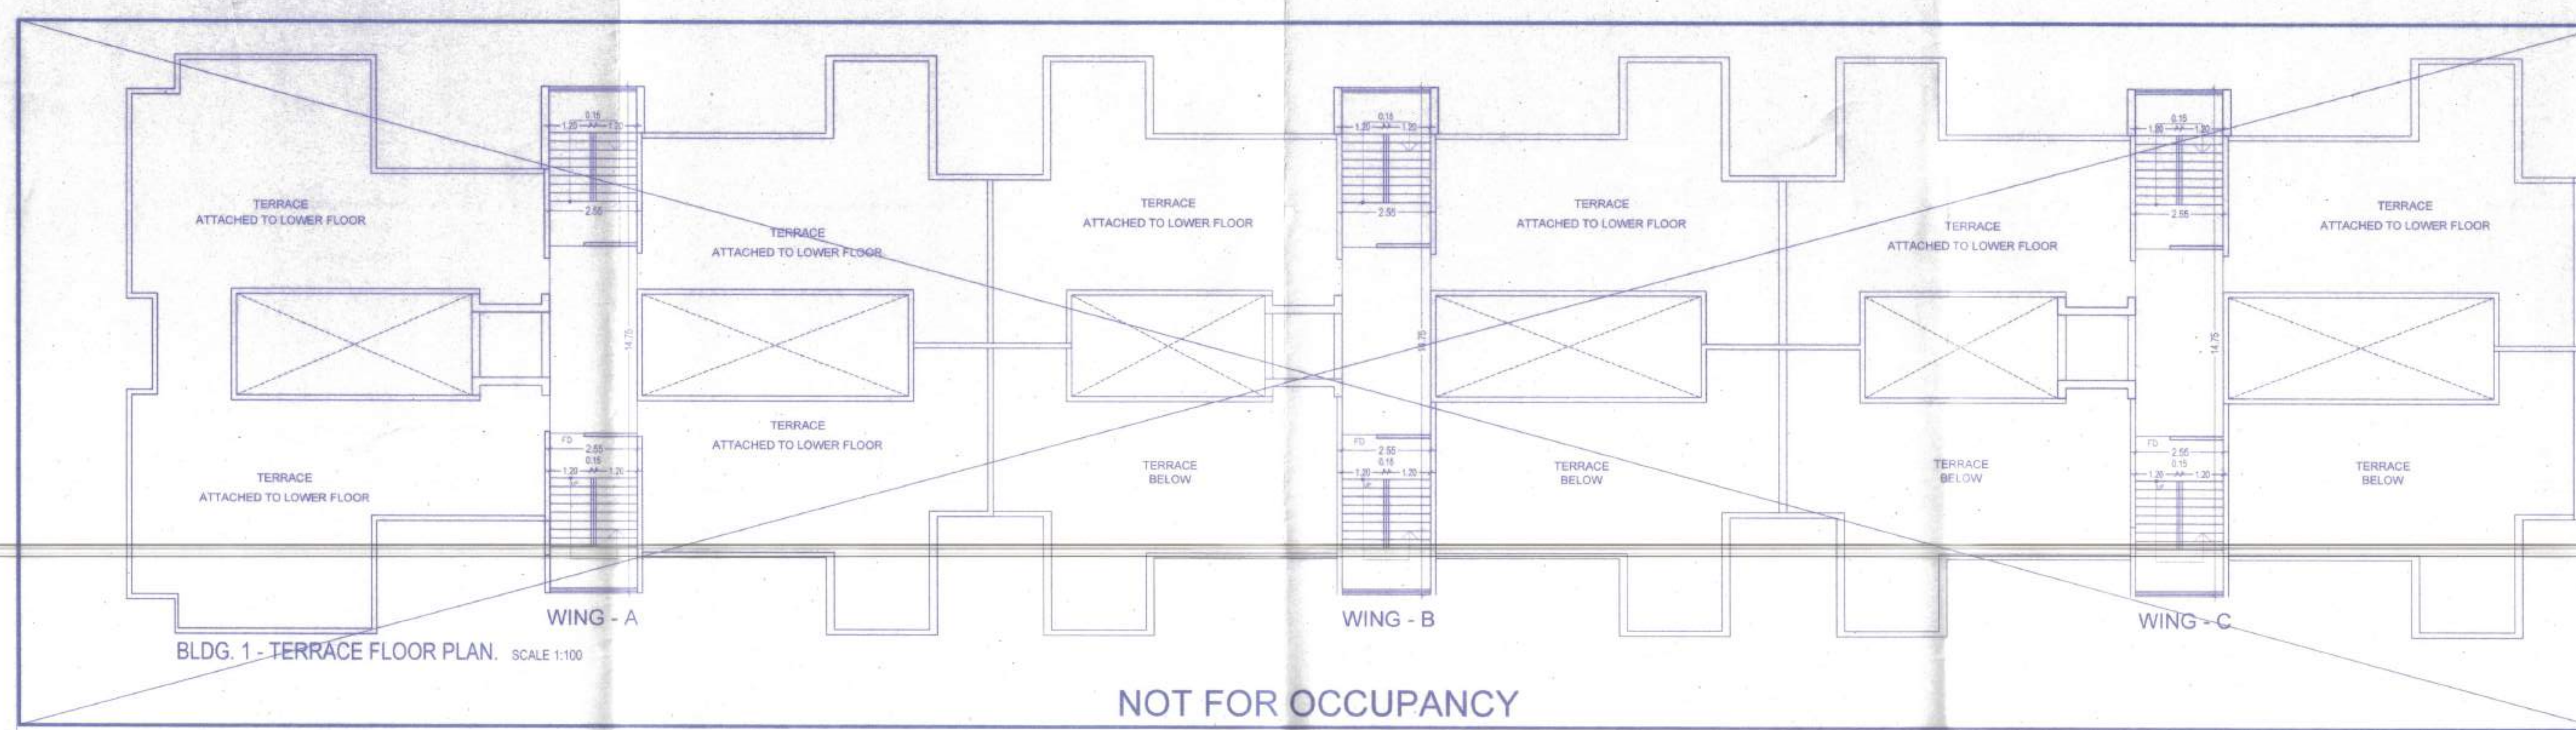


APPROVED
As per the accompanying
occupancy Certificate
No. Nashik/144/52/2588
Date: 15/07/2017

Executive Engineer
TOWN PLANNING
Nashik Municipal Corporation
Nashik

PREVIOUS APPROVAL



- 1) COMMENCEMENT CERTIFICATE
NO. B3/547/5648/14, DATED 13/03/2014
- 2) PLINTH COMPLETION CERTIFICATE
NO. LND/WS/NSK/001/2015, DATED 09/04/2015
- 3) COMMENCEMENT CERTIFICATE
NO. B5/254/586, DATED 22/12/2016

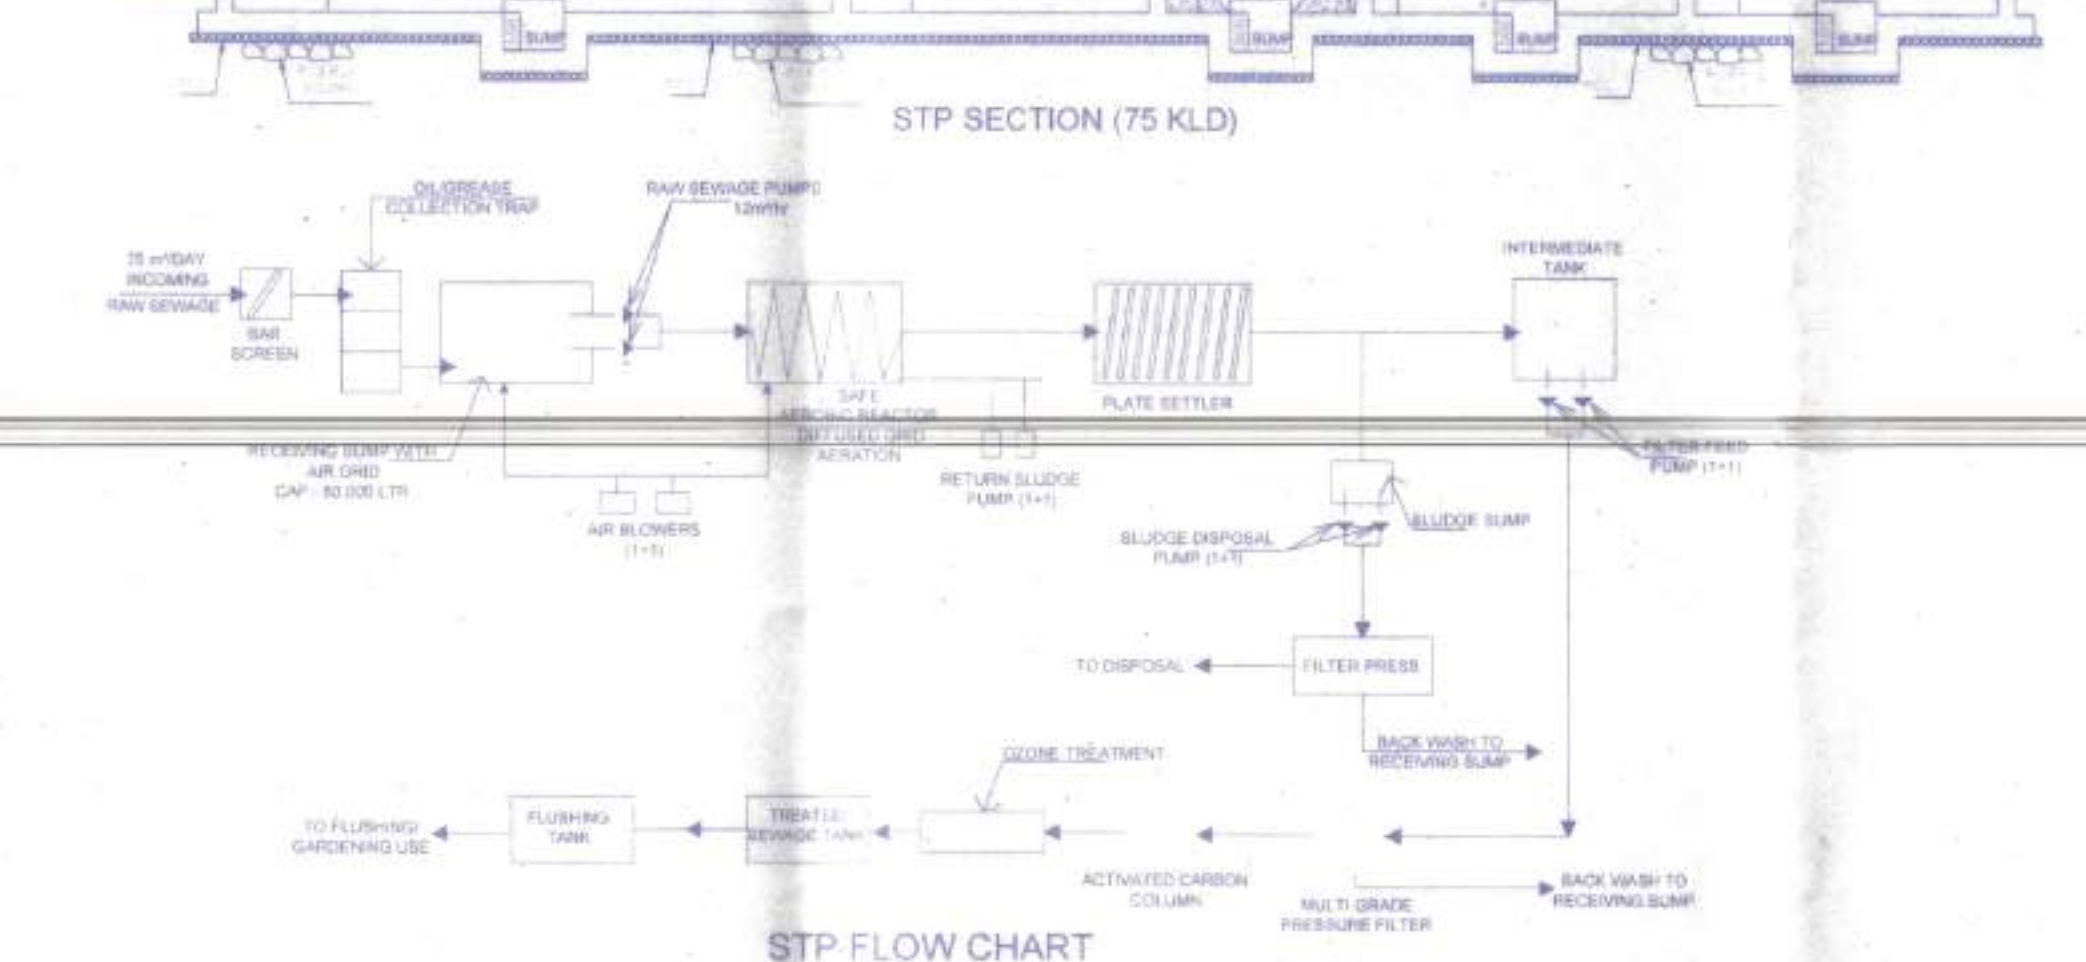


NOT FOR OCCUPANCY

AREA CALCULATIONS:
BLDG. 1 - 2ND FLOOR PLAN
AREA CALCULATIONS 2ND FLOOR BLDG-1
AREA OF BLOCK = 96.19 X 16.85 = 1603.95 Sqm

NO.	DESCRIPTION	AREA (Sq. M)
1	0.75 X 2.75 X 2 no.	= 4.13
2	6.90 X 2.30 X 1 no.	= 15.87
3	2.26 X 2.1 X 4 no.	= 18.98
4	2.55 X 16.85 X 4 no.	= 171.87
5	1.65 X 2.30 X 3 no.	= 52.78
6	5.32 X 2.30 X 3 no.	= 36.70
7	9.10 X 2.30 X 1 no.	= 20.93
8	1.50 X 1.00 X 4 no.	= 6.00
9	2.75 X 1.35 X 4 no.	= 14.85
10	4.90 X 3.27 X 4 no.	= 64.08
11	2.73 X 3.53 X 12 no.	= 115.64
12	2.73 X 2.18 X 12 no.	= 77.41
13	3.05 X 1.35 X 12 no.	= 49.41
14	3.41 X 3.45 X 6 no.	= 70.59
TOTAL		713.25
TOTAL AREA OF 2ND FL. = 1603.95 - 713.25 = 890.70 Sqm		
TYPICAL AREA OF 2ND FL. = 890.70 Sqm		

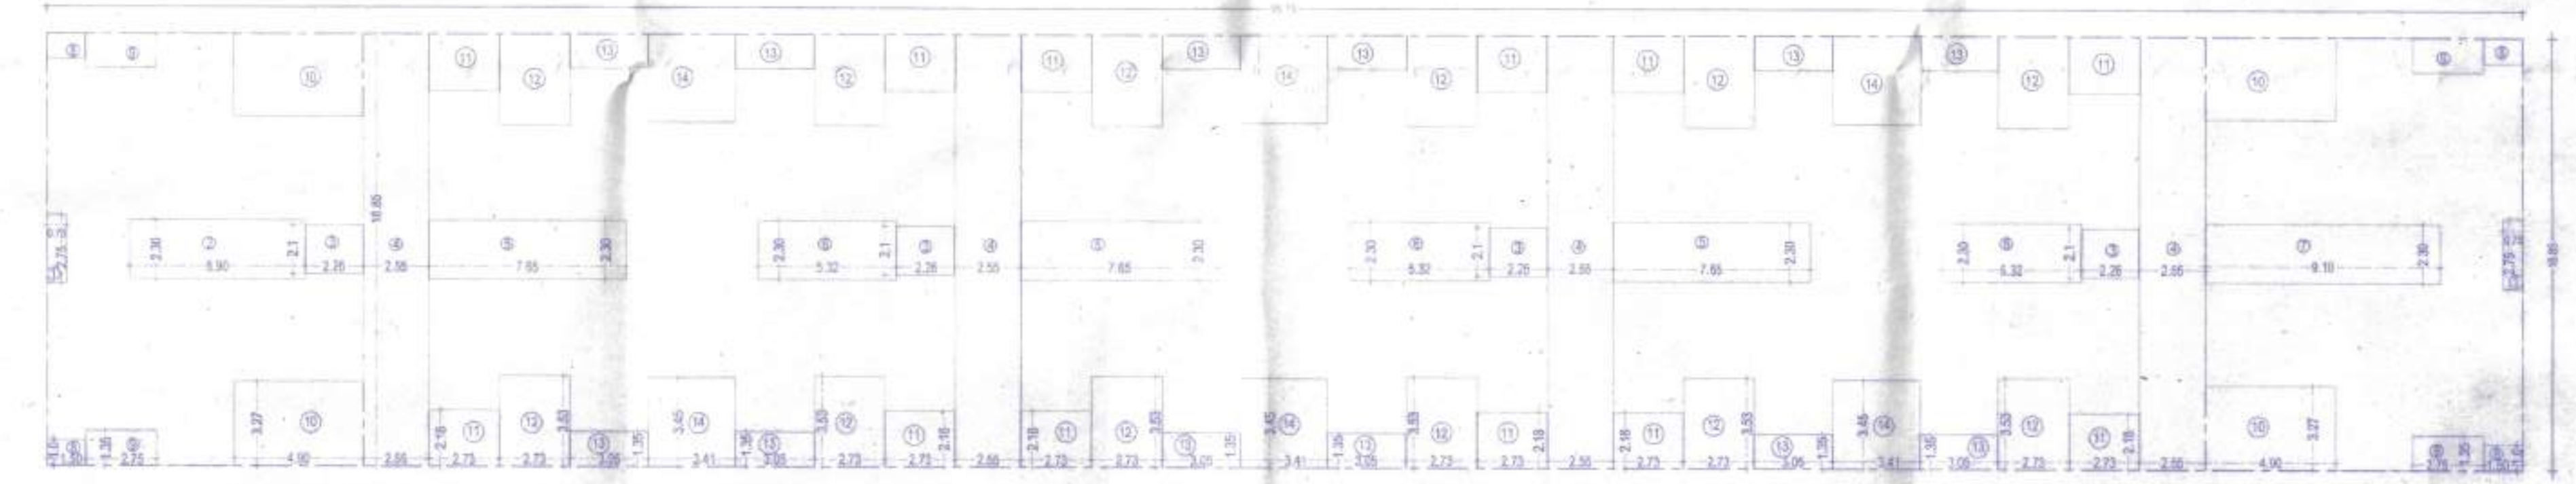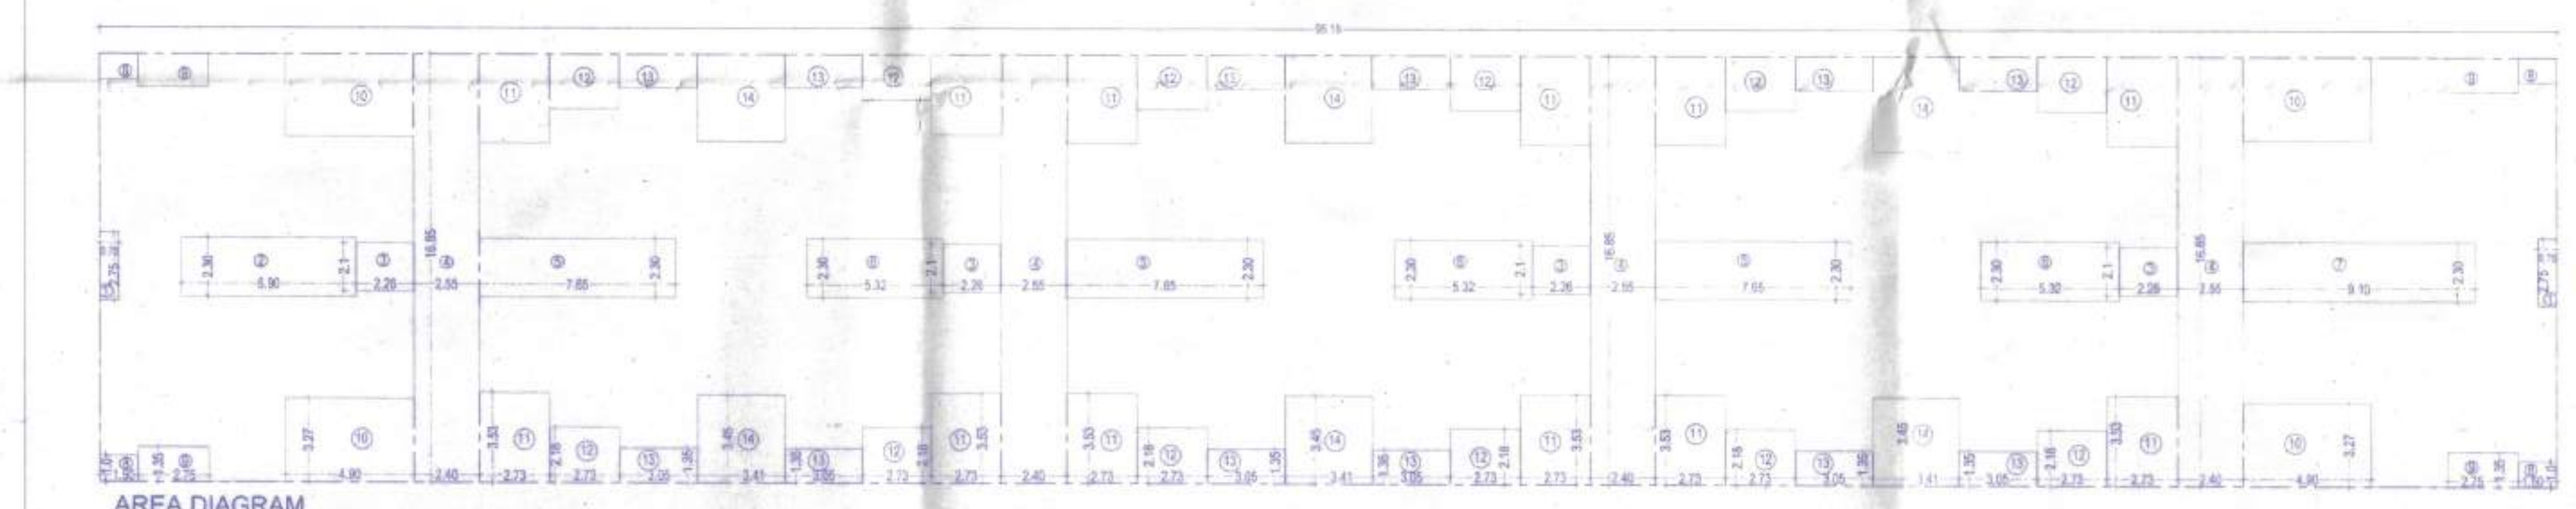AREA DIAGRAM
BLDG. 1 - 1ST FLOOR PLAN.AREA DIAGRAM
BLDG. 1 - 2ND FLOOR PLAN.

NOT FOR OCCUPANCY

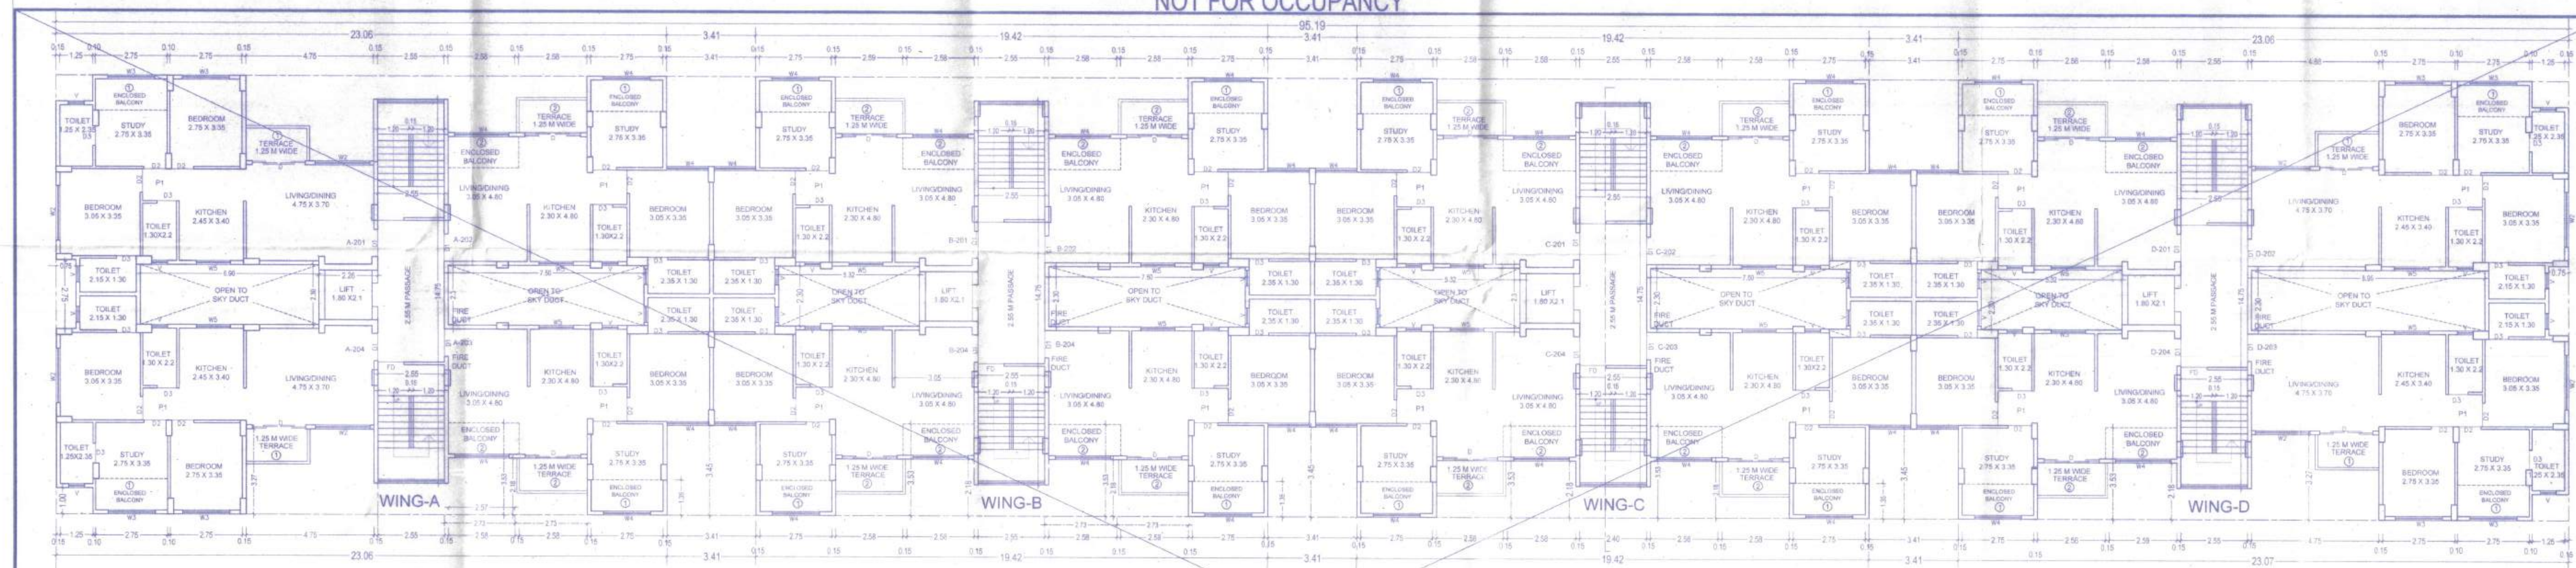

BLDG. 1 - 2ND FLOOR PLAN. SCALE 1:100

AREA CALCULATIONS:
BLDG. 1 - 1ST FLOOR PLAN

AREA CALCULATIONS 1ST FLOOR BLDG-1

AREA OF BLOCK = 96.19 X 16.85 = 1603.95 Sqm

NO.	DESCRIPTION	AREA (Sq. M)
1	0.75 X 2.75 X 2 no.	= 4.13
2	6.90 X 2.30 X 1 no.	= 15.87
3	2.26 X 2.1 X 4 no.	= 18.98
4	2.55 X 16.85 X 4 no.	= 171.87
5	1.65 X 2.30 X 3 no.	= 52.78
6	5.32 X 2.30 X 3 no.	= 36.70
7	9.10 X 2.30 X 1 no.	= 20.93
8	1.50 X 1.00 X 4 no.	= 6.00
9	2.75 X 1.35 X 4 no.	= 14.85
10	4.90 X 3.27 X 4 no.	= 64.08
11	2.73 X 3.53 X 12 no.	= 115.64
12	2.73 X 2.18 X 12 no.	= 77.41
13	3.05 X 1.35 X 12 no.	= 49.41
14	3.41 X 3.45 X 6 no.	= 70.59
TOTAL		713.25
TOTAL AREA OF 2ND FL. = 1603.95 - 713.25 = 890.70 Sqm		
TYPICAL AREA OF 2ND FL. = 890.70 Sqm		

AREA STATEMENT BLDG-1:


FLOOR	BUILDING '1'
1ST	890.70
2ND	890.70
3RD	650.75
4TH	650.75
5TH	650.75
6TH	650.75
7TH	445.27
LIFT (1.80X1.04)	15.12
TOTAL PROPOSED AREA	4844.79

BALCONY AREA STATEMENT BUILDING-1:-

PROPOSED FLOOR AREA = 4844.79 SQM.

PERMISSIBLE BALCONY AREA (10%) = 484.47 SQM.

PROPOSED BALCONY :-
PRO. BALC. BLDG. 1 = [(2.75X1.20x16 nos)+(2.58 X1.20x12nos.)] X 1 FL. = 89.95 Sqm
(1st FLOOR)
PRO. BALC. BLDG. 1 = [(2.75X1.20x12 nos)+(2.58 X1.20x10nos.)] X 1 FL. = 141.12 Sqm
(2nd FLOOR)
PRO. BALC. BLDG. 1 = [(2.75X1.20x12 nos)+(2.58 X1.20x10nos.)] X 2 FL. = 141.12 Sqm
(1st & 2nd FLOOR)
PRO. BALC. BLDG. 1 = [(2.75X1.20x16 nos)+(2.58 X1.20x12nos.)] X 1 FL. = 44.98 Sqm
(1st FLOOR)
TOTAL PROPOSED BALCONY AREA = 507.12 SQM
EXCESS BALCONY AREA BUILDING = 507.12 - 484.47 = 22.65 Sqm.

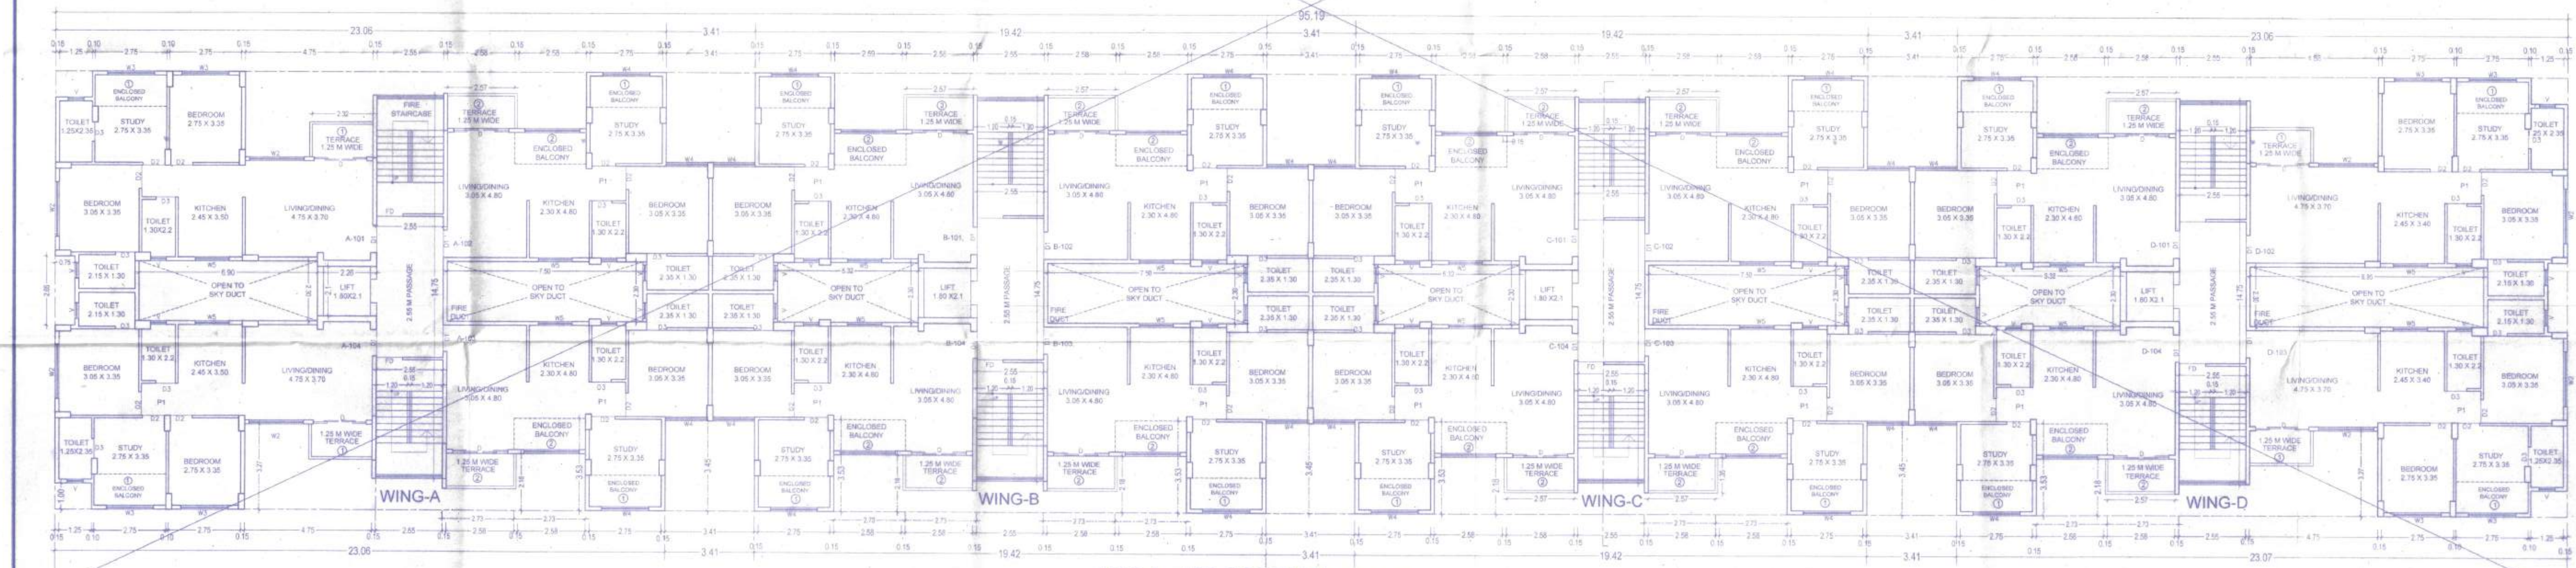

BLDG. 1 - 1ST FLOOR PLAN. SCALE 1:100

NOT FOR OCCUPANCY

PART OCCUPANCY OF BUILDING 2
- WING E, F, G & H OF
PROJECT SAMRAAT SYMPHONY

SIGNATURE OF OWNER

DIRECTOR MR. SUJAY J. GUPTA
M/S. SHWETA INFRASTRUCTURE
HOUSING (I) PVT. LTD.
SIGNATURE OF ARCHITECT/ENGINEER
SIGNATURE OF STRUCTURAL ENGINEER
(A) TAPASYA H. BENDALE
(B) DR. PRADEEP K. SHARMA
(C) DR. JAYANT RAMDAS
(D) DR. JAYANT RAMDAS

PROJECT -

PART OCCUPANCY

PART OCCUPANCY PLAN OF
RESIDENTIAL BUILDING ON PLOT NO.84,
S.NO.899/1+899/2+899/3/1/84 AT
NASHIK SHIVAR, TAL. & DIST. NASHIK.
FOR :- M/S SHWETA INFRASTRUCTURE &
HOUSING (I) PVT. LTD. THROUGH
DIRECTOR MR. SUJAY J. GUPTA AND ONE

At: TAPASYA H. BENDALE
SAMRAAT HOUSE,
NASHIK POONA ROAD,
NASHIKVAD NAGAR,
NASHIK-4