

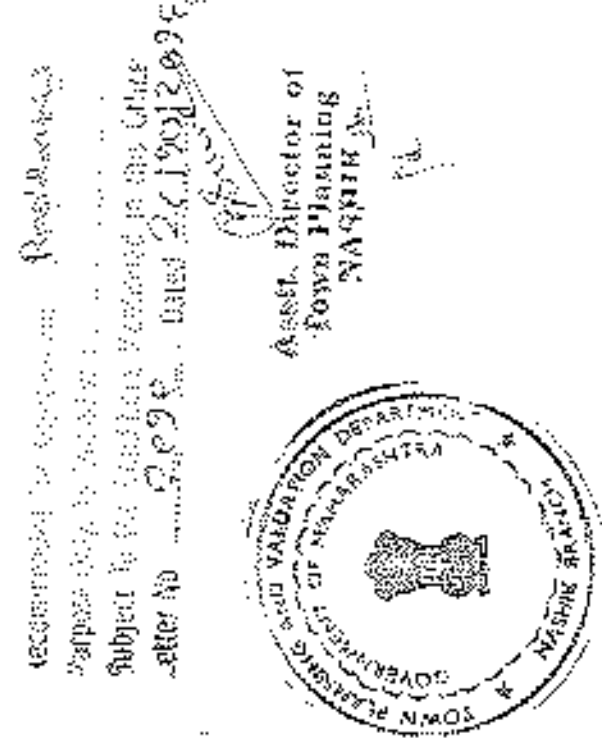


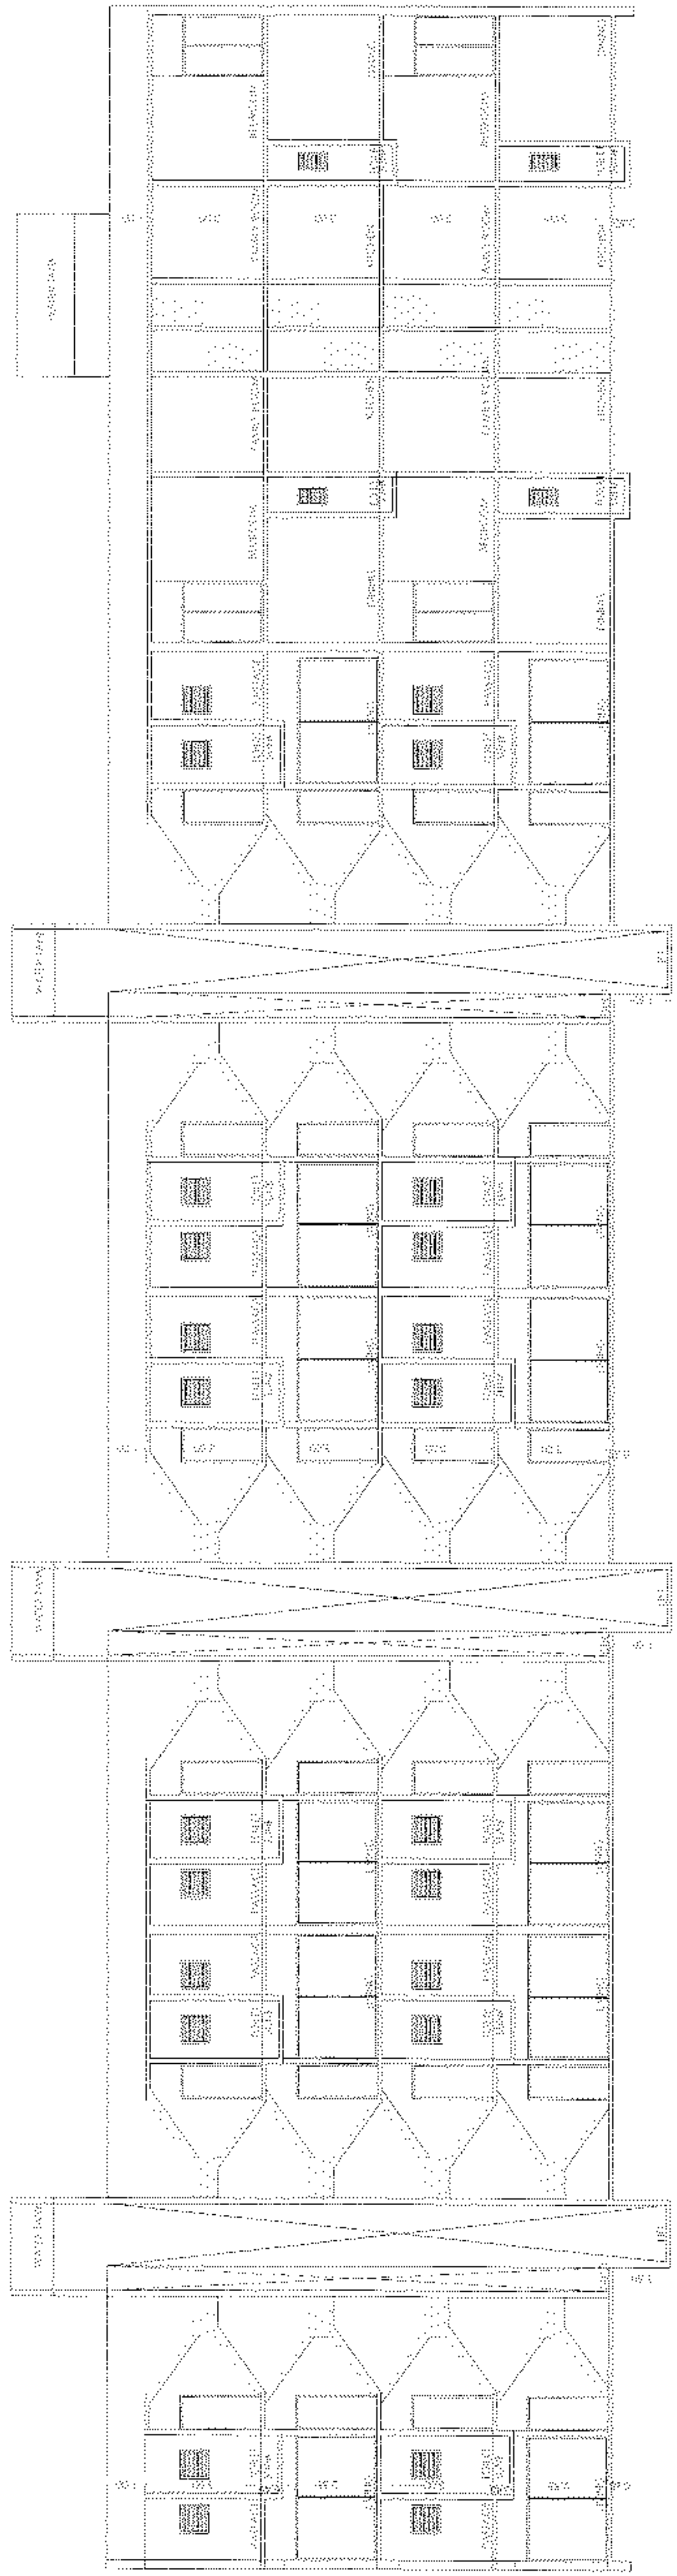


ELEVATION
SCALE 1:100 TYPE 'A'


SECTION AA
SCALE 1:100 TYPE 'A'

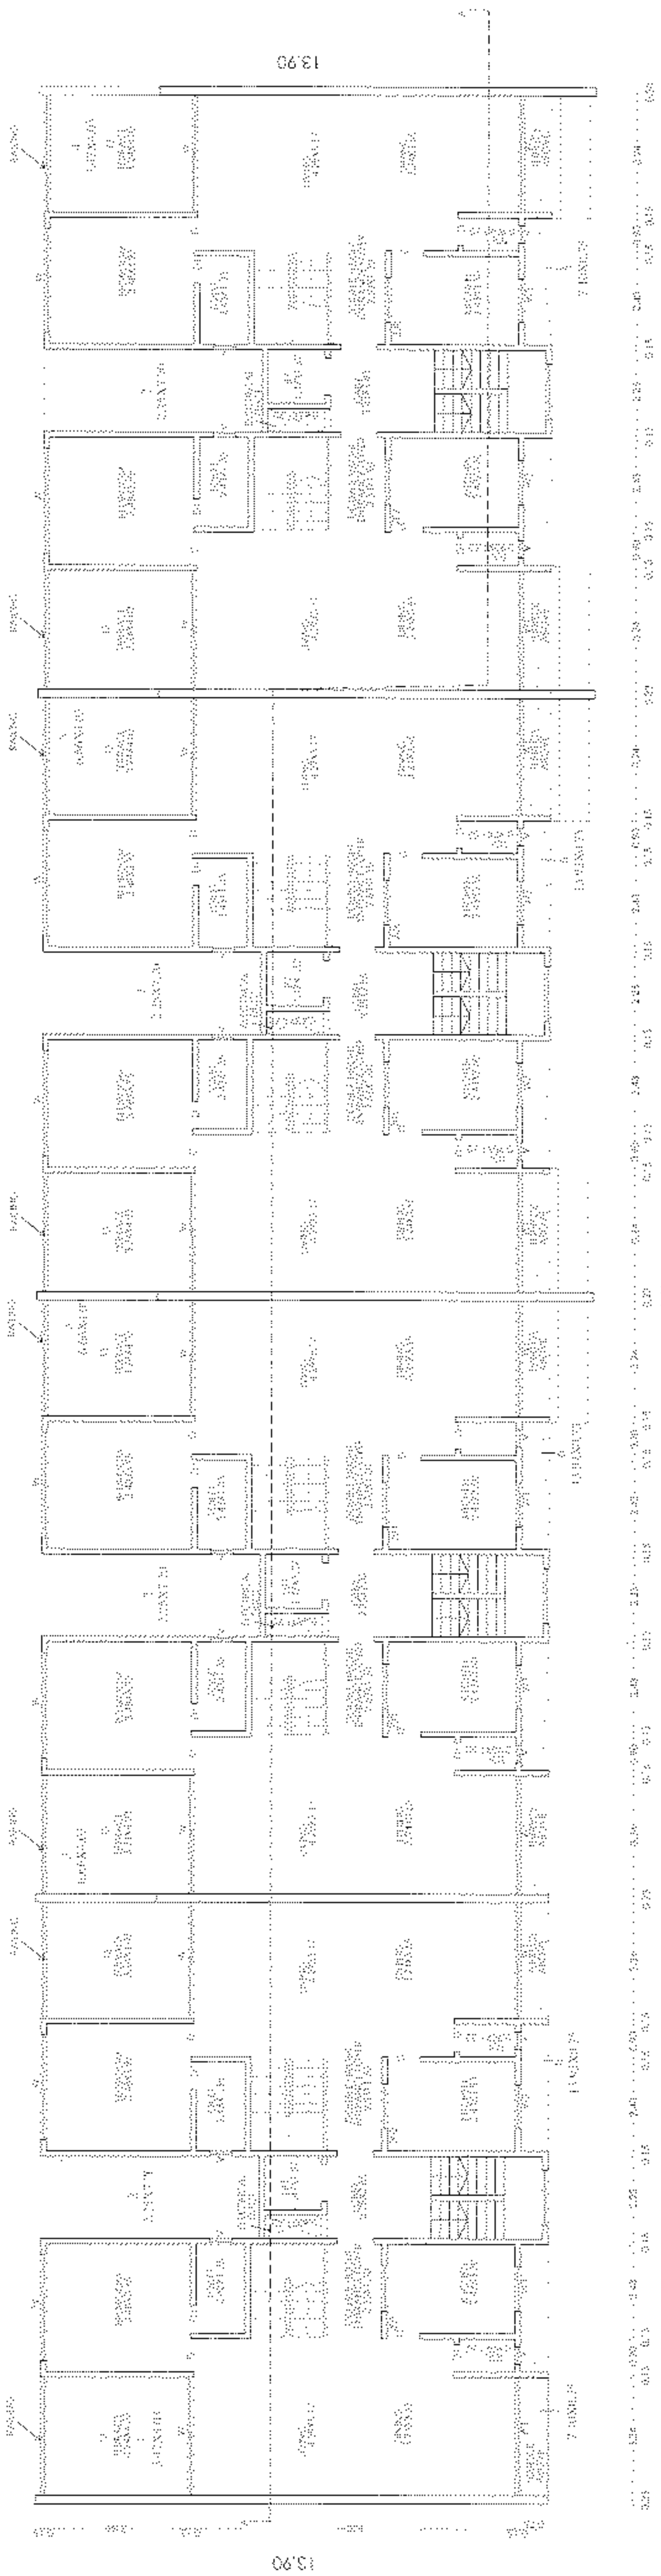

SECOND FLOOR PLAN SCALE 1:100 TYPE 'A'

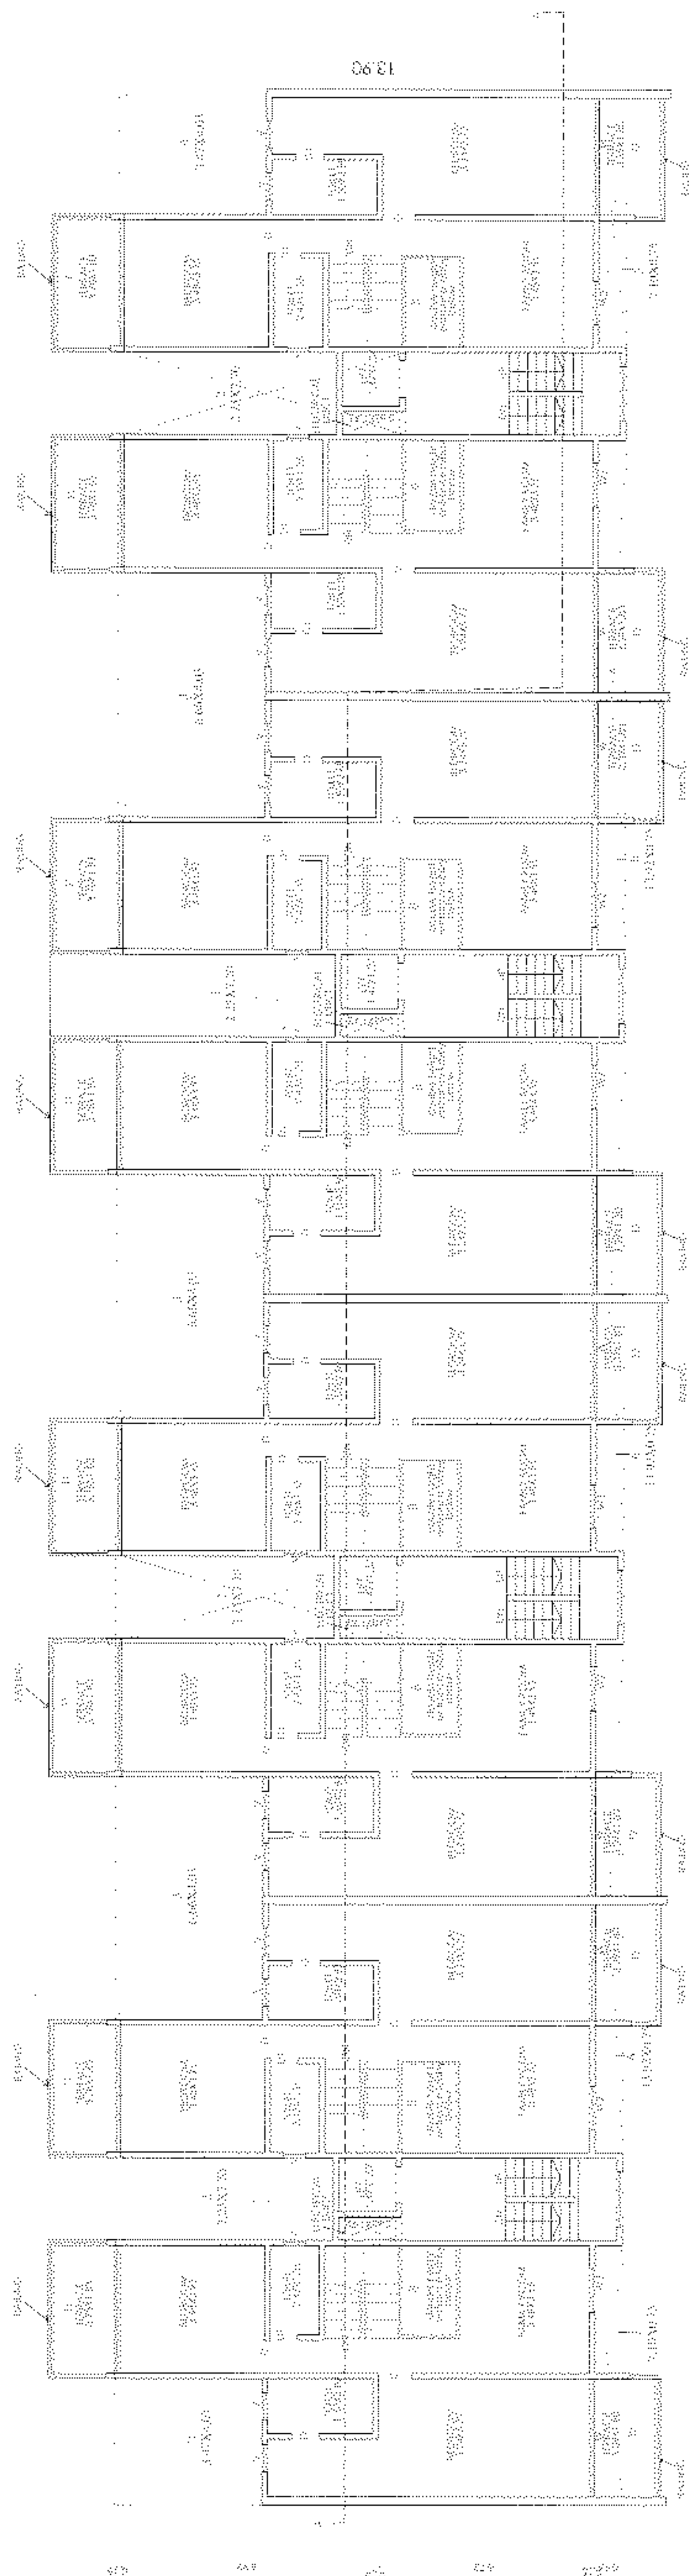

FIRST & THIRD FLOOR PLAN SCALE 1:100 TYPE 'A'

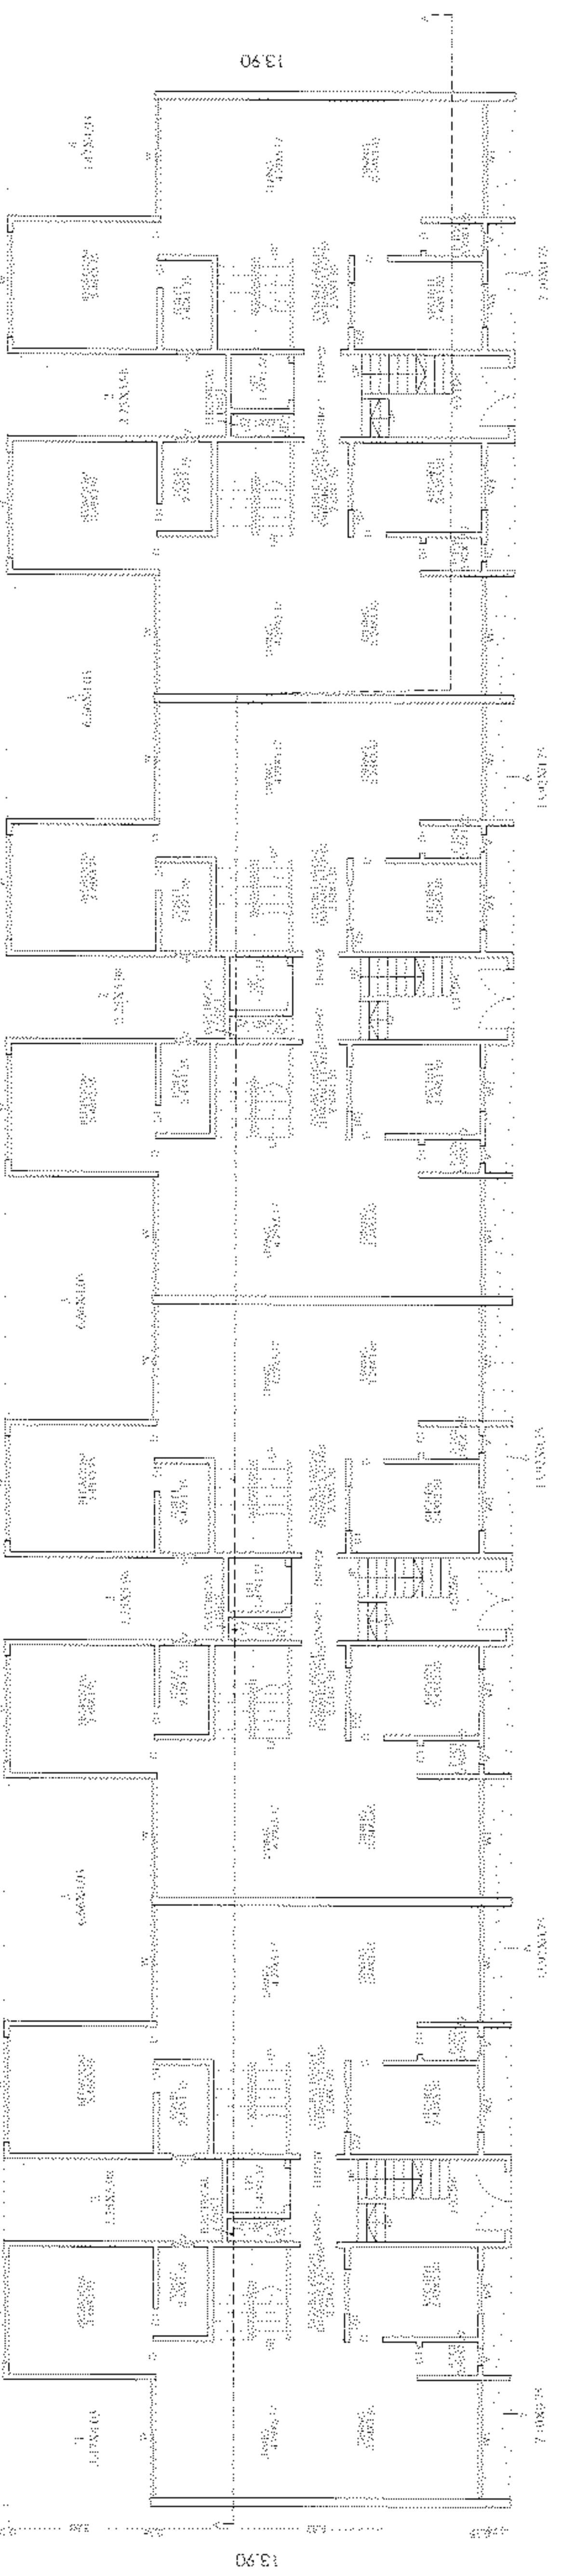

AREA CALCULATION & CALCULATION
AREA OF FLOOR

AREA OF BLOCK		
NO.	DESCRIPTION	AREA (SQ. M)
1	GROUND FLOOR	13.90
2	FIRST FLOOR	13.90
3	SECOND FLOOR	13.90
4	THIRD FLOOR	13.90
5	EXCESS TERRACE	13.90
6	STAIRS	13.90
7	TOILETS	13.90
8	KITCHENS	13.90
9	BED ROOMS	13.90
10	LIVING ROOMS	13.90
11	DINING ROOMS	13.90
12	BATH ROOMS	13.90
13	CL. ROOMS	13.90
14	STAIRS	13.90
15	TOILETS	13.90
16	KITCHENS	13.90
17	BED ROOMS	13.90
18	LIVING ROOMS	13.90
19	DINING ROOMS	13.90
20	BATH ROOMS	13.90
21	CL. ROOMS	13.90
22	STAIRS	13.90
23	TOILETS	13.90
24	KITCHENS	13.90
25	BED ROOMS	13.90
26	LIVING ROOMS	13.90
27	DINING ROOMS	13.90
28	BATH ROOMS	13.90
29	CL. ROOMS	13.90
30	STAIRS	13.90
31	TOILETS	13.90
32	KITCHENS	13.90
33	BED ROOMS	13.90
34	LIVING ROOMS	13.90
35	DINING ROOMS	13.90
36	BATH ROOMS	13.90
37	CL. ROOMS	13.90
38	STAIRS	13.90
39	TOILETS	13.90
40	KITCHENS	13.90
41	BED ROOMS	13.90
42	LIVING ROOMS	13.90
43	DINING ROOMS	13.90
44	BATH ROOMS	13.90
45	CL. ROOMS	13.90
46	STAIRS	13.90
47	TOILETS	13.90
48	KITCHENS	13.90
49	BED ROOMS	13.90
50	LIVING ROOMS	13.90
51	DINING ROOMS	13.90
52	BATH ROOMS	13.90
53	CL. ROOMS	13.90
54	STAIRS	13.90
55	TOILETS	13.90
56	KITCHENS	13.90
57	BED ROOMS	13.90
58	LIVING ROOMS	13.90
59	DINING ROOMS	13.90
60	BATH ROOMS	13.90
61	CL. ROOMS	13.90
62	STAIRS	13.90
63	TOILETS	13.90
64	KITCHENS	13.90
65	BED ROOMS	13.90
66	LIVING ROOMS	13.90
67	DINING ROOMS	13.90
68	BATH ROOMS	13.90
69	CL. ROOMS	13.90
70	STAIRS	13.90
71	TOILETS	13.90
72	KITCHENS	13.90
73	BED ROOMS	13.90
74	LIVING ROOMS	13.90
75	DINING ROOMS	13.90
76	BATH ROOMS	13.90
77	CL. ROOMS	13.90
78	STAIRS	13.90
79	TOILETS	13.90
80	KITCHENS	13.90
81	BED ROOMS	13.90
82	LIVING ROOMS	13.90
83	DINING ROOMS	13.90
84	BATH ROOMS	13.90
85	CL. ROOMS	13.90
86	STAIRS	13.90
87	TOILETS	13.90
88	KITCHENS	13.90
89	BED ROOMS	13.90
90	LIVING ROOMS	13.90
91	DINING ROOMS	13.90
92	BATH ROOMS	13.90
93	CL. ROOMS	13.90
94	STAIRS	13.90
95	TOILETS	13.90
96	KITCHENS	13.90
97	BED ROOMS	13.90
98	LIVING ROOMS	13.90
99	DINING ROOMS	13.90
100	BATH ROOMS	13.90
101	CL. ROOMS	13.90
102	STAIRS	13.90
103	TOILETS	13.90
104	KITCHENS	13.90
105	BED ROOMS	13.90
106	LIVING ROOMS	13.90
107	DINING ROOMS	13.90
108	BATH ROOMS	13.90
109	CL. ROOMS	13.90
110	STAIRS	13.90
111	TOILETS	13.90
112	KITCHENS	13.90
113	BED ROOMS	13.90
114	LIVING ROOMS	13.90
115	DINING ROOMS	13.90
116	BATH ROOMS	13.90
117	CL. ROOMS	13.90
118	STAIRS	13.90
119	TOILETS	13.90
120	KITCHENS	13.90
121	BED ROOMS	13.90
122	LIVING ROOMS	13.90
123	DINING ROOMS	13.90
124	BATH ROOMS	13.90
125	CL. ROOMS	13.90
126	STAIRS	13.90
127	TOILETS	13.90
128	KITCHENS	13.90
129	BED ROOMS	13.90
130	LIVING ROOMS	13.90
131	DINING ROOMS	13.90
132	BATH ROOMS	13.90
133	CL. ROOMS	13.90
134	STAIRS	13.90
135	TOILETS	13.90
136	KITCHENS	13.90
137	BED ROOMS	13.90
138	LIVING ROOMS	13.90
139	DINING ROOMS	13.90
140	BATH ROOMS	13.90
141	CL. ROOMS	13.90
142	STAIRS	13.90
143	TOILETS	13.90
144	KITCHENS	13.90
145	BED ROOMS	13.90
146	LIVING ROOMS	13.90
147	DINING ROOMS	13.90
148	BATH ROOMS	13.90
149	CL. ROOMS	13.90
150	STAIRS	13.90
151	TOILETS	13.90
152	KITCHENS	13.90
153	BED ROOMS	13.90
154	LIVING ROOMS	13.90
155	DINING ROOMS	13.90
156	BATH ROOMS	13.90
157	CL. ROOMS	13.90
158	STAIRS	13.90
159	TOILETS	13.90
160	KITCHENS	13.90
161	BED ROOMS	13.90
162	LIVING ROOMS	13.90
163	DINING ROOMS	13.90
164	BATH ROOMS	13.90
165	CL. ROOMS	13.90
166	STAIRS	13.90
167	TOILETS	13.90
168	KITCHENS	13.90
169	BED ROOMS	13.90
170	LIVING ROOMS	13.90
171	DINING ROOMS	13.90
172	BATH ROOMS	13.90
173	CL. ROOMS	13.90
174	STAIRS	13.90
175	TOILETS	13.90
176	KITCHENS	13.90
177	BED ROOMS	13.90
178	LIVING ROOMS	13.90
179	DINING ROOMS	13.90
180	BATH ROOMS	13.90
181	CL. ROOMS	13.90
182	STAIRS	13.90
183	TOILETS	13.90
184	KITCHENS	13.90
185	BED ROOMS	13.90
186	LIVING ROOMS	13.90
187	DINING ROOMS	13.90
188	BATH ROOMS	13.90
189	CL. ROOMS	13.90
190	STAIRS	13.90
191	TOILETS	13.90
192	KITCHENS	13.90
193	BED ROOMS	13.90
194	LIVING ROOMS	13.90
195	DINING ROOMS	13.90
196	BATH ROOMS	13.90
197	CL. ROOMS	13.90
198	STAIRS	13.90
199	TOILETS	13.90
200	KITCHENS	13.90
201	BED ROOMS	13.90
202	LIVING ROOMS	13.90
203	DINING ROOMS	13.90
204	BATH ROOMS	13.90
205	CL. ROOMS	13.90
206	STAIRS	13.90
207	TOILETS	13.90
208	KITCHENS	13.90
209	BED ROOMS	13.90
210	LIVING ROOMS	13.90
211	DINING ROOMS	13.90
212	BATH ROOMS	13.90
213	CL. ROOMS	13.90
214	STAIRS	13.90
215	TOILETS	13.90
216	KITCHENS	13.90
217	BED ROOMS	13.90
218	LIVING ROOMS	13.90
219	DINING ROOMS	13.90
220	BATH ROOMS	13.90
221	CL. ROOMS	13.90
222	STAIRS	13.90
223	TOILETS	13.90
224	KITCHENS	13.90
225	BED ROOMS	13.90
226	LIVING ROOMS	13.90
227	DINING ROOMS	13.90
228	BATH ROOMS	13.90
229	CL. ROOMS	13.90
230	STAIRS	13.90
231	TOILETS	13.90
232	KITCHENS	13.90
233	BED ROOMS	13.90
234	LIVING ROOMS	13.90
235	DINING ROOMS	13.90
236	BATH ROOMS	13.90
237	CL. ROOMS	13.90
238	STAIRS	13.90
239	TOILETS	13.90
240	KITCHENS	13.90
241	BED ROOMS	13.90
242	LIVING ROOMS	13.90
243	DINING ROOMS	13.90
244	BATH ROOMS	13.90
245	CL. ROOMS	13.90
246	STAIRS	13.90
247	TOILETS	13.90
248	KITCHENS	13.90
249	BED ROOMS	13.90
250	LIVING ROOMS	13.90
251	DINING ROOMS	13.90
252	BATH ROOMS	13.90
253	CL. ROOMS	13.90
254	STAIRS	13.90
255	TOILETS	13.90
256	KITCHENS	13.90
257	BED ROOMS	13.90
258	LIVING ROOMS	13.90
259	DINING ROOMS	13.90
260	BATH ROOMS	13.90
261	CL. ROOMS	13.90
262	STAIRS	13.90
263	TOILETS	13.90
264	KITCHENS	13.90
265	BED ROOMS	13.90
266	LIVING ROOMS	13.90
267	DINING ROOMS	13.90
268	BATH ROOMS	13.90
269	CL. ROOMS	13.90
270	STAIRS	13.90
271	TOILETS	13.90
272	KITCHENS	13.90
273	BED ROOMS	13.90
274	LIVING ROOMS	13.90
275	DINING ROOMS	13.90
276	BATH ROOMS	13.90
277	CL. ROOMS	13.90
278	STAIRS	13.90
279	TOILETS	13.90
280	KITCHENS	13.90
281	BED ROOMS	13.90
282	LIVING ROOMS	13.90
283	DINING ROOMS	13.90
284	BATH ROOMS	13.90
285	CL. ROOMS	13.90
286	STAIRS	13.90
287	TOILETS	13.90
288	KITCHENS	13.90
289	BED ROOMS	13.90
290	LIVING ROOMS	13.90
291	DINING ROOMS	13.90
292	BATH ROOMS	13.90
293	CL. ROOMS	13.90
294	STAIRS	13.90
295	TOILETS	13.90
296	KITCHENS	13.90
297	BED ROOMS	13.90
298	LIVING ROOMS	13.90
299	DINING ROOMS	13.90
300	BATH ROOMS	13.90
301	CL. ROOMS	13.90
302	STAIRS	13.90
303	TOILETS	13.90
304	KITCHENS	13.90
305	BED ROOMS	13.90
306	LIVING ROOMS	13.90
307	DINING ROOMS	13.90
308	BATH ROOMS	13.90
309	CL. ROOMS	13.90
310	STAIRS	13.90
311	TOILETS	13.90
312	KITCHENS	13.90
313	BED ROOMS	13.90
314	LIVING ROOMS	13.90
315	DINING ROOMS	13.90
316	BATH ROOMS	13.90
317	CL. ROOMS	13.90
318	STAIRS	13.90
319	TOILETS	13.90
320	KITCHENS	13.90
321	BED ROOMS	13.90
322	LIVING ROOMS	13.90
323	DINING ROOMS	13.90
324	BATH ROOMS	13.90
325	CL. ROOMS	13.90
326	STAIRS	13.90
327	TOILETS	13.90
328	KITCHENS	13.90
329	BED ROOMS	13.90
330	LIVING ROOMS	13.90
331	DINING ROOMS	13.90
332	BATH ROOMS	13.90
333	CL. ROOMS	13.90
334	STAIRS	13.90
335	TOILETS	13.90
336	KITCHENS	13.90
337	BED ROOMS	13.90
338	LIVING ROOMS	13.90
339	DINING ROOMS	13.90
340	BATH ROOMS	13.90
341	CL. ROOMS	13.90
342	STAIRS	13.90
343	TOILETS	13.90
344	KITCHENS	13.90
345	BED ROOMS	13.90
346	LIVING ROOMS	13.90
347	DINING ROOMS	13.90
348	BATH ROOMS	13.90
349	CL. ROOMS	13.90
350	STAIRS	13.90
351	TOILETS	13.90
352	KITCHENS	13.90
353	BED ROOMS	13.90
354	LIVING ROOMS	13.90
355	DINING ROOMS	13.90
356	BATH ROOMS	13.90
357	CL. ROOMS	13.90
358	STAIRS	13.90
359	TOILETS	13.90
360	KITCHENS	13.90
361	BED ROOMS	13.90
362	LIVING ROOMS	13.90
363	DINING ROOMS	13.90
364	BATH ROOMS	13.90
365	CL. ROOMS	13.90
366	STAIRS	13.90
367	TOILETS	13.90
368	KITCHENS	13.90
369	BED ROOMS	13.90
370	LIVING ROOMS	13.90
371	DINING ROOMS	13.90
372	BATH ROOMS	13.90
373	CL. ROOMS	13.90
374	STAIRS	13.90
375	TOILETS	13.90
376	KITCHENS	13.90
377	BED ROOMS	13.90
378	LIVING ROOMS	13.90
379	DINING ROOMS	13.90
380	BATH ROOMS	13.90
381	CL. ROOMS	13.90
382	STAIRS	13.90
383	TOILETS	13.90
384	KITCHENS	13.90
385	BED ROOMS	13.90
386	LIVING ROOMS	13.90
387	DINING ROOMS	13.90
388	BATH ROOMS	13.90
389	CL. ROOMS	13.90
390	STAIRS	13.90
391	TOILETS	13.90
392	KITCHENS	13.90
393	BED ROOMS	13.90
394	LIVING ROOMS	13.90
395	DINING ROOMS	13.90
396	BATH ROOMS	13.90
397	CL. ROOMS	13.90
398	STAIRS	13.90
399	TOILETS	13.90
400	KITCHENS	13.90
401	BED ROOMS	13.90
402	LIVING ROOMS	13.90
403	DINING ROOMS	13.90
404	BATH ROOMS	13.90
405	CL. ROOMS	13.90
406	STAIRS	13.90
407	TOILETS	13.90
408	KITCHENS	13.90
409	BED ROOMS	13.90
410	LIVING ROOMS	13.90
411	DINING ROOMS	13.90
412	BATH ROOMS	13.90
413	CL. ROOMS	13.90
41		

