



Recommended for Approval for: **Shri. Anand Kumar**
Under DDA, New Delhi
Subject to the Condition mentioned in this office
order No. **100/2022**
Date **21.11.2022**
Asstt. Director of
Town Planning
DDA, New Delhi

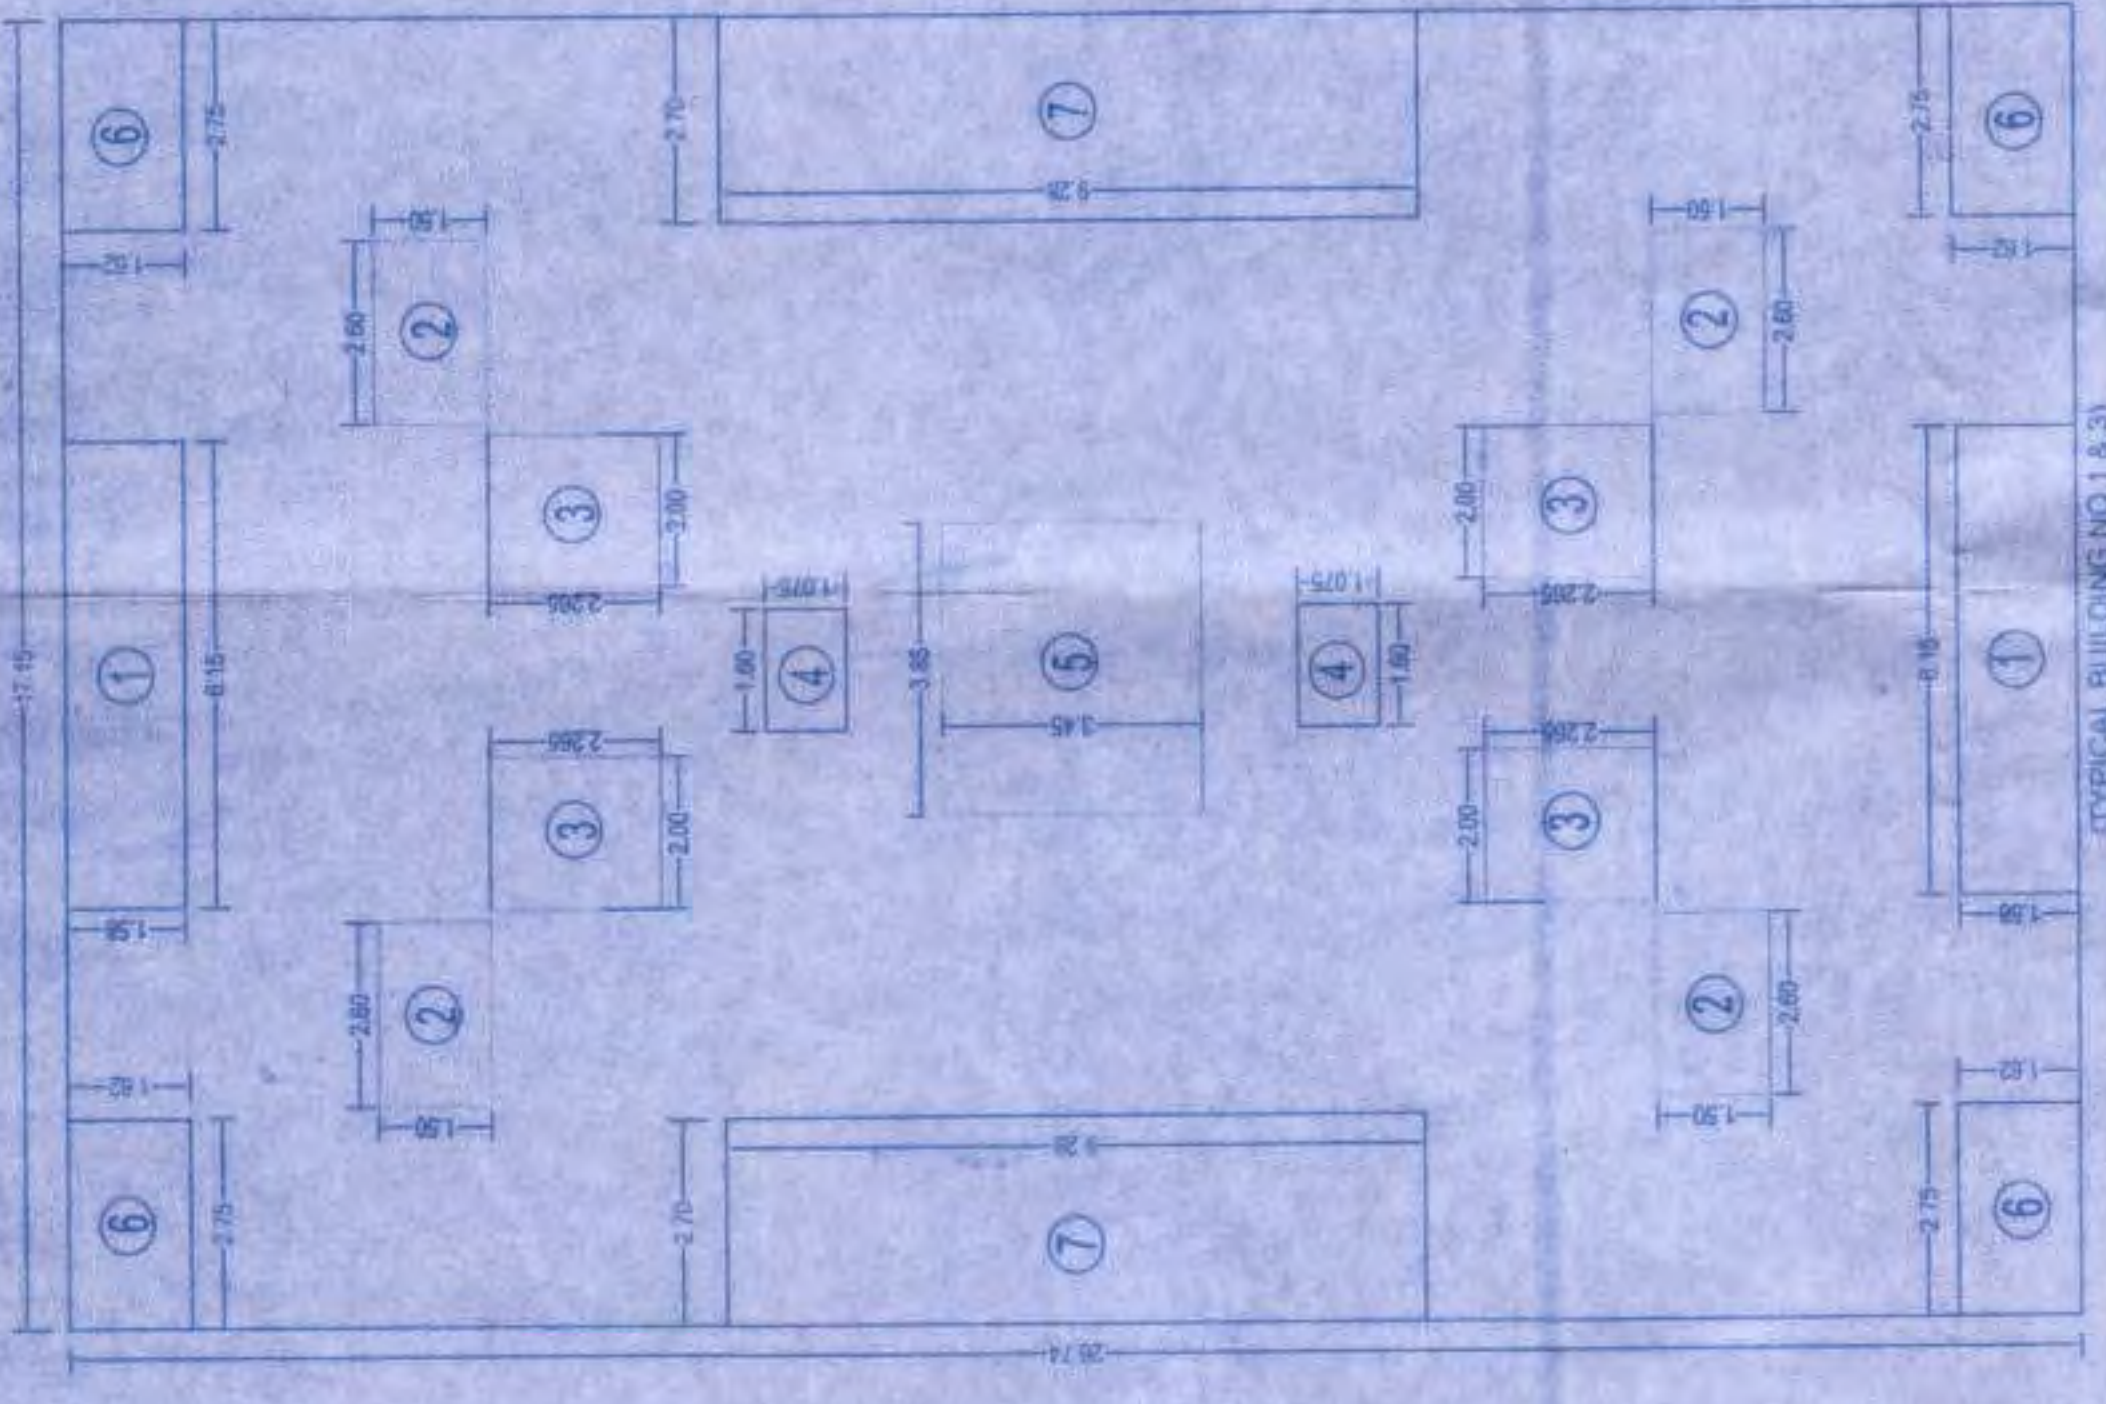


TYPICAL BUILDING NO. 1 & 3
FIRST FLOOR AREA DIAGRAM
BLOCK AREA
17.15 X 28.74 = 492.861 SQ. M.
DEDUCTION
11.615 X 1.950 X 2 = 45.644 SQ. M.
21.280 X 1.950 X 4 = 166.080 SQ. M.
31.200 X 2.285 X 4 = 285.120 SQ. M.
41.160 X 1.975 X 2 = 163.440 SQ. M.
51.160 X 1.975 X 2 = 163.440 SQ. M.
61.275 X 1.950 X 4 = 480.000 SQ. M.
71.275 X 1.950 X 2 = 277.181 SQ. M.
TOTAL = 89.358 SQ. M.
FIRST FLOOR TOTAL BWP AREA
492.861 - 89.358 = 403.503 SQ. M.
TYPICAL BUILDING NO. 1 & 3
SECOND FLOOR AREA DIAGRAM
BLOCK AREA
17.15 X 28.74 = 492.861 SQ. M.
DEDUCTION
11.615 X 1.950 X 2 = 45.644 SQ. M.
21.280 X 1.950 X 4 = 166.080 SQ. M.
31.200 X 2.285 X 4 = 285.120 SQ. M.
41.160 X 1.975 X 2 = 163.440 SQ. M.
51.160 X 1.975 X 2 = 163.440 SQ. M.
61.275 X 1.950 X 4 = 480.000 SQ. M.
71.275 X 1.950 X 2 = 277.181 SQ. M.
TOTAL = 89.358 SQ. M.
SECOND FLOOR TOTAL BWP AREA
492.861 - 89.358 = 403.503 SQ. M.

TYPICAL BUILDING NO. 1 & 3
FIRST FLOOR AREA DIAGRAM SCALE: 1:20


Typical Building no - 1 & 3

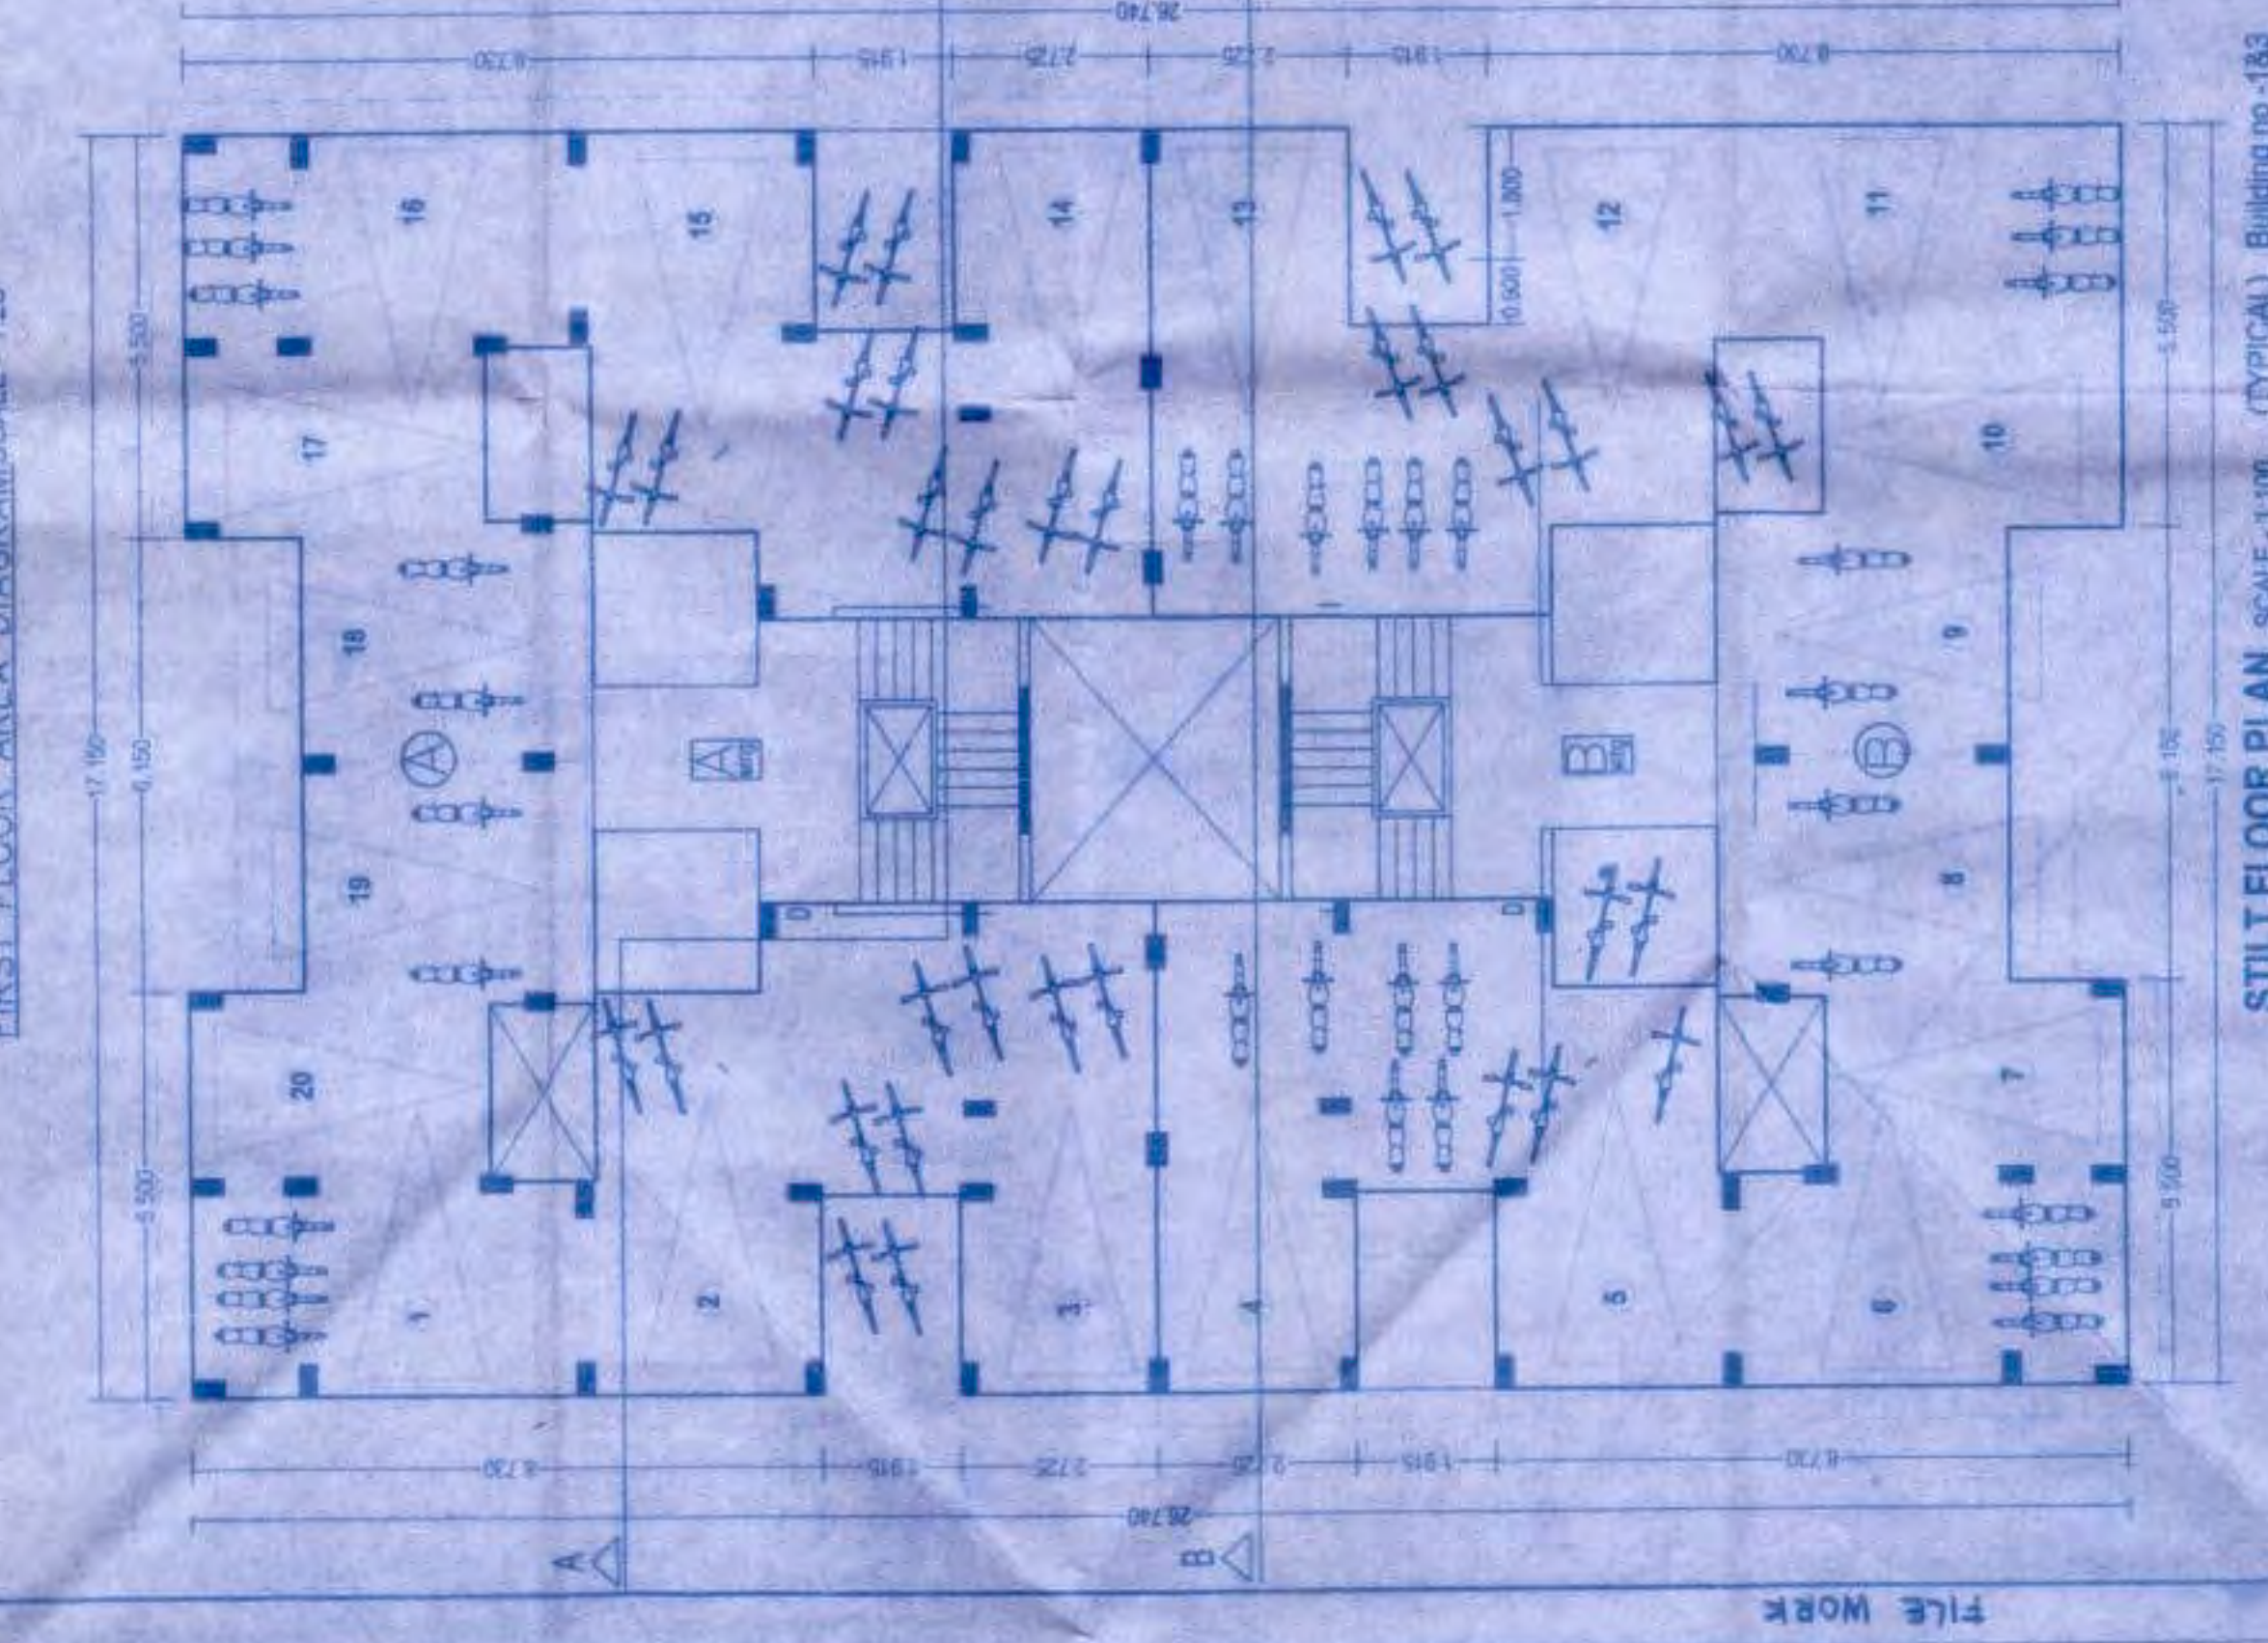


TYPICAL BUILDING NO. 143
FIRST FLOOR PLAN SCALE: 1:100

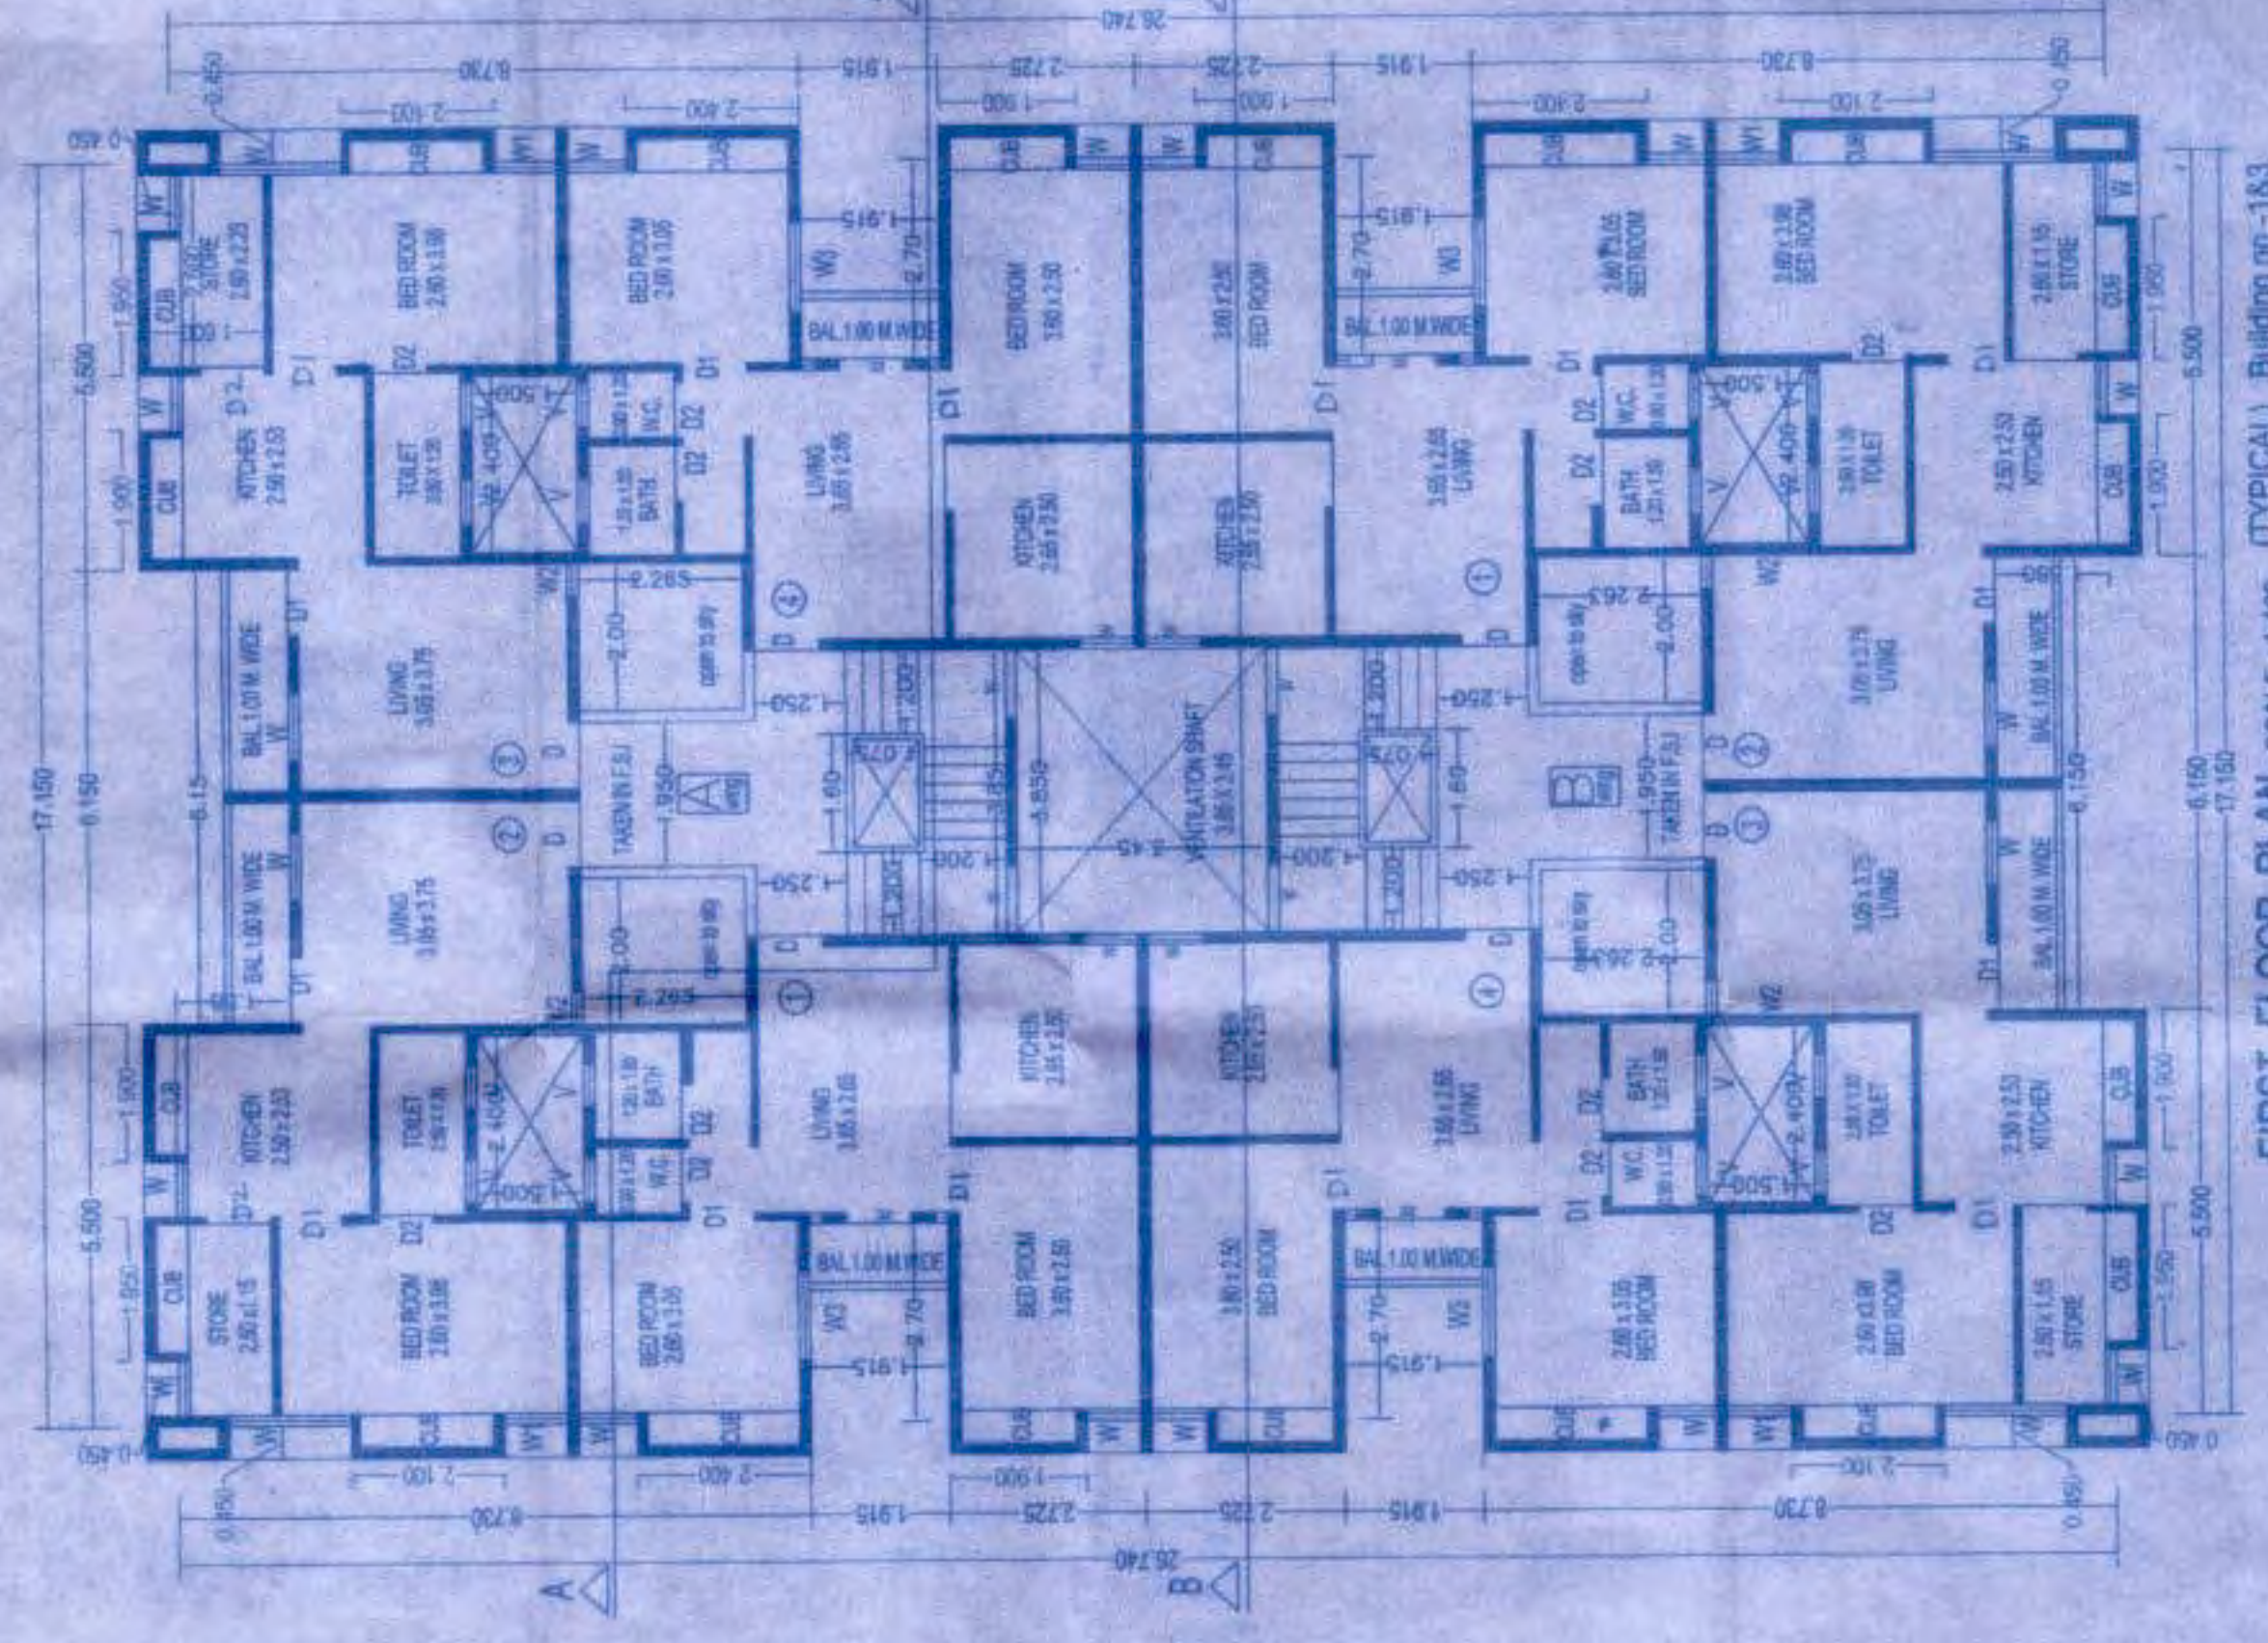

TYPICAL BUILDING NO. 143
SECOND FLOOR PLAN SCALE: 1:100

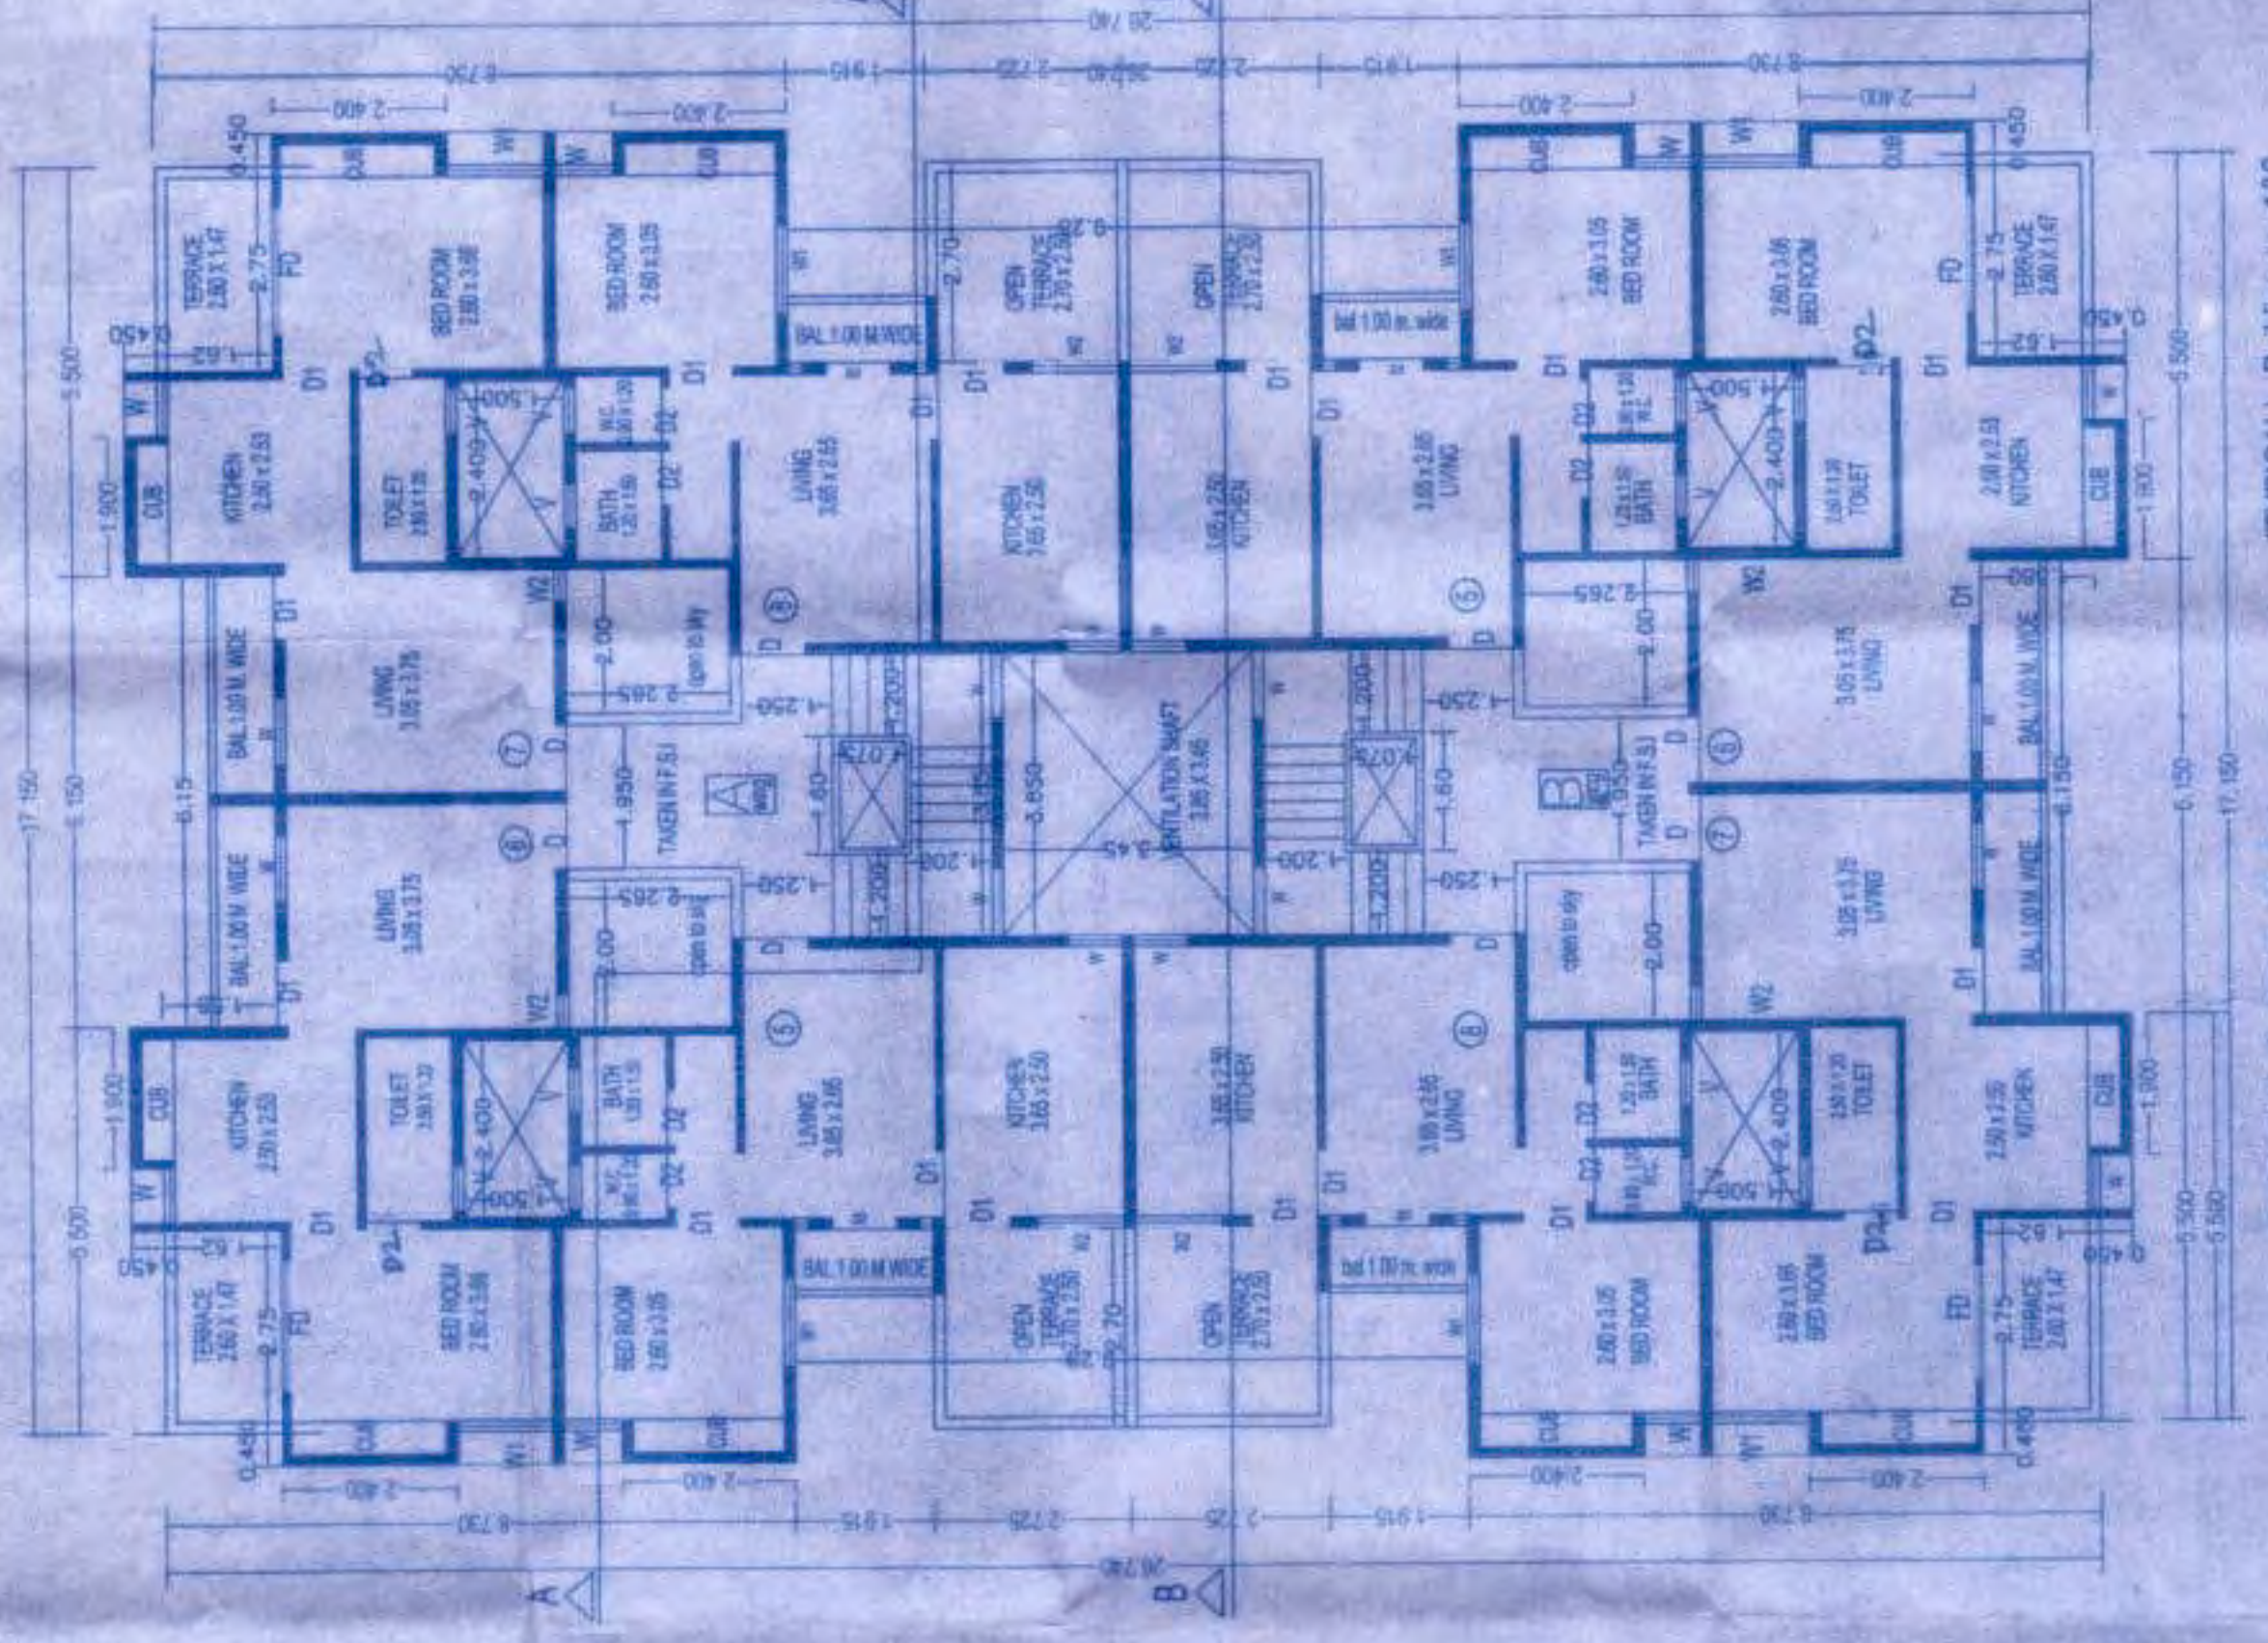

TYPICAL BUILDING NO. 143
THIRD FLOOR PLAN SCALE: 1:100

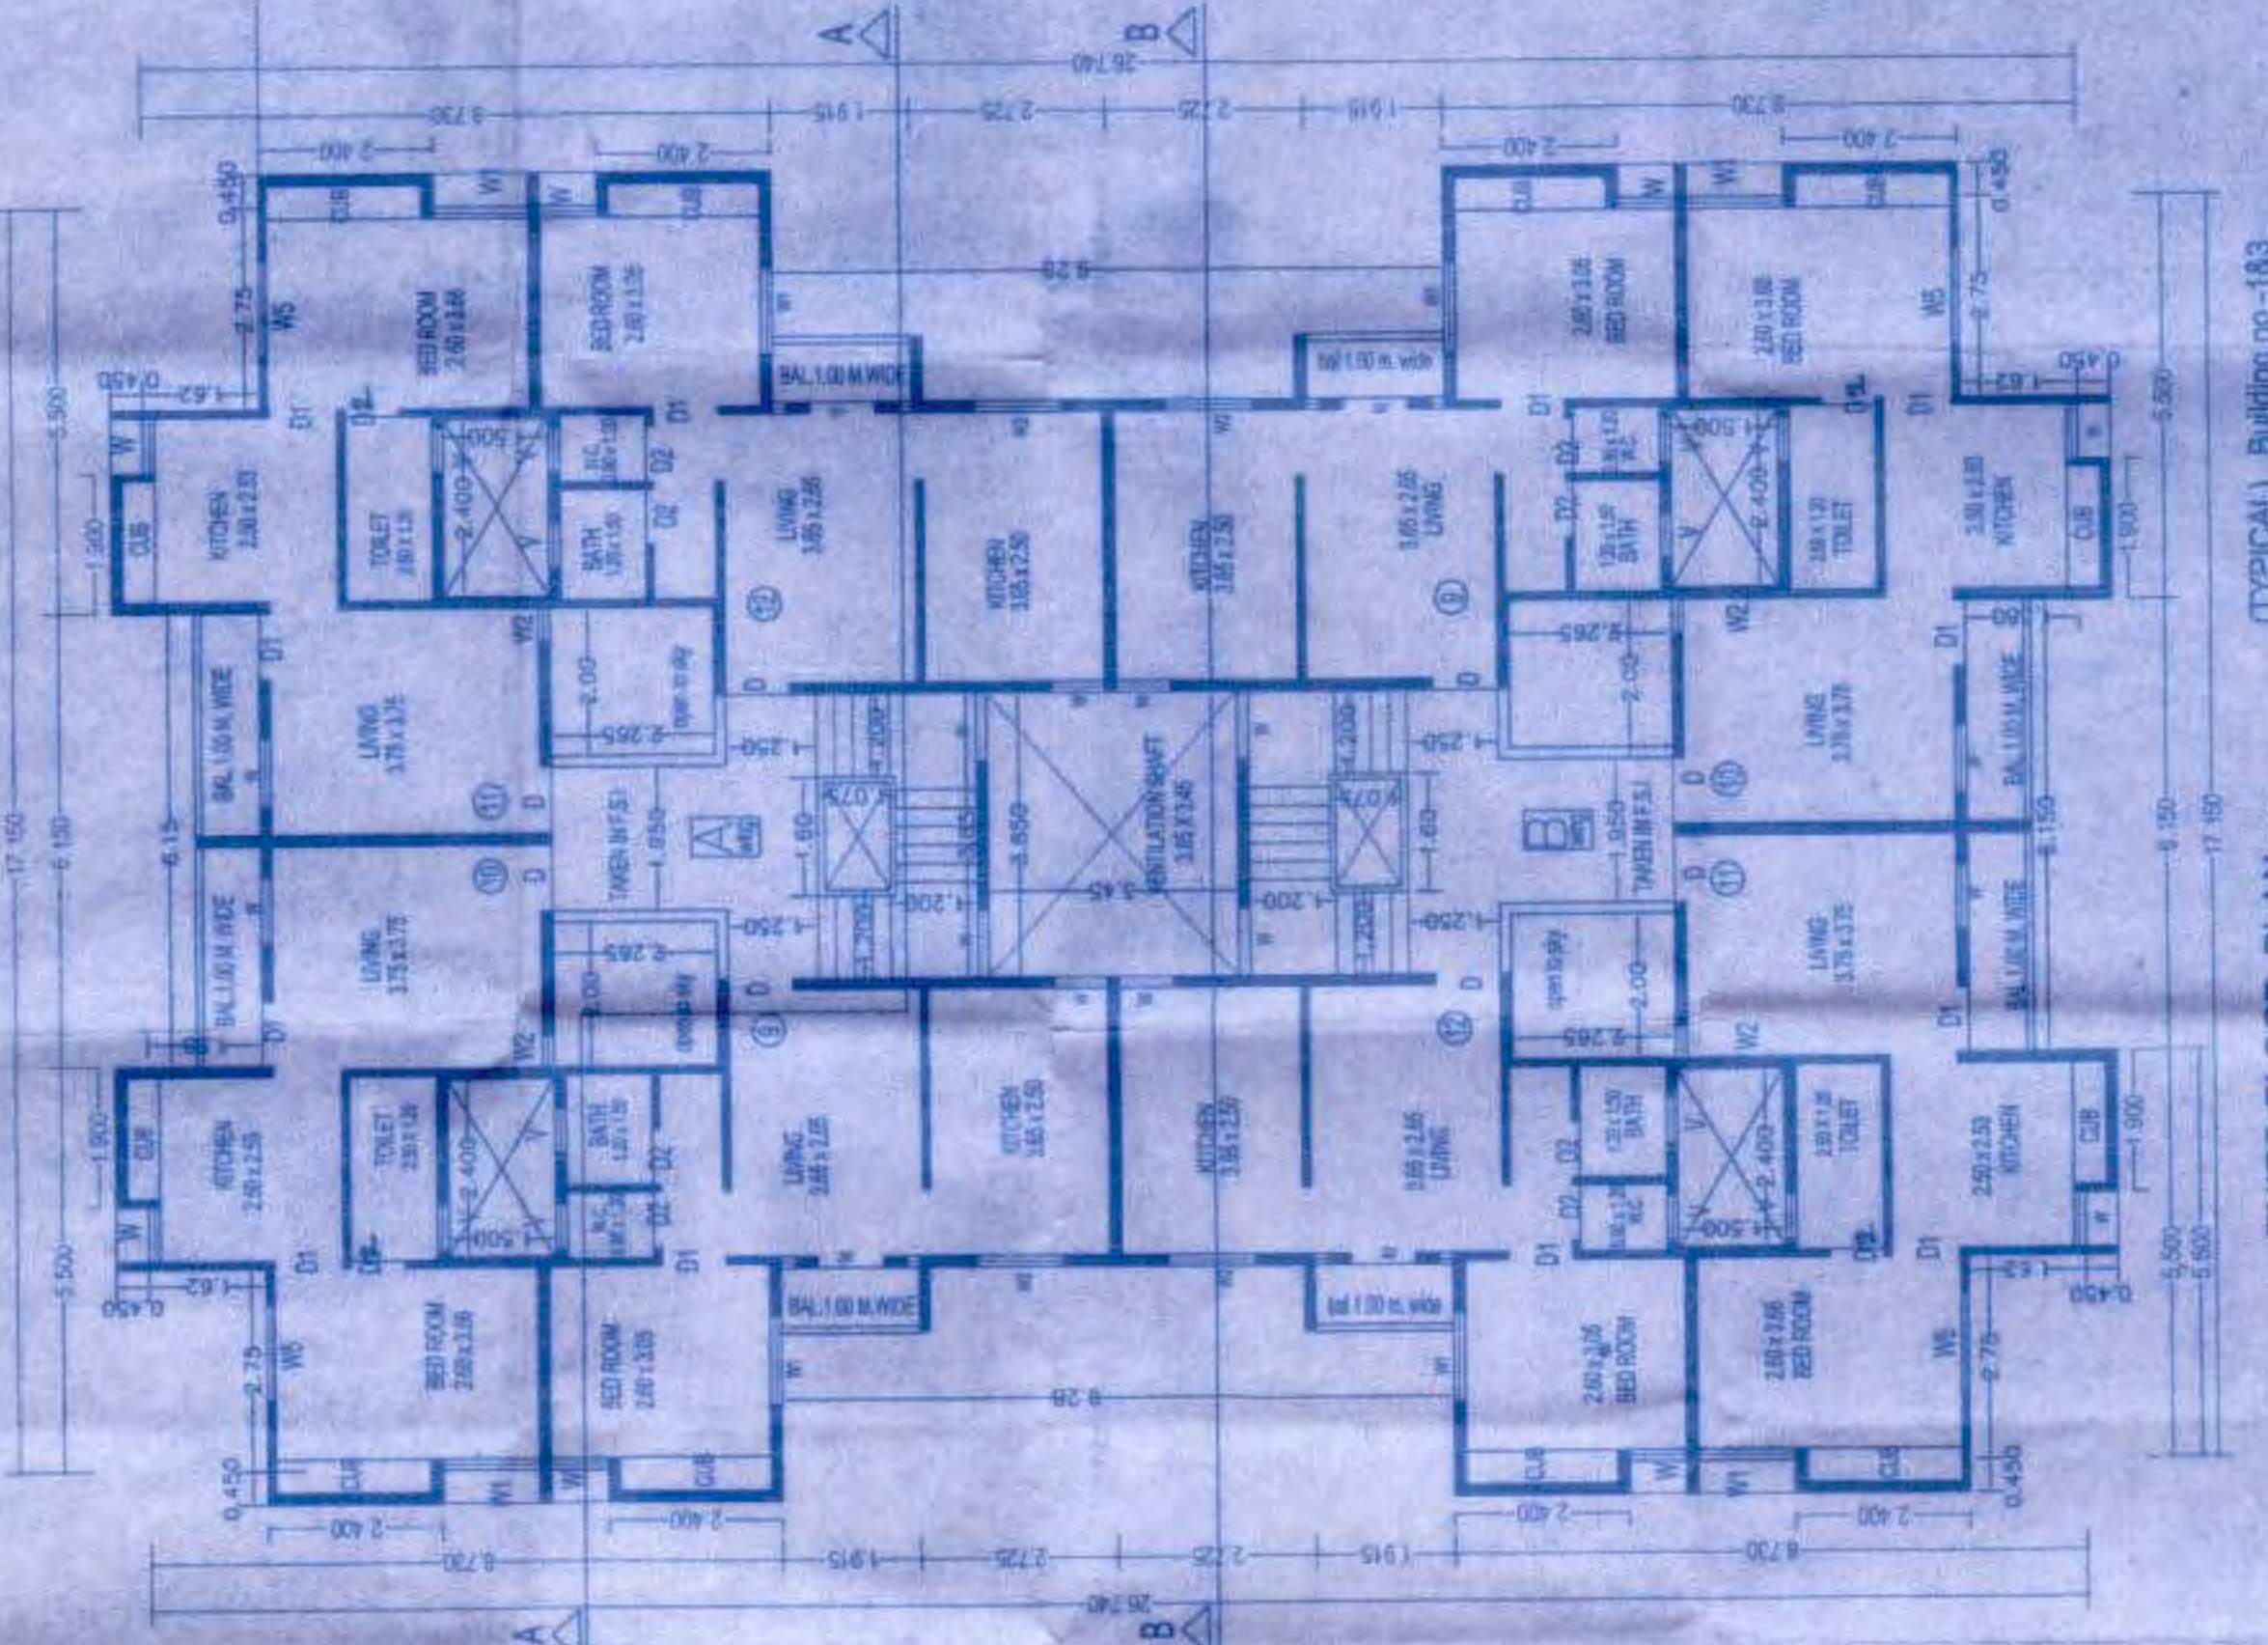

TYPICAL BUILDING NO. 143
FOURTH FLOOR PLAN SCALE: 1:100

PROPOSAL BUILDING PERMSSION
GROUP HOUSING SCHEME RESIDENTIAL BUILDING PLAN
IN PLOT NO. 107, G.M.O. 1418/02-1419/22, VILAGE PALSE
TAL. & DIST. NASHIK

FOR: HANISH KANHU GADKARI & OTHERS THROUGH DPA HOLDER
DIRECTOR, SHIRDI MANDIR, SHIRDI, MAHARASHTRA

OWNER'S CONFIRMATION
I/WE CONFIRM THE ABOVE STATEMENT AND SHALL BE RESPONSIBLE FOR THE
EXECUTION OF WORK AS PER SANCTIONED PLAN AND ALL REGULATIONS.

STRUCTURAL ENGINEER SIGN
OWNER'S SIGNATURE

ARCHITECT
MUKUL S. PATIL
Reg. No. 2411778
OFFICE NO. 6, FIRST FLOOR,
SHIVAJI PARK OPPOSITE DUTTA MANDIR,
DUTTA MANDIR ROAD, NASHIK, ROAD, 42201,
PHONE: 2465524

SCALE
AS SHOWN

DATE

ARCHITECT SIGNATURE