



APPROVED
As per the conditions mentioned in the accompanying sanction order
Certificate No. 65/264/SS68
Date 29/11/2017
Inspector Engineer
Municipal Corporation, Nashik
[Signature]

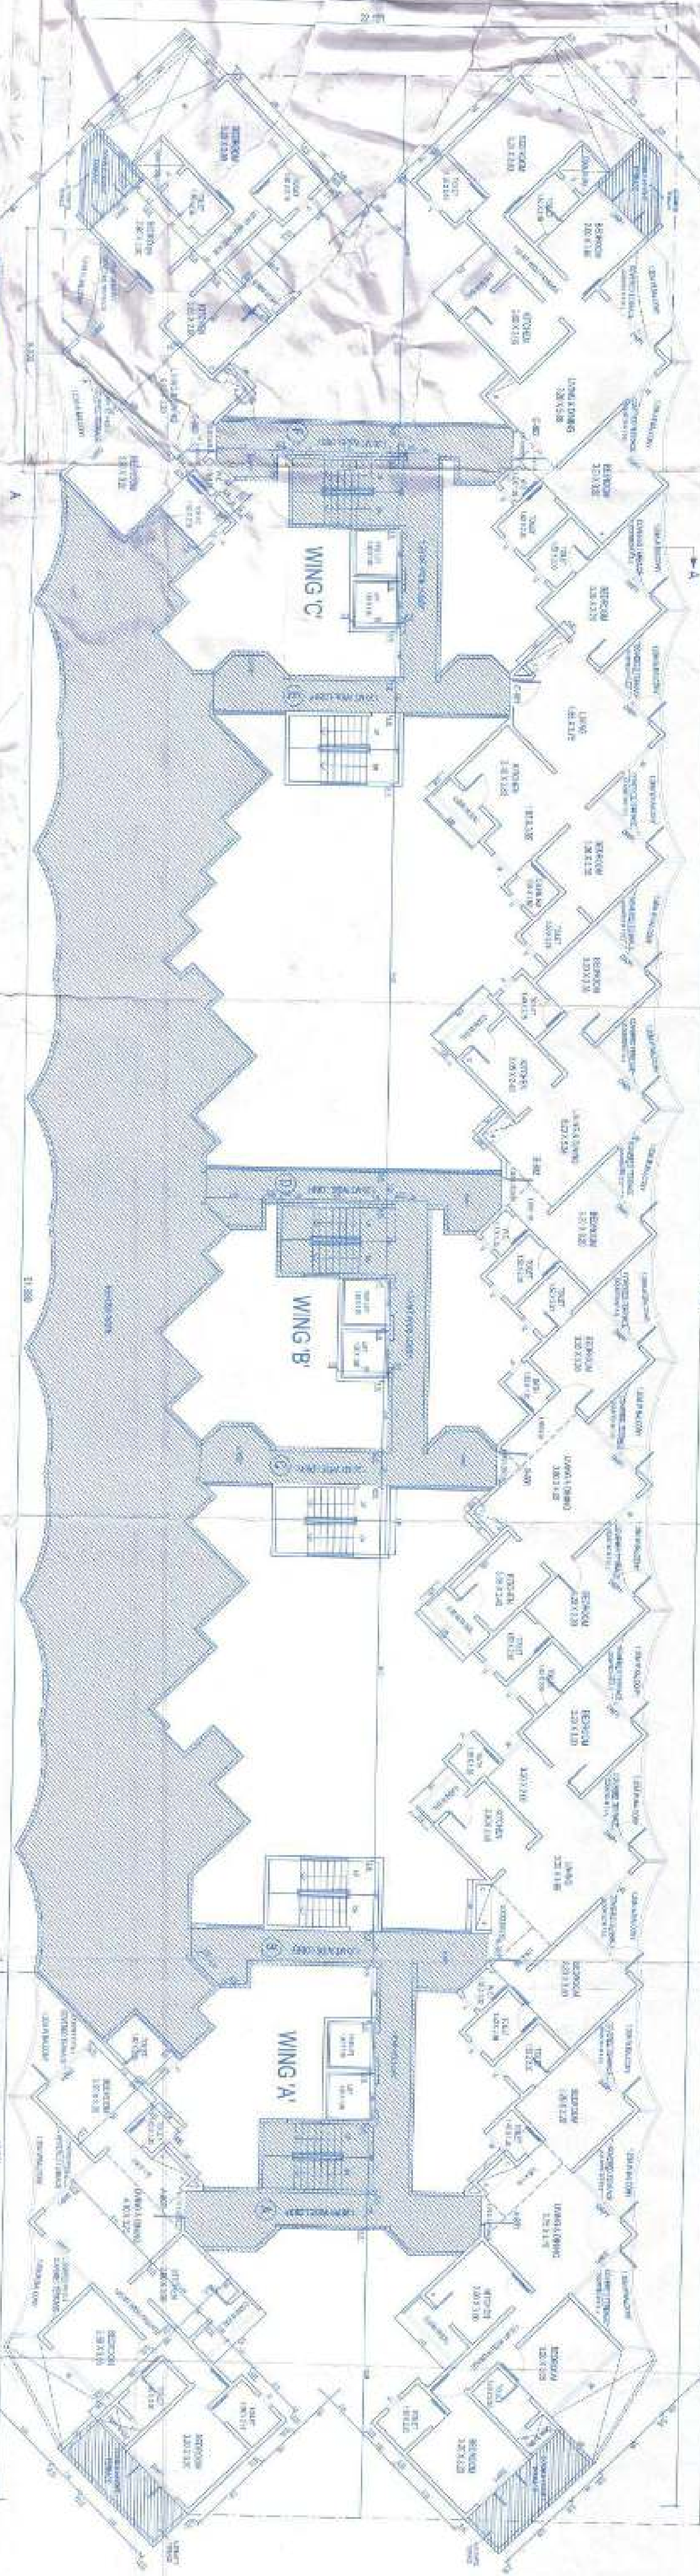

TOWER - I
STILT SEVENTH FLOOR PLAN SCALE 1:100

- Maximum size of cupboard - 2.40 X 0.60 X 2.10 M. Ht.
- Maximum size of Balcony projection - 1.20 M.


NOTE:

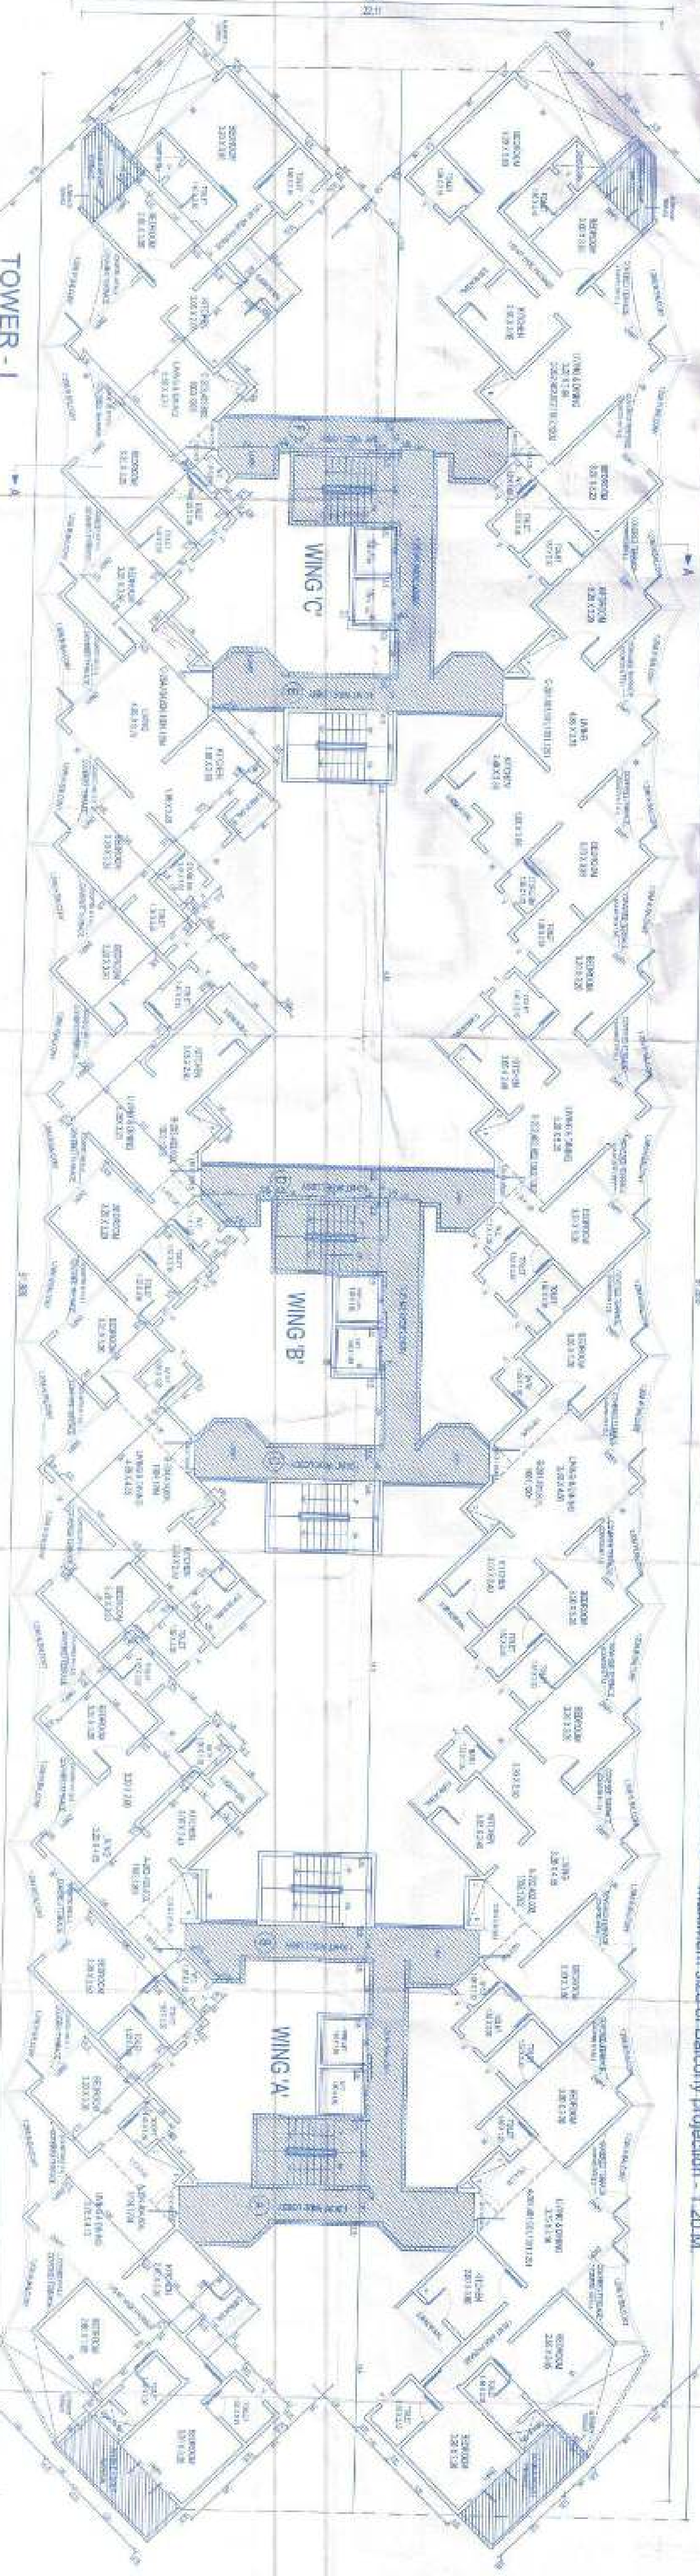

TOWER - I
TYPICAL STILT FIRST, STILT THIRD, STILT FIFTH
STILT NINTH & STILT ELEVENTH FLOOR PLAN SCALE 1:100

- Maximum size of cupboard - 2.40 X 0.60 X 2.10 M. Ht.
- Maximum size of Balcony projection - 1.20 M.

NOTE:

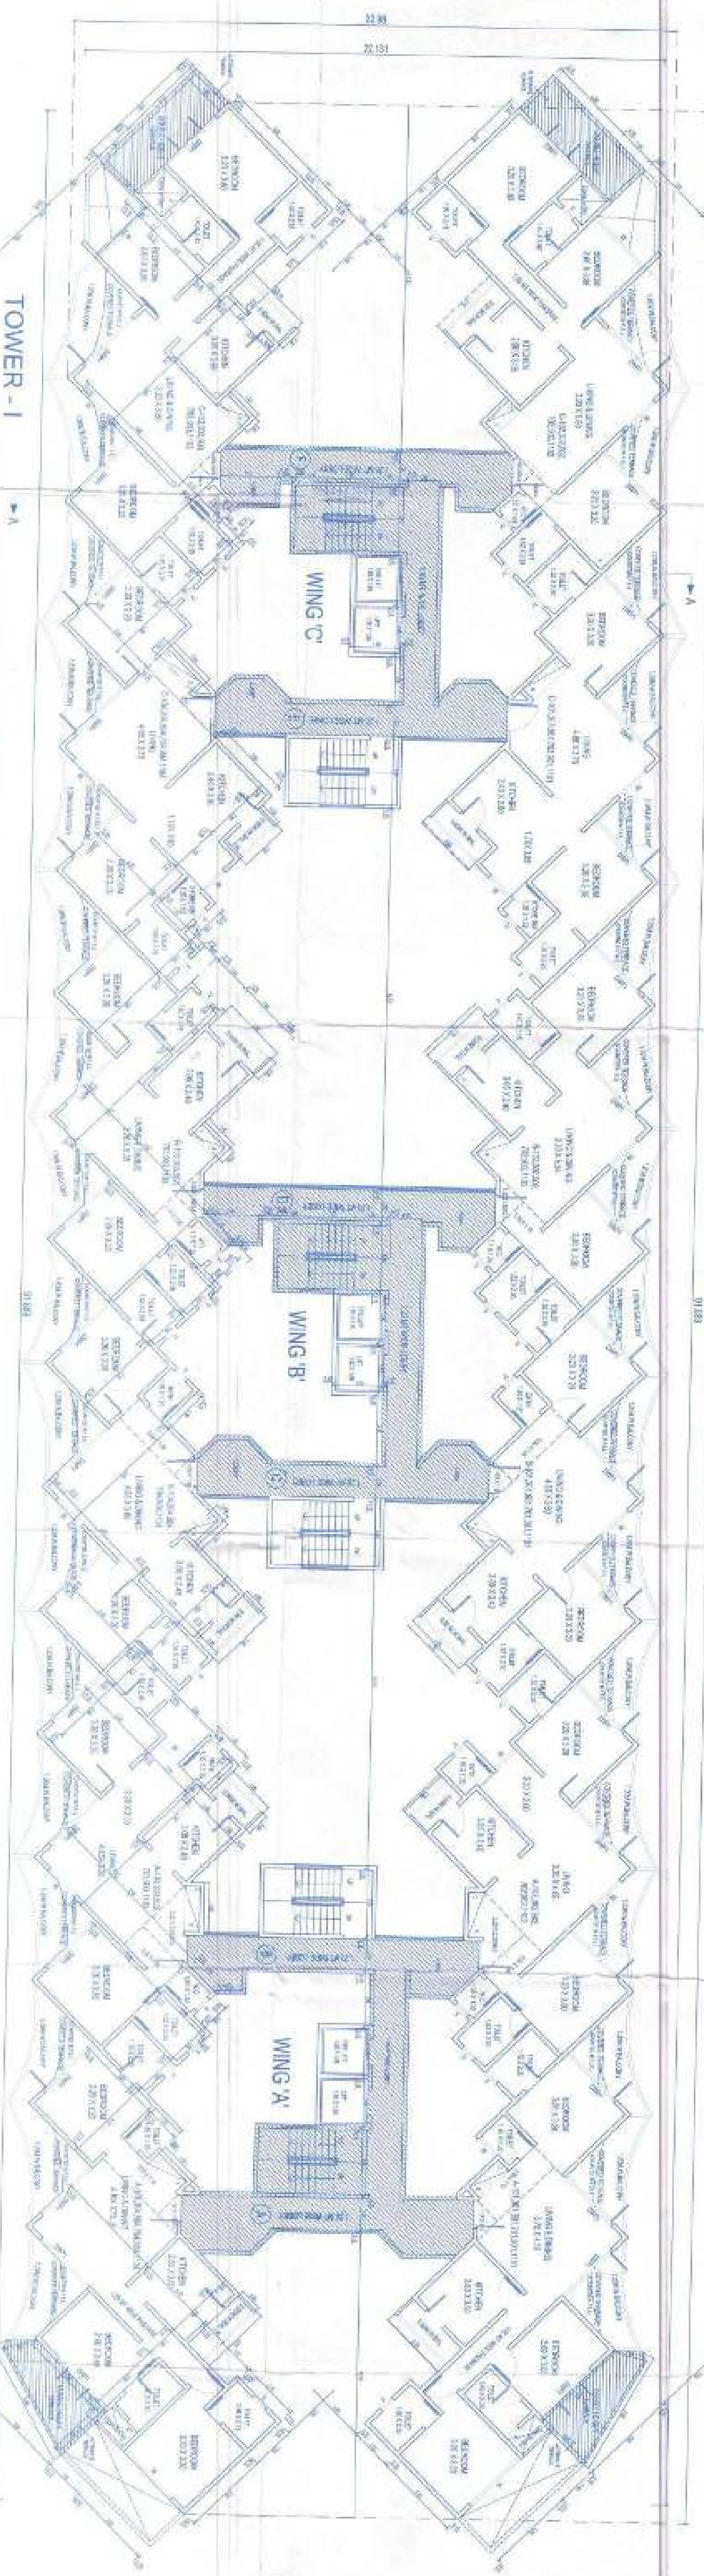

TOWER - I
TYPICAL STILT, STILT SECOND, STILT FOURTH, STILT
SIXTH, STILT EIGHTH & STILT TENTH FLOOR PLAN SCALE 1:100

- Maximum size of cupboard - 2.40 X 0.60 X 2.10 M. Ht.
- Maximum size of Balcony projection - 1.20 M.

NOTE:

REVISED GROUP HOUSING SCHEME ON
PLOT BEARING
S.NO. 400/A/5/1, 400/A/5/2, 400/A/5/3, 400/A/5/4, 400/A/5/5
OF NASHIK SHWAR, AT MAINER ROAD,
NASHIK.
FOR - M/S. KARMA REALTY
PARTNERSHIP FIRM THROUGH
PARTNER SHRI VINOD MADANLAL
TALWAR & OTHER ONE

Rupali & Vivek
Architects
408, Shivajinagar, Old Parvat Colony, Nashik. TEL: 2575123

SCALE	DATE	DRW	CHK	DATE	DRW	CHK
1:50	18/03/18	SAT	VL	20	28/03/18	28/03/18