

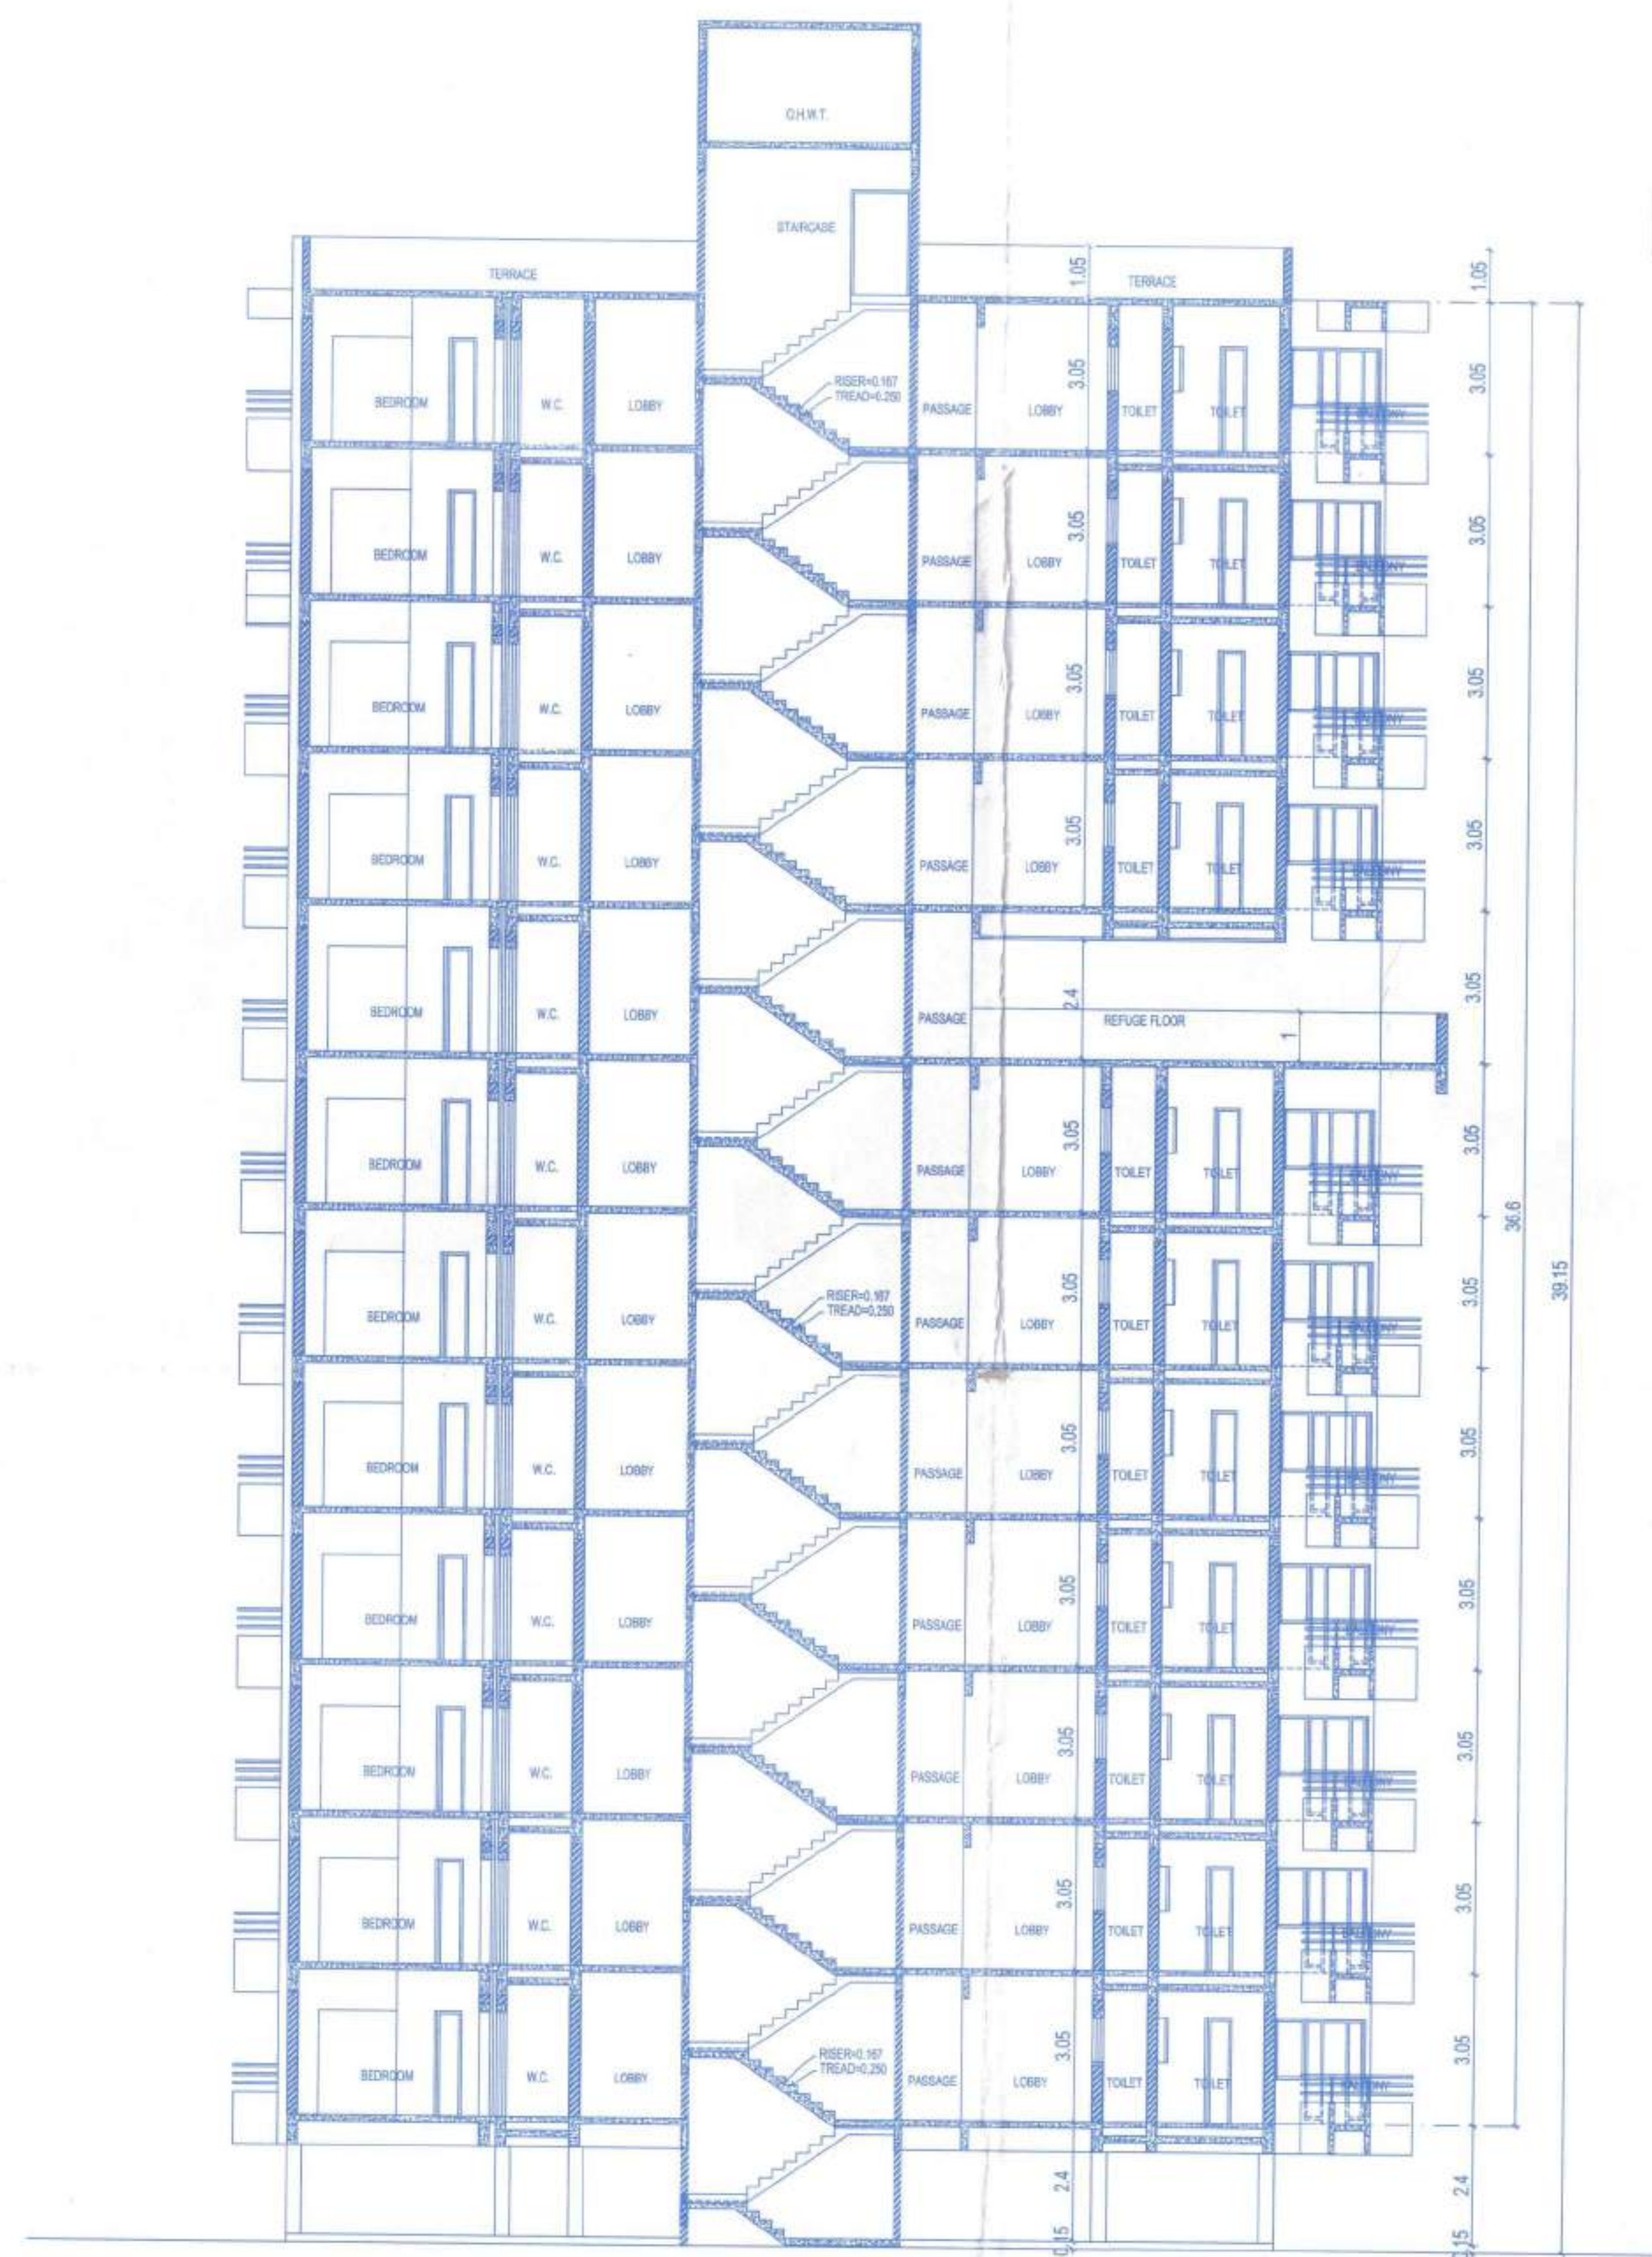
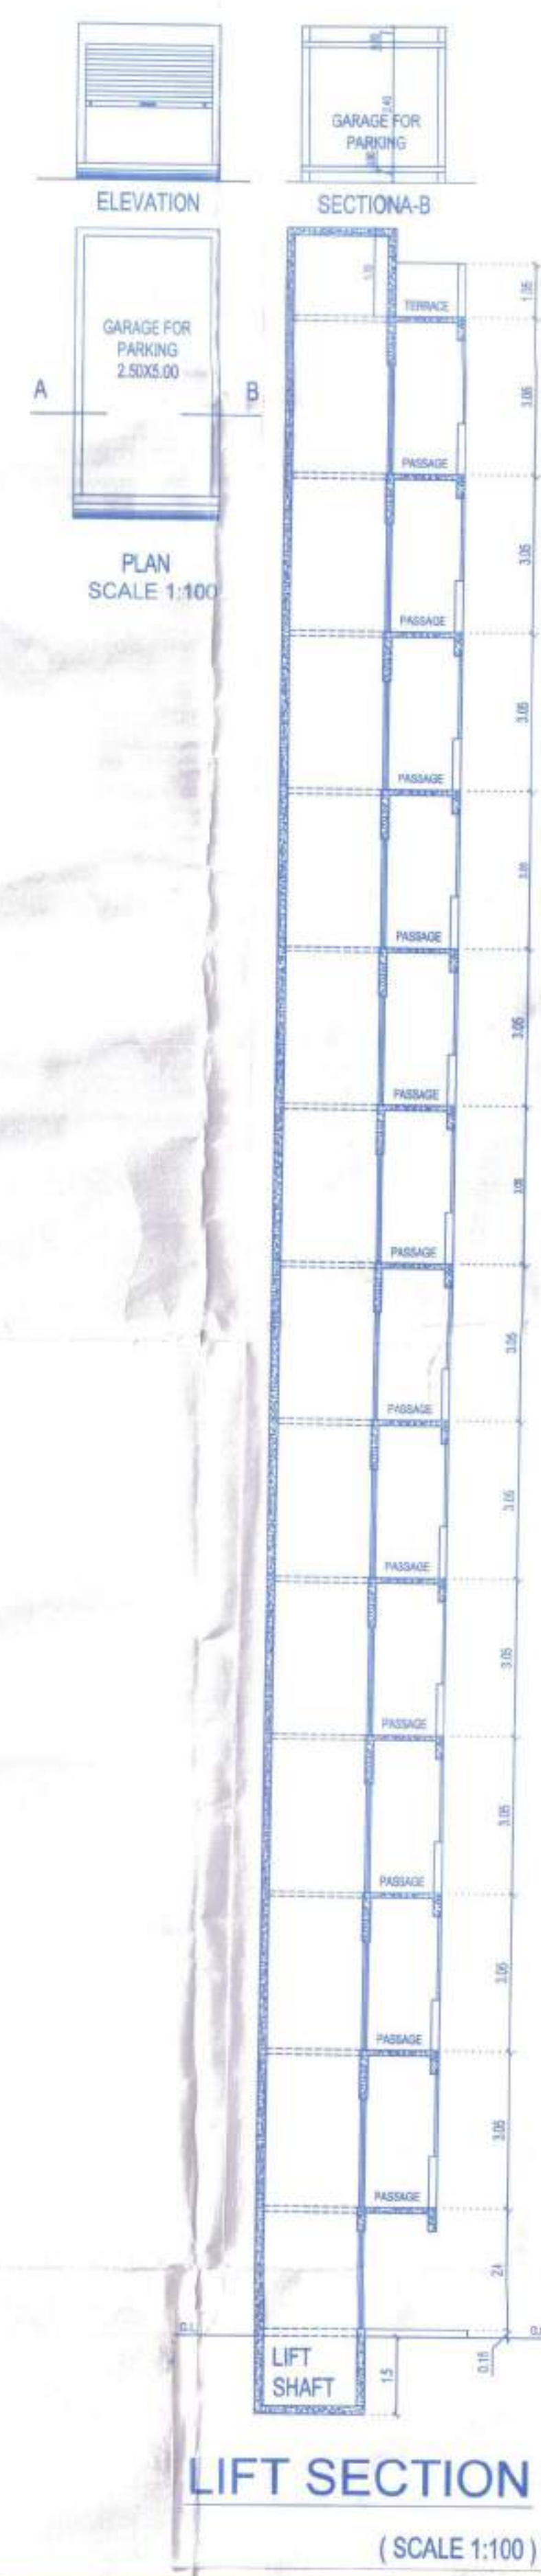


APPROVED
The Plans amended in
As per the conditions mentioned in
the accompanying commencement
Certificate No. dated
BS/282/5530 03/01/2017


Engineer
KARMA REALITY
Partnership Firm
Nashik

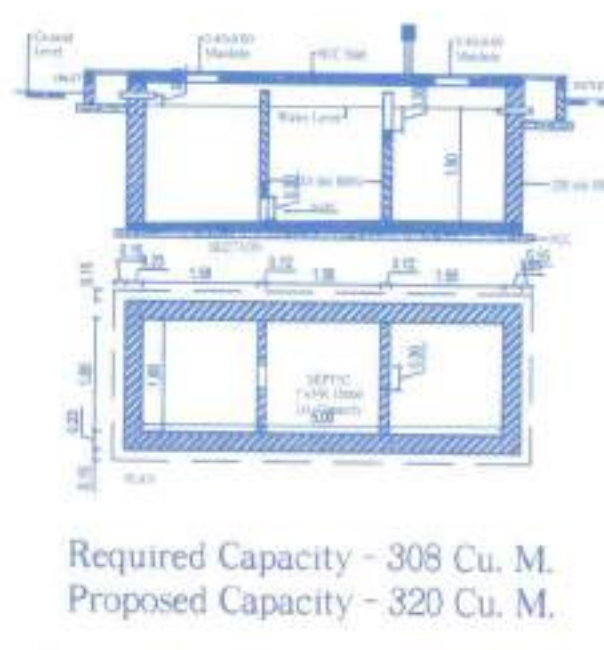


SECTION - AA
SCALE 1:100

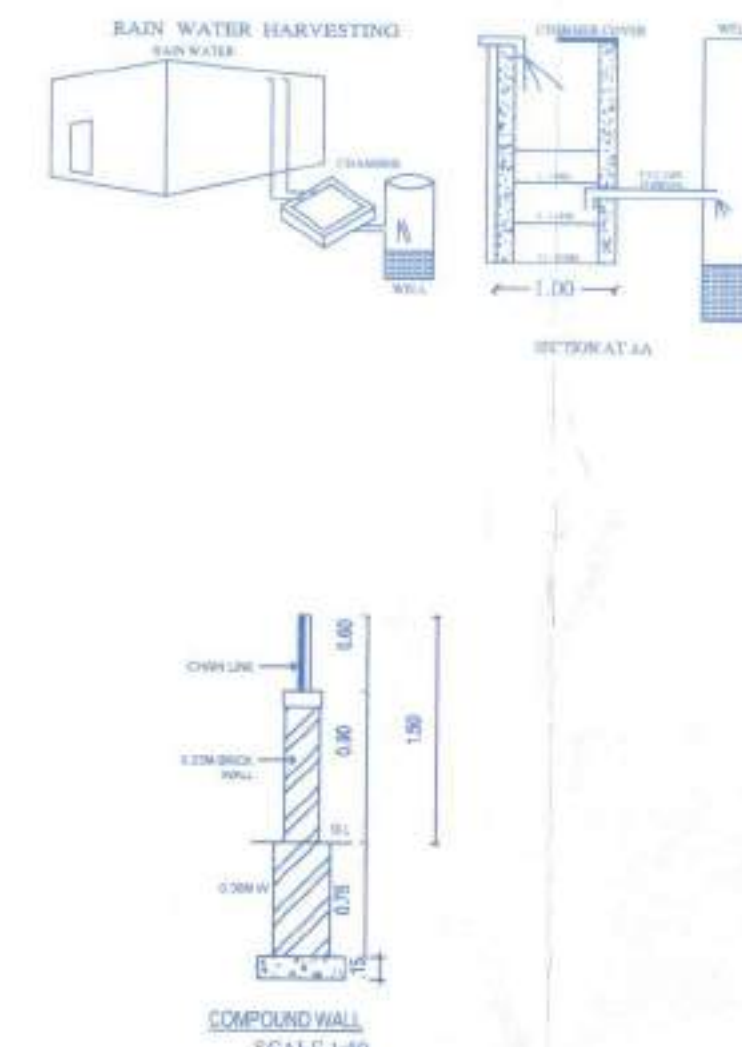


LIFT SECTION
(SCALE 1:100)

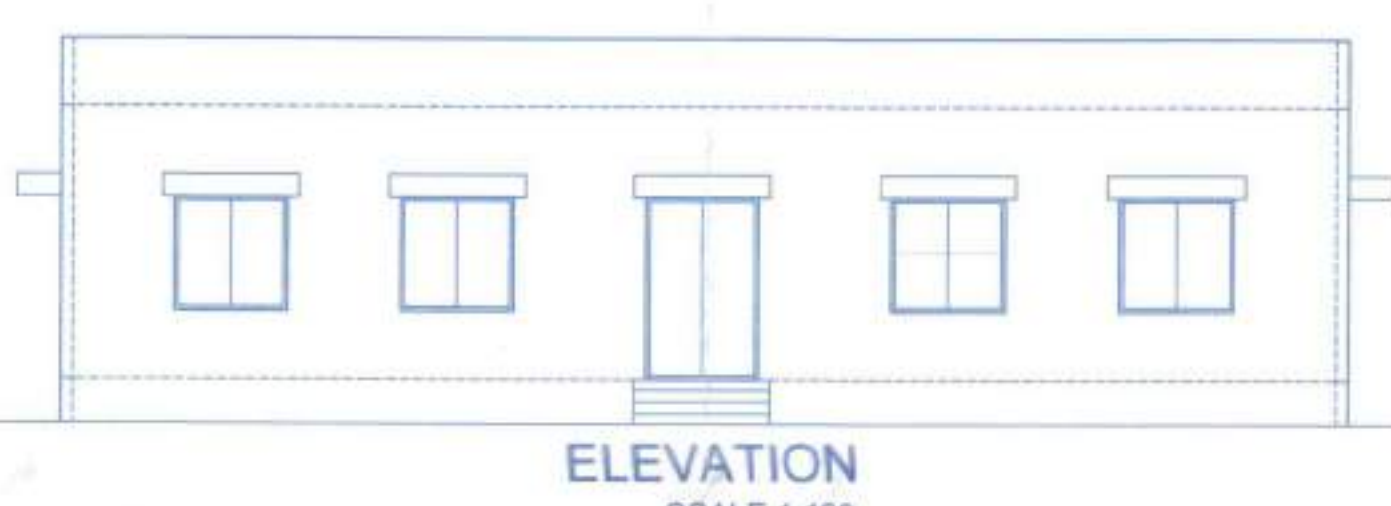

SECTION BB
SCALE 1:100

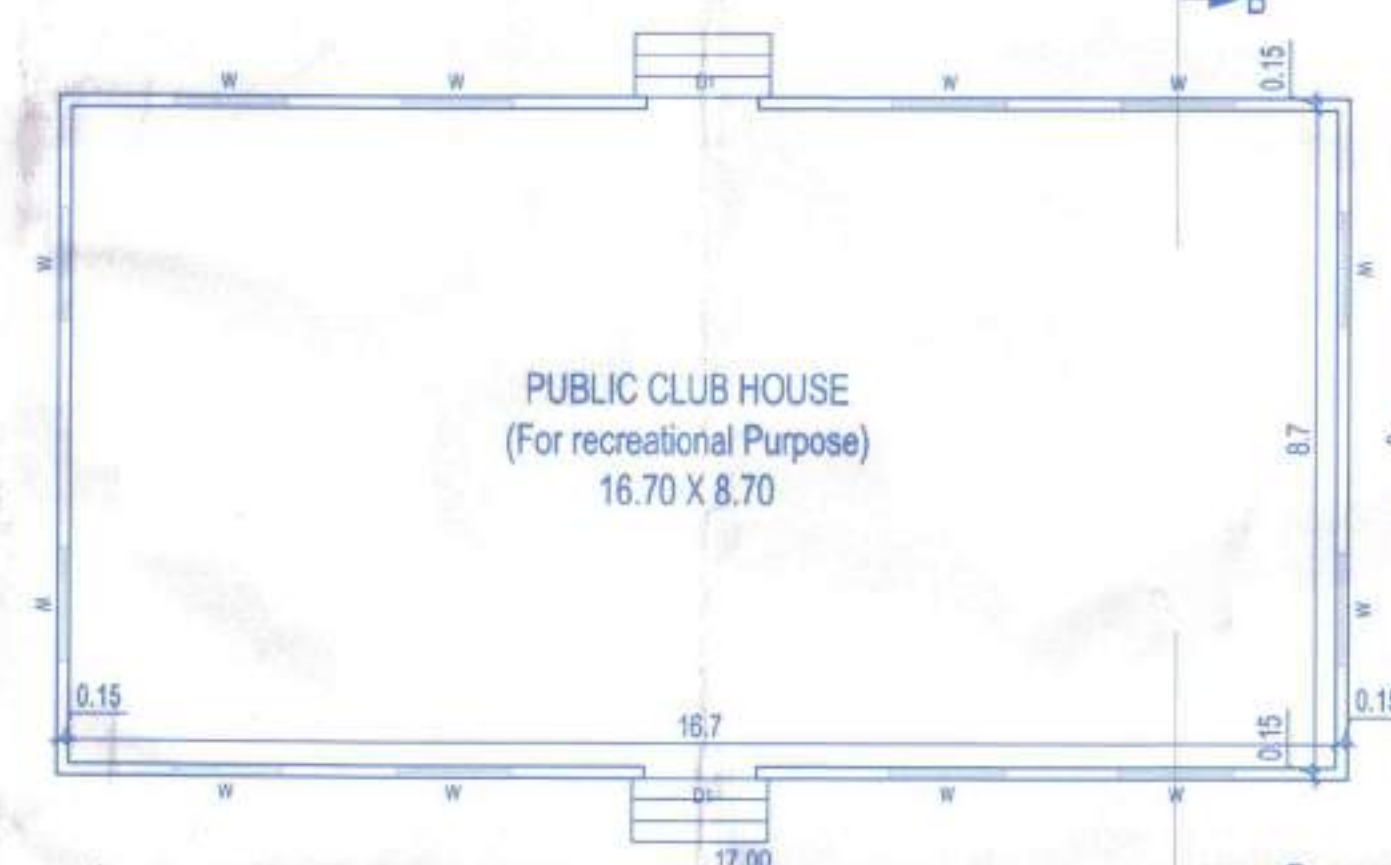

PLAN (Club House)
SCALE 1:100

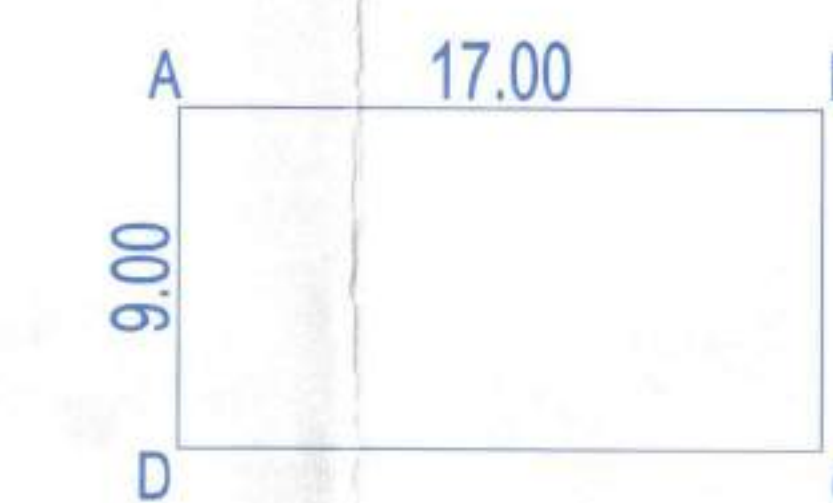


AREA STATEMENT		SQ. MT
1	OPEN SPACE(10%)	156.75
2	PERMISSIBLE BUILT-UP AREA	156.75
PROPOSED BUILT-UP AREA STATEMENT		
SR NO	FLOORS	CLUB HOUSE BUILT-UP AREA
1	GROUND FLOOR	153.00
TOTAL		153.00

AREA CALCULATION AND DIAGRAM

TYPICAL FLOOR			
Sr.	Length	Breadth	Area in Sq. Mts
Area of Blocks			
ABCD	17.00	9.00	= 153.00
A	Total Area of Block		= 153.00

TOTAL BUILT-UP AREA ON GROUND FLOOR = 153.00 Sq. Mts.

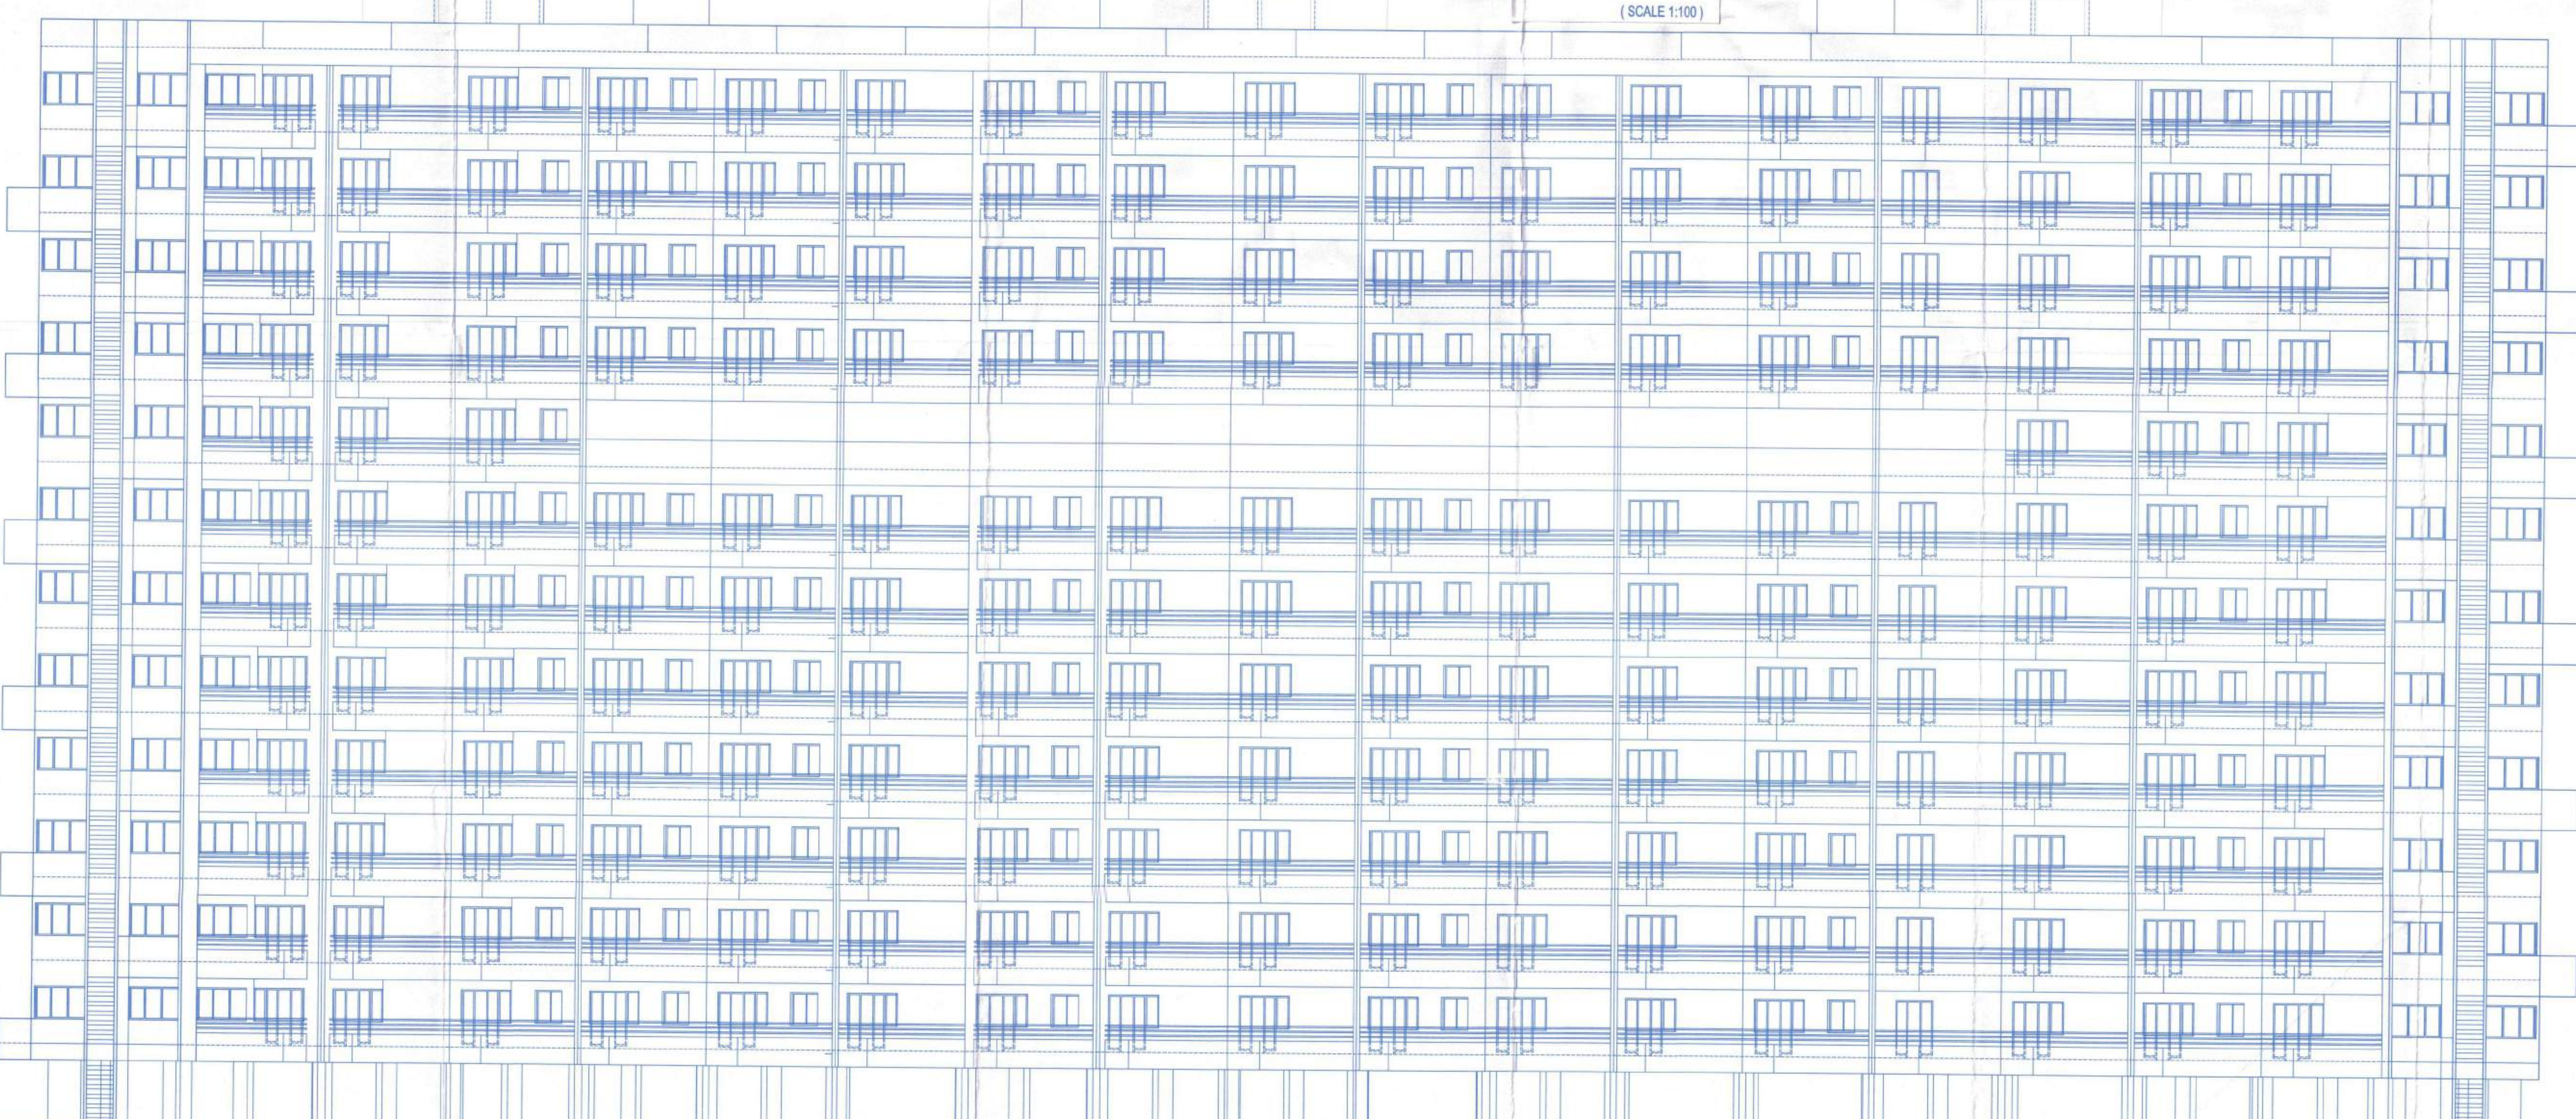

EAST ELEVATION
SCALE 1:100

REVISED GROUP HOUSING SCHEME ON
PLOT BEARING
S.NO. 400/A/5/1,400A/5/5,400A/5/6,400/5/7
OF NASHIK SHIWAR, AT MANUR ROAD,
NASHIK.
FOR:- M/s. KARMA REALITY
PARTNERSHIP FIRM THROUGH
PARTNER SHRI VINOD MADANLAL
TALWAR & OTHER ONE

SIGNATURE OF ARCHITECTS SIGN OF R.C.C. DESI SIGNATURE OF OWNERS

Rupali & Vivek
Jaykhedkar
Architects

46/B, 'Shivprasad', Old Pandit Colony, Nashik. TEL : 2575130.

SCALE	DATE	DRN BY	CHK BY	DRG NO	JOB NO
1:100	01.02.2016	S.G.T.	V.J.	3/3	US11-09