



APPROVED
The Plans amended in
As per the conditions mentioned in
the accompanying commencement
Certificate No. dated
B.S/282/5530 09/01/2017
Executive Engineer
TOWN PLANNING
Nashik Municipal Corporation
Nashik


EAST ELEVATION
SCALE 1:100

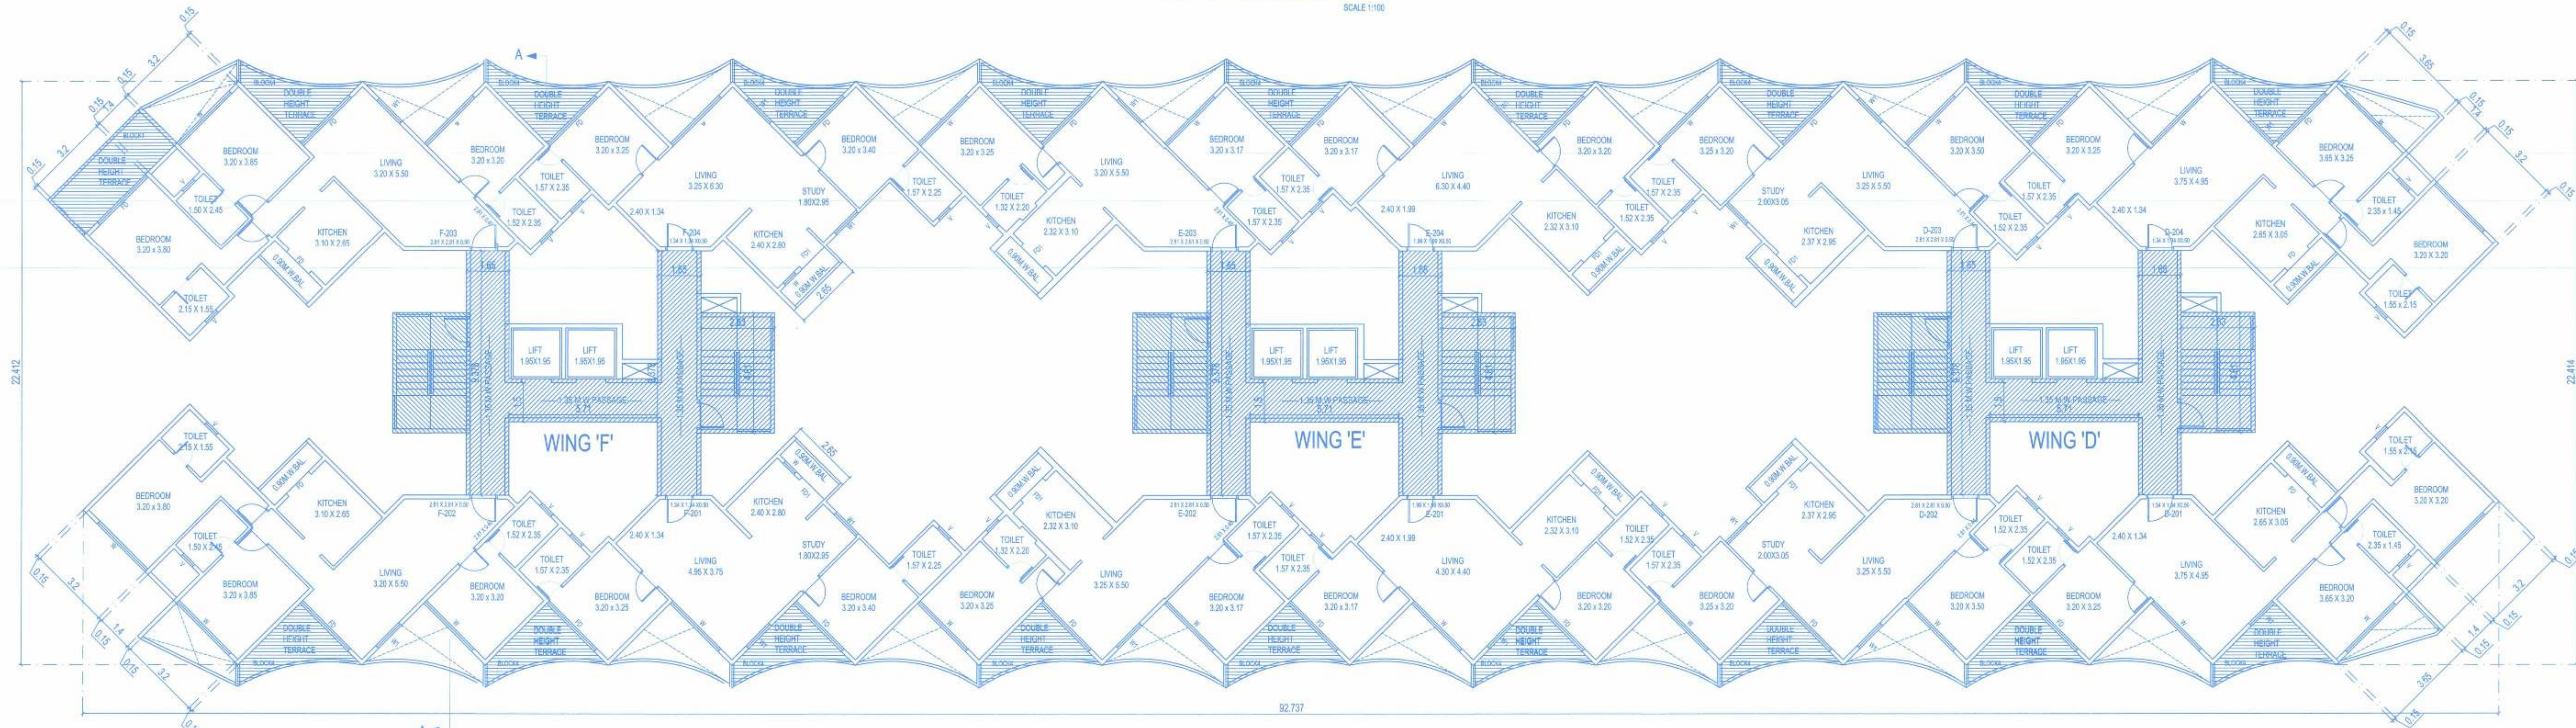

TOWER - 2 SECTION - AA
SCALE 1:100

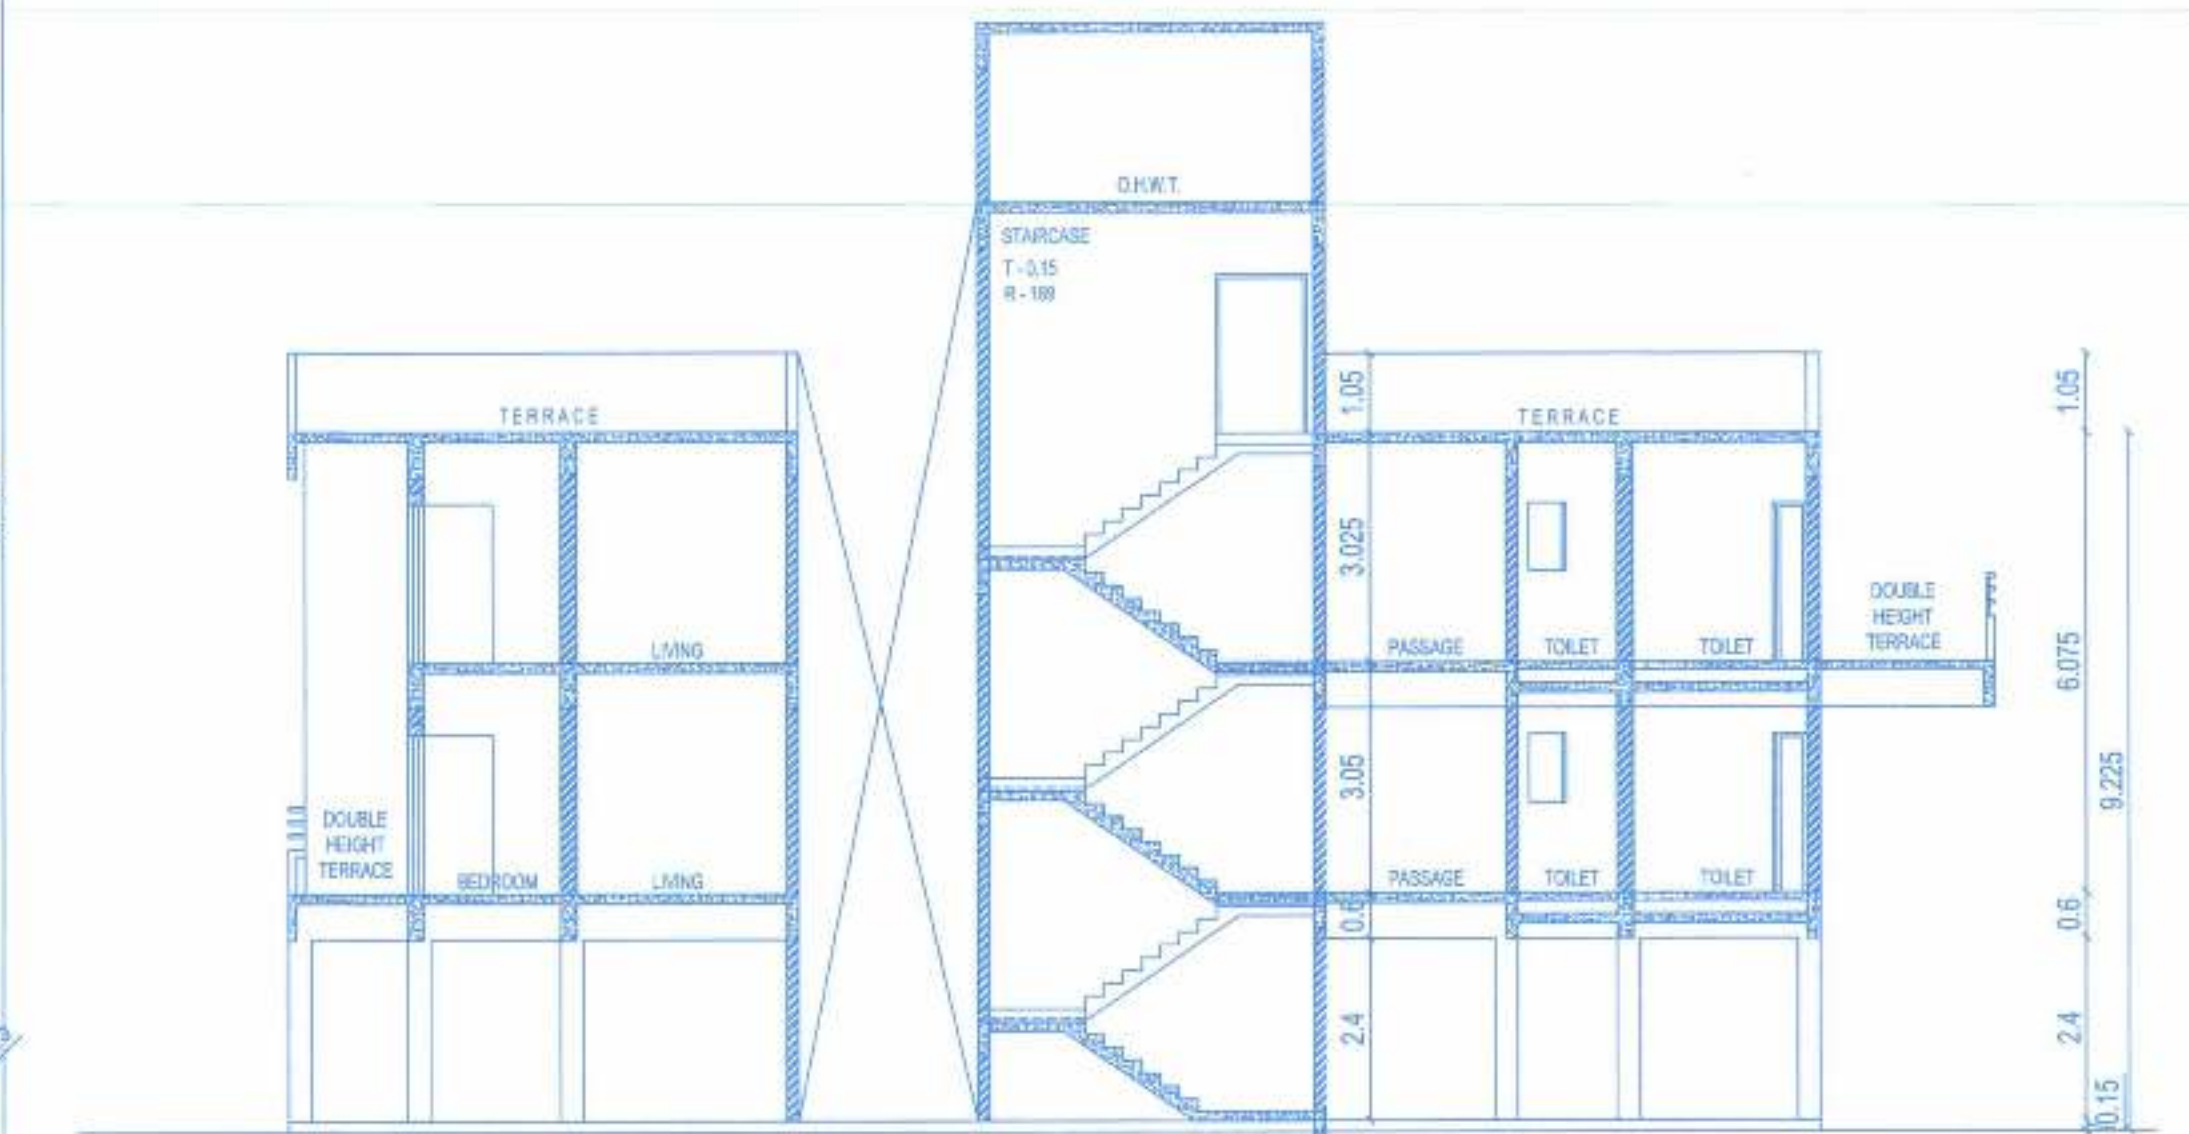

TOWER - II
TYPICAL FIRST FLOOR PLAN
SCALE 1:100

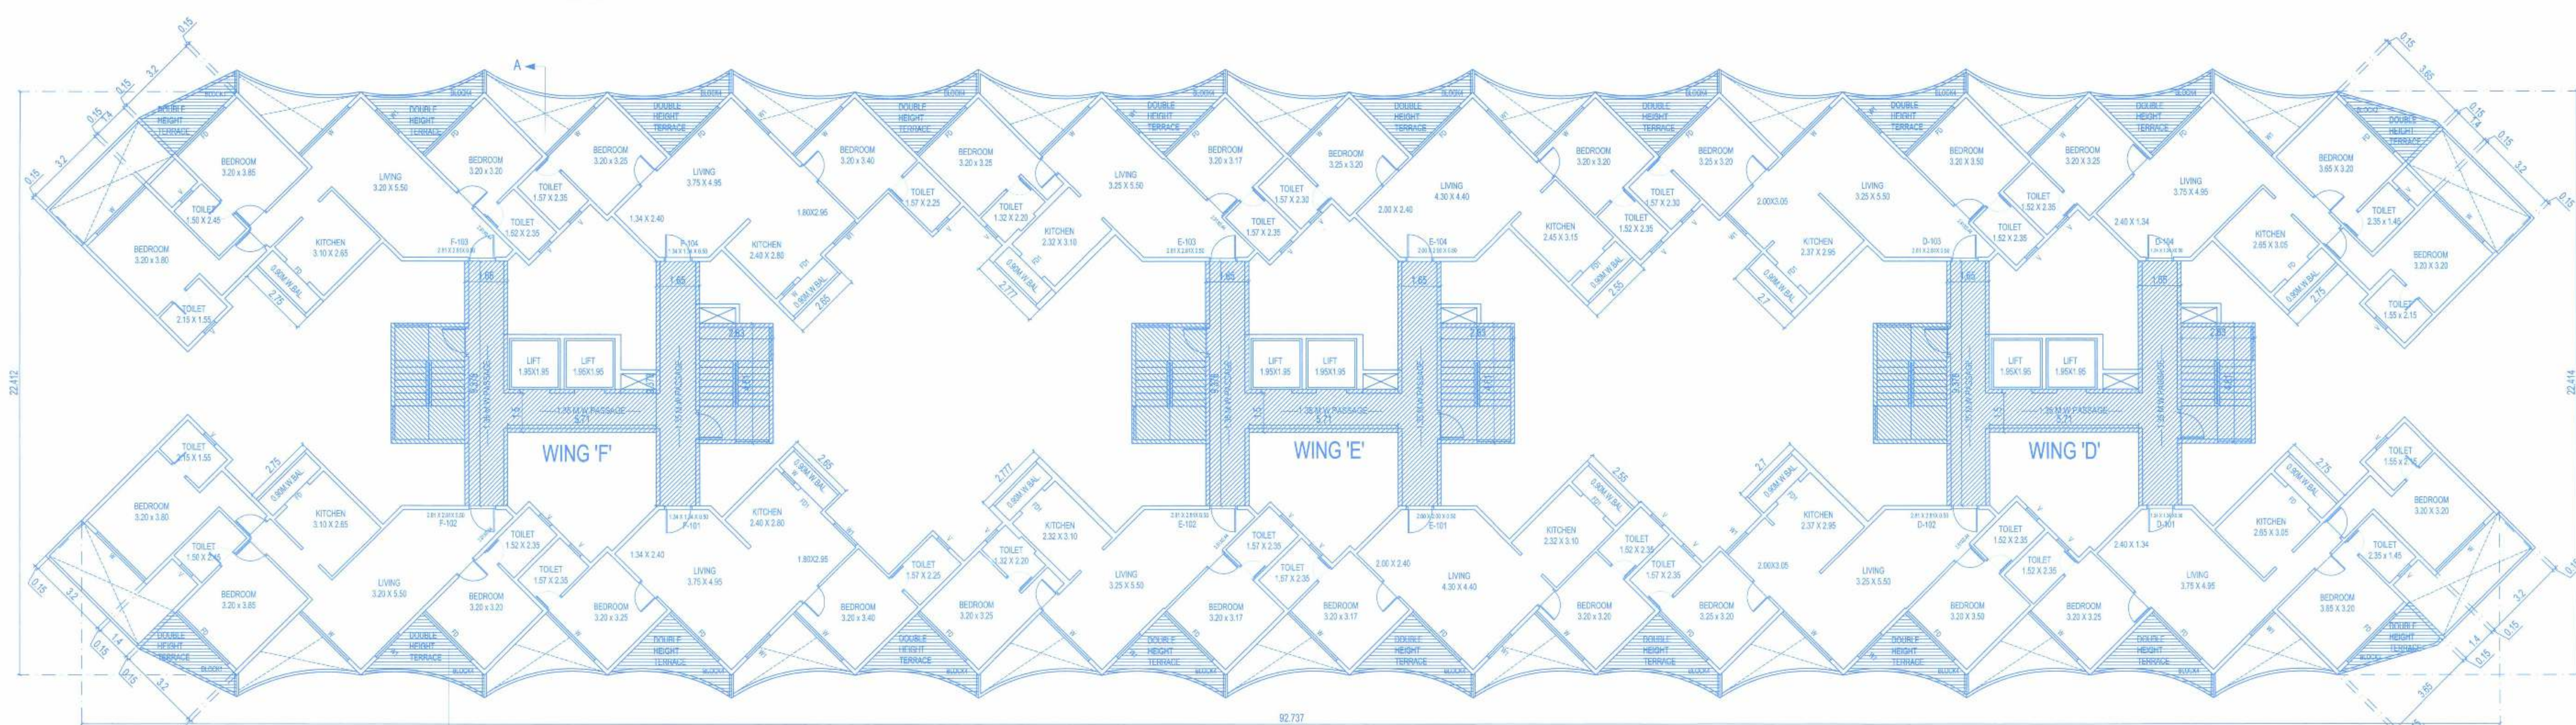

TOWER - II
TYPICAL STILT FLOOR PLAN
SCALE 1:100

- NOTE:
- Maximum size of cupboard - 2.40 X 0.60 X 2.10 M. Ht.
 - Maximum size of Balcony projection - 1.20 M.

- NOTE:
- Maximum size of cupboard - 2.40 X 0.60 X 2.10 M. Ht.
 - Maximum size of Balcony projection - 1.20 M.

REVISED GROUP HOUSING SCHEME ON
PLOT BEARING S.NO.
400/A/5/1,400A/5/5,400A/5/6,400/5/7 OF
NASHIK SHIWAR, AT MANUR ROAD,
NASHIK.
FOR:- M/s. KARMA REALITY
PARTNERSHIP FIRM THROUGH
PARTNER SHRI.VINOD MADANLAL
TALWAR & OTHER ONE

SIGNATURE OF ARCHITECTS SIGN OF R.C.C.DESIGNER SIGNATURE OF OWNERS

Rupali & Vivek
Jaykhedkar
Architects

46/B, 'Shivprasad', Old Pandit Colony, Nashik. TEL : 2575130.

SCALE	DATE	DRN BY	CHK BY	DRG NO	REV NO
1:100	11/01/2017	S.G.T	V.J.	20	08/14