


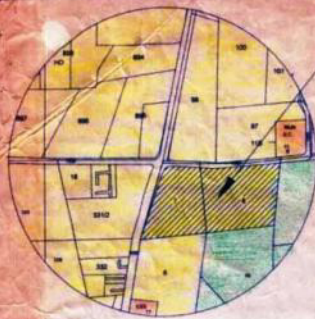

PROP. SITE

PARKING STATEMENT

AREAS	REQUIRED PARKING	PROVIDED PARKING
TENEMENT NO. 432	864	864
PLOT PARKING	113621.25	234
TOTAL PROVIDED PARKING		1098

LOCATION PLAN
(SCALE 1:10,000) (D. P. PAGE No. 23)

GROUP HOUSING BLDG. PLAN
As per the approved layout
Approved Layout No. 28
Date: 16/07/2002

LAND AREA STATEMENT

1) AREA OF THE LAND (AS PER 7/12)	137900.00
2) AREA UNDER D.P. ROAD (30.0M & 18.0M)	2875.00
3) AREA UNDER DEVELOPMENT	135025.00
4) AREA UNDER OPEN SPACE	13502.50
5) AREA UNDER AMENITY SPACE	6751.25
6) AREA UNDER M.S.E.B.	850.00
7) NET AREA FOR RESIDENTIAL USER = (3 + 4 + 5 + 6) =	113921.25

LAND AREA OF STAMMENT AS PER 7/12

S.NO./H.NO.	AREA (IN Sqm.)	S.NO./H.NO.	AREA (IN Sqm.)
7/1	12200.00	8/1	13100.00
7/2	12300.00	8/2	18800.00
7/3	17700.00	8/3	13100.00
7/4	12400.00	8/4	13000.00
7/5	12200.00	8/5	13100.00
TOTAL AREA = 137900.00 SQM.			

APPROVAL DRG. No. 1/11

APPROVED

The Plans approved as per the approved layout in the accompanying documents.
Certificate No. 29 AUG 2011
e.D. 05/07/11 2423

Examined & Approved
TOWN PLANNING
Municipal Corporation
Mumbai

AREA STATEMENT	SQ. M.
1. GROSS AREA OF THE LAND AS PER 7/12	137900.00
2. DEDUCTIONS FOR	
(a) ROAD ACQUISITION AREA (P. ROAD)	2875.00
(b) RECREATIONAL GROUND PER RULE 11(3/1) OPEN SPACE	13502.50
(c) M.S.E.B.	850.00
TOTAL (a + b + c)	17227.50
3. NET AREA OF THE PLOT (WITH AMENITY AREA)	120672.50
4. ADDITIONS FROM P.S.I. (TOTAL BUILT UP AREA)	287500.00
1) 100% SET BACK AREA @ T.O.K. 40.0%	
2. TOTAL AREA (1 + 4)	123647.50
5. TOTAL S.L. PERMISSIBLE	120
6. PERMISSIBLE TOTAL FLOOR AREA (P.F.A.)	123647.50
7. EXISTING FLOOR AREA	
8. PROPOSED FLOOR AREA	59329.34
9. EXCESS BALCONY AREA TAKEN IN TOTAL FLOOR	1287.74
10. TOTAL BUILT UP AREA PROPOSED (10 + 11 + 12)	80099.28
11. TOTAL BUILT UP AREA CONSUMED (11 / 7)	6.49
BALCONY AREA STATEMENT	
(a) PERMISSIBLE BALCONY AREA PER FLOOR	
(b) PROPOSED BALCONY AREA PER FLOOR	
(c) EXCESS BALCONY AREA TOTAL	
TENEMENT STATEMENT	
(a) NET AREA OF THE PLOT	120672.50
(b) LESS DEDUCTION OF NON RESIDENTIAL AREA	6751.25
(c) AREA OF TENEMENT (A - B)	113921.25
(d) TENEMENT RESPONSIBLE AS PER P.F.A. SECTOR	3070
(e) TENEMENTS PROPOSED	432
PARKING STATEMENT	
(a) PARKING REQUIRED BY RULE	
(b) GARAGES PERMISSIBLE	
(c) GARAGES PROVIDED	
(d) TOTAL PARKING PROVIDED	
CERTIFICATE OF AREA	

CERTIFIED THAT THE PLOT UNDER REFERENCE WAS SURVEYED BY ME ON 20/06/2011 & DIMENSION OF ALL SIDES ETC OF THE PLOT STATED ON PLAN ARE MEASURED ON SITE AND AREA SO WORK OUT TALLIES WITH AREA STATED BY DOCUMENT OF OWNERSHIP / T.P. ACT.

SIGNATURE OF LICENSED ARCHITECTS / ENGINEERS

NOTE

- 1. PLOT BOUNDARY SHOWN BY THICK BLACK
- 2. PROPOSED WORK SHOWN BY RED
- 3. DRAIN LINE SHOWN BY DOTTED RED
- 4. EXTERNAL WALL 0.15 MT. THICK
- 5. EXTERNAL WALL 0.15 MT. THICK

PROPOSED GROUP HOUSING BUILDING PLAN IN S. NO. 7/1 TO 5 & S. NO. 8/1 TO 5 OF PATHARDI SHIWAR IN NASHIK FOR SHRI ANWAR HUSSAIN J. THIM

A. G. V. KATALE


SHRI ANWAR HUSSAIN JAMALDOOR THIM



G. V. KATALE & ASSOCIATES
CONSULTING ENGINEERS & ARCHITECTS

OFFICE No. 01, KAMAL RESIDENCY,
PATHL LANE 4, COLLEGE ROAD,
NASHIK - 422 001 (M.S.)
Email: gv_katale@yahoo.co.in

DATE: 28/08/2011 CND BY: KATALE & V. SCALE: AS SHOWN DRN BY: SAGAR

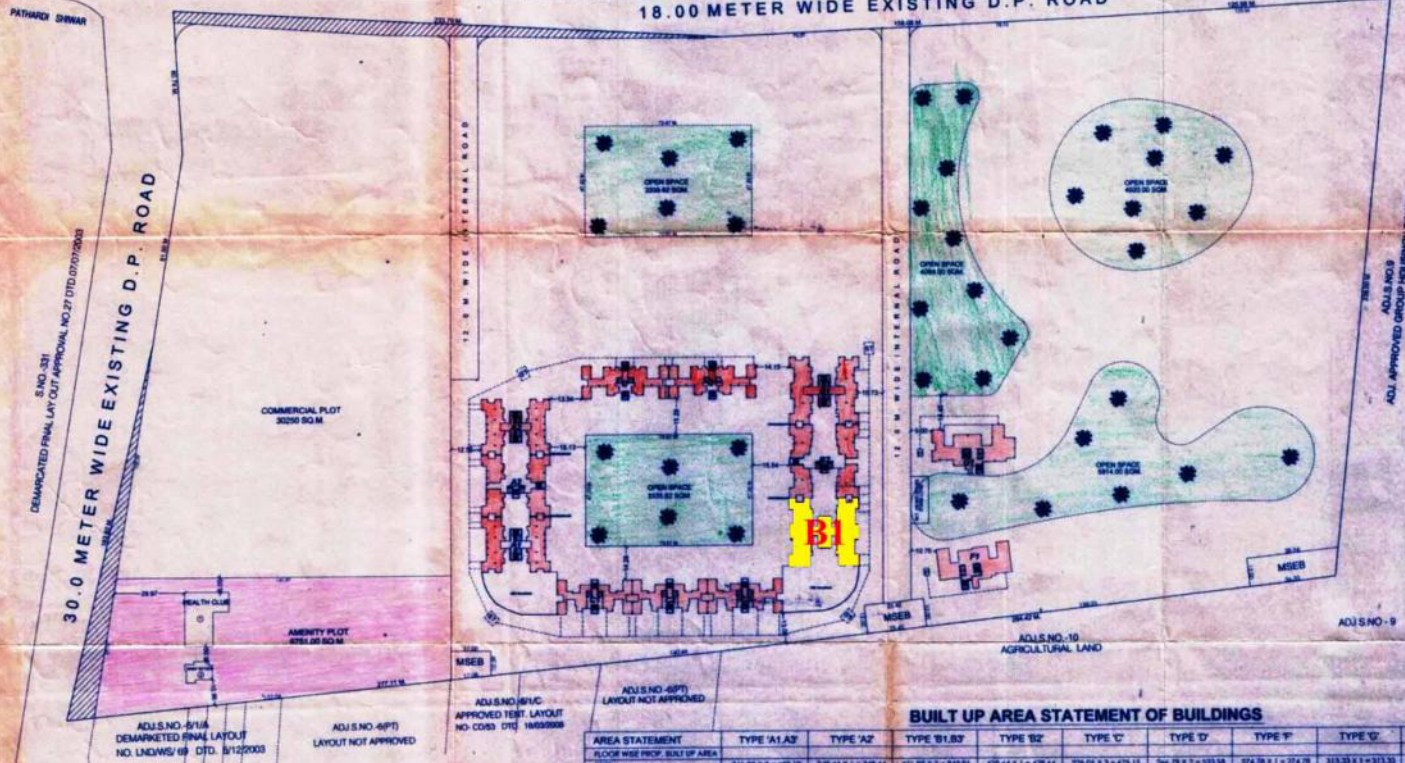

SITE PLAN
(SCALE 1:1000)

BUILT UP AREA STATEMENT OF BUILDINGS

AREA STATEMENT	TYPE 'A1A2'	TYPE 'A2'	TYPE 'B1B2'	TYPE 'B2'	TYPE 'C'	TYPE 'D'	TYPE 'E'	TYPE 'F'	TYPE 'G'	TOTAL
FLOOR WISE PROP. BUILT UP AREA										
FIRST	341.08 X 2 = 682.16	348.44 X 1 = 348.44	431.98 X 2 = 863.96	429.44 X 1 = 429.44	225.05 X 3 = 675.15	366.79 X 2 = 733.58	374.78 X 1 = 374.78	313.33 X 1 = 313.33	4105.08	4105.08
SECOND	341.08 X 2 = 682.16	348.44 X 1 = 348.44	431.98 X 2 = 863.96	429.44 X 1 = 429.44	225.05 X 3 = 675.15	366.79 X 2 = 733.58	374.78 X 1 = 374.78	313.33 X 1 = 313.33	4105.08	4105.08
THIRD	341.08 X 2 = 682.16	348.44 X 1 = 348.44	431.98 X 2 = 863.96	429.44 X 1 = 429.44	225.05 X 3 = 675.15	366.79 X 2 = 733.58	374.78 X 1 = 374.78	313.33 X 1 = 313.33	4105.08	4105.08
FOURTH	341.08 X 2 = 682.16	348.44 X 1 = 348.44	431.98 X 2 = 863.96	429.44 X 1 = 429.44	225.05 X 3 = 675.15	366.79 X 2 = 733.58	374.78 X 1 = 374.78	313.33 X 1 = 313.33	4105.08	4105.08
FIFTH	341.08 X 2 = 682.16	348.44 X 1 = 348.44	431.98 X 2 = 863.96	429.44 X 1 = 429.44	225.05 X 3 = 675.15	366.79 X 2 = 733.58	374.78 X 1 = 374.78	313.33 X 1 = 313.33	4105.08	4105.08
SIXTH	341.08 X 2 = 682.16	348.44 X 1 = 348.44	431.98 X 2 = 863.96	429.44 X 1 = 429.44	225.05 X 3 = 675.15	366.79 X 2 = 733.58	374.78 X 1 = 374.78	313.33 X 1 = 313.33	4105.08	4105.08
SEVENTH	341.08 X 2 = 682.16	348.44 X 1 = 348.44	431.98 X 2 = 863.96	429.44 X 1 = 429.44	225.05 X 3 = 675.15	366.79 X 2 = 733.58	374.78 X 1 = 374.78	313.33 X 1 = 313.33	4105.08	4105.08
EIGHTH	341.08 X 2 = 682.16	348.44 X 1 = 348.44	431.98 X 2 = 863.96	429.44 X 1 = 429.44	225.05 X 3 = 675.15	366.79 X 2 = 733.58	374.78 X 1 = 374.78	313.33 X 1 = 313.33	4105.08	4105.08
NINTH	341.08 X 2 = 682.16	348.44 X 1 = 348.44	431.98 X 2 = 863.96	429.44 X 1 = 429.44	225.05 X 3 = 675.15	366.79 X 2 = 733.58	374.78 X 1 = 374.78	313.33 X 1 = 313.33	4105.08	4105.08
PROPOSED TENEMENTS	303.53 X 2 = 607.06	303.53 X 1 = 303.53	303.53 X 2 = 607.06	303.53 X 1 = 303.53	303.53 X 2 = 607.06	303.53 X 1 = 303.53	303.53 X 2 = 607.06	303.53 X 1 = 303.53	303.53 X 2 = 607.06	607.06