



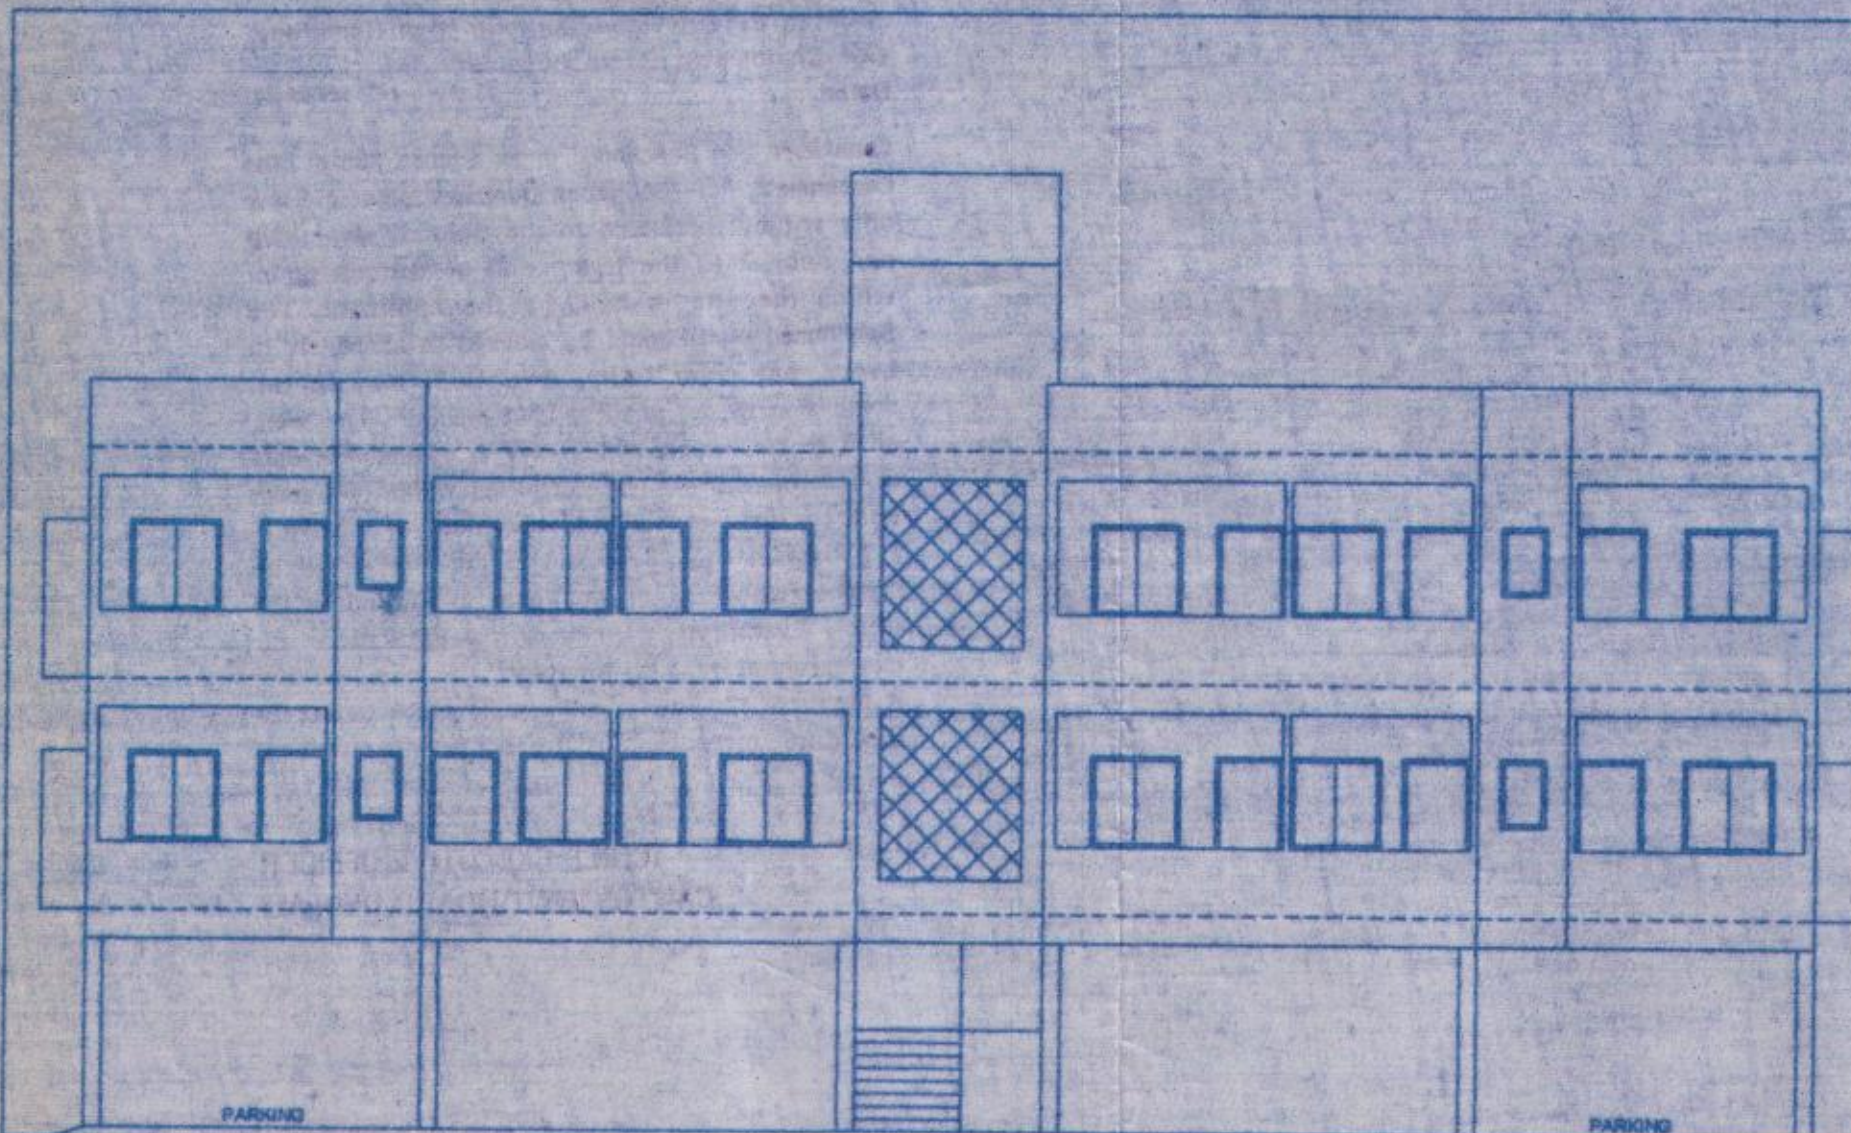


ELEVATION

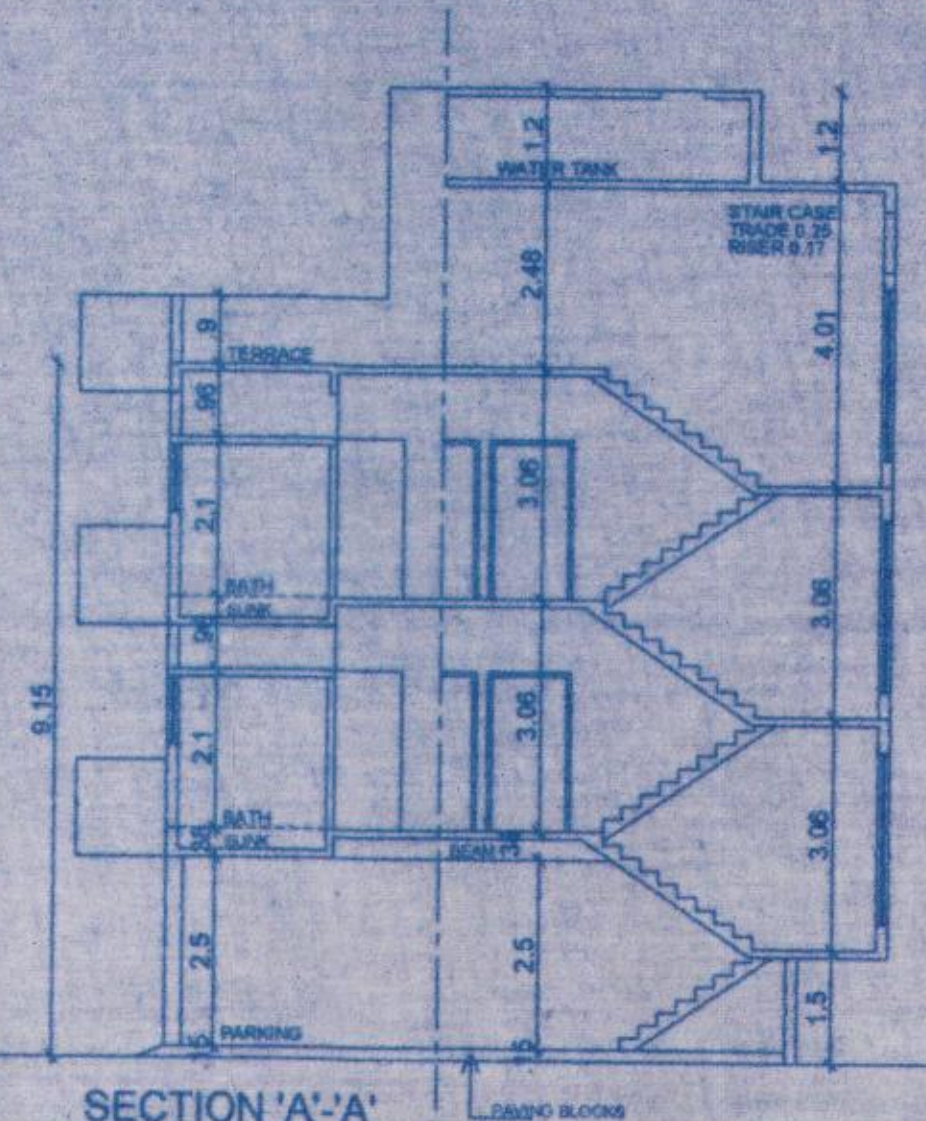


SECTION 'A'-A'

AREA DIAGRAM SCALE: 1:200
TYPICAL STILT & STILT FIRST FLOOR CALCULATION

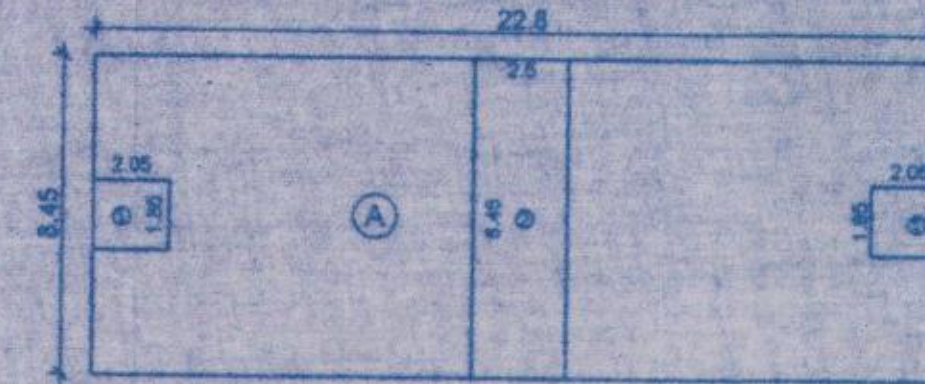

AREA OF A = 22.80×8.45 = 192.66 Sqmt.
DEDUCTIOIN
1. $2.05 \times 1.85 \times 2$ = 7.585
2. 2.50×8.45 = 21.125
TOTAL DEDUCTION = 28.71
TOTAL AREA OF A = $192.66 - 28.71$ = 163.95 Sqmt.


AREA STATEMENT
TOTAL AREA OF STILT FLOOR = 163.95 Sqmt.
TOTAL AREA OF STILT FIRST FLOOR = 163.95 Sqmt.
TOTAL BUILT-UP AREA = 327.90 Sqmt.

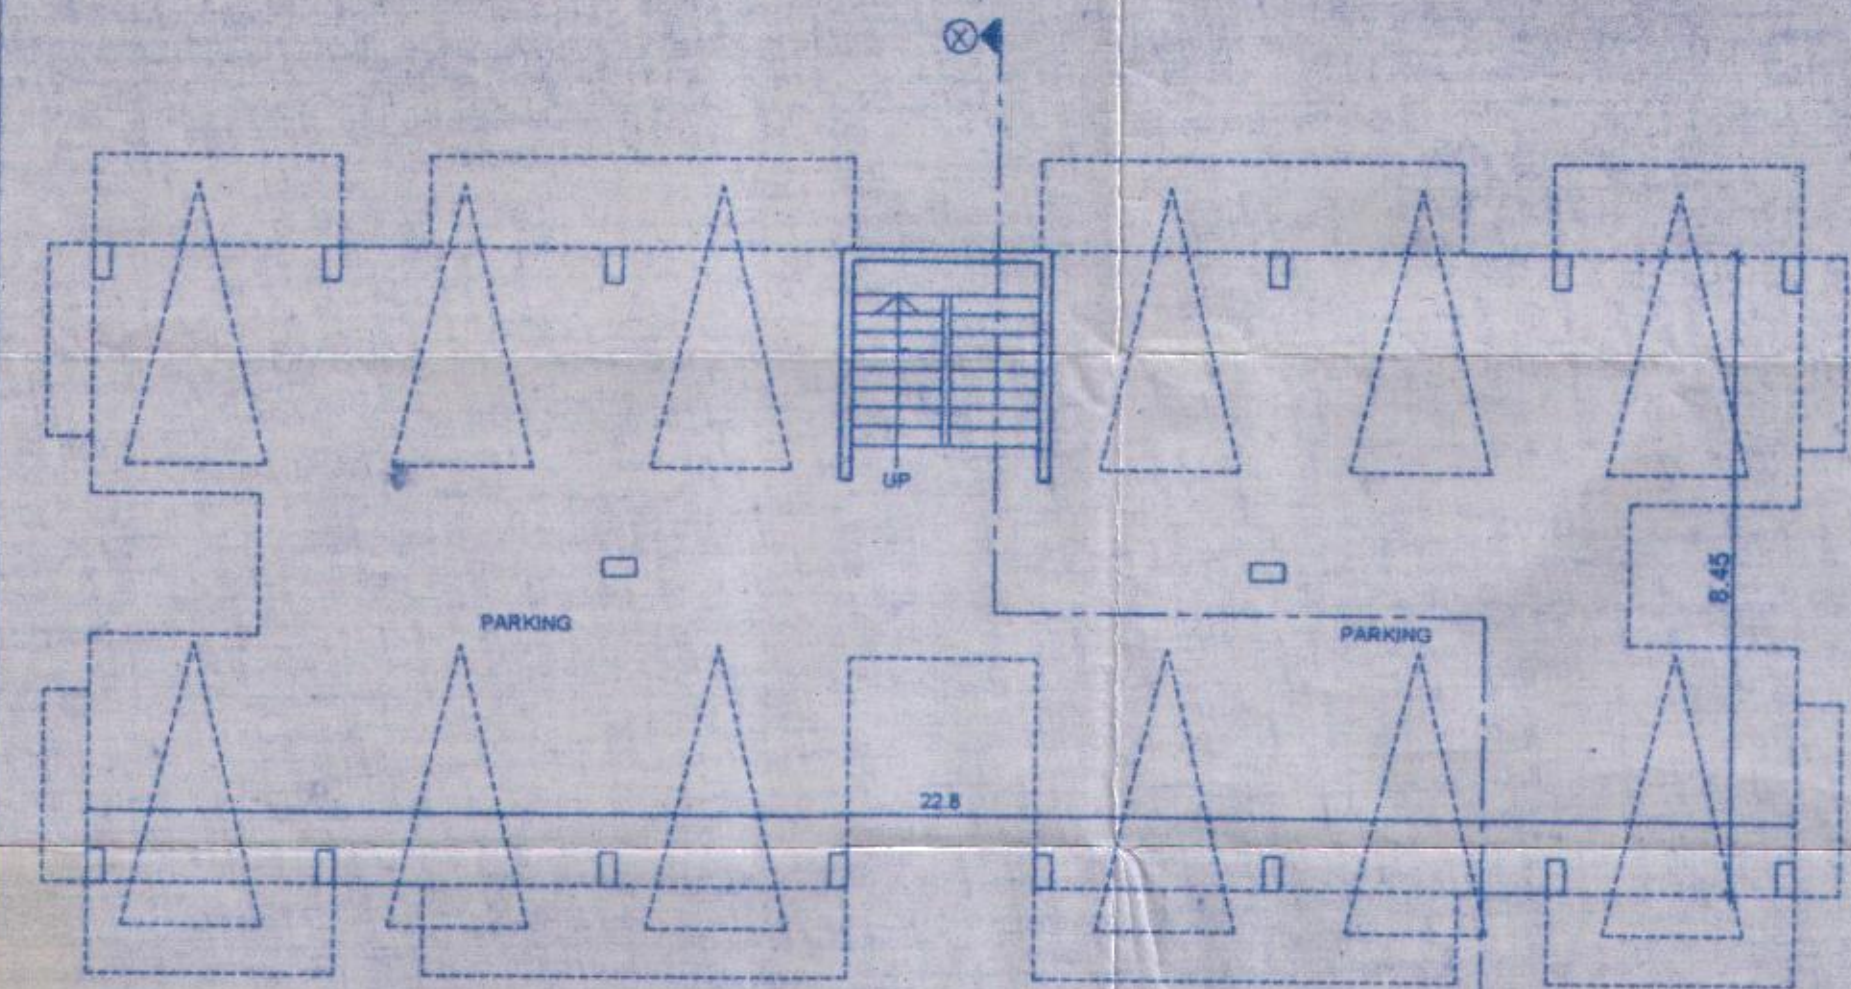

GROUND / PARKING FLOOR PLAN

SCALE 1:100

'B' - BUILDING

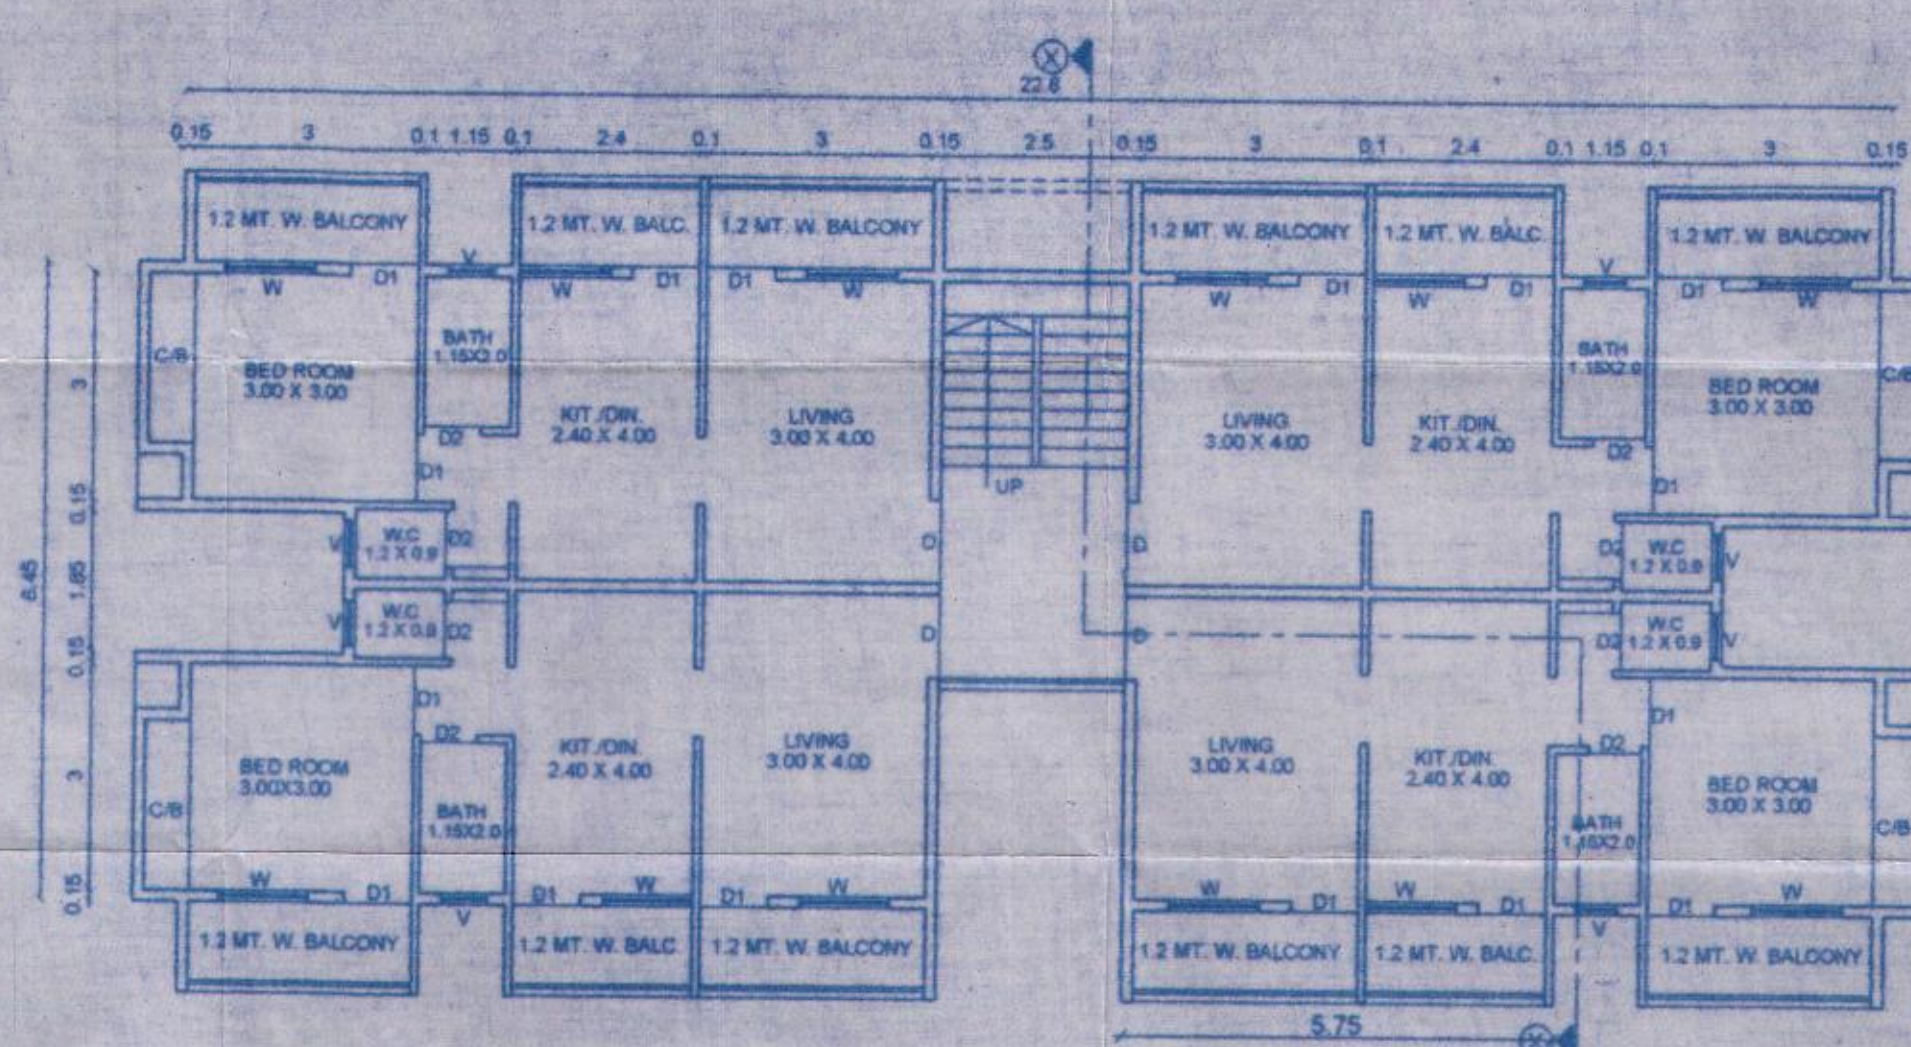

TYPICAL STILT & STILT FIRST FLOOR PLAN

SCALE 1:100

TYPE	SHEET NO.
'B' BUILDING	2/2

SCHEDULE OF DOORS & WINDOWS		
TYPE	SIZE	DESCRIPTION
D	1.10 X 2.10	T.W. DOOR
D1	0.90 X 2.10	T.W. DOOR
D2	0.75 X 2.10	T.W. DOOR
W	1.20 X 1.20	M.S. WINDOW
V	0.60 X 0.90	M.S. VENTILATOR

Proposed Residential Building Plan on
Sy.No. 367/4(Part) , At Village Bhagur,
Tal. & Dist. Nasik for Change of Land use
For. Mr. Alish M. Shah, G.P.A.H. of Laxmibai Kasar &
others.

Alish M. Shah
Mr. Alish M. Shah, G.P.A.H.
of Laxmibai Kasar & others

Engineer's Sign Owners Sign

Aditya Graphics
Consulting Architects & Engineers

Mr. Fakira Govind Kasar.
8, Rangoli Society, Maharaja Stop, Lam road,
Nasik Road. Mob:- 9604547837

Engineer	Drawing By
Job No.	Date :-
Revision No.	