




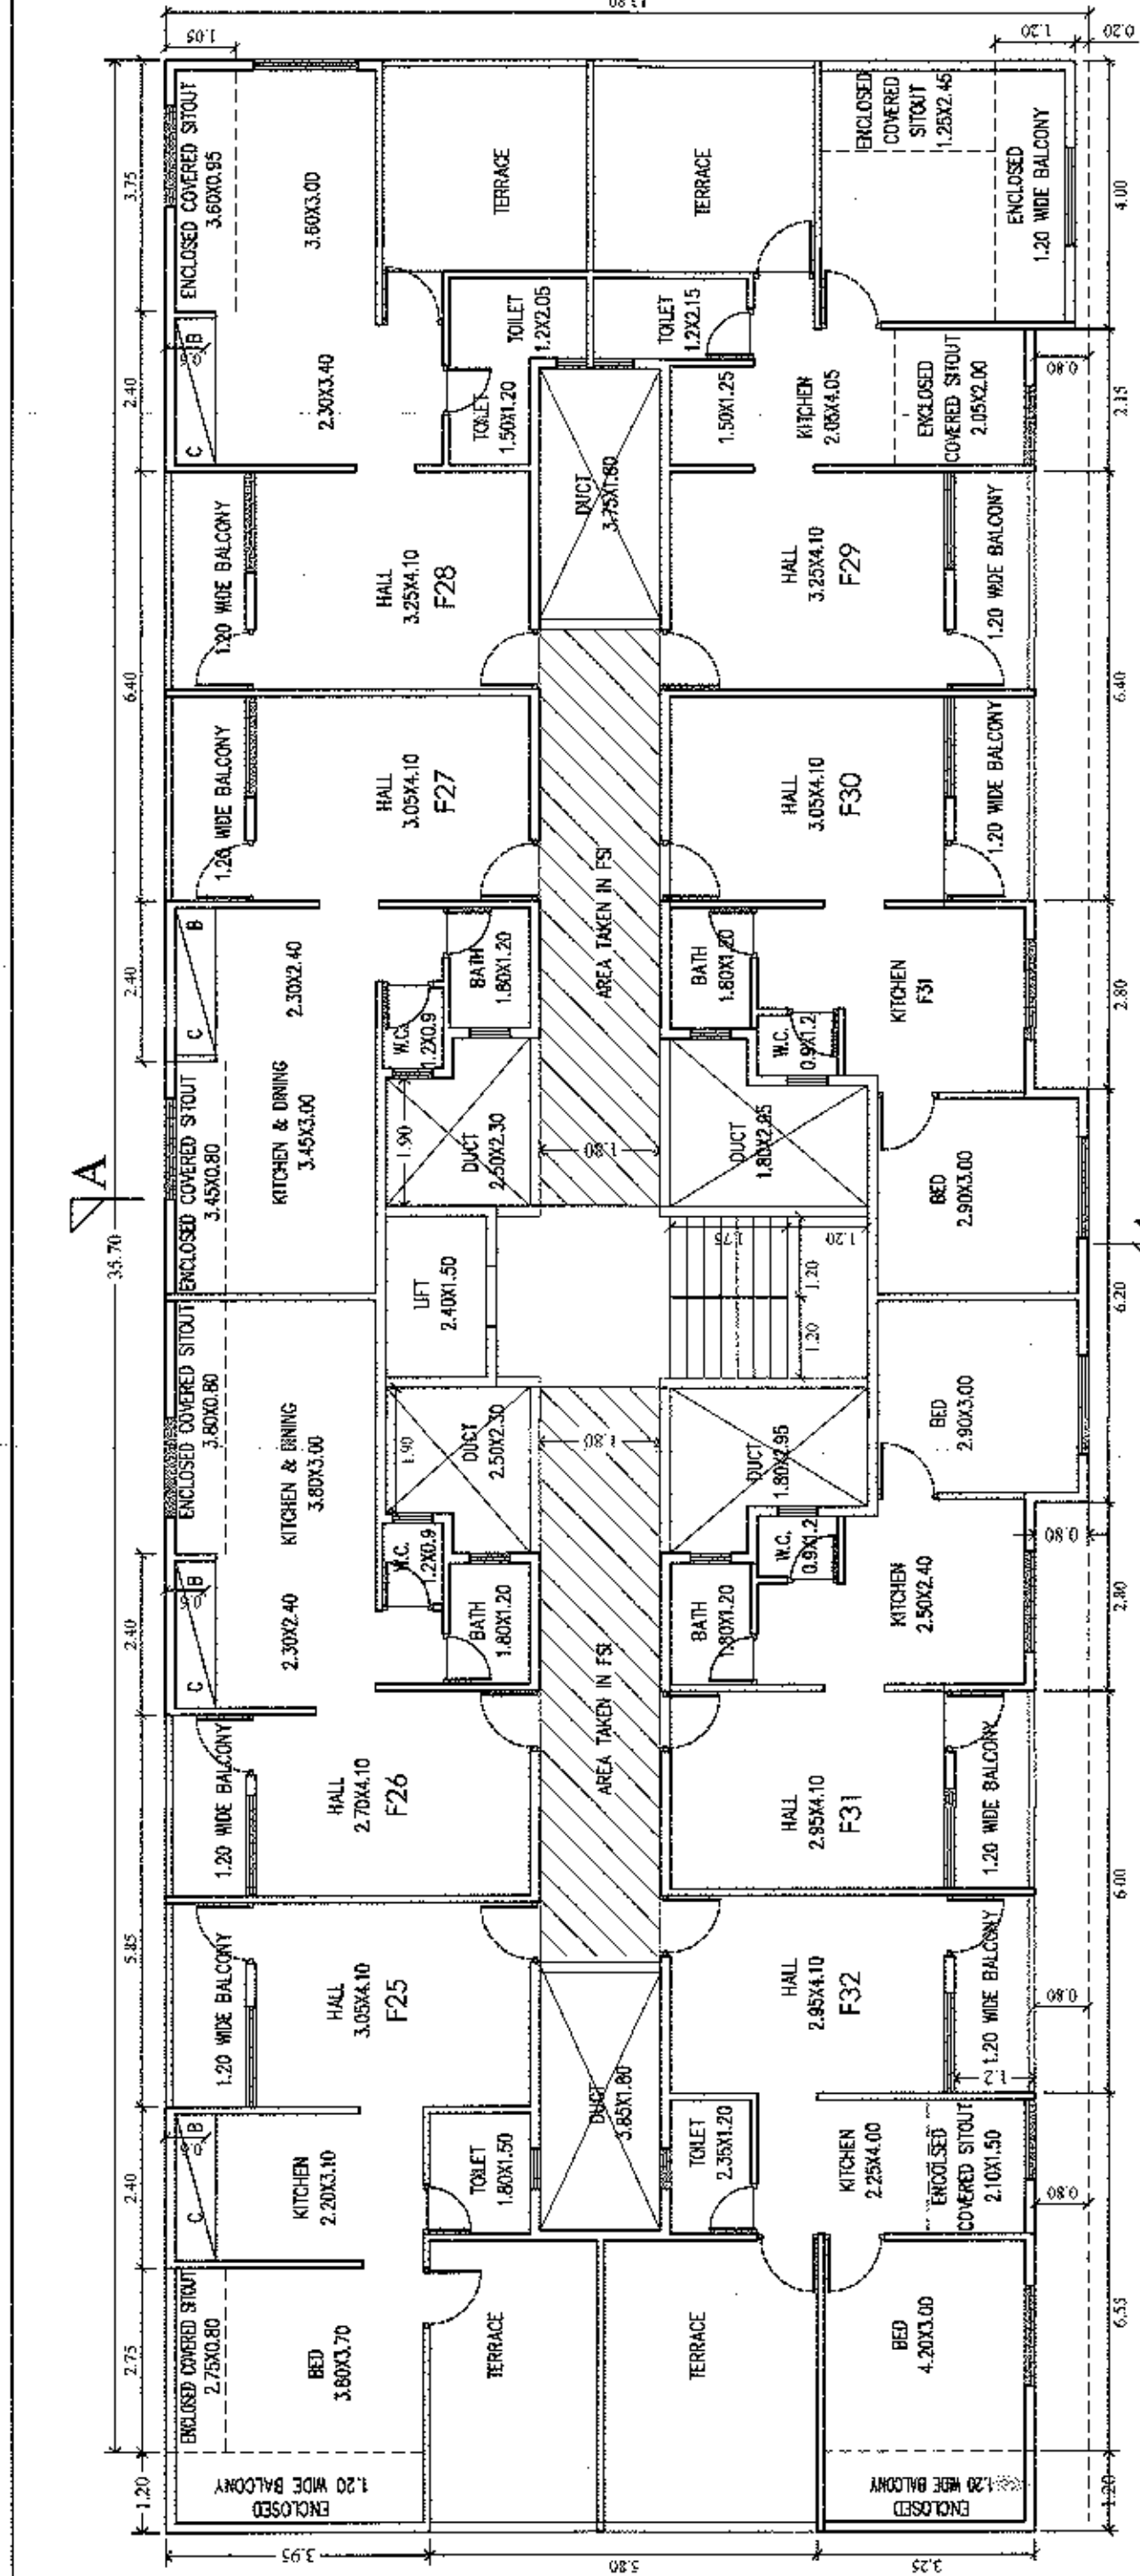


FOURTH FLOOR PLAN
SCALE 1:100

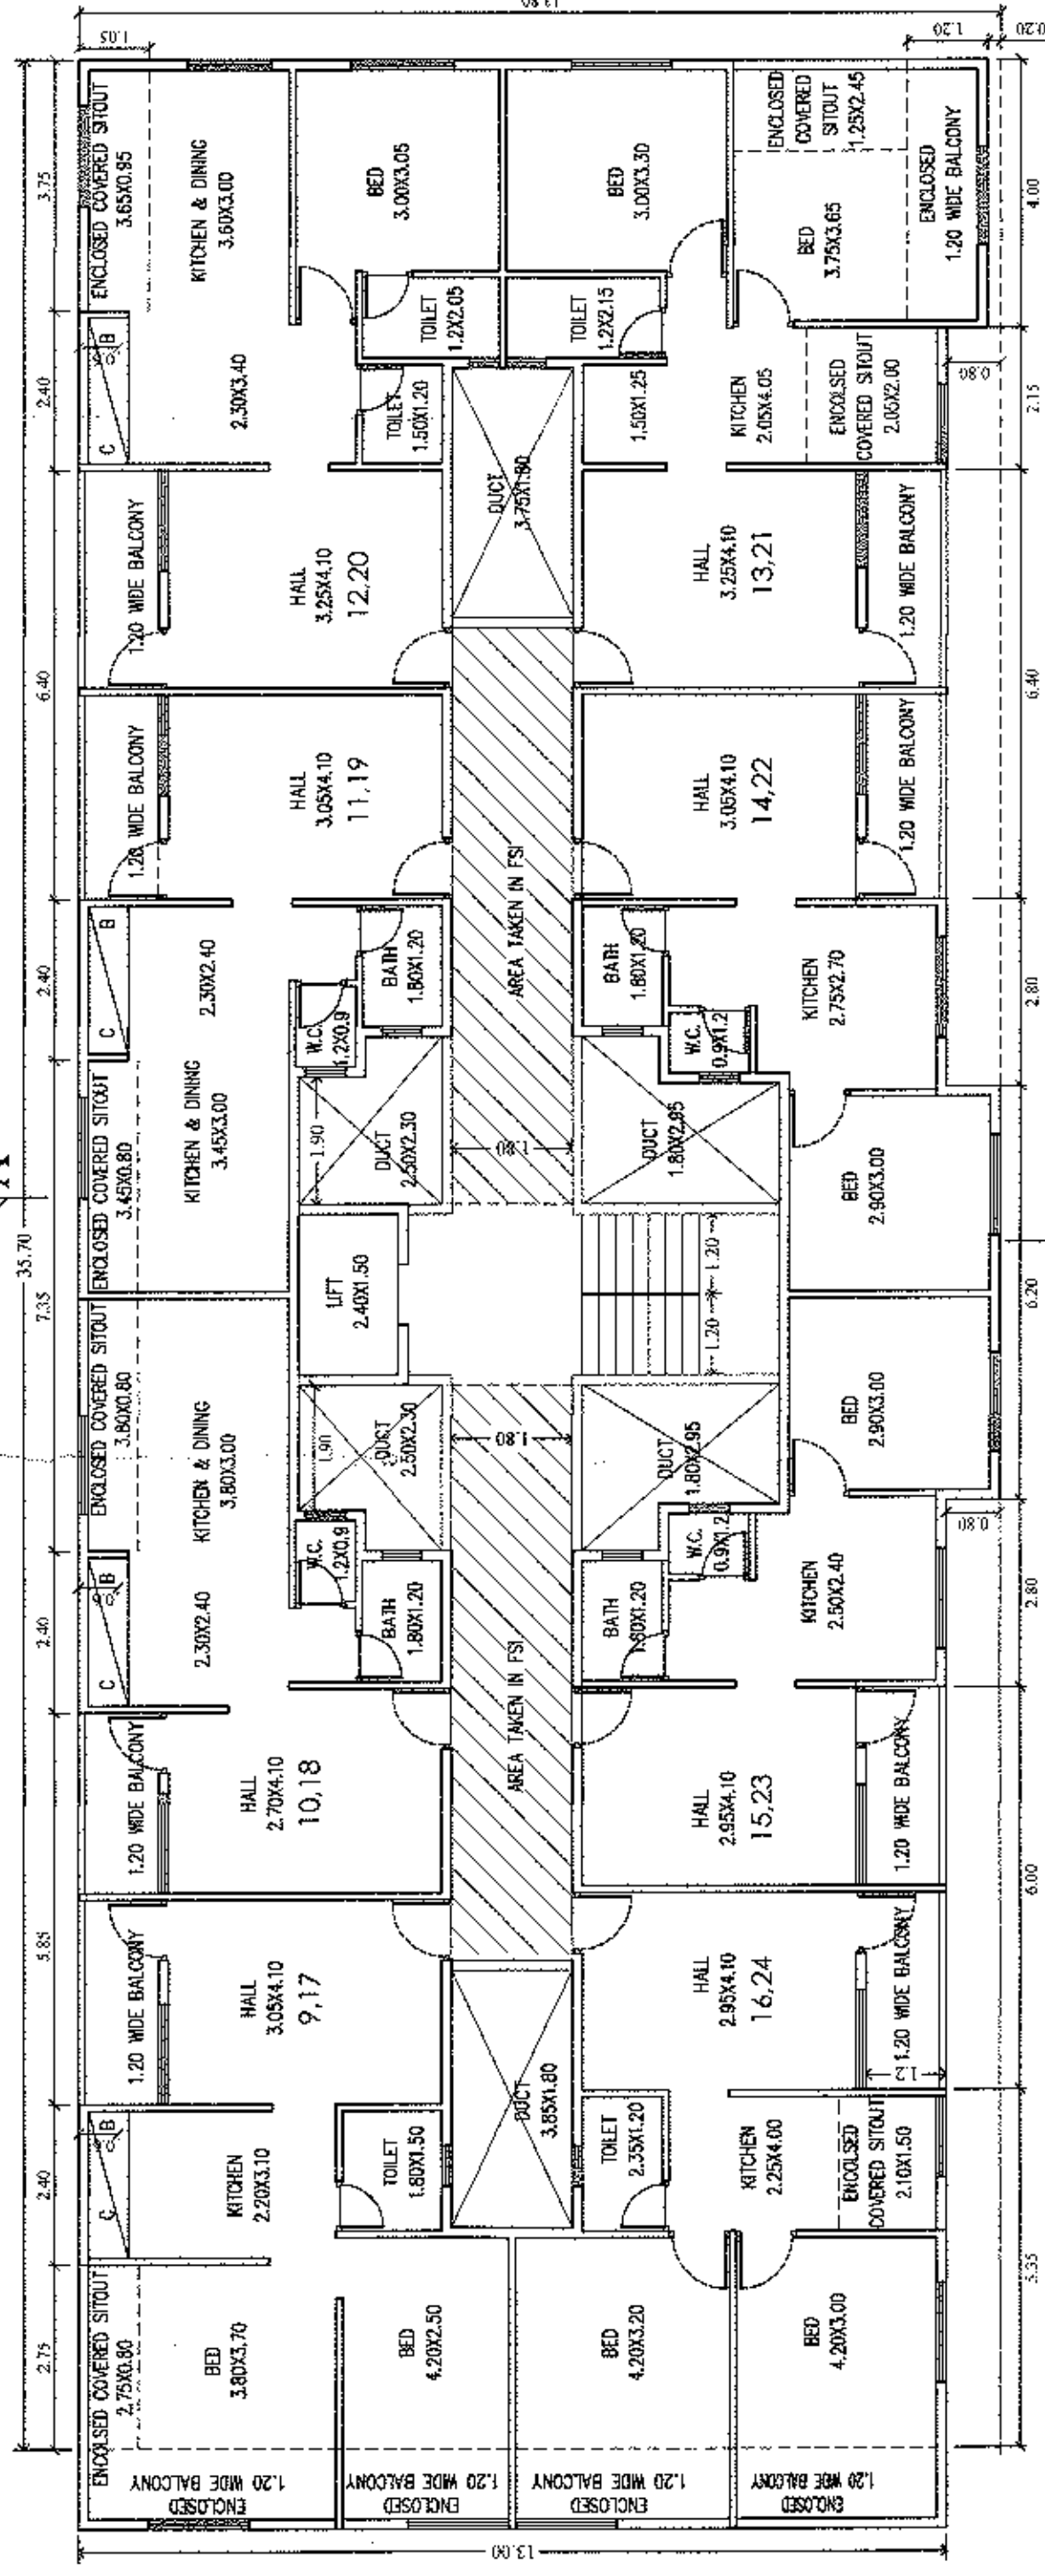




SECOND & THIRD FLOOR PLAN
SCALE 1:100

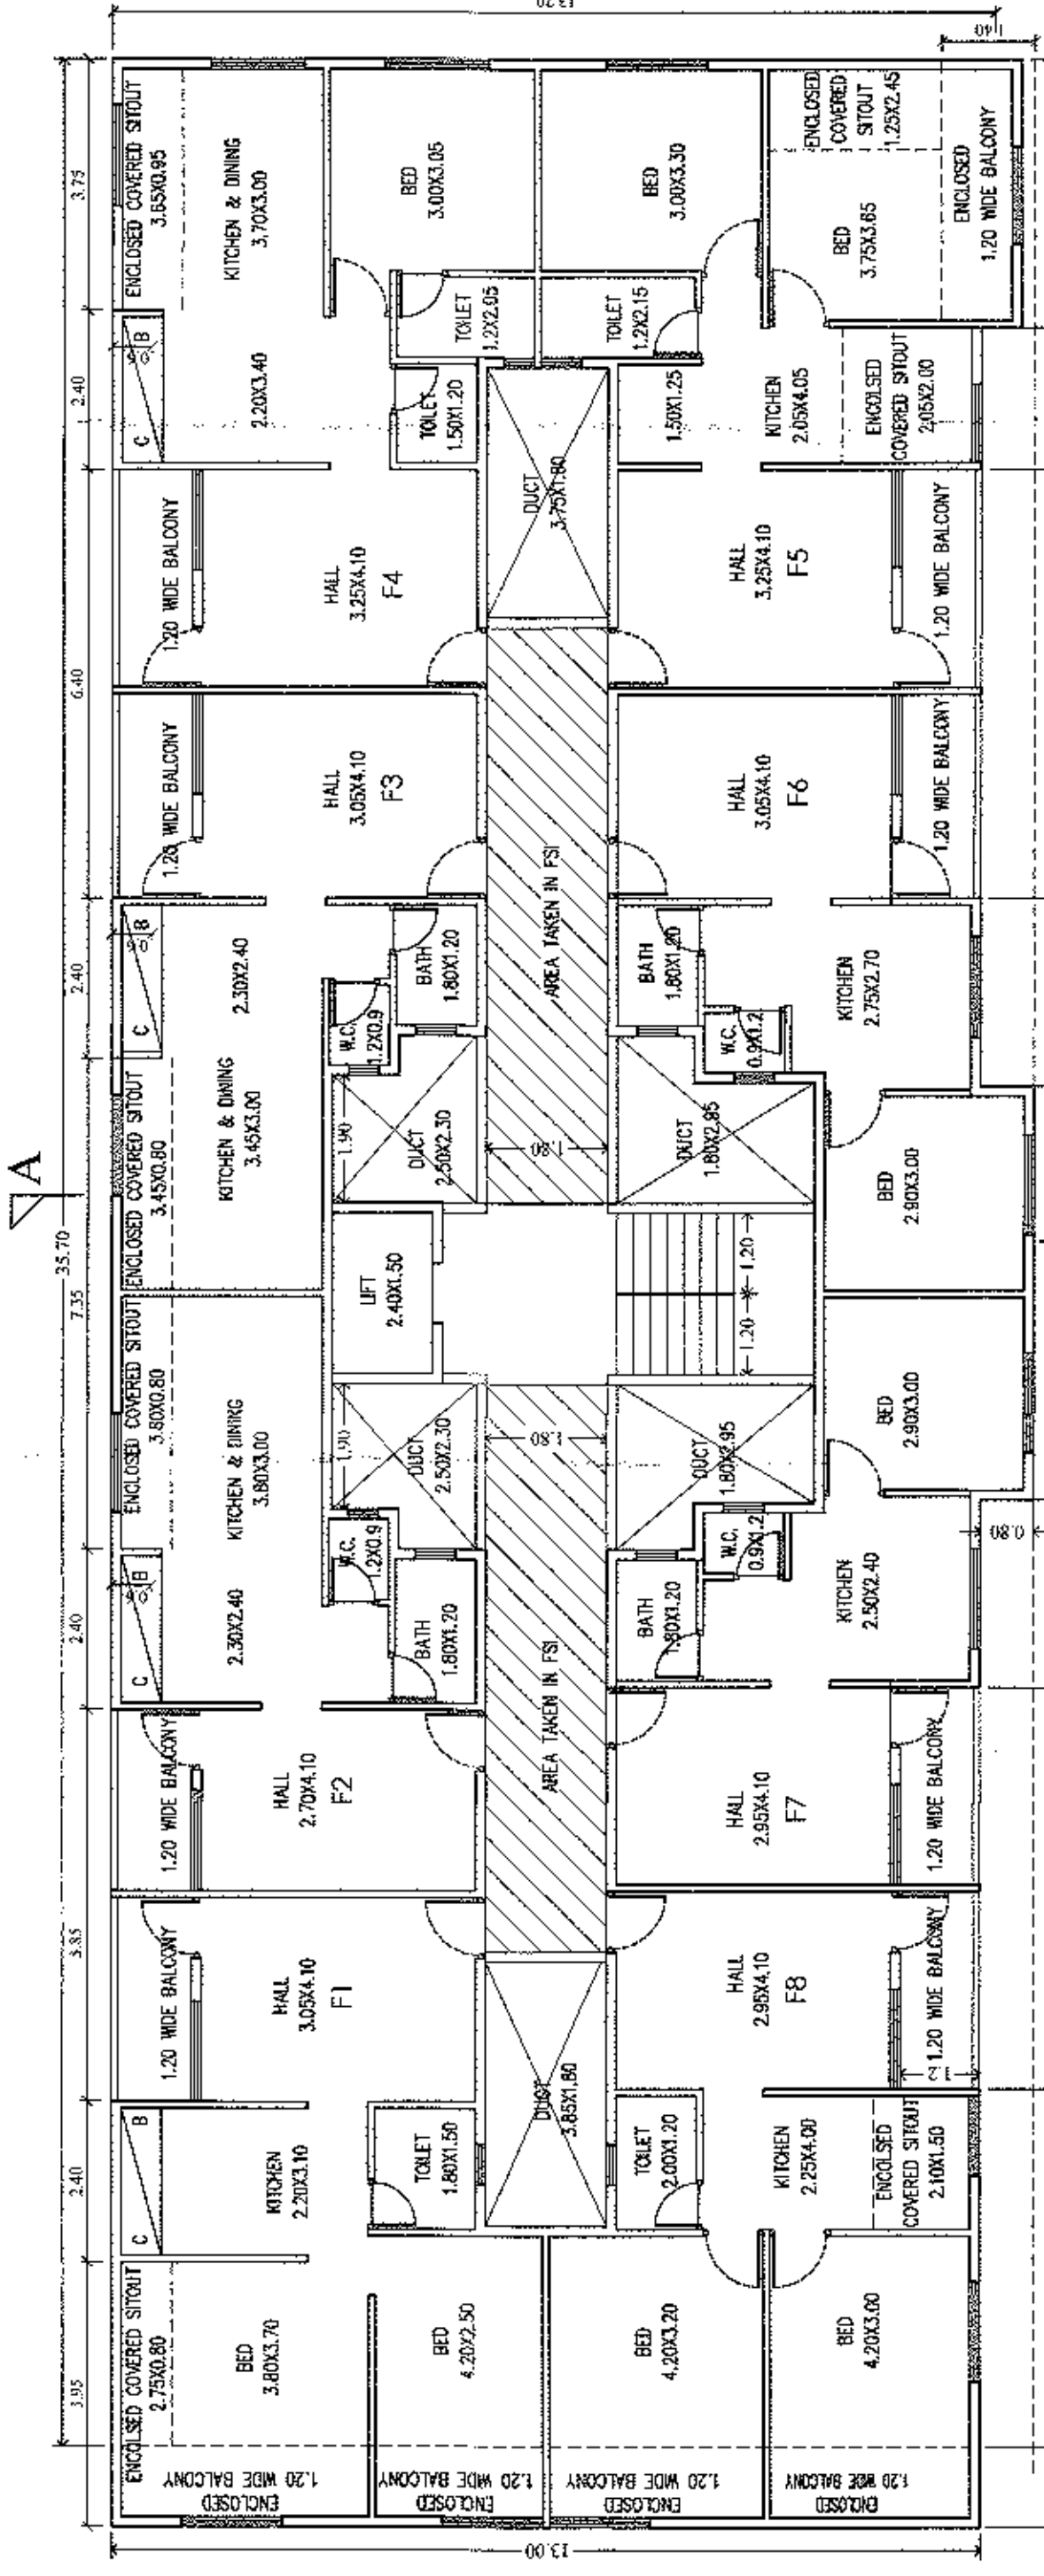


FIRST FLOOR PLAN
SCALE 1:100

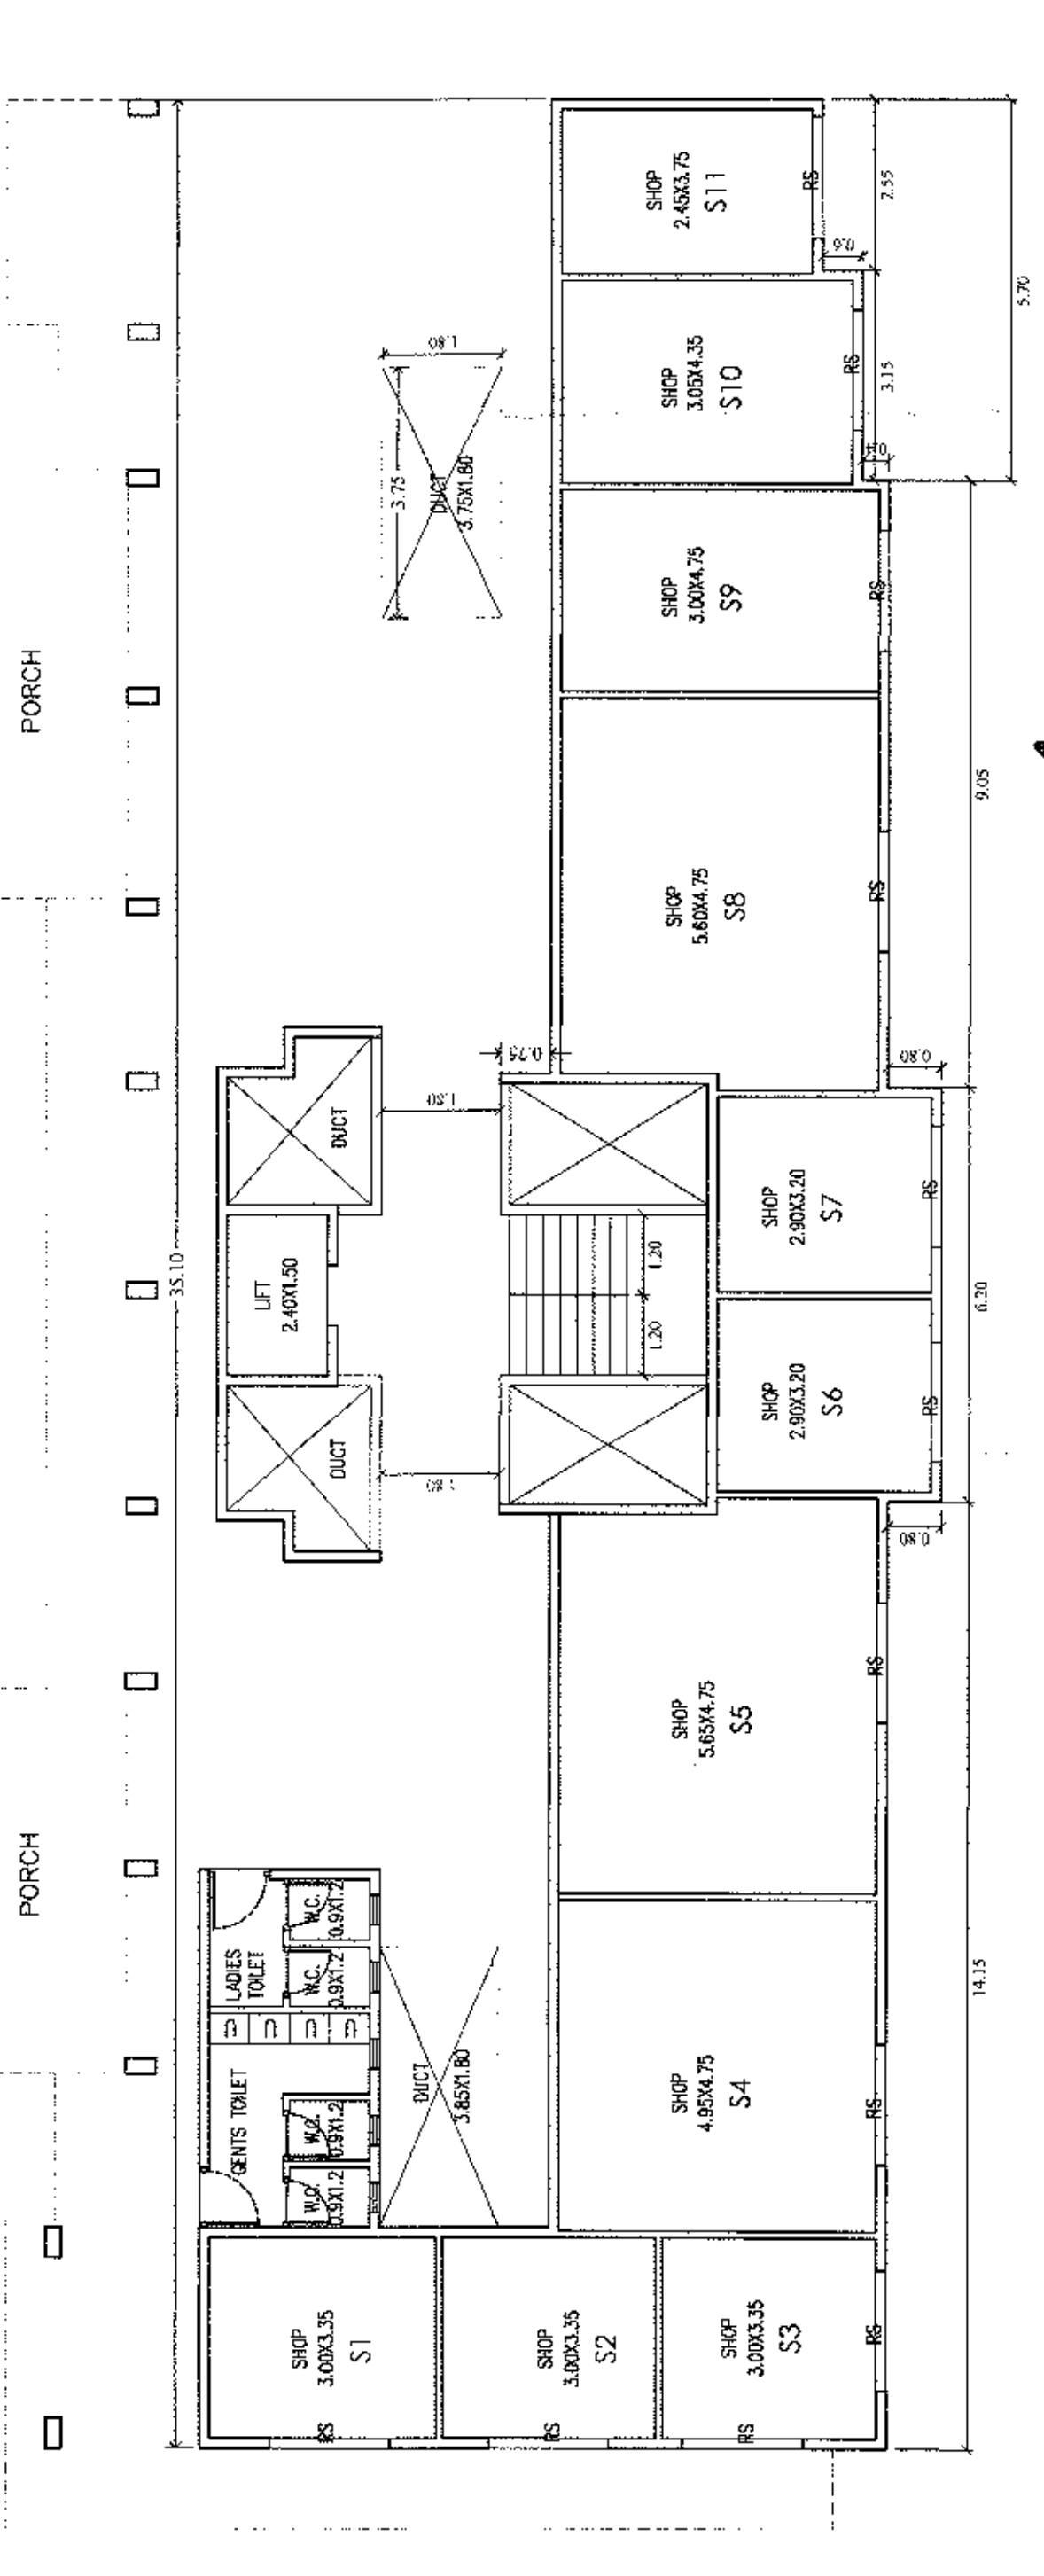


GROUND FLOOR PLAN
SCALE 1:100

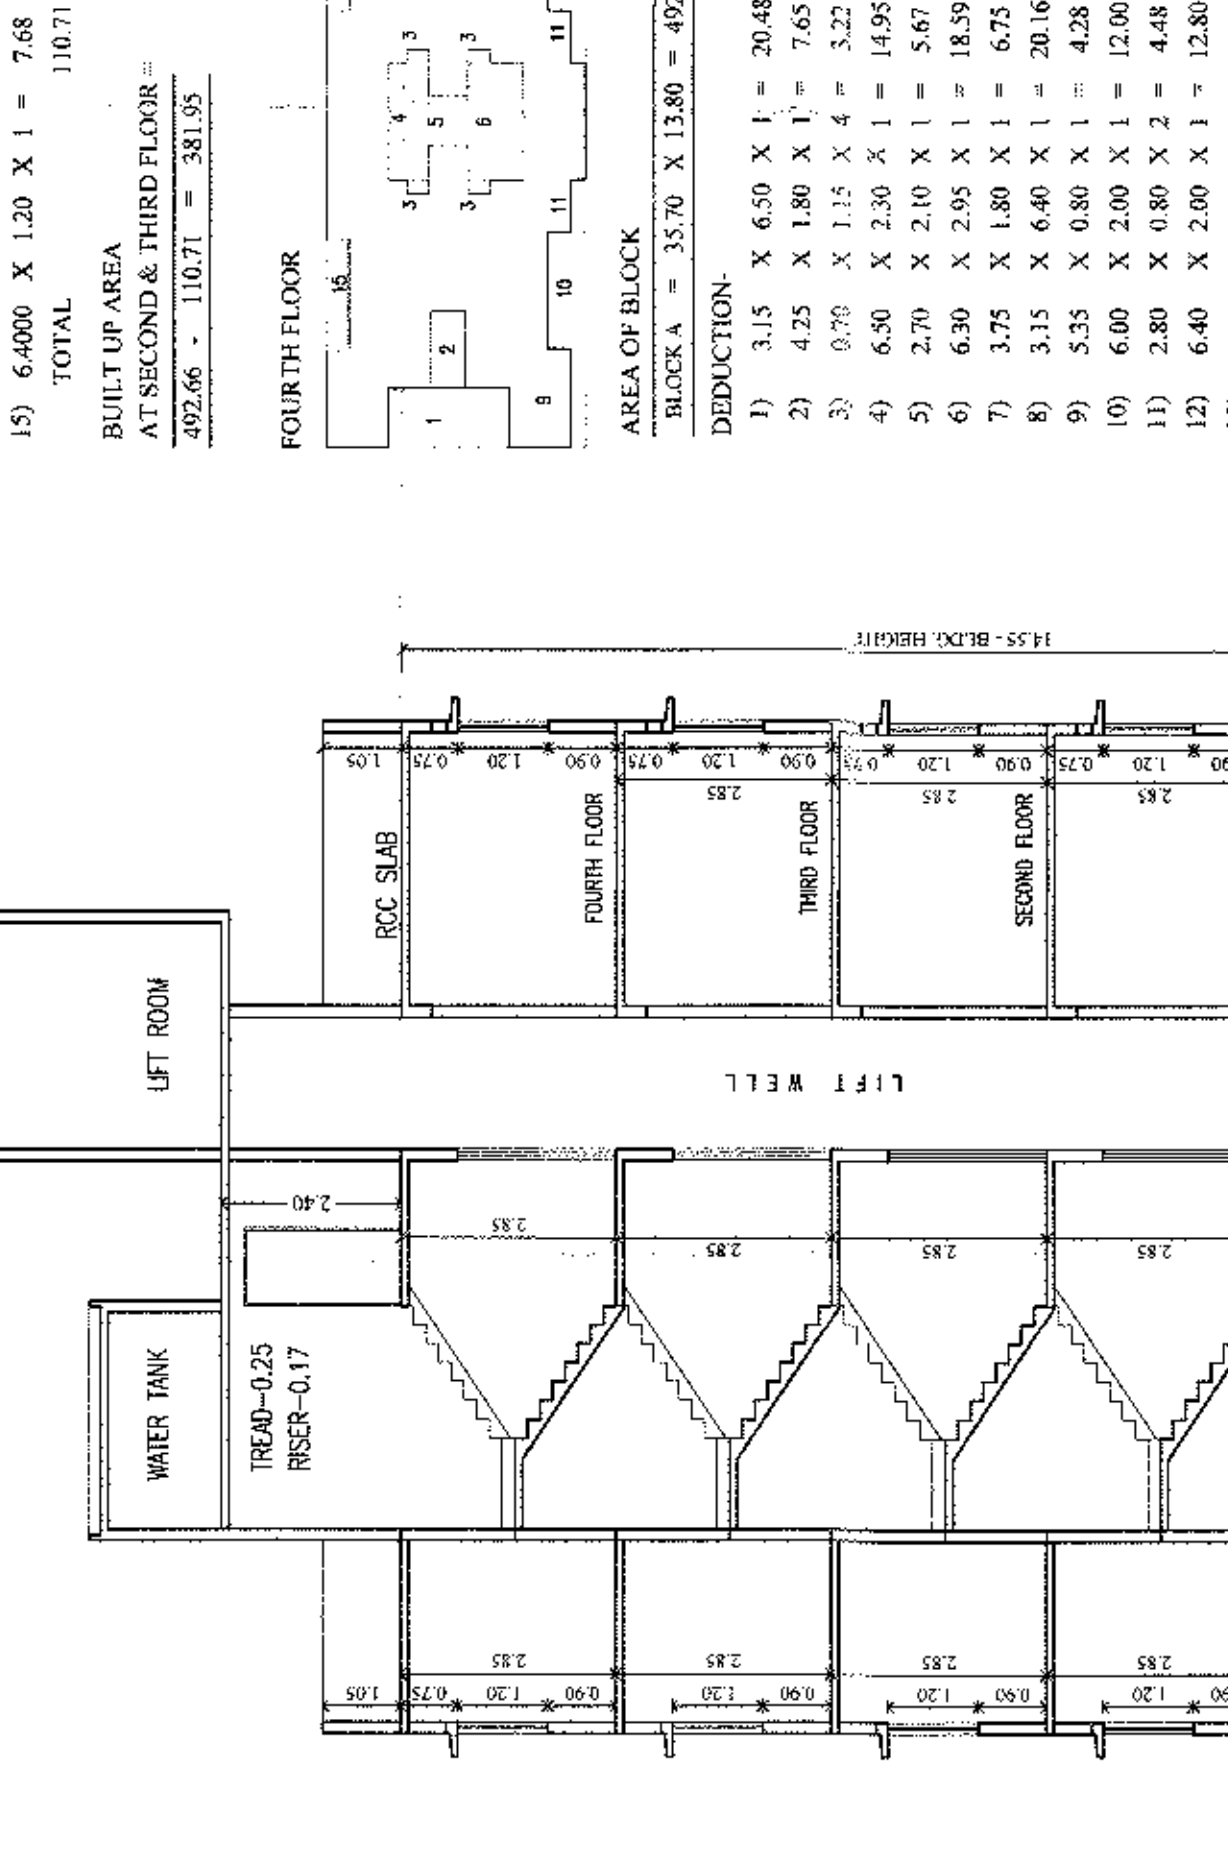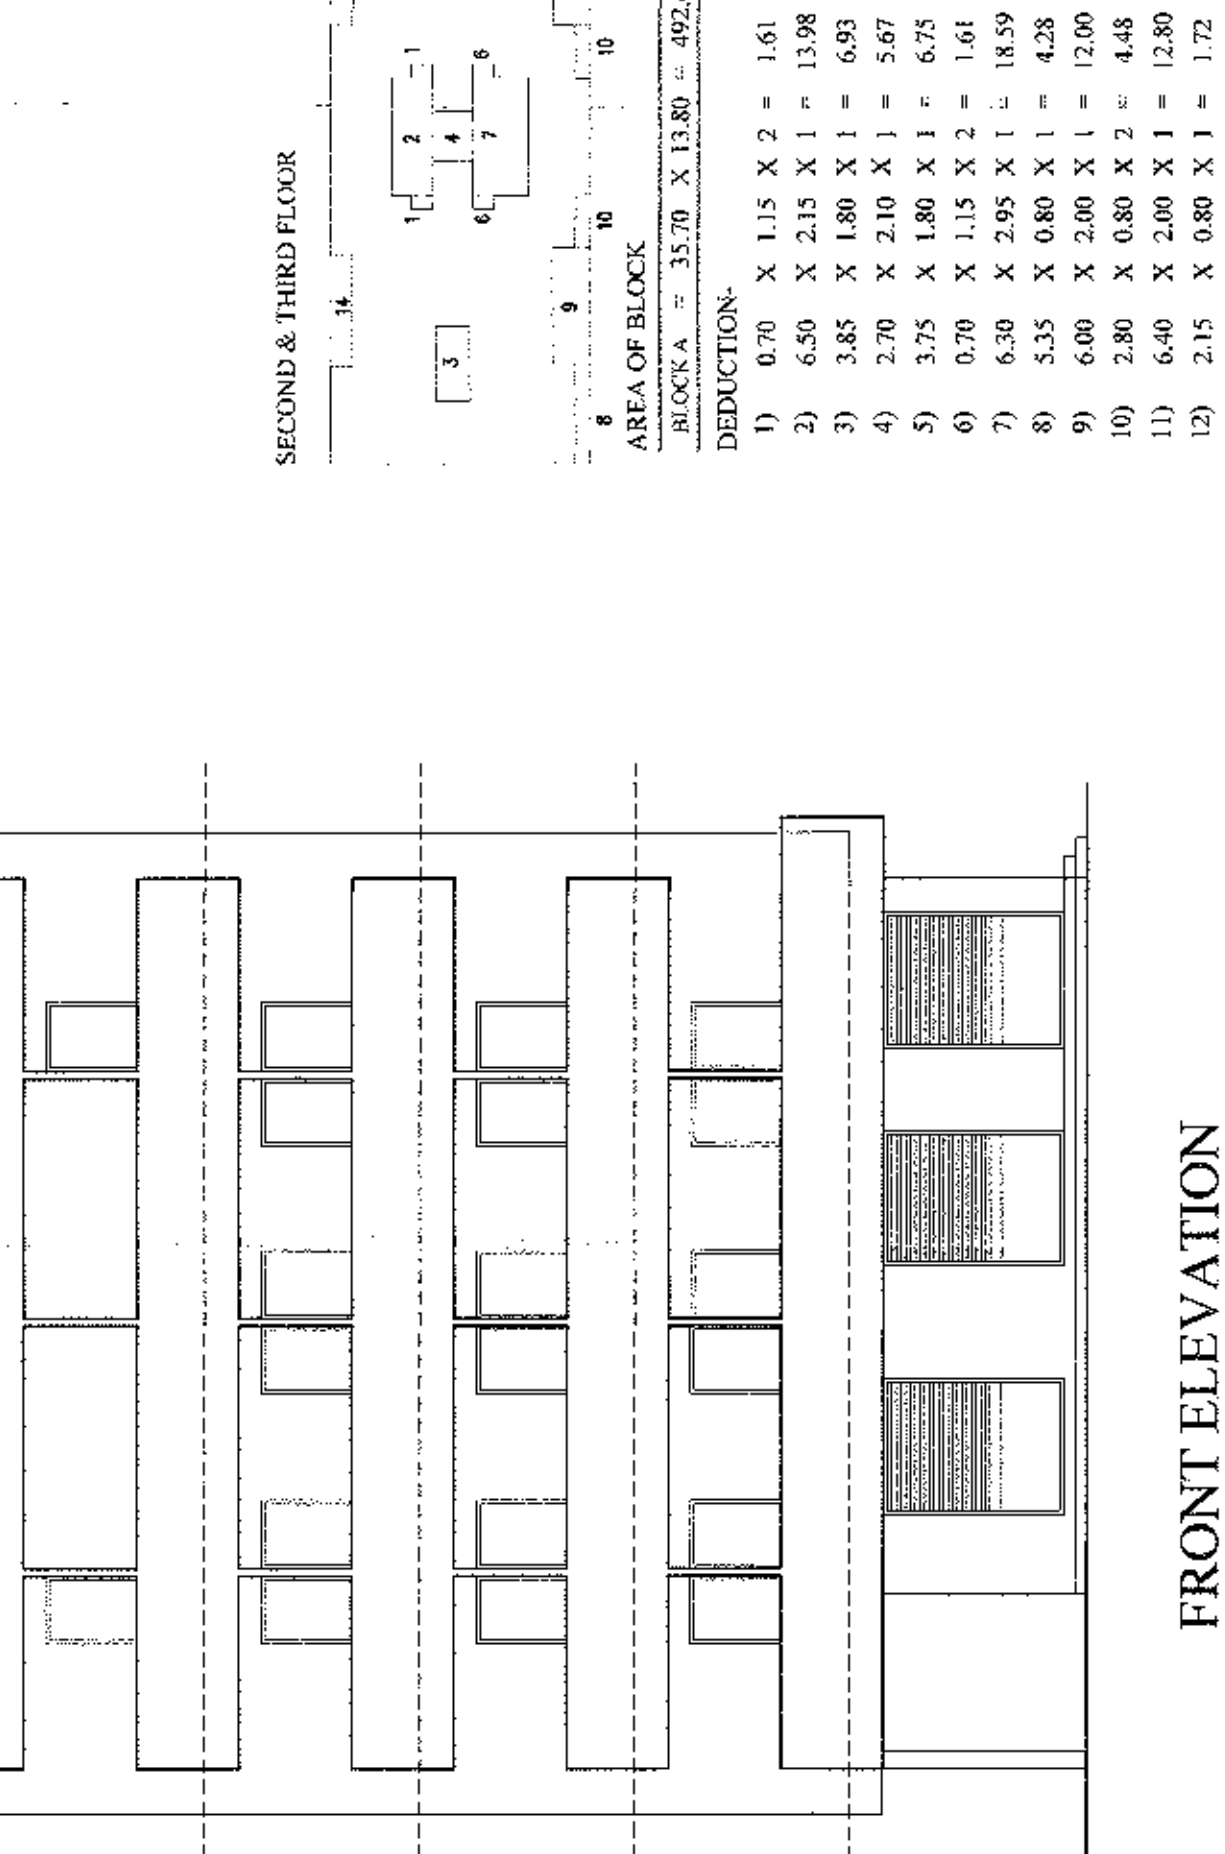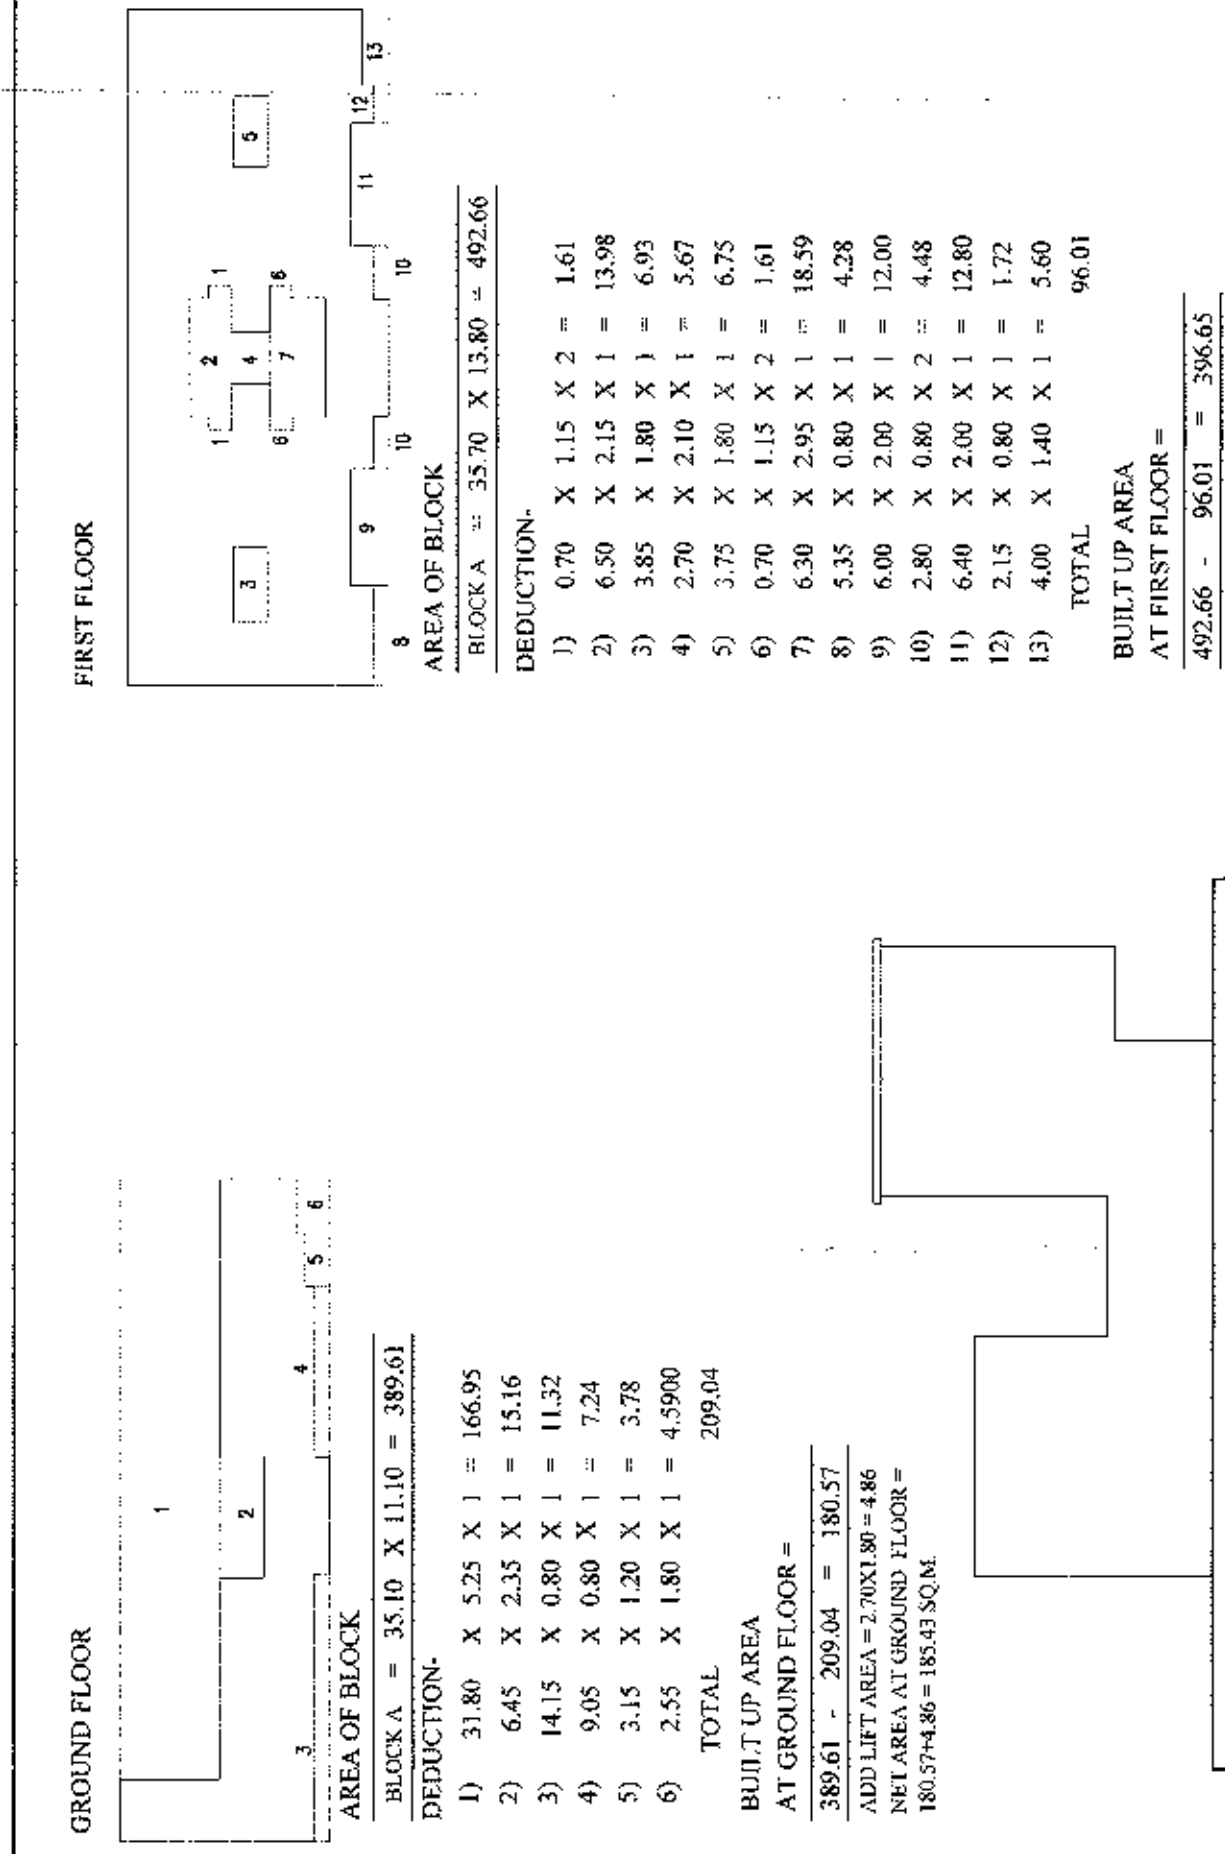




FRONT ELEVATION

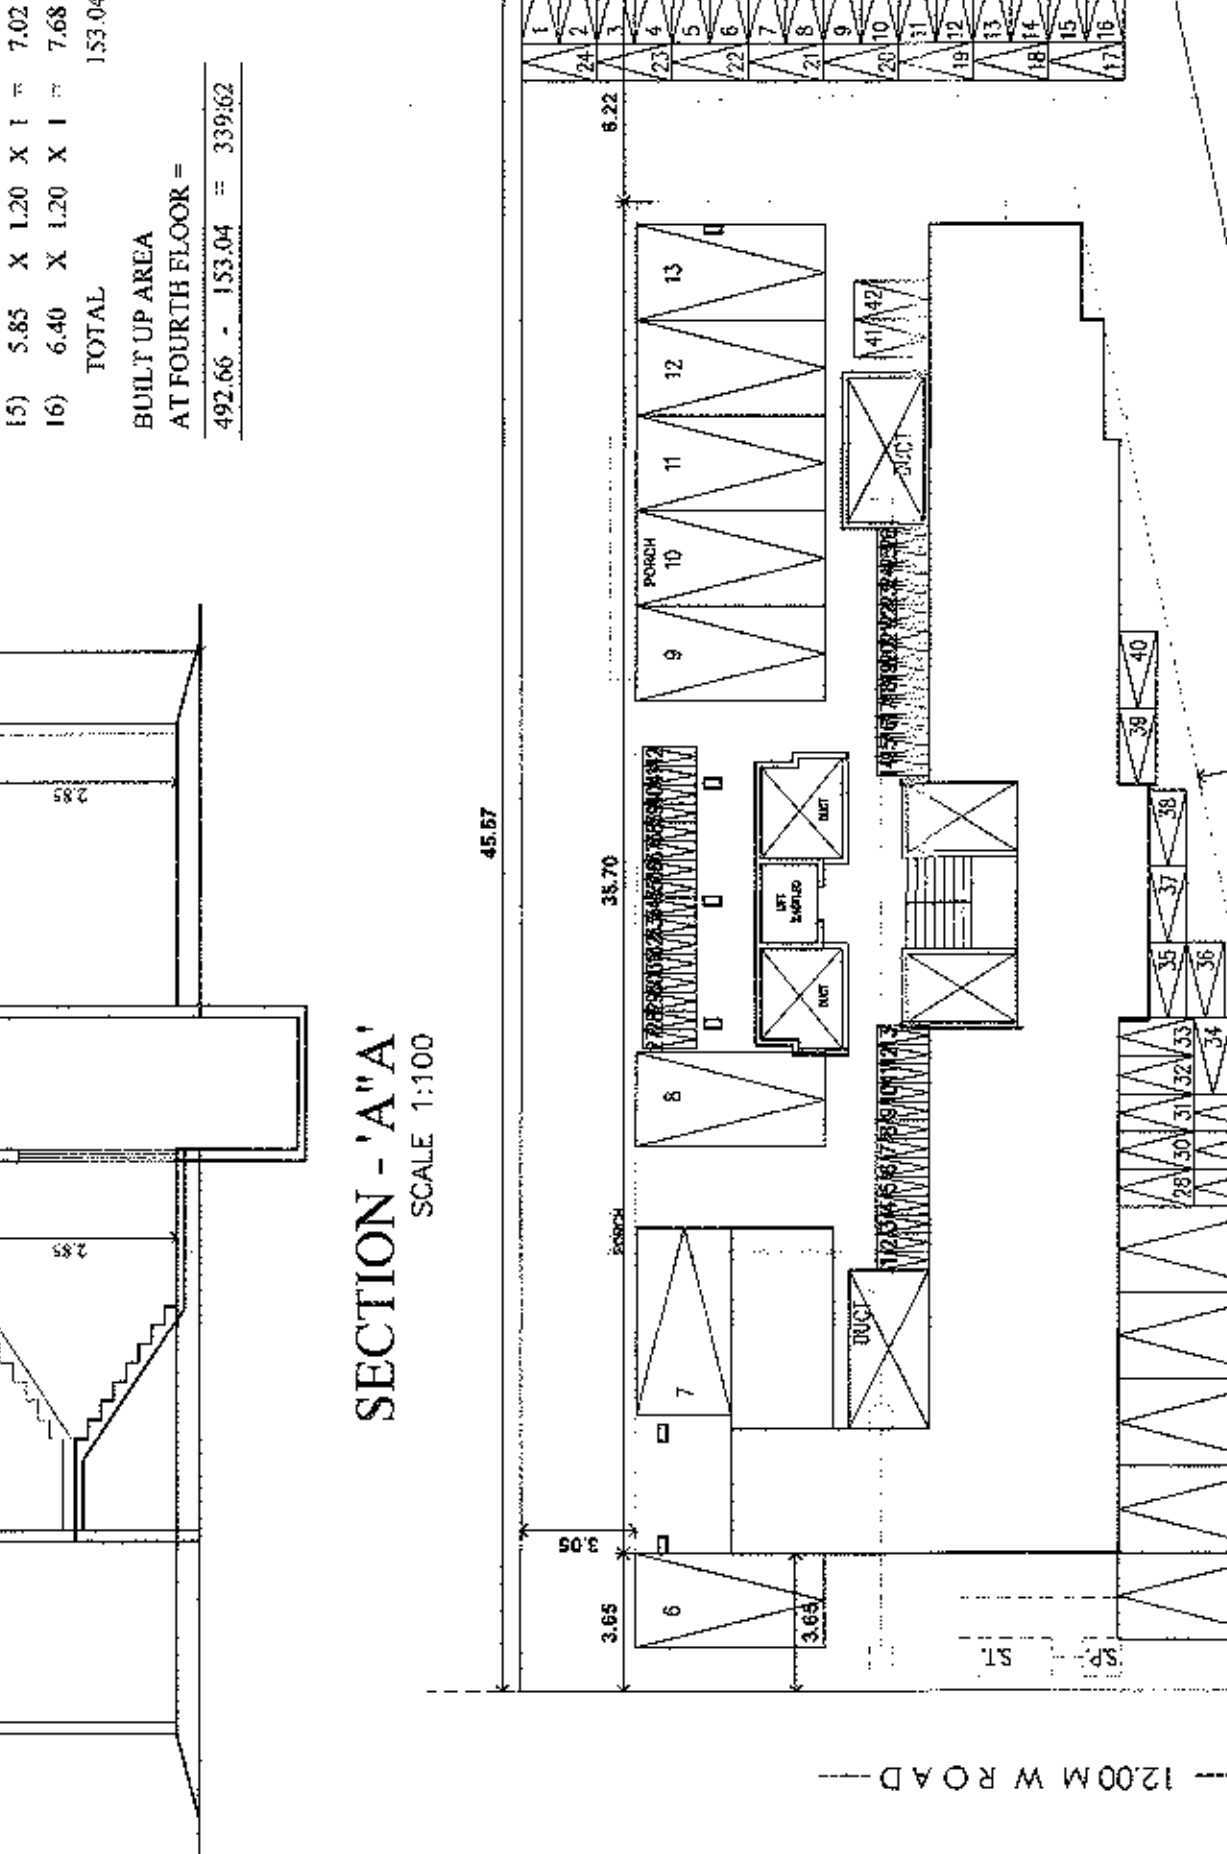


SECTION - 'AA'
SCALE 1:100

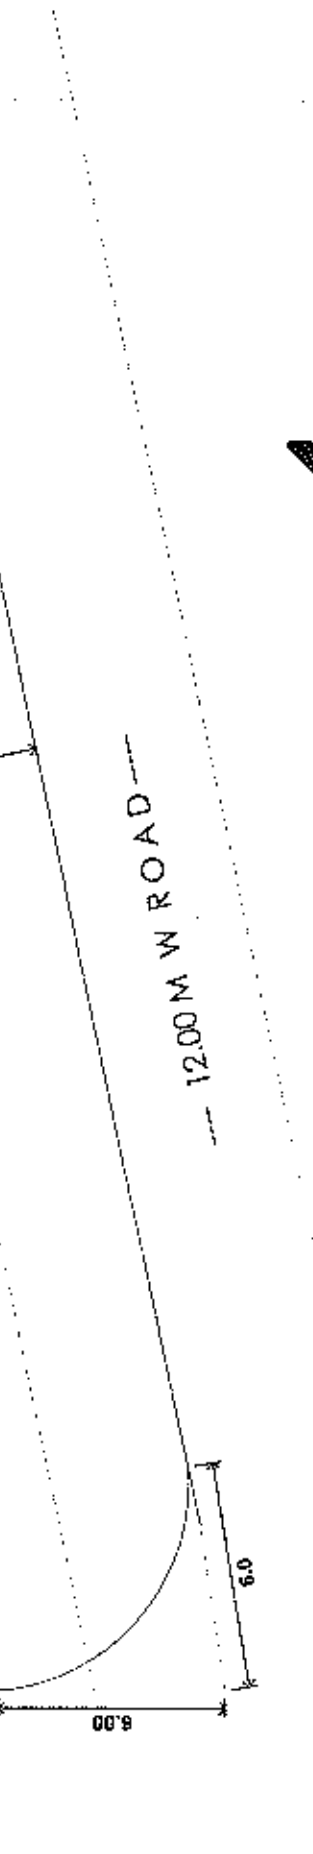


SITE PLAN
SCALE 1:200

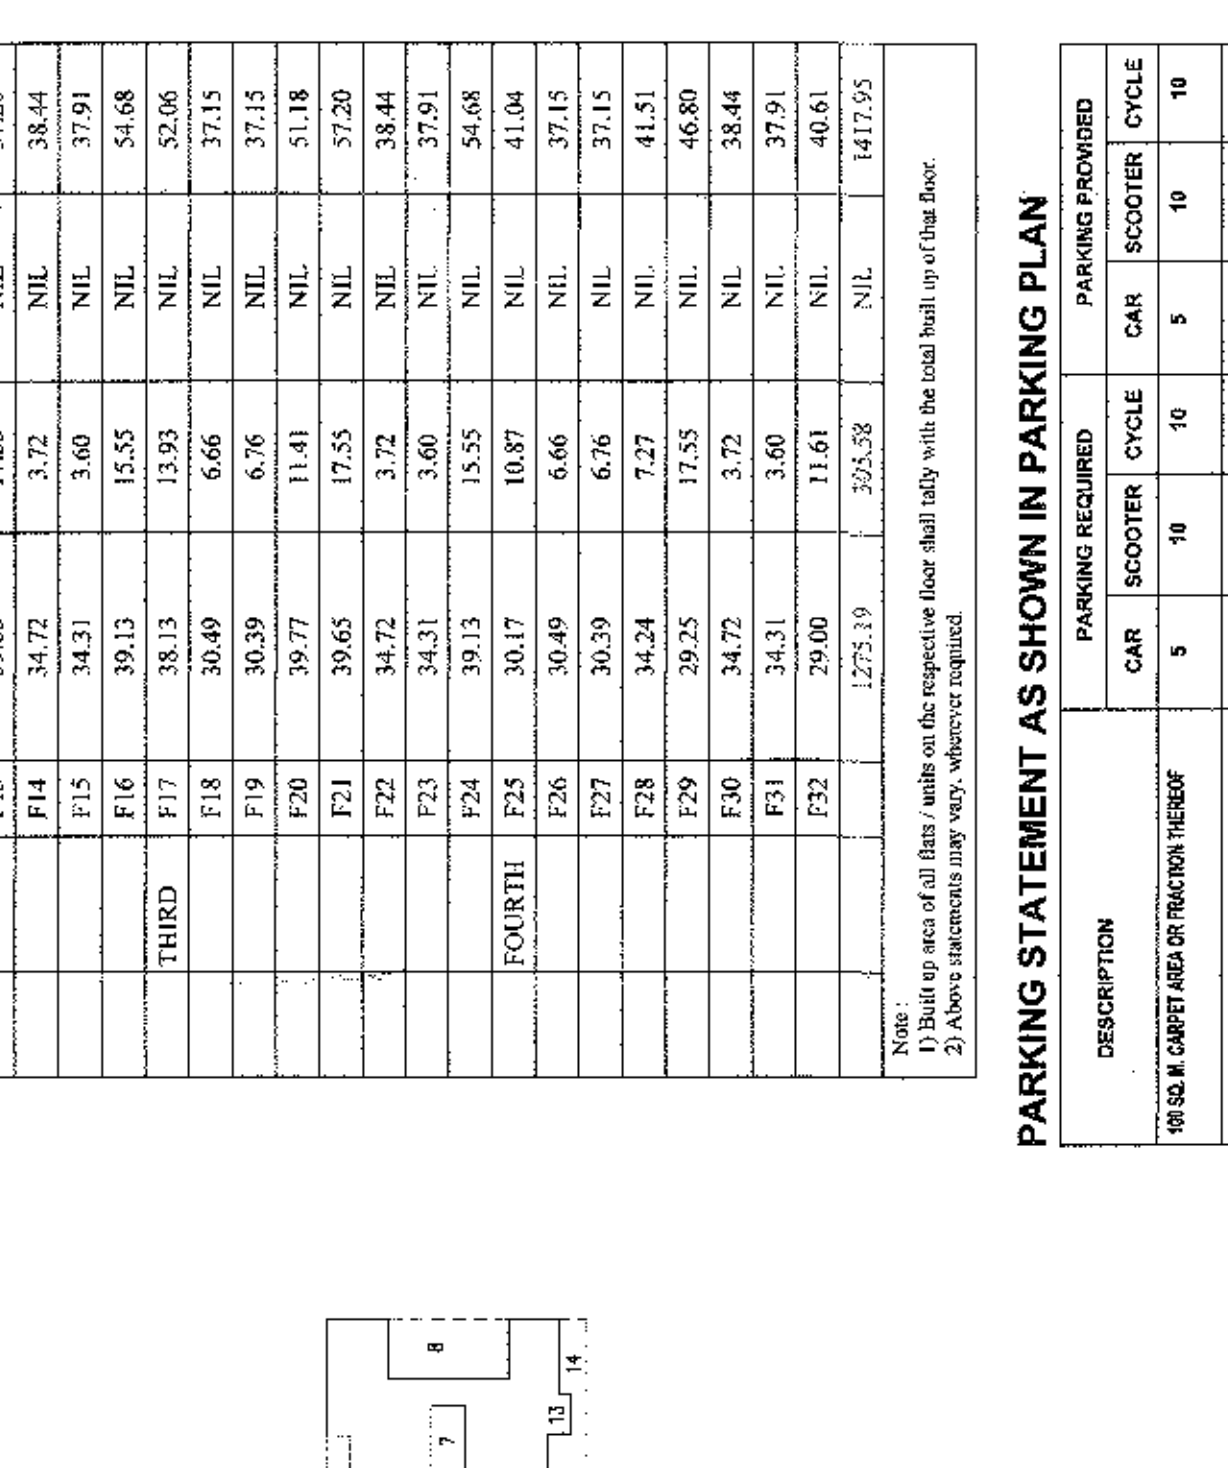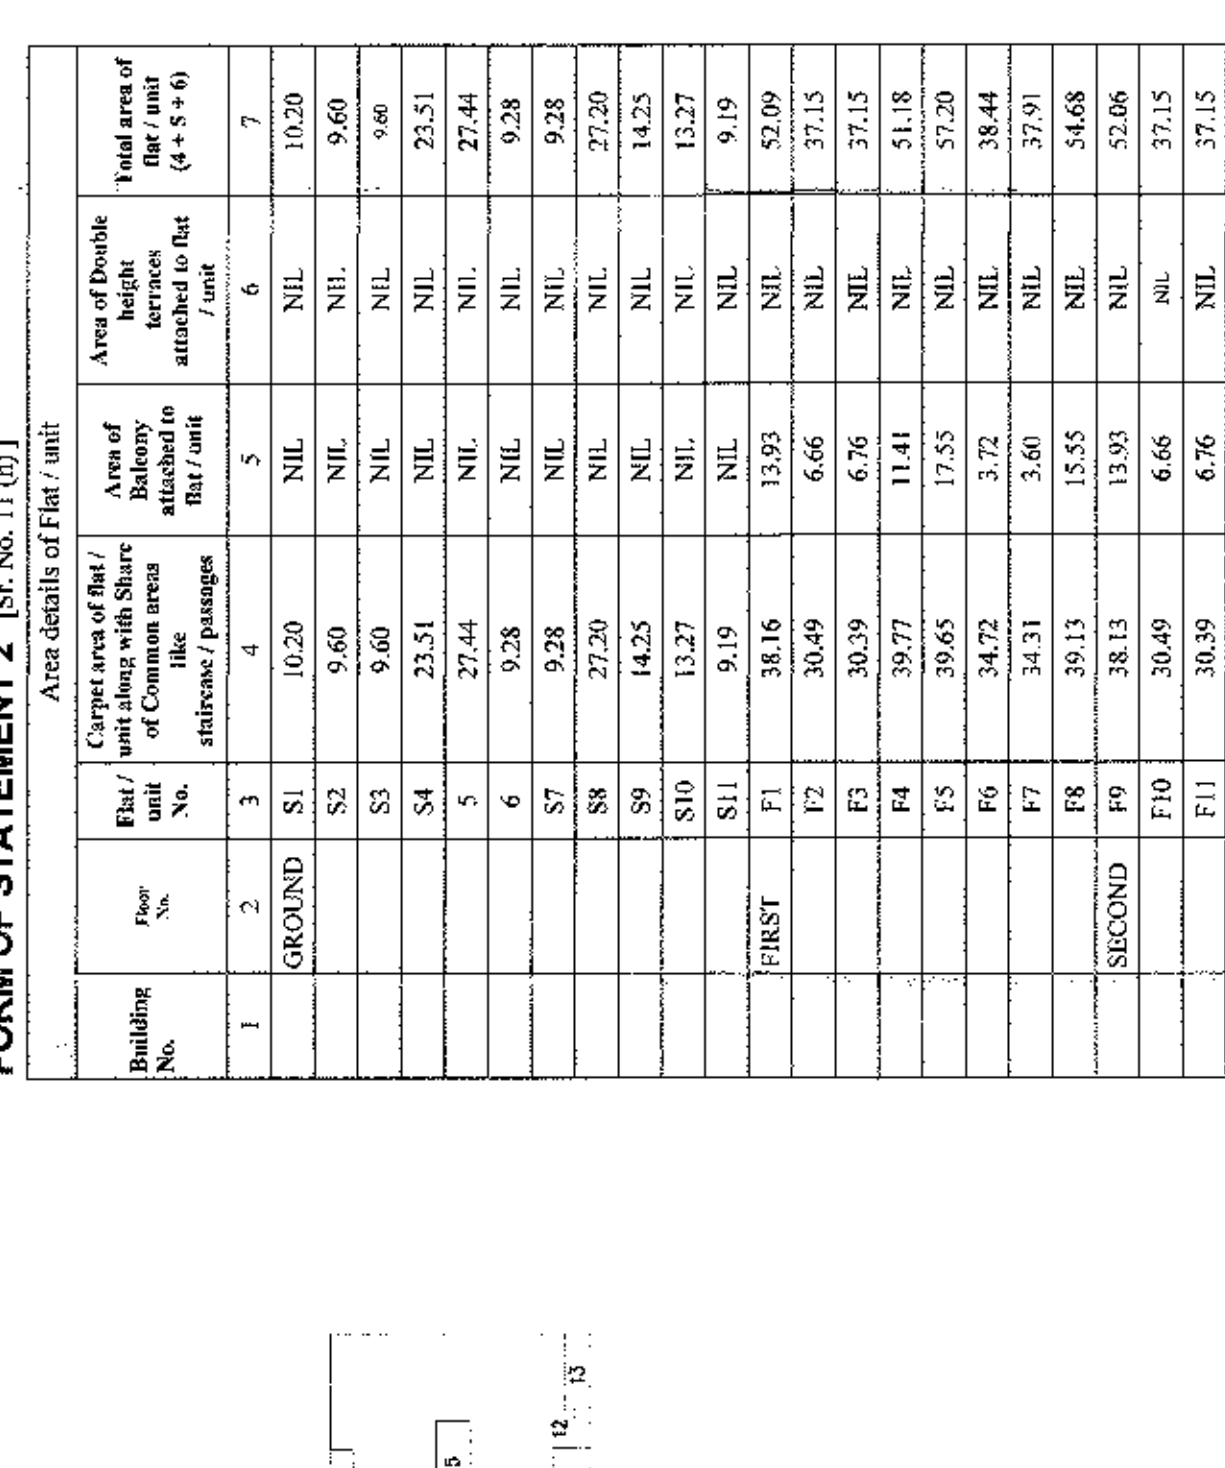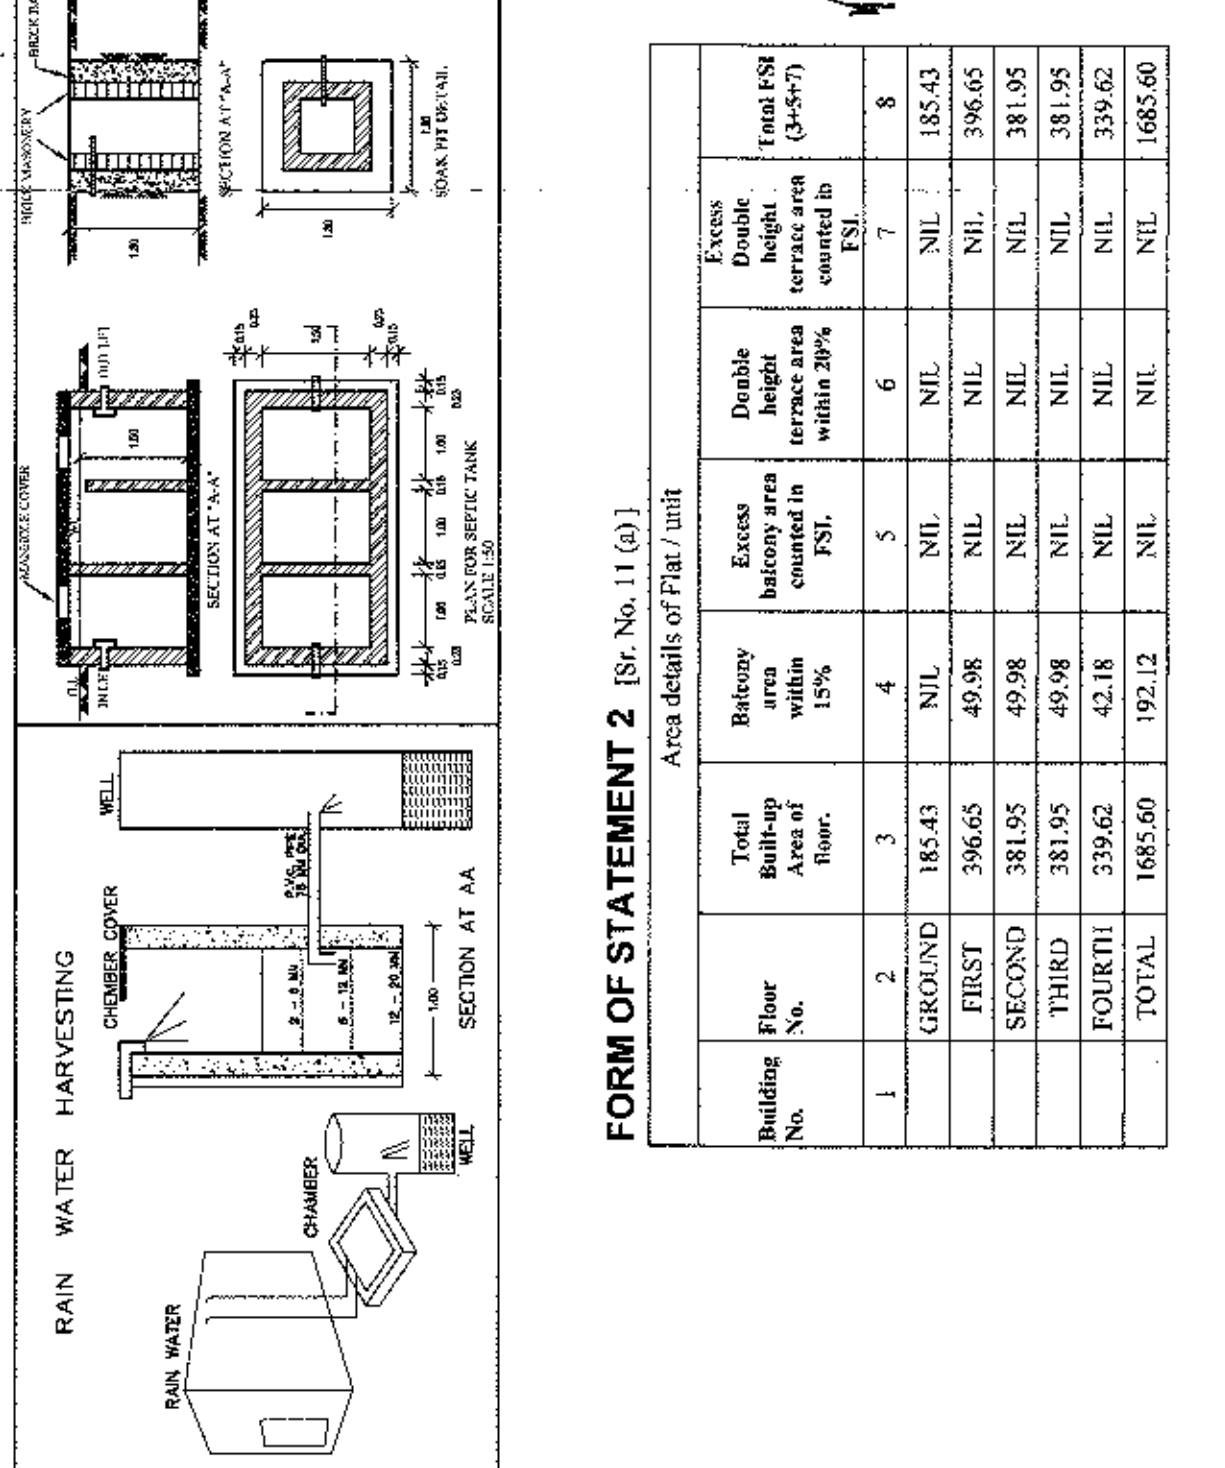

FRONT ELEVATION

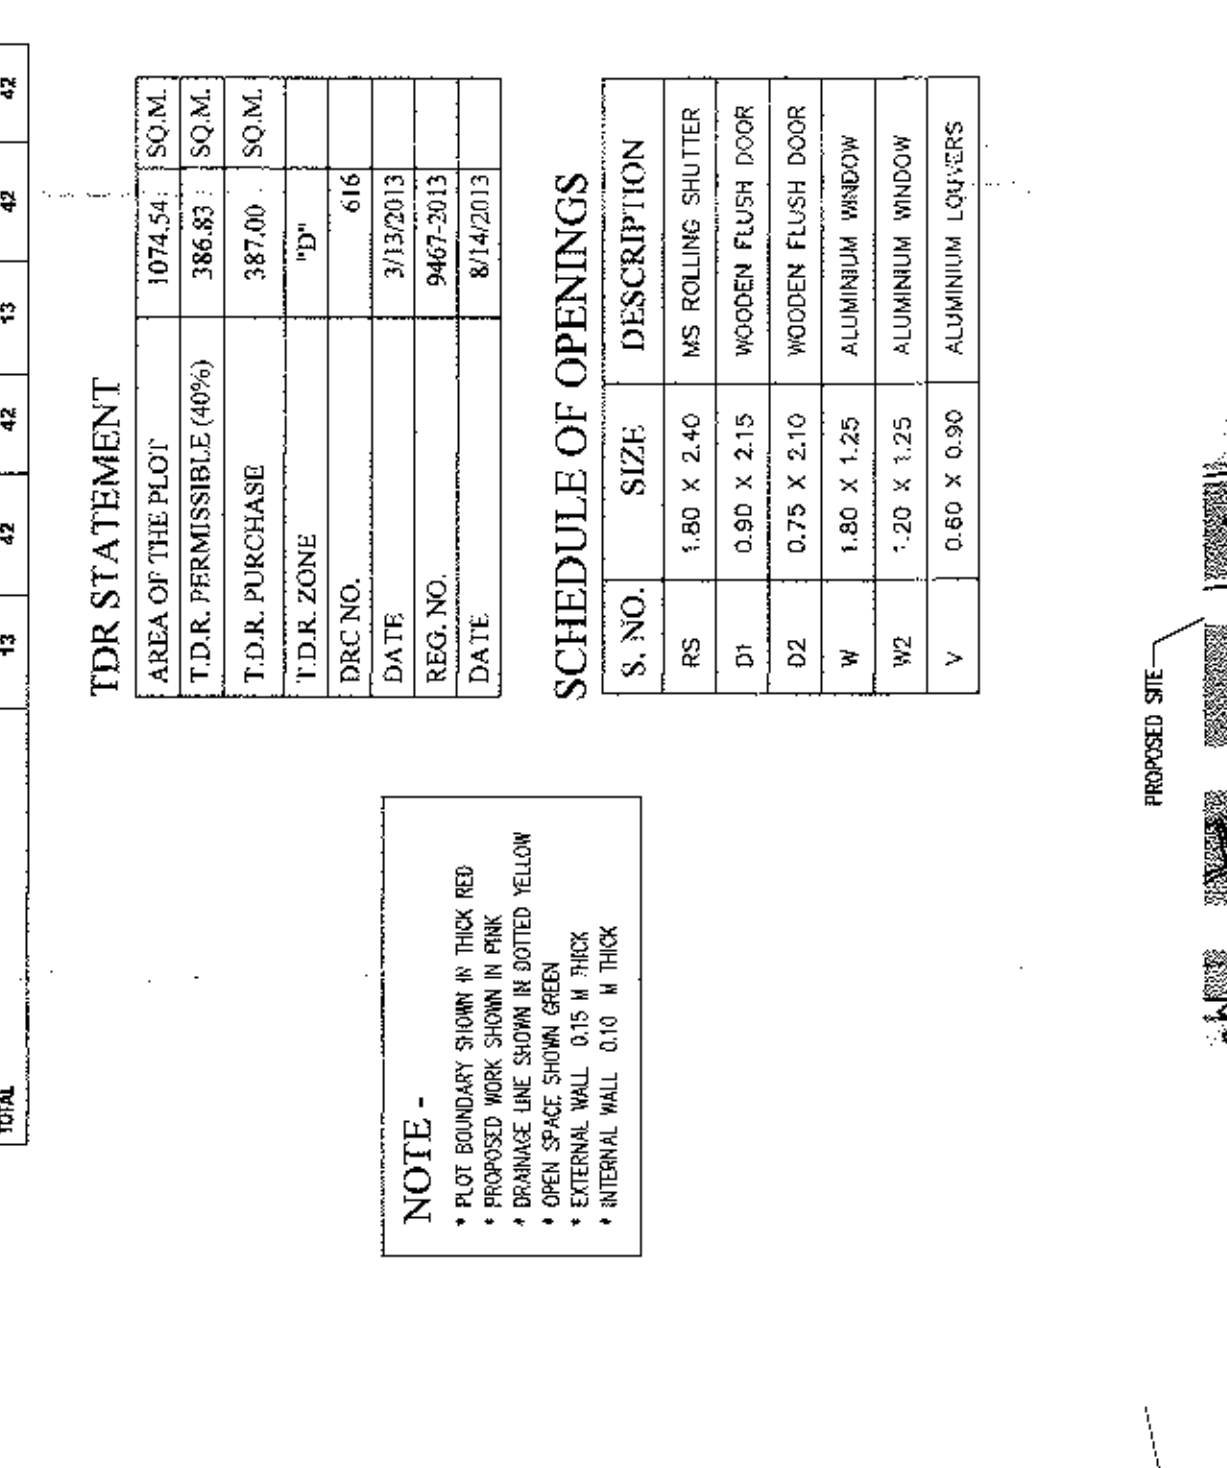

SECTION - 'AA'
SCALE 1:100

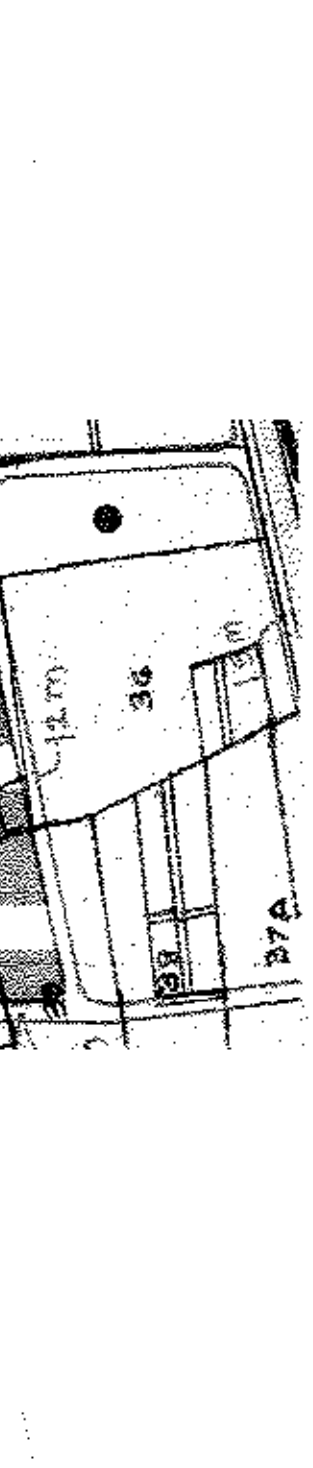

SITE PLAN
SCALE 1:200

PROFORMA - I

PROJECT
COMPLETED COMM. & RESI. BUILDING
S. NO. 36/1A/2, AT DASK SHIVAR,
TAL. & DIST. NASHIK.
FOR M/S. BARDIYA & ASSOCIATES
PARTNERSHIP FIRM
PARTNER SUMANKUMAR BARDIYA

APPROVED
As per the accompanying
Occupancy Certificate
No. Nashik/Res/18588/27 of
Date: 14/11/2017
Signature of Engineer (1/2)
In-charge Department
Nashik Municipal Corporation,
Nashik.

STAMP OF APPROVAL

FORM OF STATEMENT 2 [As No. 11 (a)]

Area details of Plot / Unit

Plot No.	Area of Plot (sq. m.)	Area of Building (sq. m.)	Area of Open Space (sq. m.)	Area of Road (sq. m.)	Area of Other (sq. m.)	Total Area (sq. m.)
1	10.20	10.20	10.20	10.20	10.20	50.80
2	10.20	10.20	10.20	10.20	10.20	50.80
93	10.20	10.20	10.20	10.20</		