

APPROVAL

The Plans amended in
As per the conditions mentioned in
the accompanying comment
Certificate No.
date
C2/201/1744 21/06/2014

Executive Engineer
TOWN PLANNING
Nashik Municipal Corporation

PROPOSED LOW COST HOUSING UNDER
PMAY IN GUT NO. 1560 / 1 . AT ADGAON
DIST. NASHIK
FOR : NASHIK HSG & AREA DEVELOPMENT
BOARD (A MHADA UNIT)

J.R. ARCHITECT NHAQB, NASHIK	DY. ENGINEER NHAQB, NASHIK	SEC. ENGINEER NHAQB, NASHIK
J.R. ARCHITECT NHAQB, NASHIK	DY. ENGINEER NHAQB, NASHIK	SEC. ENGINEER NHAQB, NASHIK
FILE NO. -	ARCHITECTS SIGN	STRUC. ENGR. SIGN
	DRAWN BY - SWAPNIL	DATE - 30 / 05 / 2017

KABRECONSULTANTS

SAGAR A. KABRE
ARCHITECT, INTERIOR DESIGNER,
55/6 SAHAYADRI HOUSE, WICO CIRCLE
NASHIK.

BUILT-UP AREA STATEMENT:
TYPICAL FLOOR WING (C+D) LOBBY




AREA OF BLOCK (ARCT)	3.18 X 3.19 = 11.47 SQ.M
STANDARD DIMENSIONS :	
1. 0.12 X 2.05 X 0.1	0.25 SQ.M
2. 0.14 X 1.50 X 0.1	0.21 SQ.M
TOTAL REINFORCEMENT	0.46 SQ.M
NET AREA = 11.47 - 0.46 =	11.01 SQ.M

BUILT-UP AREA STATEMENT:
TYPICAL FLOOR WING (A+B)

AREA OF BLOCK (ARCT)	79.45 X 12.59 = 1000.77 SQ.M
STANDARD DIMENSIONS :	
1. 2.29 X 2.05 X 0.1	4.69 SQ.M
2. 2.05 X 2.05 X 0.1	4.10 SQ.M
3. 2.05 X 2.05 X 0.1	4.10 SQ.M
TOTAL REINFORCEMENT	100.00 SQ.M
NET AREA = 1000.77 - 100.00 =	900.77 SQ.M

BUILT-UP AREA STATEMENT:
TYPICAL FLOOR WING (C+D)

AREA OF BLOCK (ARCT)	47.22 X 12.59 = 594.58 SQ.M
STANDARD DIMENSIONS :	
1. 2.29 X 2.05 X 0.1	4.69 SQ.M
2. 2.05 X 2.05 X 0.1	4.10 SQ.M
3. 2.05 X 2.05 X 0.1	4.10 SQ.M
TOTAL REINFORCEMENT	100.00 SQ.M
NET AREA = 594.58 - 100.00 =	494.58 SQ.M

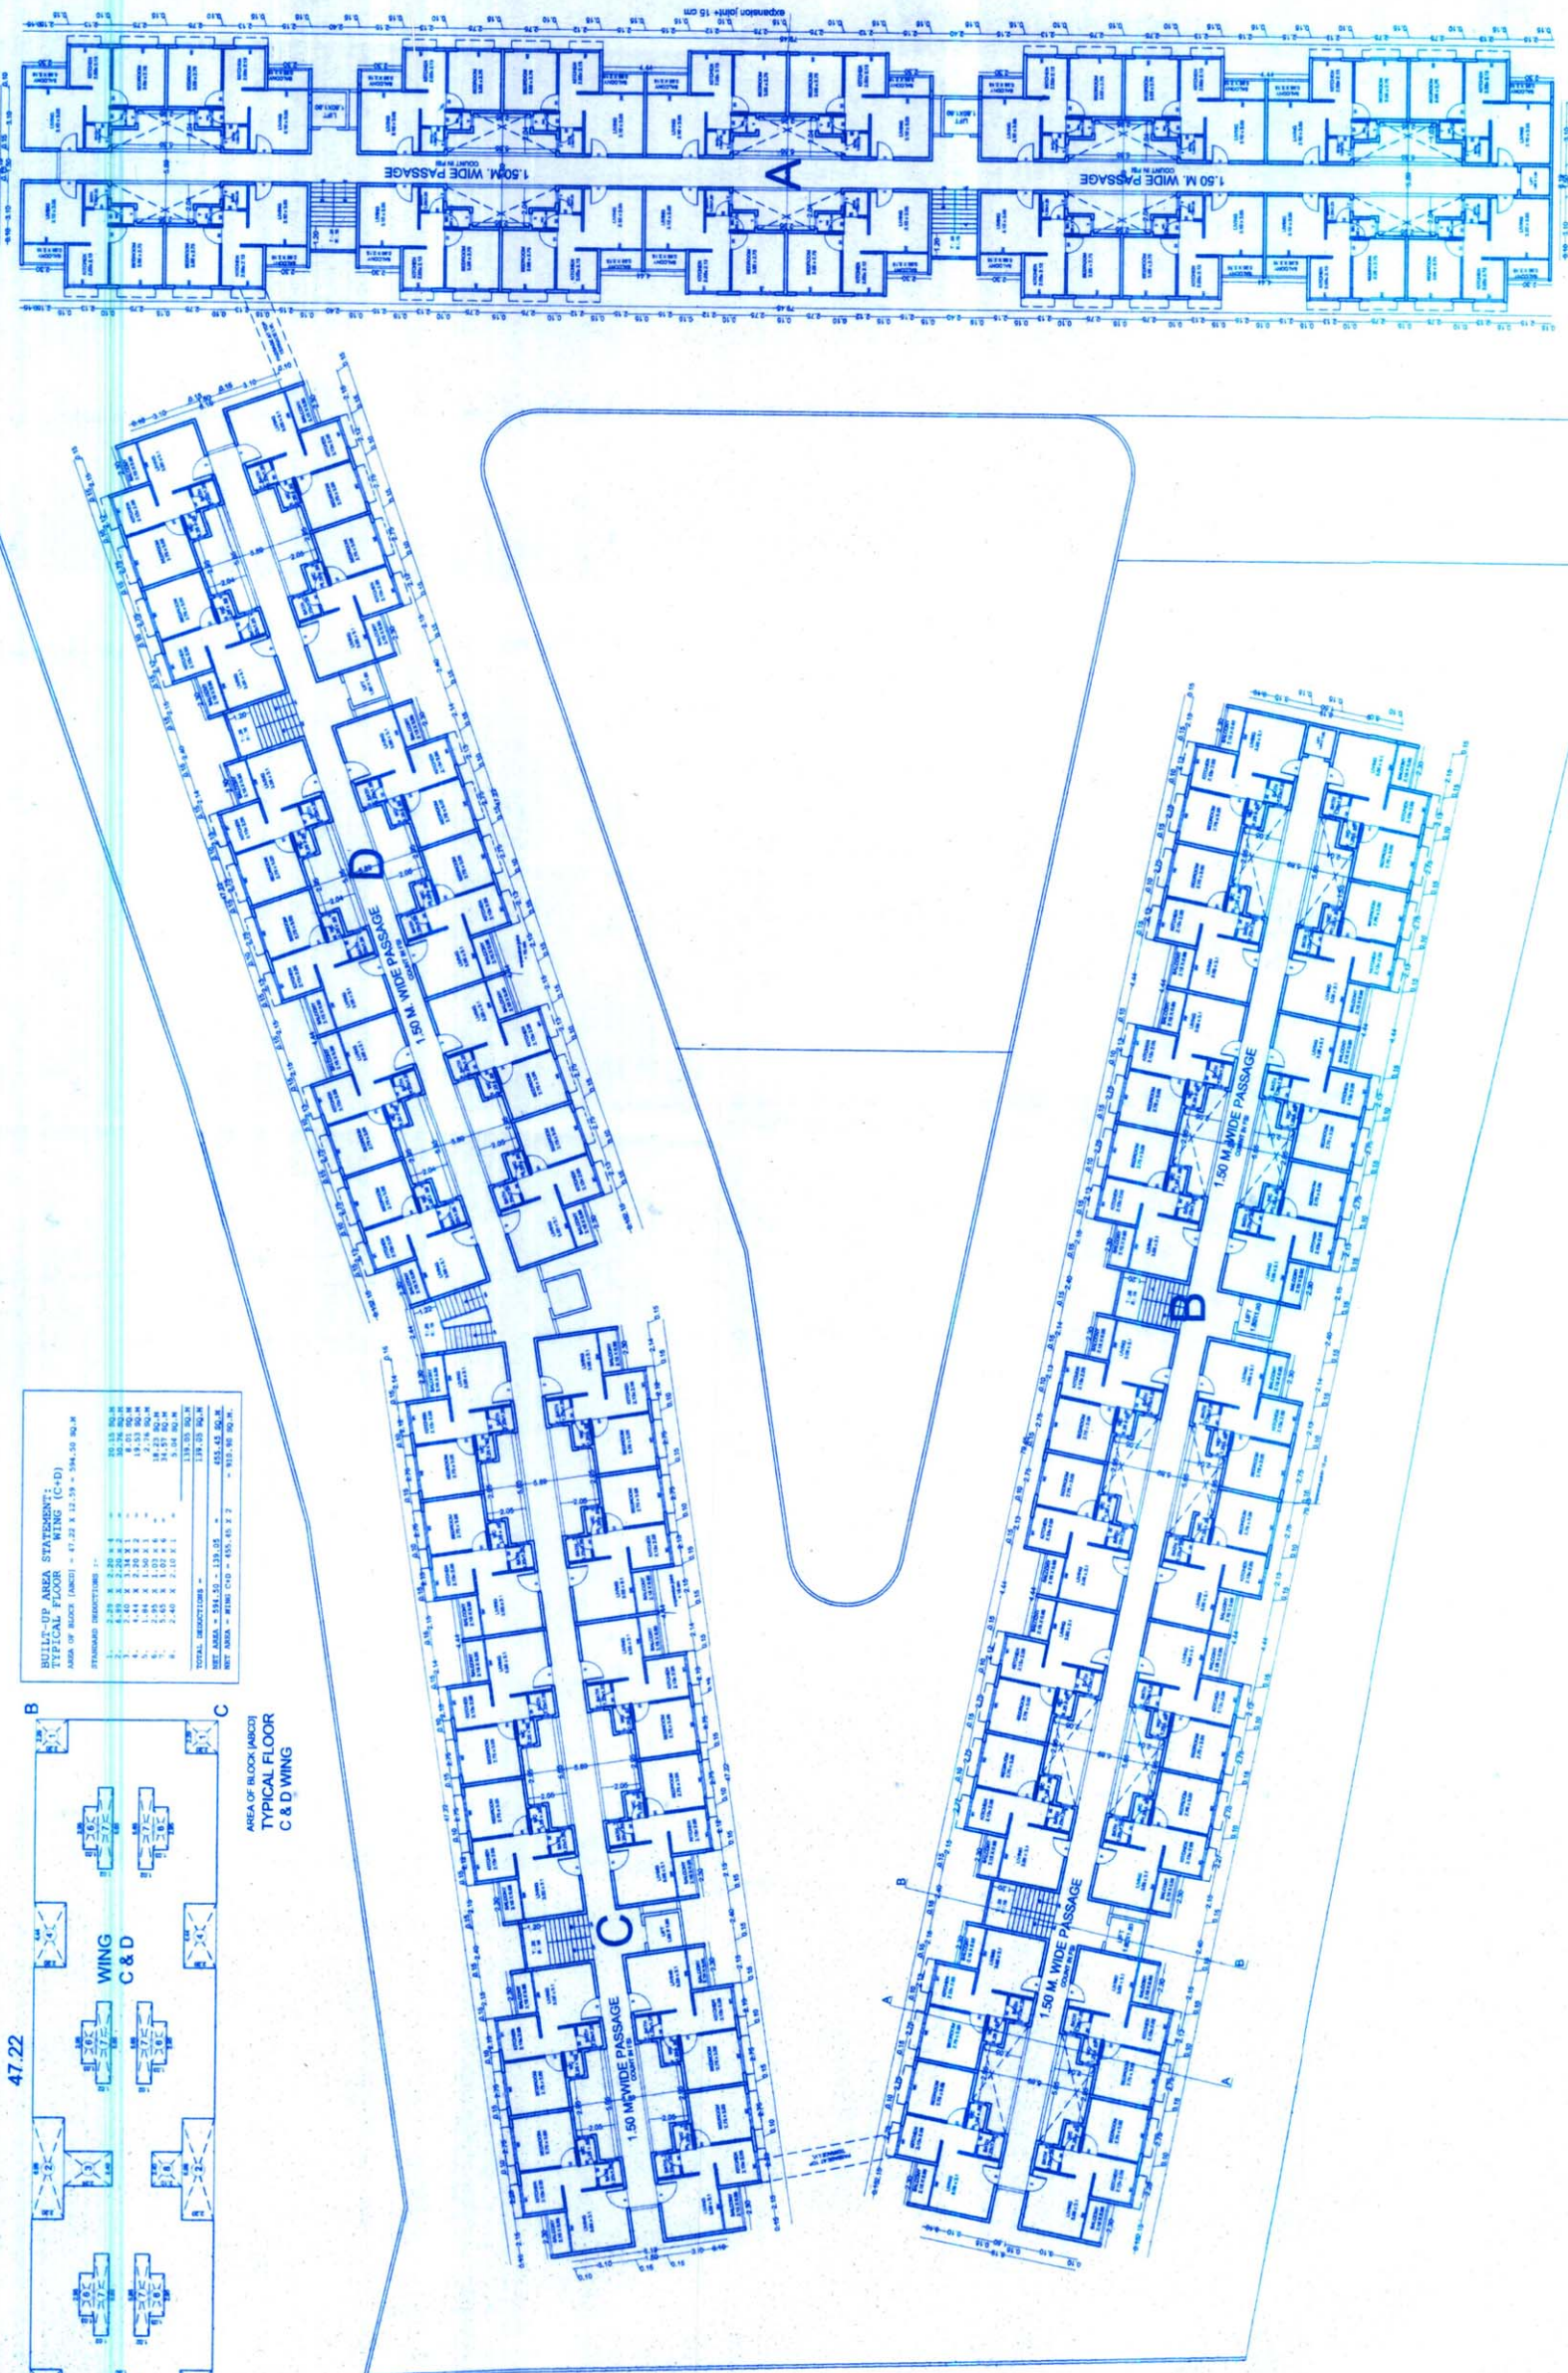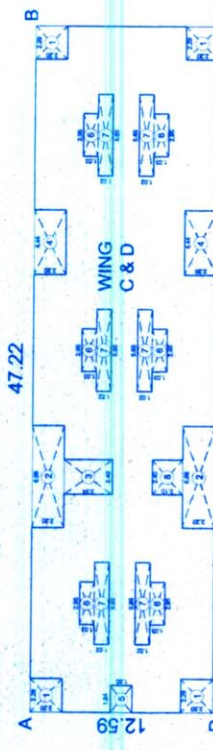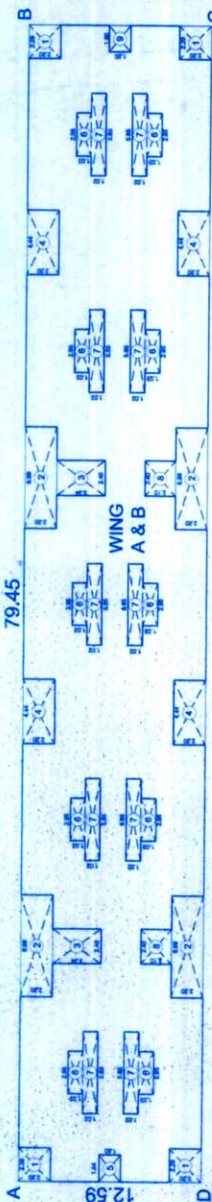

NORTH



TYPICAL FLOOR PLAN
1ST, 2ND, 3RD, 4TH, 5TH, 6TH & 7TH FLOOR
SCALE : 1:200