
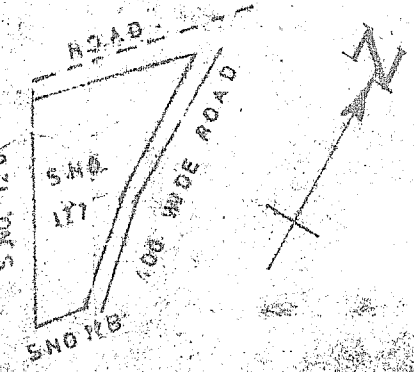


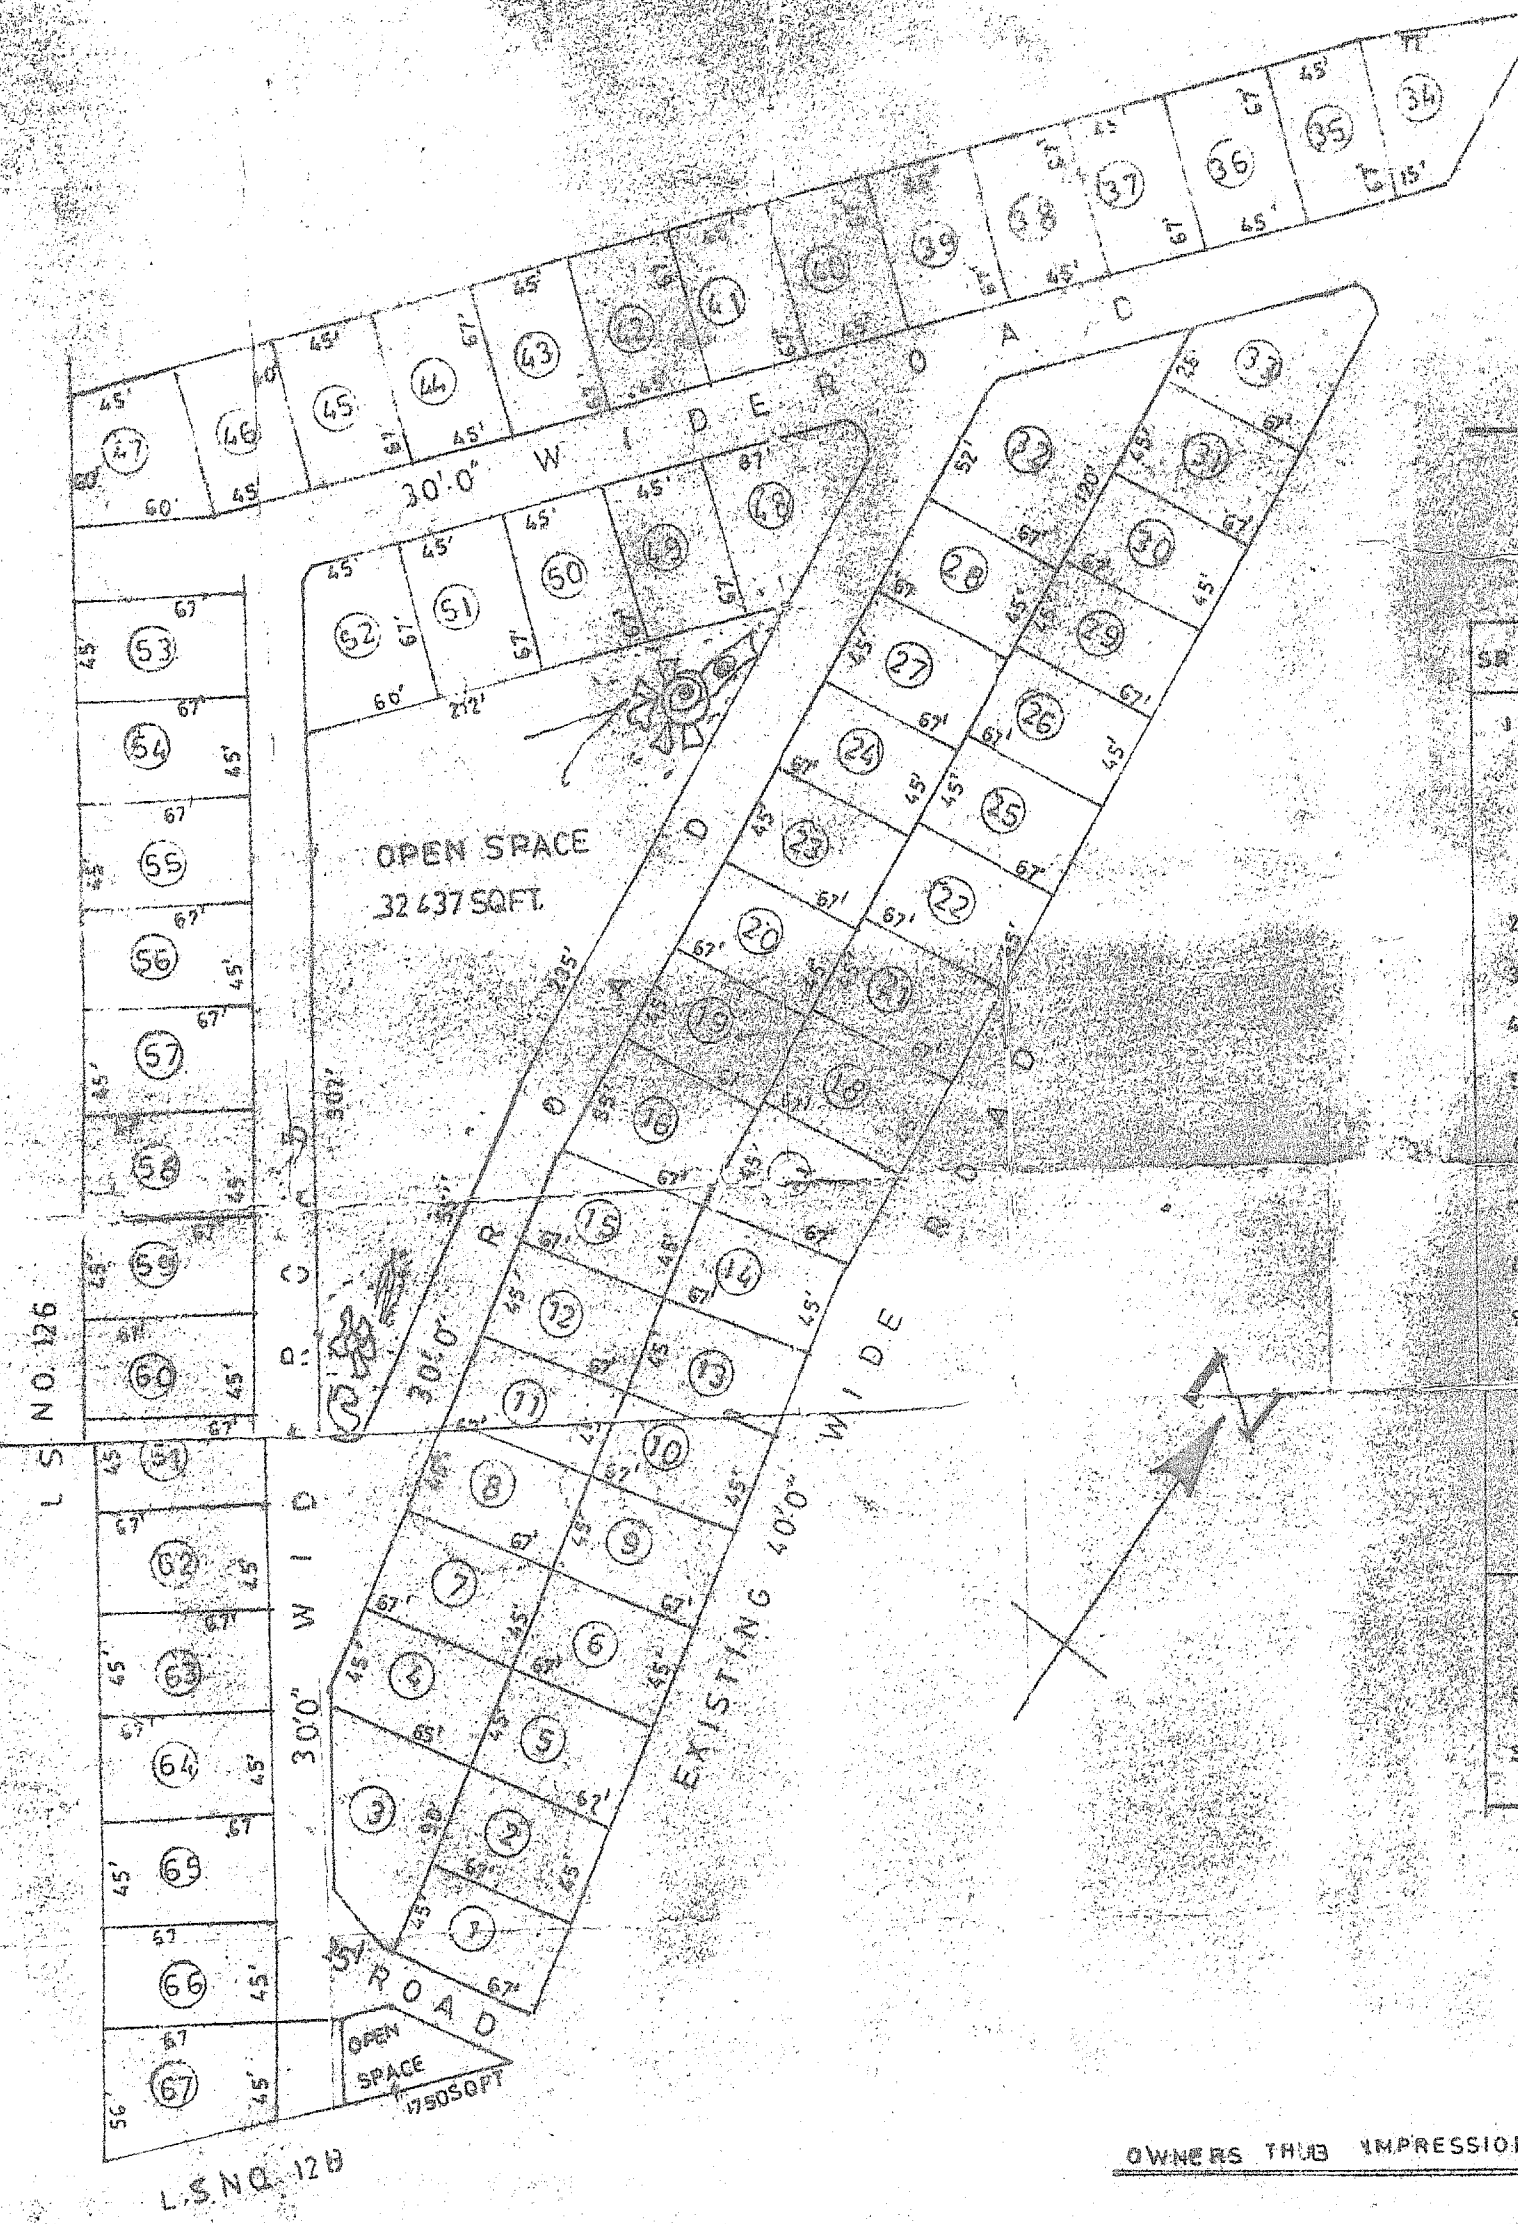


SITE PLAN OF S. NO. 127

AREA STATEMENT

SR. NO.	PLOT NOS.	AREA SQ. FT.	SQ. MTR.
1	24 TO 31, 32 TO 39, 40 TO 51 & 52 TO 66 = 67 PLOTS EACH PLOT 9075 SQ. FT. 260.1 SQ. M.	171855	15966
2	PLOT NO. 3	3870	360
3	PLOT NO. 16 & 17 EACH 3350	6700	628
4	" 32	5762	535
5	" 33	3584	333
6	" 34	3182	296
7	" 17	3750	348
8	" 48	3486	324
9	" 51	3525	327
10	" 52	3529	327
11	TOTAL AREA OF 67 PLOTS	209550	19468
AREA OF NO. 127 SQ. FT. 21156 SQ. MTR. 1956		AREA OF 67 PLOTS 209550 19468	AREA OF OPEN SPACE 34187 3176
			AREA OF ROAD 87317 8112

TRUE COPY
N. D. Acharya

N. D. ACHARYA
G. D. ARCH. A. I. L.
ARCHITECT
"REWA" BUILDING
DR. AMBEDKAR ROAD
NASHIK ROAD-422012

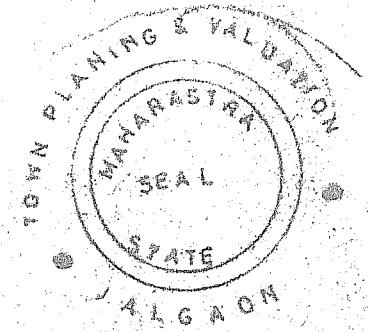

APPROVED FOR RESIDENTIAL PURPOSE ONLY AS
AMENDED IN SUBJECT TO THE CONDITIONS
IN THIS OFFICE LETTER NO. DV/GANGAPUR/4727
DATED - 7/12/1973

SD/ X X X
ASSISTANT DIRECTOR
TOWN PLANNING
JALGAON

DRAWN BY

SD- X X X
G. M. JOSHI (ARCHITECT D.M.)
Licenced surveyor nashik.

PLAN SHOWING THE LAY-
OUT PLAN OF SURVEY NO-
127 VILLAGE GANGAPUR
DIST NASHIK
SCALE = 1" = 32' 6"

TRACED BY = MAHESHKUMAR NIKAM

OWNERS TRUE IMPRESSION - 1. श्री. महेश कुमार निकम
श्री. महेश कुमार निकम
श्री. महेश कुमार निकम
श्री. महेश कुमार निकम