



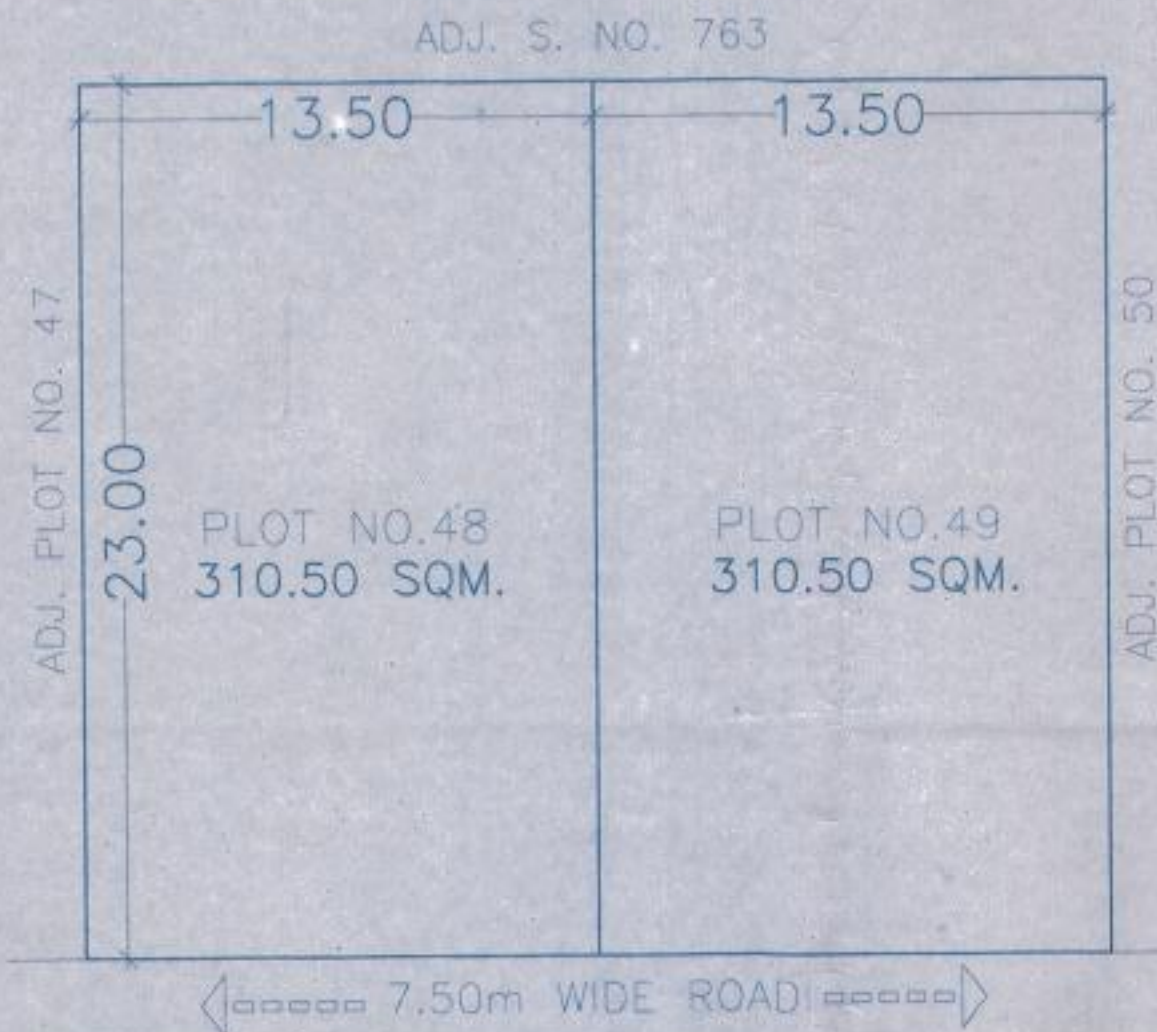

PLOT AREA STATEMENT BEFORE PLOT AMALGAMATION

PLOT NO.	AREA IN SQ.M
01	310.50
02	310.50

PLOT BEFORE AMALGAMATION
SCALE - 1:200

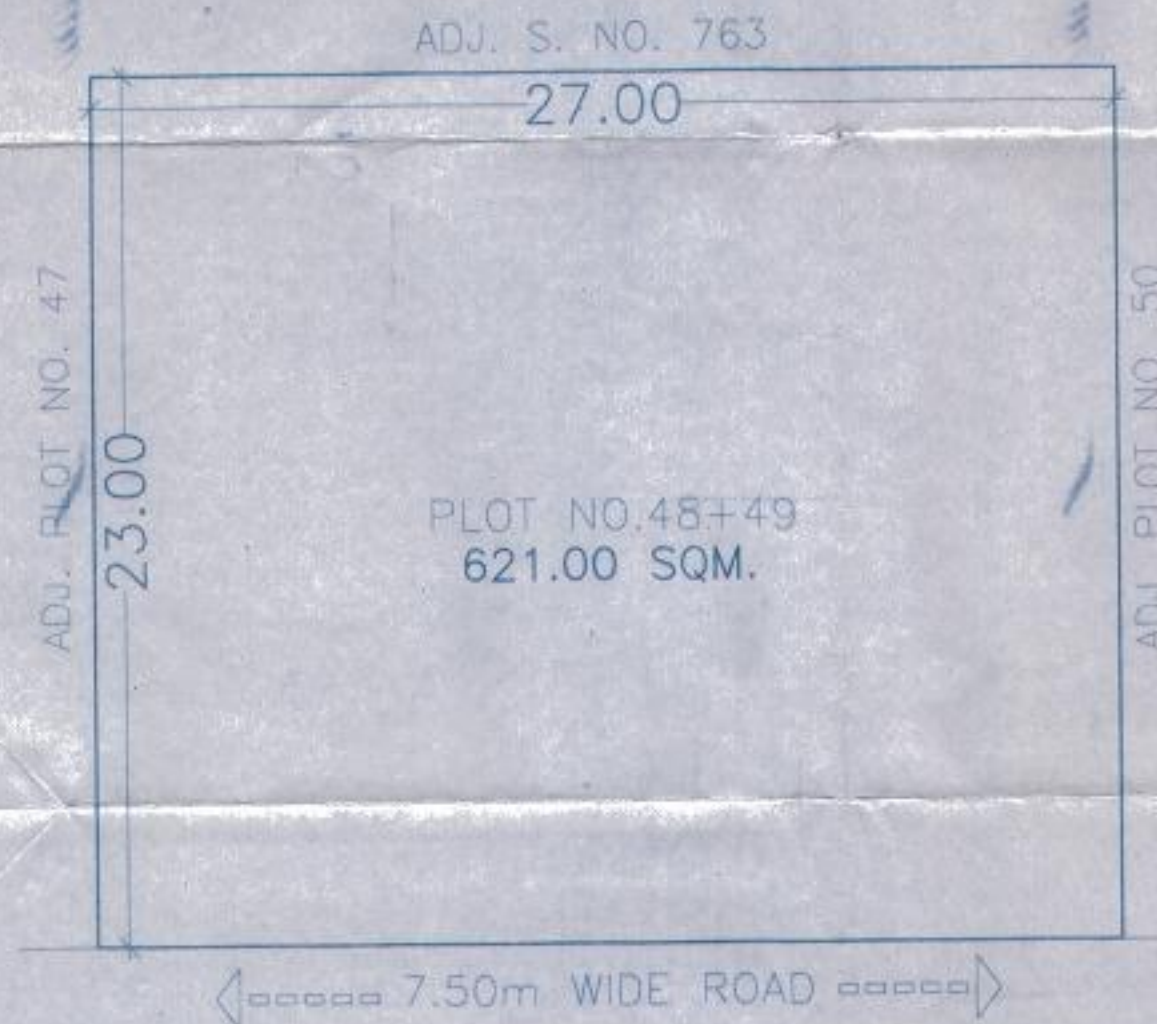

PLOT AREA STATEMENT AFTER PLOT AMALGAMATION

PLOT NO.	AREA IN SQ.M
01+02	621.00

PLOT AFTER AMALGAMATION
SCALE - 1:200



STAMP OF APPROVAL

APPROVED

The Plans amended in
As per the conditions Mentioned in
the accompanying commencement

As per the conditions Mentioned in
the accompanying commencement

Executive Engineer
TOWN PLANNING
Nashik Municipal Corporation

Project :-
PROPOSED AMALGAMATION OF PLOT NO.-48 + 49,
SR.NO.994/1/1 TO 6, AT NASHIK SHIWAR, NASHIK,
FOR,
MR. BHIKUL S. SAWALE & ONE
G.P.A THROUGH- MR.PRAKASHBHAI C. PATEL

SUBMISSION DRAWING:-

Content :-
LOCATION PLAN, SITE PLAN, FLOOR PLANS, SECTION,
ELEVATION, AREA CALCULATIONS

SCALE: 1:200	DATE: 14/10/2014	DRG. NO. 278/SU-02
-----------------	---------------------	-----------------------

Architect's sign:- Structural Consultant's sign:- Owner:-

KUNAL N. SANYASHIV
Reg.no. CA/2007/39446

SUNIL H. PATEL

G.P.A-HOLDER
MR. NARESH C. PATEL
Prakash

Architects :-

architects and interior designers

396 Ramkunj, Tigraniya Corner, Behind Kanchan Motors
Mumbai-Agra Highway, Dwarka, Nashik 422 011
e-mail: kunalsanyashiv@gmail.com, Ph: 9881300731