


AREA DIAGRAMS (scale=1:200)
FIRST FLOOR

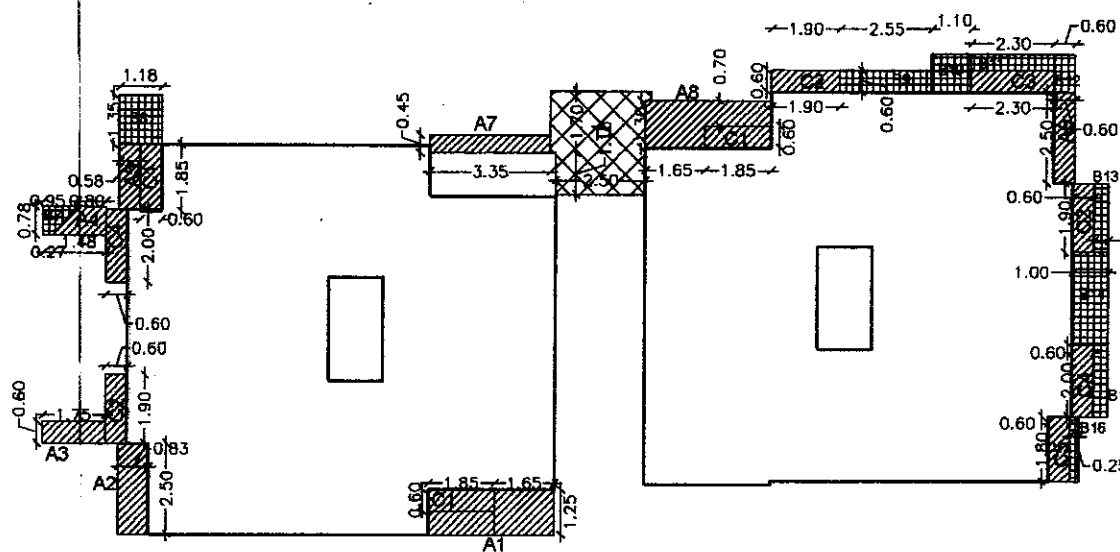

ADDITIONAL BUILT UP AREA CALCULATION

FOR FIRST FLOOR
C1 = 1.85X0.60 = 1.11 X 3 NOS = 3.33
C2 = 1.90X0.60 = 1.14 X 4 NOS = 4.56
C3 = 2.30X0.60 = 1.38 X 2 NOS = 2.76
C4 = 2.00X0.60 = 1.20 X 2 NOS = 2.40
C5 = 1.80X0.60 = 1.08 X 1 NOS = 1.08

A1 = 1.65 X 1.25 = 2.062
B8 = 1.18 X 1.35 = 1.593
A2 = 2.50 X 0.83 = 2.075
A3 = 1.90 X 0.45 = 0.855
A4 = (1.48+ 80)2X0.78 = 0.889
A5 = 1.85 X 0.58 = 1.073
A7 = 3.35 X 0.45 = 1.50
A8 = 1.65 X 1.30 = 2.145
A9 = 1.85 X 0.70 = 1.295
A10 = 2.50 X 0.60 = 1.50

TOTAL AREA = 28.919 SQ.M.

AREA CALCULATION AREA UNDER HARSHIP


FOR FIRST FLOOR
B7 = (0.95+0.27)2 X 0.78 = 0.475
B8 = 1.18 X 1.35 = 1.593
B9 = 2.55 X 0.60 = 1.53
B10 = 1.05 X 1.10 = 1.155
B11 = 2.30 X 0.40 = 0.920
B12 = 0.60 X 1.05 = 0.630
B13 = 1.90 X 0.40 = 0.760
B14 = 2.55 X 1.00 = 2.55
B15 = 2.00 X 0.40 = 0.80
B16 = 1.80 X 0.25 = 0.45

TOTAL AREA = 10.866 SQ.M.

AREA UNDER ALTERNATE TERRACE

T1 = 2.50X1.15 = 2.875
T2 = 2.80 X 1.70 = 4.76
= 7.635 SQ.M.

AREA DIAGRAMS (scale=1:200)
SECOND FLOOR

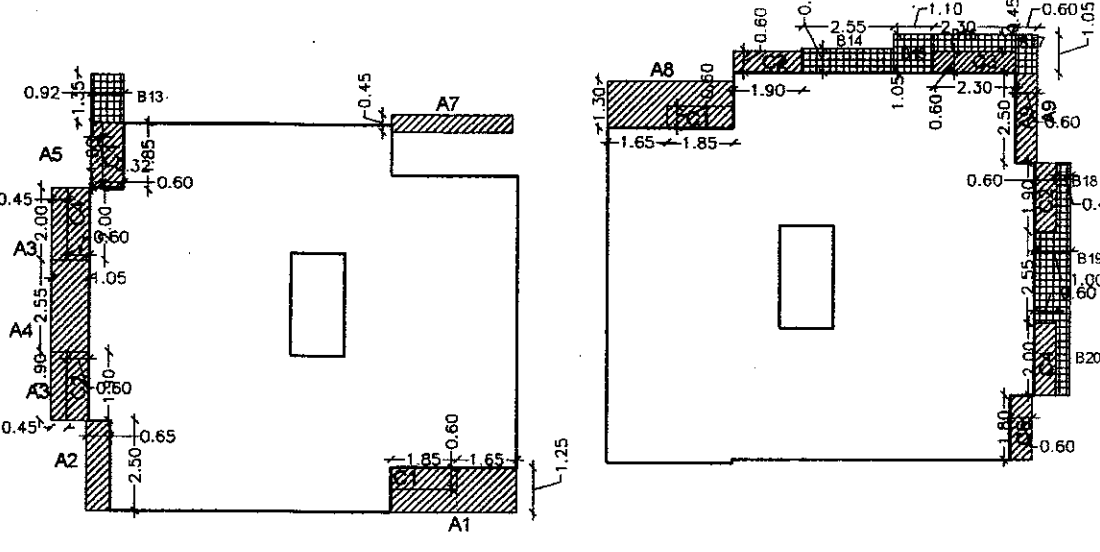

ADDITIONAL BUILT UP AREA CALCULATION

C1 = 1.85X0.60 = 1.11 X 3 NOS = 3.33
C2 = 1.90X0.60 = 1.14 X 4 NOS = 4.56
C3 = 2.30X0.60 = 1.38 X 2 NOS = 2.76
C4 = 2.00X0.60 = 1.20 X 2 NOS = 2.40
C5 = 1.80X0.60 = 1.08 X 1 NOS = 1.08

A1 = 1.65 X 1.25 = 2.062
B8 = 1.18 X 1.35 = 1.593
A2 = 2.50 X 0.83 = 2.075
A3 = 1.90 X 0.45 = 0.855
A4 = 2.55 X 1.05 = 2.677
A5 = 1.80 X 0.32 = 0.576
A7 = 3.35 X 0.45 = 1.50
A8 = 1.65 X 1.30 = 2.145
A9 = 1.85 X 0.70 = 1.295
A10 = 2.50 X 0.60 = 1.50


TOTAL AREA = 30.465 SQ.M.

AREA CALCULATION AREA UNDER HARSHIP

B13 = 1.35 X 0.92 = 1.242
B14 = 2.55 X 0.68 = 1.734
B15 = 1.10 X 1.05 = 1.155
B16 = 2.30 X 0.45 = 1.035
B17 = 1.05 X 0.60 = 0.63
B18 = 1.90 X 0.40 = 0.76
B19 = 2.55 X 1.00 = 2.55
B20 = 2.00 X 0.40 = 0.80

TOTAL AREA = 9.906 SQ.M.

AREA DIAGRAMS (scale=1:200)
THIRD FLOOR

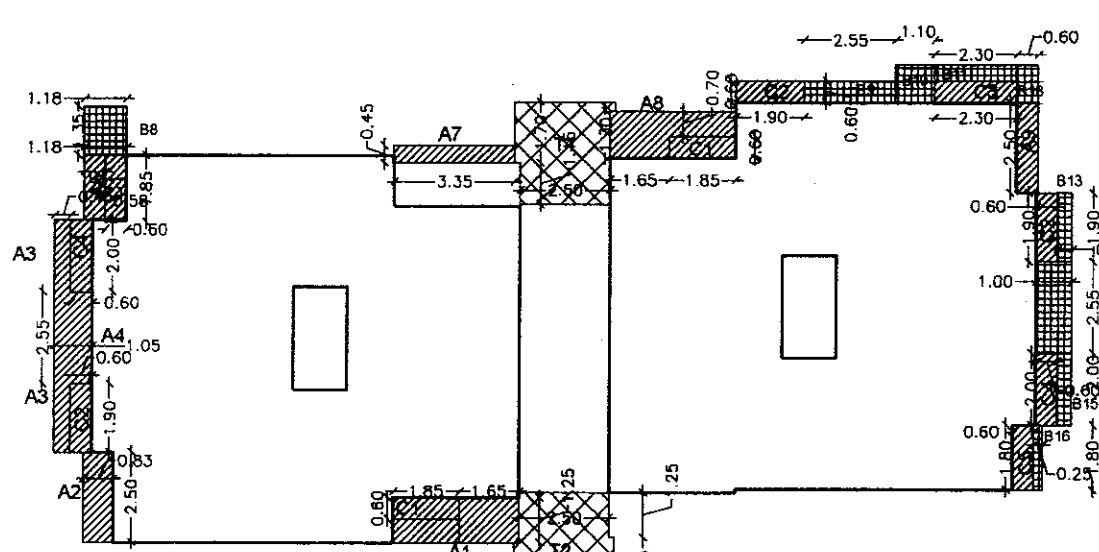

ADDITIONAL BUILT UP AREA CALCULATION

C1 = 1.85X0.60 = 1.11 X 3 NOS = 3.33
C2 = 1.90X0.60 = 1.14 X 4 NOS = 4.56
C3 = 2.30X0.60 = 1.38 X 2 NOS = 2.76
C4 = 2.00X0.60 = 1.20 X 2 NOS = 2.40
C5 = 1.80X0.60 = 1.08 X 1 NOS = 1.08

A1 = 1.65 X 1.25 = 2.062
B8 = 1.18 X 1.35 = 1.593
A2 = 2.50 X 0.83 = 2.075
A3 = 1.90 X 0.45 = 0.855
A4 = 2.55 X 1.05 = 2.677
A5 = 1.85 X 0.58 = 1.073
A7 = 3.35 X 0.45 = 1.50
A8 = 1.65 X 1.30 = 2.145
A9 = 1.85 X 0.70 = 1.295
A10 = 2.50 X 0.60 = 1.50

TOTAL AREA = 31.412 SQ.M.

AREA CALCULATION AREA UNDER HARSHIP


FOR FIRST FLOOR
B8 = 1.18 X 1.35 = 1.593
B9 = 2.55 X 0.60 = 1.53
B10 = 1.05 X 1.10 = 1.155
B11 = 2.30 X 0.40 = 0.920
B12 = 0.60 X 1.05 = 0.630
B13 = 1.90 X 0.40 = 0.760
B14 = 2.55 X 1.00 = 2.55
B15 = 2.00 X 0.40 = 0.80
B16 = 1.80 X 0.25 = 0.45

TOTAL AREA = 10.391 SQ.M.

AREA UNDER ALTERNATE TERRACE

T1 = 2.50X1.15 = 2.875
T2 = 2.80 X 1.70 = 4.76
= 7.635 SQ.M.
T2 = 2.50X1.25 = 3.125
T3 = 2.80 X 1.65 = 4.62
= 7.745 SQ.M.
TOTAL AREA = 15.38 SQ.M.

AREA DIAGRAMS (scale=1:200)
FOURTH FLOOR

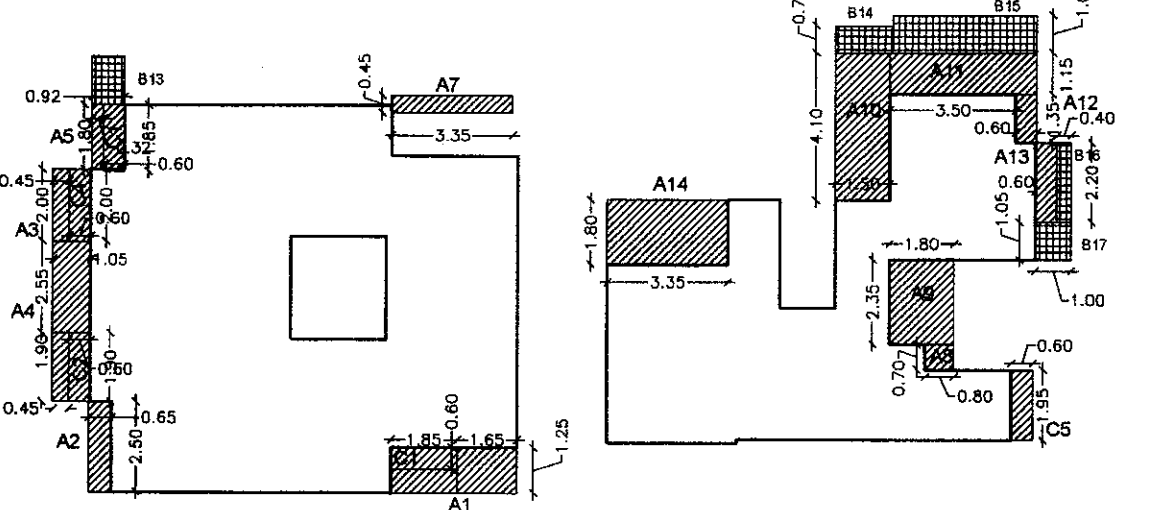

ADDITIONAL BUILT UP AREA CALCULATION

C1 = 1.85X0.60 = 1.11 X 2 NOS = 2.22
C2 = 1.90X0.60 = 1.14 X 2 NOS = 2.28
C3 = 2.30X0.60 = 1.38 X 1 NOS = 1.38
C4 = 2.00X0.60 = 1.20 X 1 NOS = 1.20
C5 = 1.95X0.60 = 1.08 X 1 NOS = 1.17

A1 = 1.65 X 1.25 = 2.062
A2 = 2.50 X 0.85 = 2.125
A3 = 1.90 X 0.45 = 0.855
A4 = 2.55 X 1.05 = 2.677
A5 = 1.80 X 0.32 = 0.576
A7 = 3.35 X 0.45 = 1.50
A8 = 0.80 X 0.70 = 0.56
A9 = 1.80 X 2.35 = 4.23
A10 = 1.50 X 4.10 = 6.15
A11 = 4.00 X 1.05 = 4.20
A12 = 0.60 X 1.35 = 0.81
A13 = 0.60 X 2.20 = 1.32
A14 = 3.35 X 1.80 = 6.03

TOTAL AREA = 42.945 SQ.M.

AREA CALCULATION AREA UNDER HARSHIP


B13 = 1.35 X 0.92 = 1.242
B14 = 1.60 X 0.75 = 1.20
B15 = 4.00 X 1.05 = 4.20
B16 = 0.40 X 2.20 = 0.88
B17 = 1.00 X 1.05 = 1.05

TOTAL AREA = 8.572 SQ.M.


FORM OF STATEMENT 2

Floor No.	Previously approved total built up area	Hardship Area	Additional built-up area	Total area for development & cess charges (4+5)
(1)	(2)	(4)	(5)	(6)
GROUND	3.23			
FIRST	227.16	10.866	28.92	39.786
SECOND	227.16	9.906	30.46	40.366
THIRD	227.16	10.391	31.41	41.801
FOURTH	174.57	8.572	42.945	51.517
EX. BAL	20.94			
Total	880.22	39.74	133.73	173.47


THIRD FLOOR PLAN SCALE=1:100

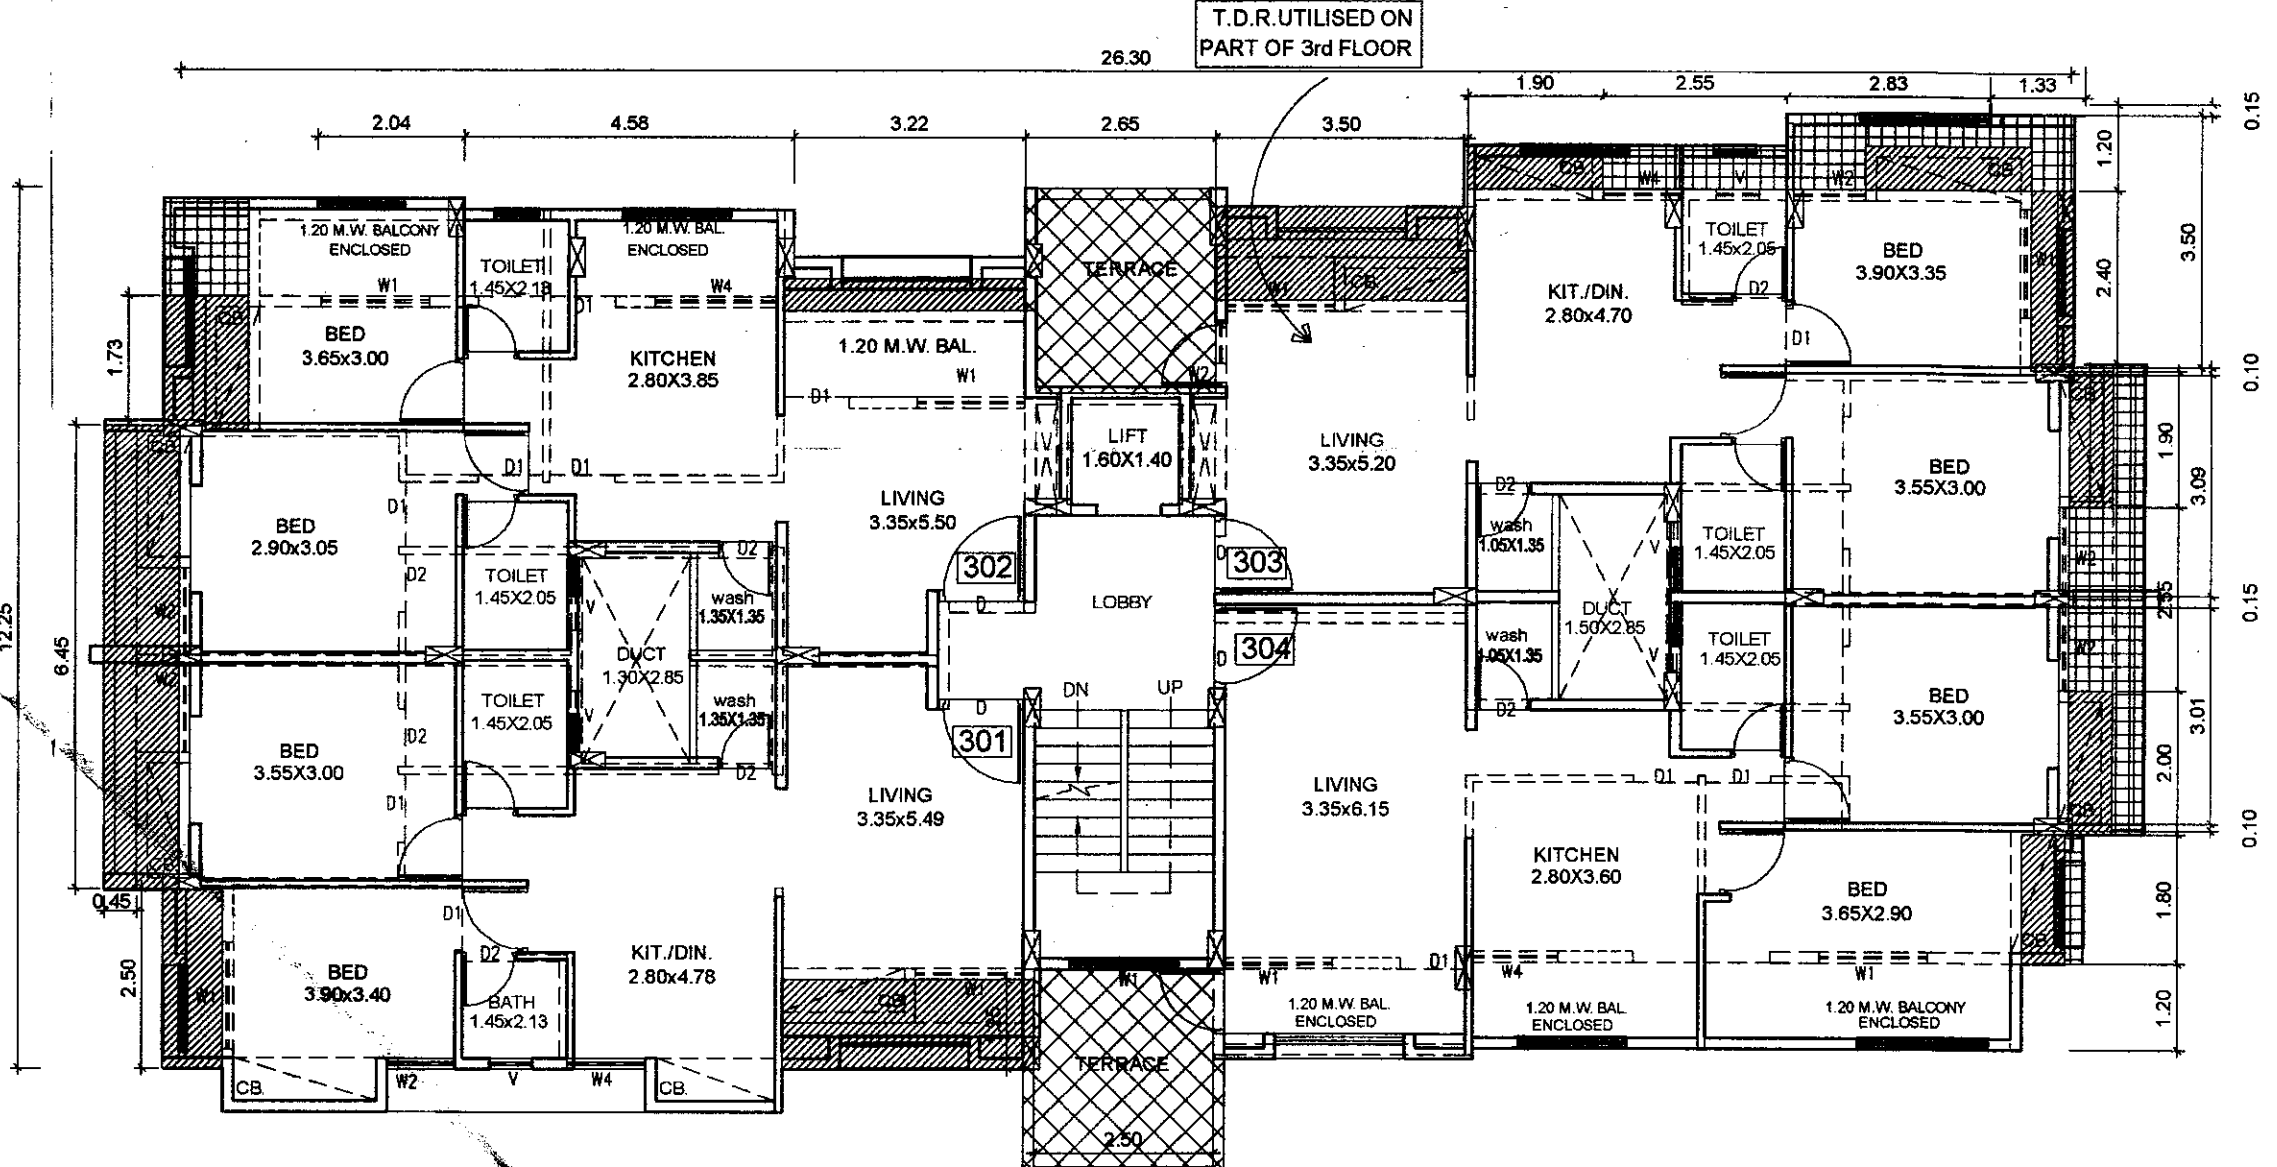


FOURTH FLOOR PLAN SCALE=1:100

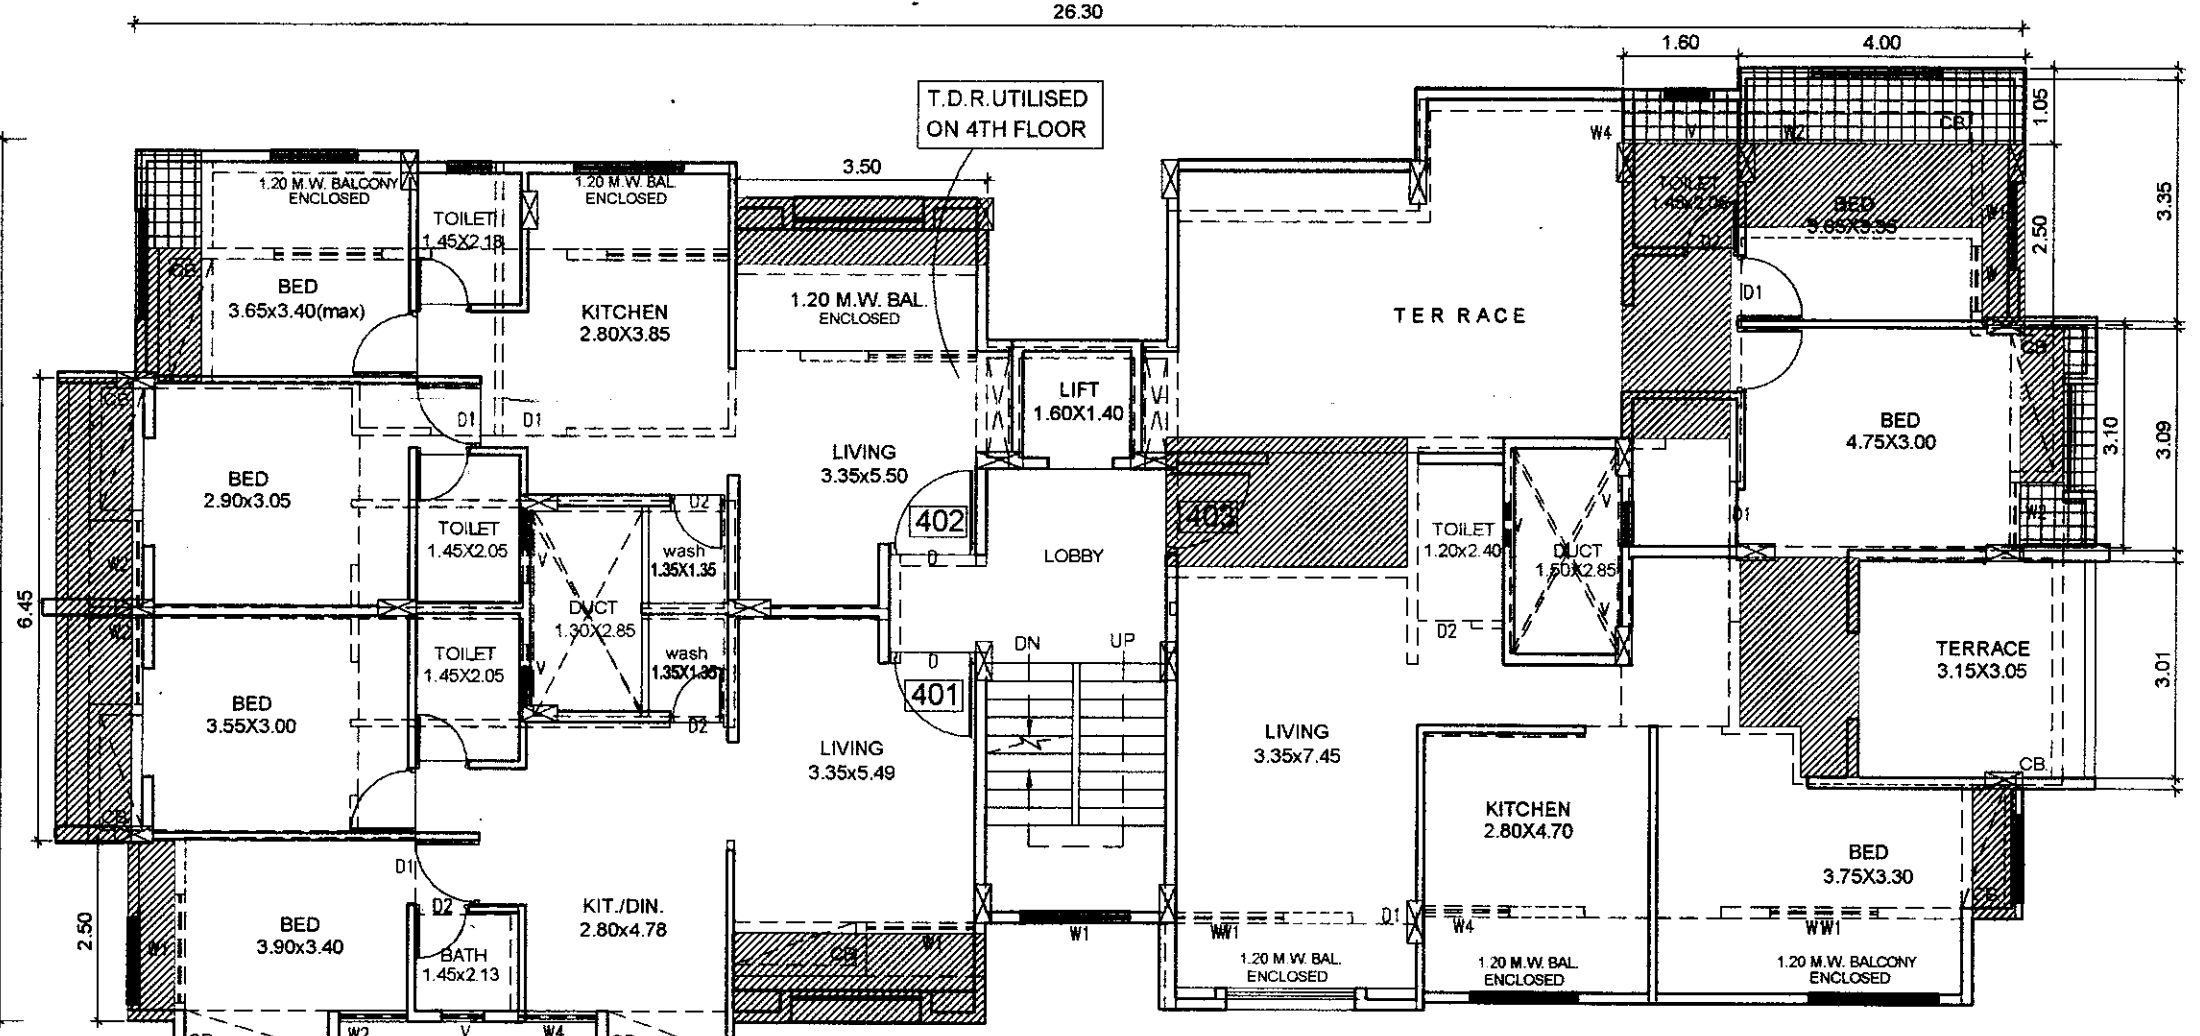


FIRST FLOOR PLAN SCALE=1:100

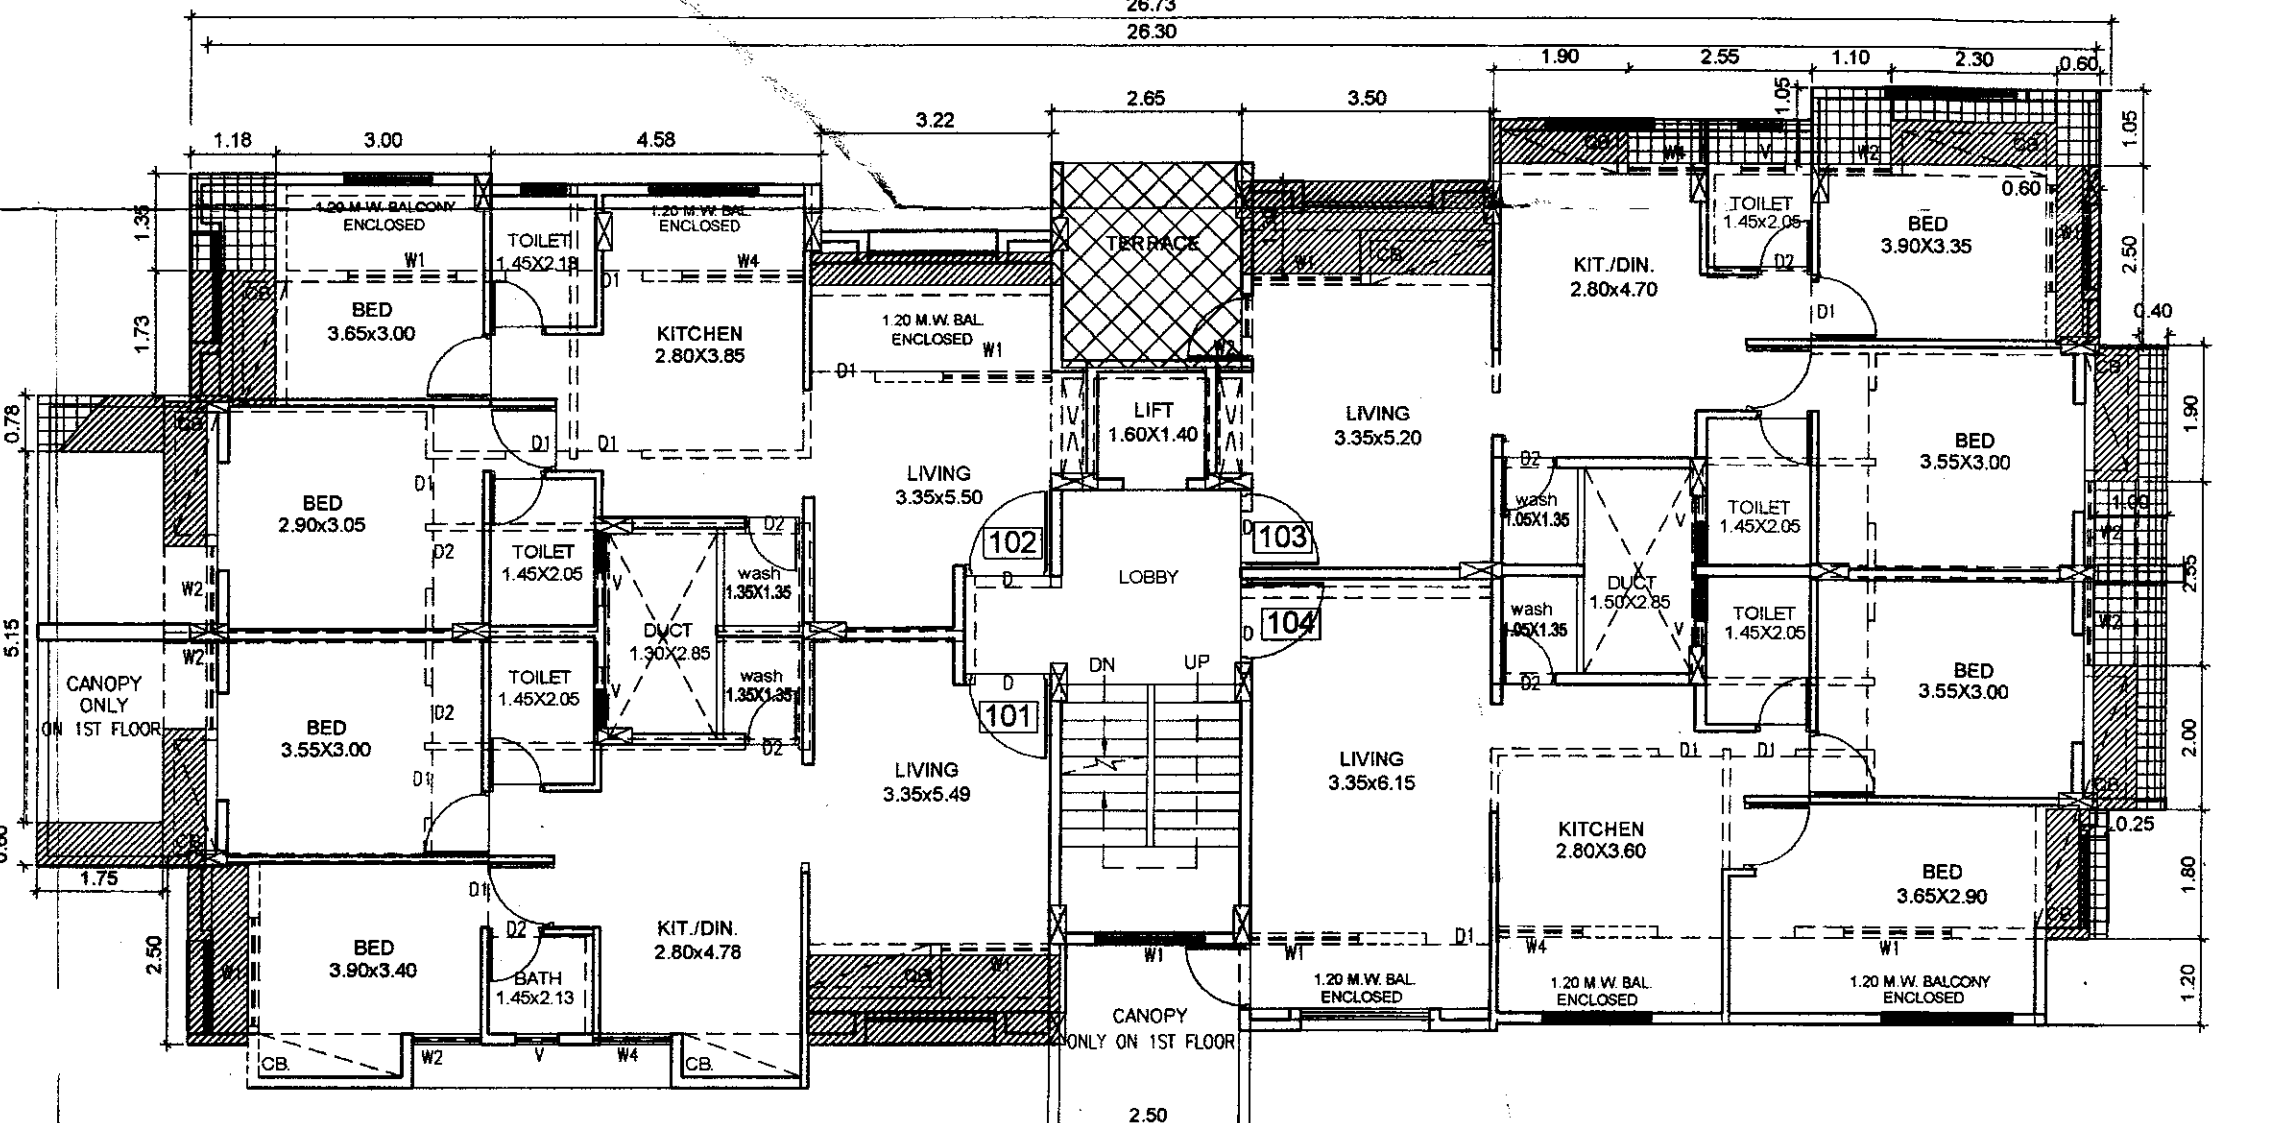

SECOND FLOOR PLAN SCALE=1:100

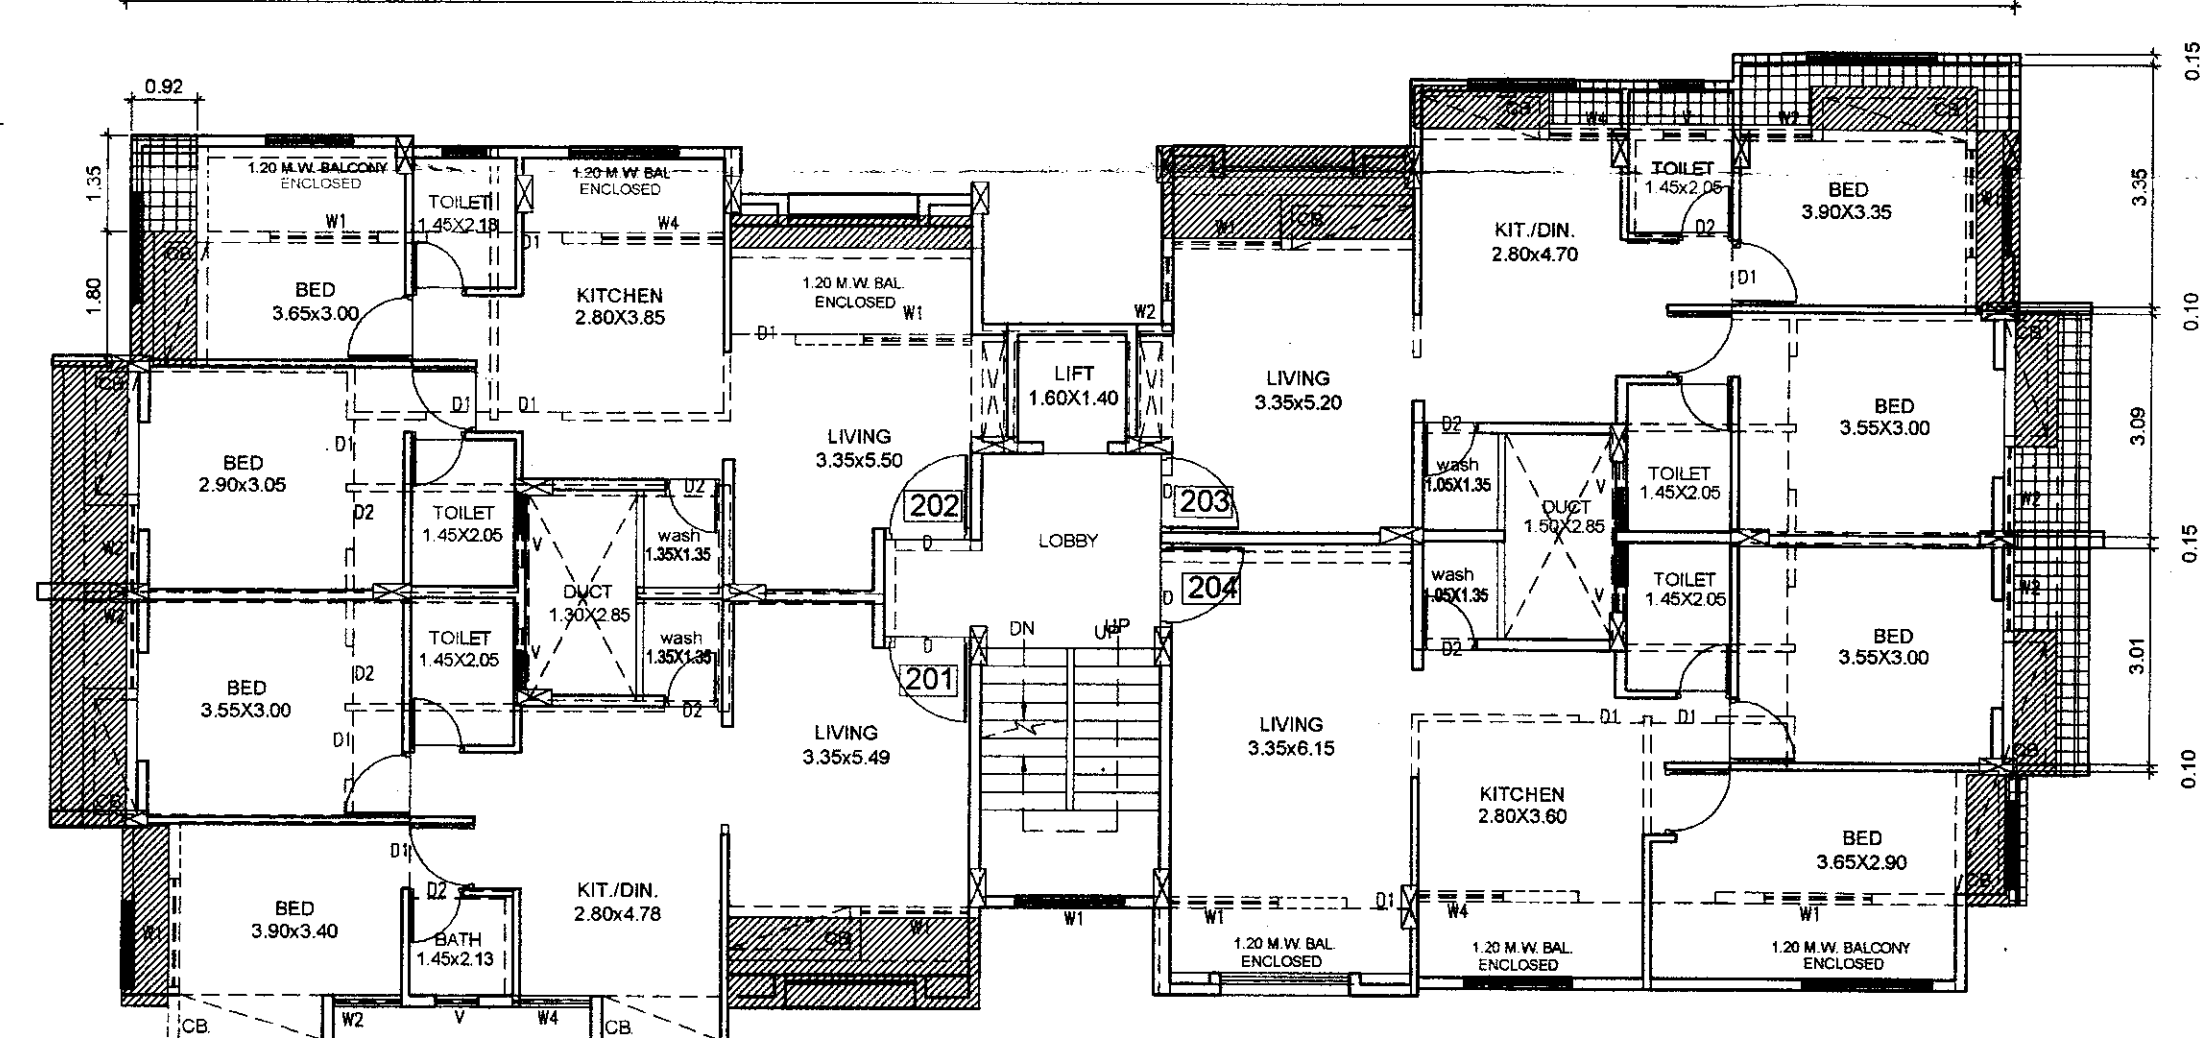

LEGENDS

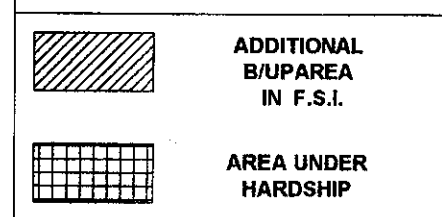

Reliable Consultant
Consulting Civil Engineer (Reg. No. 7 (N.M.C.))
117/Anand Complex, BHADRA, NASHIK-422011.
PHONE:- (0) (0253) 2595026, (R) 2311053.

STRUCTURAL ENG. SIGN

REVISED/FULL COMPLETION PLAN FOR
RESIDENTIAL BUILDING U/S 210, IN P.NO. 8+9+10,
S.NO.463/1+463/6+463/7/A OF NASHIK SHIVAR,
AT NASHIK.

FOR- M/S OMSAI BUILDCON PARTNERSHIP FIRM.

For OM SAI BUILDCON
PARTNER PARTNER PARTNER

REG. NO. CA88/1487

ARCHITECT'S SIGNATURE

OWNER'S SIGNATURE

Sankhla
A S S O C I A T E S
Architect & Interior Designer

"Tirth" 16, Shri Sai Nagar, Behind Jyoti Sani Mill, Near Dwarika Point, Nashik-Poona Road, Nashik-422 011.

PH. 0253-2595034, Tel. 0253-2590137

DATE: 25/05/2019

DRG. - 2/2

SCALE: AS SHOWN

DATE: 25/05/2019

DRN BY:- RANJANA

CHD BY:-