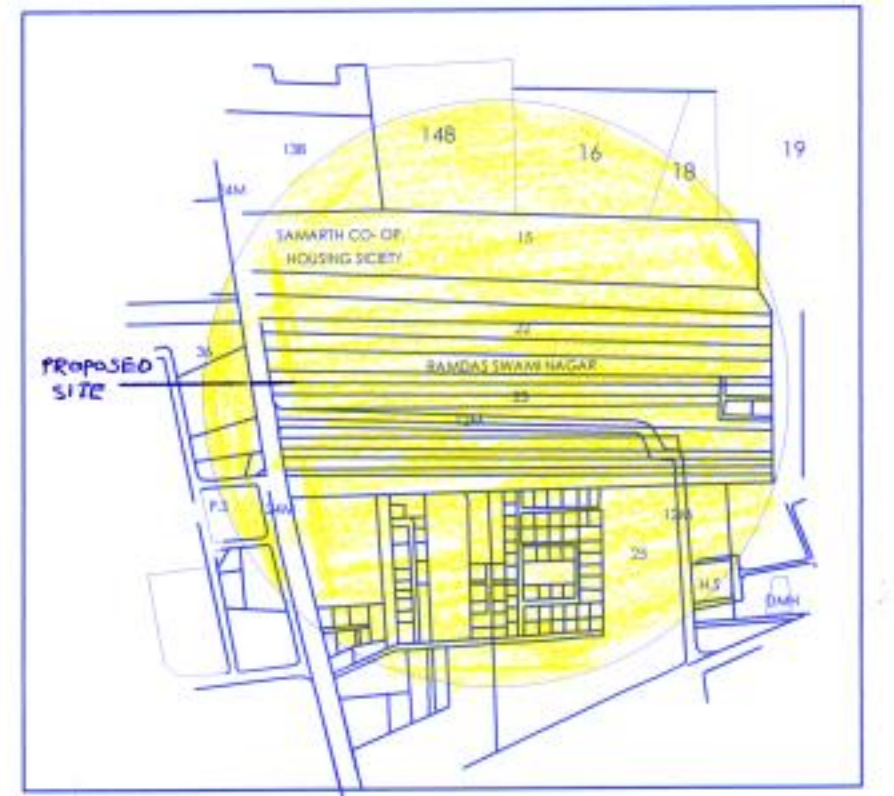


STAMP OF APPROVAL

APPROVED

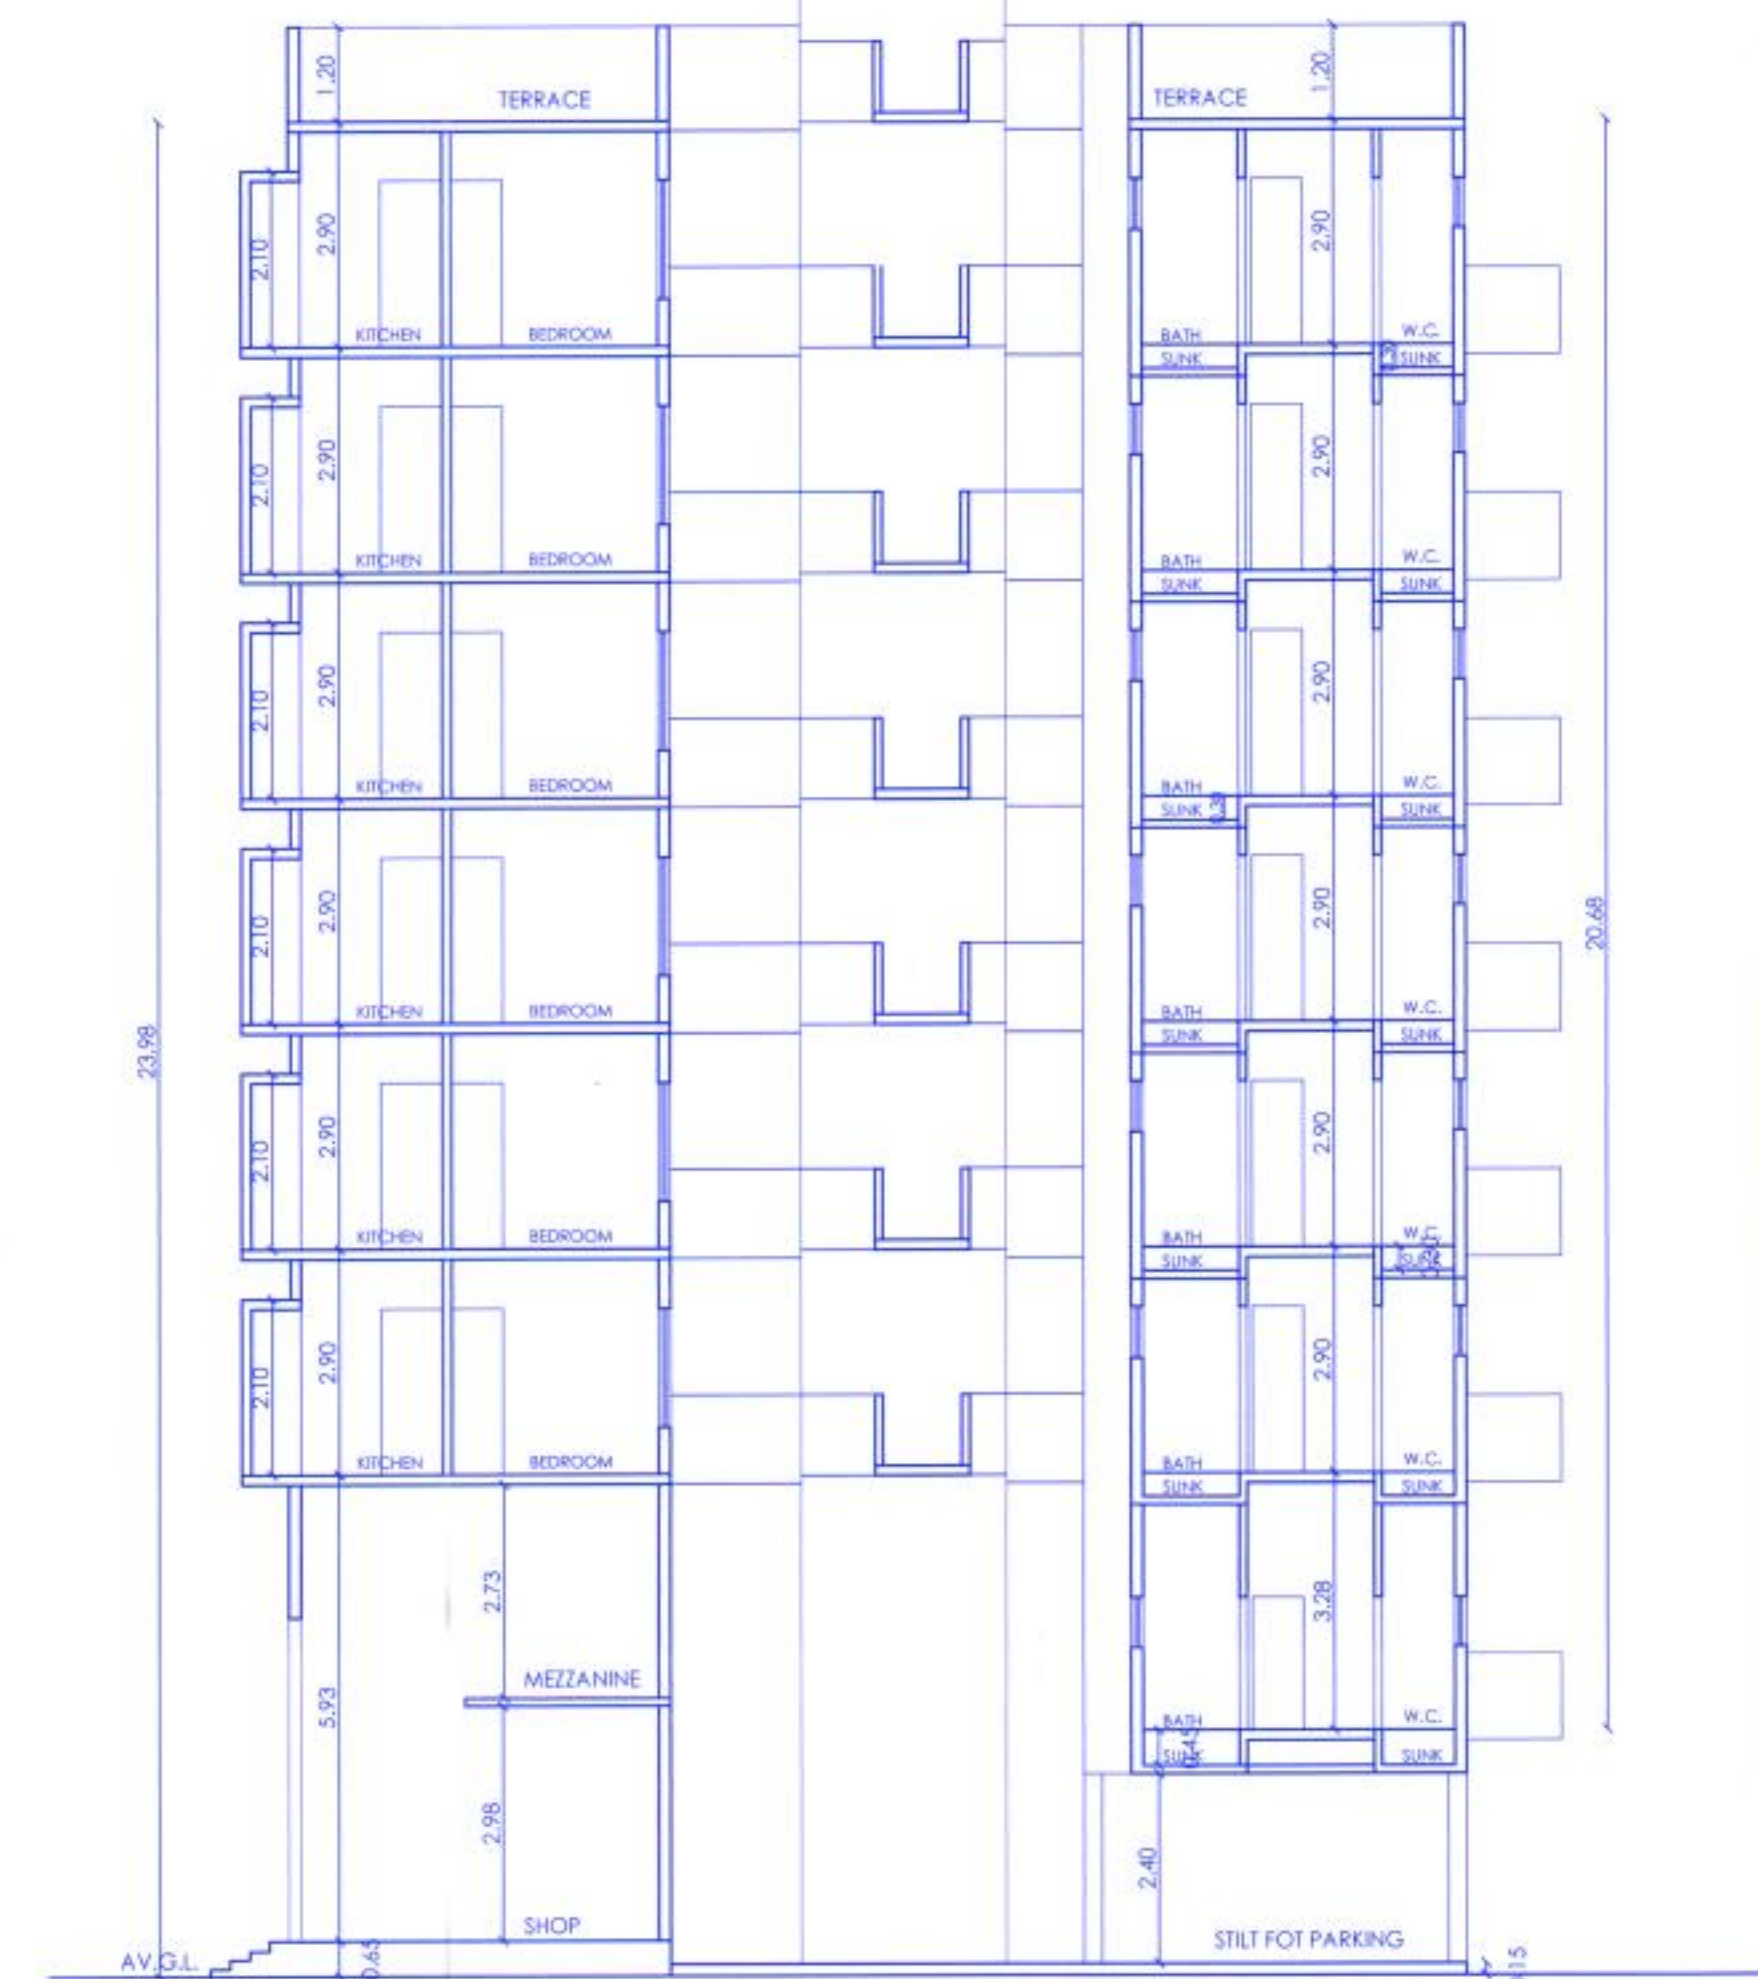
It is amended in...
 as per the conditions mentioned in...
 accompanying commencement
 Certificate No. A2102/201 dated 07/04/2017

Executive Engineer
 TOWN PLANNING
 Nashik Municipal Corporation
 Nashik

LOCATION PLAN
SCALE 1:500

FLOOR AREA STATEMENT (ALL UNITS ARE IN SQ.M.)

FLOOR	FLAT NO.	LIVING	KITCHEN	BEDROOM	TOTAL	FLOOR AREA OF ALL ROOMS INCLUDING KITCHEN (EXCLUDING AREA UNDER WALLS)	FLOOR AREA OF W.C. BATH, TOILET, PASSAGE ETC (EXCLUDING AREA UNDER WALLS)	FLOOR AREA OF BALCONIES, ALTERNATE TERRACE ETC (EXCLUDING AREA UNDER WALLS)	TOTAL FLOOR AREA
STILT FLOOR	1	2.46X3.54=8.70 1.74X1.02=1.77 2.11X1.02=2.15	3.12X2.03=6.33	3.12X2.42=7.55 3.12X2.42=7.55	31.90	TOILET-1.23 X 2.42=2.97 PASSAGE-1.45 X 0.90=1.30 STORE-1.23 X 1.05=1.30	3.17 X 1.10=3.48 2.46 X 1.10=2.70	43.65	
	2	2.75X3.54=9.73 2.11X1.02=2.15	3.06X1.62=5.56	3.06X2.63=8.04	25.46	BATH-1.53 X 1.20=1.83 PASSAGE-1.53 X 1.62=2.46 W.C.-1.53 X 0.92=1.40	2.75X1.10=3.02 3.06X1.10=3.36	37.57	
	3	2.75X3.54=9.73 2.11X1.02=2.15	3.06X1.62=5.56	3.06X2.63=8.04	25.75	BATH-1.53 X 1.20=1.83 PASSAGE-1.53 X 1.62=2.46 W.C.-1.53 X 0.92=1.40	2.75X1.10=3.02 3.06X1.10=3.36	37.57	
	4	2.46X3.54=8.70 1.74X1.02=1.77 2.11X1.02=2.15	3.12X2.03=6.33	3.12X2.42=7.55 3.12X2.42=7.55	31.90	PASSAGE-1.23 X 1.50=2.22 W.C.-1.23 X 0.92=1.13	3.17 X 1.10=3.48 2.46 X 1.10=2.70	43.65	
	5	2.46X2.66=7.06 1.79X1.47=2.63	3.12X2.02=6.30	3.12X2.42=7.55 3.12X3.70=11.54	35.10	BATH-1.23 X 1.52=1.87 PASSAGE-1.23 X 1.60=2.22 W.C.-1.23 X 0.92=1.13	2.46 X 1.10=2.70 3.12 X 1.10=3.43	43.01	
FIRST FLOOR	6,7	2.75X3.54=9.73 2.11X1.02=2.15	3.06X1.62=5.56	3.06X2.46=7.52	26.18	BATH-1.53 X 1.20=1.83 PASSAGE-1.53 X 1.62=2.46 W.C.-1.53 X 0.92=1.40	2.75X1.10=3.02 3.06X1.10=3.36	34.79	
	8	2.46X2.66=7.06 1.79X1.47=2.63	3.12X2.04=6.36	3.12X2.42=7.55 3.12X2.45=7.64	31.26	BATH-1.23 X 1.52=1.87 PASSAGE-1.23 X 1.60=2.22 W.C.-1.23 X 0.92=1.13	2.46 X 1.10=2.70 3.12 X 1.10=3.43	42.60	
	9	2.46X4.14=10.16 1.79X1.02=1.82	3.12X2.02=6.30	3.12X2.42=7.55 3.12X3.56=11.10	36.95	TOILET-1.23 X 2.34=2.87 PASSAGE-1.23 X 1.62=1.99	41.81		
	10	2.75X4.14=11.36 2.11X1.02=2.15	3.06X1.62=5.56	3.06X2.63=8.04	27.13	BATH-1.53 X 1.20=1.83 PASSAGE-1.53 X 1.62=2.46 W.C.-1.53 X 0.92=1.40	3.06X1.10=3.36	36.20	
	11	2.75X3.54=9.73 2.11X1.02=2.15	3.06X1.62=5.56	3.06X2.63=8.04	25.75	BATH-1.53 X 1.20=1.83 PASSAGE-1.53 X 1.62=2.46 W.C.-1.53 X 0.92=1.40	2.75X1.10=3.02 3.06X1.10=3.36	37.57	
SECOND FLOOR	12	2.46X3.54=8.70 1.74X1.02=1.77 2.11X1.02=2.15	3.12X2.03=6.33	3.12X2.42=7.55 3.12X2.42=7.55	31.90	BATH-1.23 X 1.52=1.87 PASSAGE-1.23 X 1.60=2.22 W.C.-1.23 X 0.92=1.13	3.17 X 1.10=3.48 2.46 X 1.10=2.70	43.65	
	13	2.46X2.66=7.06 1.79X1.47=2.63	3.12X2.02=6.30	3.12X2.42=7.55 3.12X3.70=11.54	35.10	BATH-1.23 X 1.52=1.87 PASSAGE-1.23 X 1.60=2.22 W.C.-1.23 X 0.92=1.13	2.46 X 1.10=2.70 3.12 X 1.10=3.43	43.01	
	14,15	2.75X3.54=9.73 2.11X1.02=2.15	3.06X1.62=5.56	3.06X2.46=7.52	26.18	BATH-1.53 X 1.20=1.83 PASSAGE-1.53 X 1.62=2.46 W.C.-1.53 X 0.92=1.40	2.75X1.10=3.02 3.06X1.10=3.36	34.79	
	16	2.46X2.66=7.06 1.79X1.47=2.63	3.12X2.04=6.36	3.12X2.42=7.55 3.12X2.45=7.64	31.26	BATH-1.23 X 1.52=1.87 PASSAGE-1.23 X 1.60=2.22 W.C.-1.23 X 0.92=1.13	2.46 X 1.10=2.70 3.12 X 1.10=3.43	42.60	
	17	2.46X4.14=10.16 1.79X1.02=1.82	3.12X2.02=6.30	3.12X2.42=7.55 3.12X3.56=11.10	36.95	TOILET-1.23 X 2.34=2.87 PASSAGE-1.23 X 1.62=1.99	41.81		
THIRD FLOOR	18	2.75X4.14=11.36 2.11X1.02=2.15	3.06X1.62=5.56	3.06X2.63=8.04	27.13	BATH-1.53 X 1.20=1.83 PASSAGE-1.53 X 1.62=2.46 W.C.-1.53 X 0.92=1.40	3.06X1.10=3.36	36.20	
	19	2.75X3.54=9.73 2.11X1.02=2.15	3.06X1.62=5.56	3.06X2.63=8.04	25.75	BATH-1.53 X 1.20=1.83 PASSAGE-1.53 X 1.62=2.46 W.C.-1.53 X 0.92=1.40	2.75X1.10=3.02 3.06X1.10=3.36	37.57	
	20	2.46X3.54=8.70 1.74X1.02=1.77 2.11X1.02=2.15	3.12X2.03=6.33	3.12X2.42=7.55 3.12X2.42=7.55	31.90	BATH-1.23 X 1.52=1.87 PASSAGE-1.23 X 1.60=2.22 W.C.-1.23 X 0.92=1.13	3.17 X 1.10=3.48 2.46 X 1.10=2.70	43.65	
	21	2.46X2.66=7.06 1.79X1.47=2.63	3.12X2.02=6.30	3.12X2.42=7.55 3.12X3.70=11.54	35.10	BATH-1.23 X 1.52=1.87 PASSAGE-1.23 X 1.60=2.22 W.C.-1.23 X 0.92=1.13	2.46 X 1.10=2.70 3.12 X 1.10=3.43	43.01	
	22,23	2.75X3.54=9.73 2.11X1.02=2.15	3.06X1.62=5.56	3.06X2.46=7.52	26.18	BATH-1.53 X 1.20=1.83 PASSAGE-1.53 X 1.62=2.46 W.C.-1.53 X 0.92=1.40	2.75X1.10=3.02 3.06X1.10=3.36	34.79	
FOURTH FLOOR	24	2.46X2.66=7.06 1.79X1.47=2.63	3.12X2.04=6.36	3.12X2.42=7.55 3.12X2.45=7.64	31.26	BATH-1.23 X 1.52=1.87 PASSAGE-1.23 X 1.60=2.22 W.C.-1.23 X 0.92=1.13	2.46 X 1.10=2.70 3.12 X 1.10=3.43	42.60	
	25	2.46X4.14=10.16 1.79X1.02=1.82	3.12X2.02=6.30	3.12X2.42=7.55 3.12X3.56=11.10	36.95	TOILET-1.23 X 2.34=2.87 PASSAGE-1.23 X 1.62=1.99	41.81		
	26	2.75X4.14=11.36 2.11X1.02=2.15	3.06X1.62=5.56	3.06X2.63=8.04	27.13	BATH-1.53 X 1.20=1.83 PASSAGE-1.53 X 1.62=2.46 W.C.-1.53 X 0.92=1.40	3.06X1.10=3.36	36.20	
	27	2.75X3.54=9.73 2.11X1.02=2.15	3.06X1.62=5.56	3.06X2.63=8.04	25.75	BATH-1.53 X 1.20=1.83 PASSAGE-1.53 X 1.62=2.46 W.C.-1.53 X 0.92=1.40	2.75X1.10=3.02 3.06X1.10=3.36	37.57	
FIFTH FLOOR	28	2.46X3.54=8.70 1.74X1.02=1.77 2.11X1.02=2.15	3.12X2.03=6.33	3.12X2.42=7.55 3.12X2.42=7.55	31.90	BATH-1.23 X 1.52=1.87 PASSAGE-1.23 X 1.60=2.22 W.C.-1.23 X 0.92=1.13	3.17 X 1.10=3.48 2.46 X 1.10=2.70	43.65	
	29	2.46X2.66=7.06 1.79X1.47=2.63	3.12X2.02=6.30	3.12X2.42=7.55 3.12X3.70=11.54	35.10	BATH-1.23 X 1.52=1.87 PASSAGE-1.23 X 1.60=2.22 W.C.-1.23 X 0.92=1.13	2.46 X 1.10=2.70 3.12 X 1.10=3.43	43.01	
	30,31	2.75X3.54=9.73 2.11X1.02=2.15	3.06X1.62=5.56	3.06X2.46=7.52	26.18	BATH-1.53 X 1.20=1.83 PASSAGE-1.53 X 1.62=2.46 W.C.-1.53 X 0.92=1.40	2.75X1.10=3.02 3.06X1.10=3.36	34.79	
	32	2.46X2.66=7.06 1.79X1.47=2.63	3.12X2.04=6.36	3.12X2.42=7.55 3.12X2.45=7.64	31.26	BATH-1.23 X 1.52=1.87 PASSAGE-1.23 X 1.60=2.22 W.C.-1.23 X 0.92=1.13	2.46 X 1.10=2.70 3.12 X 1.10=3.43	42.60	
SIXTH FLOOR	33	2.46X4.14=10.16 1.79X1.02=1.82	3.12X2.02=6.30	3.12X2.42=7.55 3.12X3.56=11.10	36.95	TOILET-1.23 X 2.34=2.87 PASSAGE-1.23 X 1.62=1.99	41.81		
	34	2.75X4.14=11.36 2.11X1.02=2.15	3.06X1.62=5.56	3.06X2.63=8.04	27.13	BATH-1.53 X 1.20=1.83 PASSAGE-1.53 X 1.62=2.46 W.C.-1.53 X 0.92=1.40	3.06X1.10=3.36	36.20	
	35	2.75X3.54=9.73 2.11X1.02=2.15	3.06X1.62=5.56	3.06X2.63=8.04	25.75	BATH-1.53 X 1.20=1.83 PASSAGE-1.53 X 1.62=2.46 W.C.-1.53 X 0.92=1.40	2.75X1.10=3.02 3.06X1.10=3.36	37.57	
	36	2.46X3.54=8.70 1.74X1.02=1.77 2.11X1.02=2.15	3.12X2.03=6.33	3.12X2.42=7.55 3.12X2.42=7.55	31.90	BATH-1.23 X 1.52=1.87 PASSAGE-1.23 X 1.60=2.22 W.C.-1.23 X 0.92=1.13	3.17 X 1.10=3.48 2.46 X 1.10=2.70	43.65	
SEVENTH FLOOR	37	2.46X2.66=7.06 1.79X1.47=2.63	3.12X2.02=6.30	3.12X2.42=7.55 3.12X3.70=11.54	35.10	BATH-1.23 X 1.52=1.87 PASSAGE-1.23 X 1.60=2.22 W.C.-1.23 X 0.92=1.13	2.46 X 1.10=2.70 3.12 X 1.10=3.43	43.01	
	38,39	2.75X3.54=9.73 2.11X1.02=2.15	3.06X1.62=5.56	3.06X2.46=7.52	26.18	BATH-1.53 X 1.20=1.83 PASSAGE-1.53 X 1.62=2.46 W.C.-1.53 X 0.92=1.40	2.75X1.10=3.02 3.06X1.10=3.36	34.79	
	40	2.46X2.66=7.06 1.79X1.47=2.63	3.12X2.04=6.36	3.12X2.42=7.55 3.12X2.45=7.64	31.26	BATH-1.23 X 1.52=1.87 PASSAGE-1.23 X 1.60=2.22 W.C.-1.23 X 0.92=1.13	2.46 X 1.10=2.70 3.12 X 1.10=3.43	42.60	
	41	2.46X4.14=10.16 1.79X1.02=1.82	3.12X2.02=6.30	3.12X2.42=7.55 3.12X3.56=11.10	36.95	TOILET-1.23 X 2.34=2.87 PASSAGE-1.23 X 1.62=1.99	41.81		
EIGHTH FLOOR	42	2.75X4.14=11.36 2.11X1.02=2.15	3.06X1.62=5.56	3.06X2.63=8.04	27.13	BATH-1.53 X 1.20=1.83 PASSAGE-1.53 X 1.62=2.46 W.C.-1.53 X 0.92=1.40	3.06X1.10=3.36	36.20	
	43	2.75X3.54=9.73 2.11X1.02=2.15	3.06X1.62=5.56	3.06X2.63=8.04	25.75	BATH-1.53 X 1.20=1.83 PASSAGE-1.53 X 1.62=2.46 W.C.-1.53 X 0.92=1.40	2.75X1.10=3.02 3.06X1.10=3.36	37.57	
	44	2.46X3.54=8.70 1.74X1.02=1.77 2.11X1.02=2.15	3.12X2.03=6.33	3.12X2.42=7.55 3.12X2.42=7.55	31.90	BATH-1.23 X 1.52=1.87 PASSAGE-1.23 X 1.60=2.22 W.C.-1.23 X 0.92=1.13	3.17 X 1.10=3.48 2.46 X 1.10=2.70	43.65	
	45	2.46X2.66=7.06 1.79X1.47=2.63	3.12X2.02=6.30	3.12X2.42=7.55 3.12X3.70=11.54	35.10	BATH-1.23 X 1.52=1.87 PASSAGE-1.23 X 1.60=2.22 W.C.-1.23 X 0.92=1.13	2.46 X 1.10=2.70 3.12 X 1.10=3.43	43.01	
NINTH FLOOR	46,47	2.75X3.54=9.73 2.11X1.02=2.15	3.06X1.62=5.56	3.06X2.46=7.52	26.18	BATH-1.53 X 1.20=1.83 PASSAGE-1.53 X 1.62=2.46 W.C.-1.53 X 0.92=1.40	2.75X1.10=3.02 3.06X1.10=3.36	34.79	
	48	2.46X2.66=7.06 1.79X1.47=2.63	3.12X2.04=6.36	3.12X2.42=7.55 3.12X2.45=7.64	31.26	BATH-1.23 X 1.52=1.87 PASSAGE-1.23 X 1.60=2.22 W.C.-1.23 X 0.92=1.13	2.46 X 1.10=2.70 3.12 X 1.10=3.43	42.60	
	49	2.46X4.14=10.16 1.79X1.02=1.82	3.12X2.02=6.30	3.12X2.42=7.55 3.12X3.56=11.10	36.95	TOILET-1.23 X 2.34=2.87 PASSAGE-1.23 X 1.62=1.99	41.81		
	50	2.75X4.14=11.36 2.11X1.02=2.15	3.06X1.62=5.56	3.06X2.63=8.04	27.13	BATH-1.53 X 1.20=1.83 PASSAGE-1.53 X 1.62=2.46 W.C.-1.53 X 0.92=1.40	3.06X1.10=3.36	36.20	

SECTION AA
SCALE 1:100FLOOR AREA STATEMENT (ALL UNITS ARE IN SQ.M.)
COMMERCIAL

FLOOR	SHOP	FLOOR AREA OF ALL ROOMS INCLUDING KITCHEN (EXCLUDING AREA UNDER WALLS)	FLOOR AREA OF W.C. BATH, TOILET, PASSAGE ETC (EXCLUDING AREA UNDER WALLS)	FLOOR AREA OF BALCONIES, ALTERNATE TERRACE ETC (EXCLUDING AREA UNDER WALLS)	TOTAL FLOOR AREA
GROUND FLOOR	1,8	3.82 X 4.28=16.34	3.82 X 2.14=8.17	-----	24.51
	2,7	3.06 X 4.28=13.09	3.06 X 2.14=6.54	-----	19.63
	3,6	4.38 X 4.43=19.40	4.38 X 2.21=9.67	-----	29.07
	4,5	3.09 X 4.43=13.68	3.09 X 2.21=6.82	-----	20.50

TOTAL AREA OF COMMON PASSAGE	= 195.57 SQ.M.
TOTAL AREA OF STAIRCASE	= 53.34 SQ.M.
TOTAL NO. OF PARKINGS PROVIDED	FOUR WHEELER 38 TWO WHEELER 47

NOTE:
 PLOT BOUNDARY SHOWN IN THICK BLACK
 PROPOSED WORK SHOWN IN RED
 DRAINAGE LINE SHOWN IN DOTTED IN RED
 EXTERNAL WALL 0.15
 INTERNAL WALL 0.10

LAND OWNER
 JAY DEVELOPERS - PARTNERSHIP FIRM
 PARTNER MR. VIJAY VASUDEV LALWANI
 TITLE
 REVISED APPROVAL DRAWING

PROJECT
 PROPOSED COMMERCIAL+RESI.
 BUILDING IN S.NO.23/31A/1, 23/31B/1A+1
 23/32/2/18/1, P. NO.1 OF AGAR TAKLI
 SHIVAR, A/P, NASHIK, TAL. DIST. NASHIK.

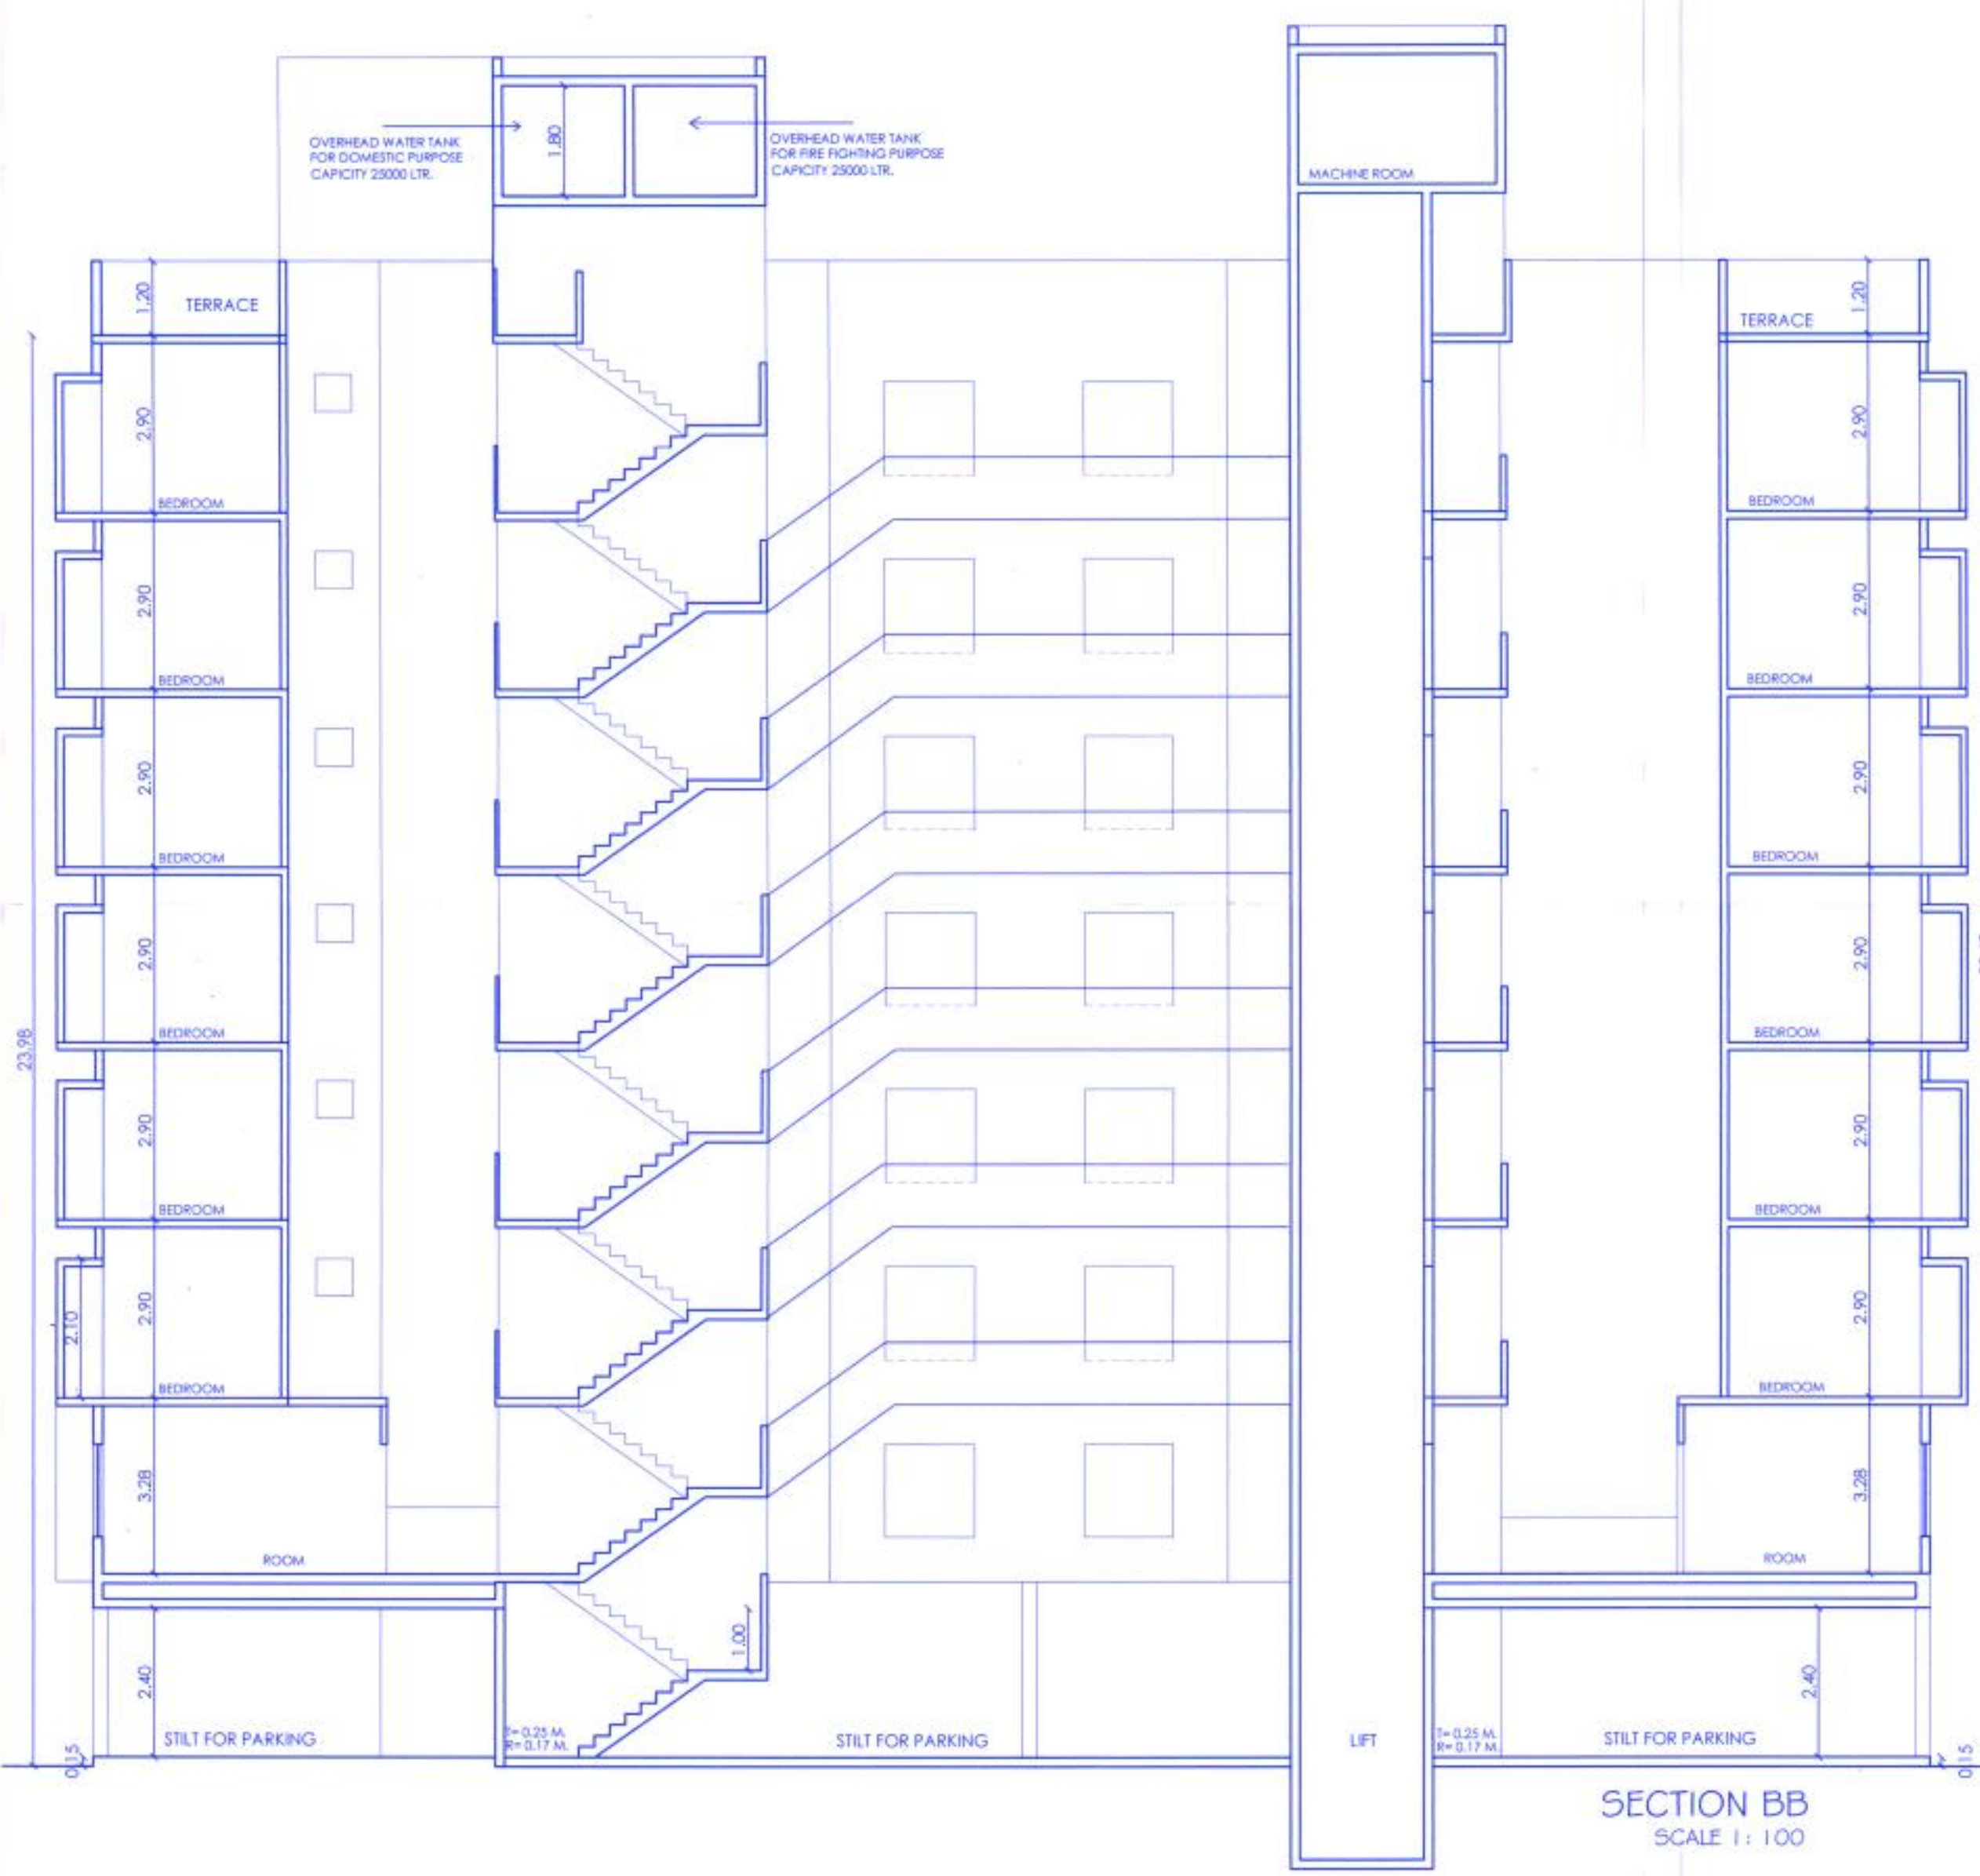
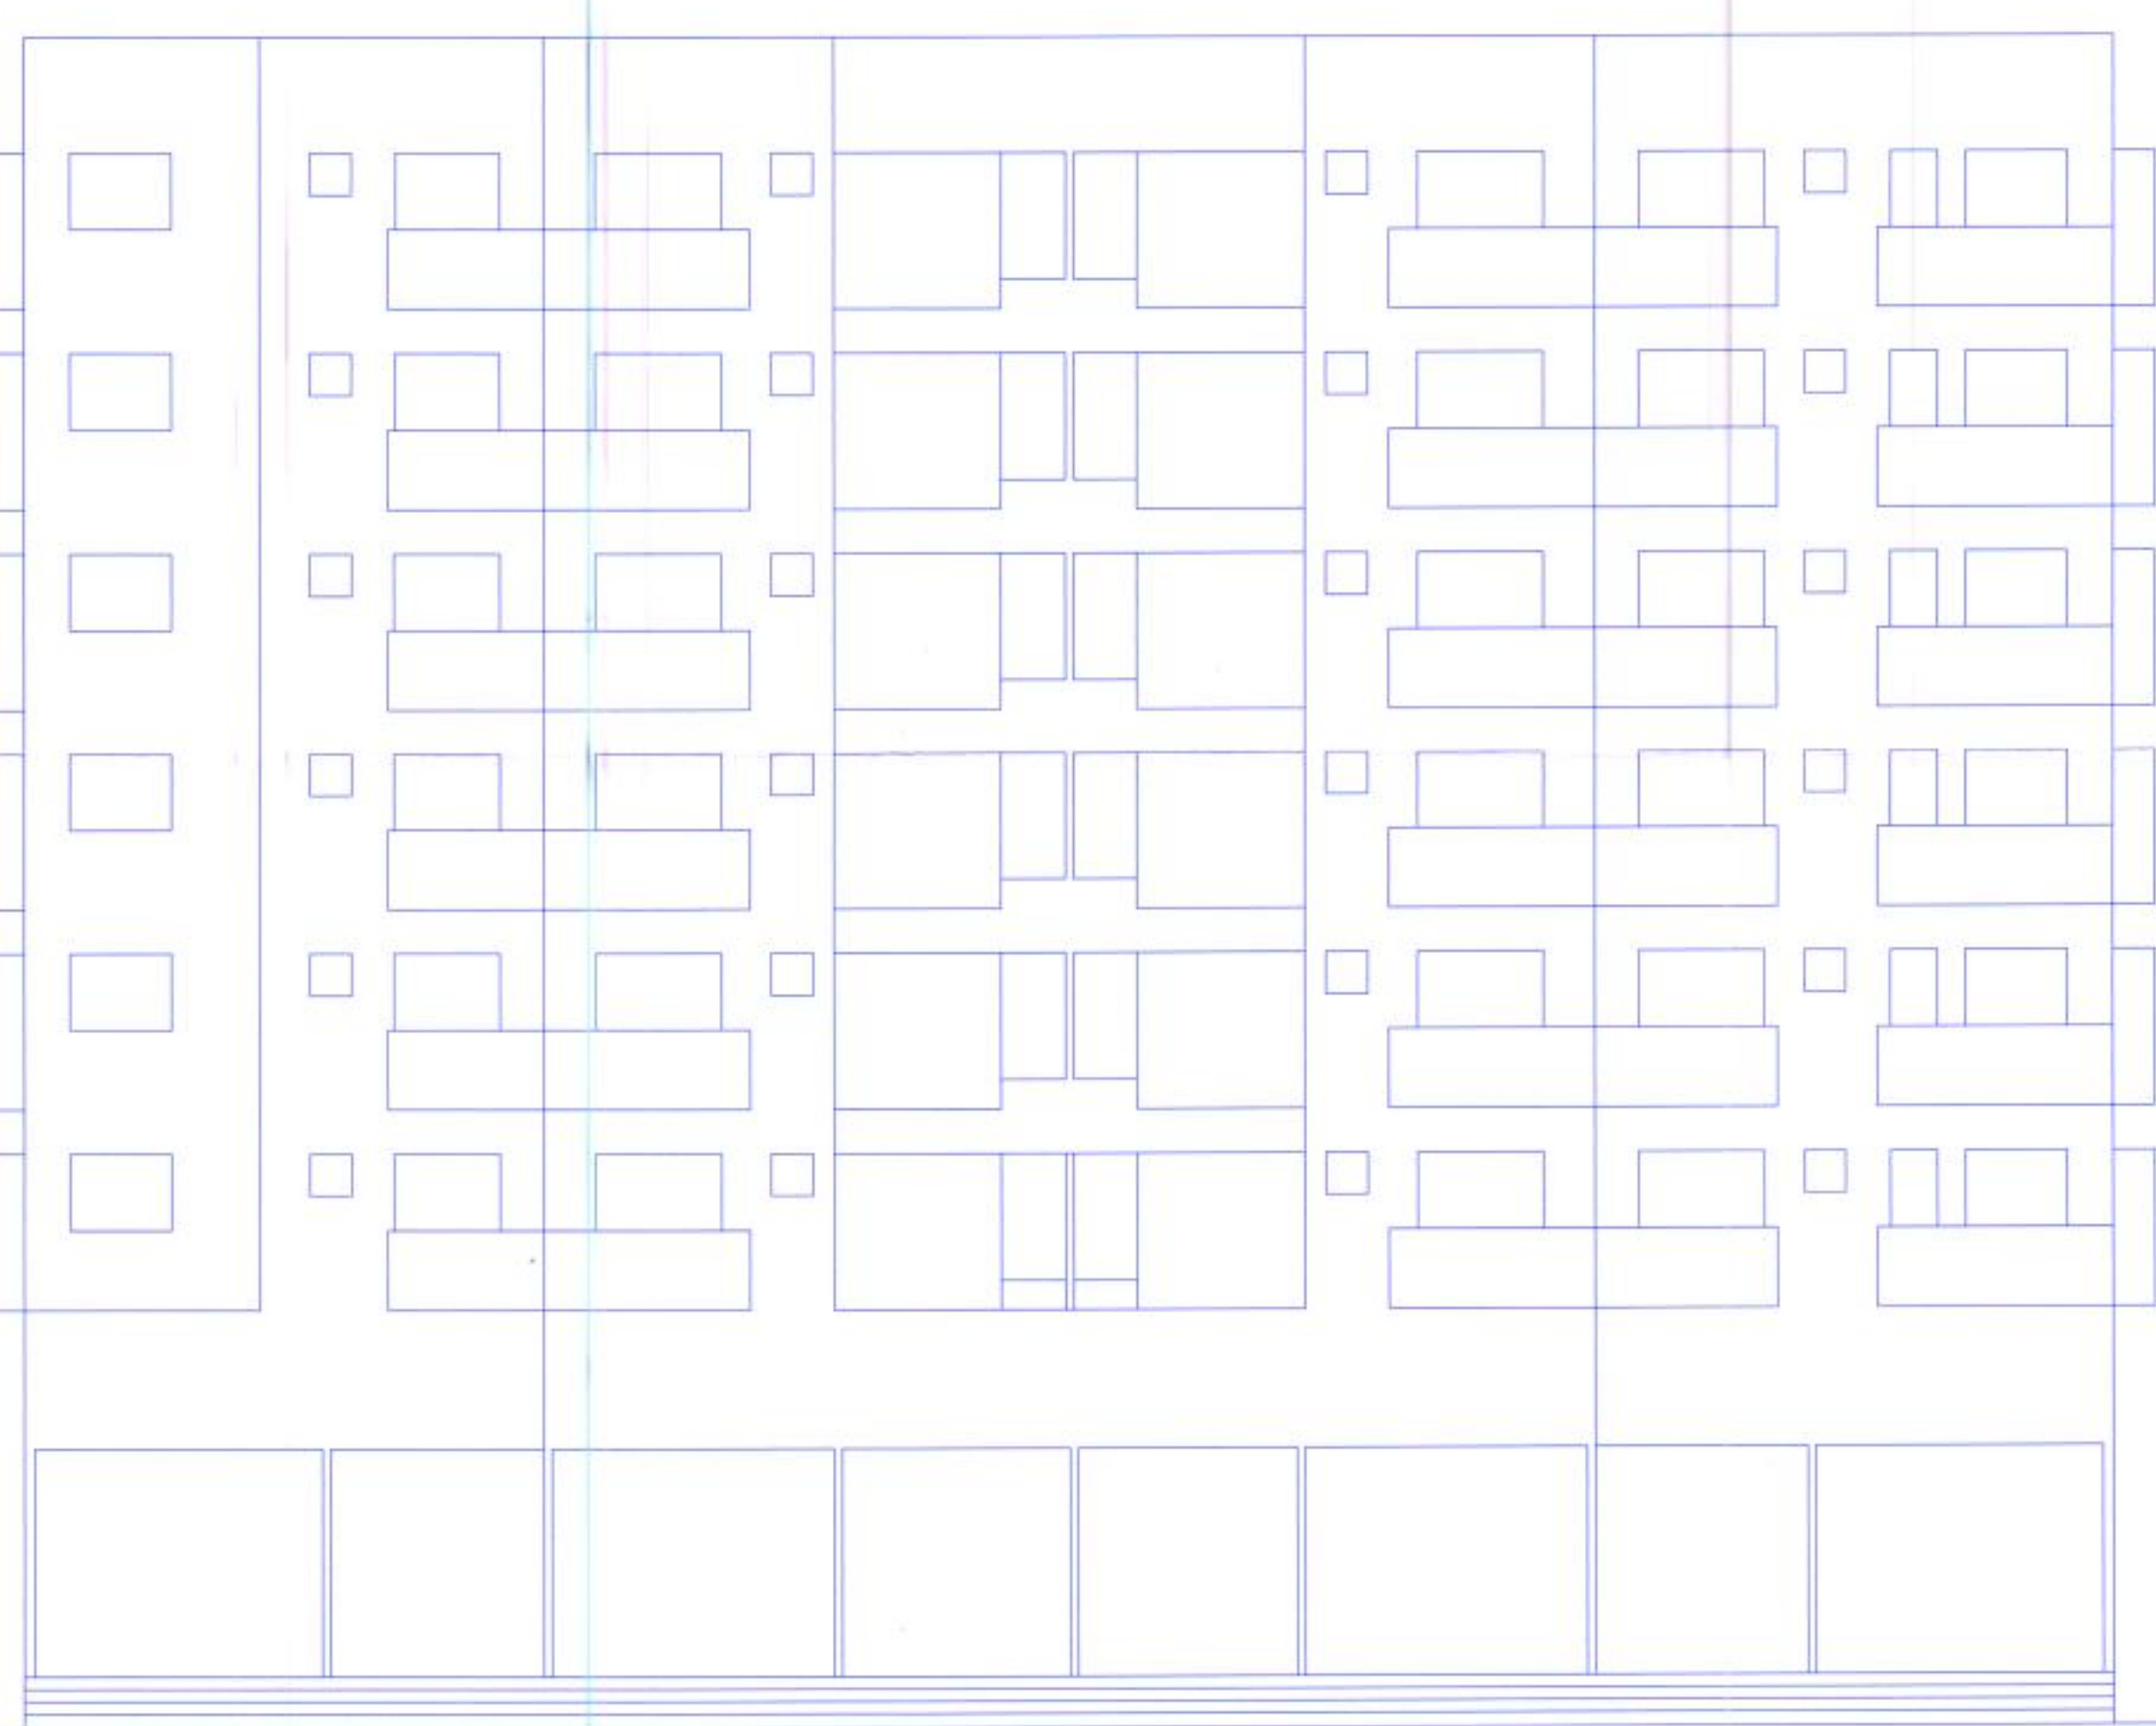
LOGICAL SPACES

AR: ABHJIT V. MALPURI
 3, ARYA HEIGHTS, NEELGAR MAJA,
 COLLEGE ROAD, NASHIK-7,
 CELL 9423499933

SCHEDULE OF OPENINGS
 D = 1.10 X 2.10 W1 = 1.80 X 1.50
 D1 = 0.90 X 2.10 W2 = 1.80 X 0.90
 D2 = 0.75 X 2.10 W3 = 1.20 X 1.50
 V = 0.60 X 0.75

ARCHITECTS SIGN
 R.C.C. CONSULTANT
 OWNER SIGN
 ARCHITECT:
 A.V. MALPURI

SCALE 1:100
 DATE -23/03/2017
 DESIGNED BY
 CHECKED BY
 JOB NO.
 JF3
 DRG NO.

SECTION BB
SCALE 1:100WEST ELEVATION
SCALE 1:100