



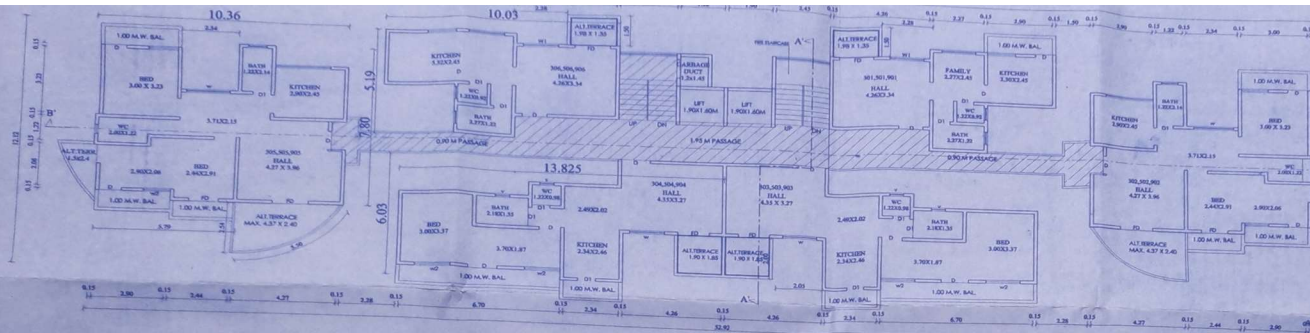


THIRD, FIFTH & NINTH FLOOR PLAN

SCALE: 1:100

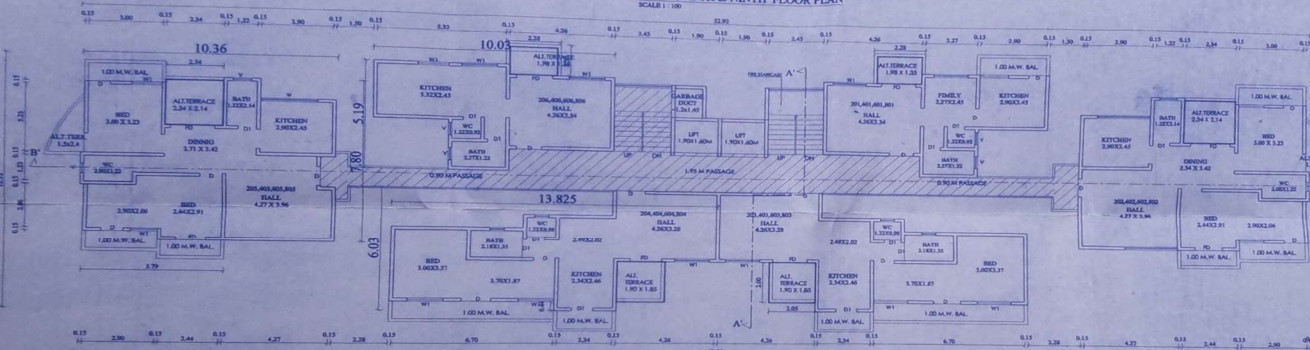

SECOND, FOURTH, SIXTH & EIGHTH FLOOR PLAN

SCALE: 1:100

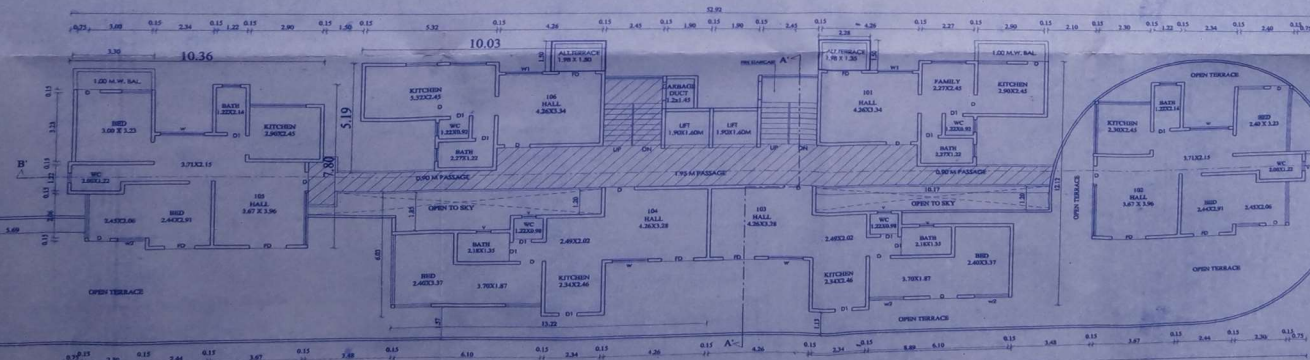

FIRST FLOOR PLAN

SCALE: 1:100

FLOOR	AREA	PERCENTAGE	PROVIDED	EXCESS
SEVENTH FLOOR	304.70	30.27	40.54 X 1.00 = 40.54	7.89
EIGHTH FLOOR	321.74	32.17	40.54 X 1.00 = 40.54	7.84
NINTH FLOOR	321.74	32.17	40.54 X 1.00 = 40.54	7.89
TENTH FLOOR	468.37	46.83	22.18 X 1.00 = 22.18	—
TOTAL EXCESS BALCONY AREA = 63.77 SQ.M.				

PASSAGE AREA CALCULATION

1ST TO TENTH FLOOR PLAN

1. 2.48 X 5.28 = 13.11
2. 15.88 X 1.00 = 15.88
3. 35.40 X 0.90 = 31.86
4. 1.20 X 2.40 X 2 = 5.76

TOTAL PASSAGE AREA = 62.61 SQ.M.

PASSAGE & STAIRCASE AREA STATEMENT

FLOOR	FLOOR AREA	PERCENTAGE	PROVIDED	EXCESS
LOWER GROUND FLOOR	374.23	78.84	62.61	—
UPPER GROUND FLOOR	301.00	100.00	62.61	—
FIRST FLOOR	321.74	64.34	62.61	—
SECOND FLOOR	321.74	64.34	62.61	—
THIRD FLOOR	321.74	64.34	62.61	—
FOURTH FLOOR	321.74	64.34	62.61	—
FIFTH FLOOR	321.74	64.34	62.61	—
SIXTH FLOOR	321.74	64.34	62.61	—
SEVENTH FLOOR	304.70	61.34	62.61	—
EIGHTH FLOOR	321.74	64.34	62.61	—
NINTH FLOOR	321.74	64.34	62.61	—
TENTH FLOOR	468.37	93.67	62.61	—
TOTAL BAP AREA = 750.12				

BAP AREA SUMMARY

FLOOR	FLOOR AREA
LOWER GROUND FLOOR	374.23
UPPER GROUND FLOOR	301.00
FIRST FLOOR	321.74
SECOND FLOOR	321.74
THIRD FLOOR	321.74
FOURTH FLOOR	321.74
FIFTH FLOOR	321.74
SIXTH FLOOR	321.74
SEVENTH FLOOR	304.70
EIGHTH FLOOR	321.74
NINTH FLOOR	321.74
TENTH FLOOR	468.37
ADD: UP AREA	6.07
EXCESS BALCONY AREA	62.92
EXCESS PASSAGE AREA	—
TOTAL BAP AREA	6412.41

CERTIFICATE OF AREA

CERTIFIED THAT THE LOT UNDER REFERENCE WAS SURVEYED BY ME ON 26/01/2013 & DIMENSION OF ALL SIDES ETC OF THE PLOT STATED ON PLAN ARE MEASURED ON SITE AND AREA 80% WORK OUT TALLIES WITH AREA STATED IN DOCUMENT OF OWNERSHIP/FTP ACT

SIGNATURE OF LICENCED ARCHITECTS/ENGINEERS

PROJECT

REVISED PLOT AMALGAMATION + COMMERCIAL & RESIDENTIAL BUILDING PLAN + T.D.R. ON P.NO. 4-5-6, S.NO.299/1-2+3-4/82 OF PATHARDI SHIVWAR, NASHIK FOR M/S. RAVINDRA DEVELOPERS PVT.LTD.

SIGNATURE OF STR. ENGINEER

SIGNATURE OF ENGINEER

RAVINDRA PATIL & JOY ASSOCIATES

CONSULTING ENGINEERS & PLANNERS

1, SHREEJEE PARK, D'SOUZA COLONY,

COLLEGE ROAD NASHIK - 5.

PH. NO. 2311648

JOB NO. DATE DRAWN BY SCALE REVISION

DATE: 18/01/2013 DRAWN BY: KATIALE V. SCALE: 1:100 REVISION: 02


WATER CONSUMPTION (FOR RESIDENCE)	
DESCRIPTION	
NO OF TENANTS	90 NOS
NO OF PERSONS PER FLAT	05 NOS
TOTAL NO. OF PERSONS	350 NOS
REQUIREMENT OF WATER PER PERSONS	150 LIT
TOTAL WATER REQUIREMENT	45000 LIT
WATER CONSUMPTION (FOR COMMERCIAL)	
DESCRIPTION	

[illegible]


STP CALCULATION	
0.90 % OF WATER CAPACITY OF STP	50422.50 LIT = 50.42 CU.M.
OWC CALCULATION	
ORGANIC WASTE PER PERSON	150 GM

TOTAL FOR 500 PERSONS	89250 GM
-----------------------	----------

REQUIRED CAPACITY = 89250 LIT.
PROPOSED CAPACITY = 49000 X 2 = 98000 LIT.

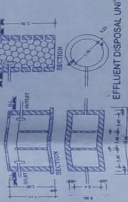

SEWAGE TREATMENT UNIT
SEWAGE TREATMENT FACILITY

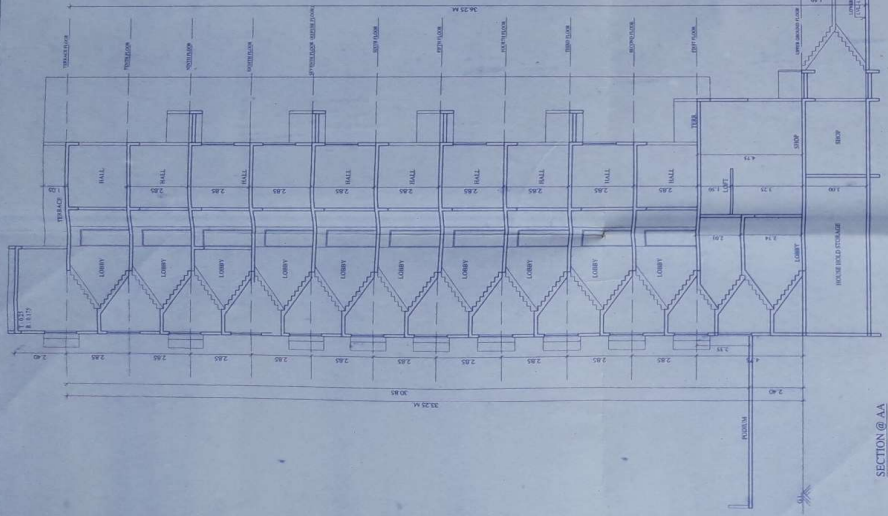

SECTION @ AA
SCALE 1" = 100'