



REQUIRED CAPACITY = 10500 LIT.
PROPOSED CAPACITY = 30240 LIT.

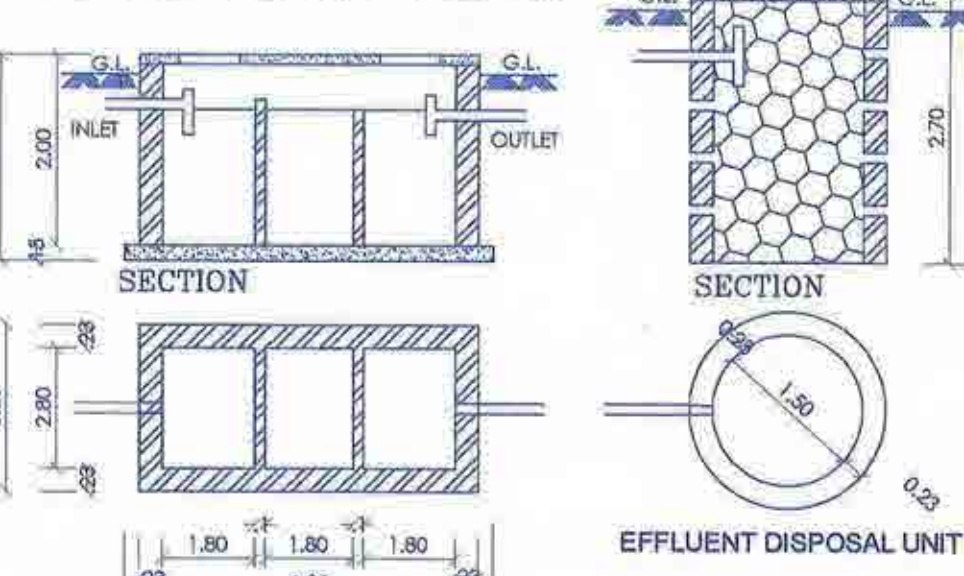

SEWAGE TREATMENT UNIT
SEWAGE TREATMENT FACILITY

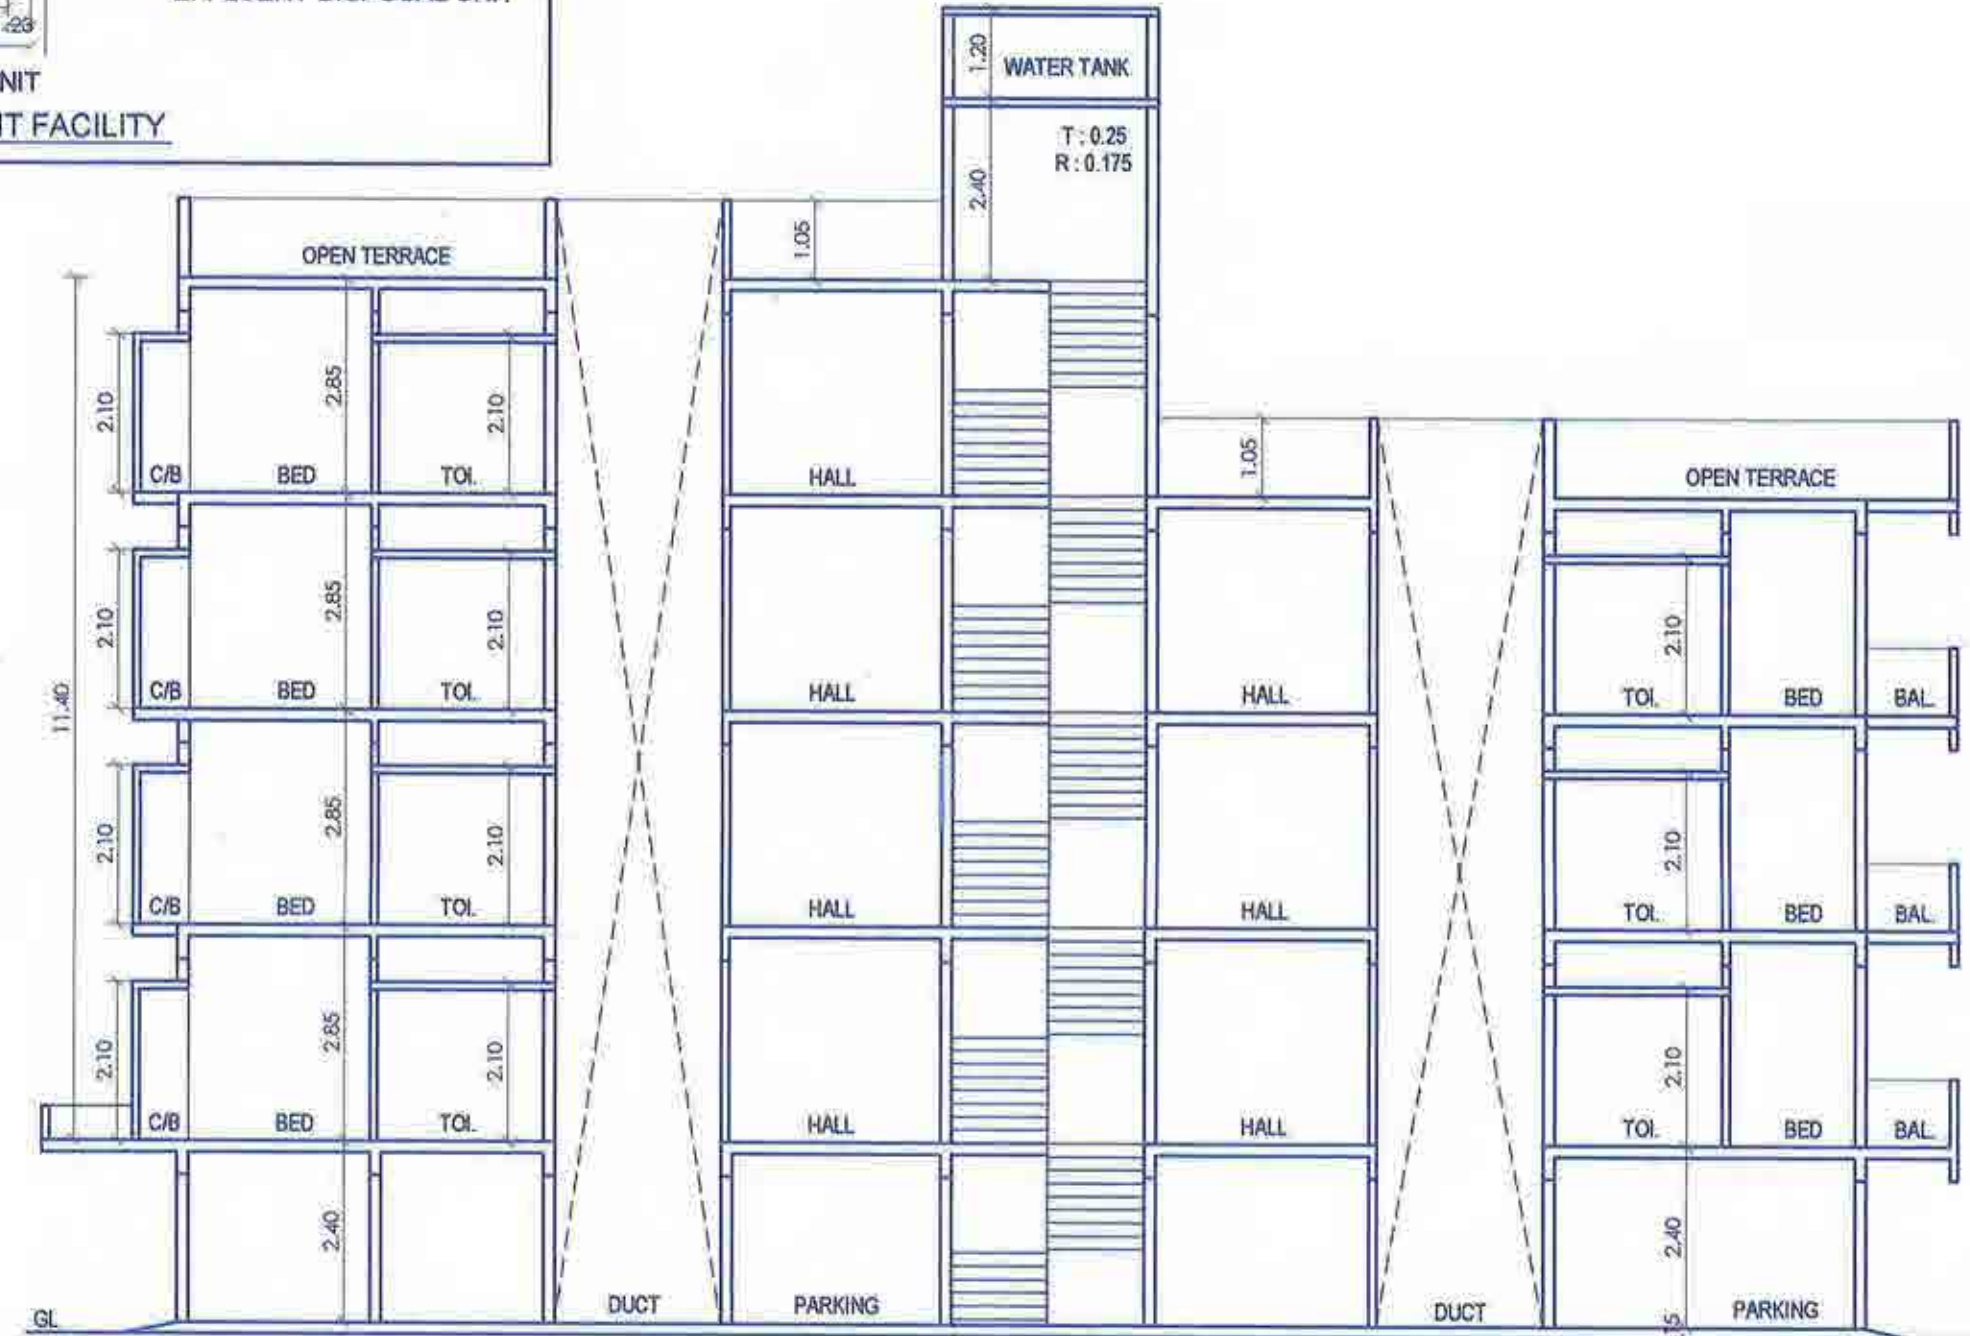


SECTION @ AA
SCALE: 1:100

T.D.R. STATEMENT

PLOT AREA = 605.16 SQMT.
40 % T.D.R. PERMISSIBLE = 242.06 SQMT.
T.D.R. TAKEN = 242.06 SQMT.
PER. BUILT UP AREA = 847.16 SQMT
PROP. BUILT UP AREA = 840.24 SQMT
T.D.R. ZONE = "C"
DRC NO. 554 DATED 03 Feb 2012
AGREEMENT NO: 8554, DATE: 10/09/2014

STAIRCASE & PASSAGE AREA CALCULATION

FLOOR	FLOOR AREA	PERM. 20%	PROVIDED	EXCESS AREA
FIRST FLOOR	230.01	46.00	21.52	---
SECOND FLOOR	230.01	46.00	21.52	---
THIRD FLOOR	230.01	46.00	21.52	---
FOURTH FLOOR	138.55	27.71	21.52	---
TOTAL = 86.08 SQMT.				---

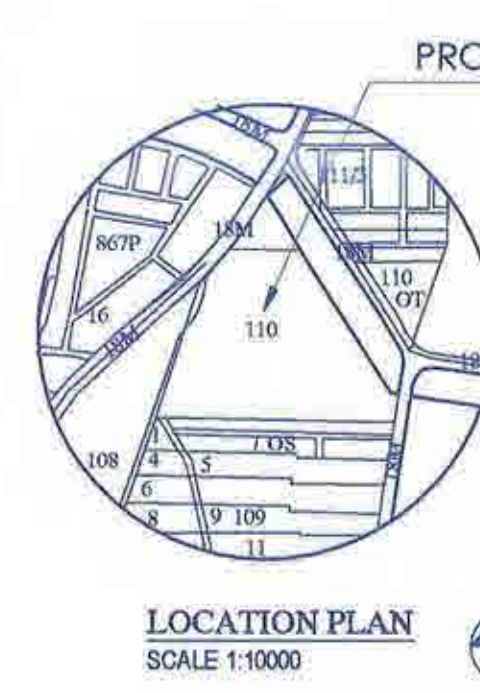

LOCATION PLAN
SCALE: 1:10000


CARPET AREA STATEMENT					
BUILDING/ FLOOR NO.	FLAT NO.	FLOOR AREA OF ALL ROOMS INCLUDING KITCHEN	FLOOR AREA OF BATHROOM/W.C./TOILET/ PASSAGE ETC. (EXCLUDING AREA UNDER WALLS)	FLOOR AREA OF BALCONIES/ALTERNATE TERRACE (EXCLUDING AREA UNDER WALLS)	FLOOR AREA OF ALL DOUBLE HL TERRACE (EXCLUDING AREA UNDER WALLS)
FIRST FLOOR	101,102	HALL - 4.80 X 3.00 = 14.40 KITCHEN - 4.45 X 2.26 = 10.05 BED - 3.45 X 2.40 = 8.28 BED - 3.45 X 2.40 = 8.28 PASSAGE - 1.12 X 1.05 = 1.17 PASSAGE - 0.90 X 2.31 = 2.07 UTILITY - 1.20 X 0.95 = 1.14 TOTAL = 45.51 SQMT.	TOILET - 1.20 X 2.40 = 2.88 TOILET - 1.20 X 2.40 = 2.88 TOTAL = 5.76	3.45 X 0.90 = 3.10	1.26 X 0.60 = 0.75 2.15 X 0.60 = 1.29 2.25 X 0.60 = 1.35 TOTAL = 3.39
	103,104	HALL - 5.12 X 3.12 = 16.07 KITCHEN - 4.45 X 2.26 = 10.05 BED - 3.45 X 2.40 = 8.28 BED - 3.45 X 2.40 = 8.28 PASSAGE - 1.12 X 1.05 = 1.17 PASSAGE - 0.90 X 2.31 = 2.07 UTILITY - 1.20 X 0.95 = 1.14 TOTAL = 45.51 SQMT.	TOILET - 1.20 X 2.40 = 2.88 TOILET - 1.20 X 2.40 = 2.88 TOTAL = 5.76	3.45 X 0.90 = 3.10	1.26 X 0.60 = 0.75 2.15 X 0.60 = 1.29 2.25 X 0.60 = 1.35 TOTAL = 3.39
	201,202 301,302	HALL - 4.80 X 3.00 = 14.40 KITCHEN - 4.45 X 2.26 = 10.05 BED - 3.45 X 2.40 = 8.28 BED - 3.45 X 2.40 = 8.28 PASSAGE - 1.12 X 1.05 = 1.17 PASSAGE - 0.90 X 2.31 = 2.07 UTILITY - 1.20 X 0.95 = 1.14 TOTAL = 45.51 SQMT.	TOILET - 1.20 X 2.40 = 2.88 TOILET - 1.20 X 2.40 = 2.88 TOTAL = 5.76	3.45 X 0.90 = 3.10 3.00 X 0.90 = 2.70 TOTAL = 5.80	1.26 X 0.60 = 0.75 2.15 X 0.60 = 1.29 2.25 X 0.60 = 1.35 TOTAL = 3.39
SECOND & THIRD	203,204 303,304	HALL - 5.12 X 3.12 = 16.07 KITCHEN - 4.45 X 2.26 = 10.05 BED - 3.45 X 2.40 = 8.28 BED - 3.45 X 2.40 = 8.28 PASSAGE - 1.12 X 1.05 = 1.17 PASSAGE - 0.90 X 2.31 = 2.07 UTILITY - 1.20 X 0.95 = 1.14 TOTAL = 45.51 SQMT.	TOILET - 1.20 X 2.40 = 2.88 TOILET - 1.20 X 2.40 = 2.88 TOTAL = 5.76	3.45 X 0.90 = 3.10 3.00 X 0.90 = 2.70 TOTAL = 5.80	1.26 X 0.60 = 0.75 2.15 X 0.60 = 1.29 2.25 X 0.60 = 1.35 TOTAL = 3.39
	401	HALL - 4.80 X 3.00 = 14.40 KITCHEN - 4.45 X 2.26 = 10.05 BED - 3.45 X 2.40 = 8.28 BED - 3.45 X 2.40 = 8.28 PASSAGE - 1.12 X 1.05 = 1.17 PASSAGE - 0.90 X 2.31 = 2.07 UTILITY - 1.20 X 0.95 = 1.14 TOTAL = 45.51 SQMT.	TOILET - 1.20 X 2.40 = 2.88 TOILET - 1.20 X 2.40 = 2.88 TOTAL = 5.76	3.45 X 0.90 = 3.10 3.00 X 0.90 = 2.70 TOTAL = 5.80	1.26 X 0.60 = 0.75 2.15 X 0.60 = 1.29 2.25 X 0.60 = 1.35 TOTAL = 3.39
	402	HALL - 5.12 X 3.12 = 16.07 KITCHEN - 4.45 X 2.26 = 10.05 BED - 3.45 X 2.40 = 8.28 BED - 3.45 X 2.40 = 8.28 PASSAGE - 1.12 X 1.05 = 1.17 PASSAGE - 0.90 X 2.31 = 2.07 UTILITY - 1.20 X 0.95 = 1.14 TOTAL = 45.51 SQMT.	TOILET - 1.20 X 2.40 = 2.88 TOILET - 1.20 X 2.40 = 2.88 TOTAL = 5.76	3.45 X 0.90 = 3.10 3.00 X 0.90 = 2.70 TOTAL = 5.80	1.26 X 0.60 = 0.75 2.15 X 0.60 = 1.29 2.25 X 0.60 = 1.35 TOTAL = 3.39

PARKING STATEMENT


AREA/NO.	REQUIRED PARKING	PROVIDED PARKING
PLOT	4 Nos.	4 Nos.
TENANT	14 Nos.	14 Nos.
TOTAL PROVIDED PARKING	18 Nos.	18 Nos.

BALCONY AREA STATEMENT


FLOOR	FLOOR AREA	PERM. 10%	PROPOSED	EXCESS AREA
FIRST	230.01	23.00	3.40 X 1.20 = 4.08	---
SECO.	230.01	23.00	3.40 X 1.20 = 4.08	---
THIRD	230.01	23.00	3.40 X 1.20 = 4.08	---
FOURTH	138.55	13.85	3.40 X 1.20 = 4.08	---
TOTAL EXCESS BALCONY AREA = 8.48 SQMT.				---

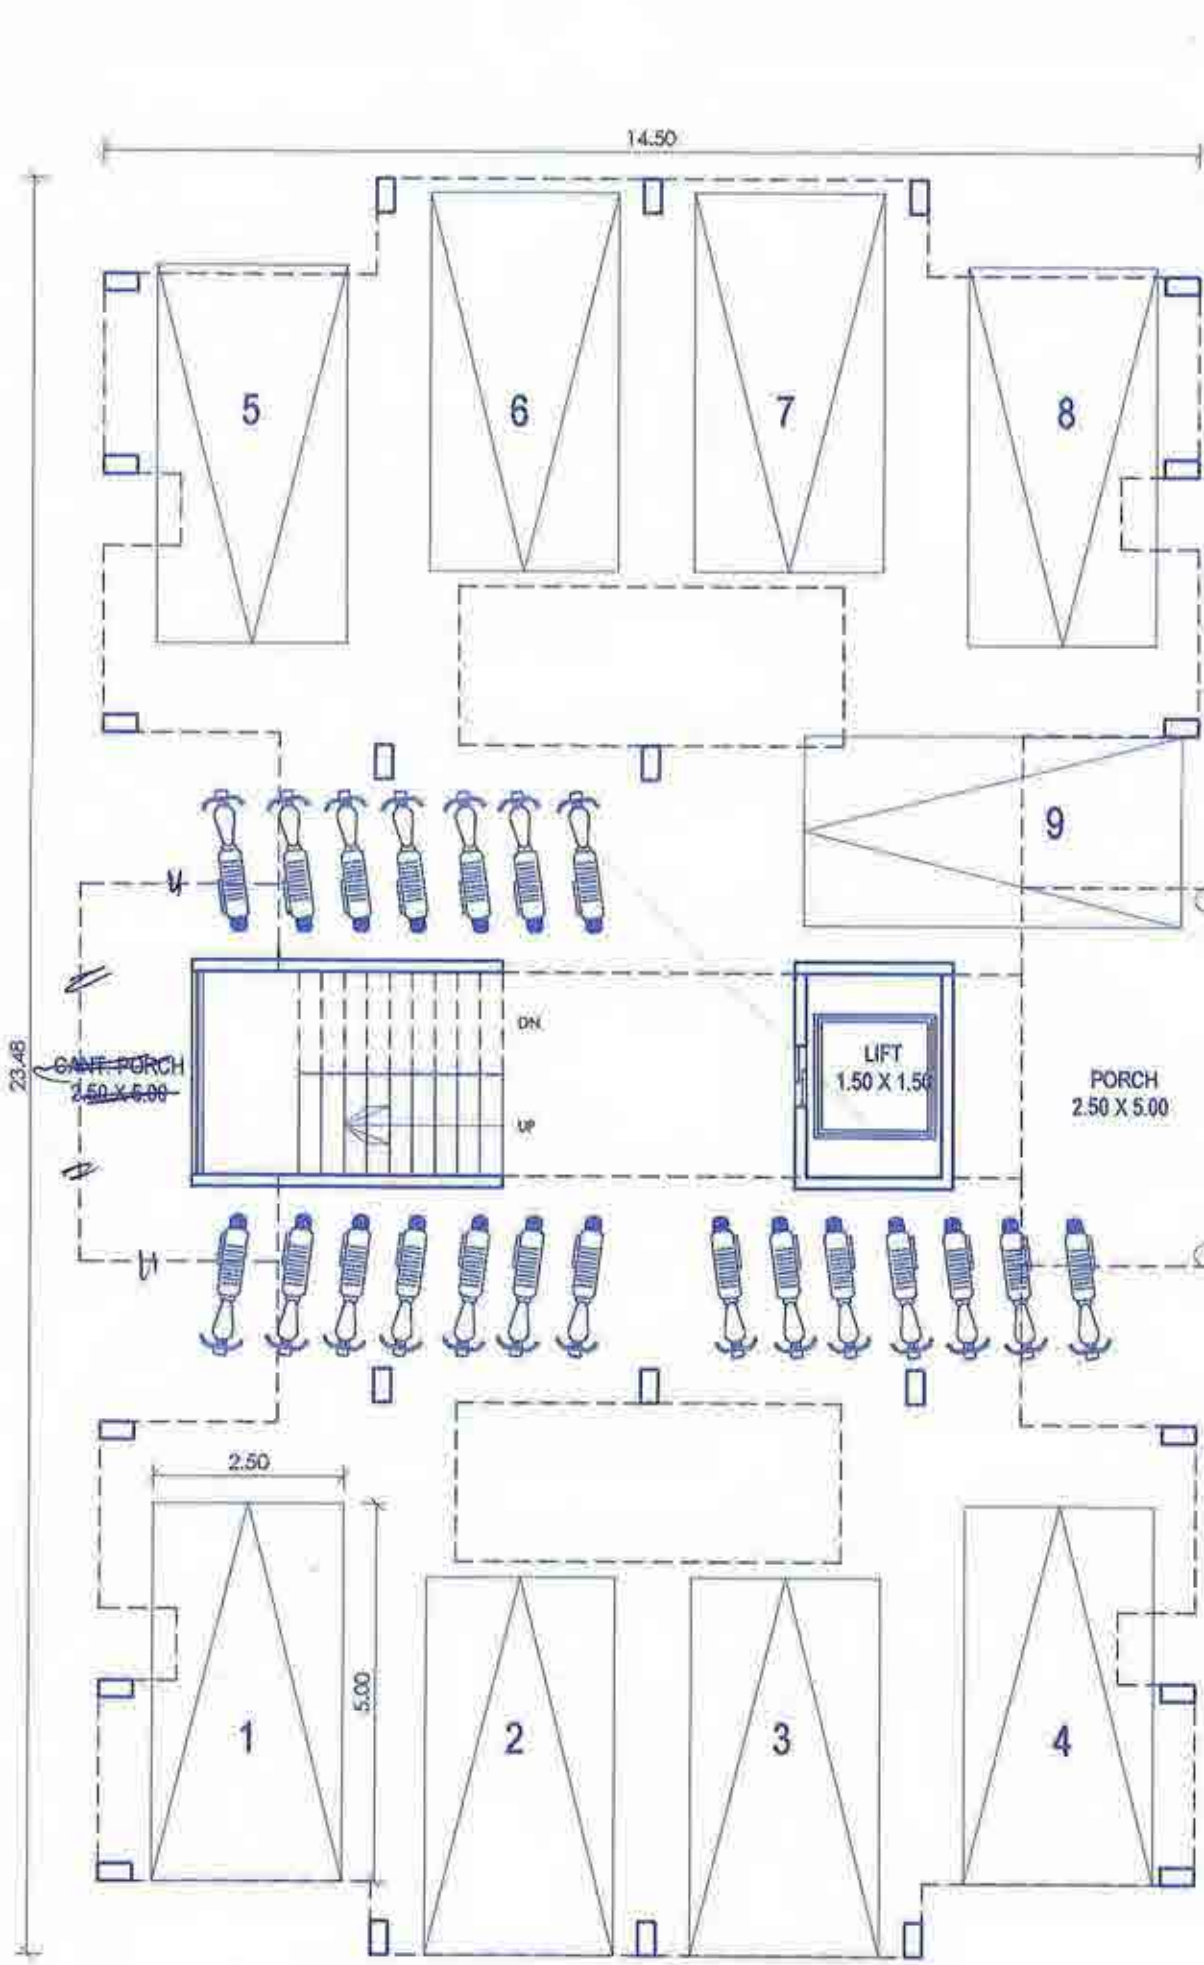


PARKING FLOOR PLAN
SCALE: 1:100

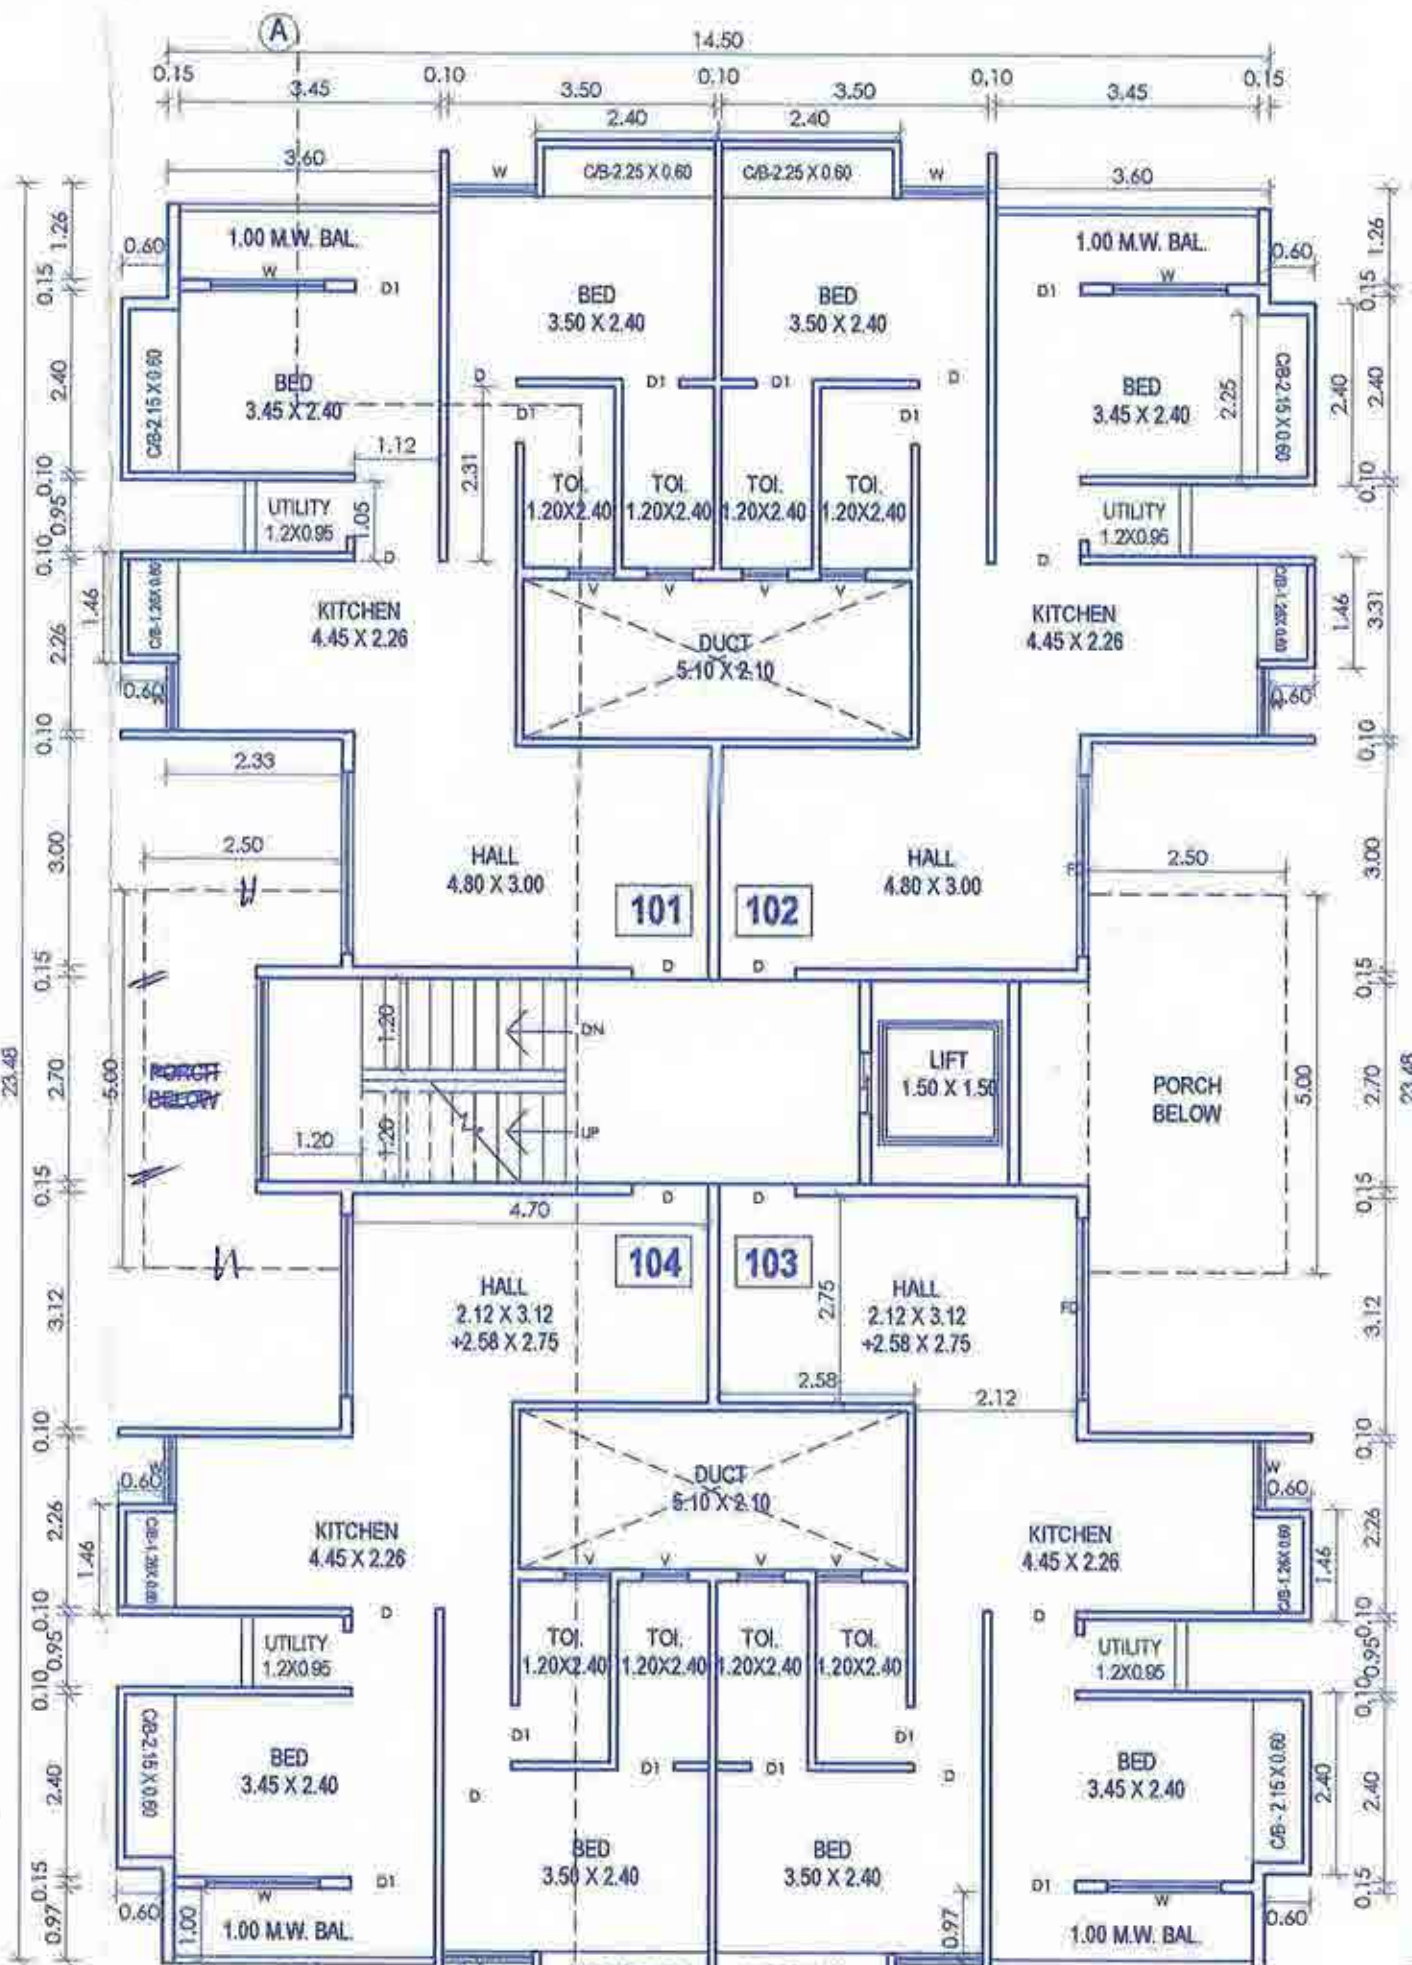

FIRST FLOOR PLAN
SCALE: 1:100

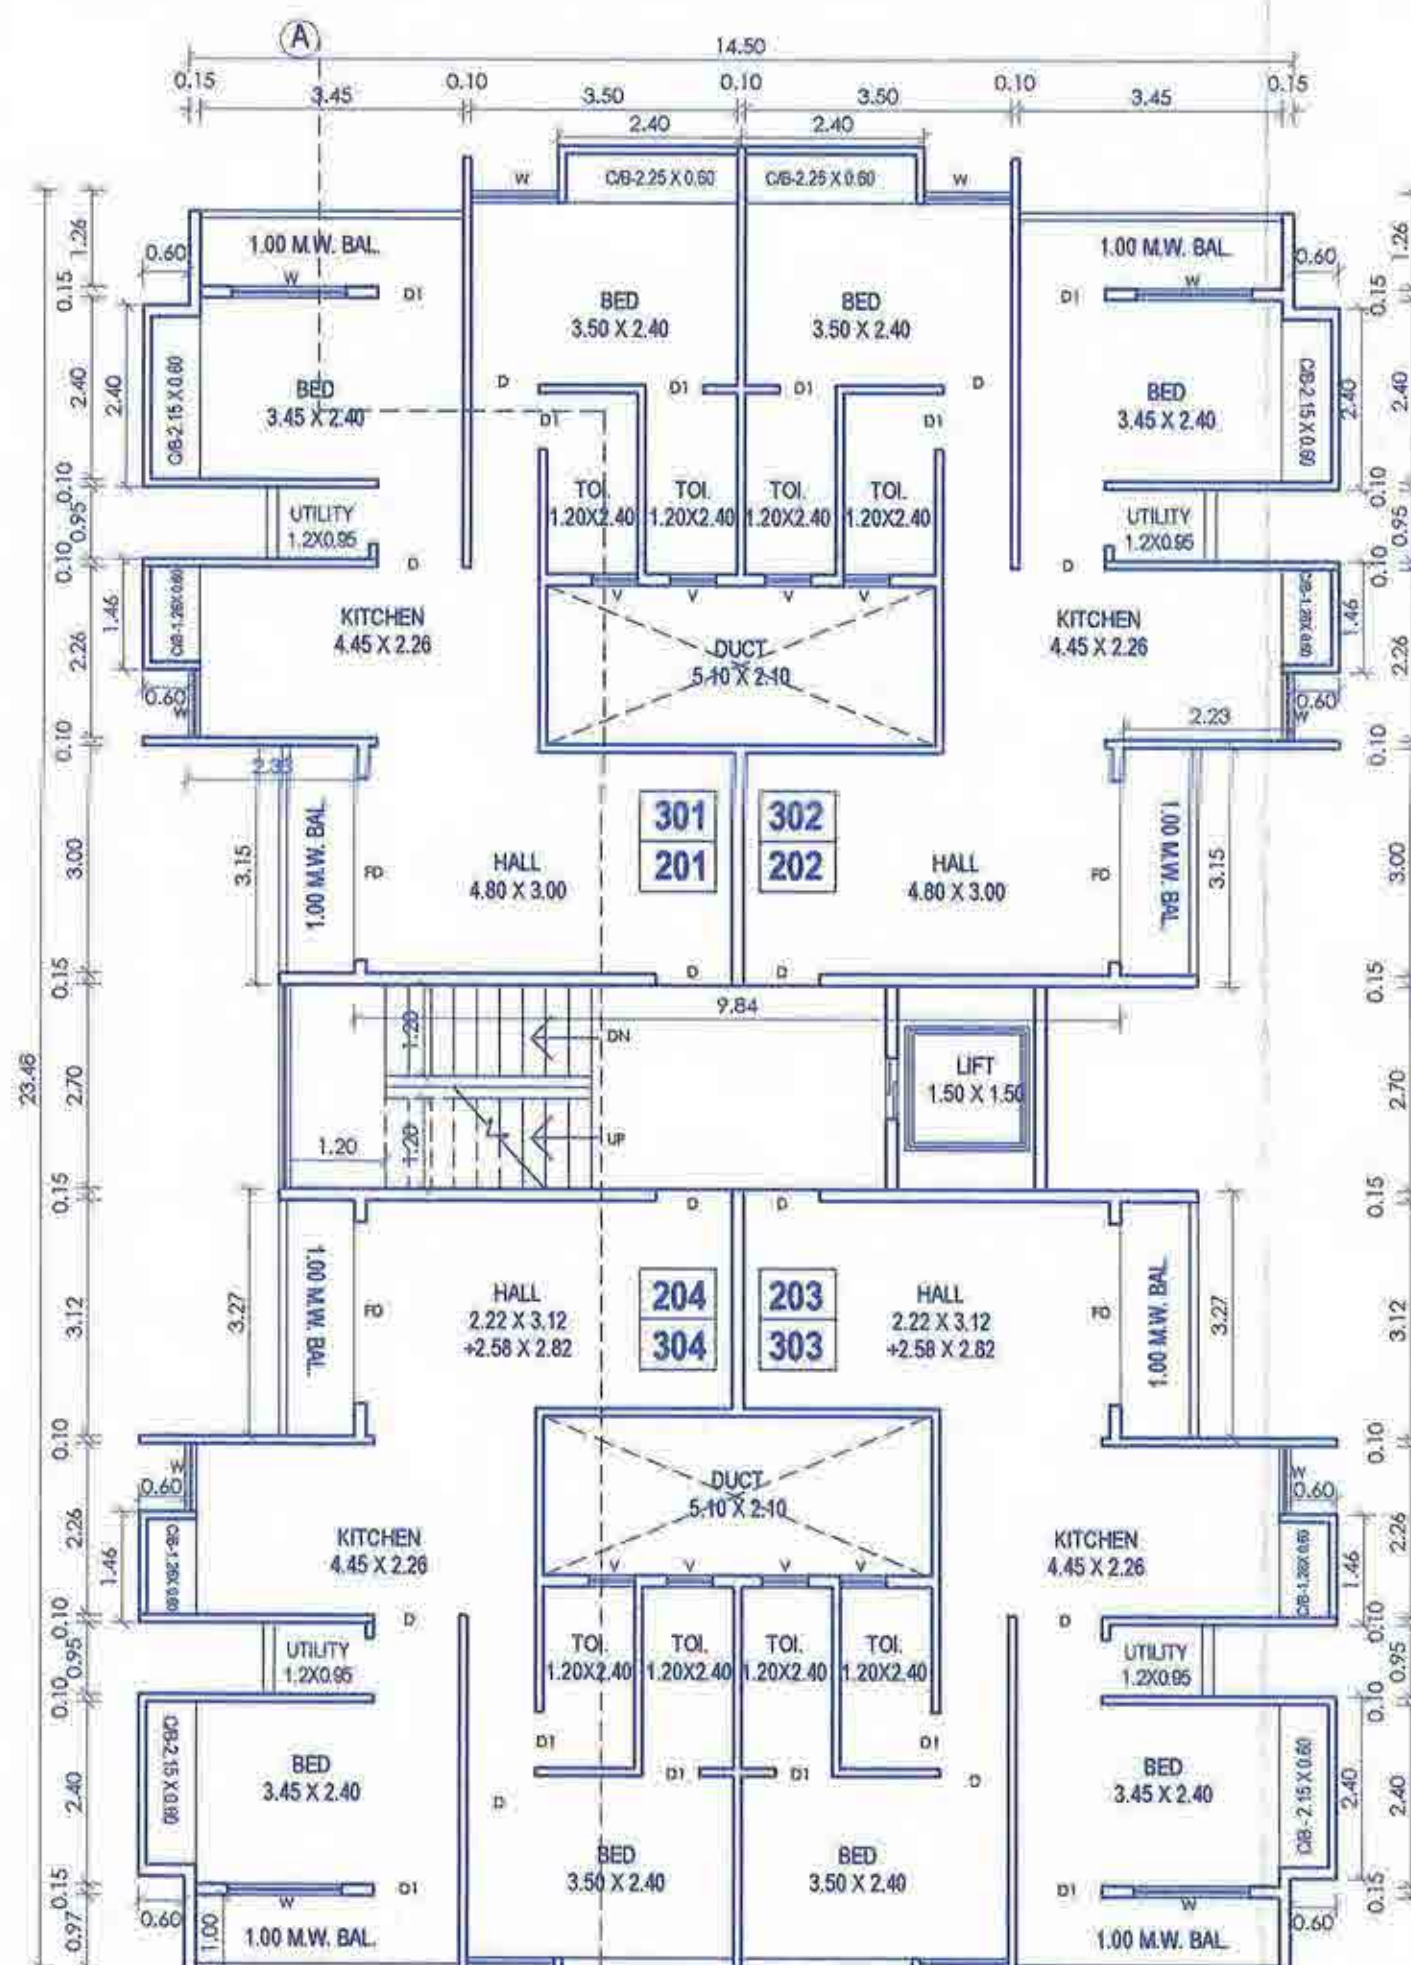

SECOND & THIRD FLOOR PLAN
SCALE: 1:100

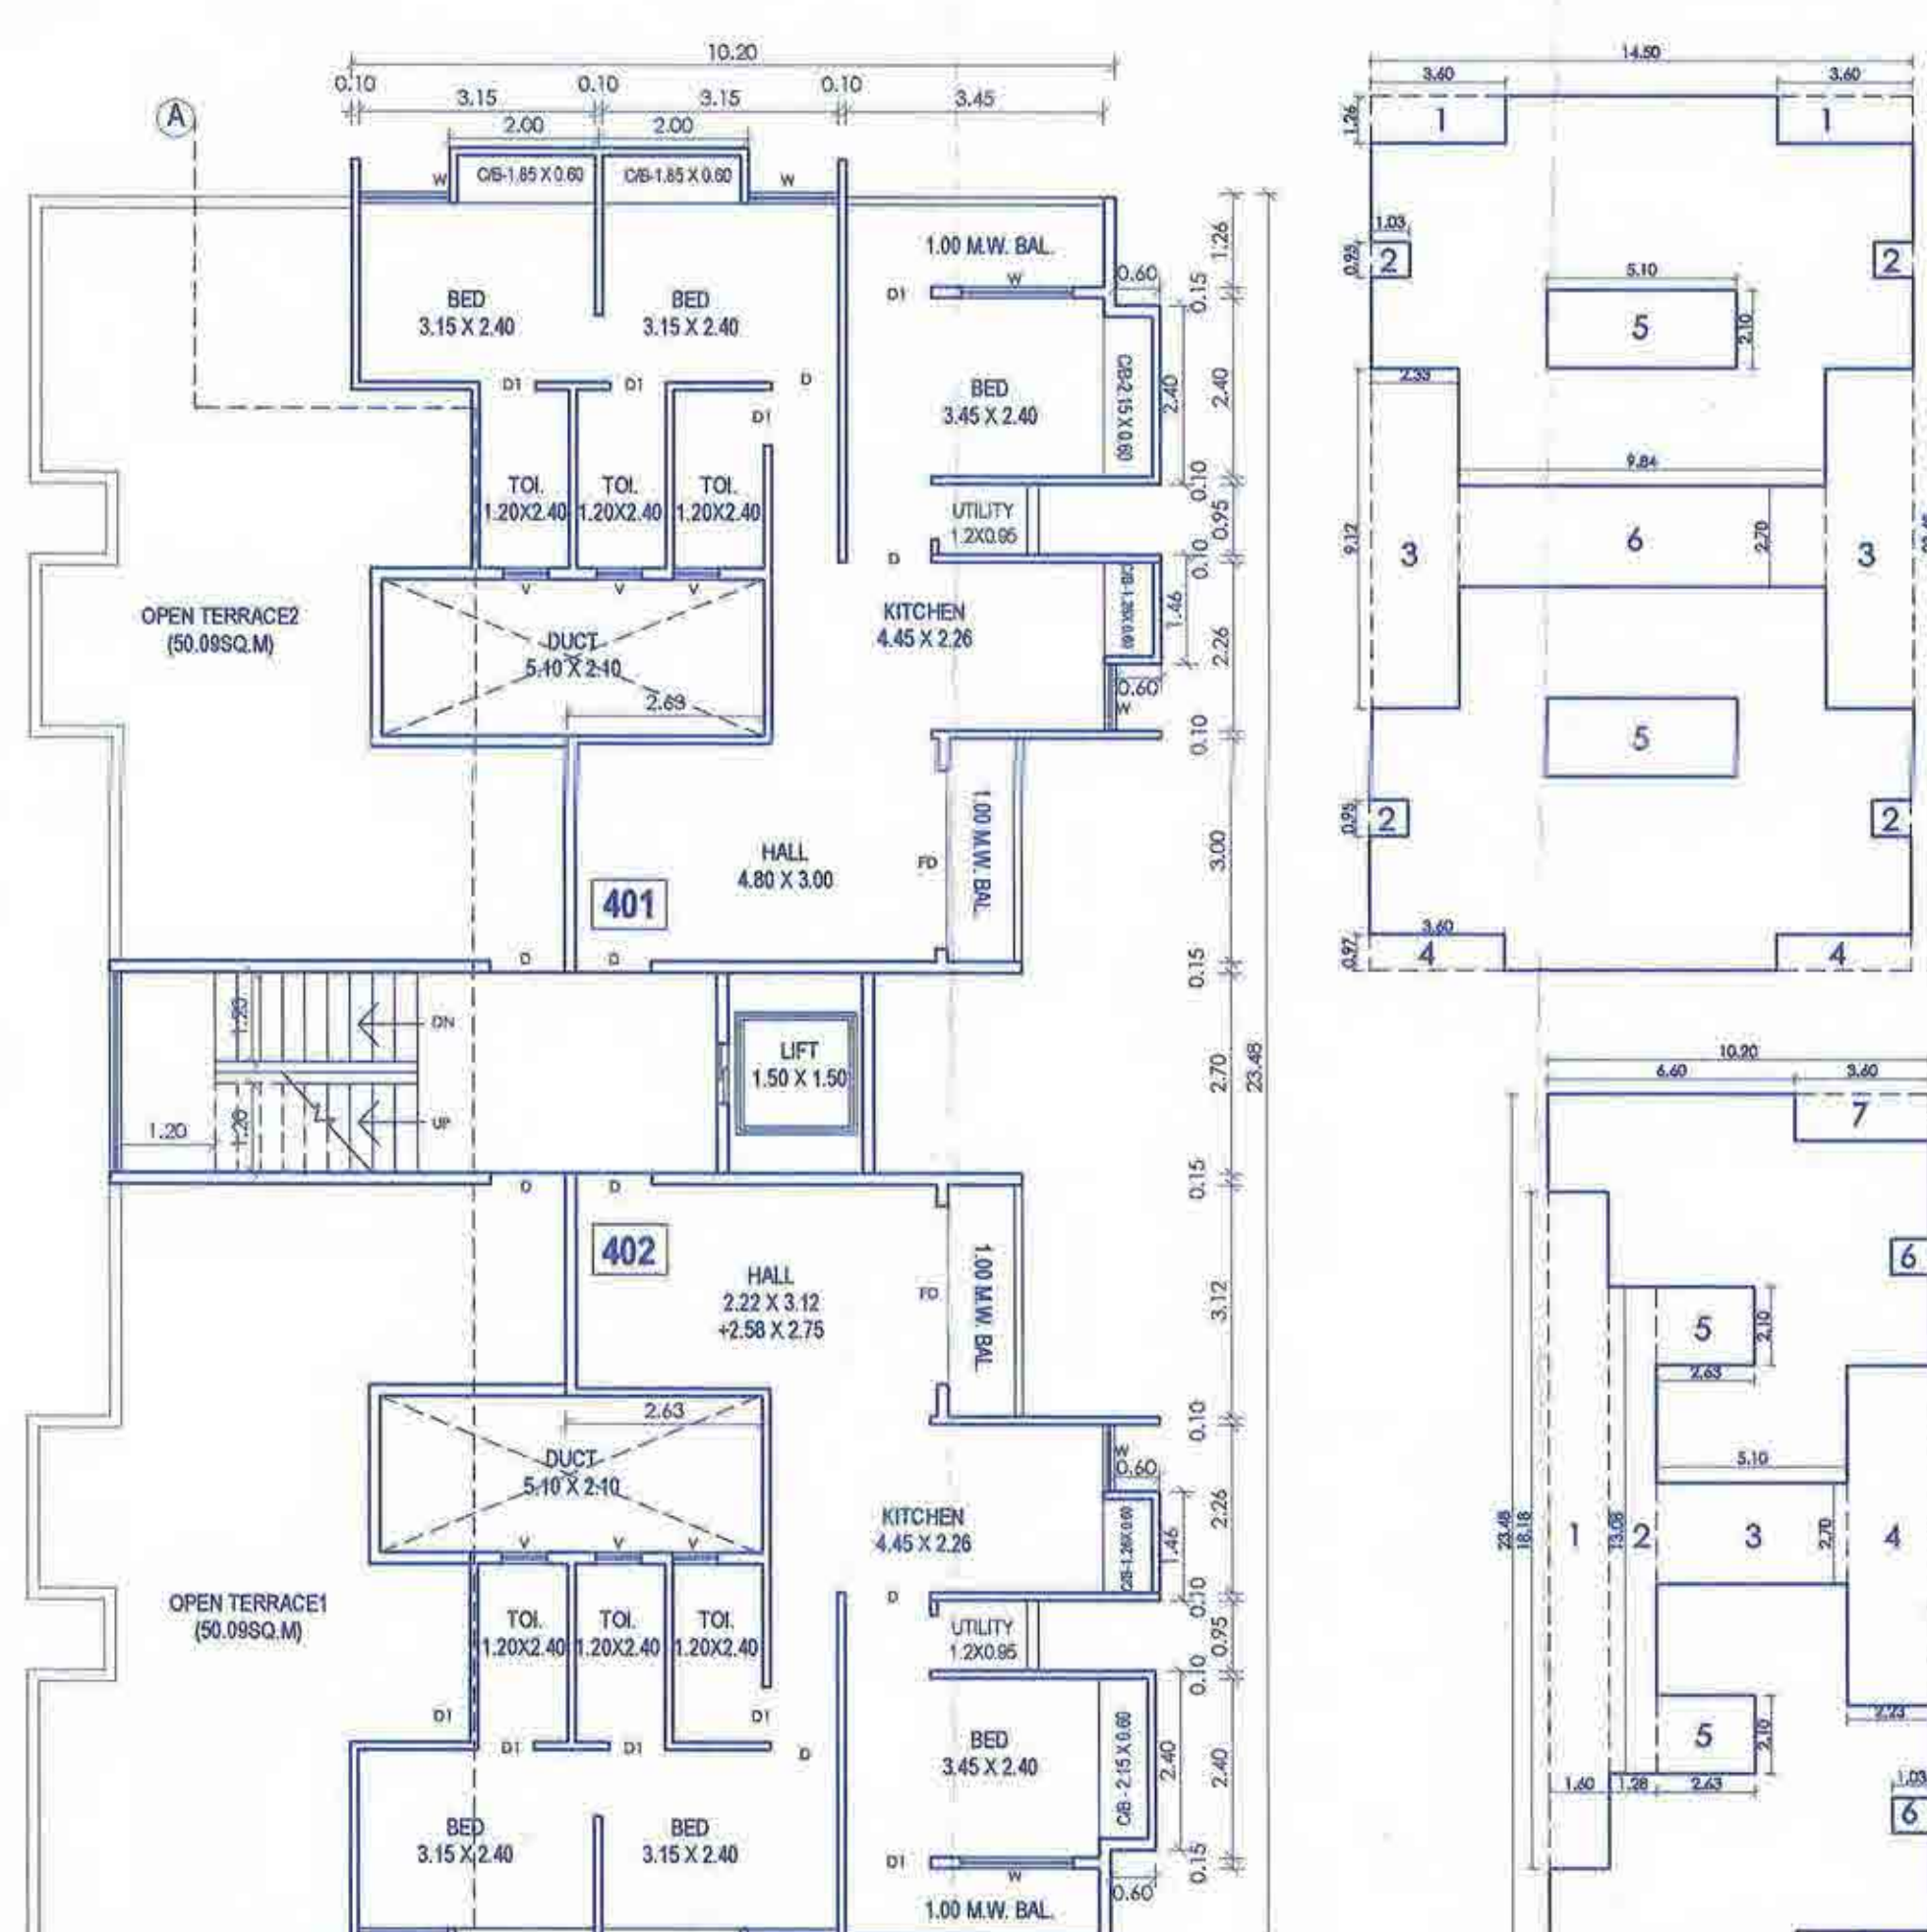

FOURTH FLOOR PLAN
SCALE: 1:100

FOR TYPICAL 1ST TO 3RD FLOOR

AREA OF BLOCK "A"
14.50 X 23.48 = 340.46 Sqmt.
DEDUCTION
01) 3.00 X 1.20 X 2 = 9.07
02) 1.03 X 0.95 X 4 = 3.91
03) 2.33 X 0.92 X 2 = 4.20
04) 3.80 X 0.97 X 2 = 7.36
05) 5.10 X 2.10 X 1 = 10.71
06) 0.84 X 2.70 X 1 = 2.27
TOTAL DEDUCTION = 37.52
340.46 - 37.52 = 302.94
BUP AREA ON EACH FLOOR = 230.01 Sqmt.

FOR FOURTH FLOOR

AREA OF BLOCK "A"
10.20 X 23.48 = 239.49 Sqmt.
DEDUCTION
01) 1.60 X 1.80 X 1 = 2.88
02) 1.28 X 1.08 X 1 = 1.38
03) 5.10 X 2.70 X 1 = 13.77
04) 2.23 X 0.92 X 1 = 2.05
05) 2.83 X 2.10 X 1 = 5.94
06) 1.03 X 0.95 X 2 = 1.96
07) 3.80 X 1.20 X 1 = 4.56
08) 3.80 X 0.97 X 1 = 3.69
TOTAL DEDUCTION = 37.52
239.49 - 37.52 = 201.97
BUP AREA ON 4TH FLOOR = 138.55 Sqmt.

NOTE (1) MAX. SIZE OF C/B IS 2.4MX0.6MX2.10M

APPROVAL STAMP

APPROVED

in Plans amended in S.LUB

as per the conditions mentioned in the accompanying commencement Certificate No. dated 19/11/2017

Excise Engineer
(Town Planning Dept.)
Nashik Municipal Corporation

REF1: PREVIOUSLY APPROVED BY COMMENCEMENT CERTIFICATE NO. LND/PM/138/2014, DATED 11/09/2014 & 23/09/2015
REF2: PREVIOUSLY TAKEN TOR BY CERT. NO. 554, DATED 03/FEB/2012 AND AS PER AGREEMENT NO. 8554, DATED 10/09/2014.

AREA STATEMENT	SQ. M
1. AREA OF THE PLOT	605.16
2. DEDUCTIONS FOR	
a) ROAD ACQUISITION AREA	---
b) PROPOSED ROADS	---
c) ANY RESERVATION	---
d) TOTAL (a + b + c)	---
3. NET GROSS AREA OF THE PLOT	605.16
4. DEDUCTIONS FOR	
a) RECREATIONAL GROUND PER (RULE 113/31)	---
b) INTERNAL ROAD TOTAL (a + b)	---
5. NET AREA OF THE PLOT	605.16
6. ADDITIONS FOR F.S.I. (TOTAL BUILT UP AREA)	---
PROPOSED 1) 40% T.D.R. AREA (PREV. TAKEN TDR)	242.06
6A. TDR NOW TAKEN	0.00
7. TOTAL AREA (5 + 6)	847.16
8. TOTAL F.S.I. PERMISSIBLE	1.00
9. PERMISSIBLE TOTAL FLOOR AREA (7 X 8)	847.16
10. EXISTING FLOOR AREA	831.82
11. PROPOSED AREA	---
12. EXCESS BALCONY AREA TAKEN IN TOTAL FLOOR	---
13. TOTAL BUILT UP AREA PROPOSED (10 + 11 + 12)	840.30
14. TOTAL BUILT UP AREA CONSUMED (13/7)	0.98%

BALCONY AREA STATEMENT

FLOOR	FLOOR AREA	PERM. 10%	PROPOSED	EXCESS AREA
FIRST	230.01	23.00	3.40 X 1.20 = 4.08	---
SECO.	230.01	23.00	3.40 X 1.20 = 4.08	---
THIRD	230.01	23.00	3.40 X 1.20 = 4.08	---
FOURTH	138.55	13.85	3.40 X 1.20 = 4.08	---
TOTAL EXCESS BALCONY AREA = 8.48 SQMT.				---

PARKING STATEMENT

AREA/NO.	REQUIRED PARKING	PROVIDED PARKING
PLOT	4 Nos.	4 Nos.
TENANT	14 Nos.	14 Nos.
TOTAL PROVIDED PARKING	18 Nos.	18 Nos.

STATEMENT

FLOOR	FLOOR AREA	PERM. 10%	PROPOSED	EXCESS AREA
FIRST	230.01	23.00	3.40 X 1.20 = 4.08	---
SECO.	230.01	23.00	3.40 X 1.20 = 4.08	---
THIRD	230.01	23.00	3.40 X 1.20 = 4.08	---
FOURTH	138.55	13.85	3.40 X 1.20 = 4.08	---
TOTAL EXCESS BALCONY AREA = 8.48 SQMT.				---

AREA STATEMENT

AREA STATEMENT	SQ. M
AREA OF PLOT	605.16
40% T.D.R. PERMISSIBLE	242.06
T.D.R. TAKEN (PURCHASED PREVIOUSLY ON DATE 10/09/2014)	242.06
PERMISSIBLE BUILT UP AREA	847.16
PROPOSED BUILT UP AREA	840.30
AT FIRST FLOOR	230.01
AT SECOND FLOOR	230.01
AT THIRD FLOOR	230.01
AT FOURTH FLOOR	138.55
ADD. LIFT AREA (1.80 X 1.80)	3.24
EXCESS BALCONY AREA	8.48
TOTAL BUILT UP AREA	840.30

CERTIFICATE OF AREA

CERTIFIED THAT THE PLOT UNDER REFERENCE WAS SURVEYED BY ME ON 12/10/2016 & DIMENSION OF ALL SIDES ETC. OF THE PLOT STATED ON PLAN ARE MEASURED ON SITE AND AREA SO WORK OUT TALLIES WITH AREA STATED IN DOCUMENT OF OWNERSHIP / T.P. ACT

Signature of Licenced Architect: **capit gujrathi**
Architect
No. 1033RATHI

SIGNATURE OF LICENCED ARCHITECTS

REVISED RESIDENTIAL BUILDING PLAN ON
P.NO.33, S.NO.110/4+5A/2 OF WADALA SHIWAR,
NASHIK
FOR MRS. MAYA VIJAYKUMAR GUJRATHI

Signature of Owner: **amit gujrathi**
Architect
No. 1033RATHI

Signature of Structural Engineer: **amit gujrathi**
Architect
No. 1033RATHI

OWNERS SIGN

STRUCTURAL ENGINEER

AR AMIT GUJRATHI

edigitiz

COMPUTATIONAL ARCHITECTS | ENVIRONMENTAL CONSULTANTS
INTERIOR & LANDSCAPE DESIGNERS | APPROVED VALUERS |
www.edigitiz.com
edigitiz@yahoo.com

214, Suyodh Street, 2nd floor, Gandhi Nagar, Shivajinagar, Nashik - 422002
OFFPH: 0253 2879701, 96 94214284

CAD BY: KATHALE V. SCALE: 1:100 DATE: 15/07/2017

C:\Users\Gaurav\Documents\PRJAL MD_GUJRATHI REVISED_AFTER_OG