




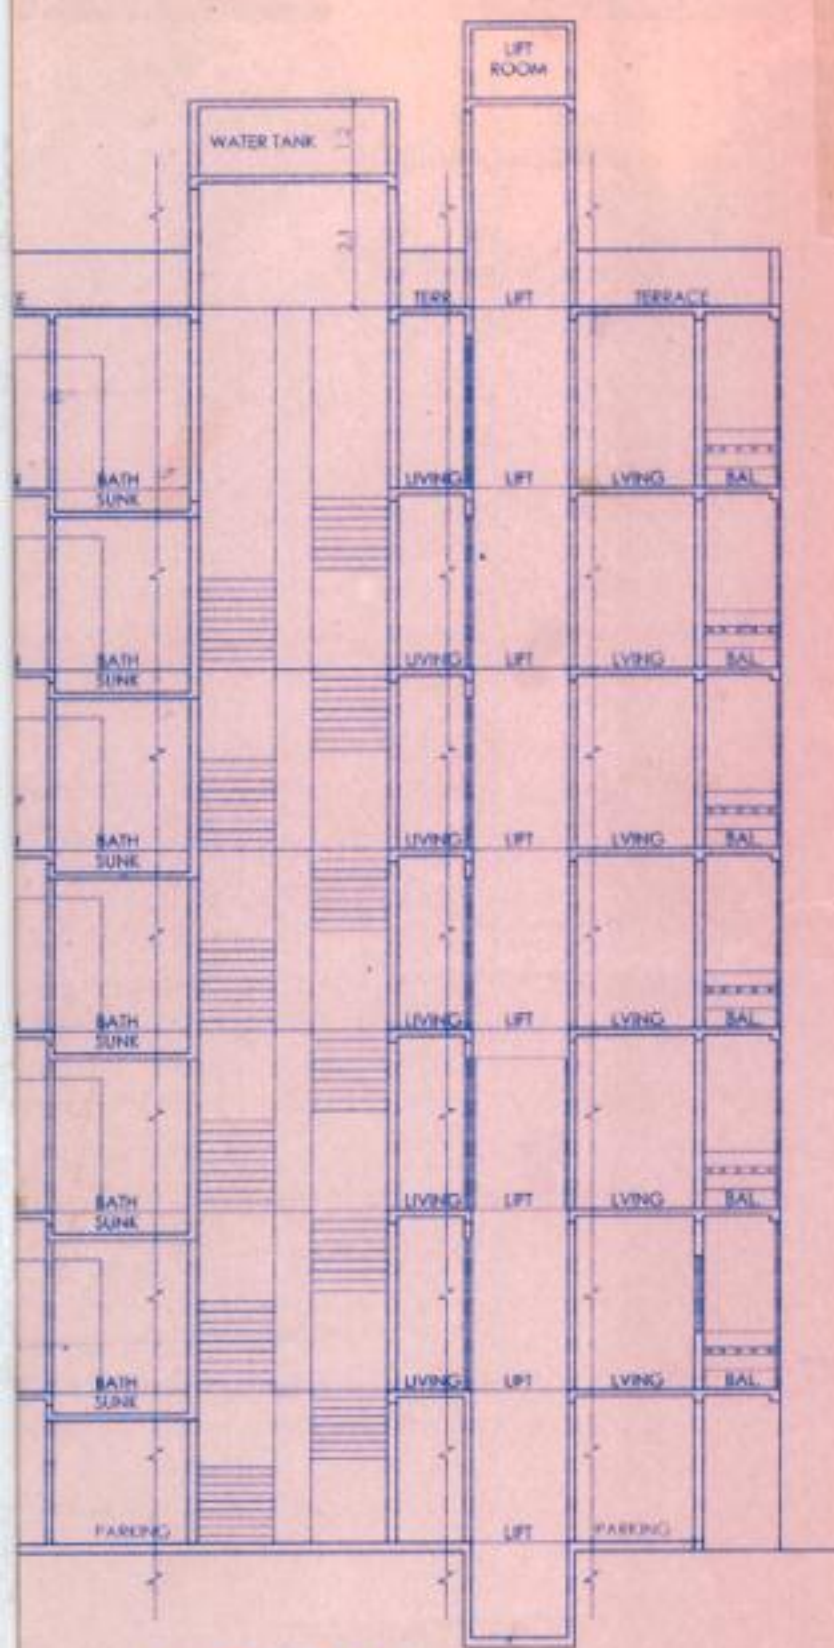


SECTION AT C-C
SCALE: 1:100

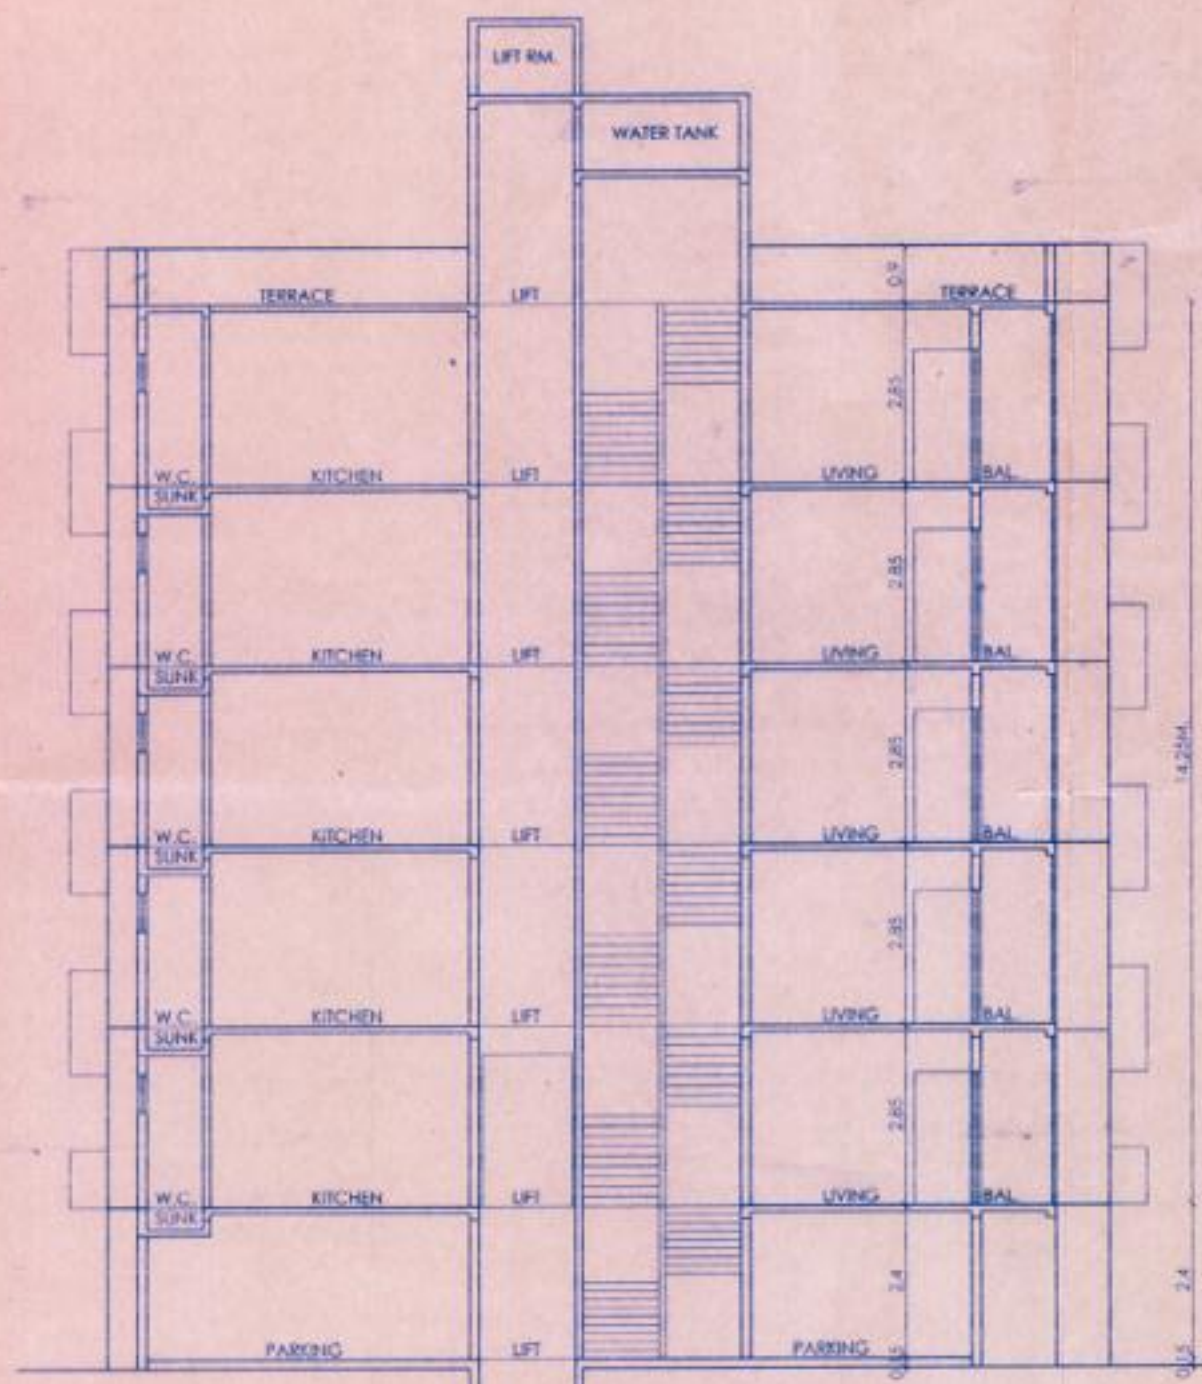


SECTION AT B-B
SCALE: 1:100

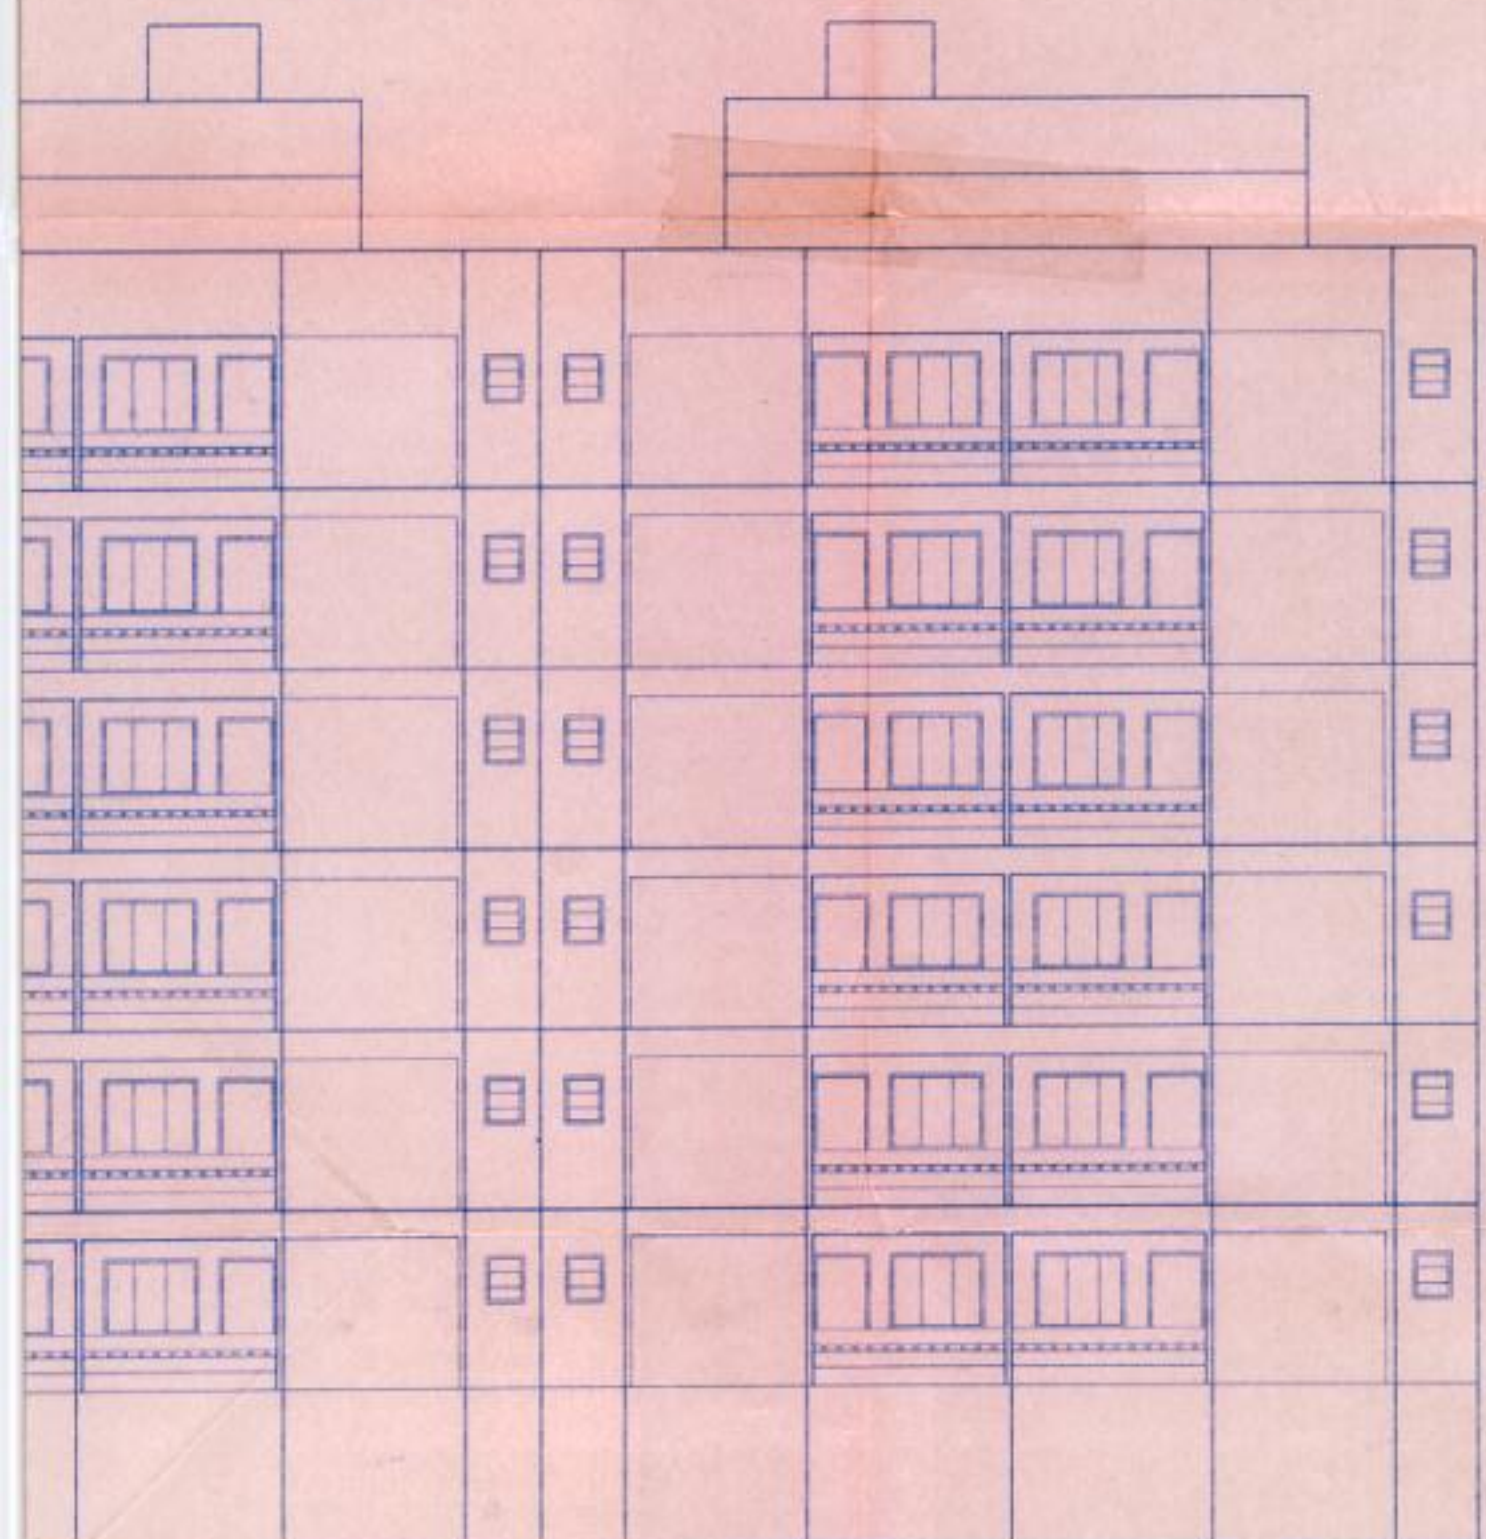


FRONT ELEVATION
SCALE: 1:100

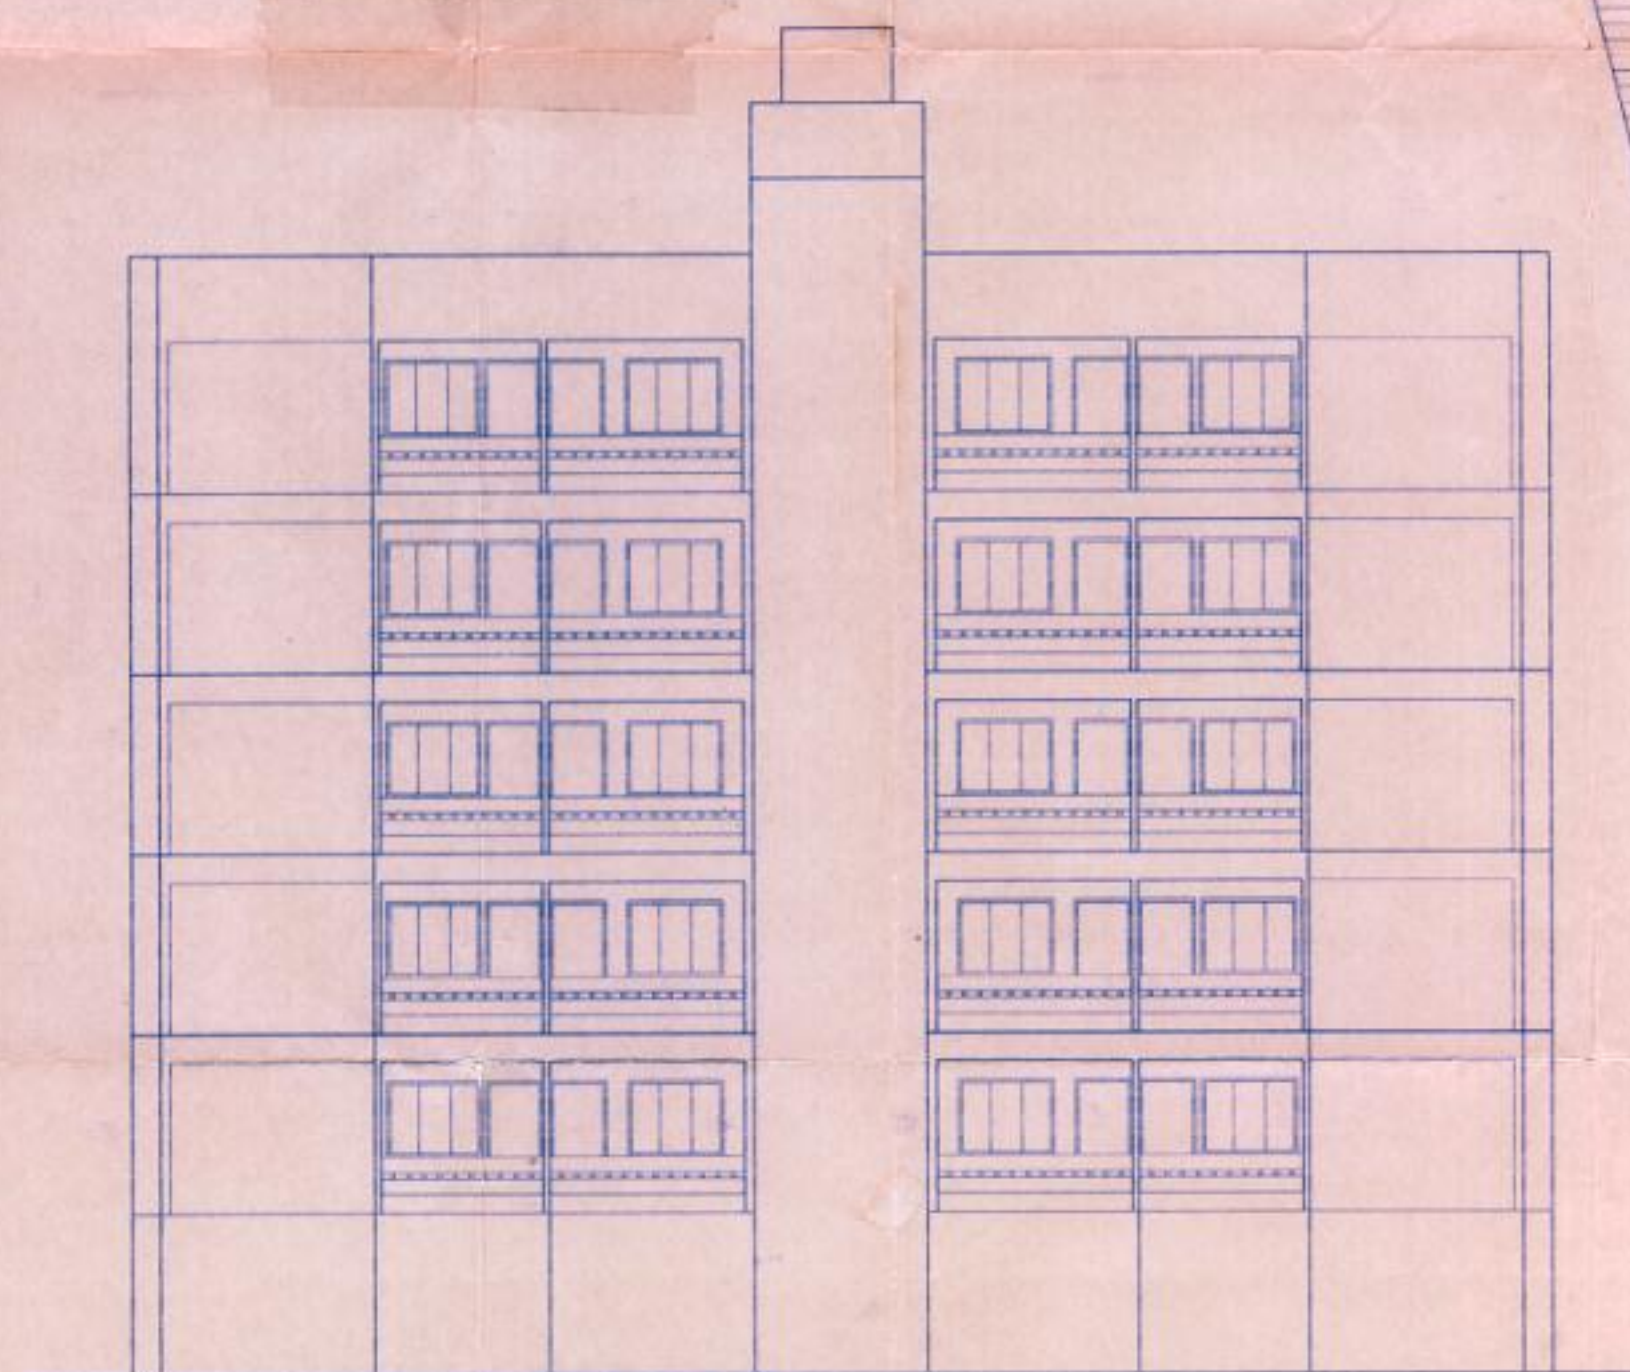


FRONT ELEVATION
SCALE: 1:100

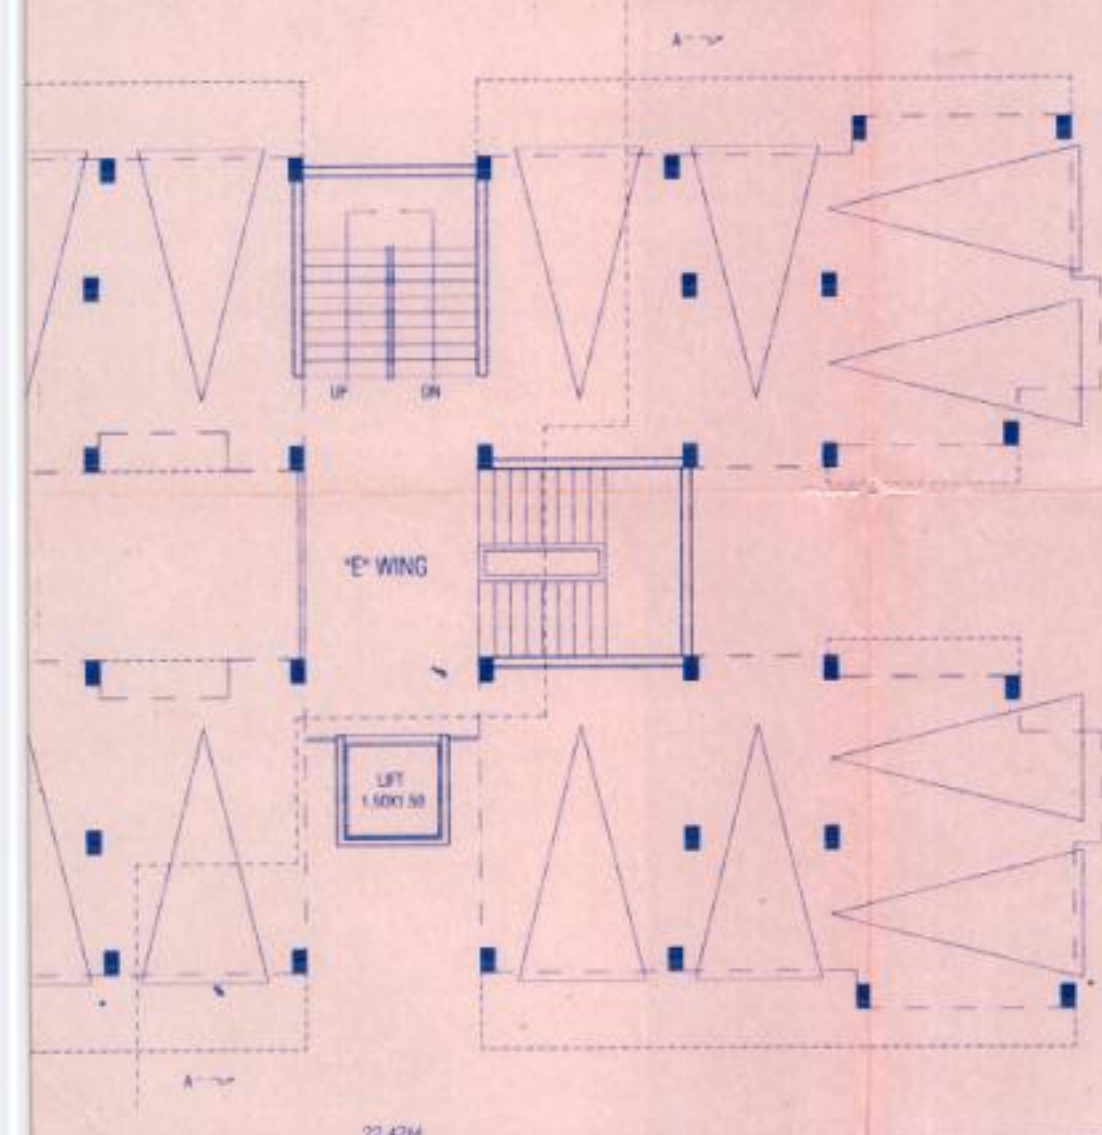


GROUND FLOOR PLAN
SCALE: 1:100 ('E' WING)

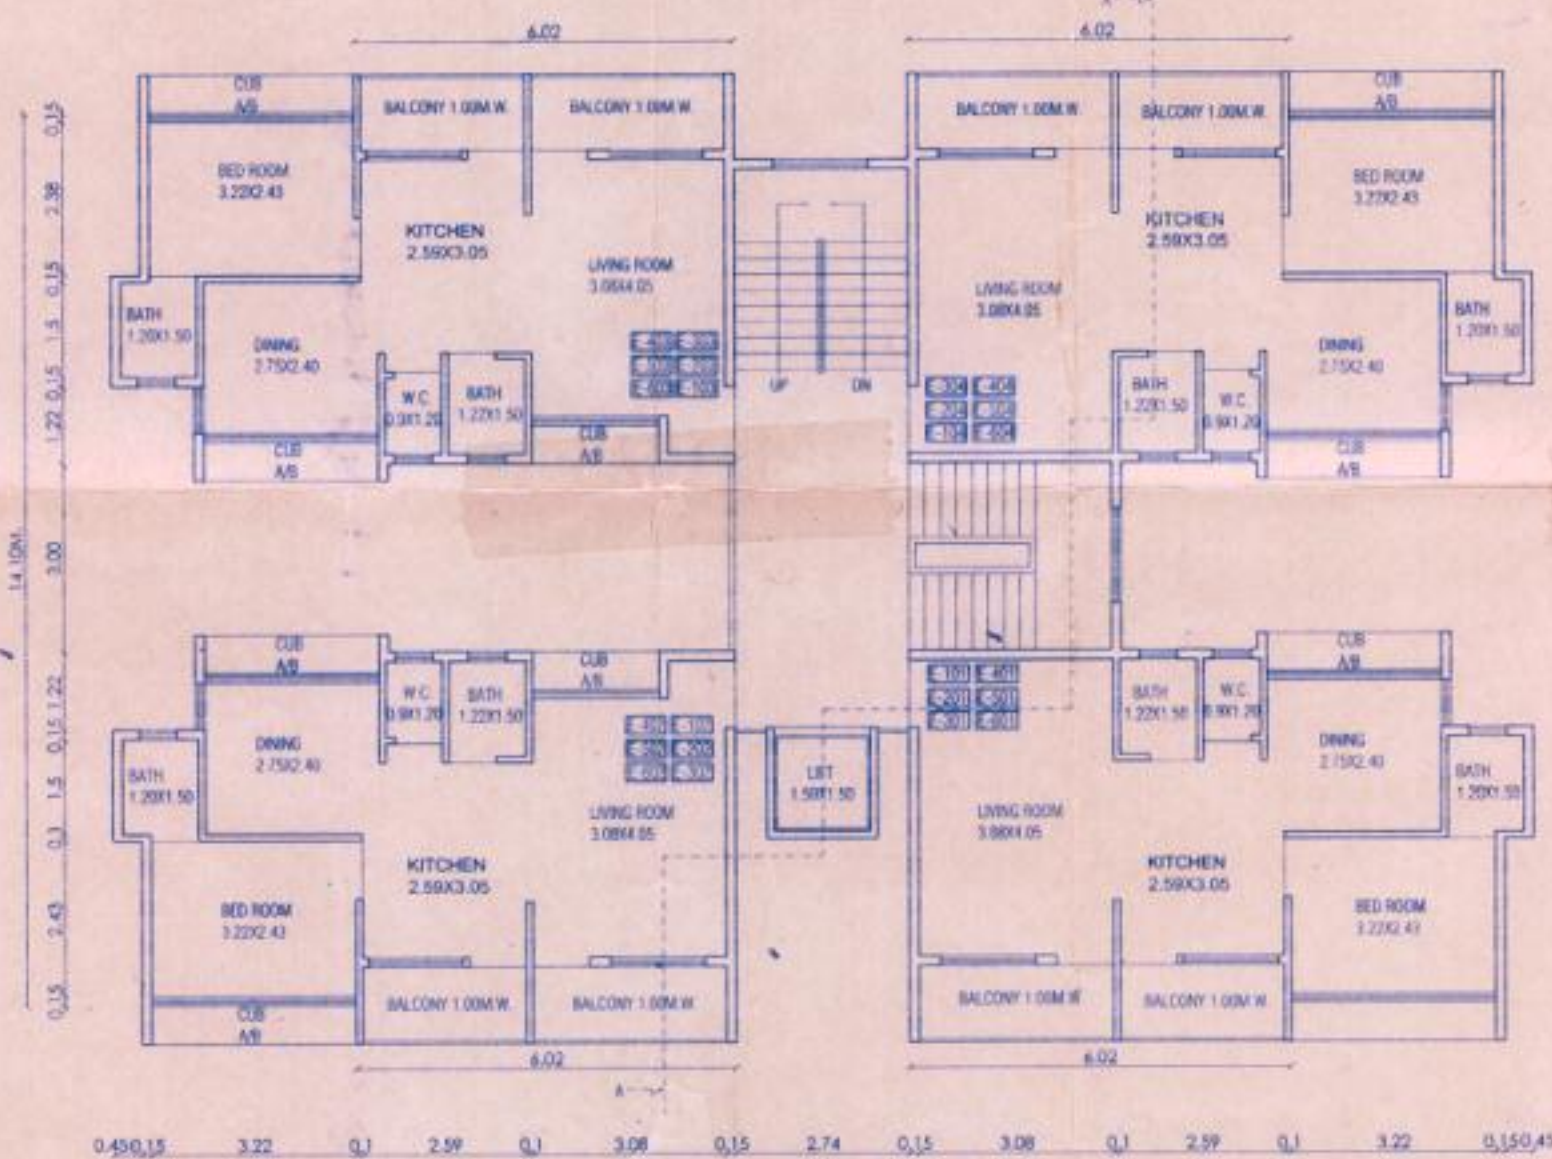


TYPICAL FLOOR PLAN
SCALE: 1:100 ('E' WING)

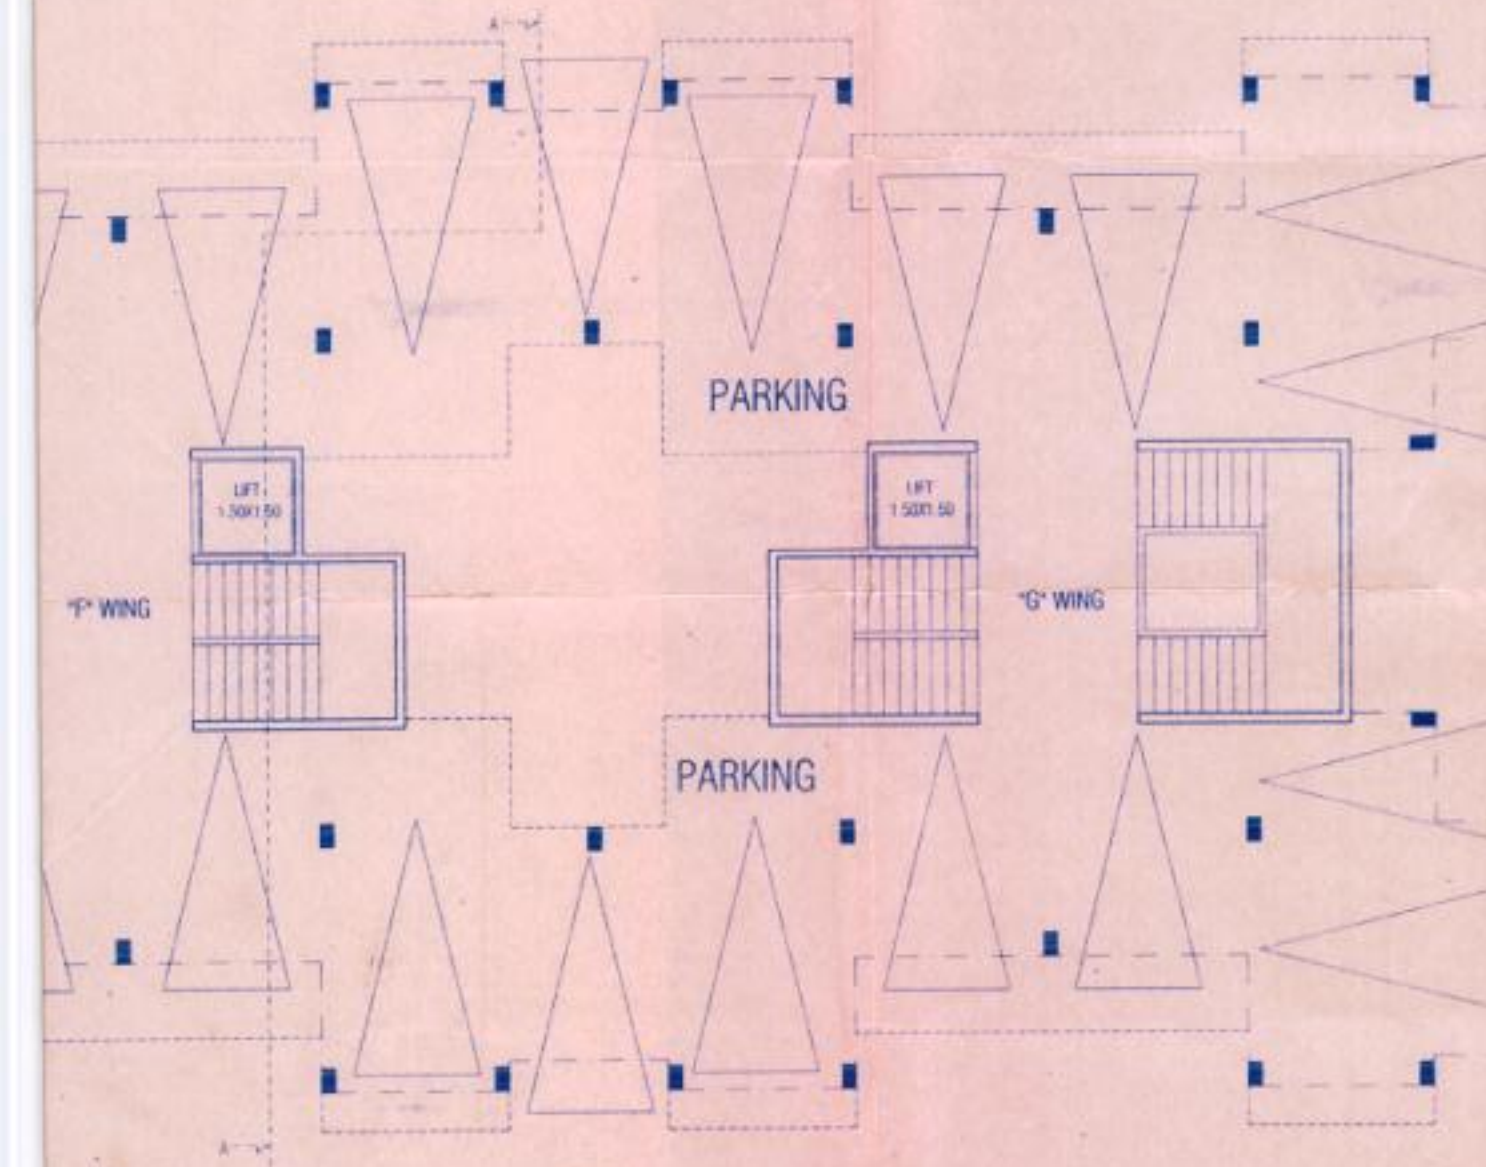

GROUND FLOOR PLAN
SCALE: 1:100 ('F' & 'G' WING)

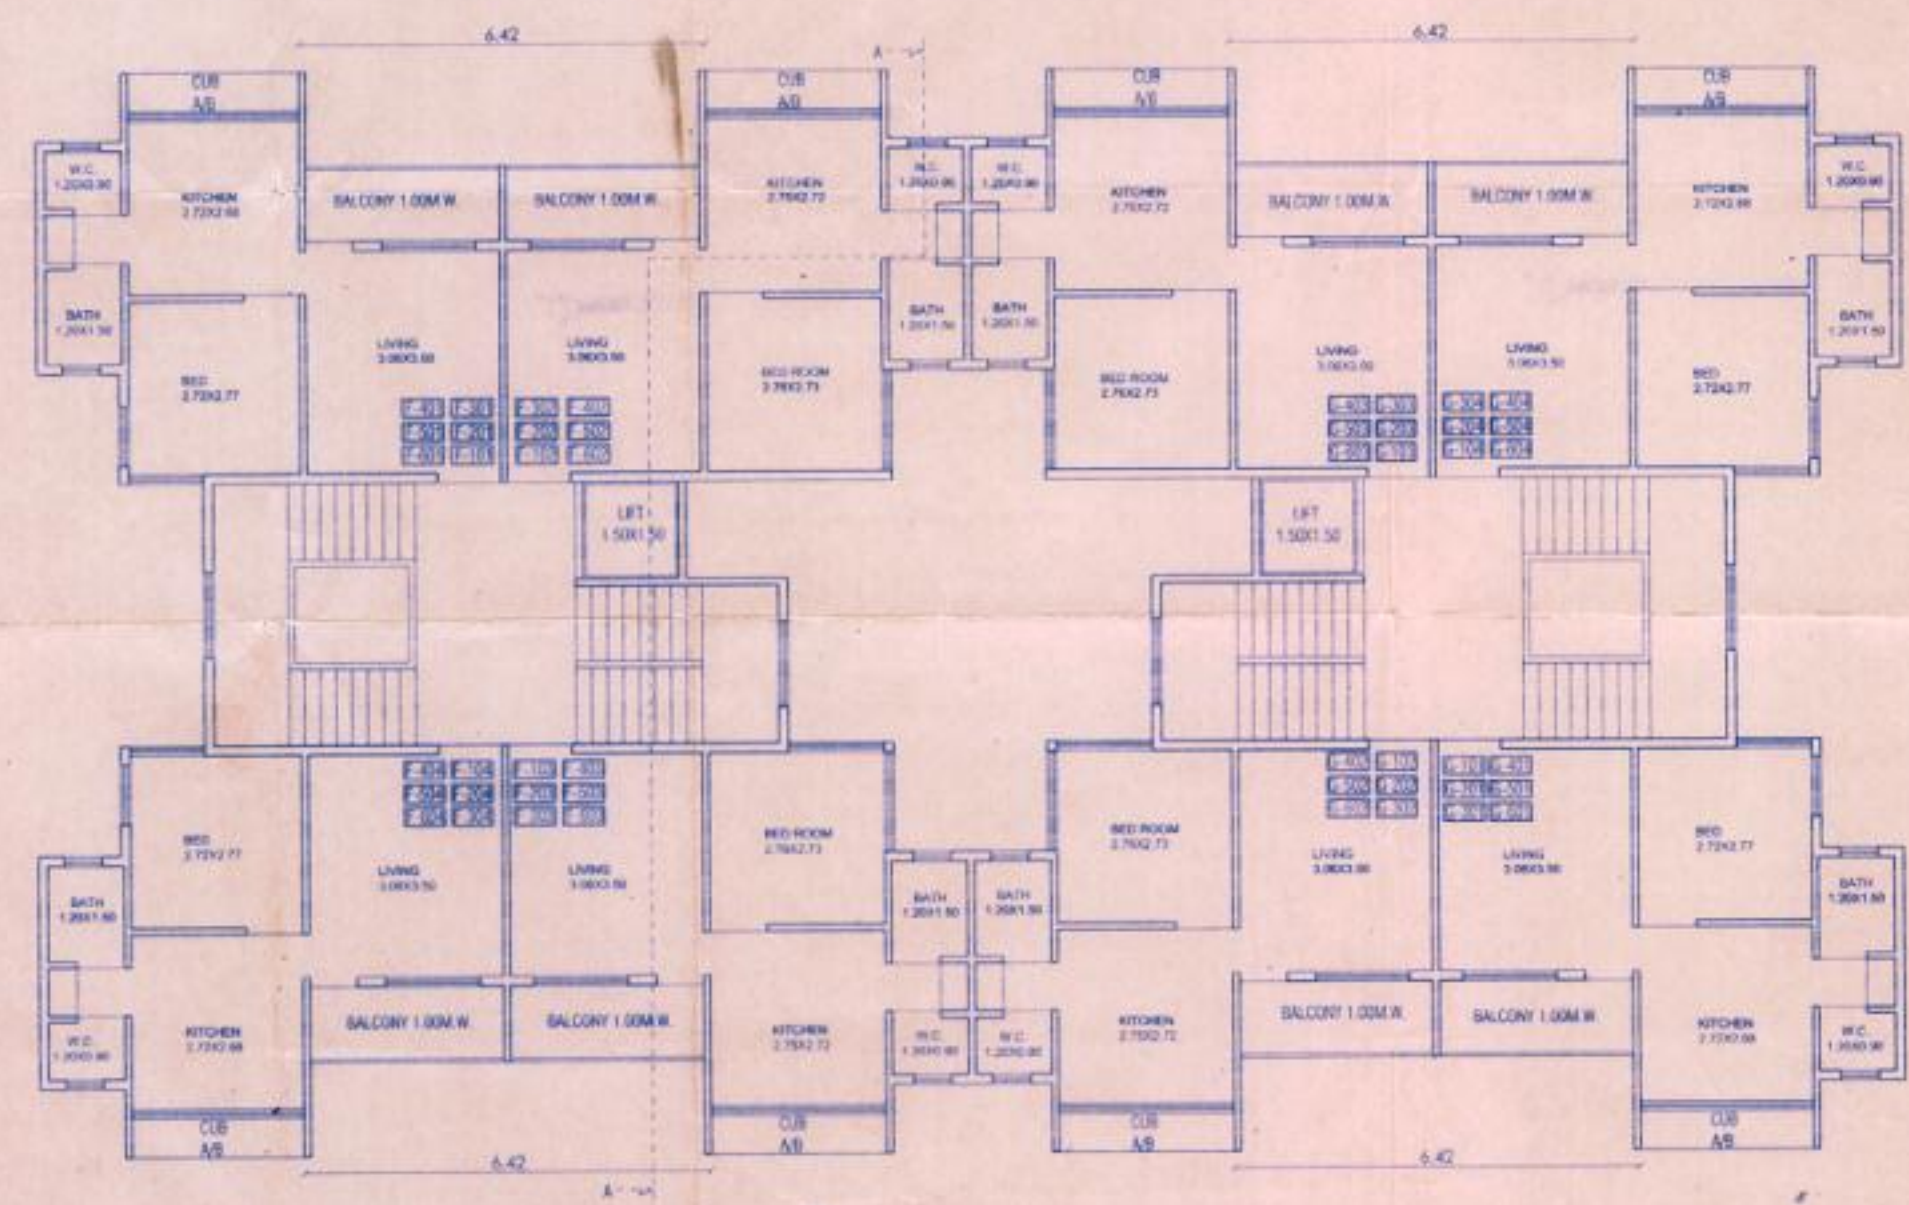


TYPICAL FLOOR PLAN
SCALE: 1:100 ('F' & 'G' WING)

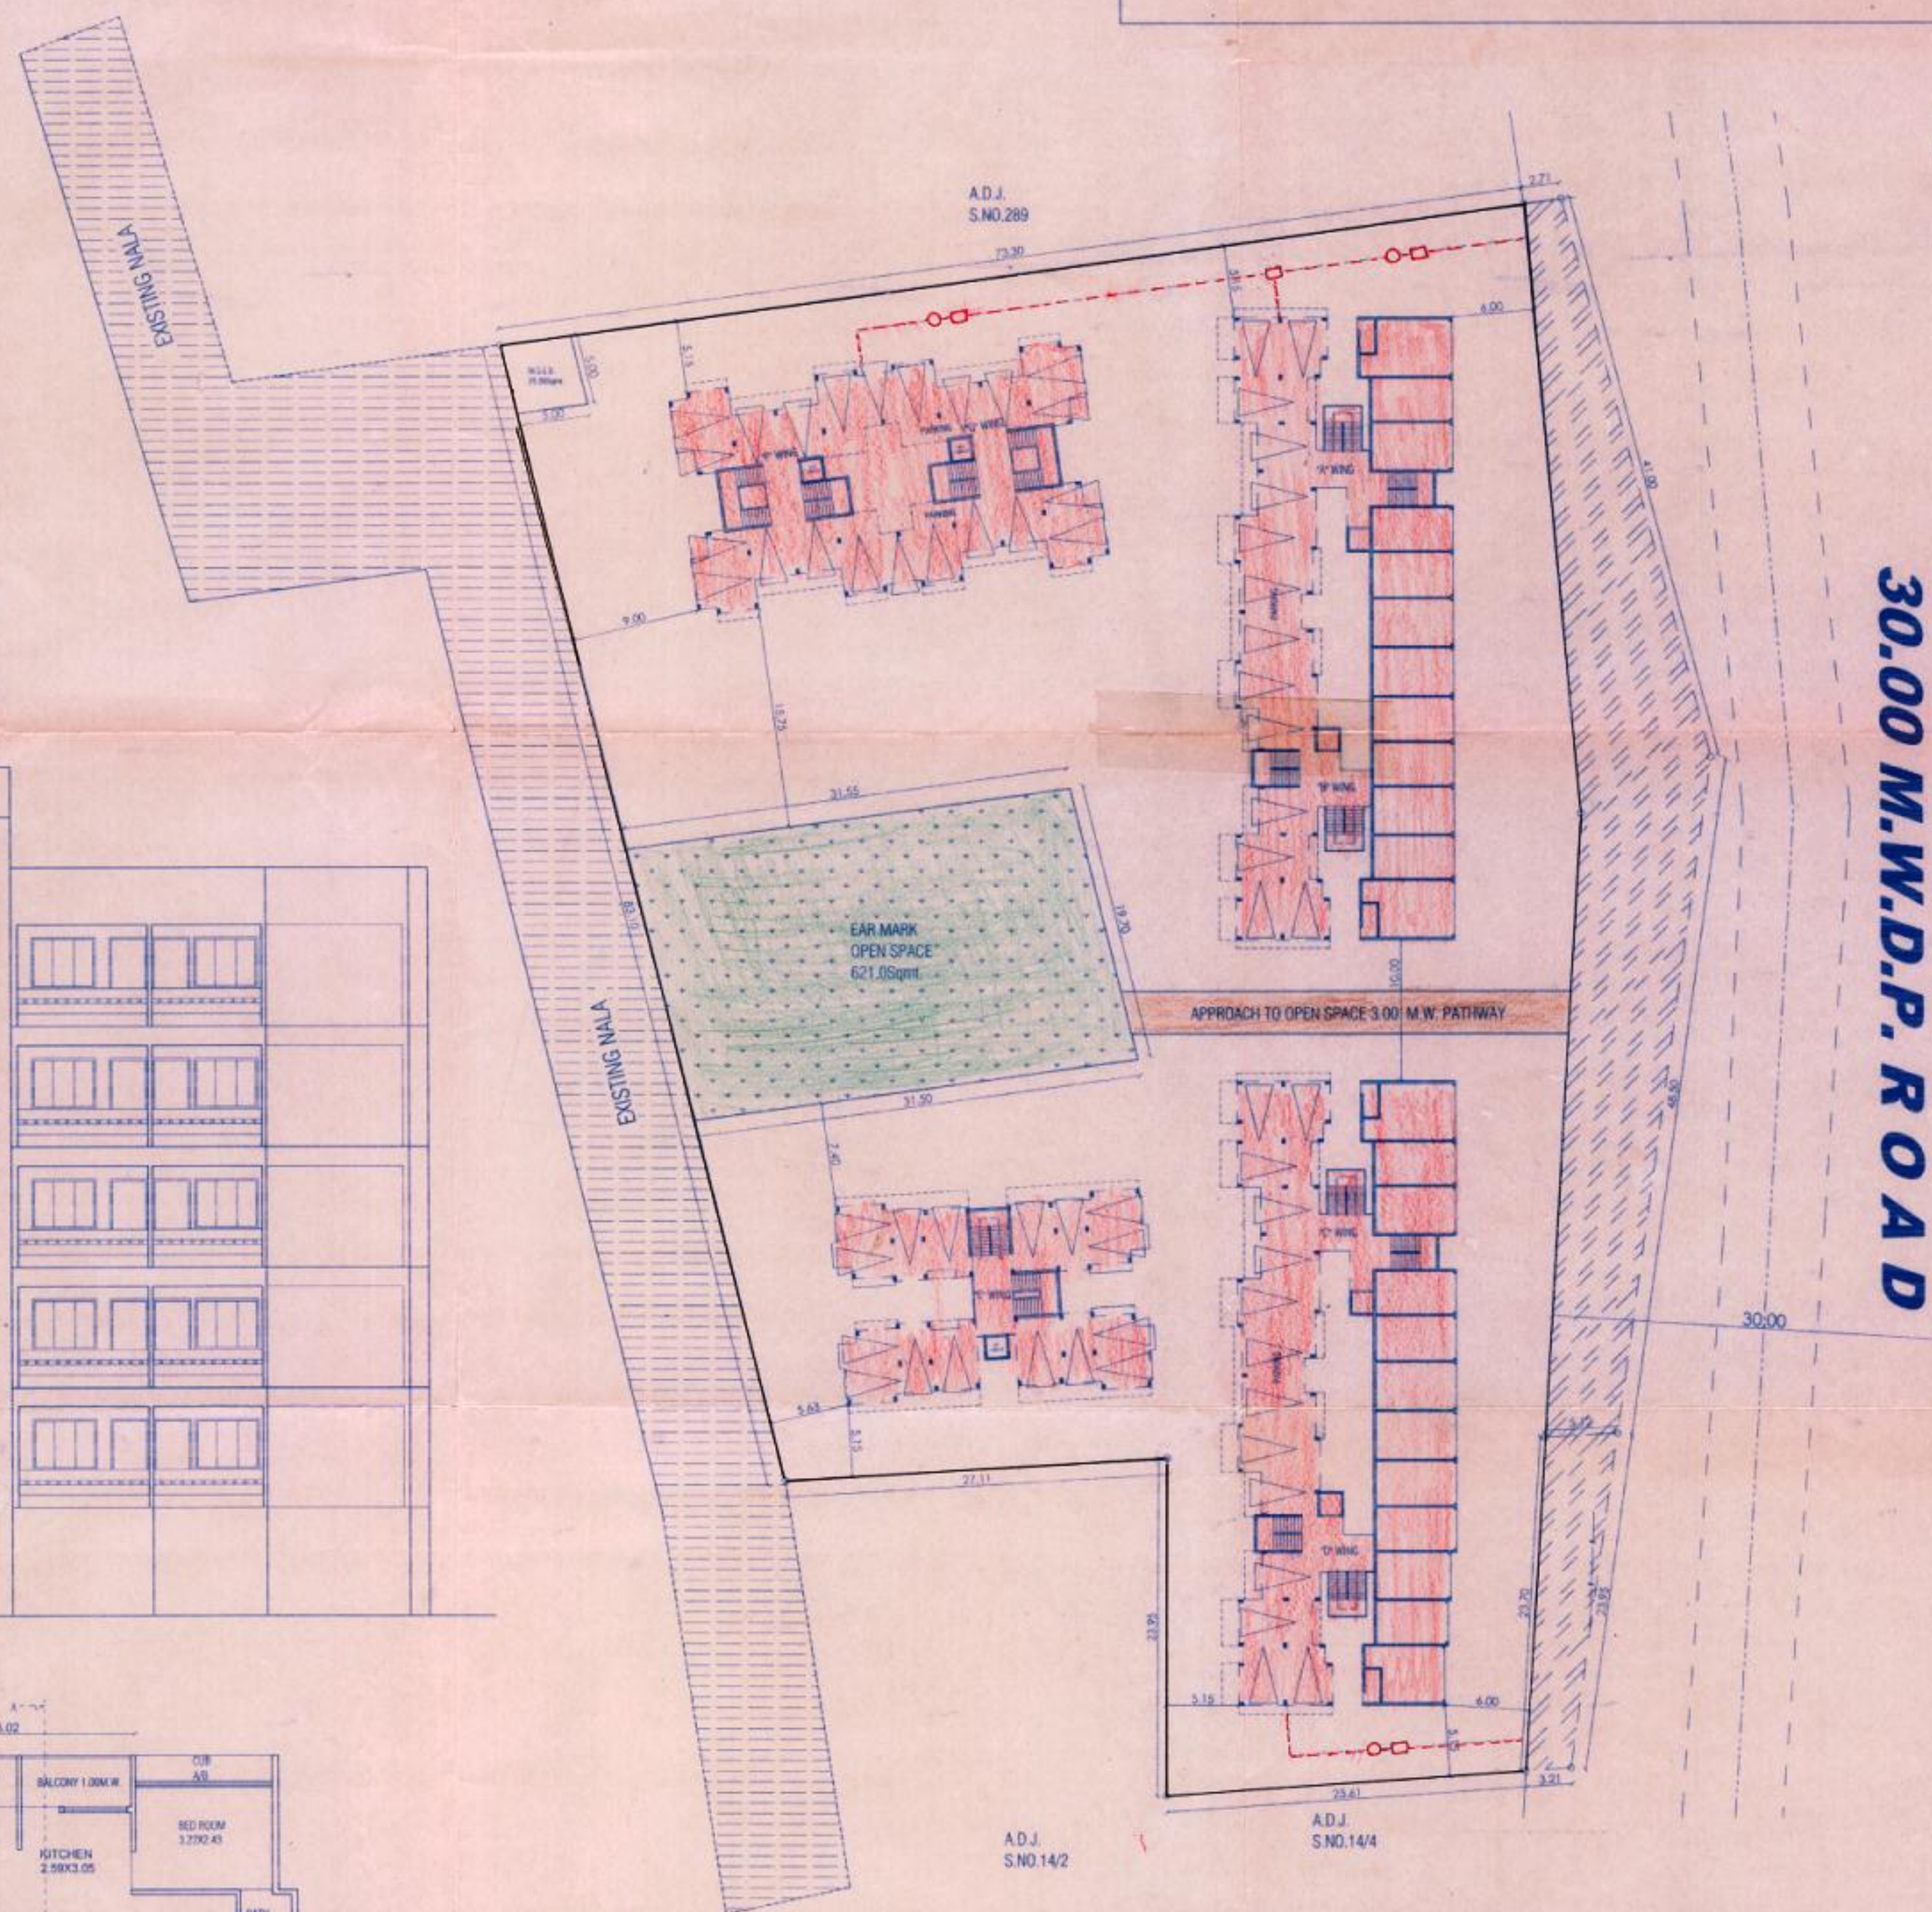

SITE PLAN
SCALE: 1:100


AREA CALCULATION & DIAGRAM

SCALE: 1:100

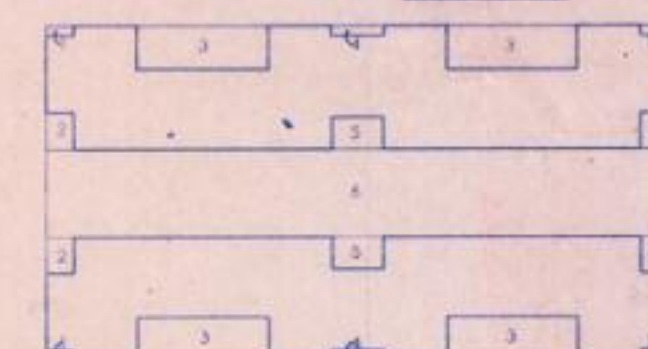

AREA CALCULATION ON 1ST TO 6TH FL. ('E' WING)
BLOCK AREA = 29.48X15.85 = 467.25 Sqm.
DEDUCTION = 111.35X0.47X4 = 2.53 Sqm.
DEDUCTION = 211.35X1.73X4 = 9.34 Sqm.
DEDUCTION = 314.22X2.05X4 = 51.00 Sqm.
DEDUCTION = 412.50X0.47X2 = 2.35 Sqm.
DEDUCTION = 512.50X1.73X2 = 8.65 Sqm.
DEDUCTION = 612.94X4.15 = 122.34 Sqm.
TOTAL DEDUCTION = 196.21 Sqm.
NET B/UP AREA = 467.25 - 196.21 = 271.04 Sqm.
ADD LIFT IN B/UP AREA = 1.80X1.80X2 = 6.48 Sqm.

TOTAL B/UP AREA ON 1ST+2ND+3RD+4TH+5TH+6TH = 271.04X6+6.48 = 1632.72 Sqm.

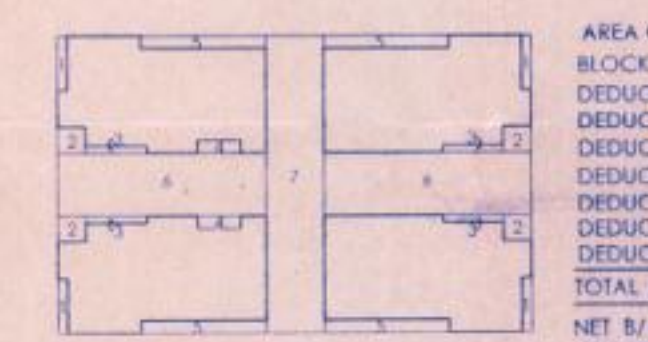

AREA CALCULATION ON 1ST TO 5TH FL. ('F' & 'G' WING)
BLOCK AREA = 22.42X14.10 = 316.12 Sqm.
DEDUCTION = 110.45X2.58X4 = 4.64 Sqm.
DEDUCTION = 211.35X1.73X4 = 9.34 Sqm.
DEDUCTION = 314.22X2.05X4 = 51.00 Sqm.
DEDUCTION = 412.50X0.47X2 = 2.35 Sqm.
DEDUCTION = 512.50X1.73X2 = 8.65 Sqm.
DEDUCTION = 612.94X4.15 = 122.34 Sqm.
TOTAL DEDUCTION = 122.00 Sqm.
NET B/UP AREA = 316.12 - 122.00 = 194.12 Sqm.
ADD LIFT IN B/UP AREA = 1.80X1.80X2 = 6.48 Sqm.

TOTAL B/UP AREA ON 1ST+2ND+3RD+4TH+5TH = 194.12X5+6.48 = 978.84 Sqm.

TOTAL B/UP AREA ON A+B+C+D+E+F+G WING = 271.04+978.84 = 1249.88 Sqm.

APPROVED
As per the conditions mentioned in the accompanying commencement Certificate No. 66198...
23/04/2013
Executive Engineer
TOWN PLANNING
Nashik Municipal Corporation
Nashik

PROPOSED BUILDING PLAN ON S.NO.141+142+143
AT: MASHKUL SHIVAR OF NASHIK.
FOR: M/S KRISHNA REALITY THE PARTNER SHRI NILESH G. SHELDADYA & ONE.

CONSULTING ENGINEERS
BUILDING PLANNERS
STRUCTURAL DESIGNERS
REGD. VALUERS & ARBITRATORS
PROJECT MANAGEMENT CONSULTANTS
SINCE DESIGN
OLD PANDIT COLONY, NASHIK-1
TEL: 02182-215146/215147, 237699, 238272

FR. H.K. SINGH
REGISTERED ARCHT.
IN INDIA
SINCE 1988

FR. SHARADUL V.B.
REGISTERED ARCHT.
IN INDIA
SINCE 1988

DATE: 12/04/2013
DRAWN BY: TUSHAR
CHECKED BY: SHARADUL SINGH