


APPROVAL
As per the conditions in the accompanying commercial Certificate No. 1614/2018
16/04/2018

Executive Engineer
Kuala Lumpur Corporation
Kuala Lumpur

CARPET AREA STATEMENT FOR BUILDING 1			
FLOOR	AREA (SQ. M)	AREA (SQ. M)	AREA (SQ. M)
GROUND FLOOR	1,100.00	1,100.00	1,100.00
FIRST FLOOR	1,100.00	1,100.00	1,100.00
SECOND FLOOR	1,100.00	1,100.00	1,100.00
THIRD FLOOR	1,100.00	1,100.00	1,100.00
FOURTH FLOOR	1,100.00	1,100.00	1,100.00
FIFTH FLOOR	1,100.00	1,100.00	1,100.00
SIXTH FLOOR	1,100.00	1,100.00	1,100.00
SEVENTH FLOOR	1,100.00	1,100.00	1,100.00
EIGHTH FLOOR	1,100.00	1,100.00	1,100.00
NINTH FLOOR	1,100.00	1,100.00	1,100.00
TENTH FLOOR	1,100.00	1,100.00	1,100.00
ROOF	1,100.00	1,100.00	1,100.00
TOTAL	11,000.00	11,000.00	11,000.00

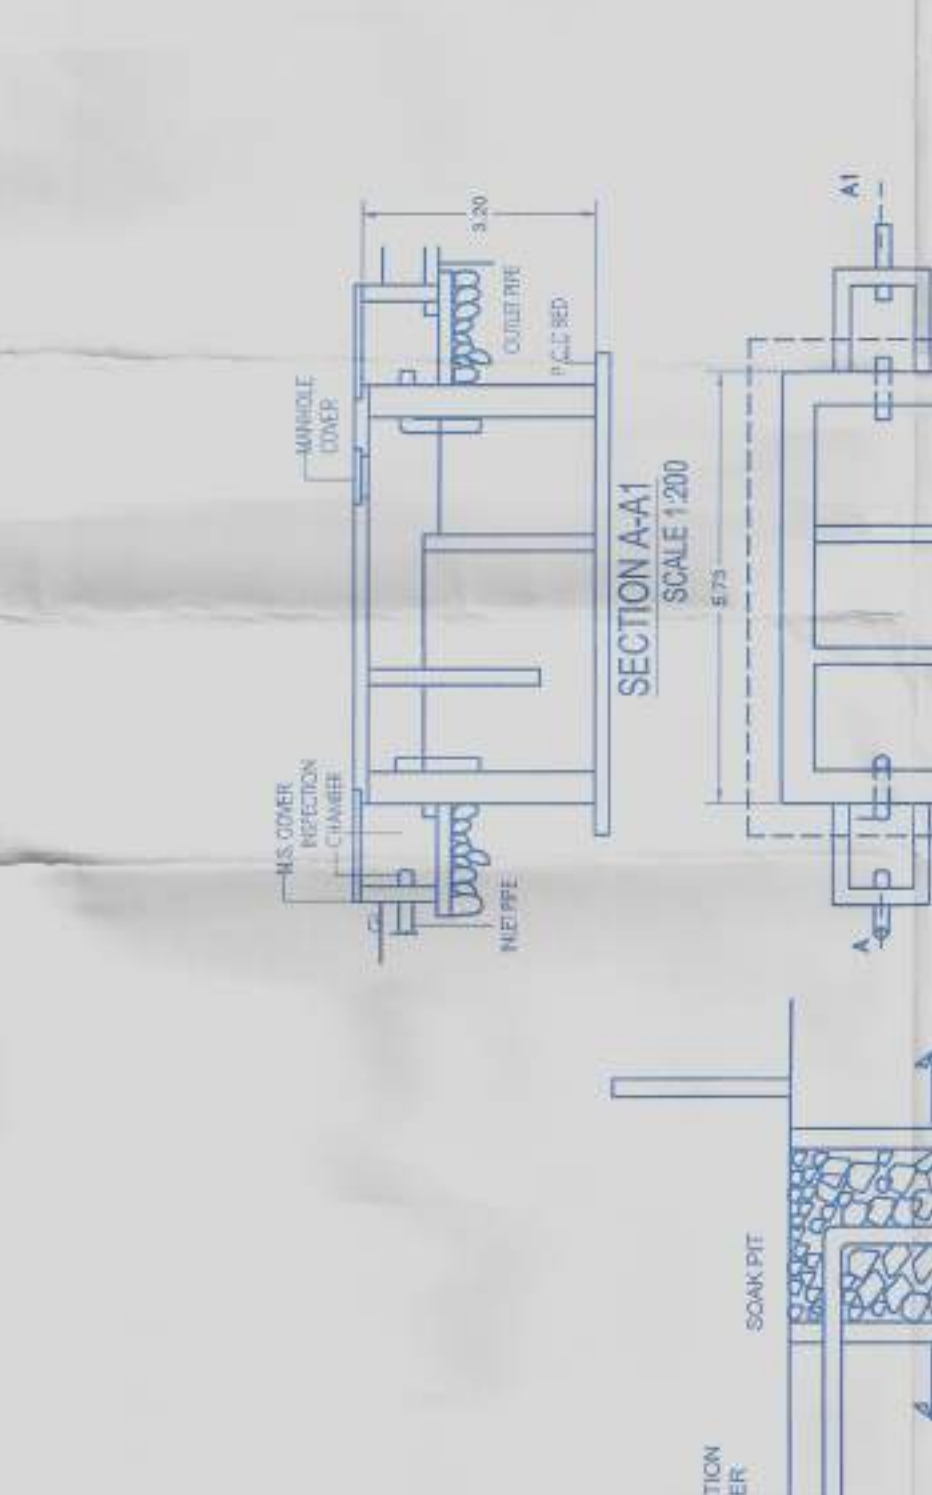

SEPTIC TANK OF CAPACITY
1.5M X 3.0M X 1.8M @ 8.1CBM/MT

REFUGEE AREA CALCULATIONS
FLOOR NO. 1 - 3 FLOOR FLAT
TOTAL REFUGEE AREA = 18.00 SQ. M
TOTAL REFUGEE AREA = 18.00 SQ. M
TOTAL REFUGEE AREA = 18.00 SQ. M

REFUGEE AREA CALCULATIONS
FLOOR NO. 1 - 3 FLOOR FLAT
TOTAL REFUGEE AREA = 18.00 SQ. M
TOTAL REFUGEE AREA = 18.00 SQ. M
TOTAL REFUGEE AREA = 18.00 SQ. M

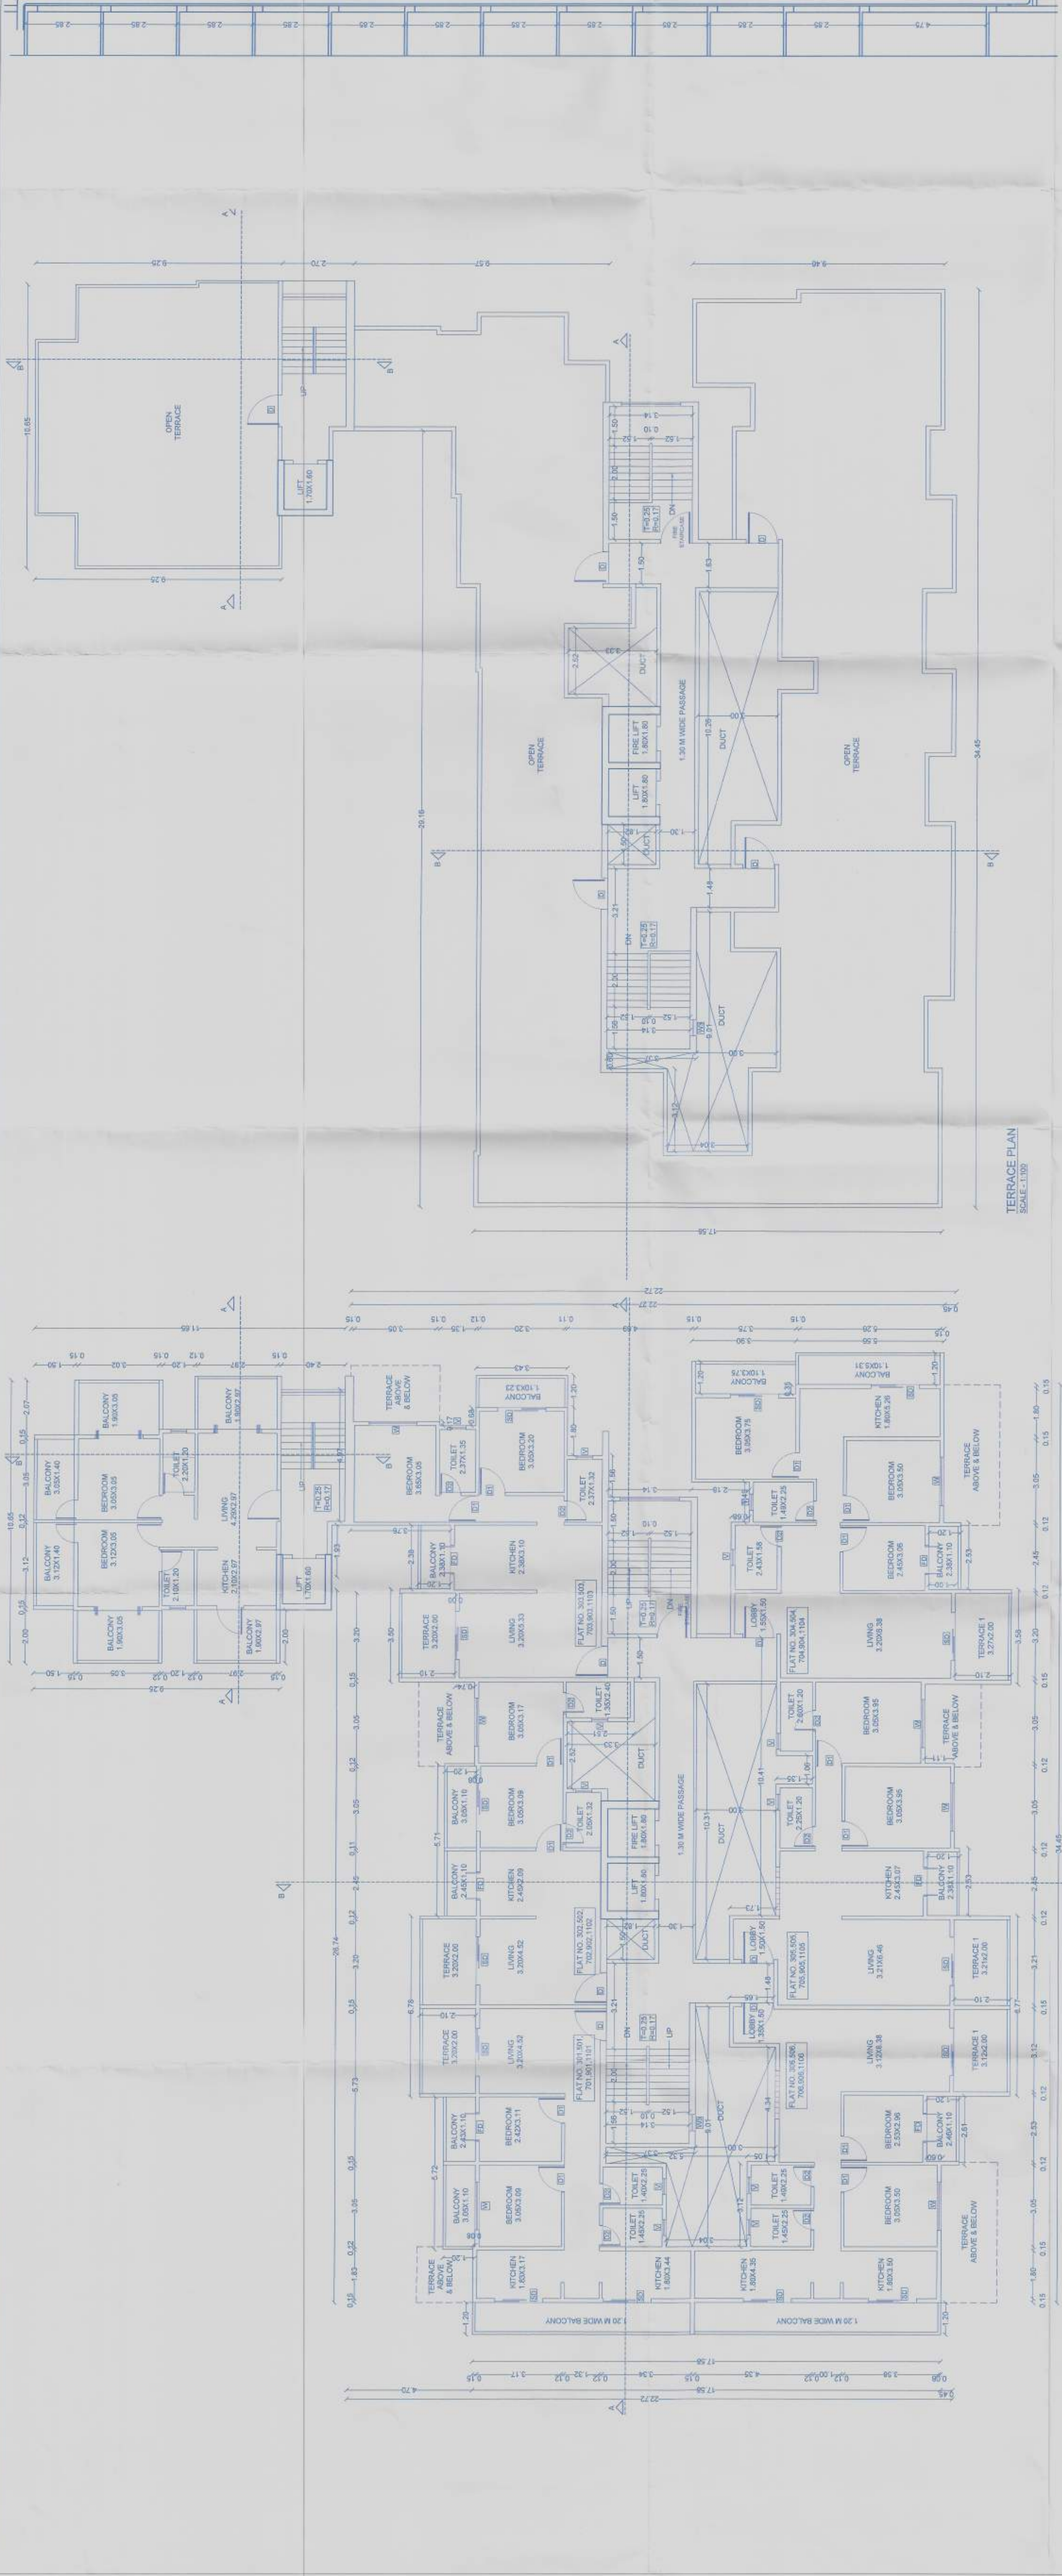

5TH FLOOR PLAN
SCALE: 1:100

5TH FLOOR PLAN
SCALE: 1:100

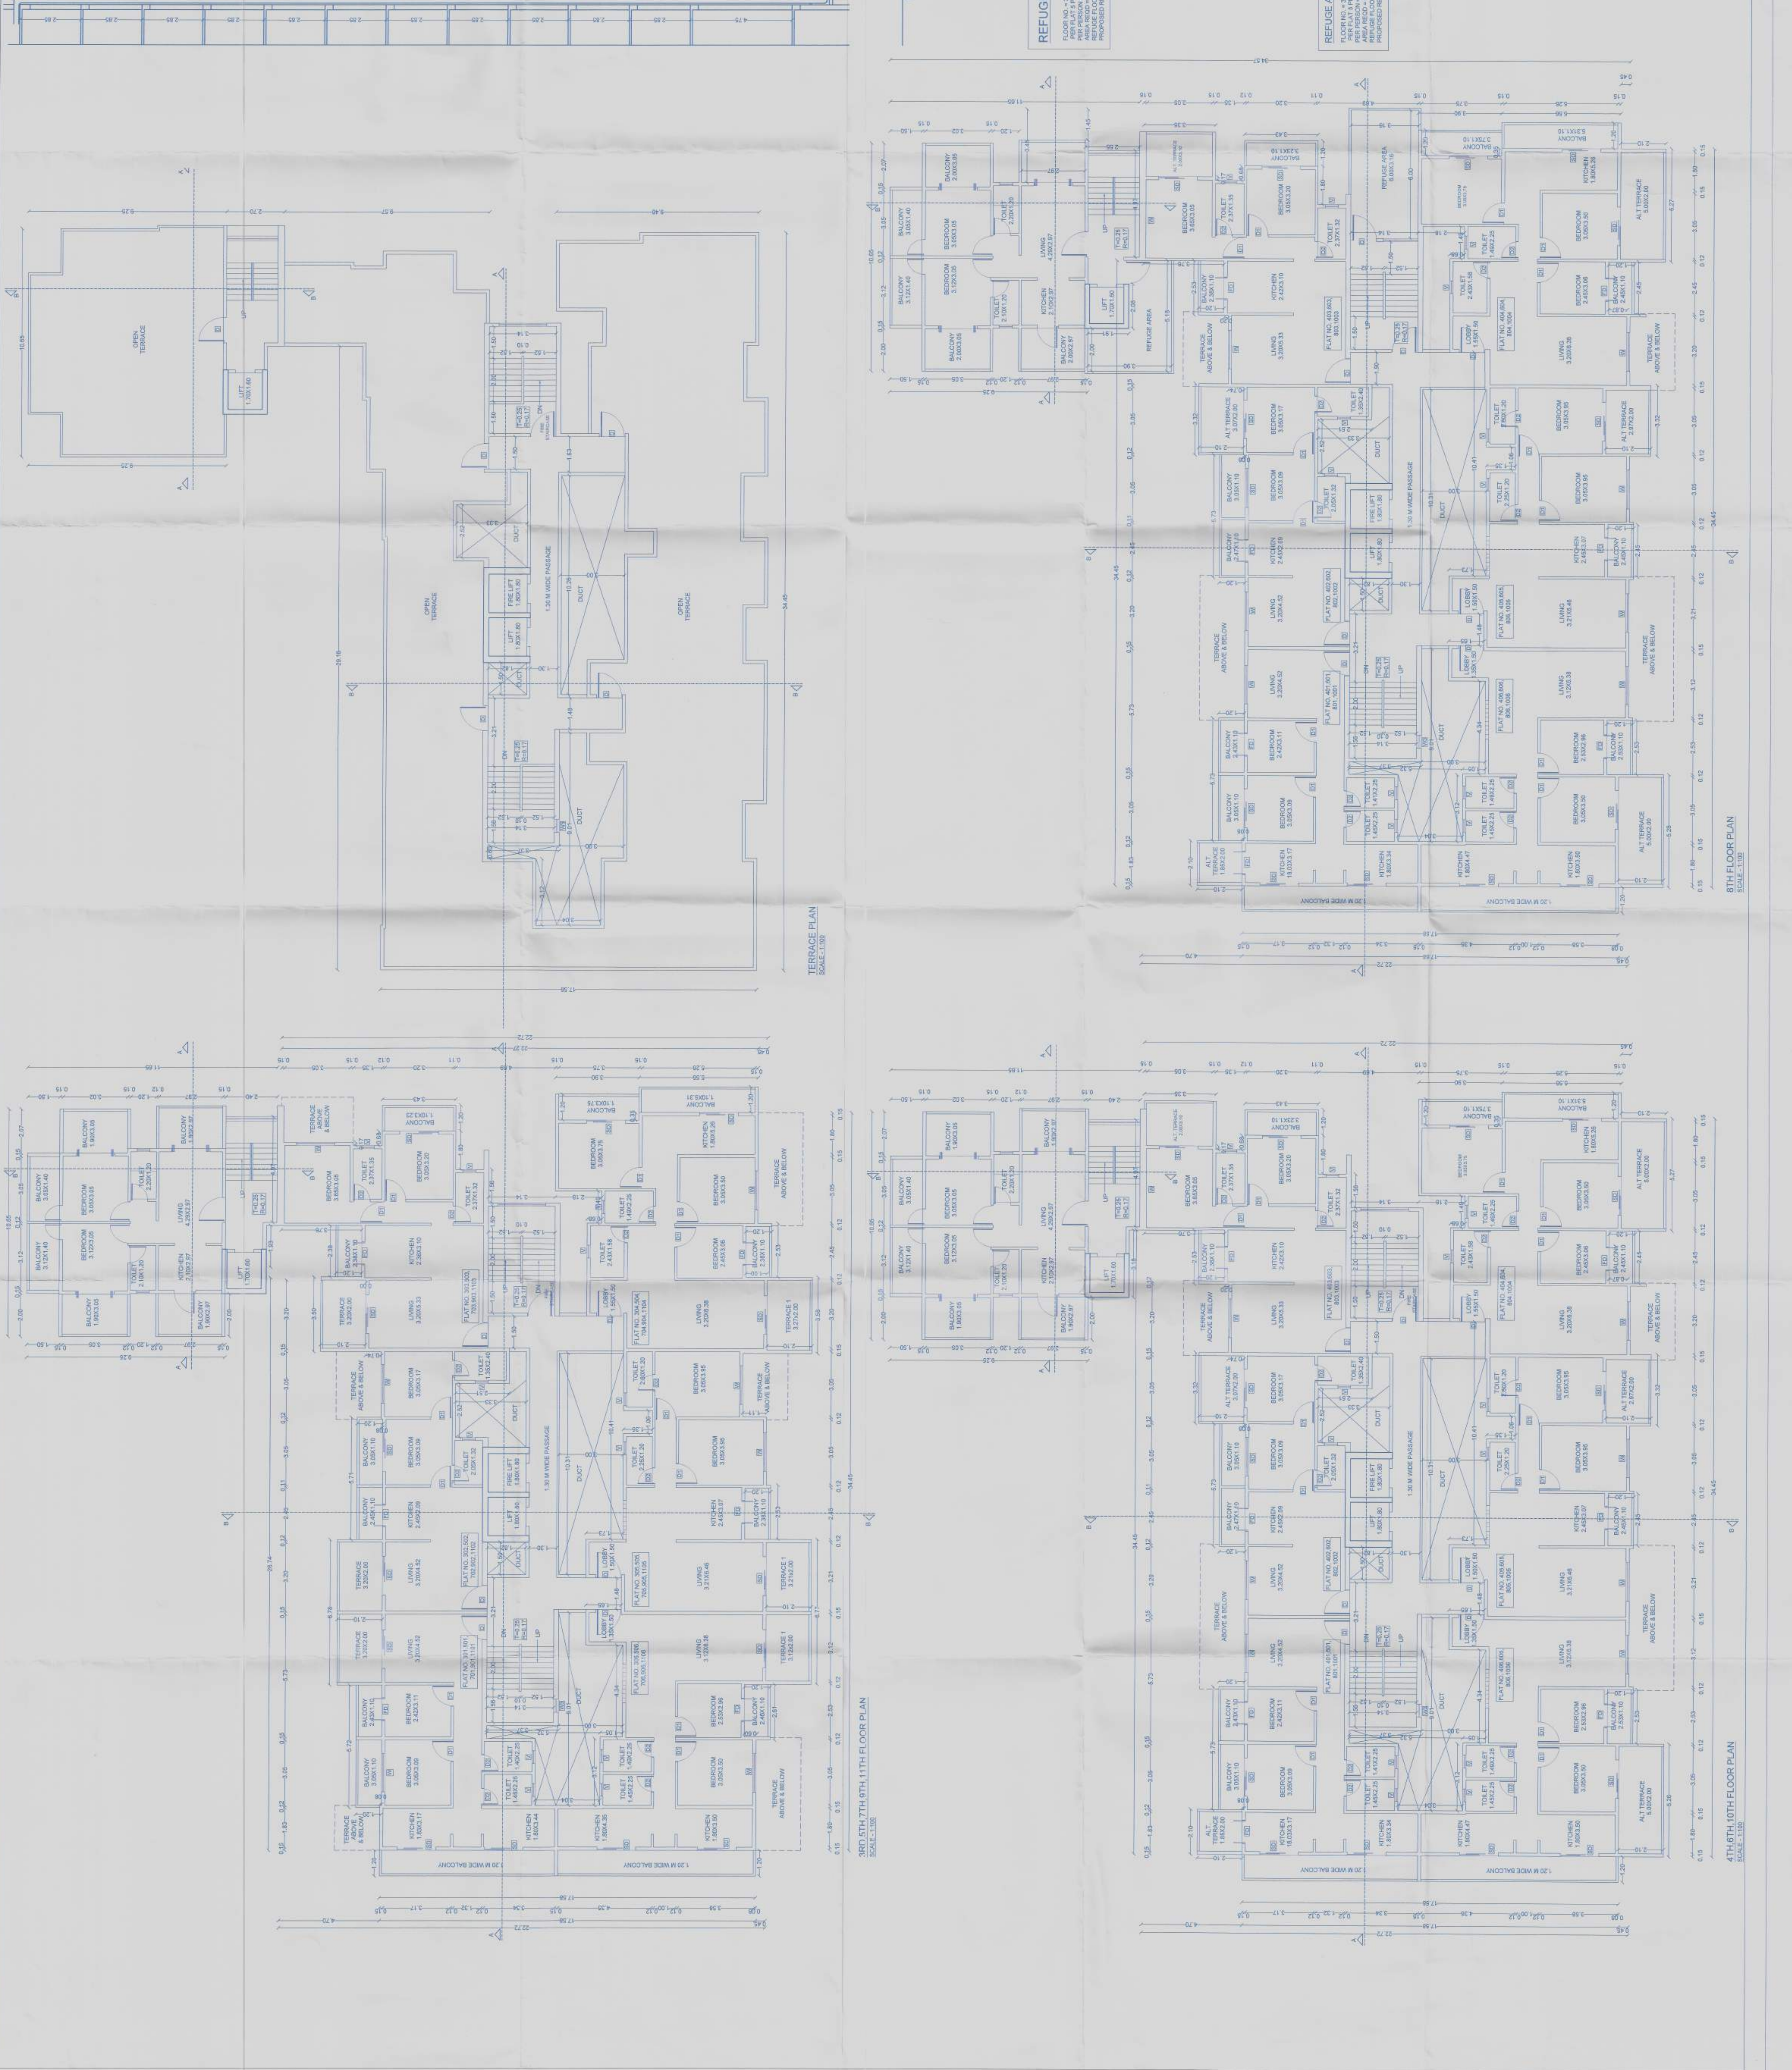

6TH FLOOR PLAN
SCALE: 1:100