



APPROVED

The Plans amended in
As per the conditions mentioned in
the accompanying commencement
Certificate No. C3/193 dated 13/03/2023
2023

Executive Engineer
TOWN PLANNING
Nashik Municipal Corporation
Nashik

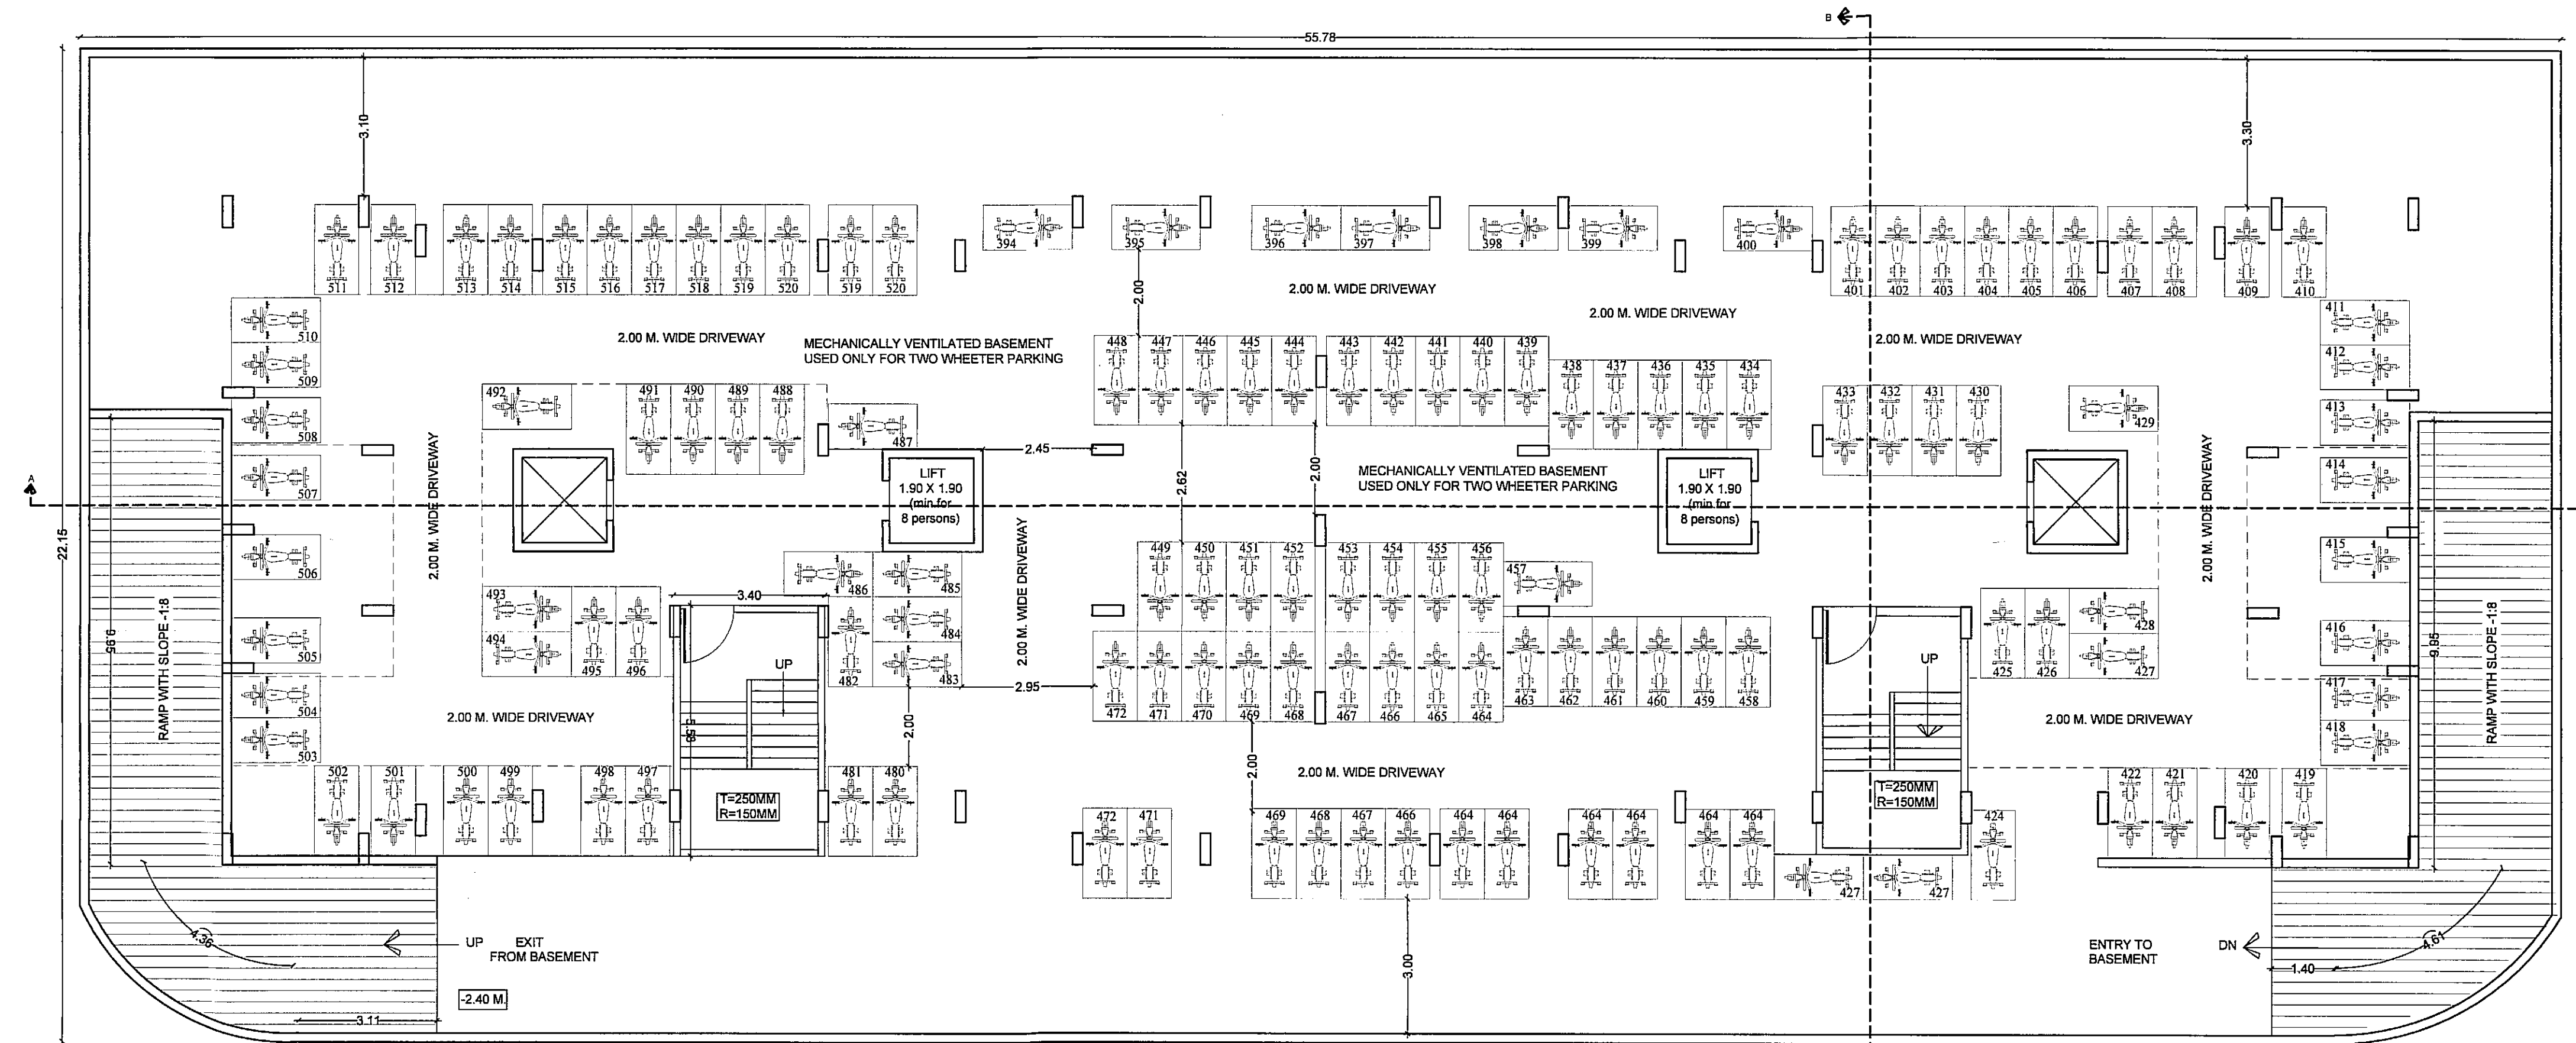

BASEMENT PLAN SHOWING PARKING
SCALE -1:100

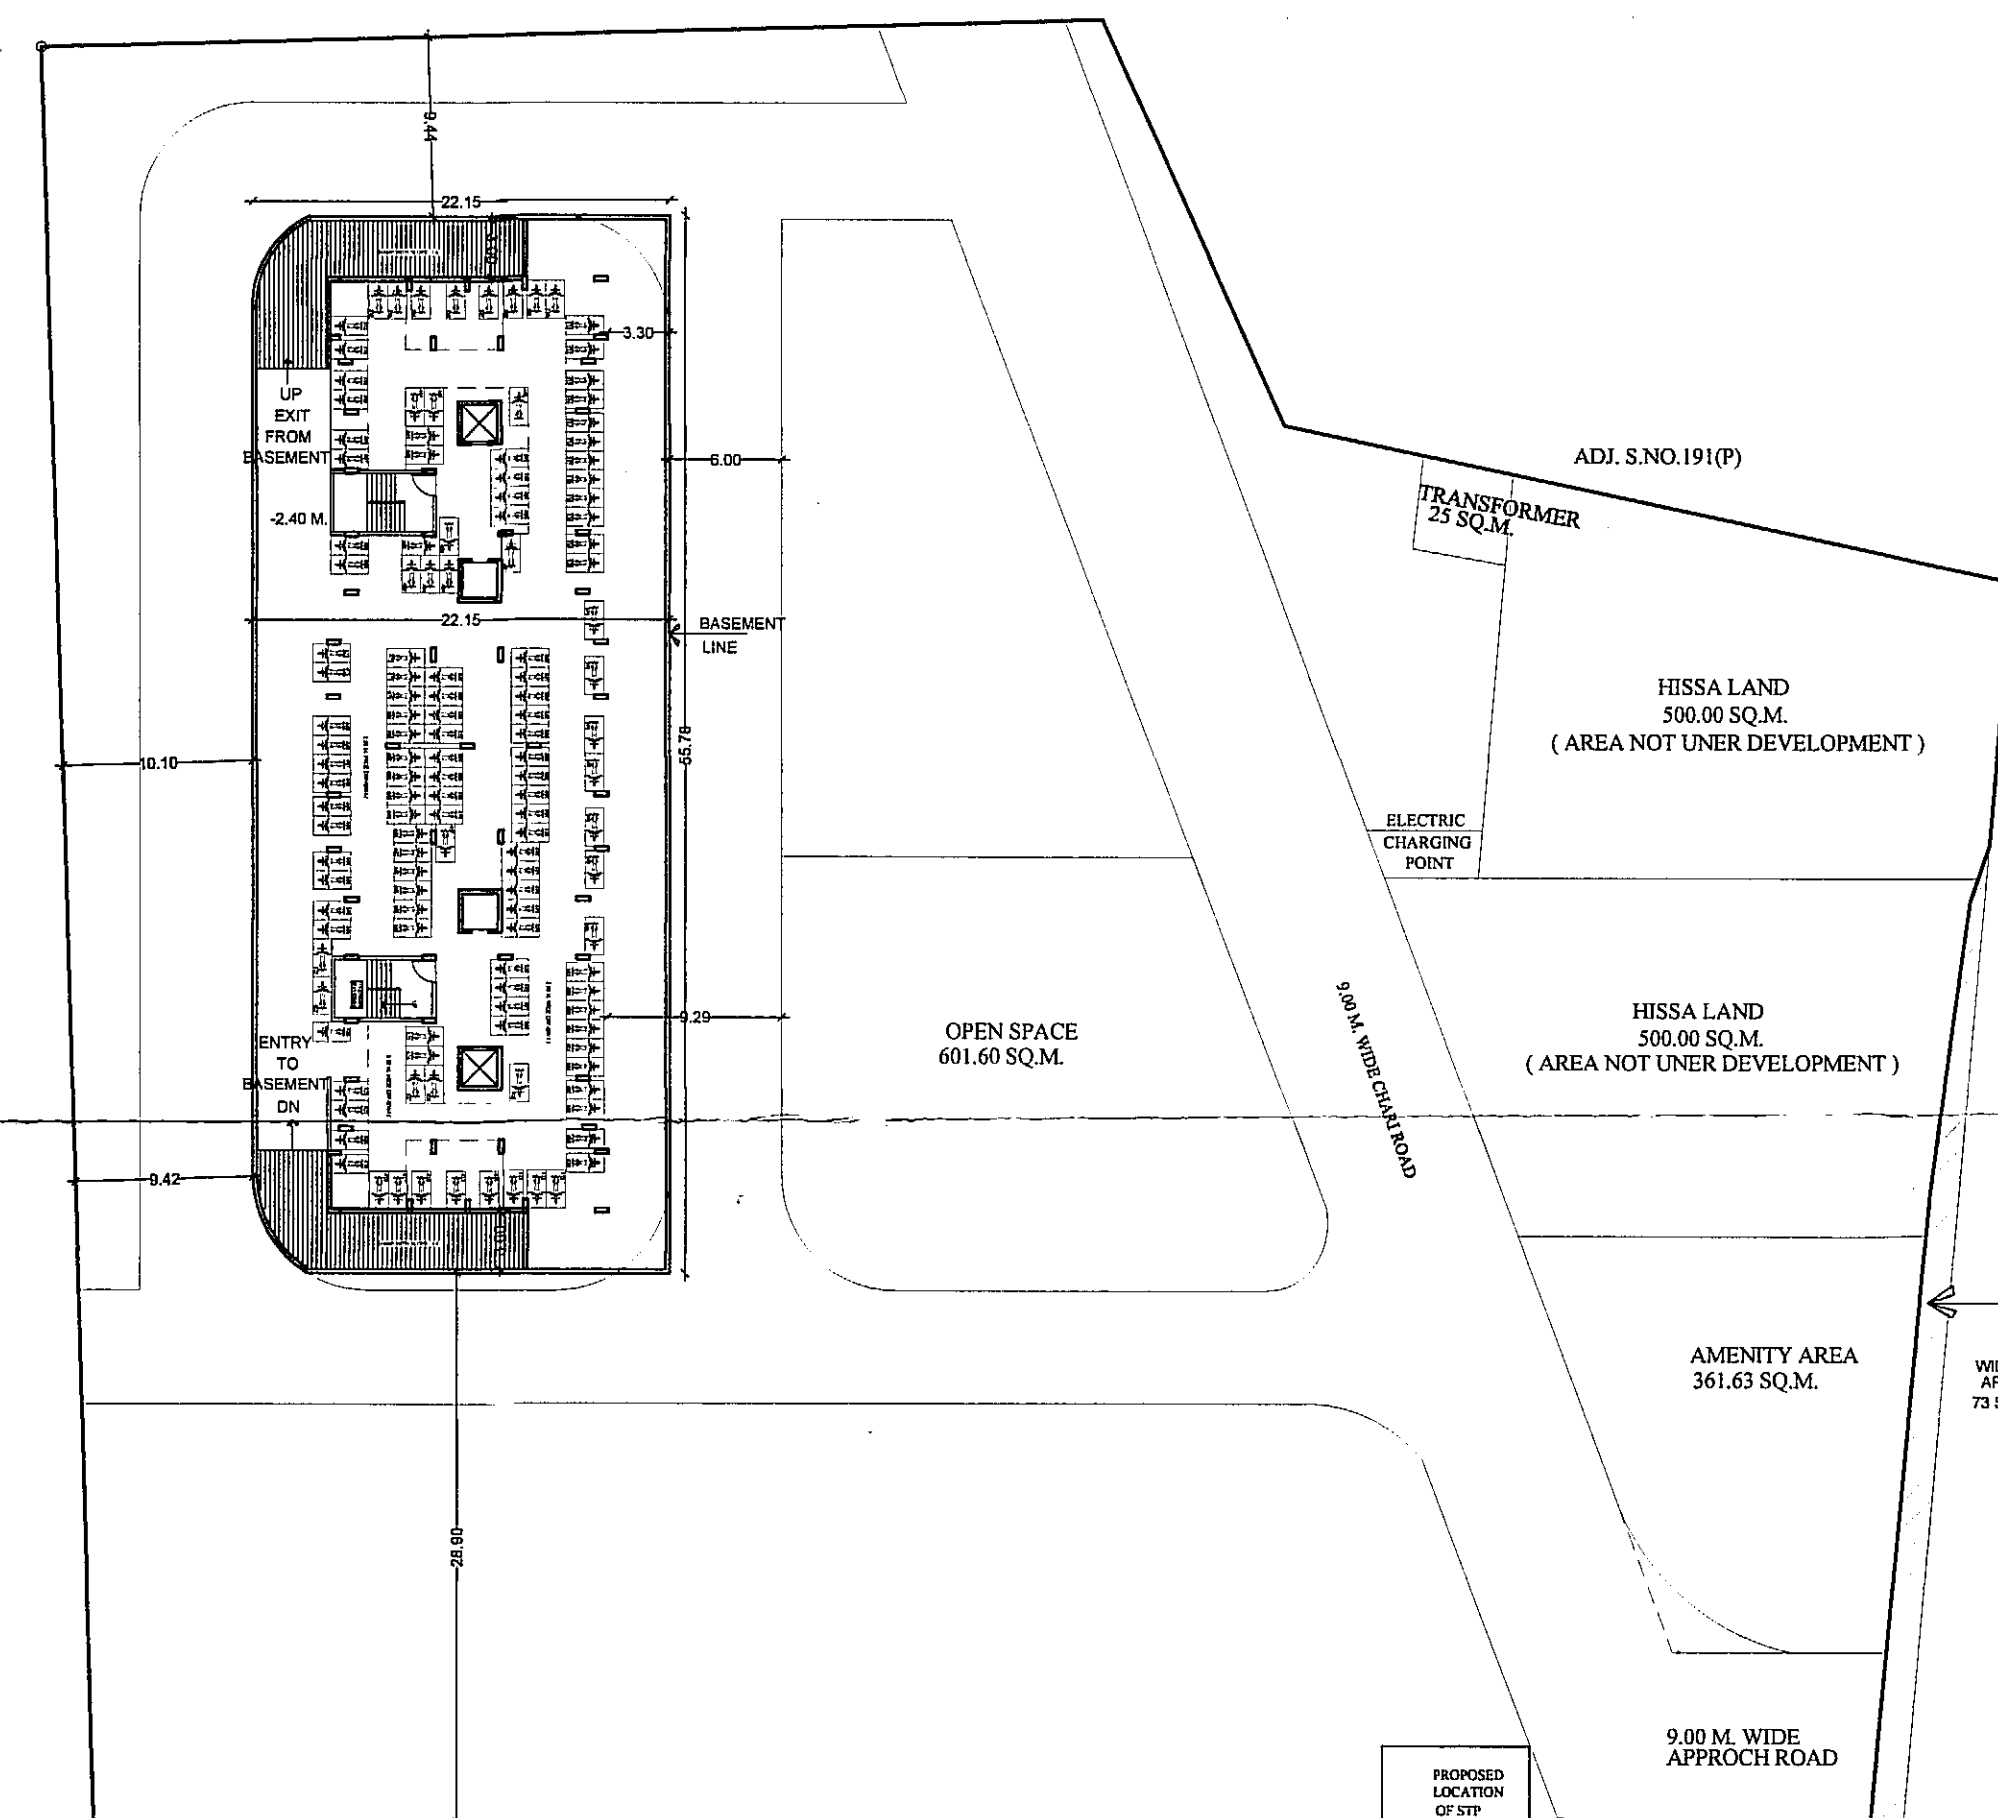

SITE PLAN SHOWING BASEMENT LOCATION
SCALE-1:400

BUILDING C & D

CERTIFICATE OF AREA:
CERTIFIED THAT THE PLOT UNDER REFERENCE WAS SURVEYED
BY ME ON 10.12.22 DIMENSION OF ALL SIDES ETC OF PLOT STATED
ON PLAN MEASURED ON SITE & AREA SO WORK OUT TALLIES
WITH AREA STATED IN DOCUMENTS OF OWNERSHIP T.P. ACT.

Ar. Deepali Thombare
(Ar. Deepali Thombare)

OWNERS CONFIRMATION:

I CONFIRM THE ABOVE STATEMENT AND SHALL BE
RESPONSIBLE FOR THE EXECUTION OF THE WORK AS PER
SANCTIONED PLAN IN ALL RESPECTS.

Ar. Deepali Thombare MR. SHRIKAD V. THOMBARE
SIGNATURE OF OWNER

OWNER: PROPRIETOR OF S.V. THOMBARE & ASSOCIATES
MR. SHRIKAD V. THOMBARE AND
DIRECTOR OF SUYASH CONSTRUWEL PVT.LTD.
MR. SANJAY SHANTARAM SANGLE

Ar. Deepali Thombare STRUCTURAL ENGINEER: *Ar. Deepali Thombare*
ARCHITECT DEEPA THOMBARE ENGINEER: J/W Consultant LLP
Reg. No. CA/2000/25668 Reg. No. SELR125

MUNICIPAL DRAWING

AMALGAMATION & REVISED BUILDING PERMISSION OF
RESIDENTIAL PROJECT ON GAT NO.190/2B/1+2, AT DEOLALI
SHIVAR, NASHIK-ROAD, NASHIK FOR
SUYASH CONSTRUWEL J.V. THROUGH
MR. SANJAY SHANTARAM SANGLE
MR. SHRIKAD V. THOMBARE, PROPRIETOR OF
S.V. THOMBARE & ASSOCIATES

NOTE:

UNLESS OTHERWISE SPECIFIED,
DIMENSIONS ARE IN METERS WRITTEN
DIMENSIONS TO BE FOLLOWED RATHER
THAN SCALING THE DRAWING.

DRAWN BY	UTKARSHA	DWG. NO	
CHKD. BY	AR. DEEPA	SHT. NO	3/12
DATE	01.02.2023	SCALE	1:100

SHREEDIP ASSOCIATES

ARCHITECT, INTERIOR & LANDSCAPE DESIGNER
1, GOLDEN TERRACE APT., NEAR CHARWAK CHOWK,
INDIRA NAGAR, NASHIK.
PH. NO. - 7020080728