

APPROVED

This Plans amended in
As per the conditions Mentioned in
the accompanying commencement
Certificate No. **UNDP/CP/C-4/10802/187**
Dt. **15.12.2017**

Executive Engineer (T.P.)
Town Planning Department
Nashik Municipal Corporation, Nashik


PROPOSED PLOT AMALGAMATION PLAN &
RESIDENTIAL COMMERCIAL BUILDING PLAN
ON P.NO.1+2+3+4+5, S.NO.11/1/1A/1. + P.NO.1,
S.NO.11/1/1A/3.OF DASK SHIWAR, AT. NASHIK.
FOR:- VIVA HIGHWAYS LTD

SIGN OF ARCHITECTS SIGN OF R.C.C.DESI SIGN OF OWNERS




Rupali & Vivek
Jaykhedkar
Architects

46/B, Shivprasad, Old Pandit Colony, lane no 2, Nashik. TEL : 2575130

SCALE	DATE	DRN BY	CHK BY	DRG. NO	JOB NO	PLOT DATE
A.S.A	03/08/2016	REHKA	SANDEEP	RMD-1		15/08/2016

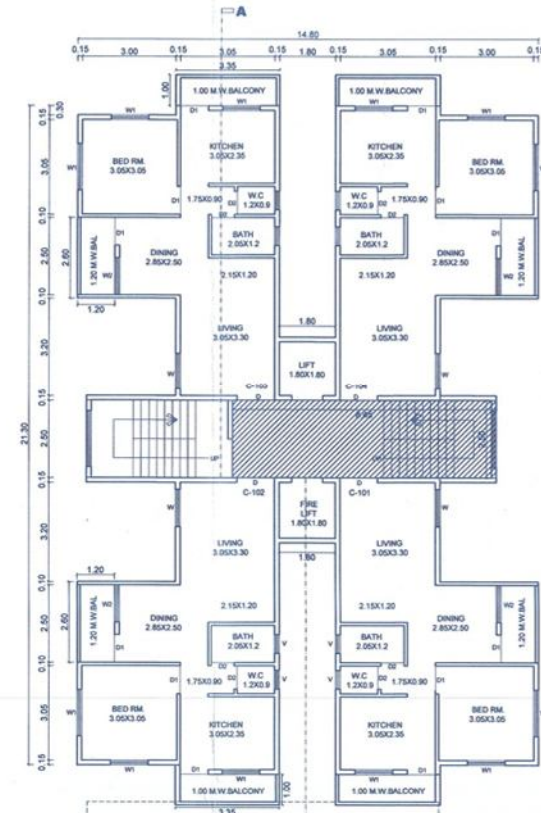

STILT FLOOR PLAN

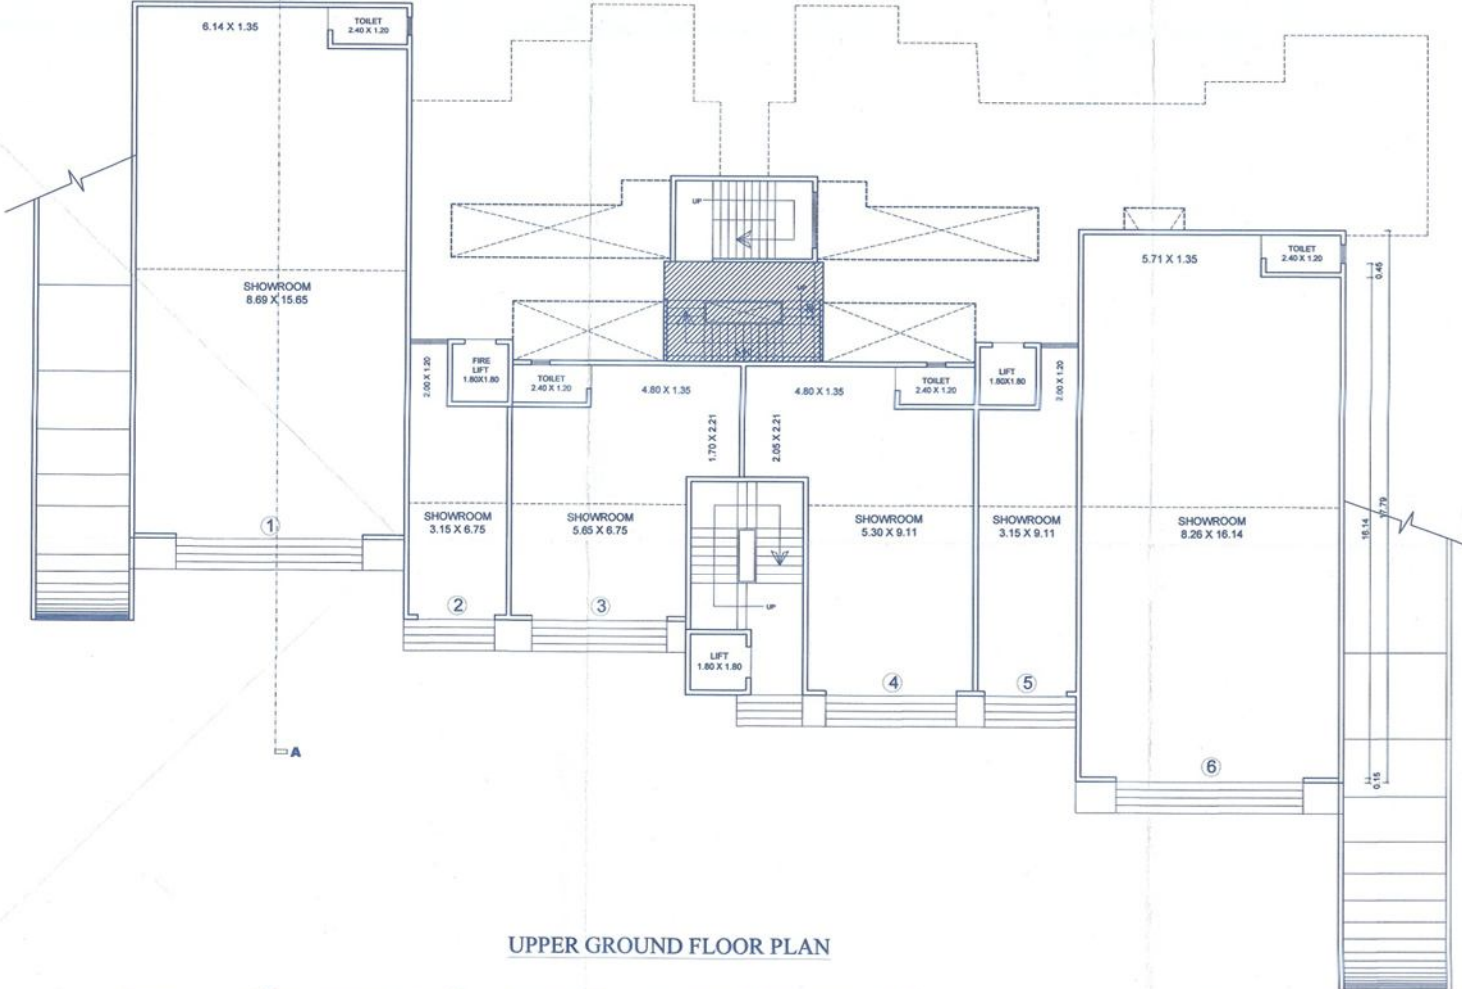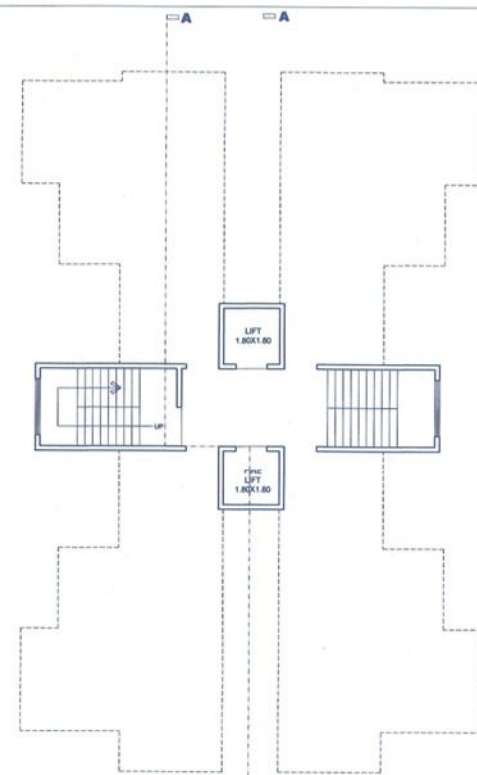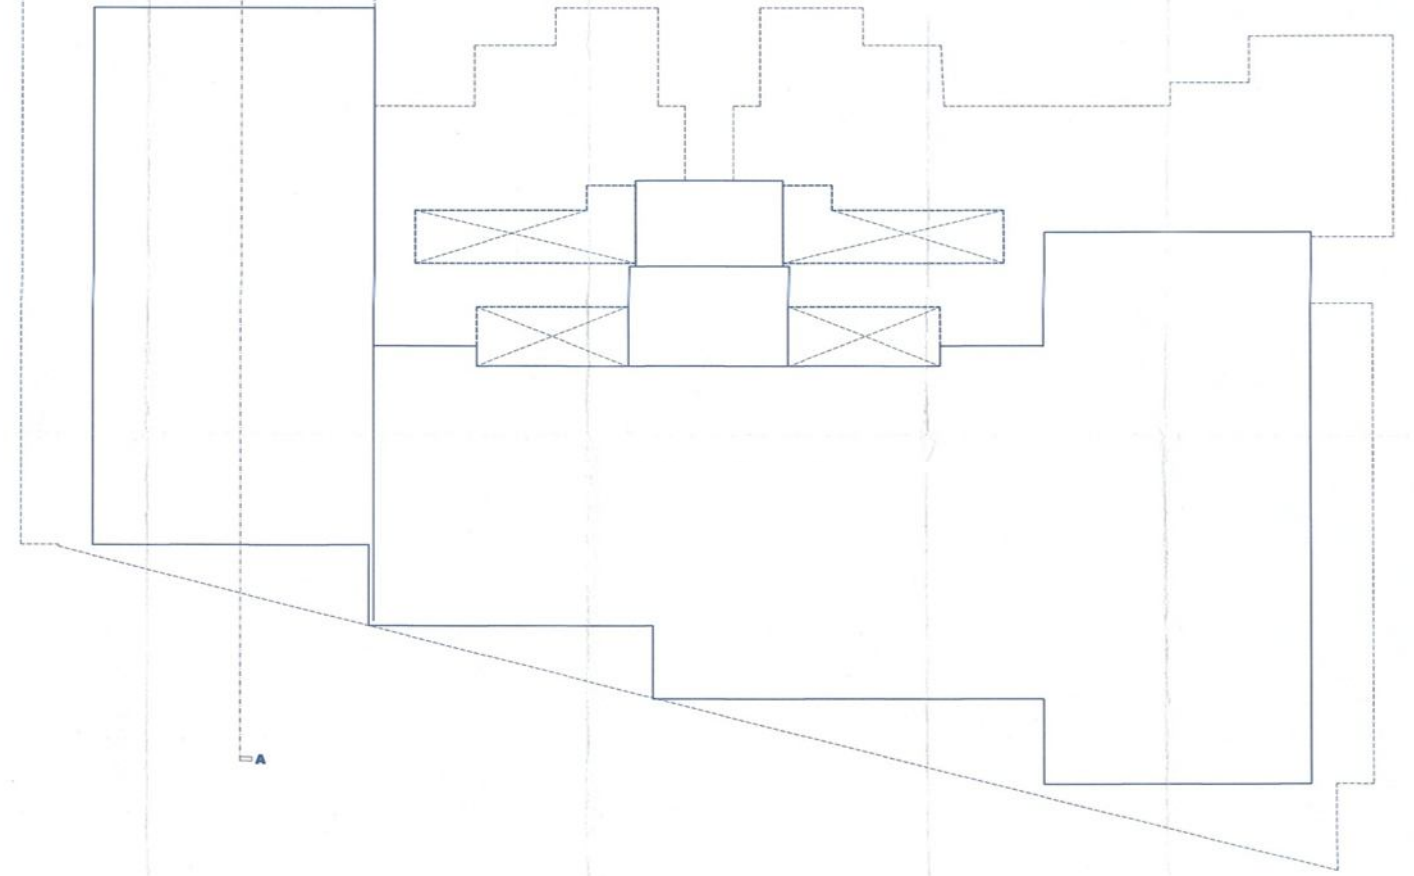

UPPER GROUND FLOOR PLAN

