

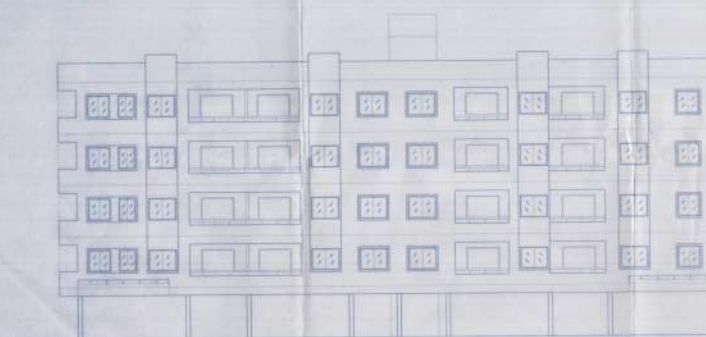
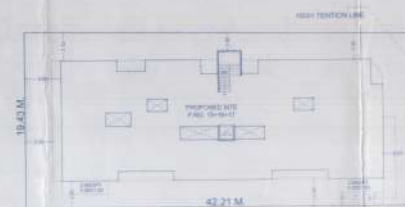
 
 
SLABING FLIGHT NO.	FLIGHT NO.	BUILT UP AREA OF SLAB NOT ALIGNED WITH PERIMETER COMMON AREAS (sq.ft.)	AREA OF SLABING ATTACHED TO SLAB (sq.ft.)	AREA OF SLABING NOT ATTACHED TO SLAB (sq.ft.)	TOTAL AREA OF SLAB (sq.ft.)
1st Fl.	1	38,204.47	1,700	-	39,904.47
	2	2,740.88	2,200	-	4,940.88
	3	1,713.77	2,200	-	3,913.77
	4	2,100.00	2,200	-	4,300.00
	5	12,132.34	2,200	-	14,332.34
2nd Fl.	6	12,132.34	2,200	-	14,332.34
	7	12,132.34	2,200	-	14,332.34
	8	12,132.34	2,200	-	14,332.34
	9	12,132.34	2,200	-	14,332.34

T.O.R. AREA STATEMENT				
TOTAL PLANT AREA	ALLOWED T.O.R. ACRES	PURCHASE T.O.R.	UTILIZED T.O.R.	AREA OF PERTINENCE
611.34 ACRES	324.80 ACRES	324.80 ACRES	324.80 ACRES	1186.34 ACRES
D.U.C. CERTIFICATE NO. 861 DATE - 20 APRIL, 1974				
REG. NO. 5-6074-2017 DATE - 12/09/2017				

PARKING AREA STATEMENT						
RESIDENTIAL	PARKING PERMITS			PRIVATE PARKING		
	DATE	MONTHLY	SPOT	DATE	MONTHLY	SPOT
FLAT 1 (20 WORK) ADDRESS 4000 24TH ST	05	00	00	06	00	00
FLAT 1 (12 WEEK) 6000 10-1000 60-0	12	00	00	12	00	00
COPIES 00	01	00	00	01	00	00
	TOTAL		10	12		00

AREA STATEMENT	QTY WFT
AREA OF FLOUT	272.28
ALL DIMENSIONS IN (F-4)	882.28
WALL FLOOR	148.71
CEILING FLOOR	102.71
FLOOR FLOOR	102.71
FLOOR FLOOR	102.71
TOTAL WFT OF AREA	1000.00

INTEGRATED SOLAR AREA TREATMENT - 2019/2020											
Class Name	#	Cost	Cost	Cost	Thermal	Thermal	Thermal	Thermal	Thermal	Thermal	Thermal
PLUMBING	0.00	0.00	0.00	0.00	0.00	0.00	0.00	0.00	0.00	0.00	0.00
PAINTING FLOOR	0.00	0.00	0.00	0.00	0.00	0.00	0.00	0.00	0.00	0.00	0.00
PAINTING WALL	0.00	0.00	0.00	0.00	0.00	0.00	0.00	0.00	0.00	0.00	0.00
SECOND FLOOR	0.00	0.00	0.00	0.00	0.00	0.00	0.00	0.00	0.00	0.00	0.00
THIRD FLOOR	0.00	0.00	0.00	0.00	0.00	0.00	0.00	0.00	0.00	0.00	0.00
FOURTH FLOOR	0.00	0.00	0.00	0.00	0.00	0.00	0.00	0.00	0.00	0.00	0.00
FIFTH FLOOR	0.00	0.00	0.00	0.00	0.00	0.00	0.00	0.00	0.00	0.00	0.00
SIXTH FLOOR	0.00	0.00	0.00	0.00	0.00	0.00	0.00	0.00	0.00	0.00	0.00
SEVENTH FLOOR	0.00	0.00	0.00	0.00	0.00	0.00	0.00	0.00	0.00	0.00	0.00
EIGHTH FLOOR	0.00	0.00	0.00	0.00	0.00	0.00	0.00	0.00	0.00	0.00	0.00
NINTH FLOOR	0.00	0.00	0.00	0.00	0.00	0.00	0.00	0.00	0.00	0.00	0.00
TENTH FLOOR	0.00	0.00	0.00	0.00	0.00	0.00	0.00	0.00	0.00	0.00	0.00
ELEVENTH FLOOR	0.00	0.00	0.00	0.00	0.00	0.00	0.00	0.00	0.00	0.00	0.00
TWELFTH FLOOR	0.00	0.00	0.00	0.00	0.00	0.00	0.00	0.00	0.00	0.00	0.00
THIRTEENTH FLOOR	0.00	0.00	0.00	0.00	0.00	0.00	0.00	0.00	0.00	0.00	0.00
FOURTEENTH FLOOR	0.00	0.00	0.00	0.00	0.00	0.00	0.00	0.00	0.00	0.00	0.00
FIFTEENTH FLOOR	0.00	0.00	0.00	0.00	0.00	0.00	0.00	0.00	0.00	0.00	0.00
SIXTEENTH FLOOR	0.00	0.00	0.00	0.00	0.00	0.00	0.00	0.00	0.00	0.00	0.00
SEVENTEENTH FLOOR	0.00	0.00	0.00	0.00	0.00	0.00	0.00	0.00	0.00	0.00	0.00
EIGHTEENTH FLOOR	0.00	0.00	0.00	0.00	0.00	0.00	0.00	0.00	0.00	0.00	0.00
NINETEENTH FLOOR	0.00	0.00	0.00	0.00	0.00	0.00	0.00	0.00	0.00	0.00	0.00
TWENTIETH FLOOR	0.00	0.00	0.00	0.00	0.00	0.00	0.00	0.00	0.00	0.00	0.00
ROOF	0.00	0.00	0.00	0.00	0.00	0.00	0.00	0.00	0.00	0.00	0.00
MECHANICAL	0.00	0.00	0.00	0.00	0.00	0.00	0.00	0.00	0.00	0.00	0.00
ELECTRICAL	0.00	0.00	0.00	0.00	0.00	0.00	0.00	0.00	0.00	0.00	0.00
TELEPHONE	0.00	0.00	0.00	0.00	0.00	0.00	0.00	0.00	0.00	0.00	0.00
TELEVISION	0.00	0.00	0.00	0.00	0.00	0.00	0.00	0.00	0.00	0.00	0.00
COMPUTER	0.00	0.00	0.00	0.00	0.00	0.00	0.00	0.00	0.00	0.00	0.00
PERMITS	0.00	0.00	0.00	0.00	0.00	0.00	0.00	0.00	0.00	0.00	0.00
INSURANCE	0.00	0.00	0.00	0.00	0.00	0.00	0.00	0.00	0.00	0.00	0.00
SALES TAX	0.00	0.00	0.00	0.00	0.00	0.00	0.00	0.00	0.00	0.00	0.00

[illegible]

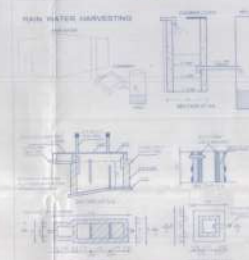
FRONT ELEVATION
SCALE: 1/4" = 1'-0"

SECTION AT-A'-A'
SCALE - 1/8" = 1'-0"

PARKING FLOOR PLAN
SCALE: 1/16"

1st, 2nd, 3rd & 4th FLOOR PLAN

NOTE: * PLUT BOUNDARY SHOWN IN THICK BLACK
* EXPOSED WORK SHOWN IN RED
* DRAINAGE LANE SHOWN IN DOTTED RED



OWNER'S DECLARATION

CERTIFICATE OF ADOPTION

STAMP OF APPROVAL

APPROVED

This Form amended to...

As per the following Minutes

the accompanying certificate

Certificate No. 1000

01/10/2012

Executive Engineer
(Town Planning Dept.)
Nashik Municipal Corporation

[illegible]

PROPOSED BUILDING PLAN IN
S.NO. 3271P, P.NO. 15+16+17,
OF PATHARI SHIVAR NASHIK
FOR SHRI. RATN RAMDAS JANGLE & OTHER TWO
THROUGH G.T.A. KOLDER
CHAITANYARAJ BUILDTEK PRIVATE LIMITED
THROUGH DIRECTOR
NRL, KAMUNGAJI DAM SANT, SOWANWADI & OTHER





RAMESH RAJAPARIYA
 Consulting Engineer

LICENSED ARCHITECTS DGN AND WRD - NAJASATH RATE					
DWG NO.	DATE	SCALE	ISSUED BY	CHECKED BY	REGISTERED IN NO. OF P. 200000