




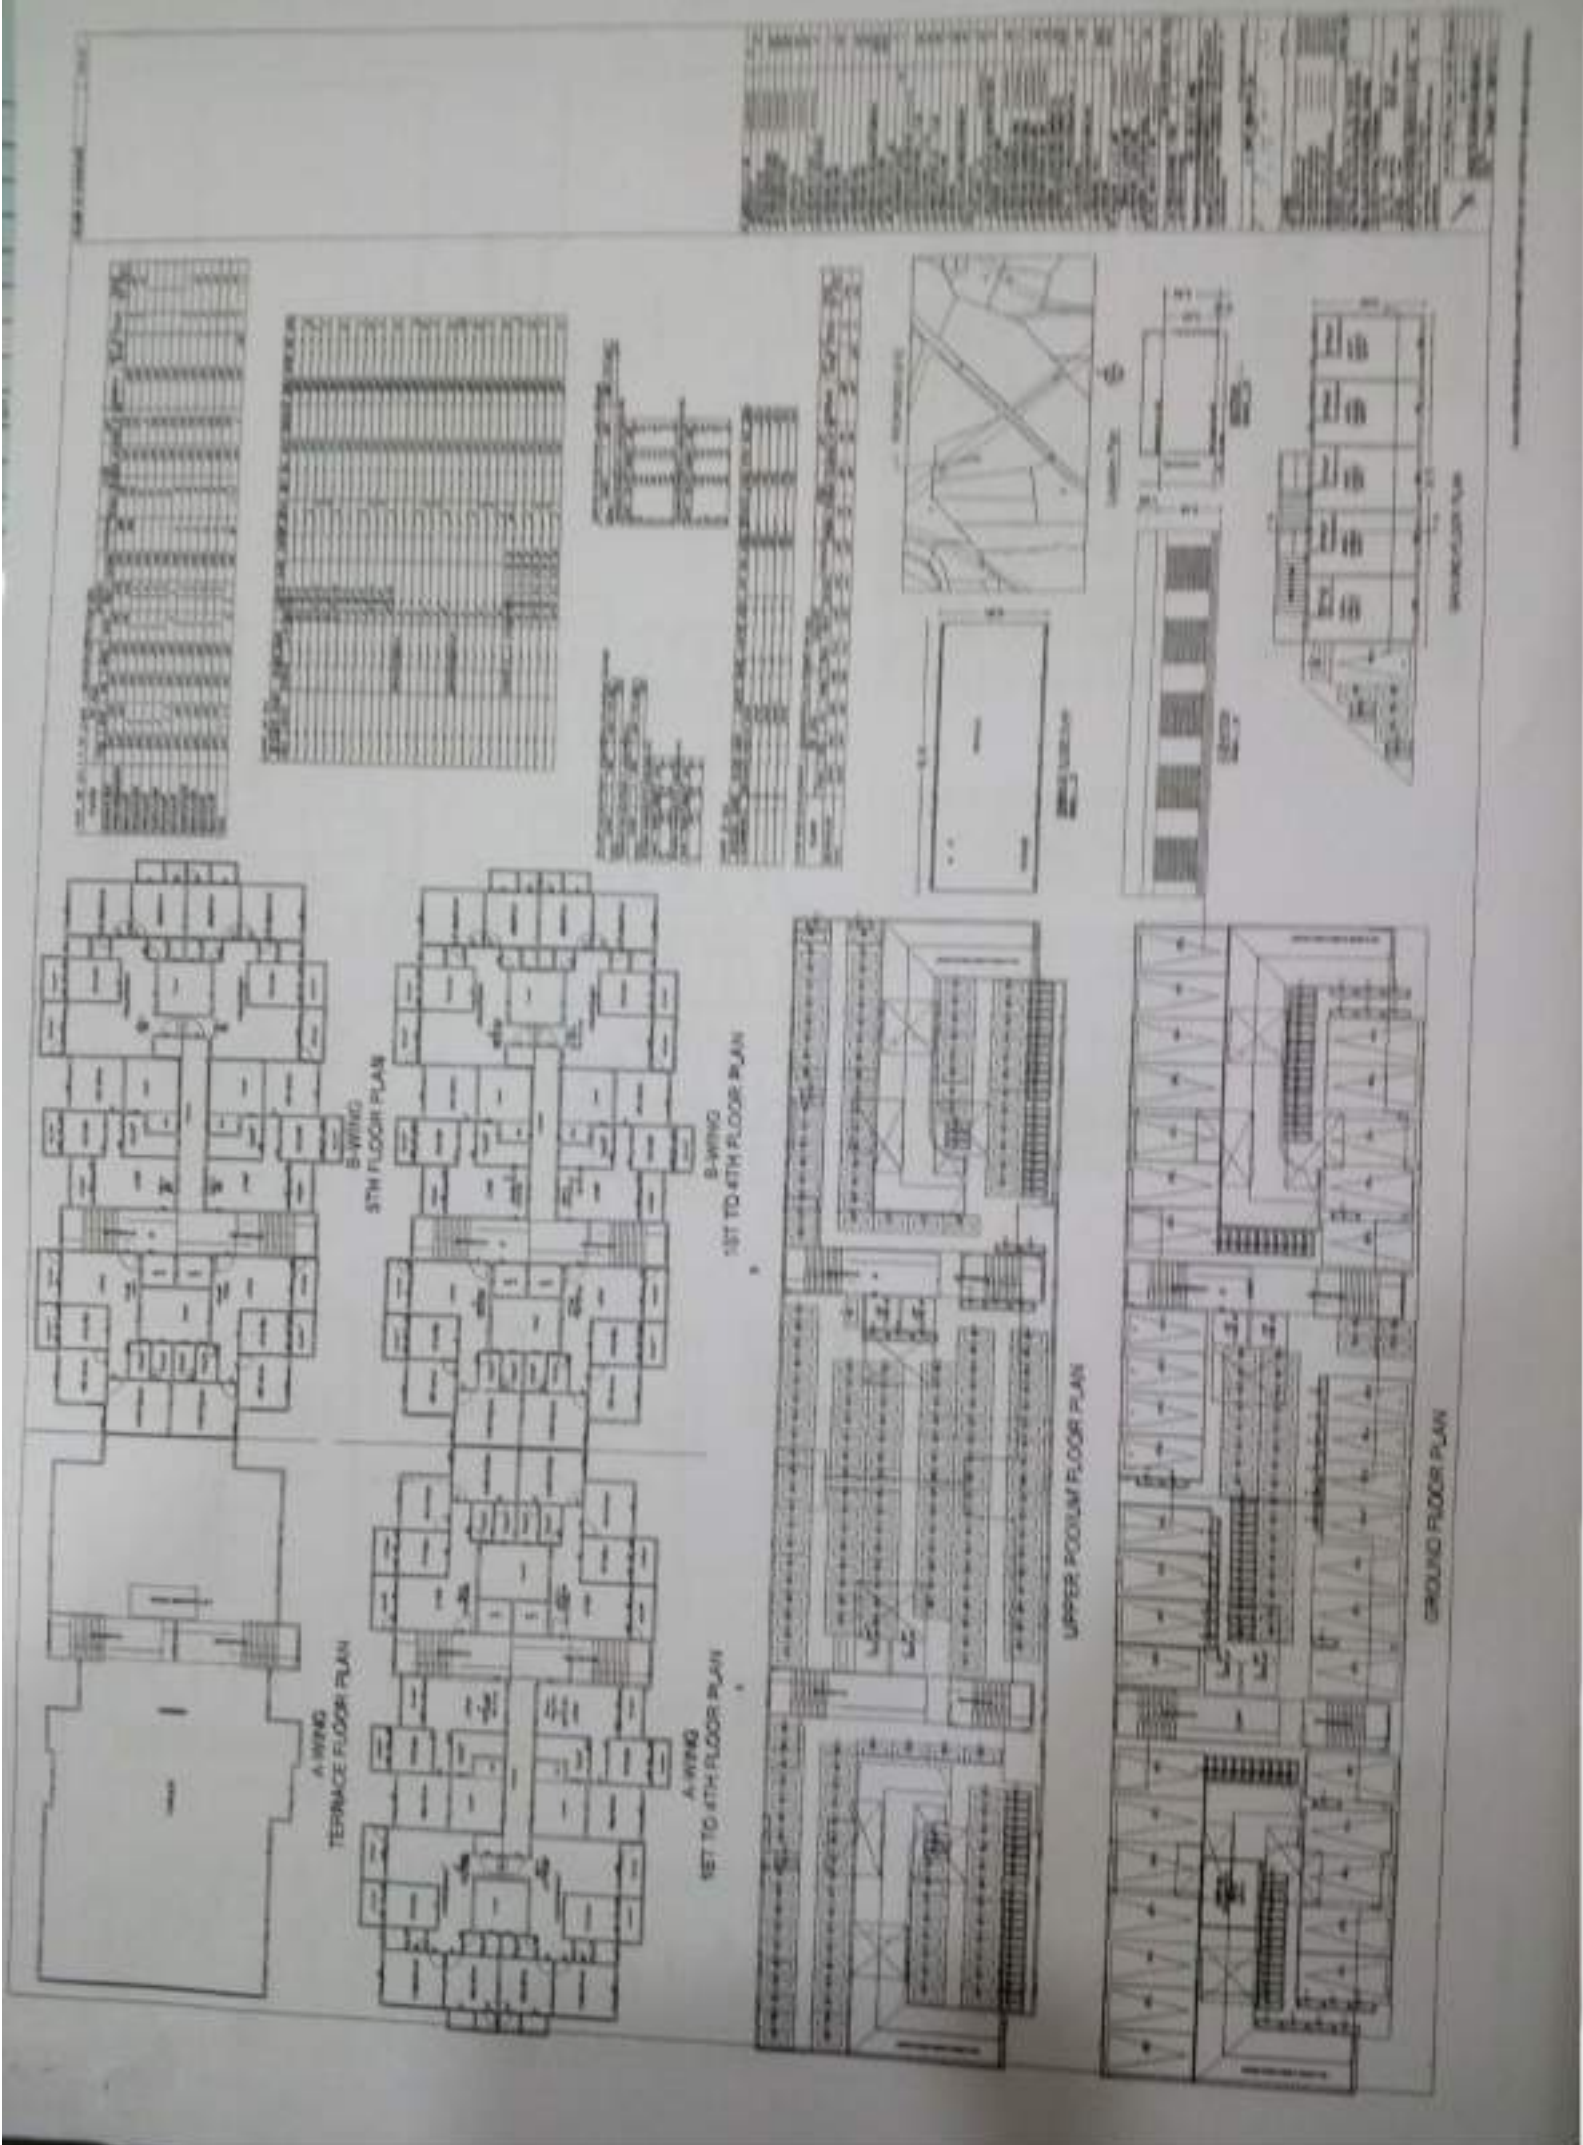

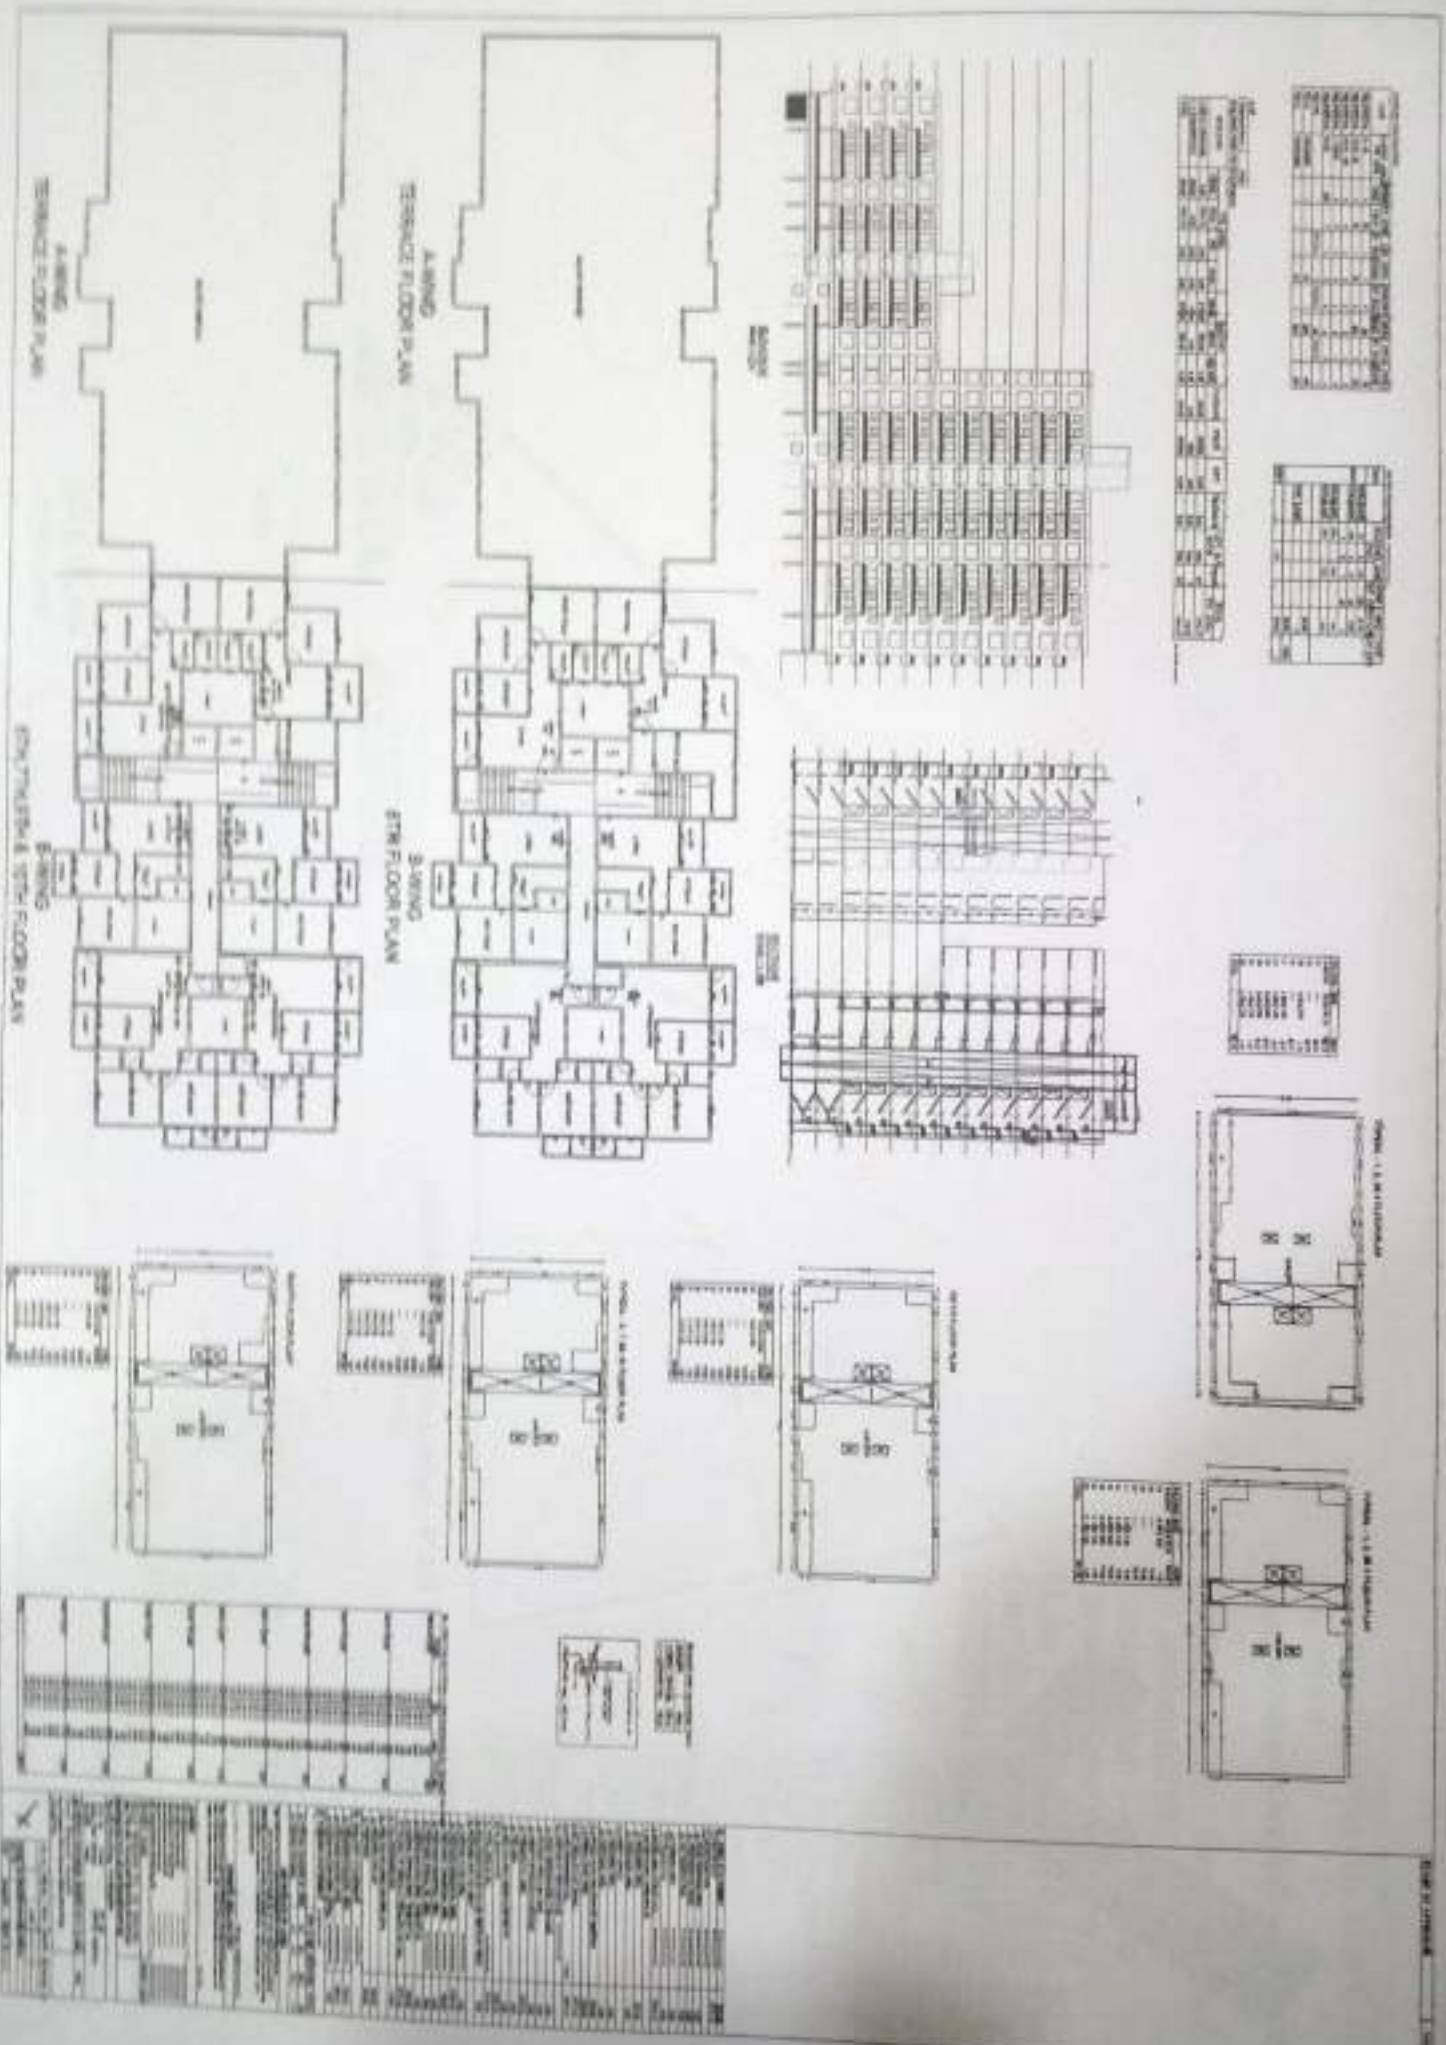

Document certified by Suresh D Nikumbhe
 <sureshnikumbhe05@gmail.com>
 Organization : Government Of Maharashtra
 Designation : Assistant Director Town Planning
 Date : 2022.08.17. 30.15
 Certificate No. 2202A41E003487

SITE PLAN
 SCALE 1:400

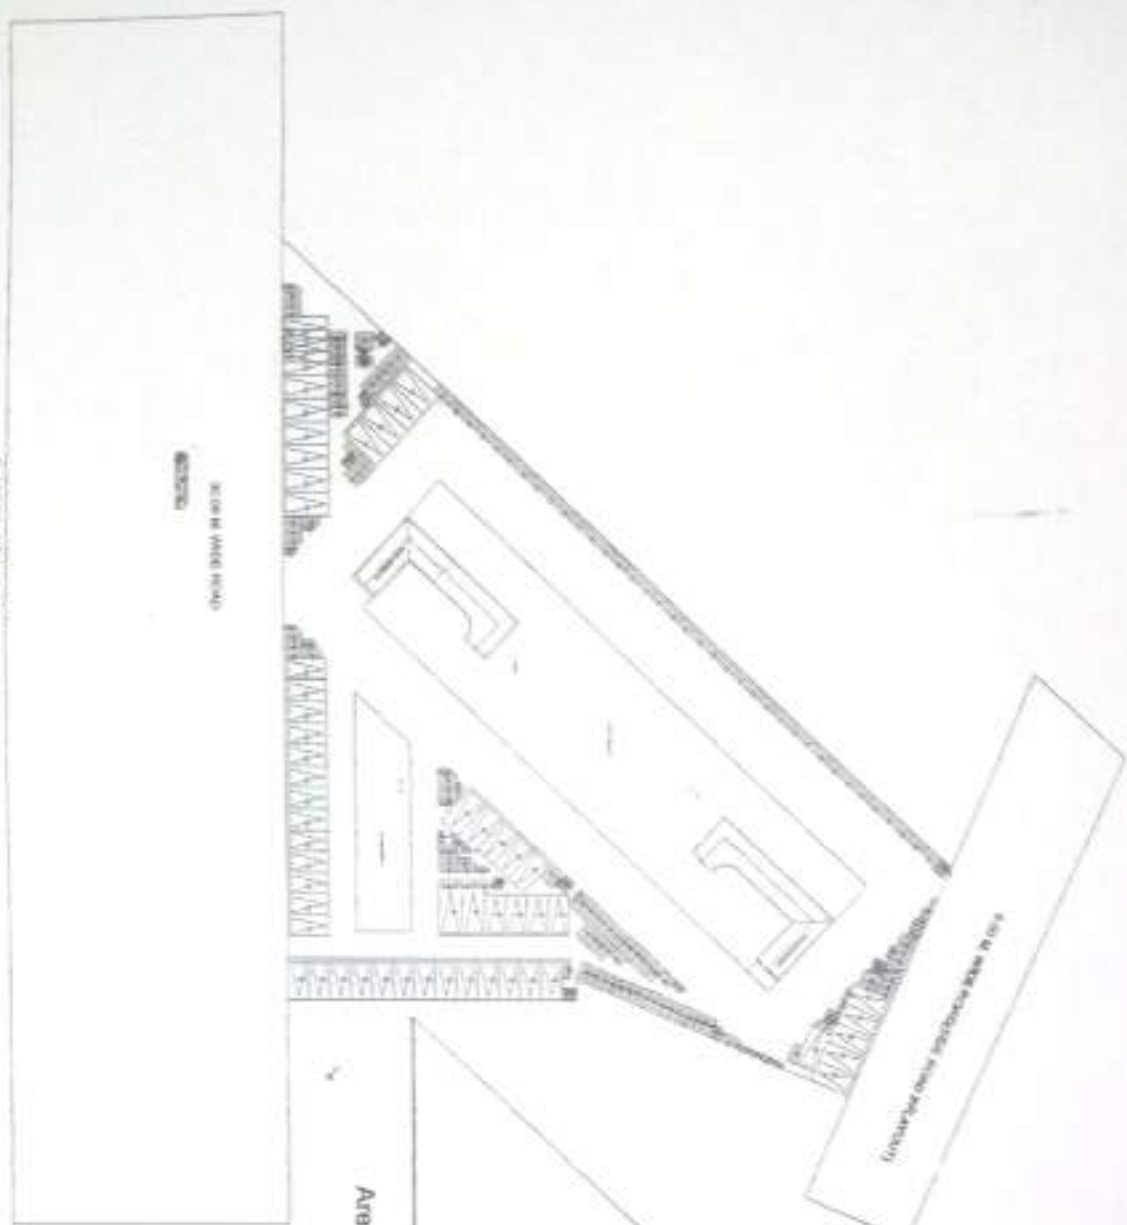

Area of Plot by Triangulation : PLOT
 SCALE 1:400

TRIANGULAR	AREA
A-01	438.84
A-02	5291.80
A-03	16711.04
A-04	175.22
TOTAL (PLOT)	3075.40

1. Name of the project: _____ 2. Name of the owner: _____ 3. Name of the architect: _____ 4. Name of the engineer: _____ 5. Name of the surveyor: _____ 6. Name of the planner: _____ 7. Name of the drafter: _____ 8. Name of the checker: _____ 9. Name of the approver: _____ 10. Name of the certifier: _____	
11. Date of the project: _____ 12. Date of the owner: _____ 13. Date of the architect: _____ 14. Date of the engineer: _____ 15. Date of the surveyor: _____ 16. Date of the planner: _____ 17. Date of the drafter: _____ 18. Date of the checker: _____ 19. Date of the approver: _____ 20. Date of the certifier: _____	
21. Location of the project: _____ 22. Location of the owner: _____ 23. Location of the architect: _____ 24. Location of the engineer: _____ 25. Location of the surveyor: _____ 26. Location of the planner: _____ 27. Location of the drafter: _____ 28. Location of the checker: _____ 29. Location of the approver: _____ 30. Location of the certifier: _____	