


PROPOSED FLOOR PLAN

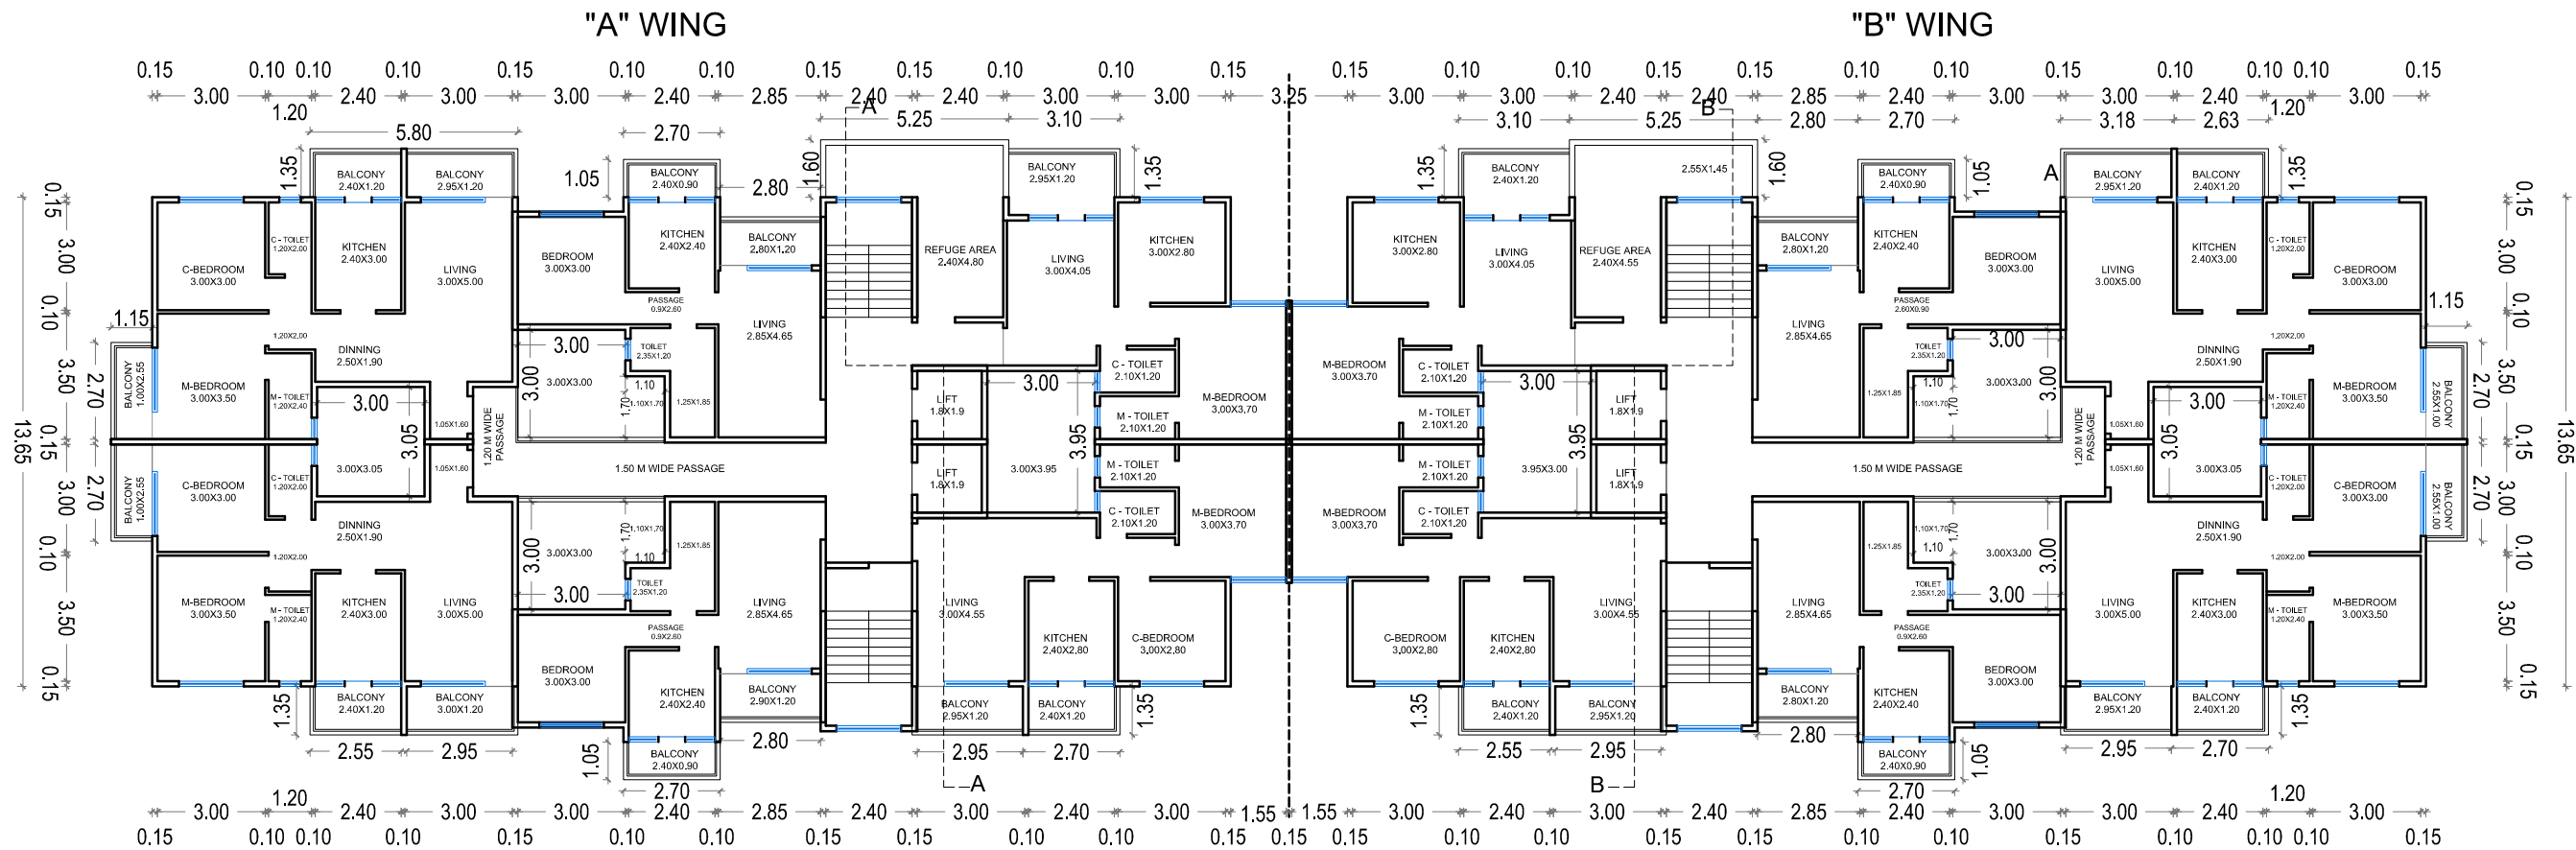

8TH FLOOR PLAN

- NOTES:-**
- THIS RESIDENTIAL DEVELOPMENT HAVE BEEN CONCEIVED,DESIGNED AND DRAFTED ON THE BASIS OF THE FOLLOWING.
 - ALL DIMENSIONS ARE IN MM. UNLESS OTHERWISE SPECIFIED.
 - ALL ARCHITECTURAL DRG. TO BE READ IN CONJUNCTION WITH STRUCTURAL DRGS.
 - ANY DISCREPANCY IN THE DRG. TO BE BROUGHT TO THE NOTICE OF THE ARCHITECT IMMEDIATELY.
 - ALL FLOOR LEVELS MENTIONED ARE UNFINISHED FLOOR LEVEL, UNLESS OTHERWISE SPECIFIED.
 - THIS DRG. SHOULD NOT BE SCALED. ONLY WRITTEN DIMENSIONS TO BE FOLLOWED.

KEY PLAN

STAMP

REVISIONS				
REV. NO.	DATE	DRAWN BY	CHECKED BY	DESCRIPTION OF THE REVISIONS
18-05-28		SEEMA	SUMIT	CENTER LINE

PURPOSE OF RELEASE

Structural Consultant:

YOGIN KULKARNI

Client:

BAGLAN DEVELOPER LTD,

Project:

**SAARTHAK GARIMA,
NASHIK.**

**ARCHITECT
SUMIT & BANSRI KUMATH**

8, Anudeep Park Wing B, Tide Colony, Nashik.
Email:- sumitkumath@gmail.com WEB:- sumitkumath.com

STAGE:		WORKING DRAWINGS	
Direction:	Drawing No:	Current Revision:	
			
Start Date:	Issue Date:	Last saved Date:	
05 NOV 2015	18-10-12	18-10-12	
Project Code:	1618		
Place:	NASHIK ROAD		
Floor:			
Drawing Title:			
File path:	Z:\15 Liberty\LIBERTY KAMATH\WADO\Project Data\FOR RELEASE-18-10-17 FOR RELEASE.dwg		

THIS DRAWING IS THE SOLE PROPERTY OF ARCHITECT SUMIT & BANSRI KUMATH. ITS USE FOR ANY PURPOSE OTHER THAN THAT INTENDED IS TO BE DONE ONLY AFTER PRIOR APPROVAL.