


[illegible]

AREA CALCULATION & DIAGRAM

Particyle	mean m	Length L	No. of M.	Total Area in Sq.M.
Stock Area No. A, B, C, D	14.000000	0.000000	0.000000	0.000000
LP11	2.000000	2.000000		0.000000
LP12	2.000000	2.000000		0.000000
TOTAL				0.000000
Deflection No.	1	4.96	4.30	1.000000
	2	5.28	3.47	1.000000
	3	1.69	3.38	1.000000
Total Deflection Area				0.000000
Wind Area = Deflection Area				
Wind Area in Sq.M.	Deflection Area in Sq.M.	Wind Area in Sq.M.		
0.000000	0.000000	0.000000		

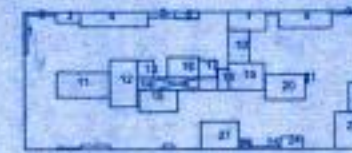

Particular		Width in m	Length in m	No. of Students	Total Area in Sq.m
Block Area in sq.m	A-B-C-D	24.000000	18.000000	100000	432
1	0.00	0.00	0.00000	0.00	
2	3.60	0.24	0.00000	0.24	
3	2.84	1.32	0.00000	3.41	
4	4.8	1.72	0.00000	15.91	
5	3.22	5.52	0.00000	27.65	
6	2.70	3.84	0.00000	24.20	
7	2.80	6.32	0.00000	35.25	
8	8.34	7.00	0.00000	58.38	
9	5.50	5.50	0.00000	30.25	
10	1.80	2.72	0.00000	4.92	
11	8.45	1.40	0.00000	11.83	
12	4.38	7.80	0.00000	34.13	
13	3.75	3.40	0.00000	12.67	
14	3.58	3.50	0.00000	12.53	
15	1.90	2.00	0.00000	3.78	
16	1.48	0.00000	0.00000	0.00	
17	4.44	0.00000	0.00000	0.00	
18	3.30	0.00000	0.00000	0.00	
19	2.80	0.00000	0.00000	0.00	
20	2.84	0.20000	0.00000	0.48	
Total Block Area					545.55
Block Area - Suburban Area		Total Block Area in Sq.M			
Suburban Area in Sq.M		Total Block Area in Sq.M			
4107	240.50	240.50			
Add :- Street X (Passage area) in 1511 4097.87sqm					
Total Block area is 292 542.43 (292) 16.00sqm					

Particular	man in M	Length in M	No. of Deduction	Total Area in Sq.M
Block Area No. Deduction Kilo	A.S.D	35.75	18.20	648.05
1	2	3.40	0.20	1.33
2	3	2.84	1.71	0.89
4	8	1.75	1.71	15.84
5	3.28	0.30	1.71	2.30
6	3.70	0.80	2.30	1.00
7	4.80	2.20	10.13	
8	6.13	1.86	12.27	
9	3.46	2.30	1.71	16.41
10	2.45	2.80	9.12	
11	6.24	3.00	1	18.27
12	1.58	1.58	1	16.41
13	1.58	2.10	1	13.80
14	9.45	1.48	1	47.85
15	4.65	2.40	1	11.83
16	3.70	2.45	9.27	
17	2.56	2.10	4.38	
18	1.30	2.52	3.78	
19	4.13	3.22	1	13.38
20	4.12	1.60	1	14.18
21	0.30	0.96	1	0.78
22	1.67	2.45	3.75	
23	5.97	3.14	31.25	
24	2.74	4.40	1	3.84
25	3.95	0.30	1	1.01
26	1.38	0.80	1	1.69
27	4.40	2.20	14.28	
28	1.20	0.51	1	0.51
29	3.30	0.52	1	1.72
30	2.84	0.22	1	0.82
31	1.45	0.28	1	0.39
Total Deduction Area				208.85
Block Area - Deduction Area				
Block Area in Sq.M	Area in Sq.M	Total Block Area in Sq.M		
648.05	258.85	906.90		
3.65 : 100 (Percentage Area) = 5.10% : 49.97 : 94.93				
Total Block Area = 906.90 : 573.04 : 67.84 : 266.02				

FORM OF STATEMENT 2									
(For No. 116)									
Proposed Building									
Building No.	Floor No.	Total Built-up Area of Floor.	Permissible factory area in %	Existing factory area	Ratio of floor covered (%)	Double terrace area with 20% height increase	Double height terrace area	Total F.S.I. (3 + 5 + 7)	
1	2	3	4	5	6	7	8	9	
	GROUND FLOOR	373.75	0.00	0.00	0.00	0.00	0.00	210.75	
	FIRST FLOOR	293.98	43.50	56.57	58.50	0.00	0.00	267.75	
	SECOND FLOOR	448.87	87.30	21.90	87.83	0.00	0.00	409.87	
	THIRD FLOOR	448.87	87.30	21.90	87.83	0.00	0.00	409.87	
	FOURTH FLOOR	448.87	87.30	21.90	87.83	0.00	0.00	409.87	
	FIFTH FLOOR	448.87	87.30	21.90	87.83	0.00	0.00	409.87	
	SIXTH FLOOR	448.87	87.30	21.90	87.83	0.00	0.00	409.87	
	SEVENTH FLOOR	448.87	87.30	21.90	87.83	0.00	0.00	409.87	
	EIGHTH FLOOR	448.87	87.30	21.90	87.83	0.00	0.00	409.87	
	NINTH FLOOR	448.87	87.30	21.90	87.83	0.00	0.00	409.87	
	TENTH FLOOR	448.87	87.30	21.90	87.83	0.00	0.00	409.87	
				234.43				222.18	

BALCONY AREA STATEMENT					
Zone No.	Total Built up Area of Zone	Inventory Area 100% 15%	REG. BALCONY	REG. BALCONY	REG. BALCONY
Zone No.	Total Built up Area of Zone	Inventory Area 100% 15%	REG. BALCONY	REG. BALCONY	REG. BALCONY
PART FLOOR	688.61	67.88	66.30	21.85	
SECOND FLOOR	688.61	67.88	66.30	21.85	
THIRD FLOOR	688.61	67.88	66.30	21.85	
FOURTH FLOOR	688.61	67.88	66.30	21.85	
FIFTH FLOOR	688.61	67.88	66.30	21.85	
SIXTH FLOOR	688.61	67.88	66.30	21.85	
SEVENTH FLOOR	688.61	67.88	66.30	21.85	
EIGHTH FLOOR	688.61	67.88	66.30	21.85	
NINTH FLOOR	688.61	67.88	66.30	21.85	
TOTAL	6888.61	678.88	663.00	218.50	

T. D. R. STATEMENT			
PLOT AREA	T.D.R. PERMISSIBLE	T.D.R. PROPOSED	
1949.29	2727.48	505.02/193.4 + 751.5	
DETAILS OF REG AGREEMENT FOR TDR AREA= 1949.29 SQM REG AGREEMENT NO- 7435-2010 DATE- 12/07/2010 ZONE - 'D' D.R.C. NO- 365 DATE- 08/05/2010			
AS PER PREVIOUS B.P.			
DETAILS OF REG AGREEMENT FOR TDR AREA= 194.25 SQM REG AGREEMENT NO- 7435-2010 DATE- 12/07/2010 ZONE - 'D' D.R.C. NO- 332 DATE- 08/02/2009			
PLOT AREA	T.D.R. PERMISSIBLE	T.D.R. PROPOSED	
194.25	194.25/300000	194.00	
	0.00063854	0.00062804	
DETAILS OF REG AGREEMENT FOR TDR AREA= 194.50 SQM REG AGREEMENT NO- 5-0406-2018 DATE- 29/05/2018 ZONE - 'D' D.R.C. NO- 773 DATE- 4/08/2017			
TOTAL B.P. AREA PERMISSIBLE= 1945.2001-1947.0432 T.D.R. = 2727.00 / 2727.48 (PERMISSIBLE) PERMISSIBLE F.F. 128.10 TOTAL AREA = 5058.12 SQM			


APPROVED

This Plan amended in
As per the conditions mentioned in
the accompanying commencement
Certificate No. dated 12/06/2016
41113/3762


[Signature]
Deputy Director of Town Planning
(Public Works and Services)
Mumbai

PROFORMA NO - 1.


PROPOSED REVISED RESIDENTIAL + COMMERCIAL
BUILDING PLAN ON P. NO-5 + 6, S.NO -34/4/2- AT
ANANDWALLI SHIWAR NASHIK, FOR
SHREE VALLABH CONSTRUCTION PARTNERSHIP FIRM
TH-PARTNER
SHRI - NIKUNJ BHARATBHAI LADANI & OTHER.

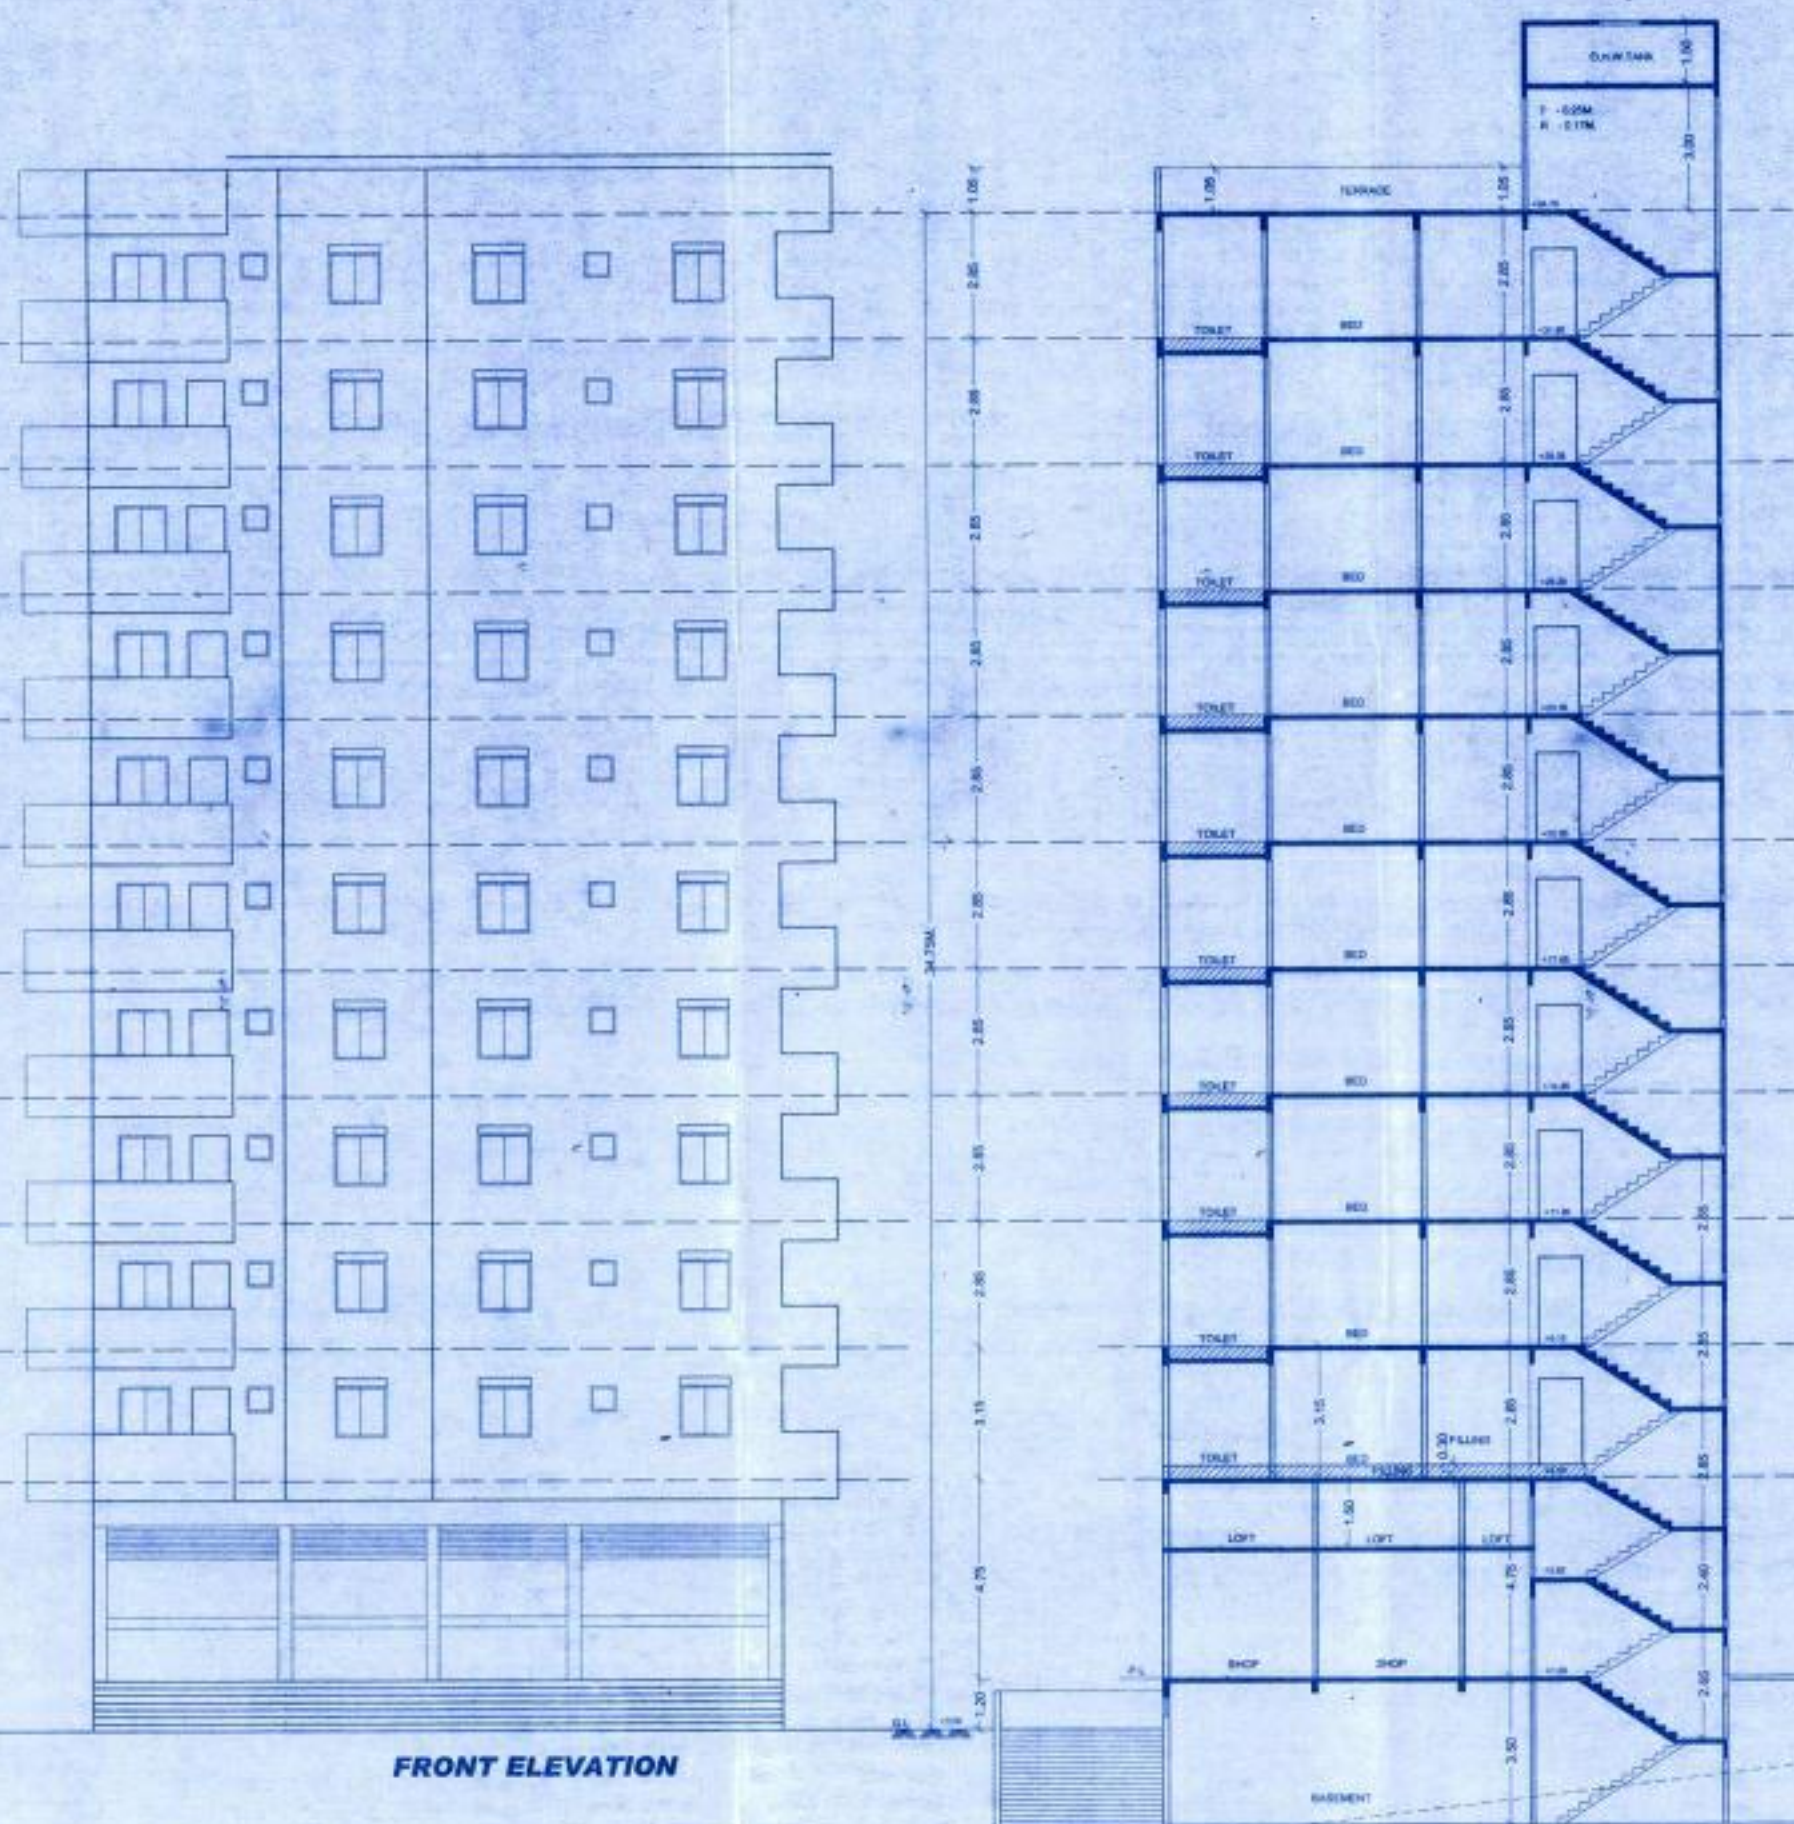


SECTION A-A

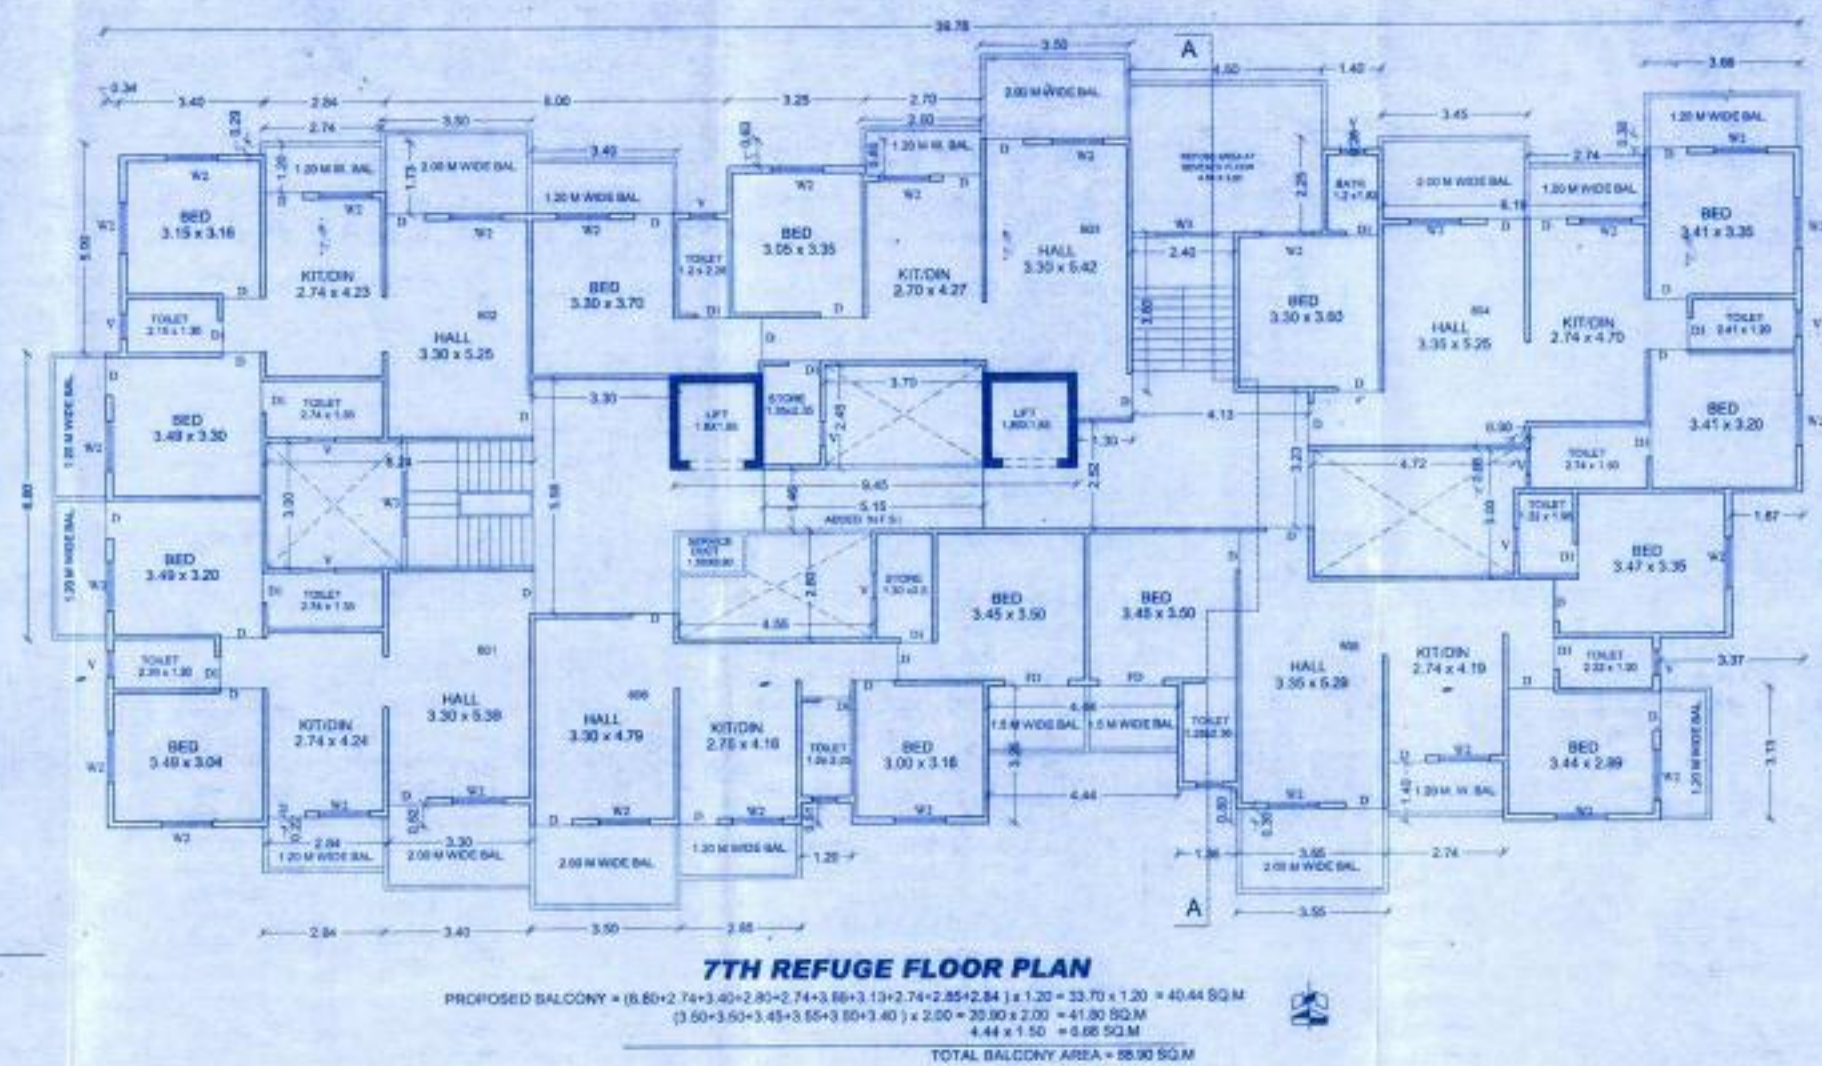

7TH REFUGE FLOOR PLAN
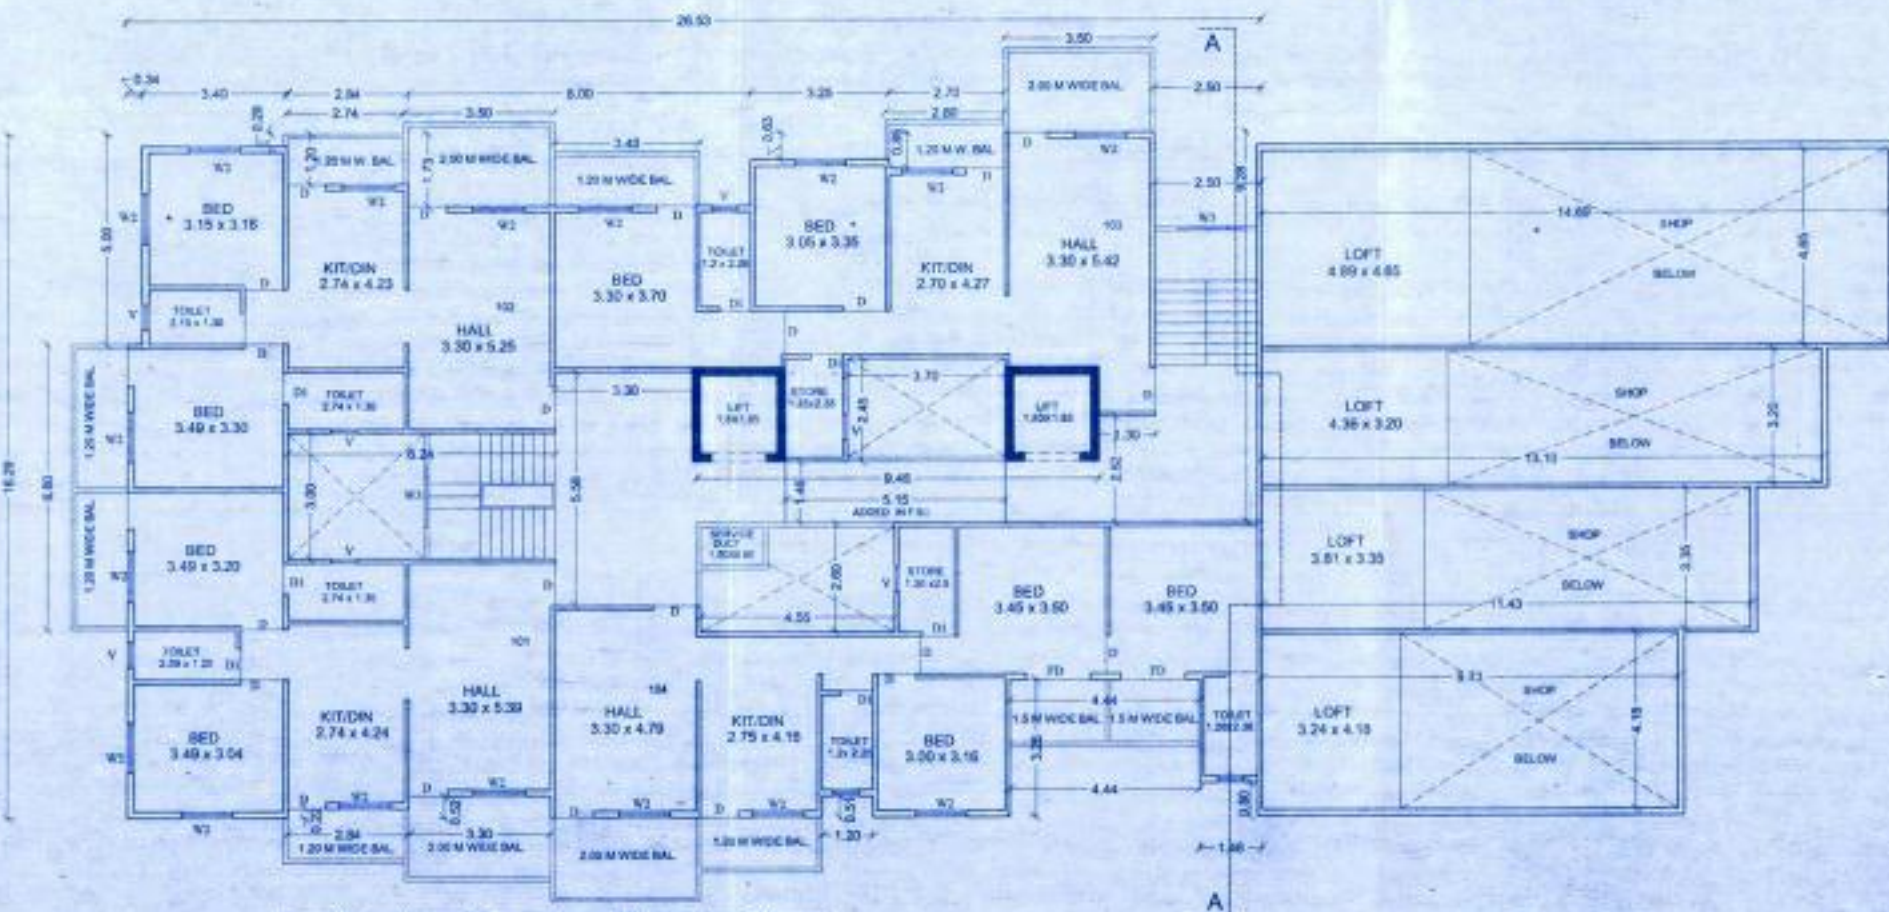
$$\begin{aligned} \text{PROPOSED BALCONY} &= (8.65+2.74+3.40+2.80+2.74+3.86+3.13+2.74+2.85+2.84) \times 1.20 = 33.70 \times 1.20 = 40.44 \text{ SQ.M} \\ &= (3.60+3.60+3.45+3.55+3.50+3.40) \times 2.00 = 20.50 \times 2.00 = 41.00 \text{ SQ.M} \\ &= 4.44 \times 1.50 = 6.66 \text{ SQ.M} \\ \hline \text{TOTAL BALCONY AREA} &= 88.90 \text{ SQ.M} \end{aligned}$$


STILT FLOOR PLAN
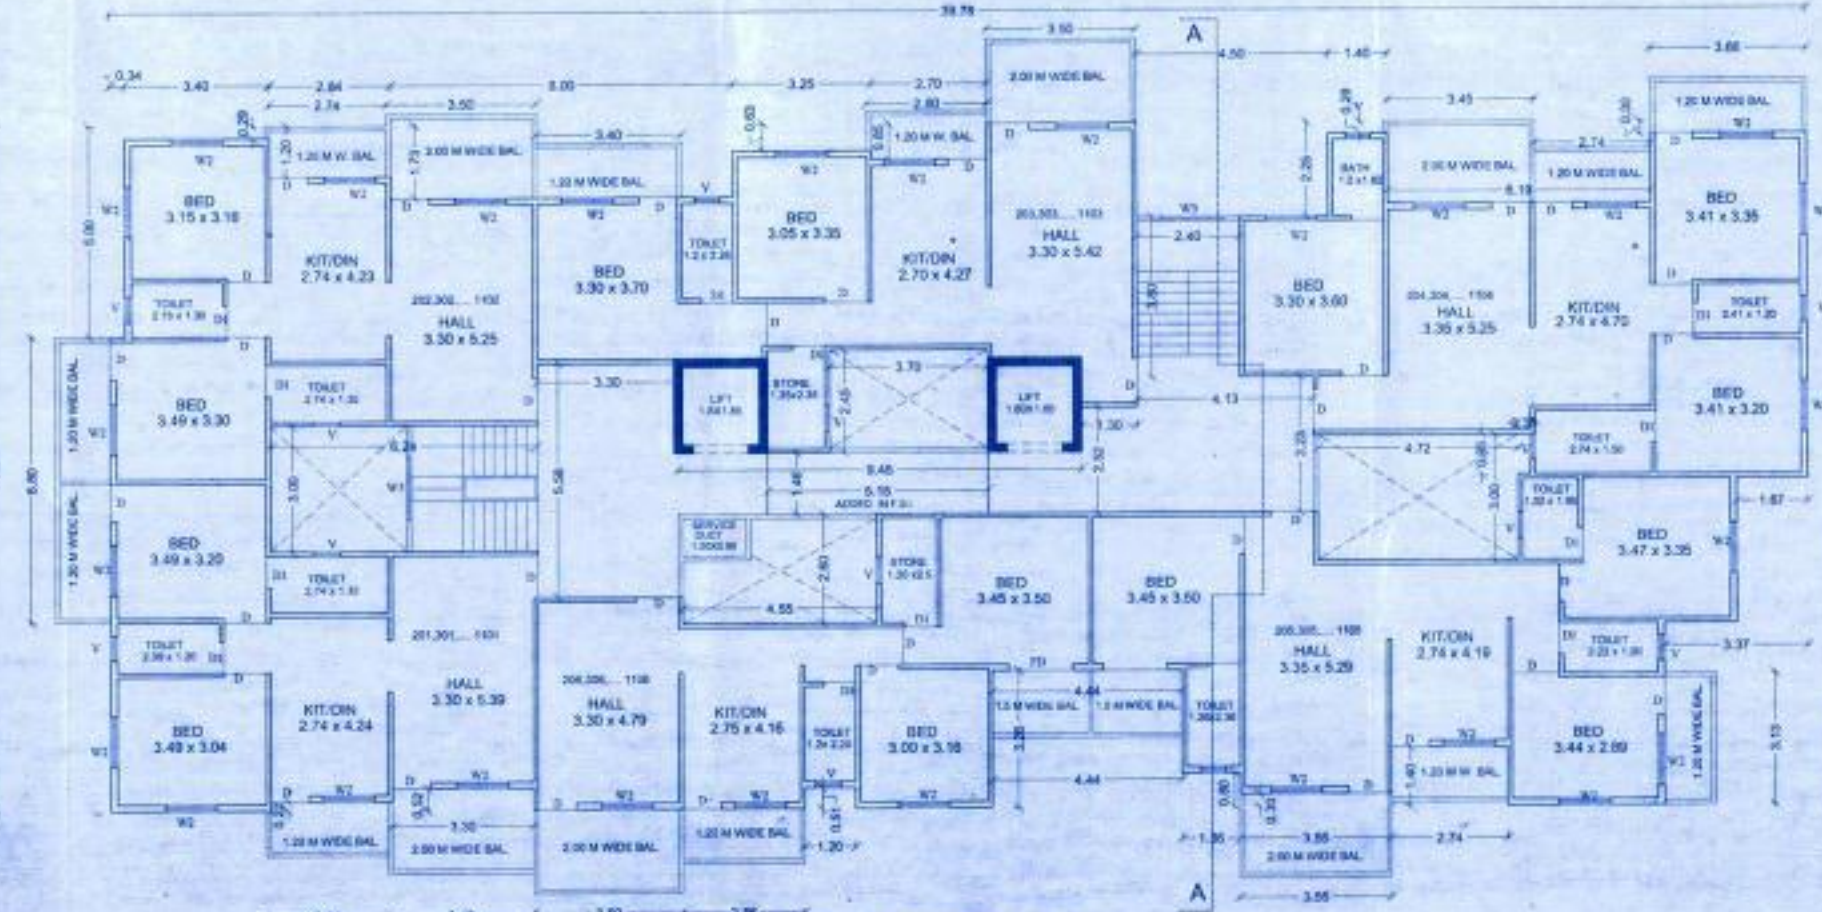
$$\begin{aligned} \text{PROPOSED BALCONY} &= (5.80+2.74+3.40+2.80+2.85+2.84) \times 1.20 = 21.45 \times 1.20 = 25.71 \text{ SQ M} \\ &= (3.80+3.50+3.50+3.40) \times 2.00 = 13.90 \times 2.00 = 27.80 \text{ SQ M} \\ &= 4.44 \times 1.50 = 6.66 \text{ SQ M} \\ \hline \text{TOTAL BALCONY AREA} &= 60.17 \text{ SQ M} \end{aligned}$$


FIRST FLOOR PLAN **SIXTH FLOOR PLAN**

SECOND FLOOR PLAN
THIRD FLOOR PLAN
FOURTH FLOOR PLAN
FIFTH FLOOR PLAN
TOTAL BALCONY AREA = 88.60 SQ M

REP-SANCTIONED BUILDING PERMISSION NO. A-110/REG-452, DATE: 27/05/2017		
Sl. No.	PARTICULARS	
1	Area Of Plot (Maximum area to be considered) (a) As per enclosing document (F.Y.C. CTB extract) (b) As per measurement sheet (c) As per site	1948.20 1948.20 1948.20
2	Deductions For (a) Proposed D.P./ D.P. Road widening Area (b) Any D.P. Reservation area (Total area=)	0.00 0.00 0.00
3	Net Gross Area of Plot (1-2)	1948.20
4	Recreational open space (a) Required 10% (b) Proposed	0.00 0.00
5	Amenity space (a) Required 10% (b) Proposed	0.00 0.00
6	Service road and Highway widening	0.00
7	Internal Road area	0.00
8	Net Area of Plot (3 - 5b) =	1048.20
9	Built up area with reference to Basic F.S.I. as per front road with (sr.no. 8 X 1.1)	2143.00
10	Additional area for F.S.I. (a) In-situ area against D.P. road (1.86 X no. 7 (a)/any (b) In-situ area against Amenity space (2.00 or 0.86 X no. 5 (b)) (c) Premium F.S.I. Area (up to a maximum of 5% of sr.no. 8) (d) TOR area - 1.45 (e) Additional F.S.I. area under chapter VII (Total in-situ)=	0.00 0.00 338.10 272.70 0.00 365.15
11	Total area available (3 + 10)	5208.95
12	Maximum utilization of F.S.I. Permissible as per Road with (as per regulation no. 11.2)	3.0
13	Total Built-up Area in proposal (avoiding area at Sr.No.15.2) (a) Existing built-up Area (b) Proposed Built-up Area (c) Excess Balcony area counted in F.S.I. (d) Excess Double Height terraces area counted in F.S.I. (Total in-situ)=	0.00 4067.55 236.67 0.00 5283.12
14	F.S.I. Consumed (13b) (should not be more than serial no. 12)	2.67
15	Area for inclusive Housing, if any (a) Required (20% of sr.no.9) (b) Proposed	Not Applicable

Signature of Structural engineer

Signature

Er. Ashok N. Jaiswal

Certificate of Area
 Certified that the plot under reference was surveyed by me on _____ and the dimensions of sides etc. of plot situated on plot are as measured on site and the area as worked out tally with the same stated in document of Ownership/T.P. Scheme Records /Land Record / Survey Record.
 City Survey records

Owner's Declaration:
We undersigned hereby confirm that We would abide by plans sanctioned by Neelka Municipal Corporation. We would execute the structure as per sanctioned plans also. We would execute the work under supervision of proper technical person as to ensure the quality and safety at the work site.

Shree Vallabh Construction
Ladvi N. B.
Owner Name & Signature
SHRI - NIKHIL BHARATSHA, LADVI N. B.
Date: _____

Er Ashok Jamdar.
Vijaya Consultants
BUILDING PLANNERS & DESIGNERS
10, Siddhi Park, Corporation Road
New pandit colony,
Nashik - 2.
ph : 2574602.

JOB NO: 187	DATE 09 / 10 / 2017	SCALE 1:100	DRAWN BY: VIKAS	CHECKED BY: A.N.J.
----------------	------------------------	----------------	--------------------	-----------------------