
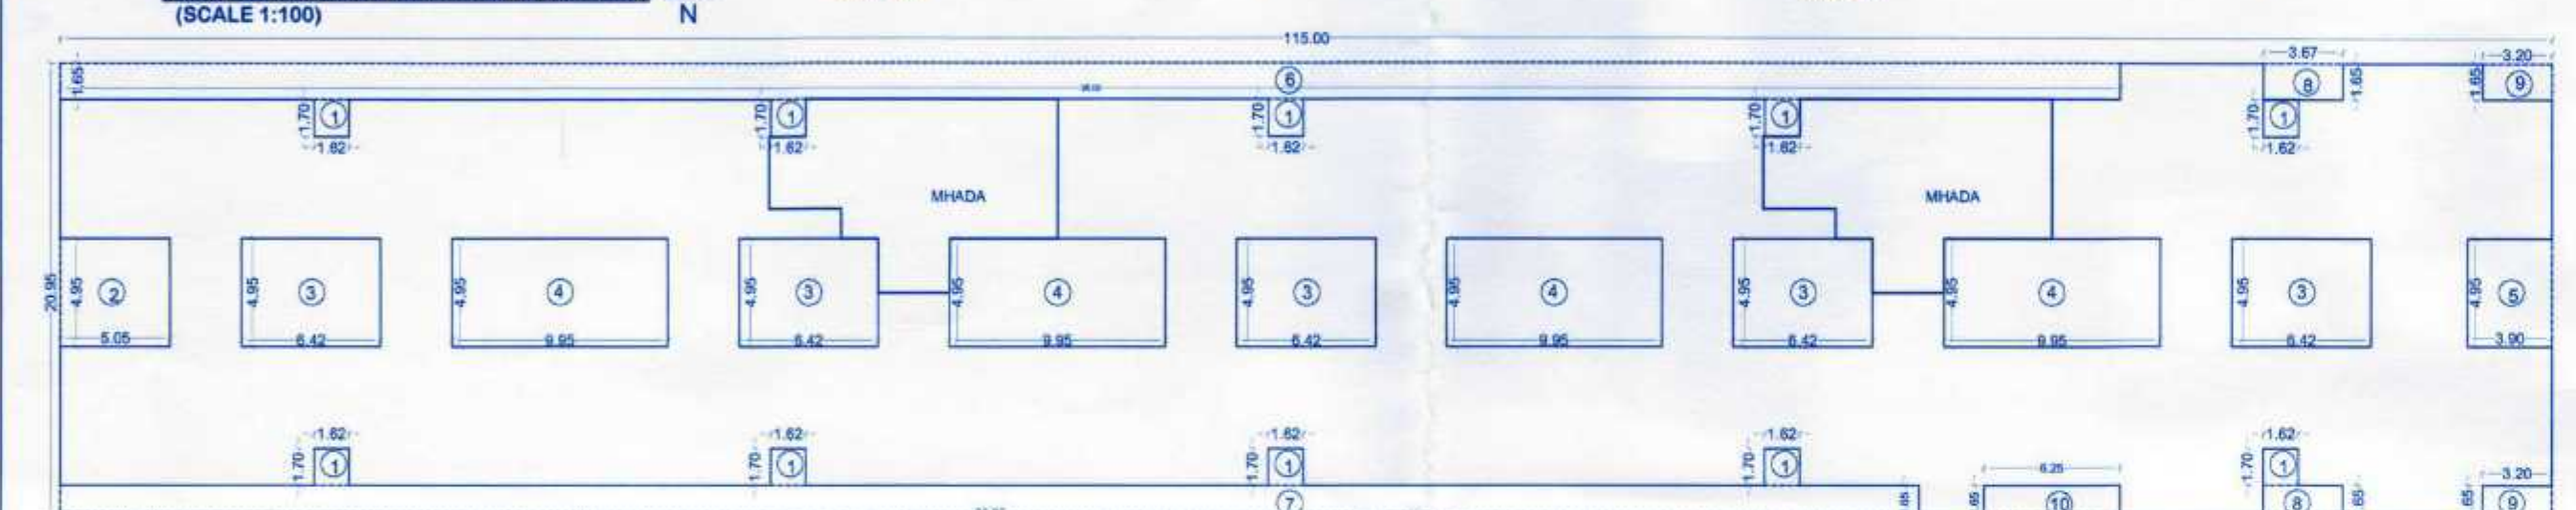


APPROVED
The Plans amended in
As per the conditions Mentioned in
the accompanying commencement
Certificate No. 150 dated 26/12/2019

Executive Engineer
TOWN PLANNING
Nashik Municipal Corporation
Nashik

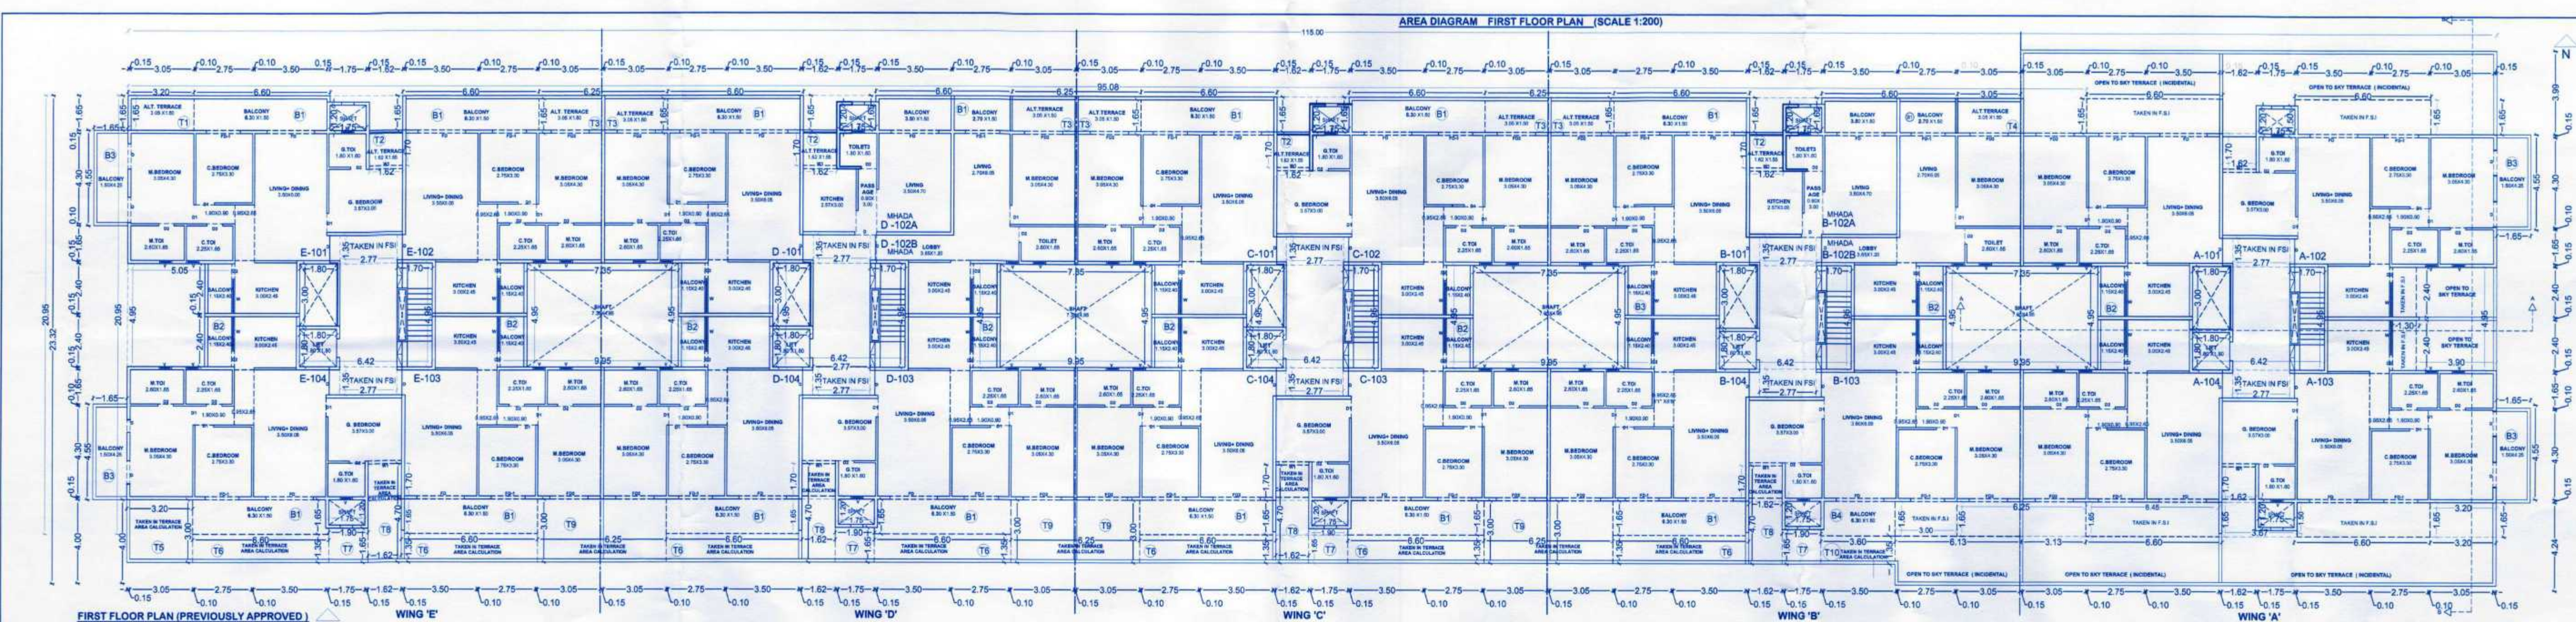

AREA DIAGRAM
1ST FLOOR PLAN
(SCALE 1:200)

AREA CALC. FOR 1ST FLOOR (IN SQM)	
AREA OF BLOCK	= 115 X 20.85 = 2409.35
DEDUCTIONS	
1. 1.62 X 1.70 X 10	= 27.54
2. 3.35 X 4.95 X 5	= 83.25
3. 6.42 X 4.95 X 5	= 158.90
4. 9.95 X 4.95 X 1	= 49.75
5. 3.35 X 4.95 X 1	= 16.62
6. 3.35 X 4.95 X 1	= 16.62
7. 3.35 X 4.95 X 1	= 16.62
8. 3.35 X 4.95 X 1	= 16.62
9. 3.35 X 4.95 X 1	= 16.62
10. 3.35 X 4.95 X 1	= 16.62
TOTAL DEDUCTIONS	299.23
2409.35 - 299.23	= 2110.12
NET AREA	= 2110.12
MHADA AREA	= 170.64
TOTAL NET AREA	= 1939.48

BALCONY AREA CALCULATION FIRST FLOOR	
B1	6.80 X 1.65 X 13 = 114.57
B2	4.95 X 1.30 X 9 = 51.45
B3	4.95 X 1.65 X 4 = 32.74
B4	3.60 X 1.65 X 1 = 5.94
TOTAL	204.70


BALCONY AREA CALCULATION FIRST FLOOR (MHADA)	
B1	6.80 X 1.65 X 13 = 114.57
B2	4.95 X 1.30 X 9 = 51.45
B3	4.95 X 1.65 X 4 = 32.74
B4	3.60 X 1.65 X 1 = 5.94
TOTAL	204.70

AREA DIAGRAM
1ST (MHADA) FLOOR PLAN
(SCALE 1:200)

AREA CALC. FOR 1ST FLOOR (WING B & D MHADA AREA) (IN SQM)	
AREA OF BLOCK	= 13.32 X 8.82 = 117.48
DEDUCTIONS	
1. 1.70 X 1.70 X 1	= 2.89
2. 3.35 X 3.82 X 1	= 12.80
3. 1.70 X 2.47 X 1	= 4.20
4. 4.97 X 2.47 X 1	= 12.28
5. 5.05 X 4.95 X 1	= 25.00
TOTAL DEDUCTIONS	57.17
117.48 - 57.17	= 60.31
NET AREA AT 1ST FLOOR	170.64



AREA CALC. FOR 2ND FLOOR (MHADA AREA) (IN SQM)	
AREA OF BLOCK	= 13.40 X 8.83 = 118.32
DEDUCTIONS	
1. 1.70 X 1.70 X 1	= 2.89
2. 3.35 X 3.83 X 1	= 12.83
3. 1.70 X 2.47 X 1	= 4.20
4. 4.95 X 2.48 X 1	= 12.28
5. 5.05 X 4.95 X 1	= 25.00
TOTAL DEDUCTIONS	57.20
118.32 - 57.20	= 61.12
NET AREA AT 2ND FLOOR	127.16

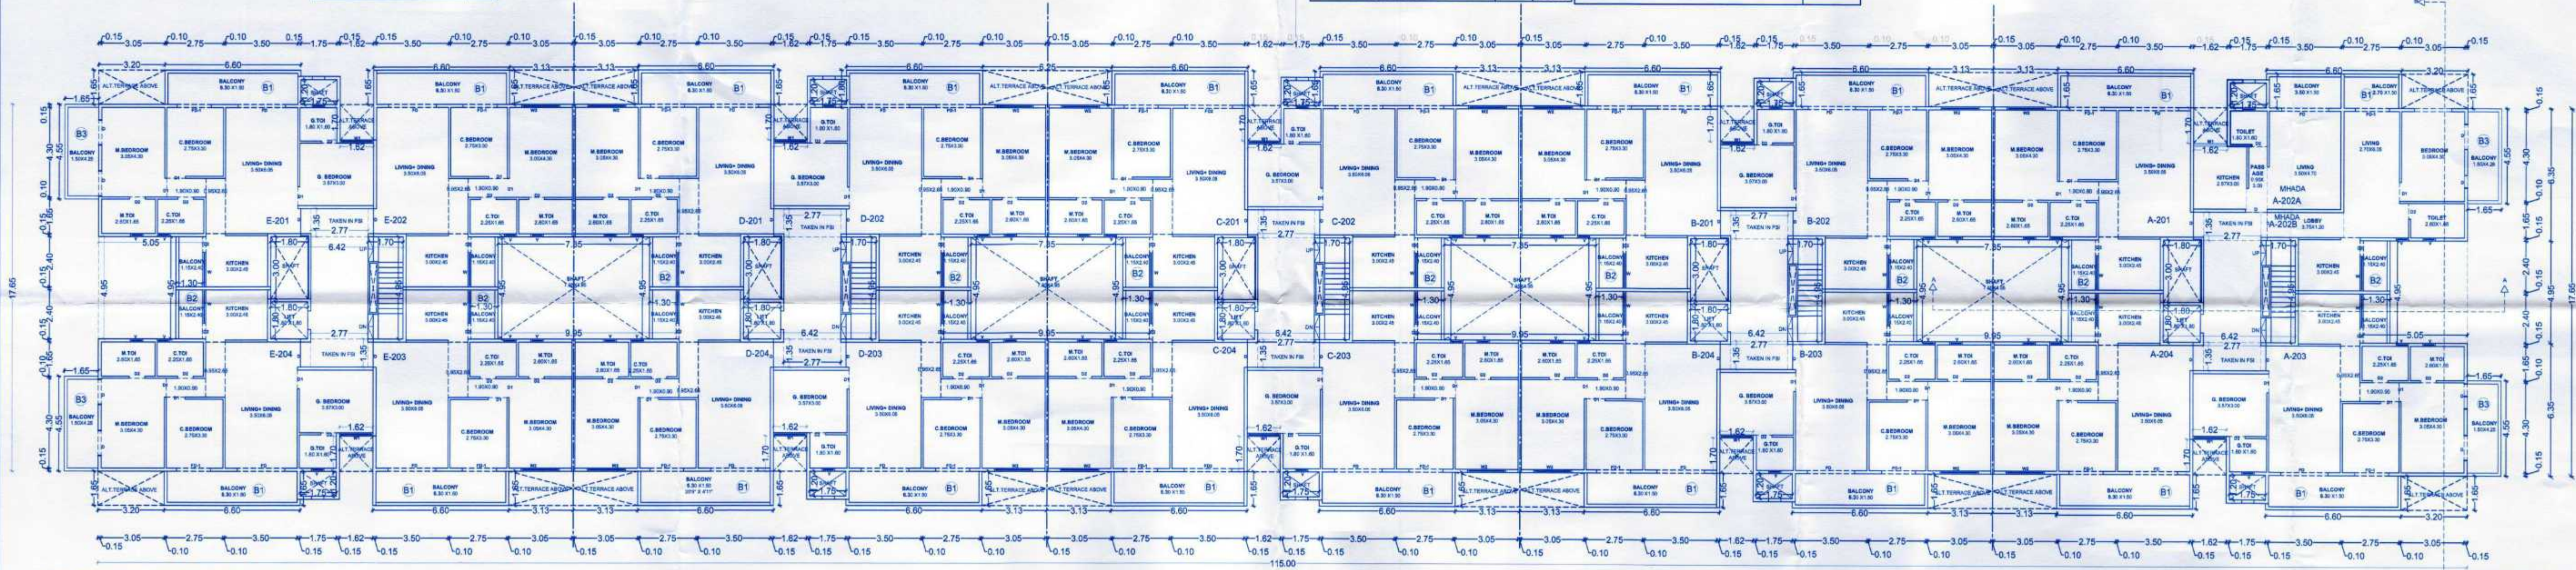

2ND FLOOR PLAN (2ND FL. - PREVIOUSLY APPROVED) (SCALE 1:100)

NOTE: PREVIOUSLY PLAN APPROVED BY NMC COMMENCEMENT CERTIFICATE NO. LND/BNASH/KDCR0019/2019 DATED: 04/10/2019 (G+4+G+1ST+2ND+3RD FLOOR)

SCHEDULE OF DOOR WINDOW	
NO.	DESCRIPTION
1	DOOR
2	DOOR
REvised PROPOSED COMMERCIAL - GUM - RESIDENTIAL BUILDING PLAN ON IN S. NO. - 750/97, JN. NASHIK

MR. RAHUL K. KALANI THROUGH G.P.A. HOLDER KARDAR CONSTRUCTION LTD. THRO. DIRECTOR MR. NARESH J. KARDAR

SIGNATURE OF ARCHITECT SIGNATURE OF STRUCTURAL ENGINEER SIGNATURE OF OWNER

ARCHITECT SUMIT & BANSRI KUMAR

Geoff Bangalore, SSK-4, Ashwini Nagar, Nashik-422005. Phone: 259446. Email: sumitkumar@gmail.com. Web: sumitkumar.com