


STAMP FOR APPROVAL

APPROVED

The Plans amended in
As per the conditions mentioned in
the accompanying commencement
Certificate No. 28150 dated 26/03/19

Executive Engineer
TOWN PLANNING
Nashik Municipal Corporation
Nashik

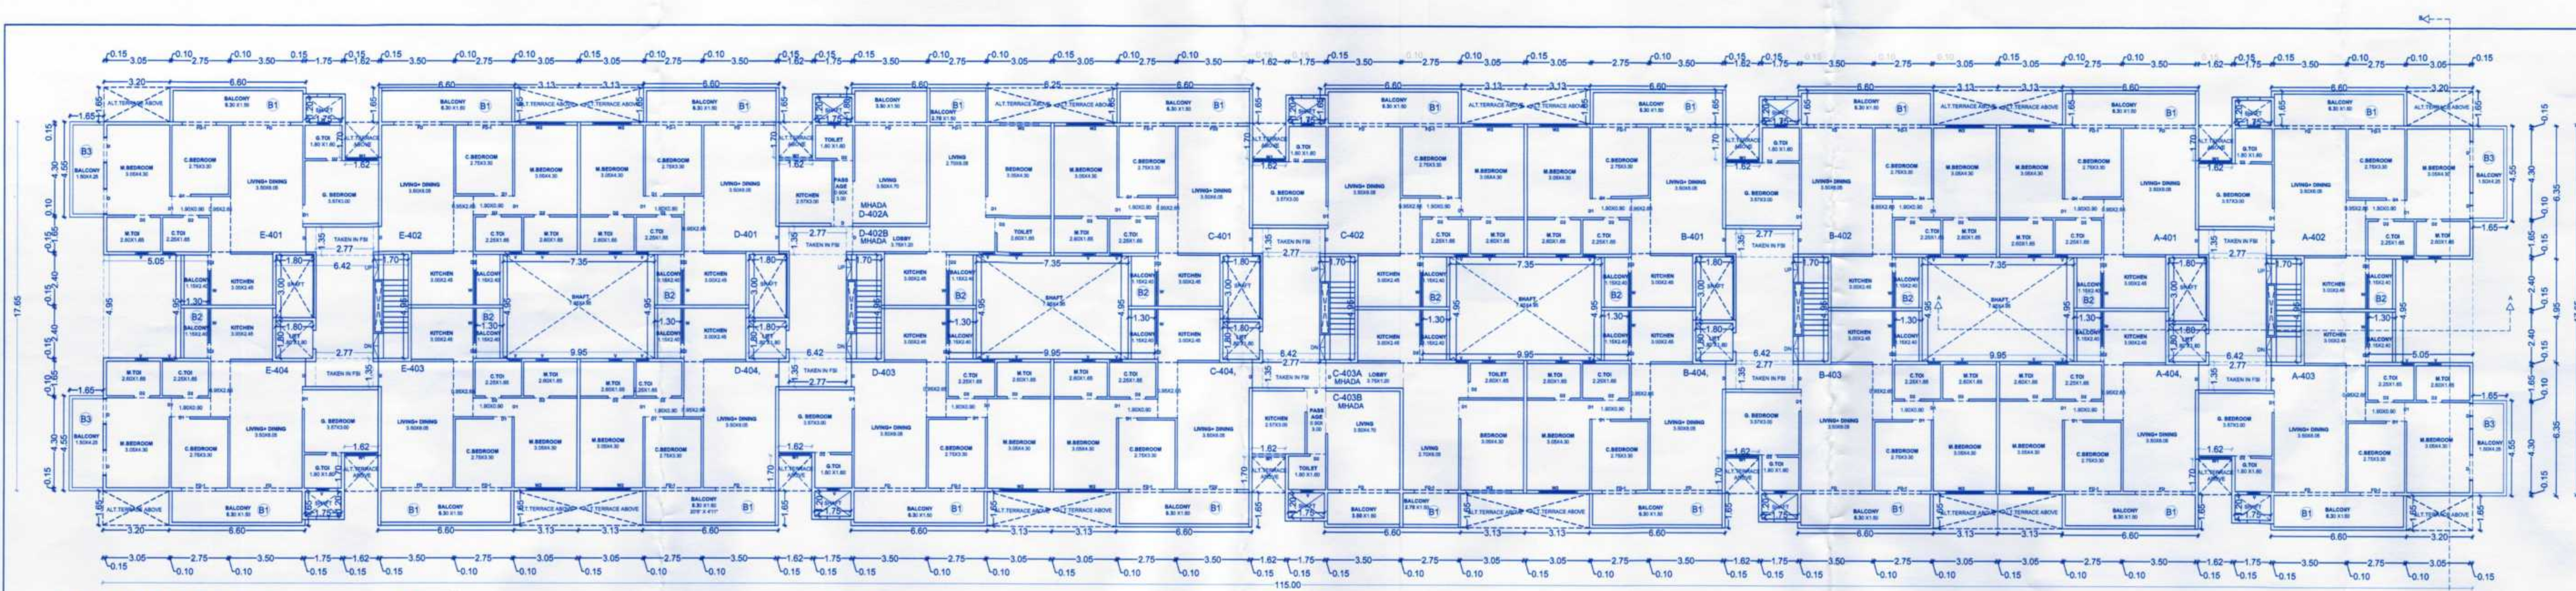

4TH FLOOR PLAN (4TH FL.-PROPOSED)
(SCALE 1:100)


WING 'E'

WING 'D'

WING 'C'

WING 'B'

WING 'A'

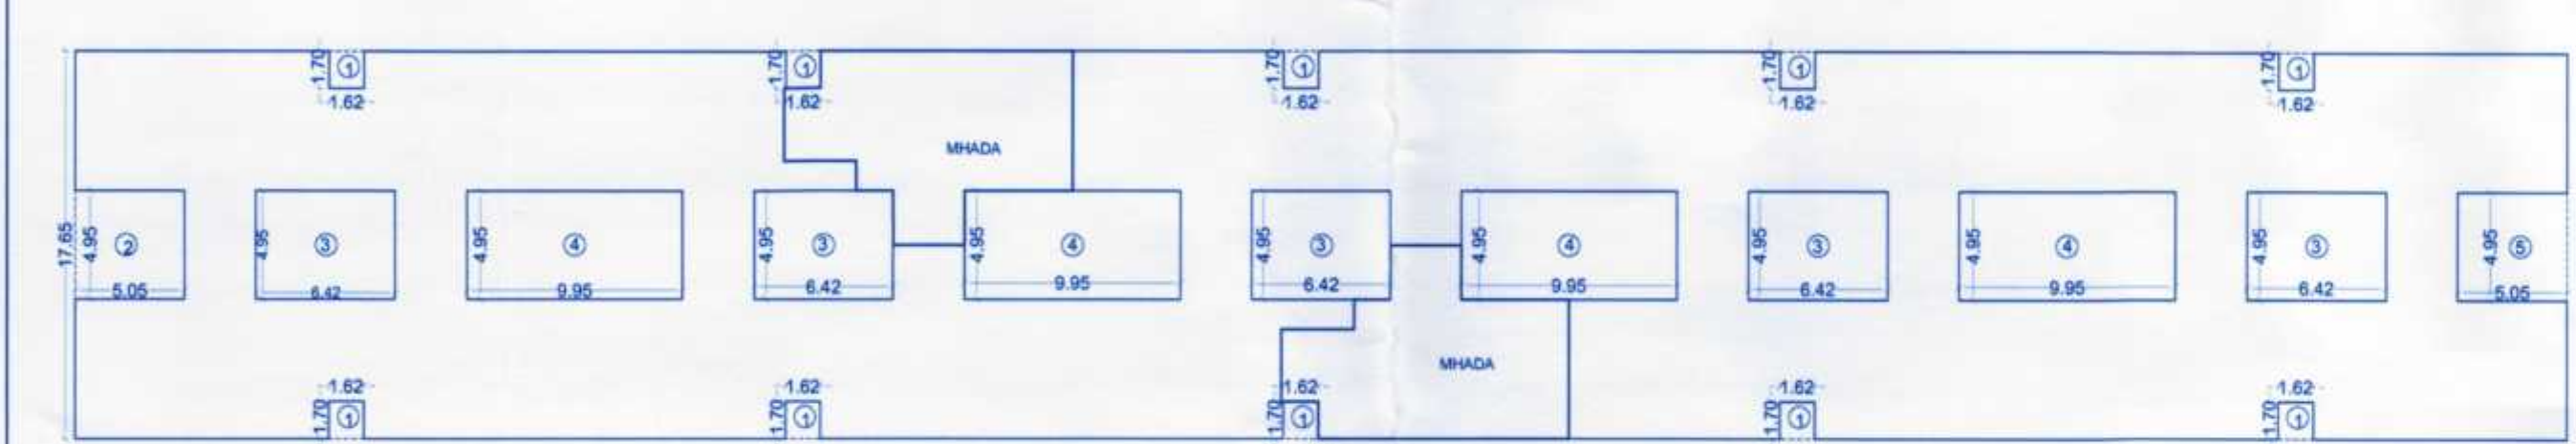

AREA DIAGRAM
4TH FLOOR PLAN
(SCALE 1:200)


AREA CALC. FOR 4TH FLOOR (IN SQM)			
AREA OF BLOCK	=	115 X 17.65	= 2029.75
DEDUCTIONS			
1 1.62 X 1.70 X 10	=	27.54	
2 5.05 X 4.95 X 1	=	25.00	
3 6.42 X 4.95 X 5	=	158.90	
4 8.95 X 4.95 X 4	=	179.51	
5 5.05 X 4.95 X 1	=	25.00	
TOTAL DEDUCTIONS	=	433.44	
2029.75	-	433.44	=
NET AREA	=	1596.31	
MHADA AREA	=	170.64	
TOTAL NET AREA	=	1425.67	

BALCONY AREA CALCULATION 4TH FLOOR			
B1	6.60 X 1.85 X 18	=	196.02
B2	4.95 X 1.30 X 9	=	57.82
B3	4.95 X 1.85 X 4	=	30.03
TOTAL			283.96
BALCONY AREA CALCULATION 4TH FLOOR (MHADA)			
B1	6.60 X 1.85 X 2	=	21.78
B2	4.95 X 1.30 X 1	=	6.44
TOTAL			28.21



AREA DIAGRAM
4TH (MHADA) FLOOR PLAN
(SCALE 1:200)

AREA CALC. FOR 4TH FLOOR (MHADA AREA) (IN SQM)			
AREA OF BLOCK	=	13.32 X 8.82	= 117.48
DEDUCTIONS			
1 1.70 X 1.70 X 1	=	2.89	
2 3.35 X 3.32 X 1	=	12.80	
3 1.70 X 2.47 X 1	=	4.20	
4 4.97 X 2.47 X 1	=	12.28	
TOTAL DEDUCTIONS	=	32.16	
117.48	-	32.16	=
NET AREA AT 4TH FLOOR (MHADA)	=	85.32	
NET AREA AT 4TH FLOOR (85.32X2)	=	170.64	

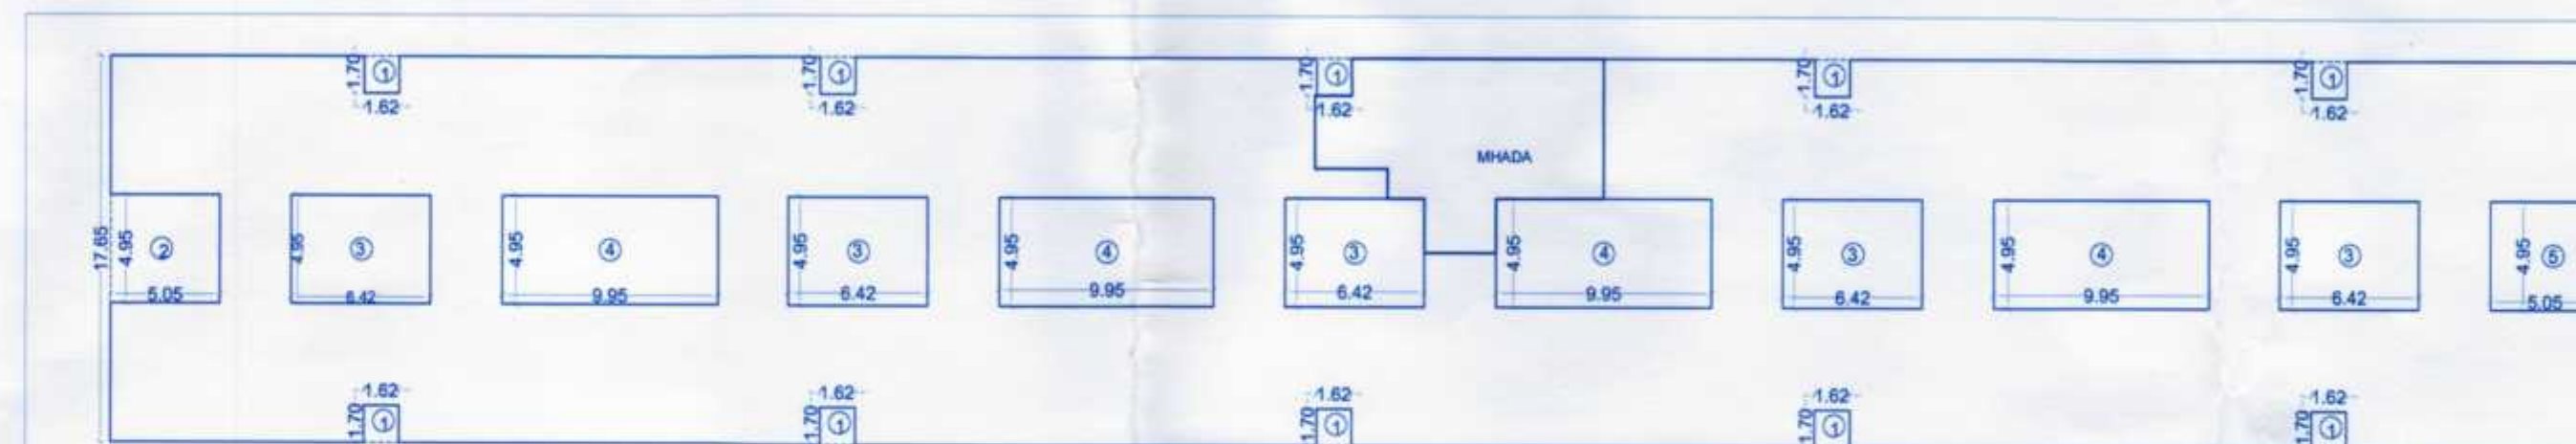

AREA DIAGRAM
6TH FLOOR PLAN
(SCALE 1:200)


AREA CALC. FOR 6TH FLOOR (IN SQM)			
AREA OF BLOCK	=	115 X 17.65	= 2029.75
DEDUCTIONS			
1 1.62 X 1.70 X 10	=	27.54	
2 5.05 X 4.95 X 1	=	25.00	
3 6.42 X 4.95 X 5	=	158.90	
4 8.95 X 4.95 X 4	=	179.51	
5 5.05 X 4.95 X 1	=	25.00	
TOTAL DEDUCTIONS	=	433.44	
2029.75	-	433.44	=
NET AREA	=	1596.31	
MHADA AREA	=	85.32	
TOTAL NET AREA	=	1510.99	

BALCONY AREA CALCULATION 6TH FLOOR			
B1	6.60 X 1.85 X 18	=	208.91
B2	4.95 X 1.30 X 9	=	57.82
B3	4.95 X 1.85 X 4	=	30.03
TOTAL			296.76
BALCONY AREA CALCULATION 6TH FLOOR (MHADA)			
B1	6.60 X 1.85 X 2	=	10.89
B2	4.95 X 1.30 X 1	=	3.22
TOTAL			14.11



AREA DIAGRAM
6TH (MHADA) FLOOR PLAN
(SCALE 1:200)

AREA CALC. FOR 6TH FLOOR (MHADA AREA) (IN SQM)			
AREA OF BLOCK	=	13.32 X 8.82	= 117.48
DEDUCTIONS			
1 1.70 X 1.70 X 1	=	2.89	
2 3.35 X 3.32 X 1	=	12.80	
3 1.70 X 2.47 X 1	=	4.20	
4 4.97 X 2.47 X 1	=	12.28	
TOTAL DEDUCTIONS	=	32.16	
117.48	-	32.16	=
NET AREA AT 6TH FLOOR	=	85.32	

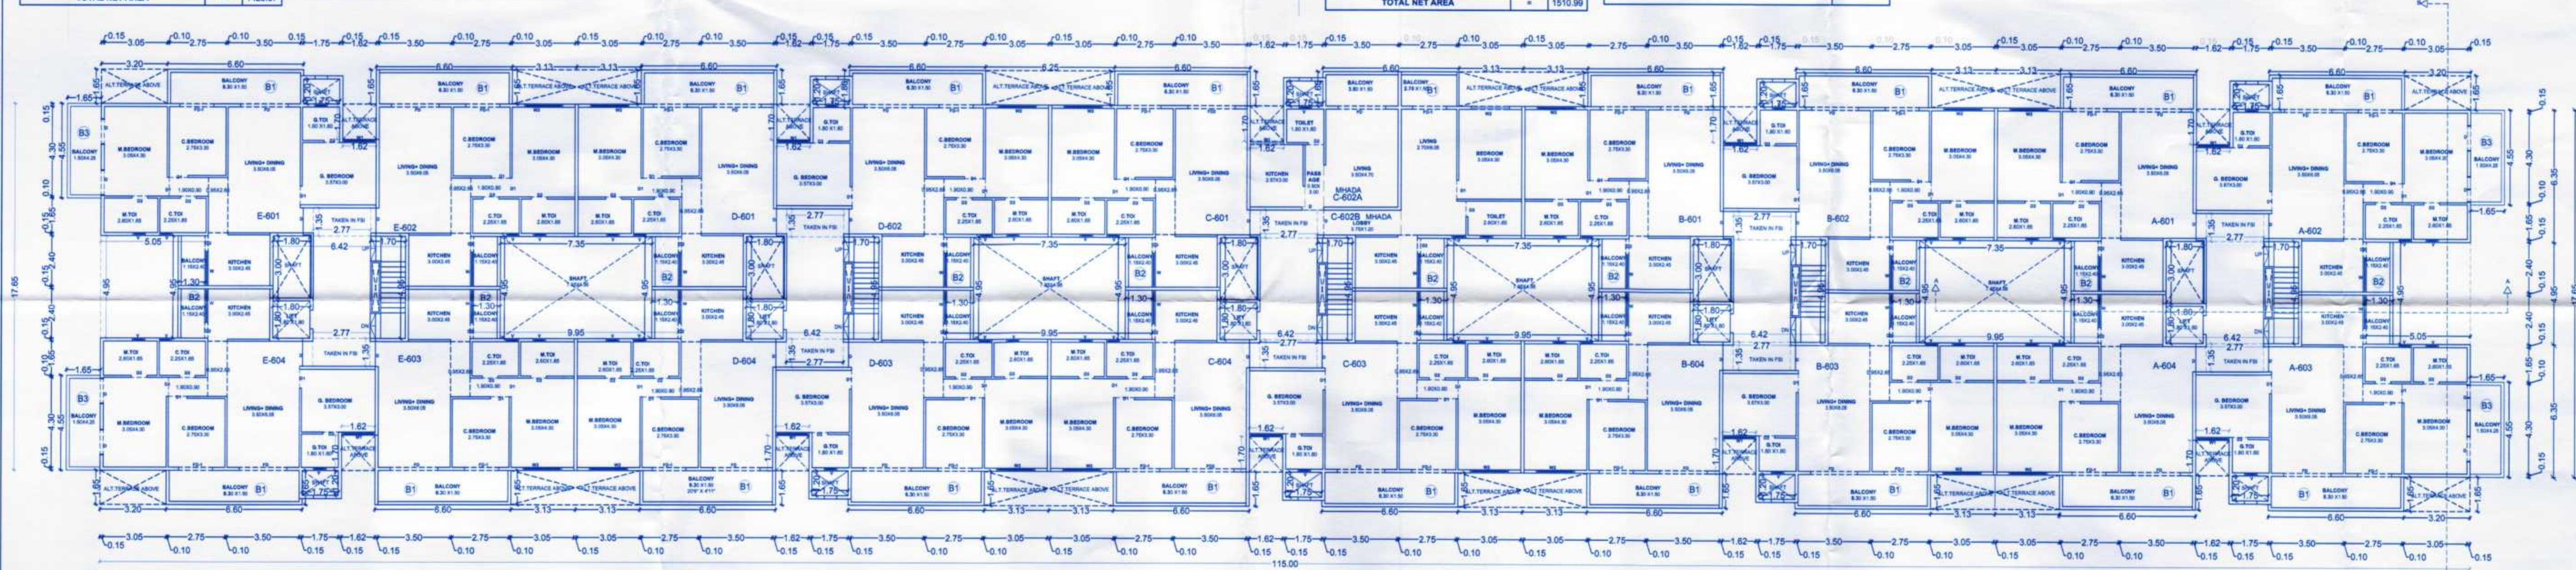

6TH FLOOR PLAN (6TH FL.-PROPOSED)
(SCALE 1:100)

WING 'E'

WING 'D'

WING 'C'

WING 'B'

WING 'A'

NOTE:- PREVIOUSLY PLAN APPROVED BY NMC
COMMENCEMENT CERTIFICATE NO.-
LN03/NASHIK/CDR00150219
DATED:- 04/01/2019 (L.O.-U.G.-1ST+2ND+3RD FLOOR)

SCHEDULE OF DOOR WINDOW			
DOOR	NO.	AREA	REMARKS
1	10000	1.70 X 2.47	10000
2	10000	1.70 X 2.47	10000
REVISIONS FOR COMMERCIAL - CUM - RESIDENTIAL
BUILDING PLAN ON IN S. NO. - 7832/27 IN NASHIK

MR. RAHUL K. KALANI THROUGH GPA, HOLDER KARDIA
CONSTRUCTION LTD. THRO. DIRECTOR, MR. NARESH J. KARDIA

SIGNATURE OF ARCHITECT SIGNATURE OF STRUCTURAL ENGINEER SIGNATURE OF OWNER

ARCHITECT
SUMIT & BANSRI KUMATH

Geoff Bangalore, INDIA
Aashvi Nagar, Nashik-422005
Ph: 0253 294485
Email: sumitbansrikumath@gmail.com
Web: sumitbansrikumath.com