




Approved as amended in...  
Date: 05.09.2023  
MUTUPOOTAN PLANNER  
Nashik Metropolitan Planning Authority, Nashik

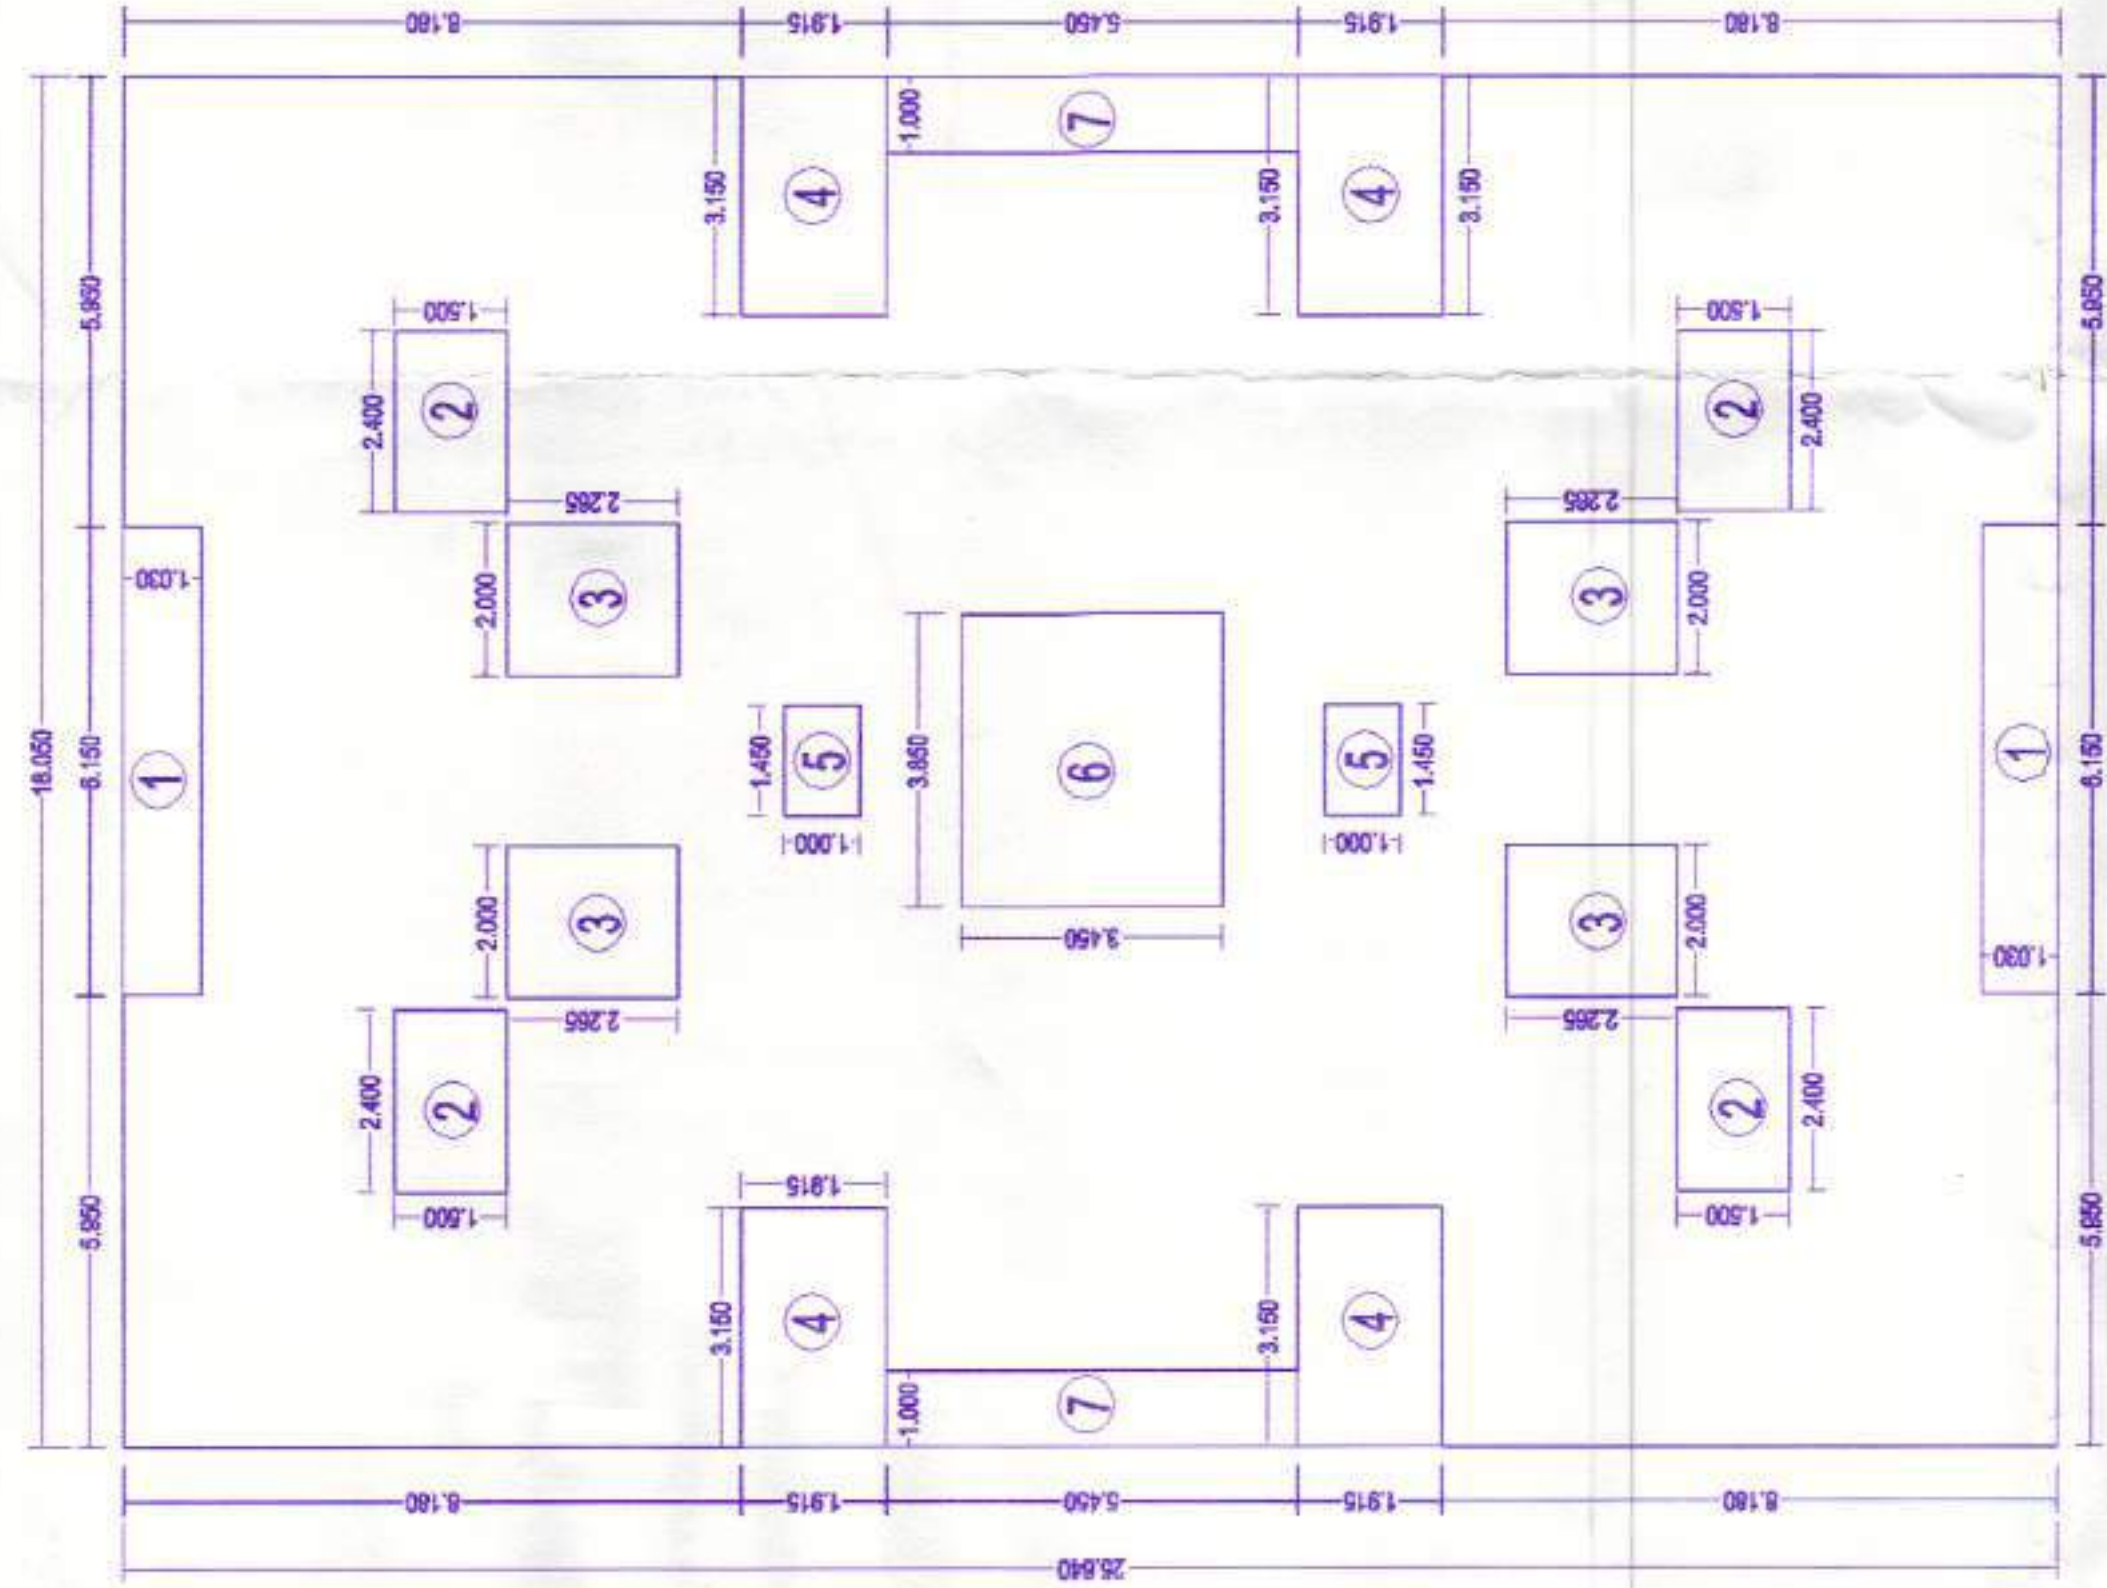


(BUILDING NO. 11)  
FIRST FLOOR AREA DIAGRAM  
BLOCK AREA  
11.65 X 25.64 = 298.706 SQ.M.  
DEDUCTION  
11.15 X 1.00 X 2 = 22.300 SQ.M.  
FIRST FLOOR TOTAL B.P.P. AREA  
276.406 SQ.M.

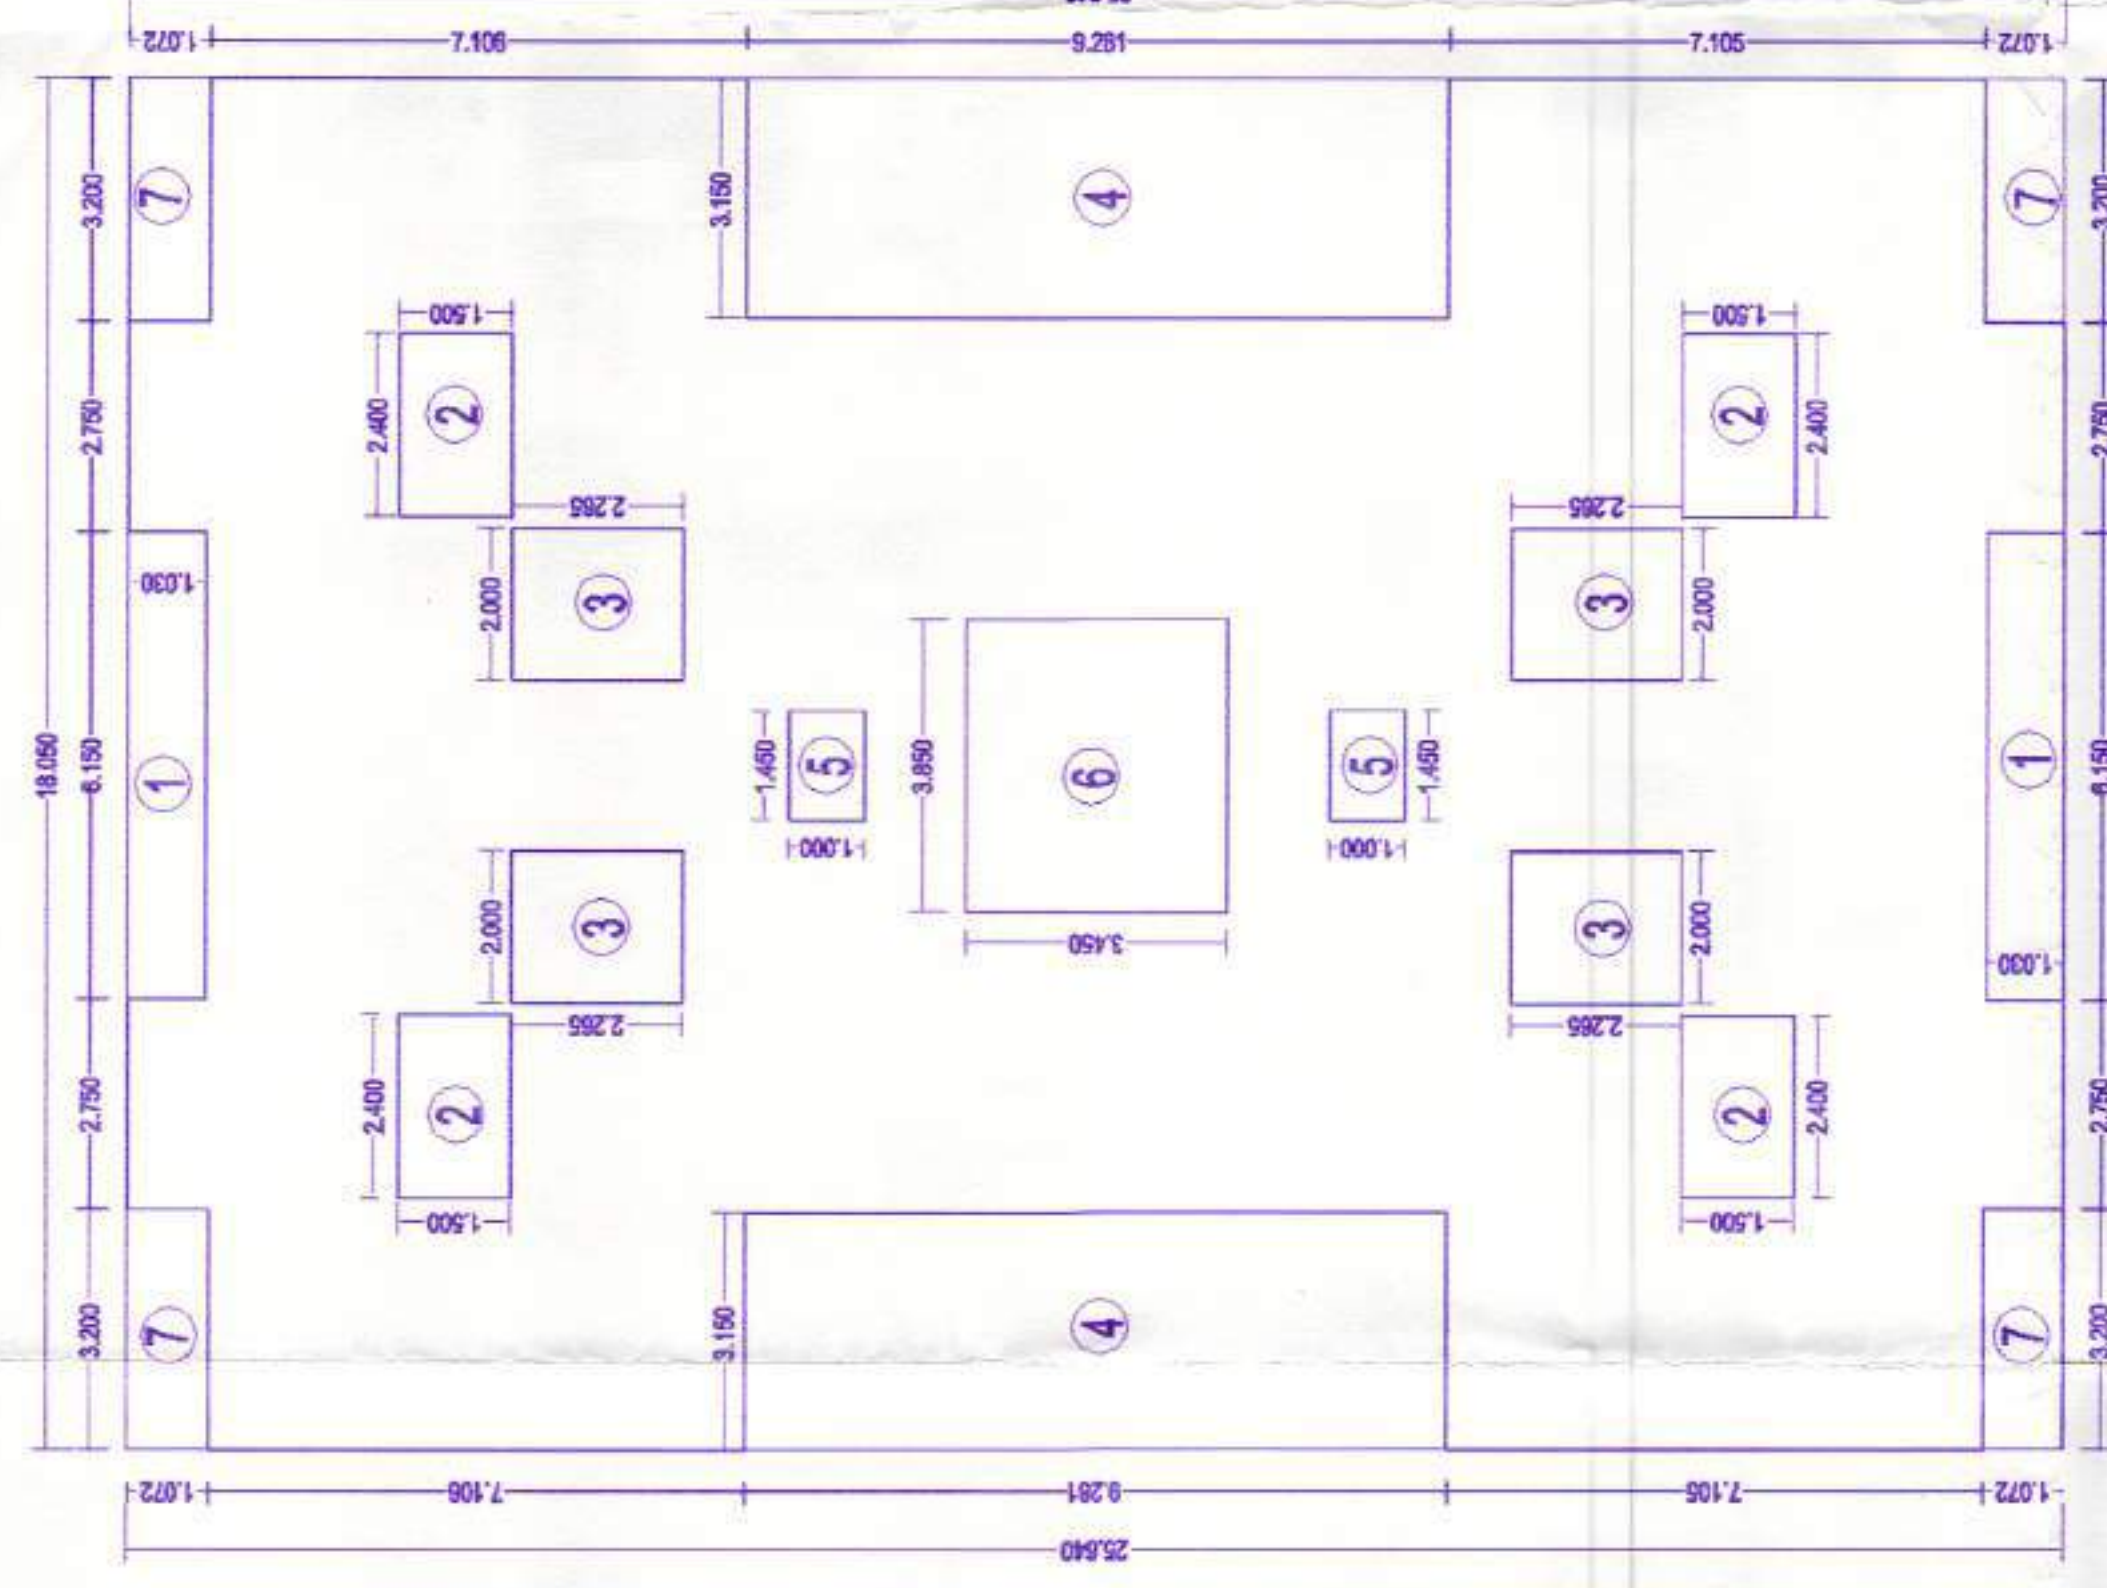


(BUILDING NO. 11)  
TYPICAL SECOND & THIRD FLOOR AREA DIAGRAM  
BLOCK AREA  
11.65 X 25.64 = 298.706 SQ.M.  
DEDUCTION  
11.15 X 1.00 X 2 = 22.300 SQ.M.  
SECOND & THIRD FLOOR TOTAL B.P.P. AREA  
276.406 SQ.M.

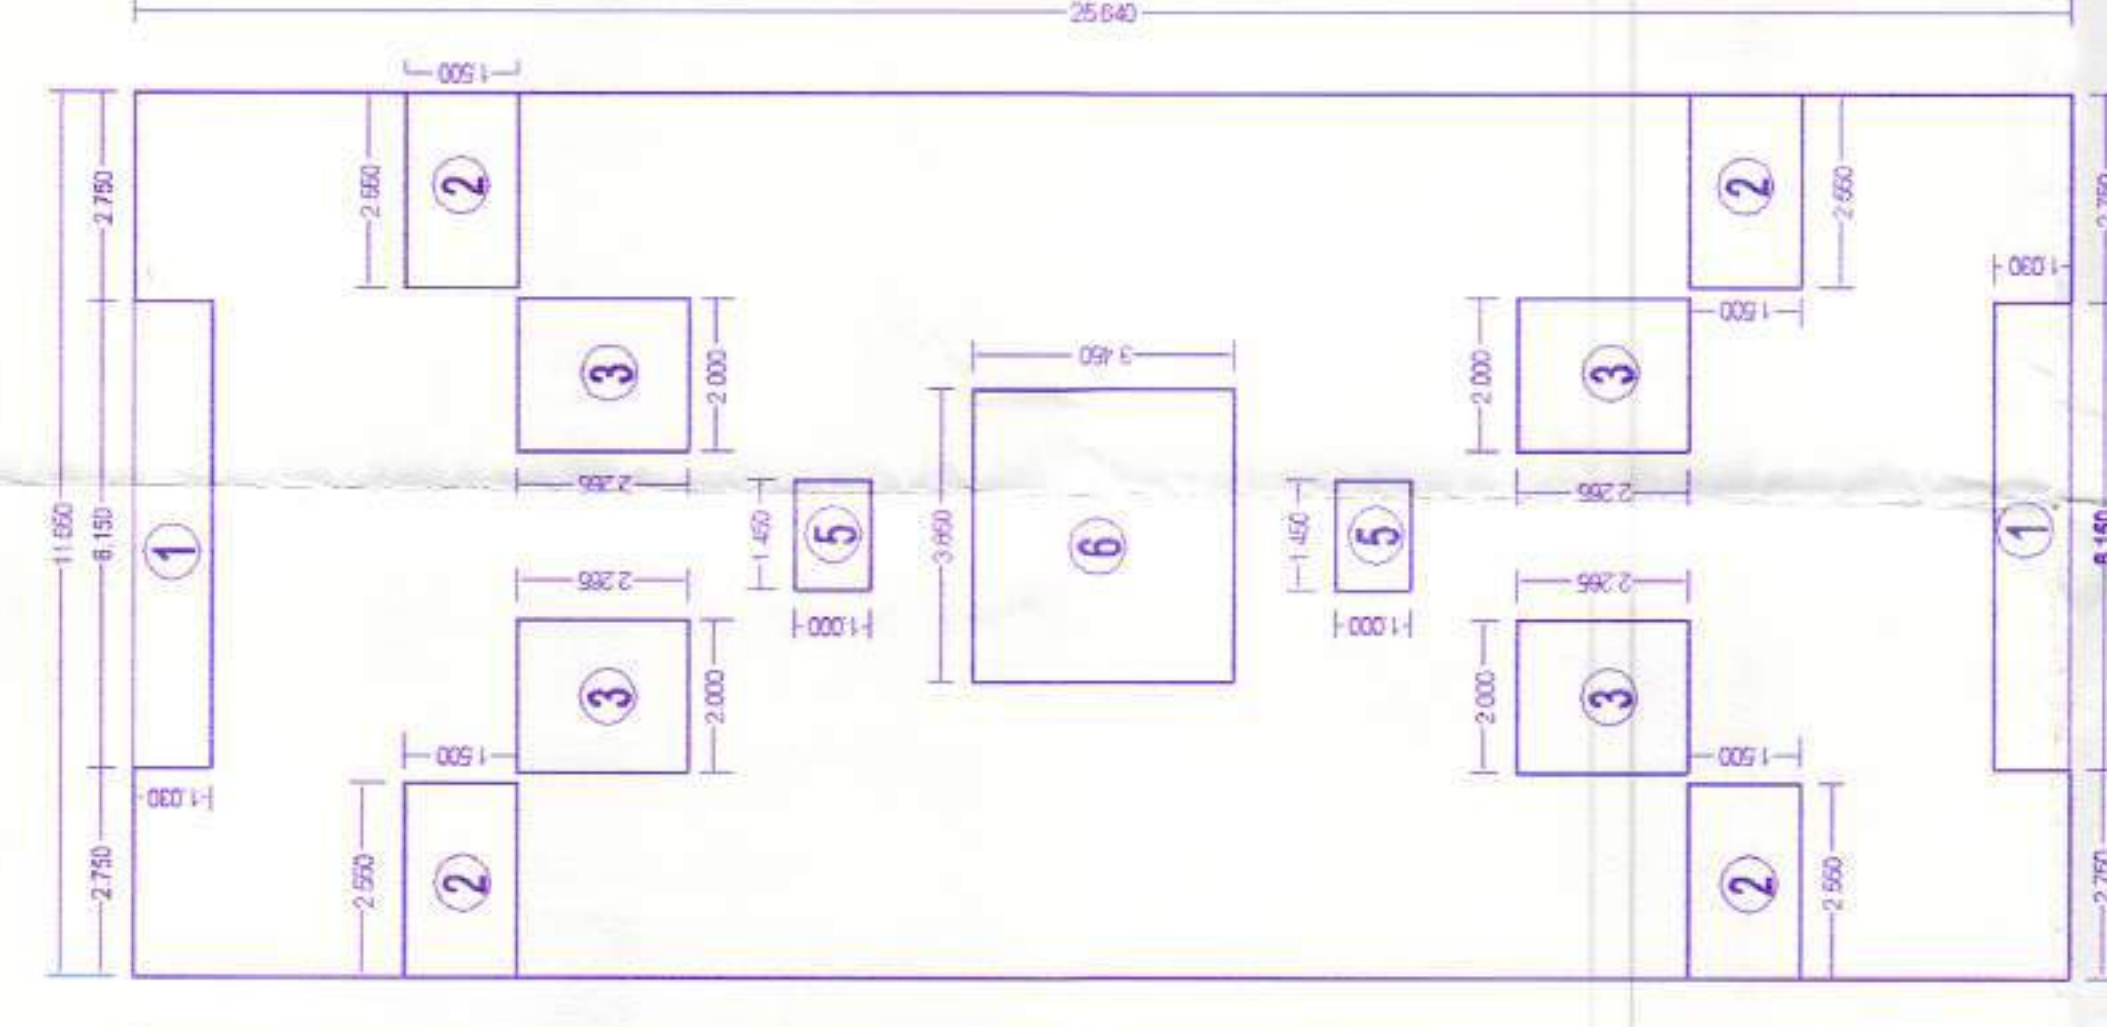


(BUILDING NO. 11)  
FOURTH FLOOR AREA DIAGRAM  
BLOCK AREA  
11.65 X 25.64 = 298.706 SQ.M.  
DEDUCTION  
11.15 X 1.00 X 2 = 22.300 SQ.M.  
FOURTH FLOOR TOTAL B.P.P. AREA  
276.406 SQ.M.

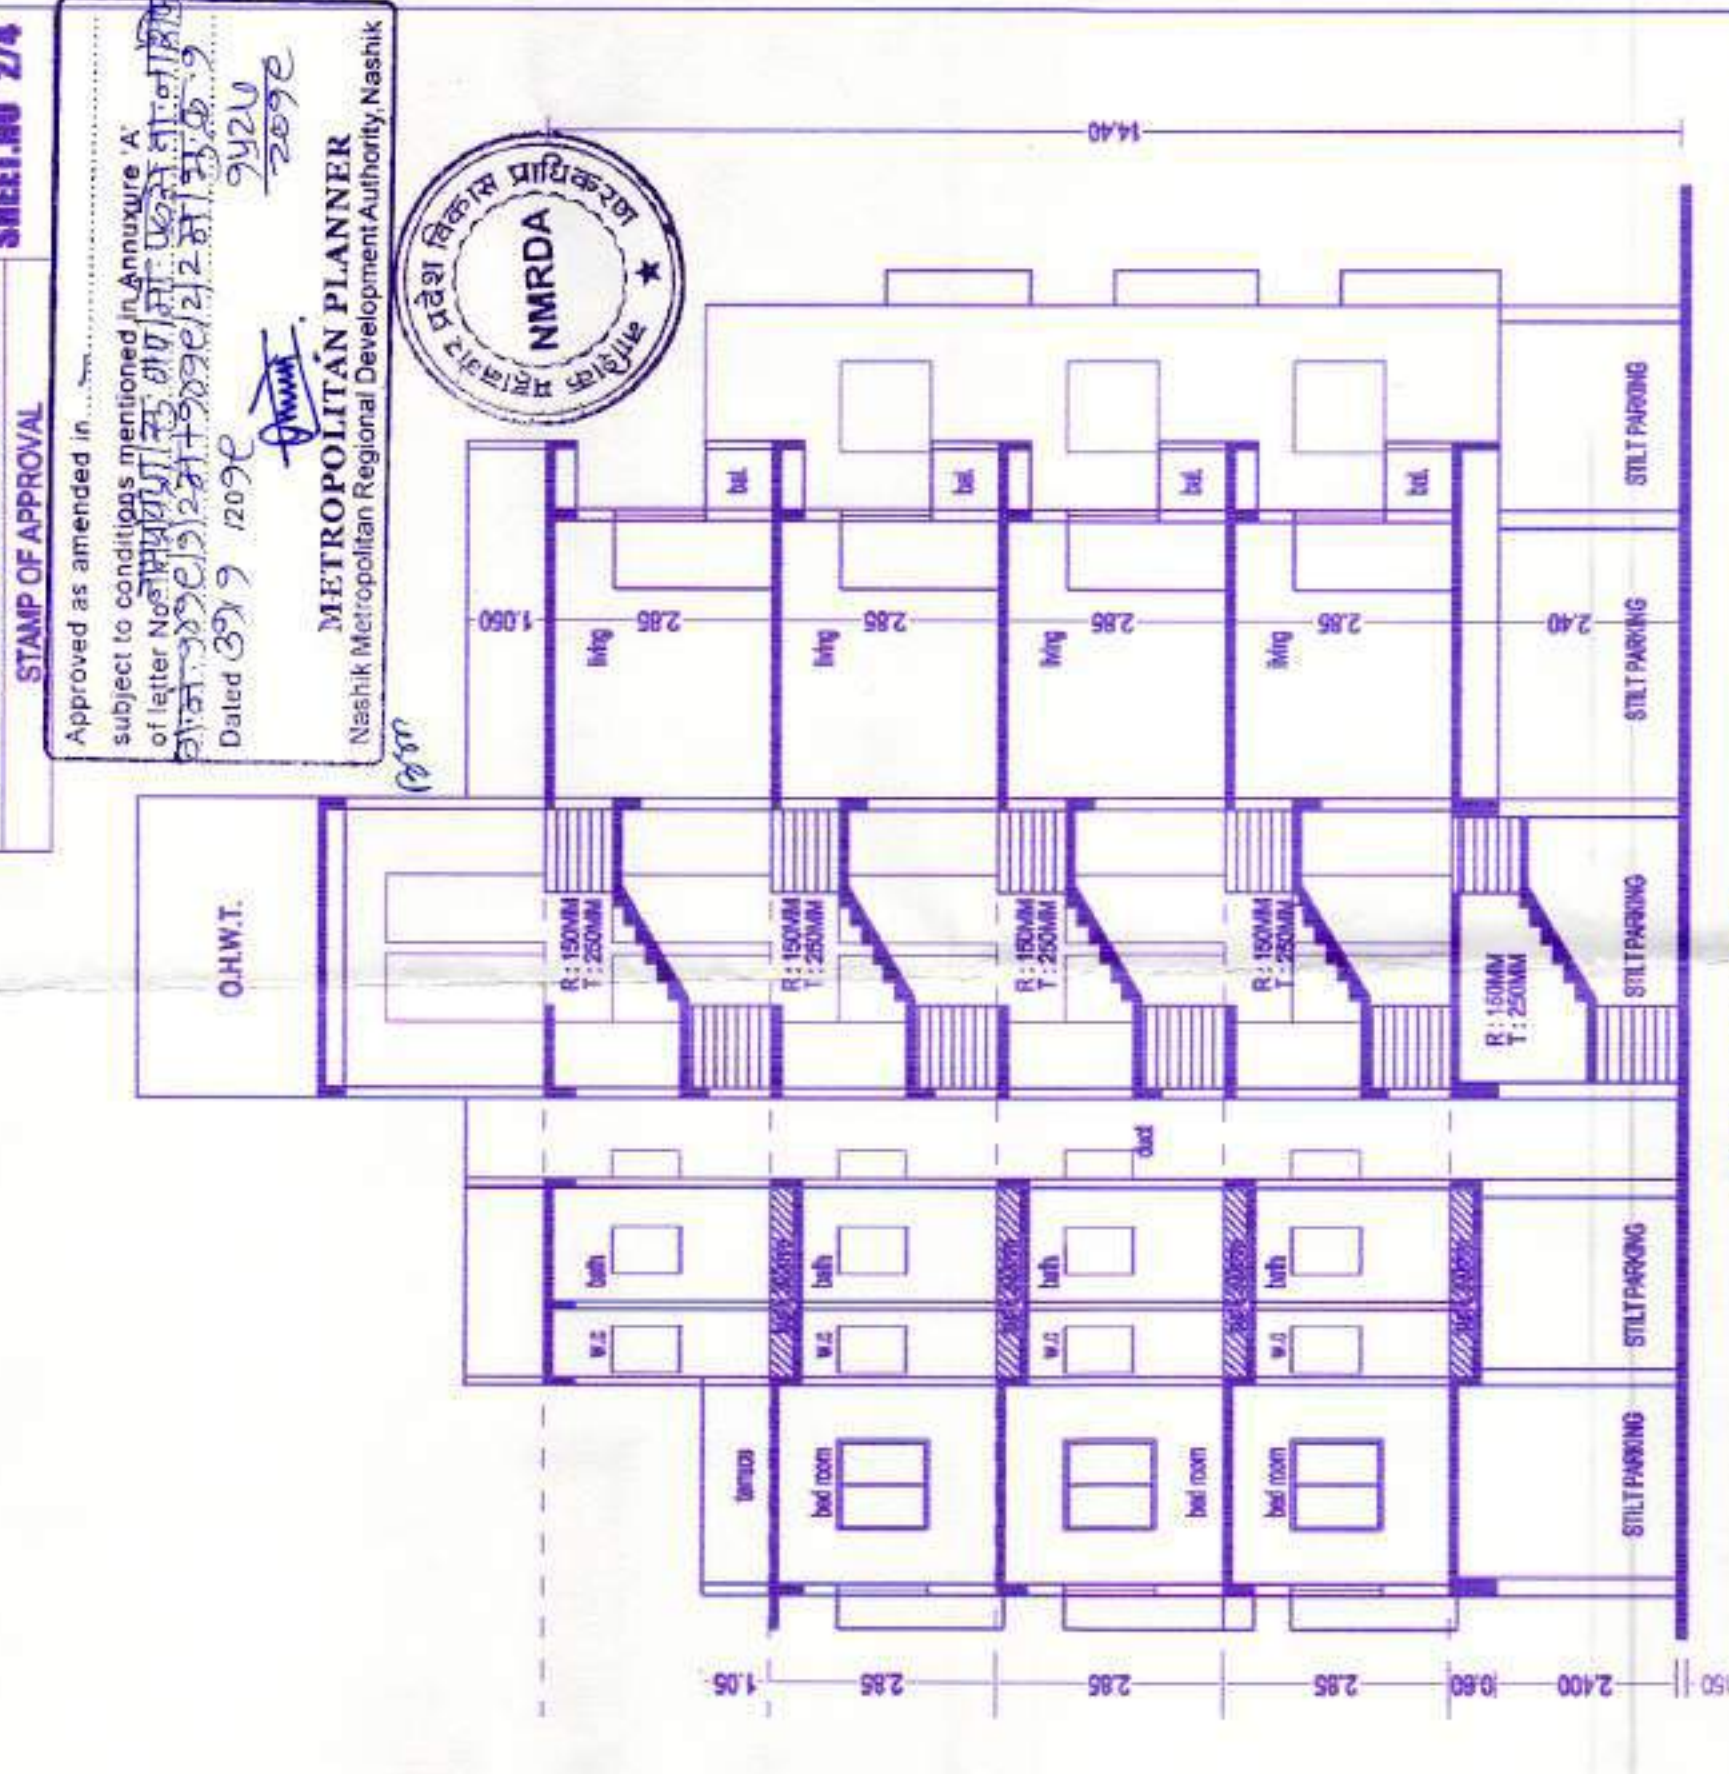


SECTION AA SCALE: 1:100 (BUILDING NO. 1)

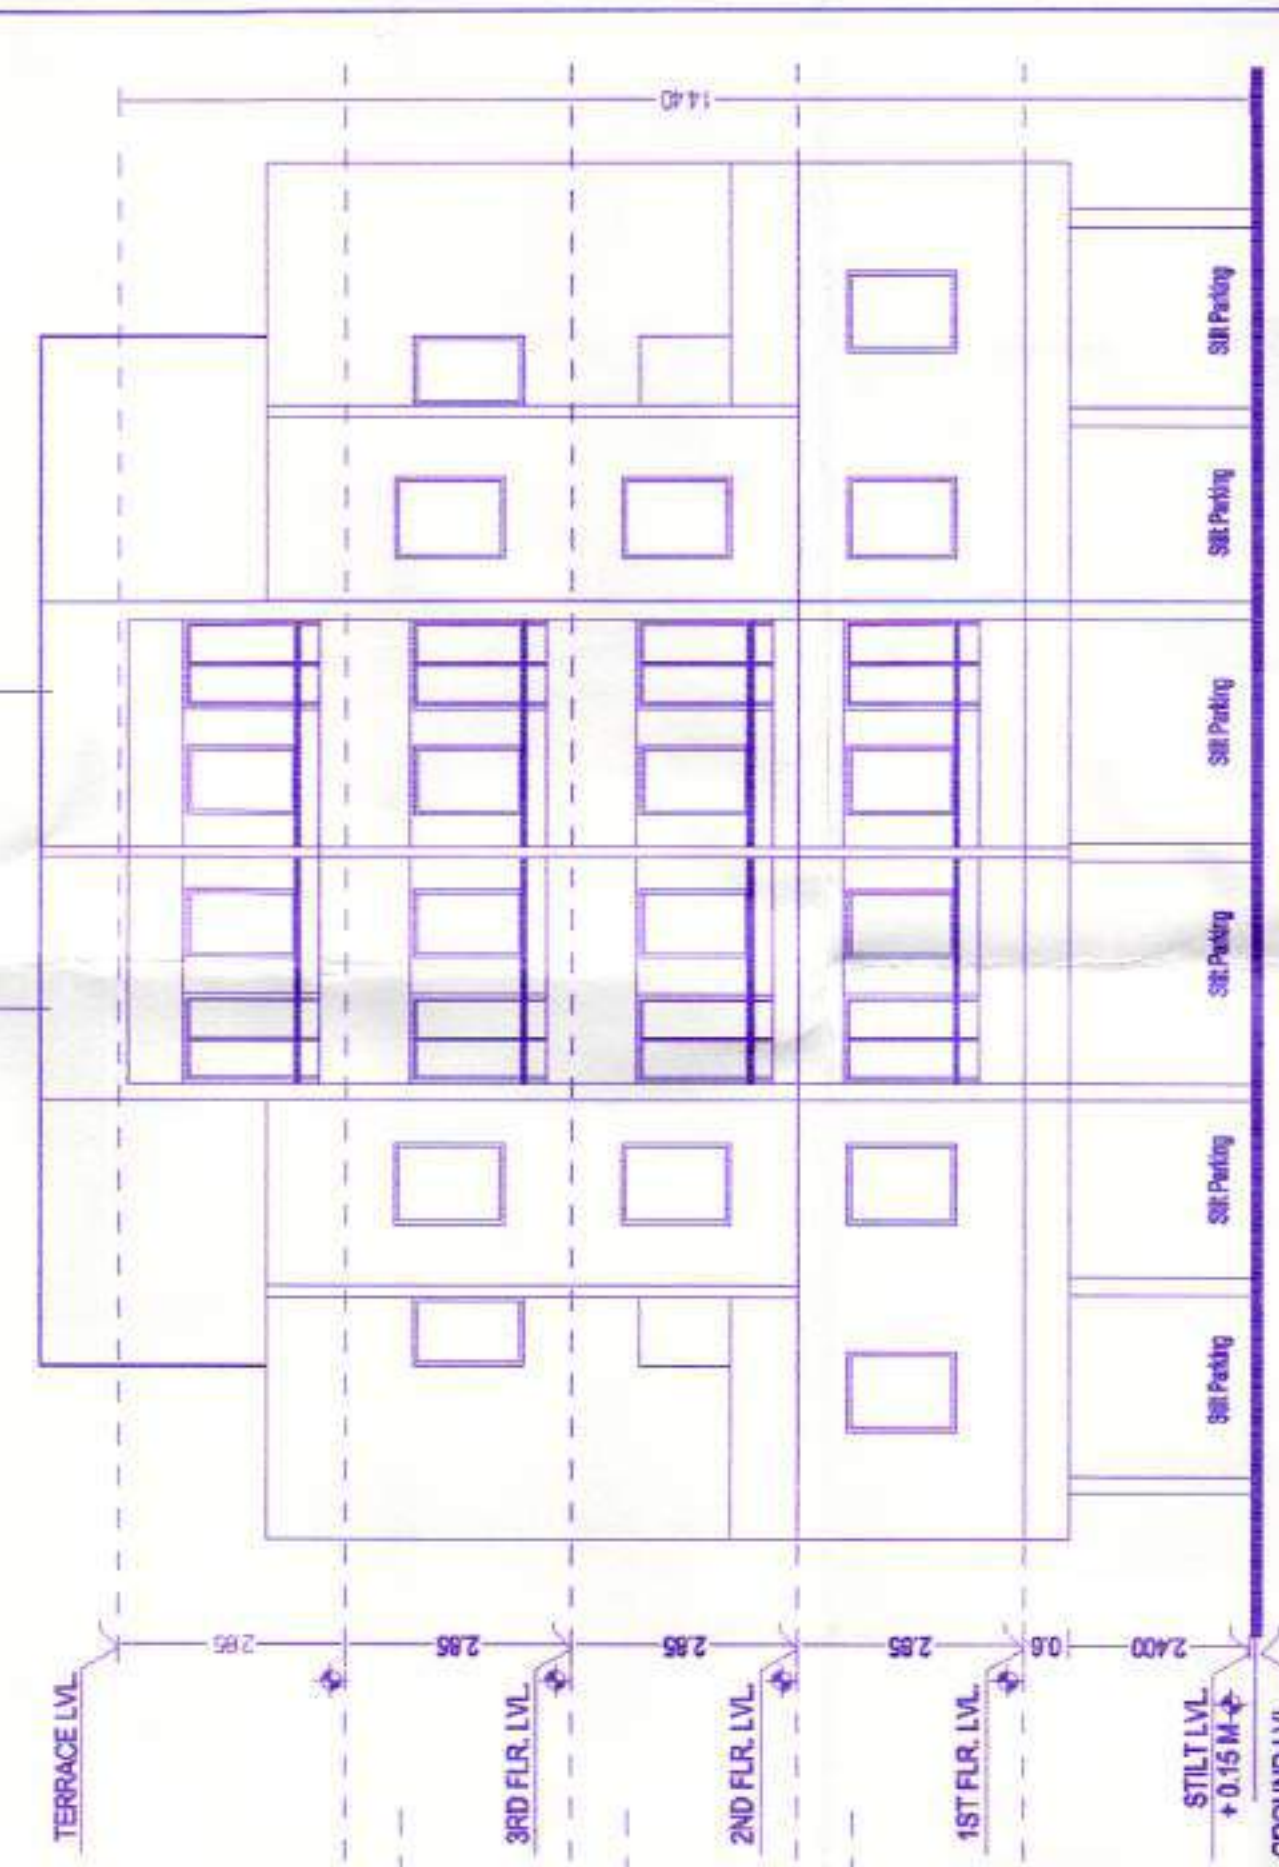


ELEVATION SCALE: 1:100 (BUILDING NO. 1)

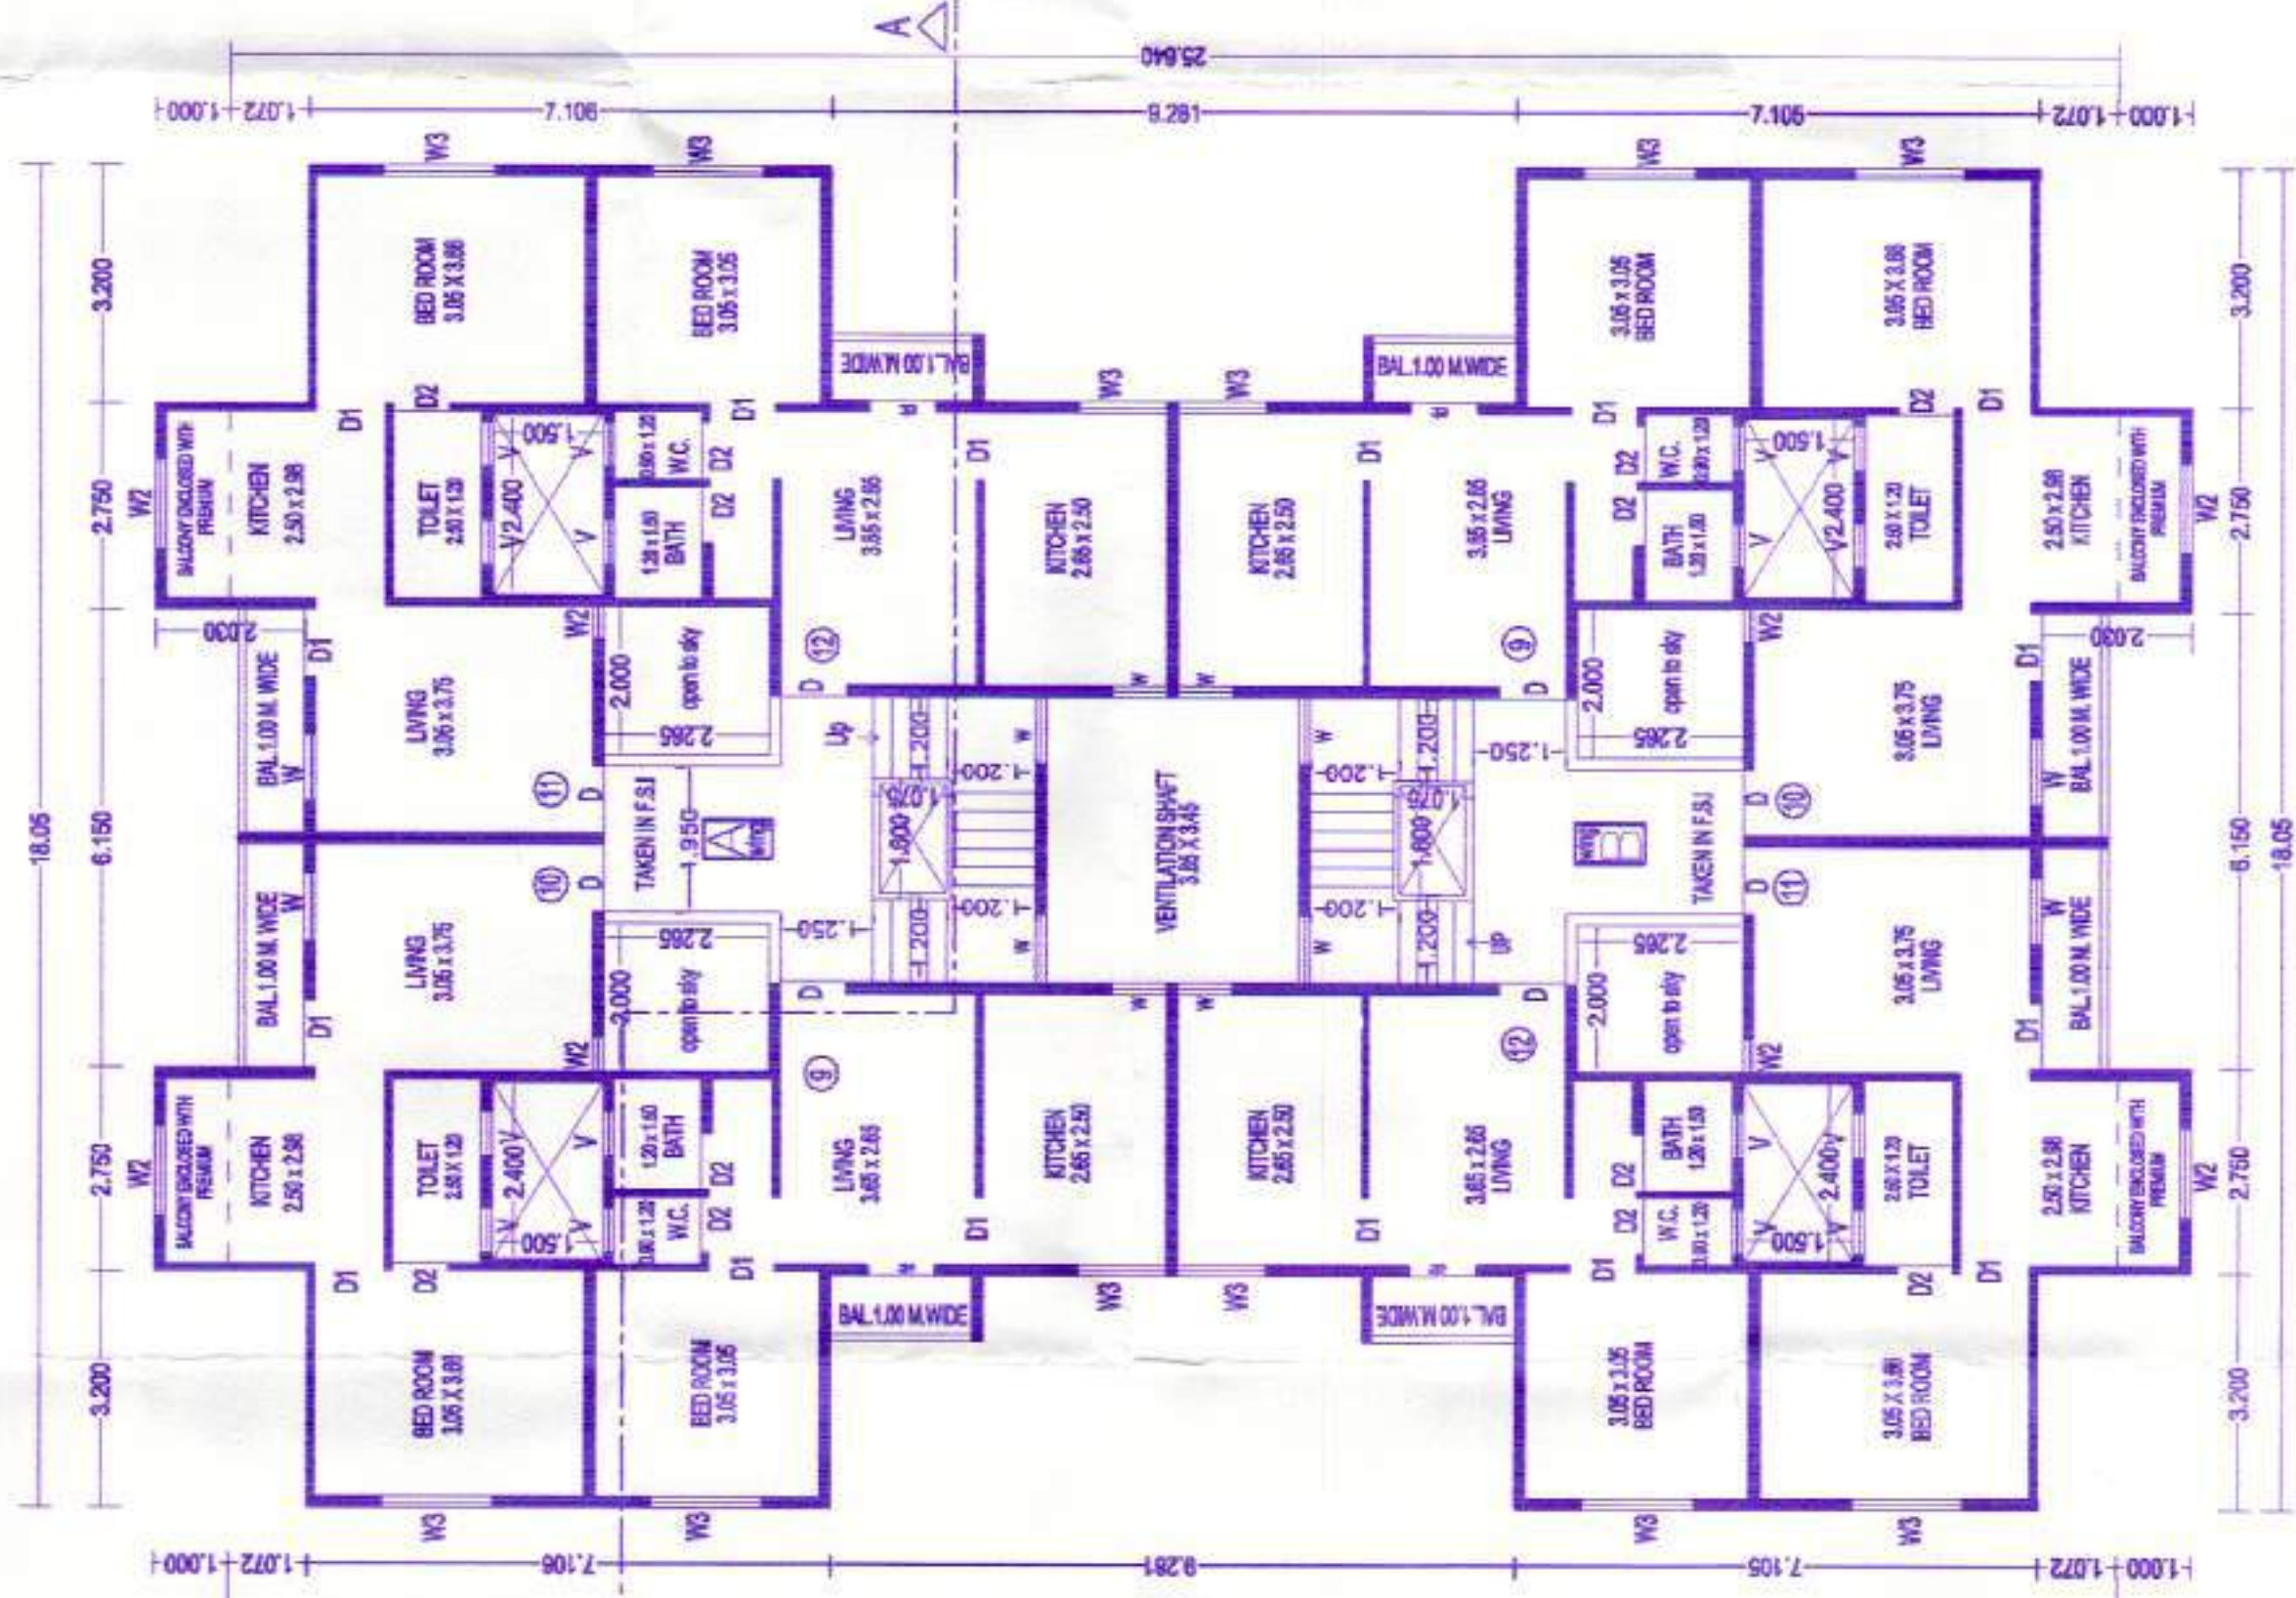


THIRD FLOOR PLAN SCALE: 1:100 (BUILDING NO. 11)

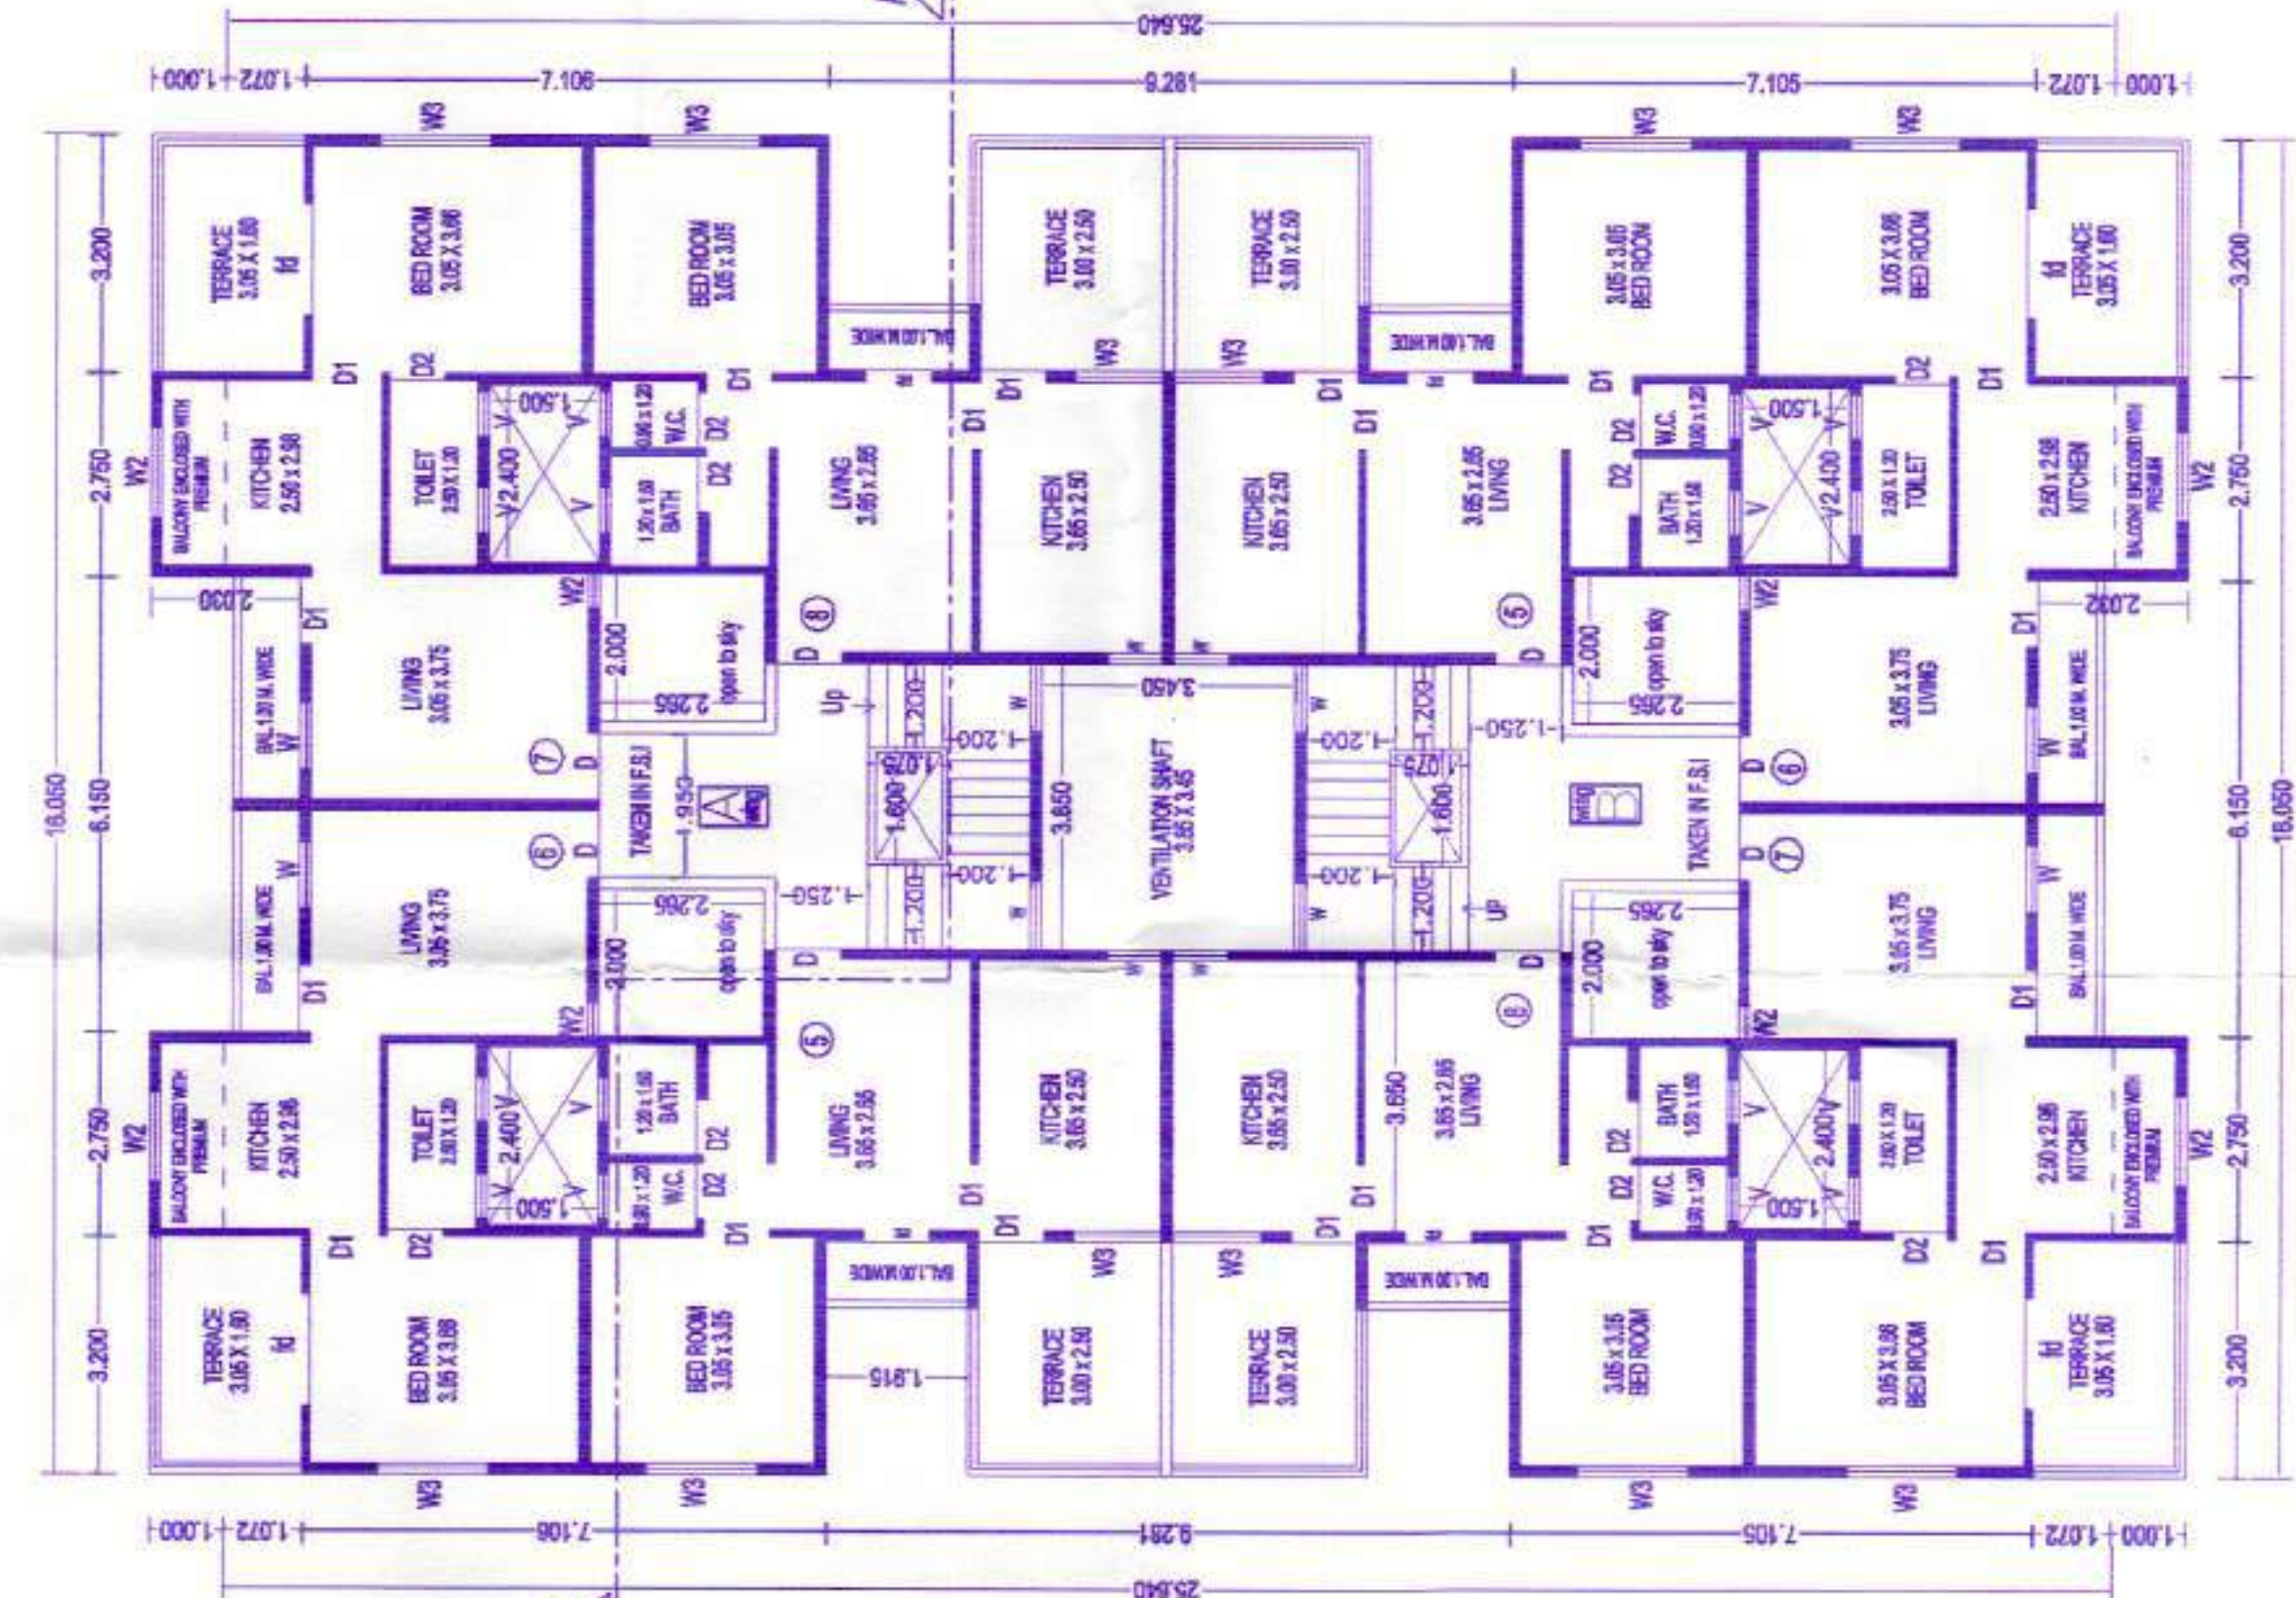

SECOND FLOOR PLAN SCALE: 1:100 (BUILDING NO. 11)

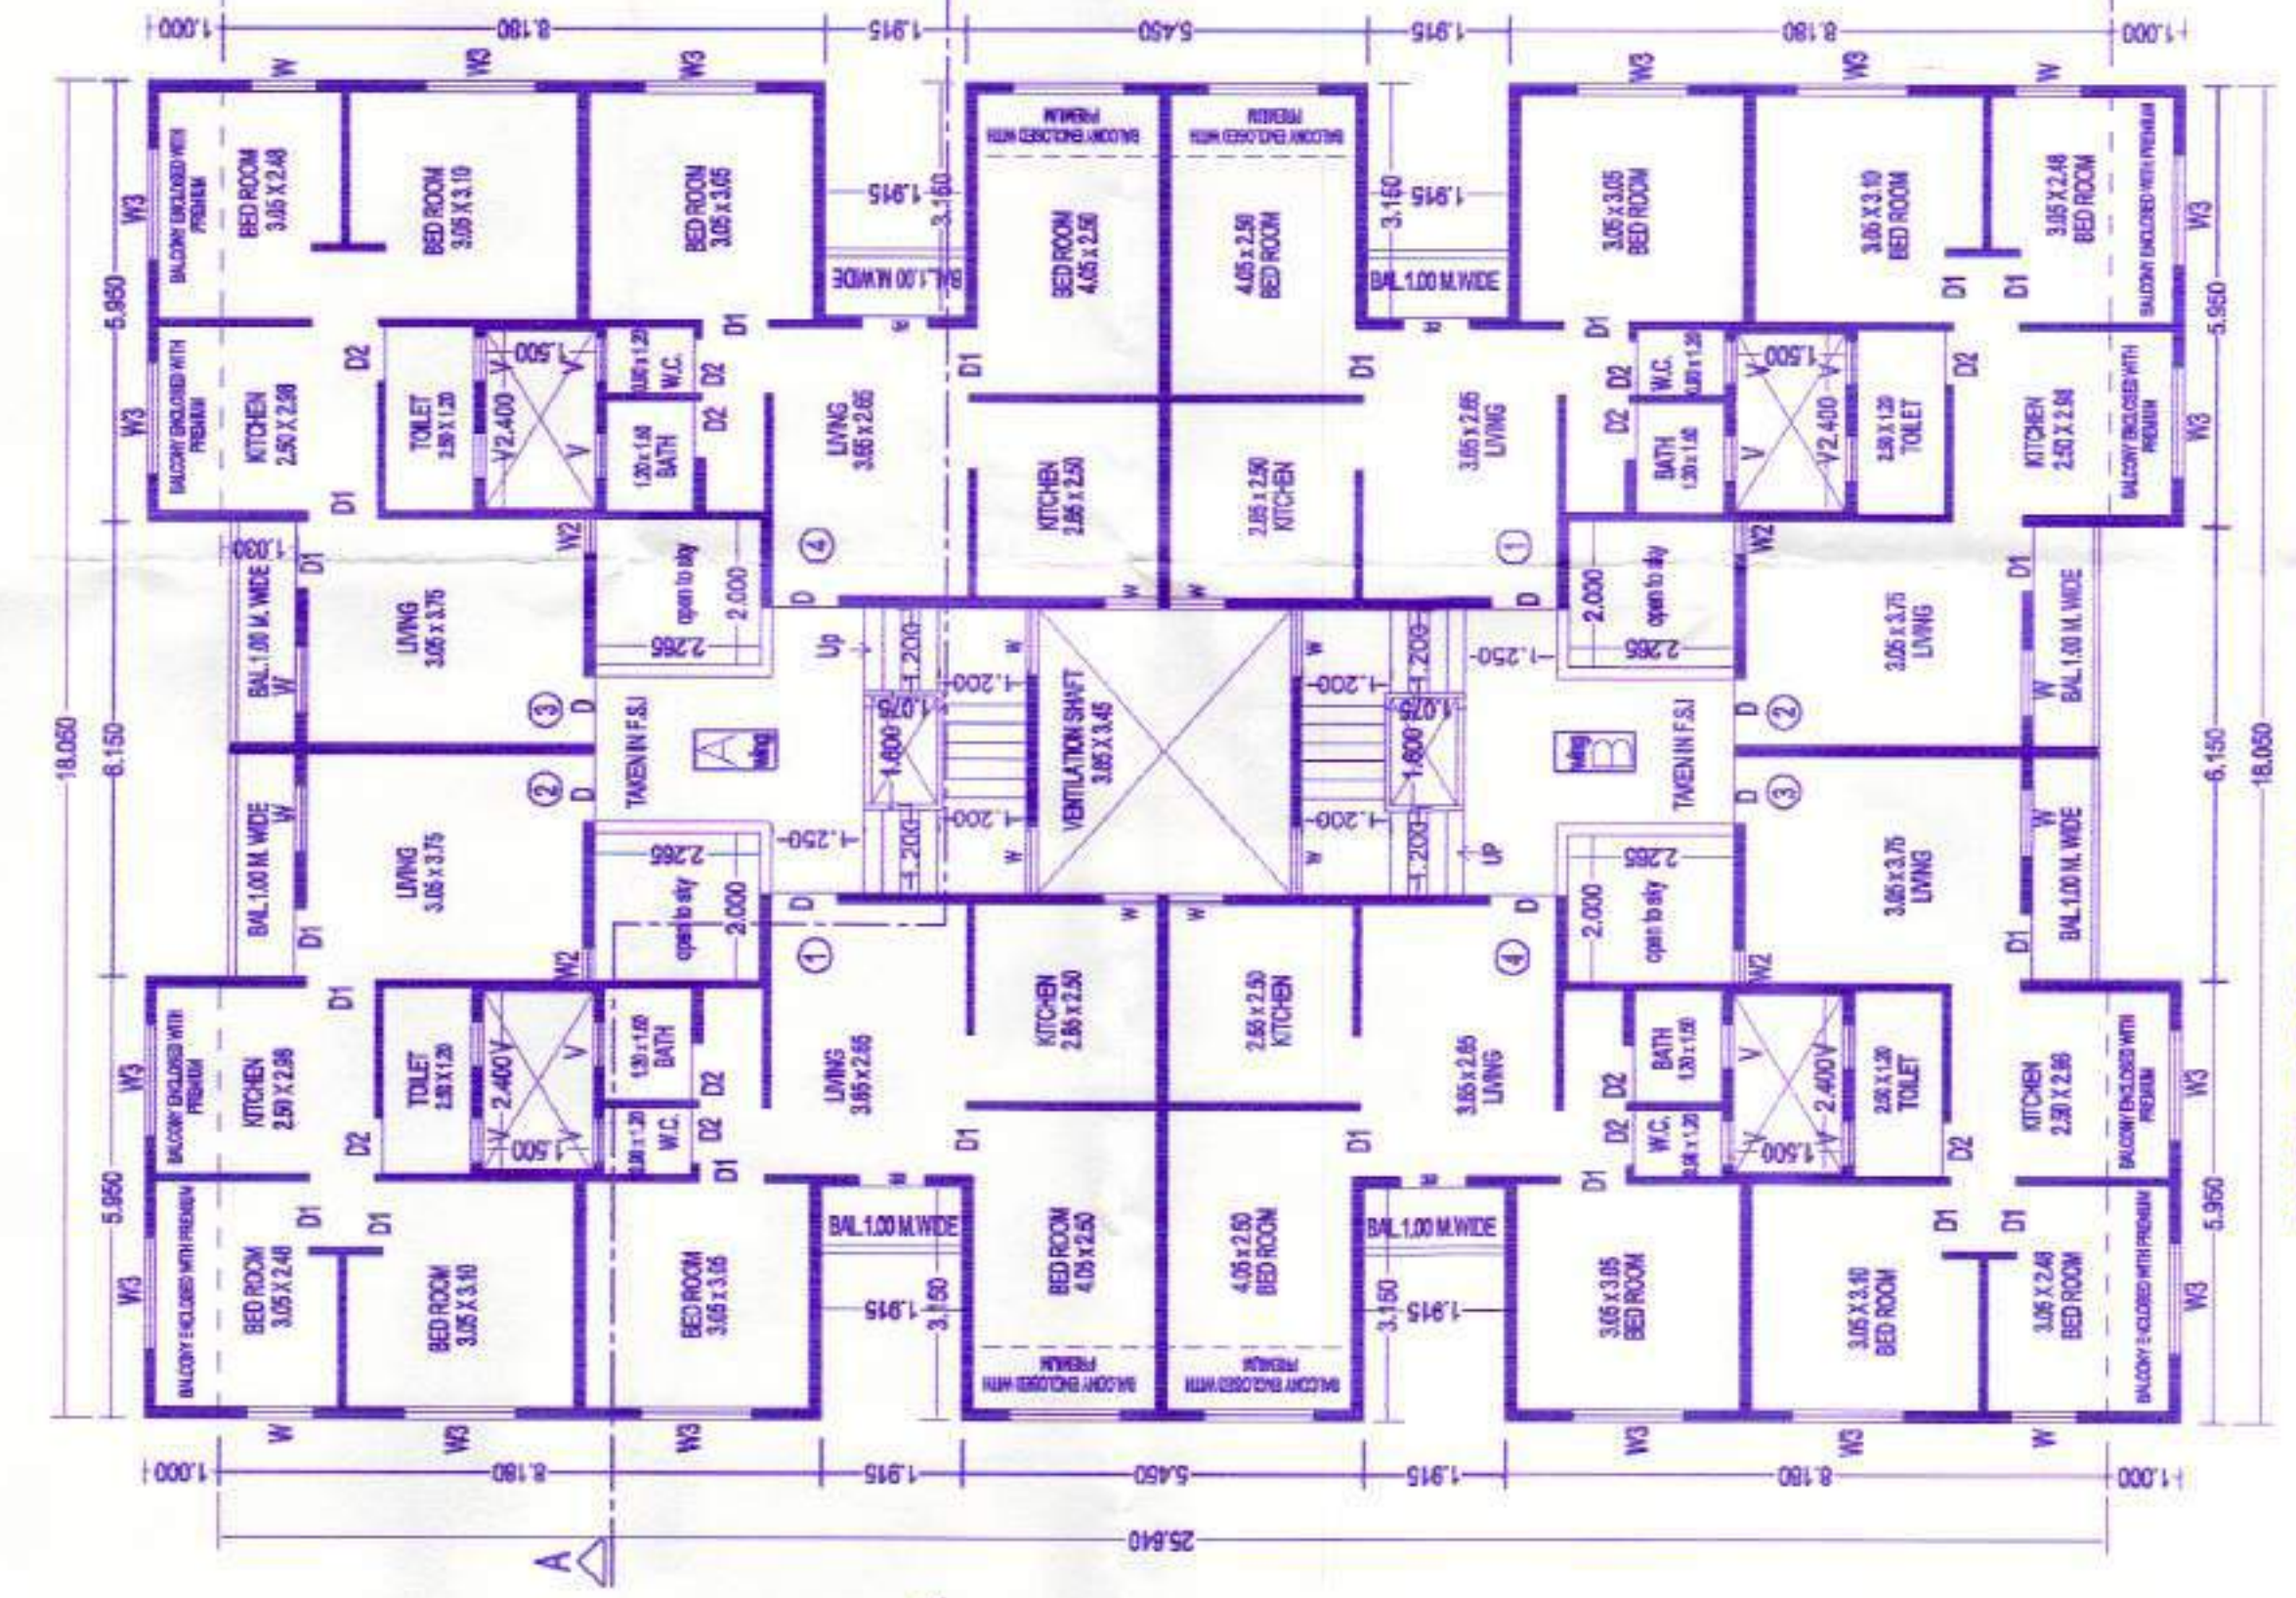

FIRST FLOOR PLAN SCALE: 1:100 (BUILDING NO. 11)

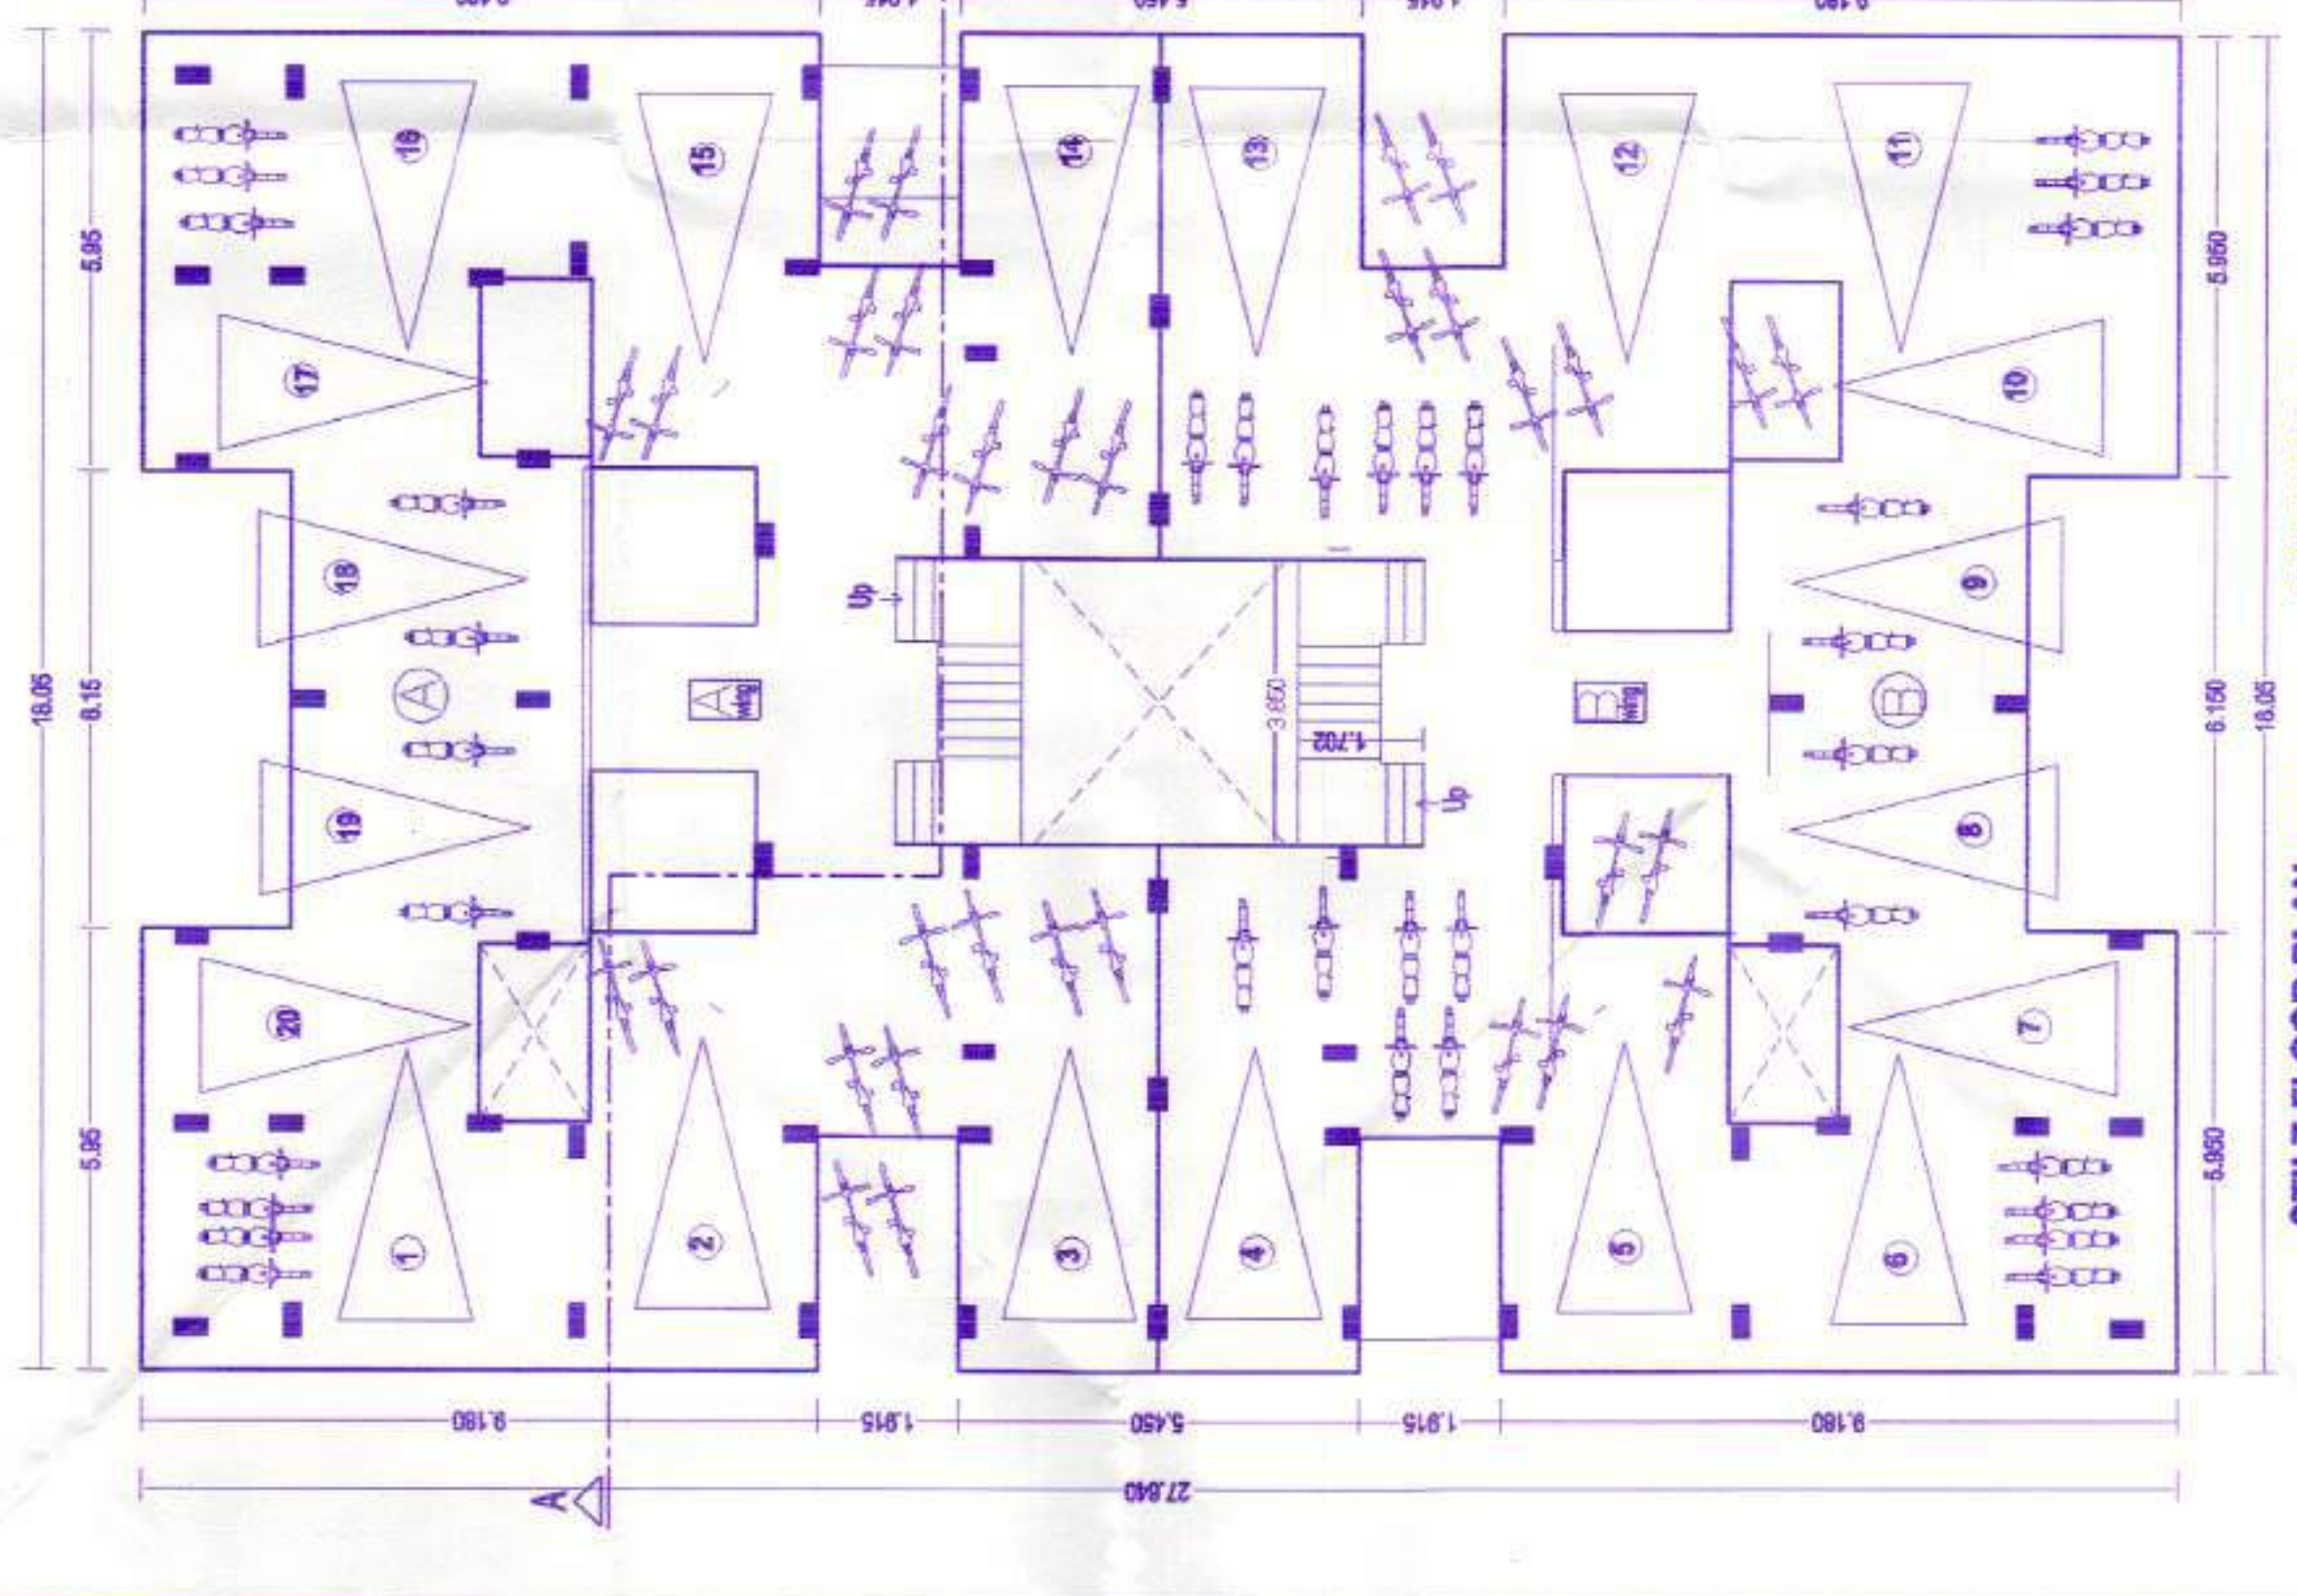

STILT FLOOR PLAN SCALE: 1:100 (BUILDING NO. 11)

PROPOSAL REVISED BUILDING PERMISSION  
GROUP HOUSING SCHEME RESIDENTIAL BUILDING PLAN  
TAL. D. DIST. NASHIK.  
FOR: MANSUR NARAYAN GADGAM & SONS THROUGH MPA, NASHIK  
ENGINEERING & ARCHITECTURE PVT. LTD.  
DIRECTOR: SHRI PRAMOD ARJUN ARJUN  
CONSULTANT  
MANSUR NARAYAN GADGAM & SONS THROUGH MPA, NASHIK  
DIRECTOR OF WORKS & PERMITTED PLAN OFFICIAL  
STRUCTURAL ENGINEER  
ARCHITECT  
OWNER'S SIGNATURE  
OFFICE NO. 6, FIRST FLOOR,  
MANSUR NARAYAN GADGAM & SONS THROUGH MPA, NASHIK  
PHONE: 2482824  
JOB NO.  
SCALE  
DATE  
ARCHITECT SIGNATURE