



Approved as amended in...
METROPOLITAN PLANNER
Date: 05/05/2024

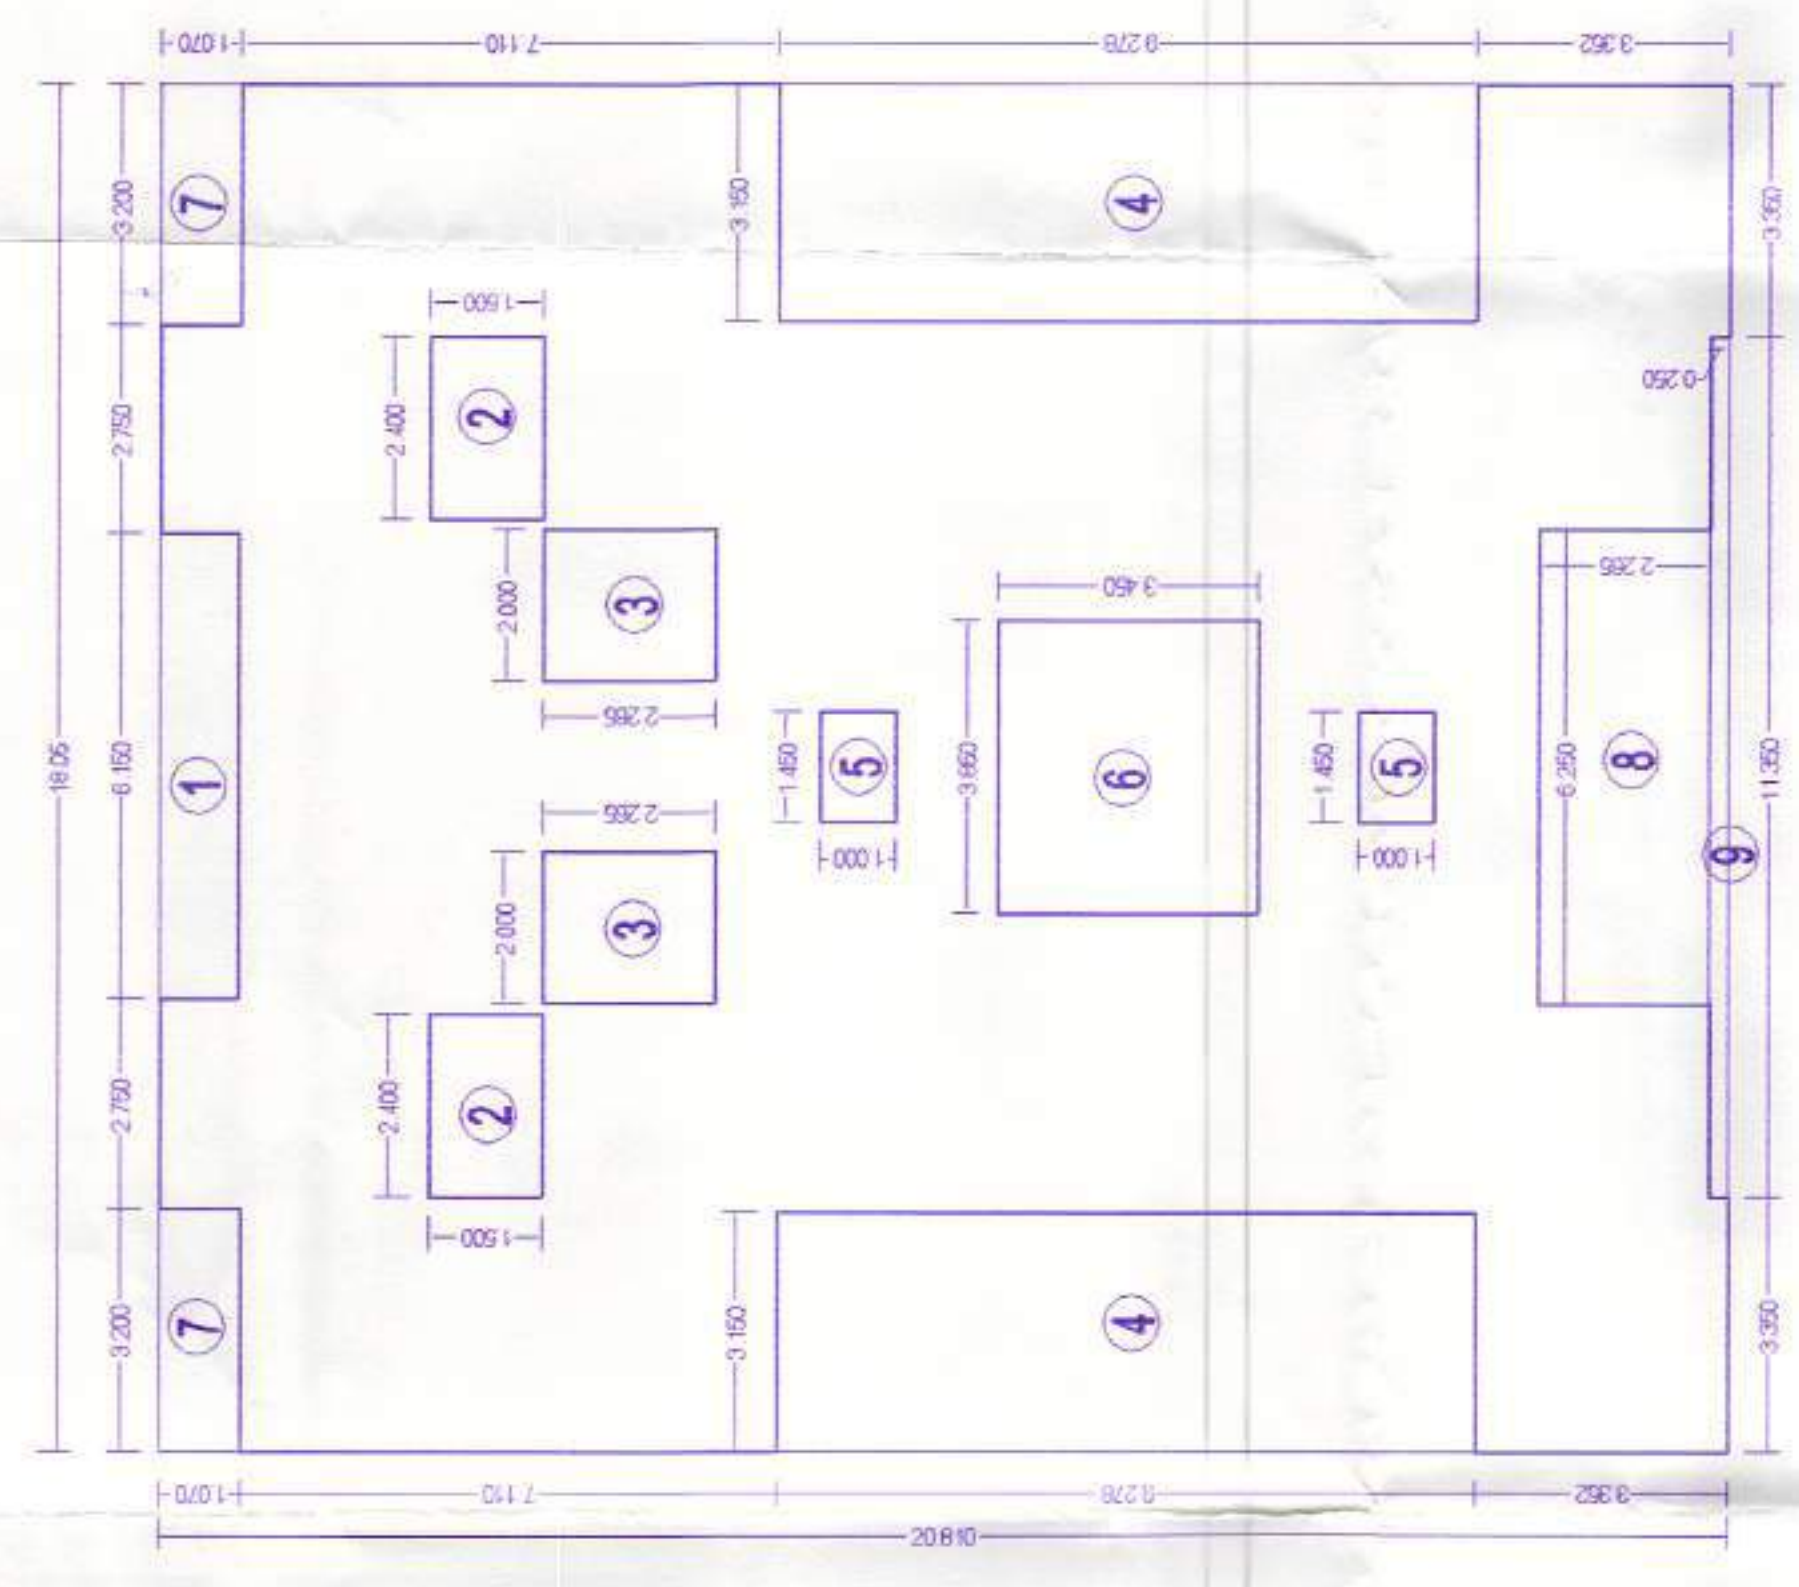


BUILDING NO. 2)
FIRST FLOOR AREA DIAGRAM
BLOCK AREA
13,927.20 SQT = 375,633 SQ.M.
11.15 X 1,030 X 1 = 08,334 SQ.M.
21.24 X 1,030 X 2 = 07,203 SQ.M.
31.24 X 1,030 X 2 = 09,096 SQ.M.
41.15 X 1,030 X 2 = 24,128 SQ.M.
51.15 X 1,030 X 2 = 10,606 SQ.M.
61.15 X 1,030 X 2 = 13,290 SQ.M.
71.15 X 1,030 X 2 = 14,598 SQ.M.
81.15 X 1,030 X 2 = 16,297 SQ.M.
TOTAL = 78,886 SQ.M.
FIRST FLOOR TOTAL B.U.P. AREA
375,633 - 78,886 = 296,747 SQ.M.

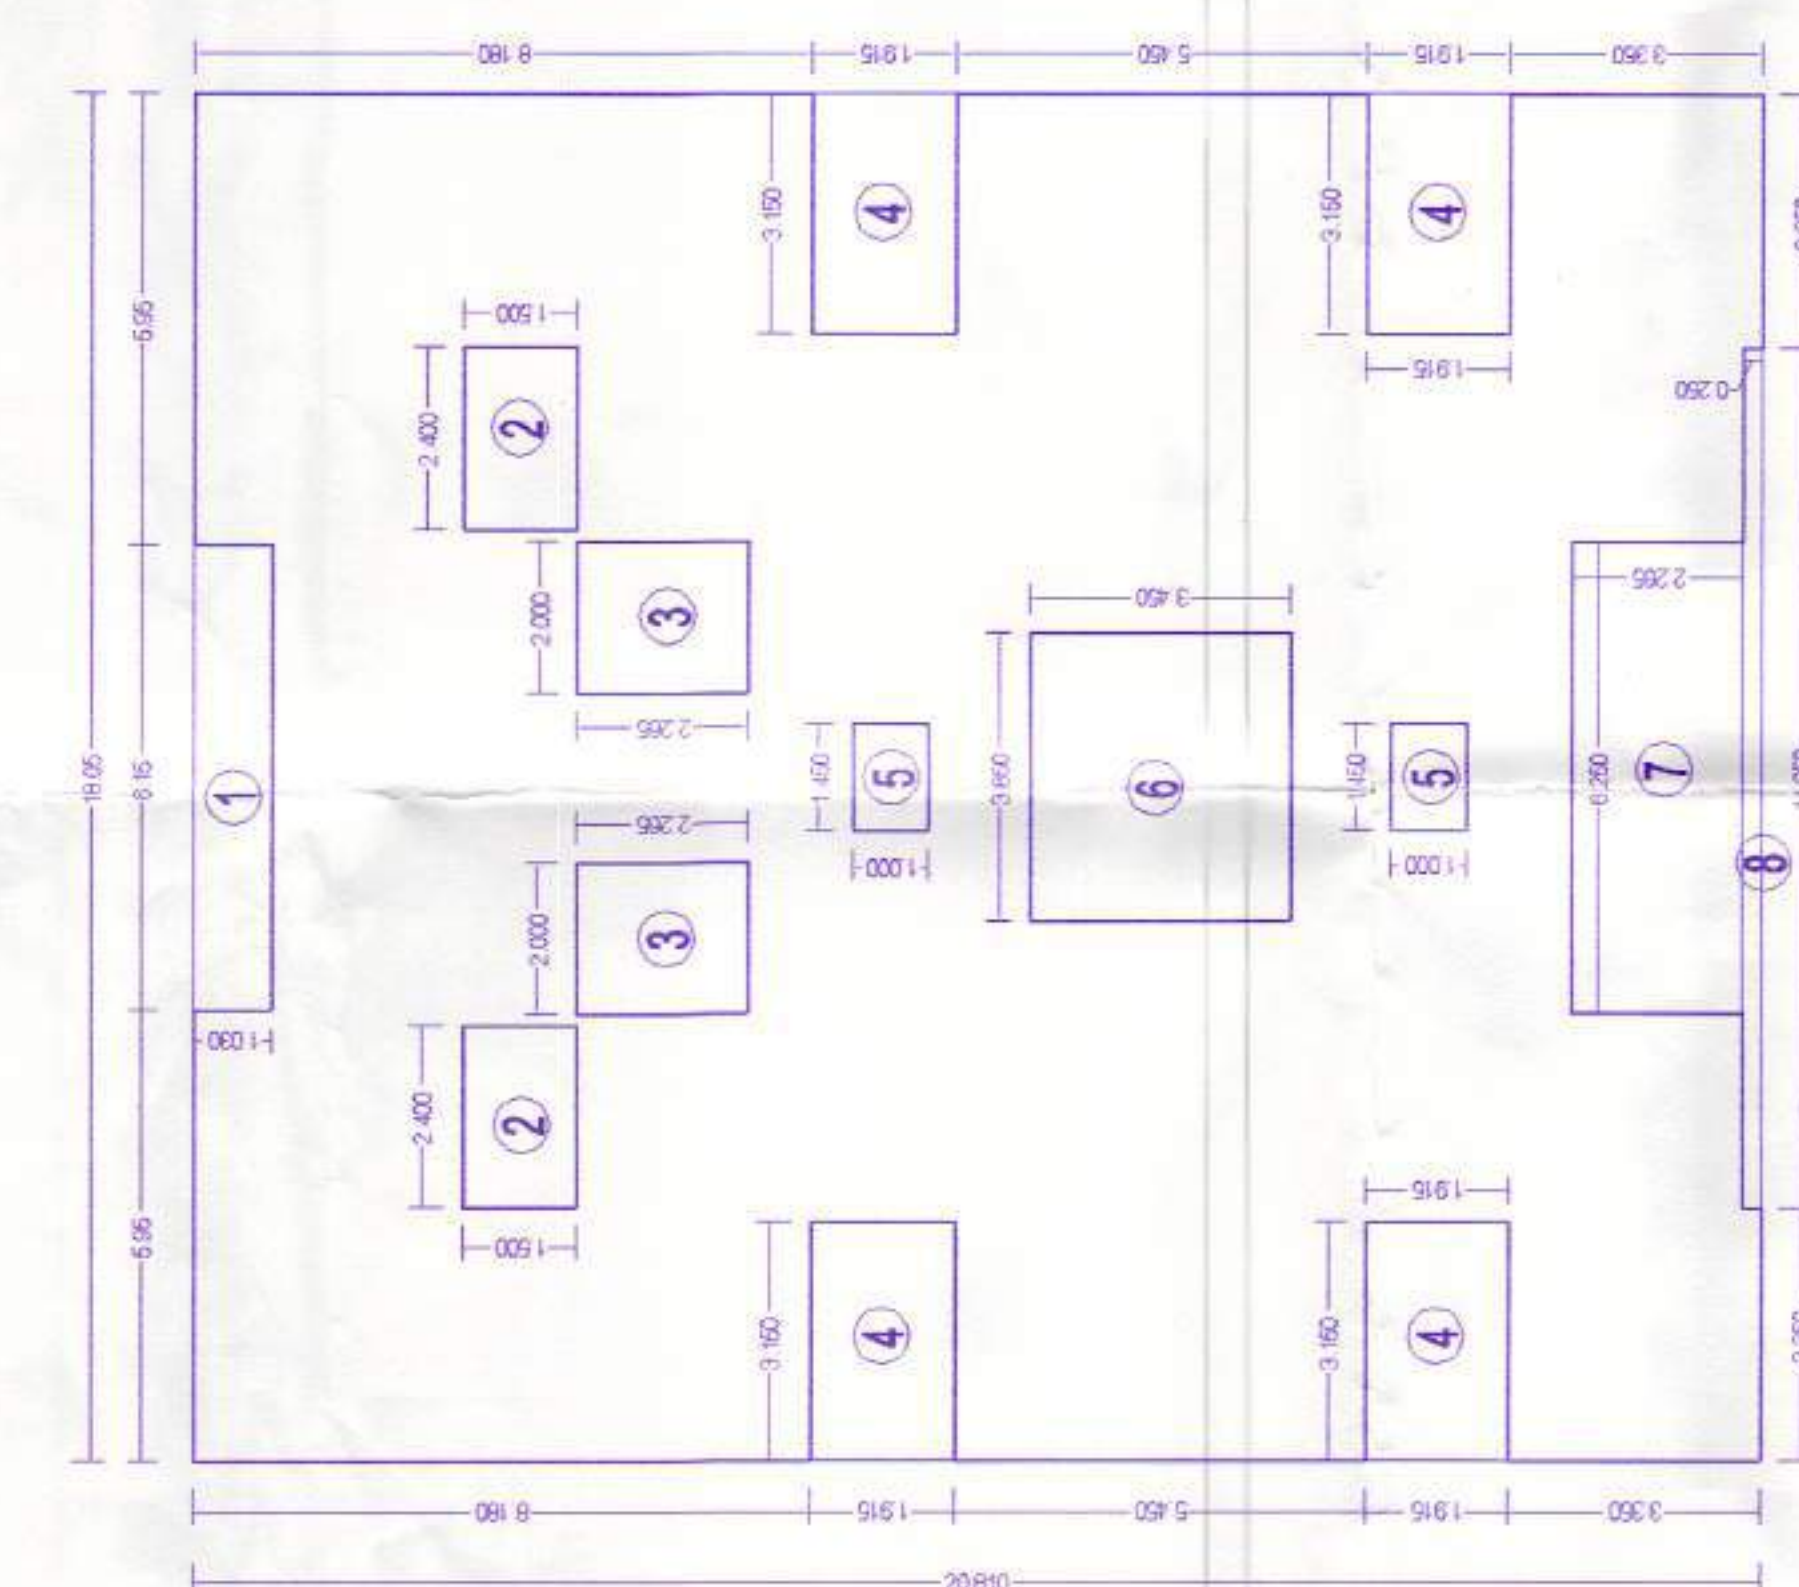


BUILDING NO. 2)
FIRST FLOOR AREA DIAGRAM
BLOCK AREA
13,927.20 SQT = 375,633 SQ.M.
11.15 X 1,030 X 1 = 08,334 SQ.M.
21.24 X 1,030 X 2 = 07,203 SQ.M.
31.24 X 1,030 X 2 = 09,096 SQ.M.
41.15 X 1,030 X 2 = 24,128 SQ.M.
51.15 X 1,030 X 2 = 10,606 SQ.M.
61.15 X 1,030 X 2 = 13,290 SQ.M.
71.15 X 1,030 X 2 = 14,598 SQ.M.
81.15 X 1,030 X 2 = 16,297 SQ.M.
TOTAL = 78,886 SQ.M.
FIRST FLOOR TOTAL B.U.P. AREA
375,633 - 78,886 = 296,747 SQ.M.

BUILDING NO. 2)
TYPICAL SECOND & THIRD FLOOR AREA DIAGRAM
BLOCK AREA
13,927.20 SQT = 375,633 SQ.M.
11.15 X 1,030 X 1 = 08,334 SQ.M.
21.24 X 1,030 X 2 = 07,203 SQ.M.
31.24 X 1,030 X 2 = 09,096 SQ.M.
41.15 X 1,030 X 2 = 24,128 SQ.M.
51.15 X 1,030 X 2 = 10,606 SQ.M.
61.15 X 1,030 X 2 = 13,290 SQ.M.
71.15 X 1,030 X 2 = 14,598 SQ.M.
81.15 X 1,030 X 2 = 16,297 SQ.M.
TOTAL = 121,085 SQ.M.
SECOND FLOOR TOTAL B.U.P. AREA
375,633 - 121,085 = 254,548 SQ.M.
THIRD FLOOR TOTAL B.U.P. AREA
375,633 - 121,085 = 254,548 SQ.M.


SECTION AT A-A SCALE : 1:100
(BUILDING NO - 2)

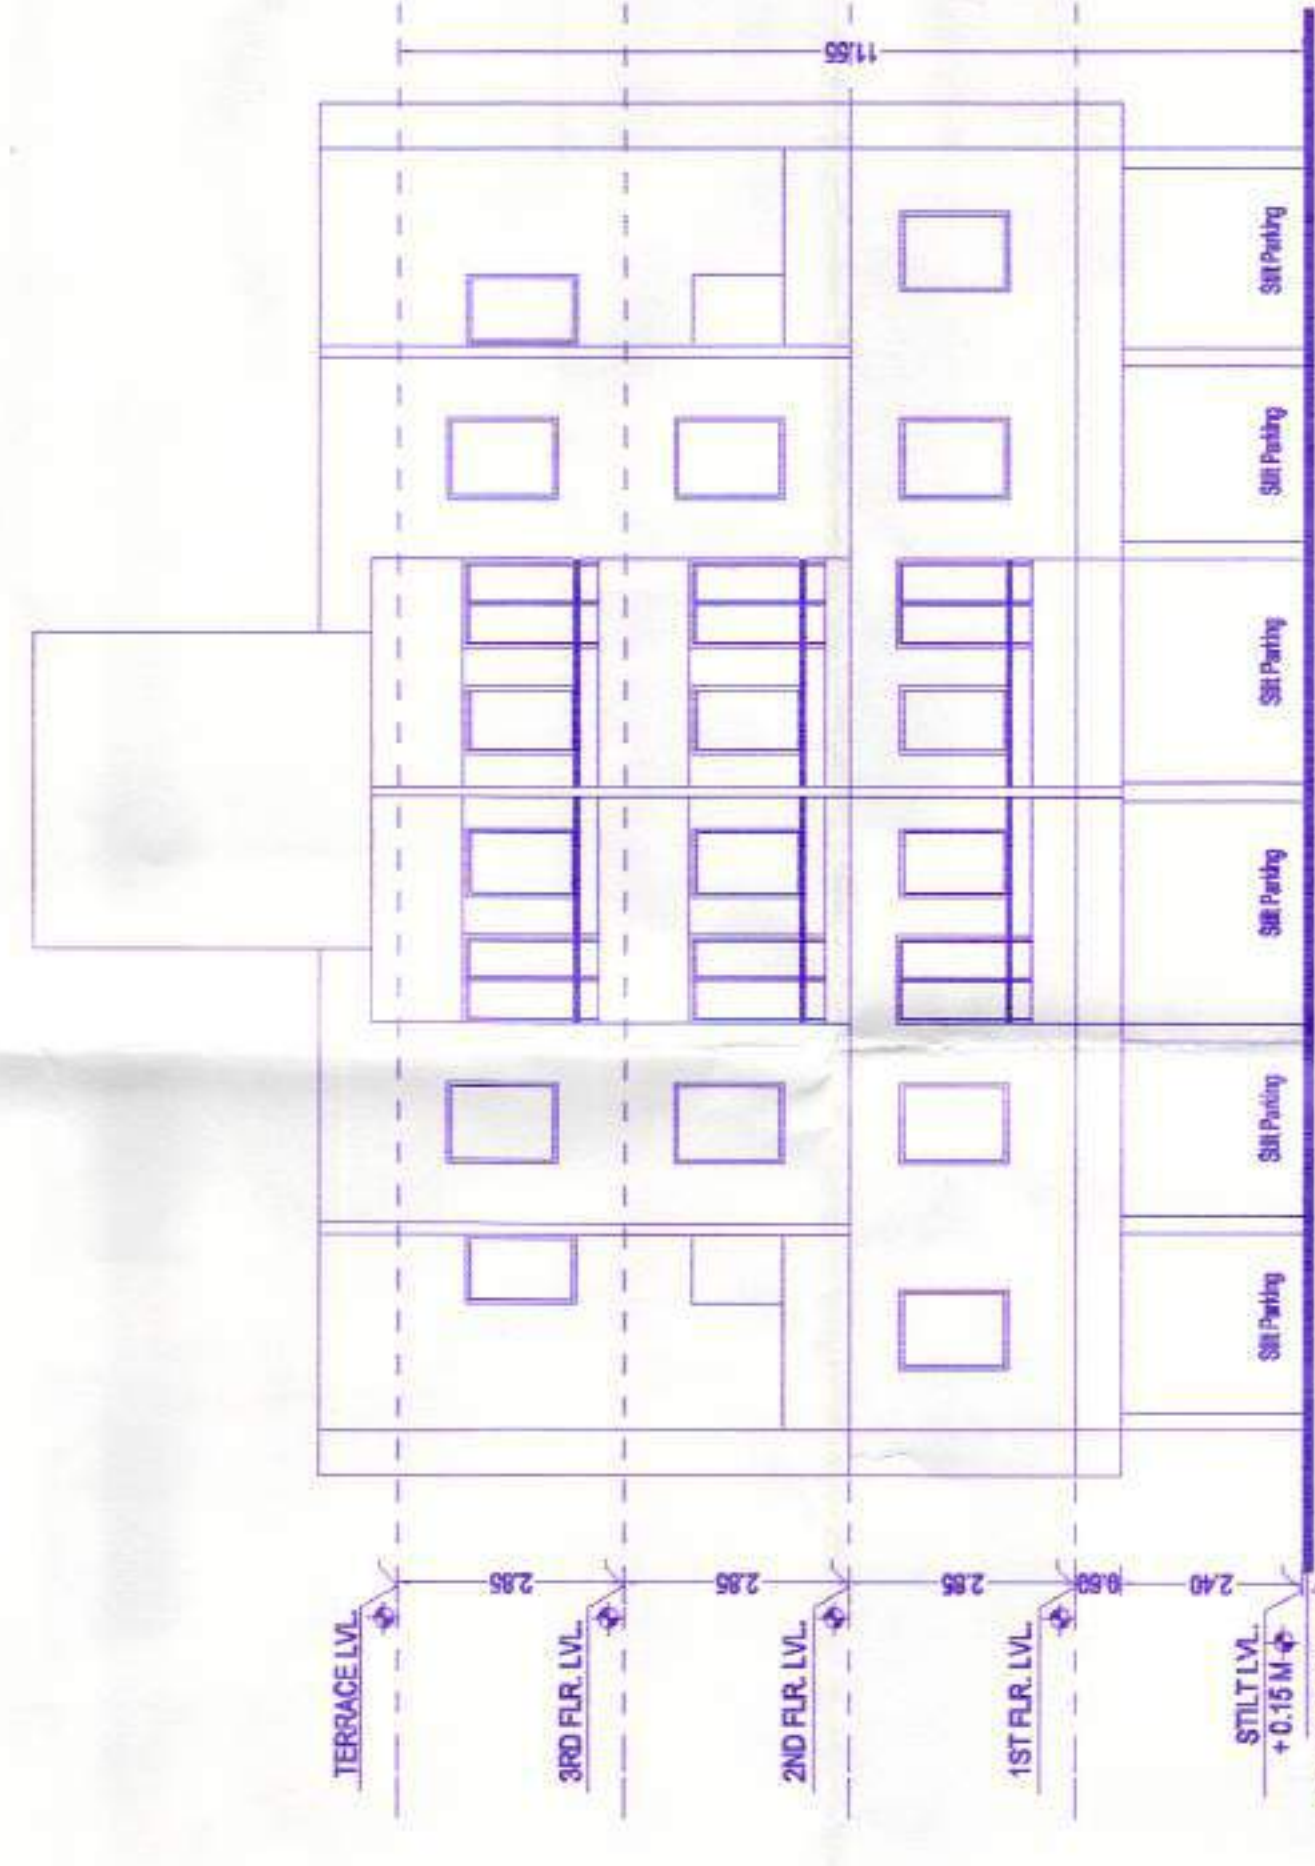


ELEVATION SCALE : 1:100
(BUILDING NO - 2)

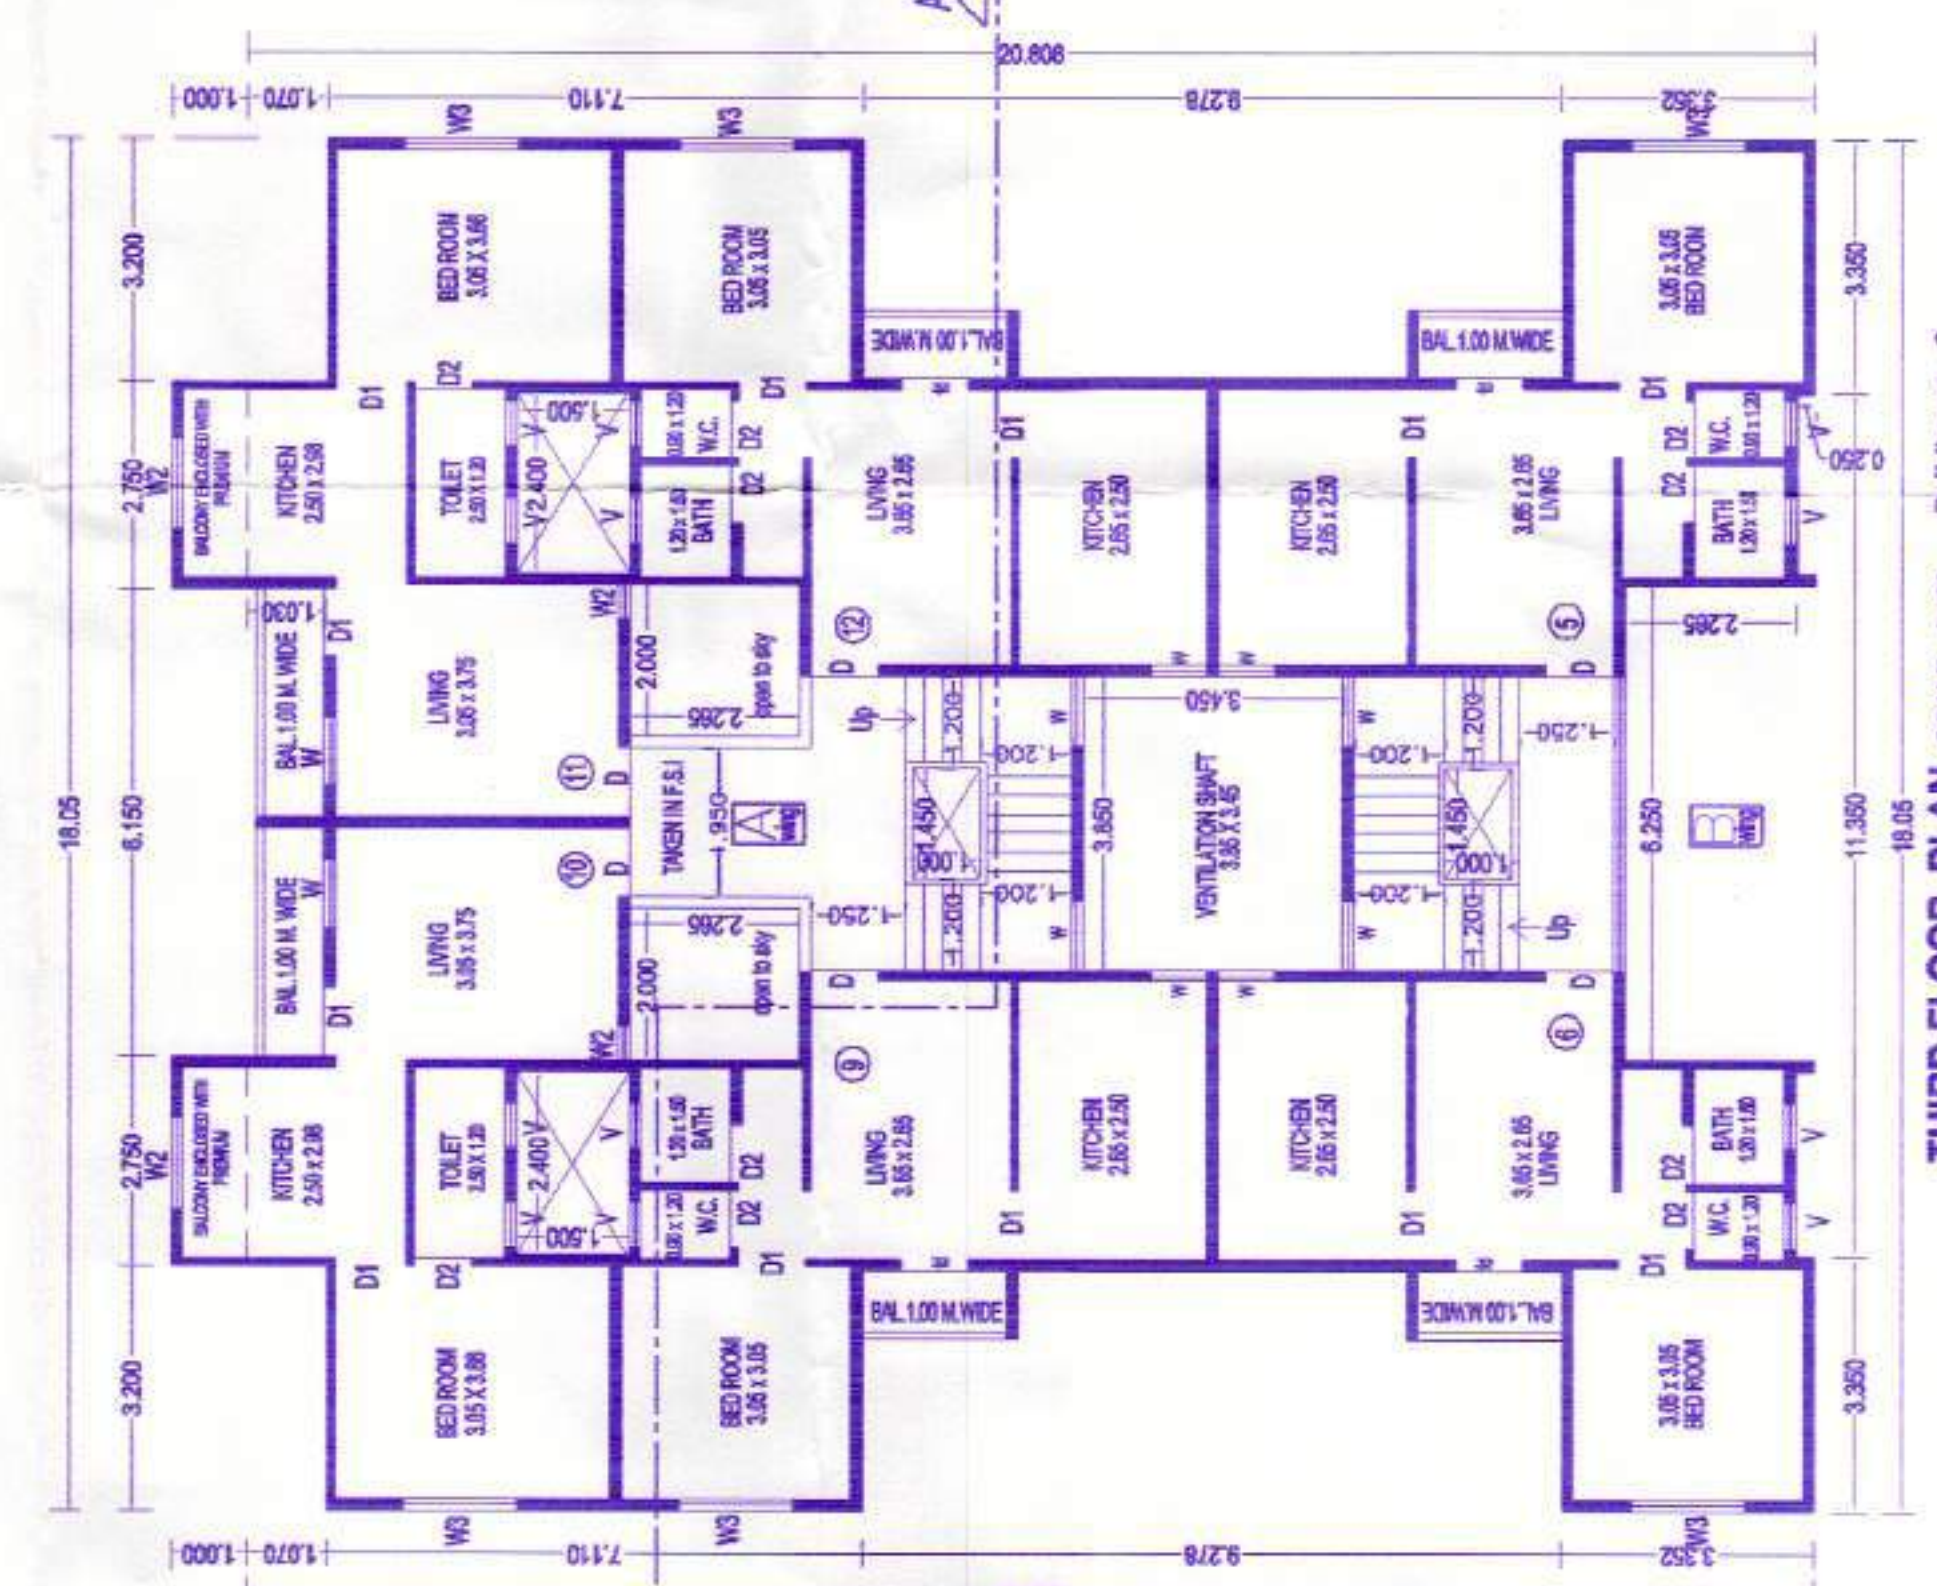


SECOND FLOOR PLAN SCALE: 1:100 Building No. 2

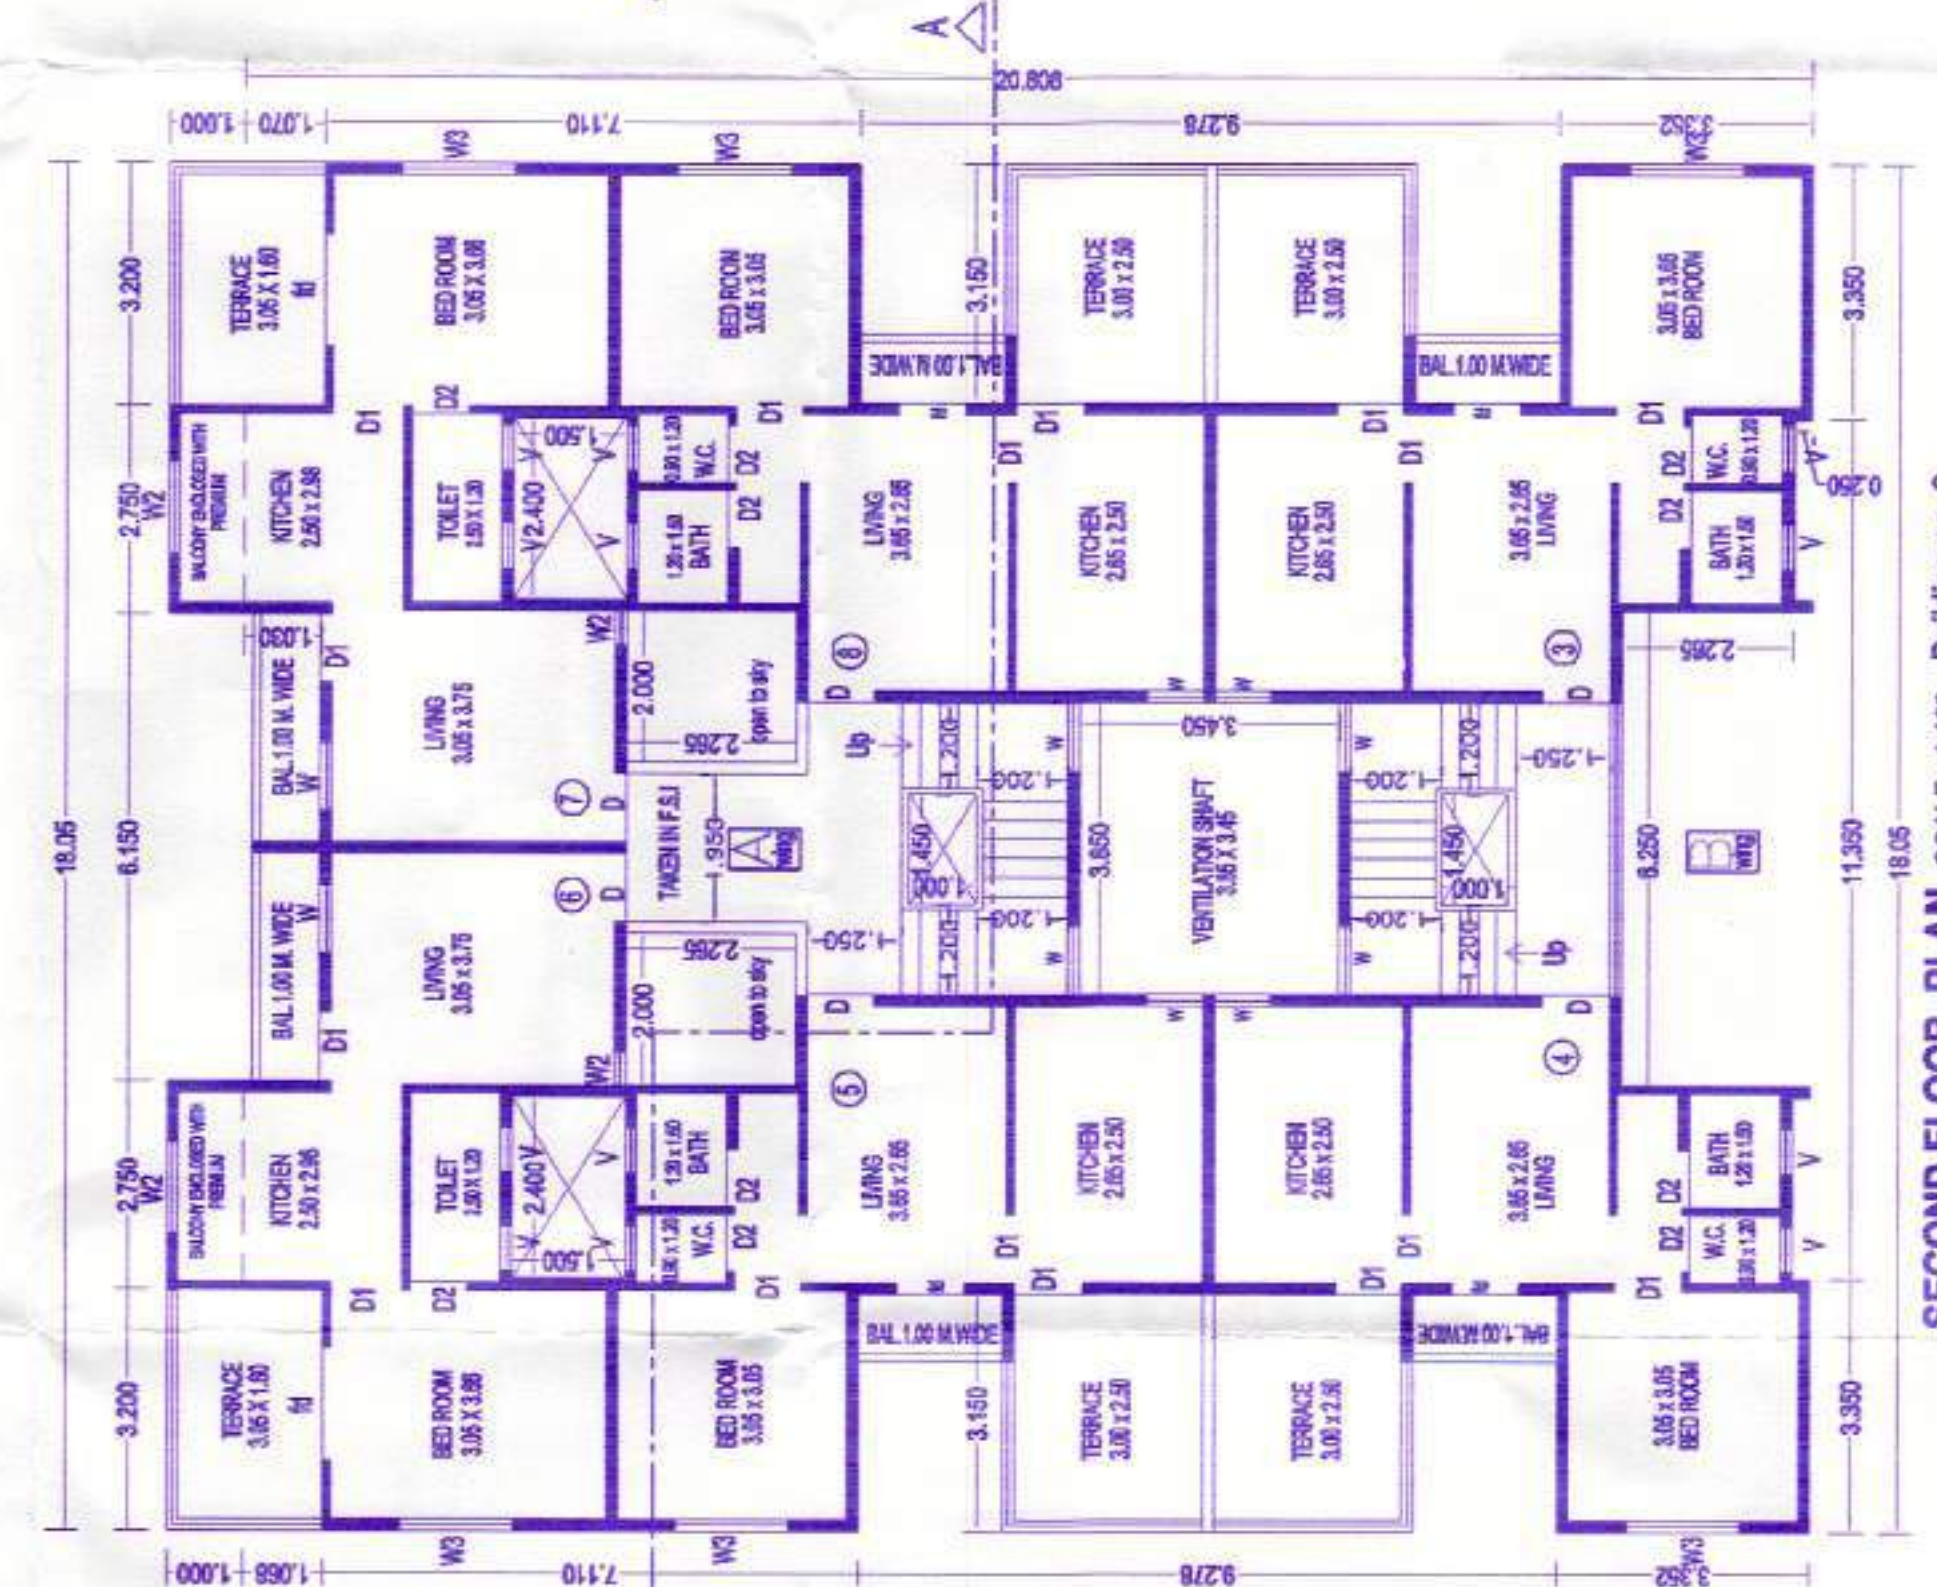

SECOND FLOOR PLAN SCALE: 1:100 Building No. 2

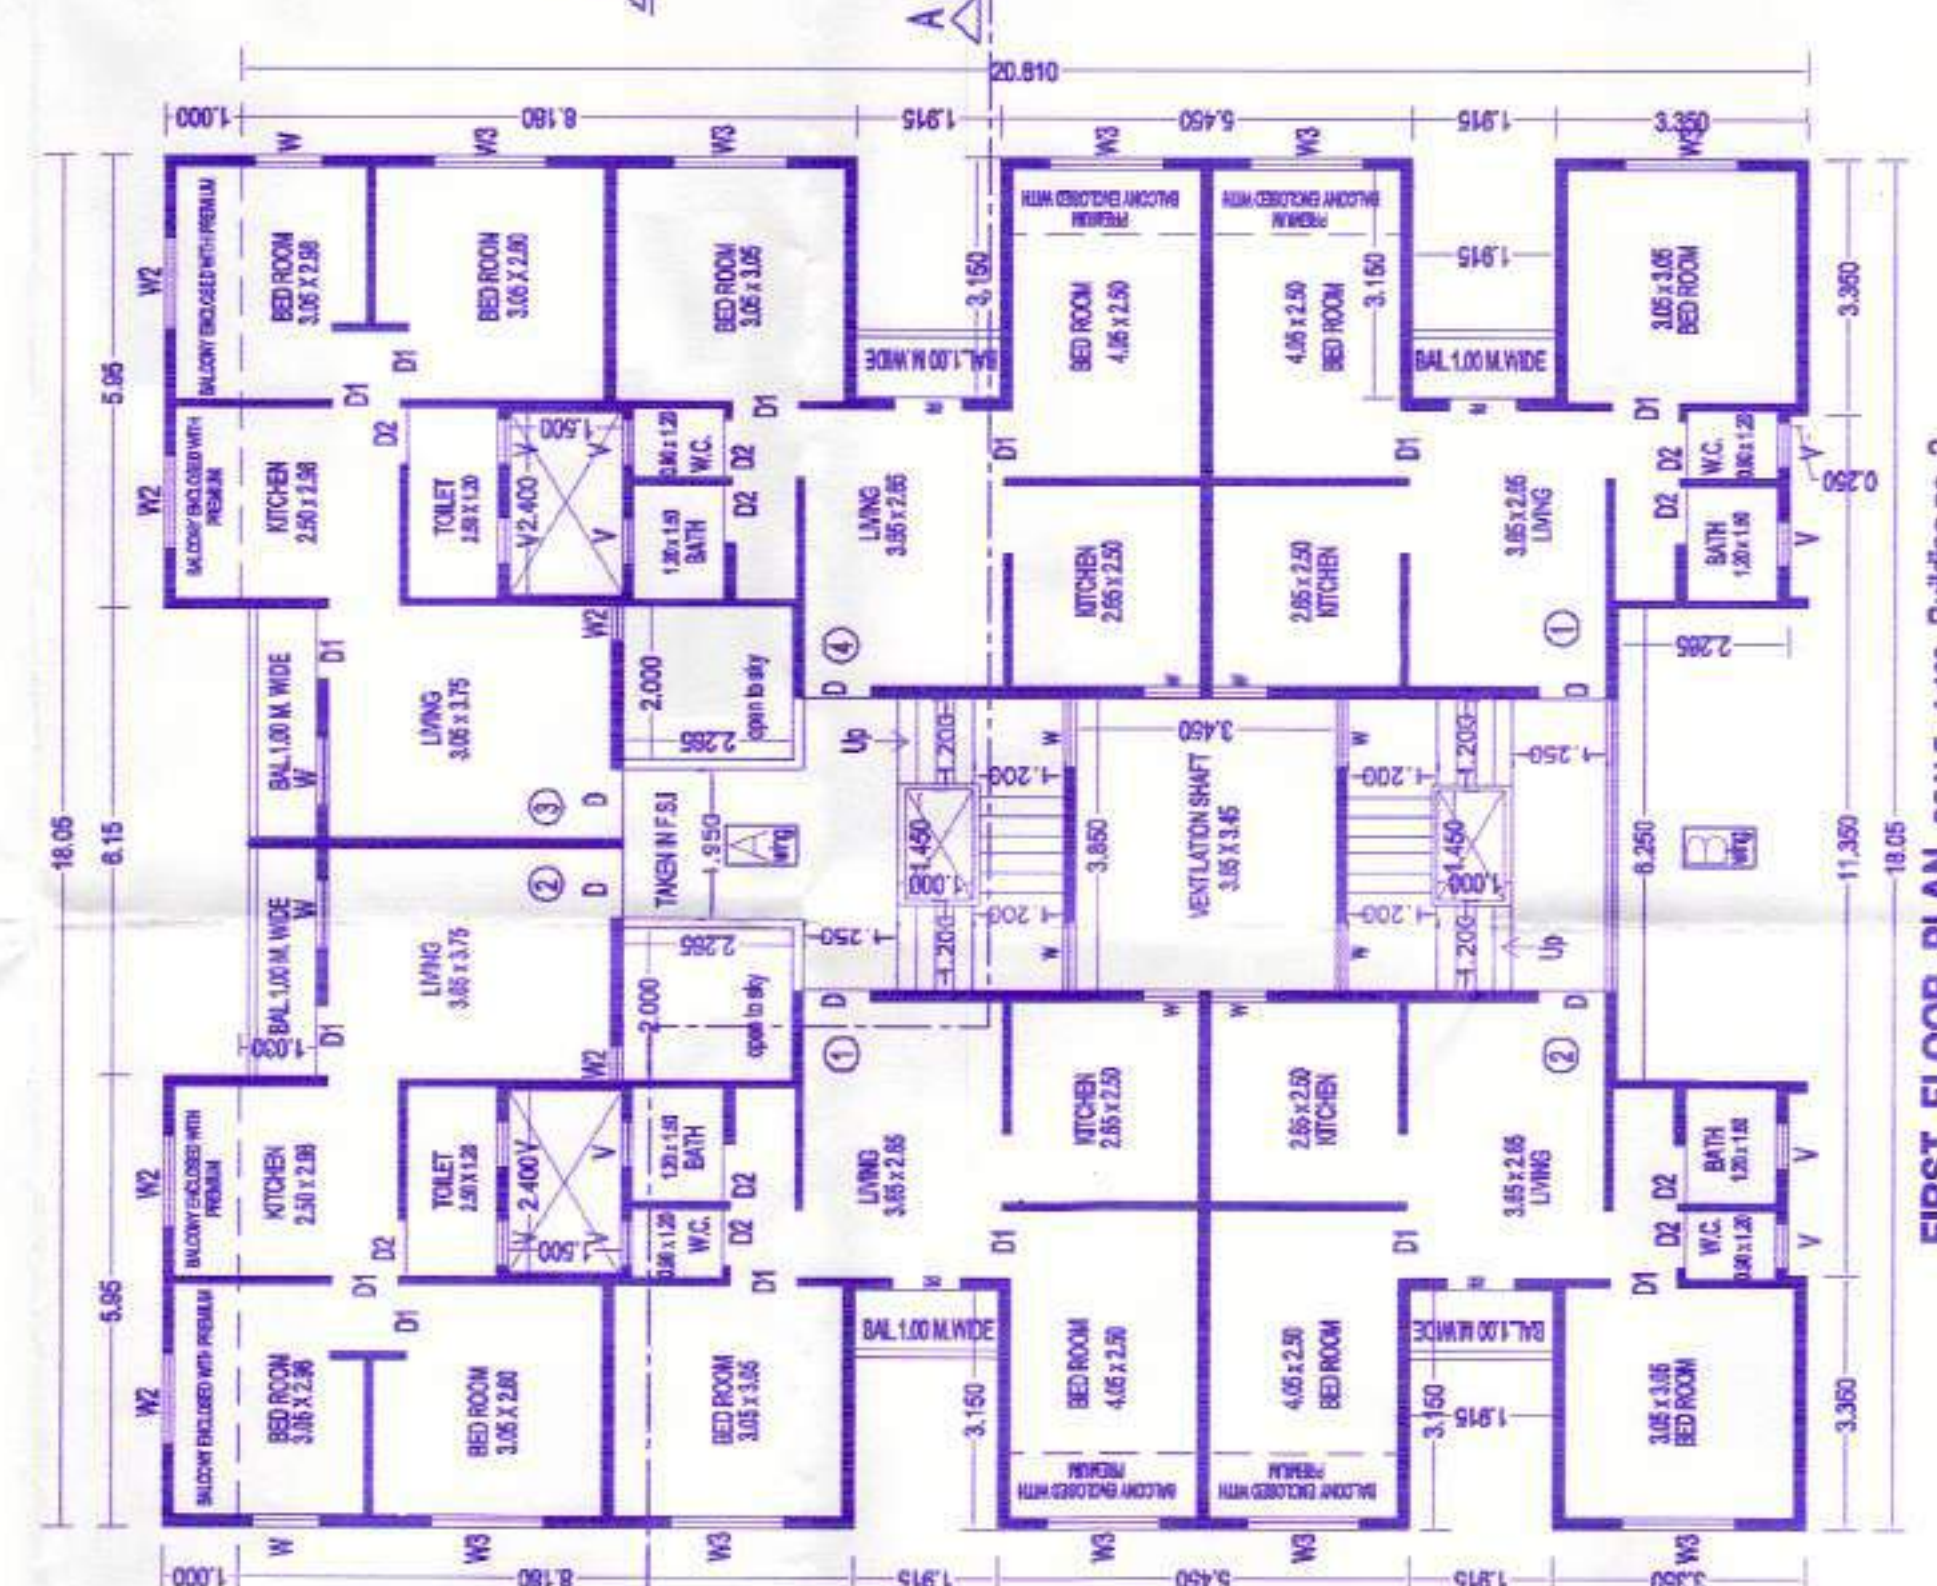

SECOND FLOOR PLAN SCALE: 1:100 Building No. 2

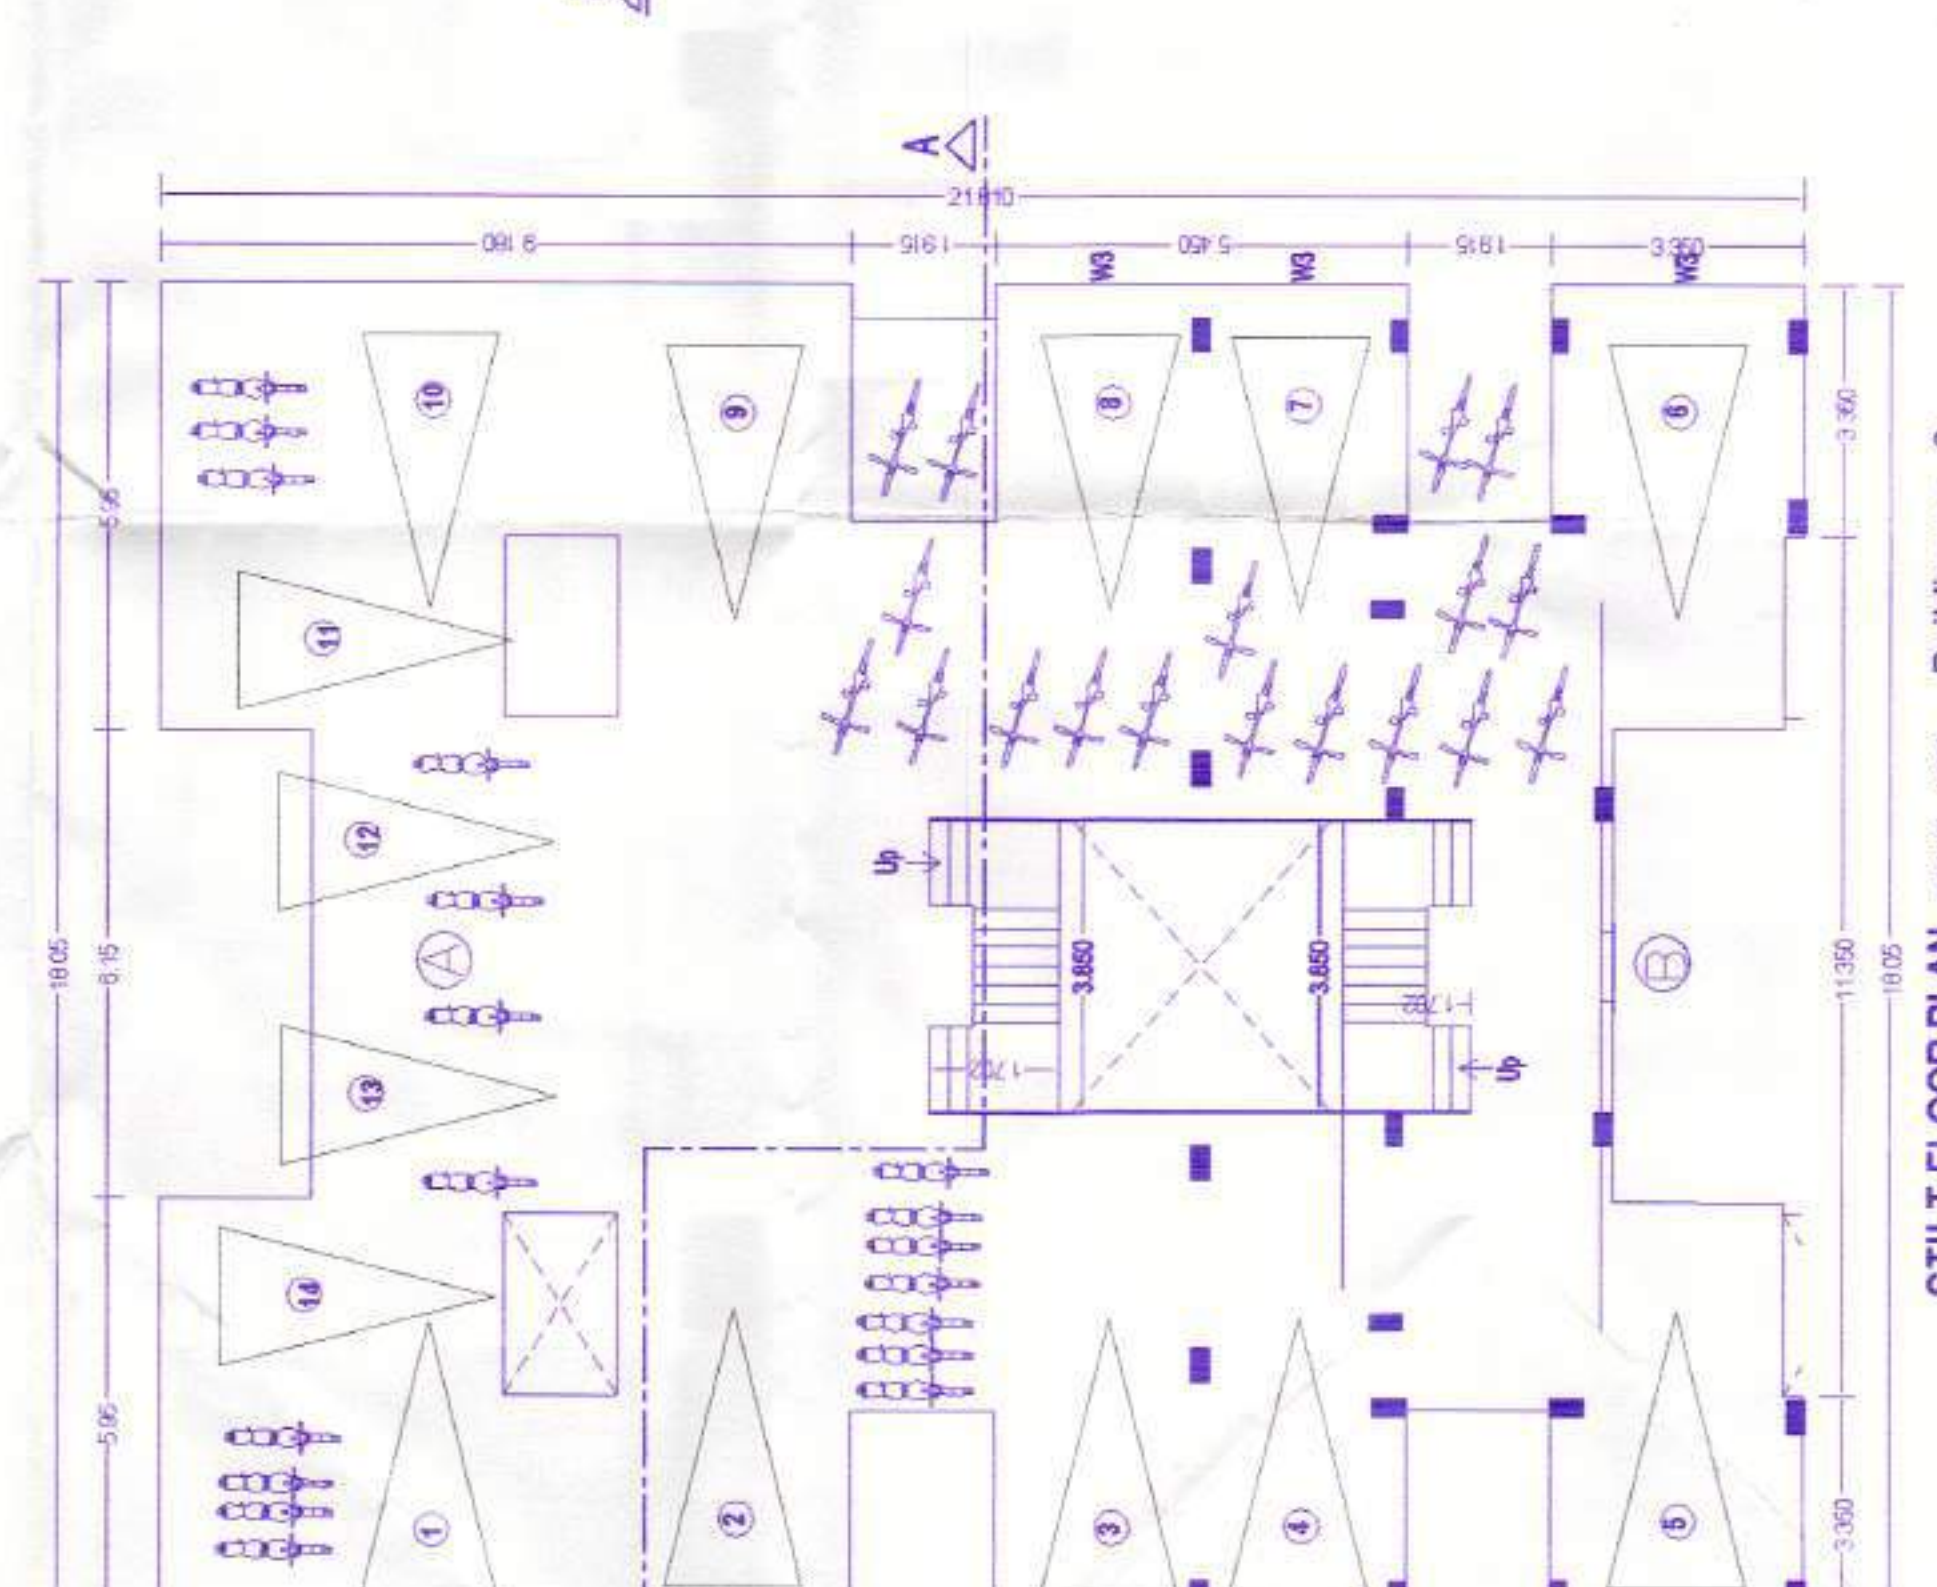

SECOND FLOOR PLAN SCALE: 1:100 Building No. 2

PROPOSAL REVISED BUILDING PERMISSION
GROUP HOUSING SCHEME RESIDENTIAL BUILDING PLAN
TAL. DIST. NASHIK.
FOR: MANSUR KANWAR KANWAR & SONS PRAKASH LLP, NASHIK
DIRECTOR: SHRI PRAMOD KANWAR KANWAR
CONTRACTOR: M/S. KANWAR KANWAR & SONS PRAKASH LLP, NASHIK
CONTRACT NO. 123456789
DATE: 05/05/2024
STRUCTURAL ENG. SIGN. ARCHITECT
OWNER'S SIGNATURE
OFFICE NO. 6, FIRST FLOOR,
B-1, MAIN ROAD, NASHIK. DIST. NASHIK.
PHONE: 248924.
JOB NO. -
SCALE -
AS SHOWN
DATE -
ARCHITECT SIGNATURE