

STAMP OF APPROVAL 8/10

APPROVED





The Plans amended in
As per the conditions mentioned in
the accompanying Commencement
Certificate No. dated 22/09/2020

G11BP/58

Executive Engineer
TOWN PLANNING
Nashik Municipal Corporation
Nashik

REVISED PROPOSED GROUP HOUSING SCHEME
'APNA GHAR' ON GANGAPUR S. NO.43/1/2 CANAL
ROAD, SOMESHWAR-SATPUR LINK ROAD, DISTRICT-
NASHIK FOR :-
Shweta Infrastructures And Housing India Pvt. Ltd.

SIGNATURE OF ARCHITECT	SIGNATURE OF STRUCTURAL ENG.	SIGNATURE OF OWNER
<i>Sumit & Bansri Kumath</i>		
ARCHITECT SUMIT & BANSRI KUMATH		
Gauri Bunglow, SSA-4, Ashwin Nagar, Nashik-422009. Ph-0253 2394495 Email- sumitkumath@gmail.com WEB: sumitkumath.com		

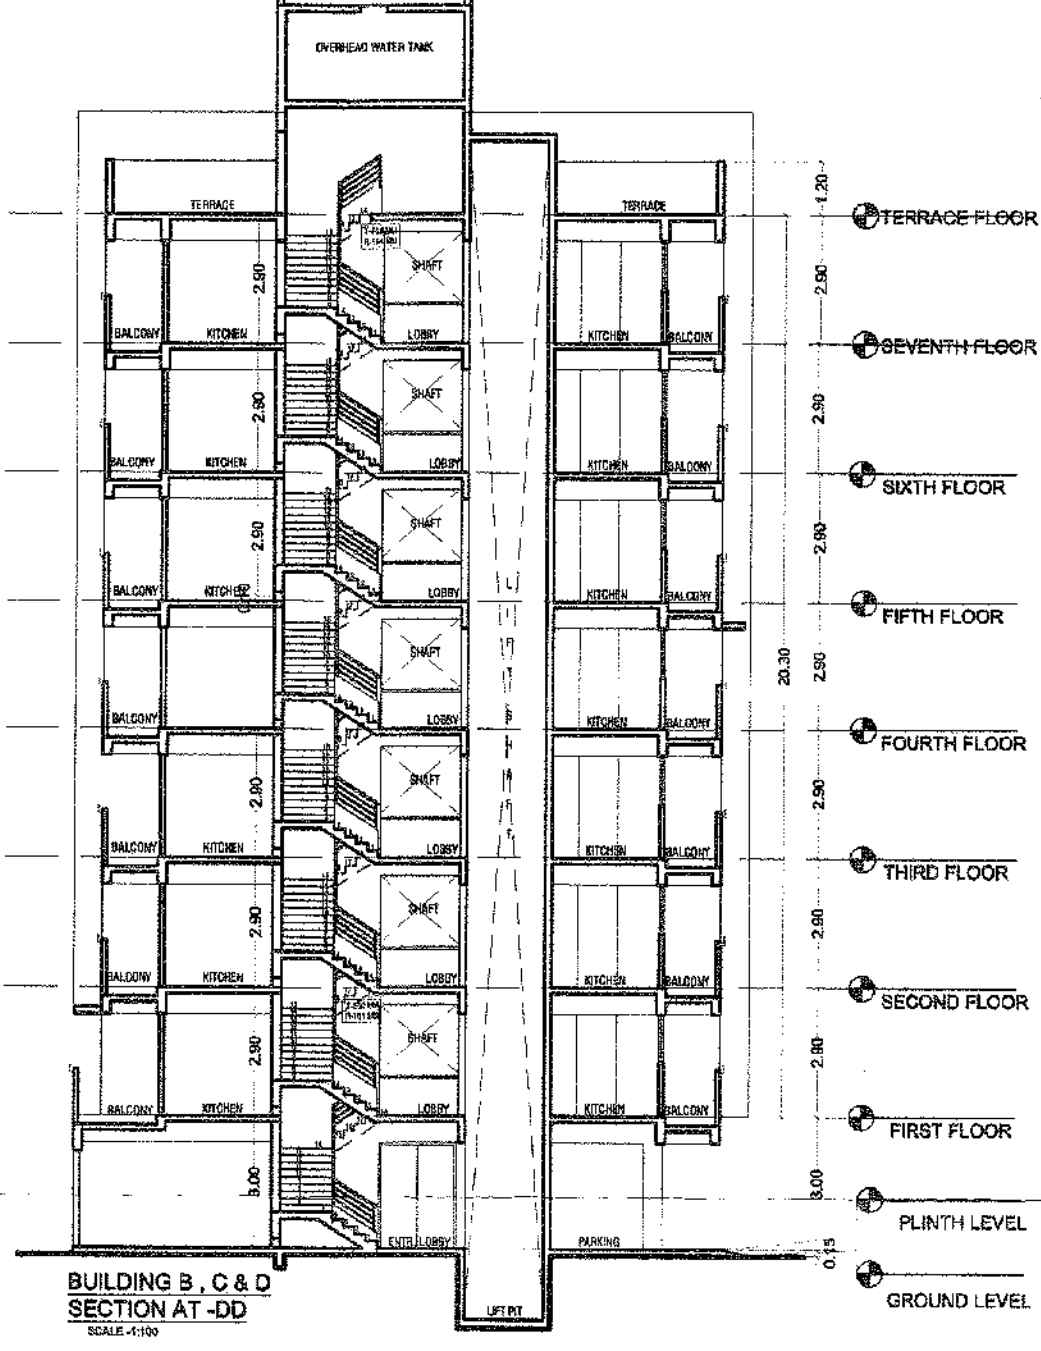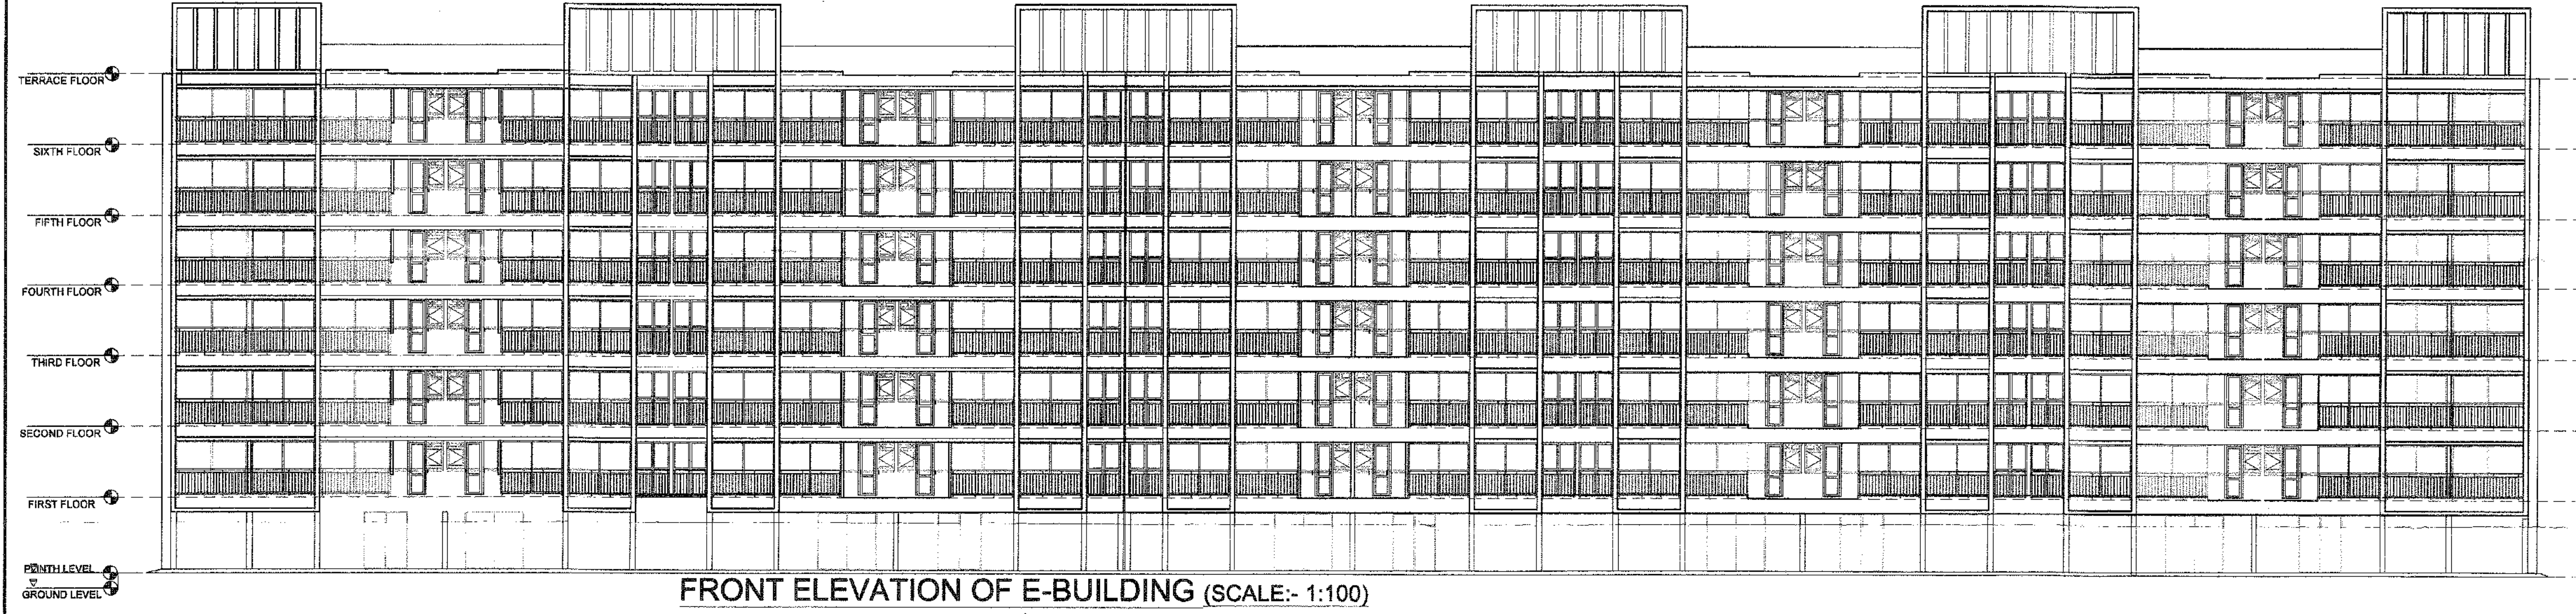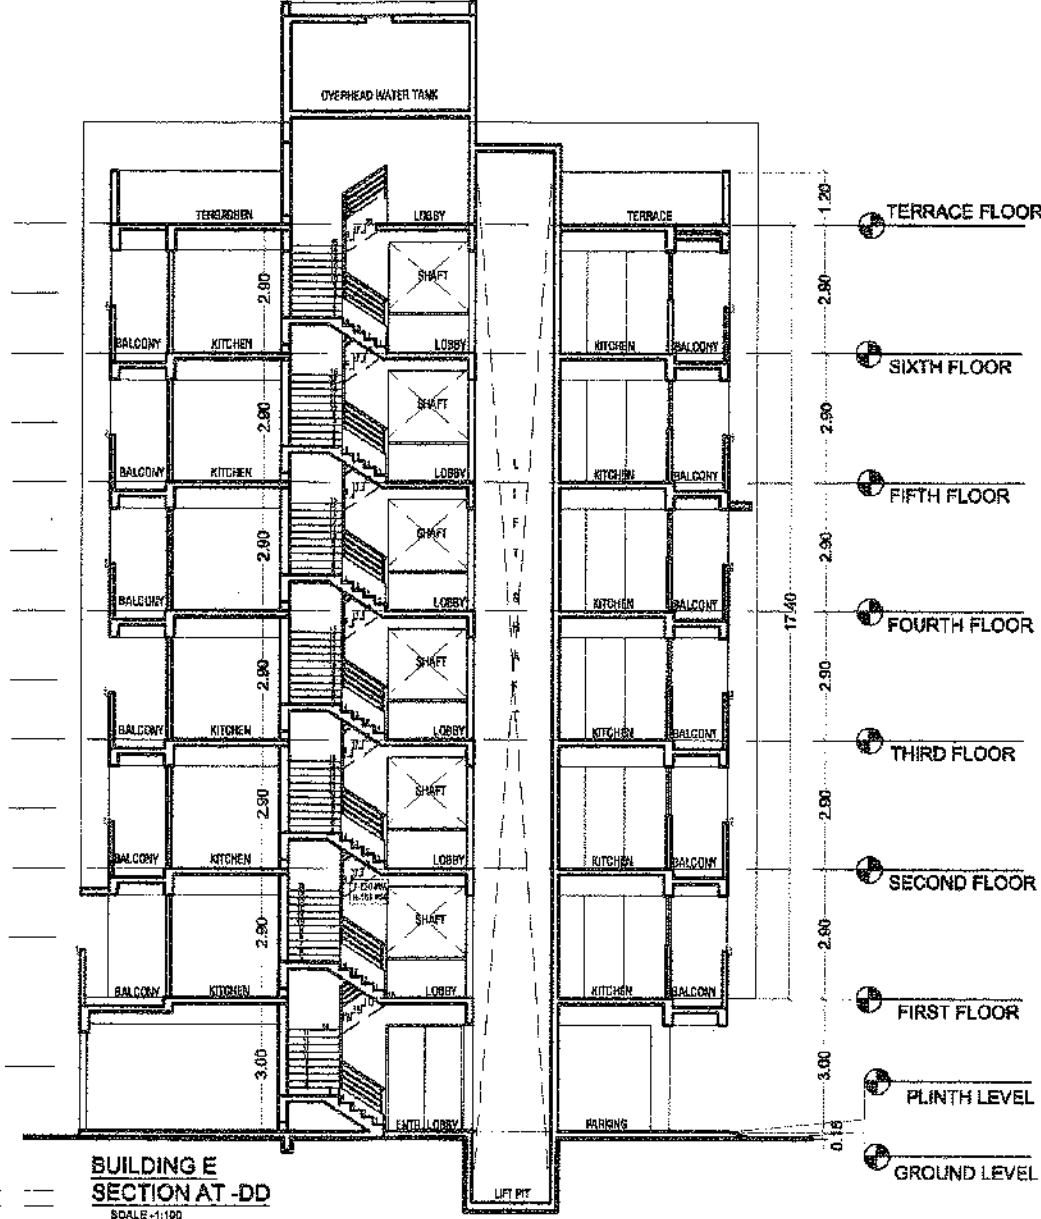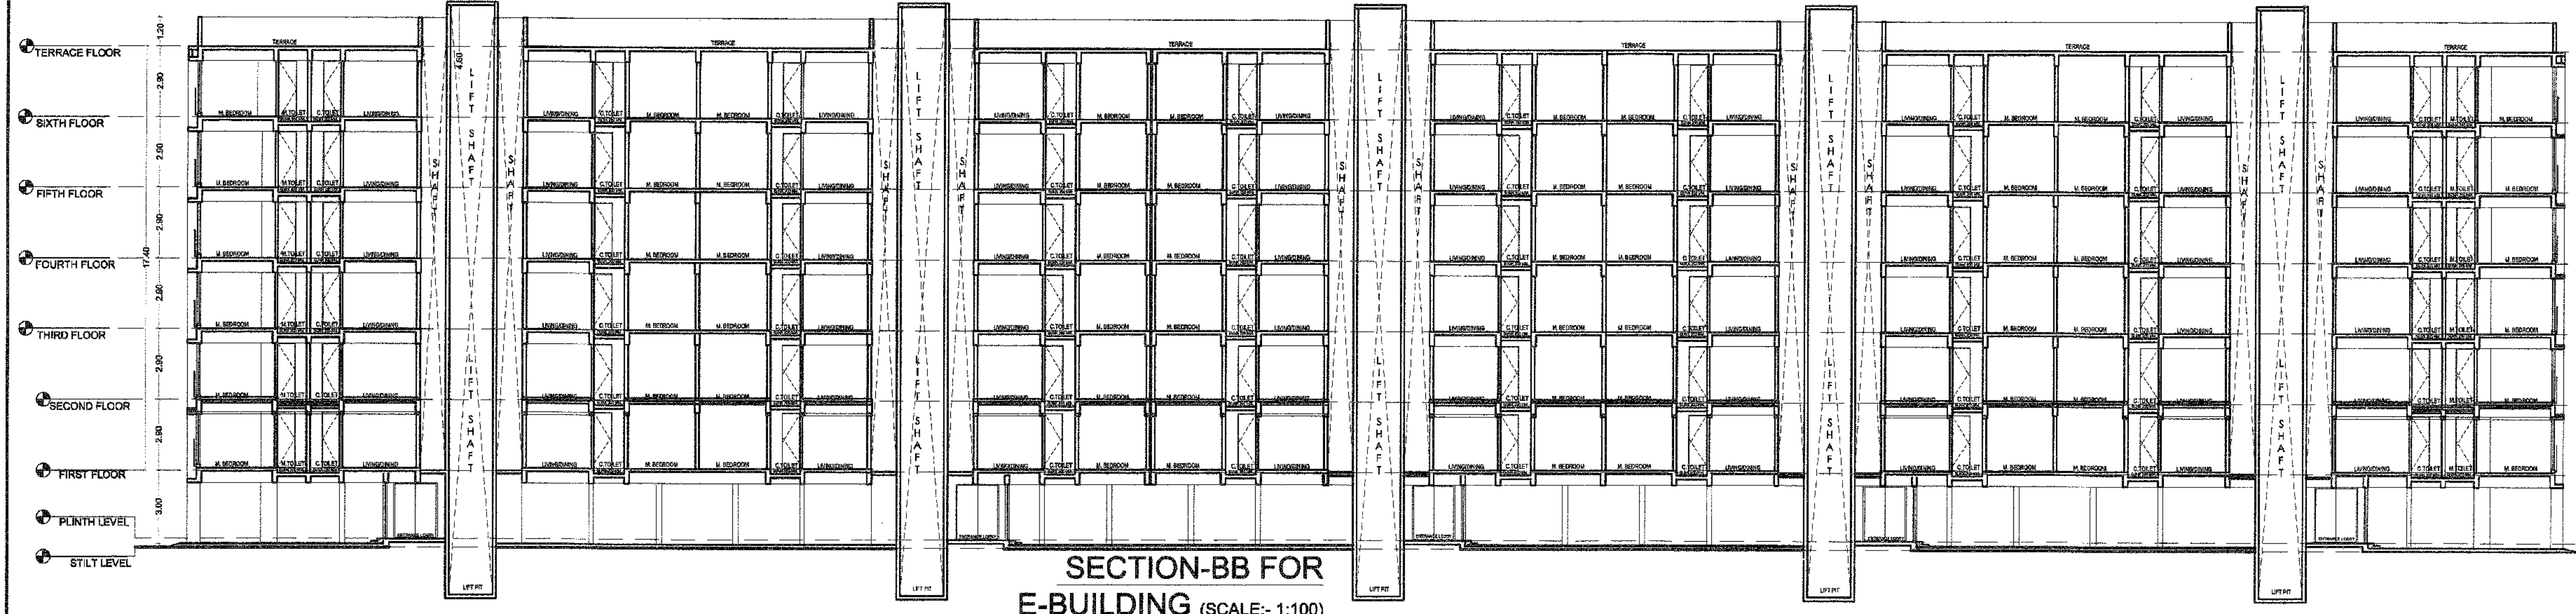


STAMP OF APPROVAL 9/10


APPROVED

The Plans amended in
As per the conditions Mentioned in
the accompanying commencement
Certificate No. dated
8418p158 28/09/2020


Executive Engineer
TOWN PLANNING
Nashik Municipal Corporation
Nashik

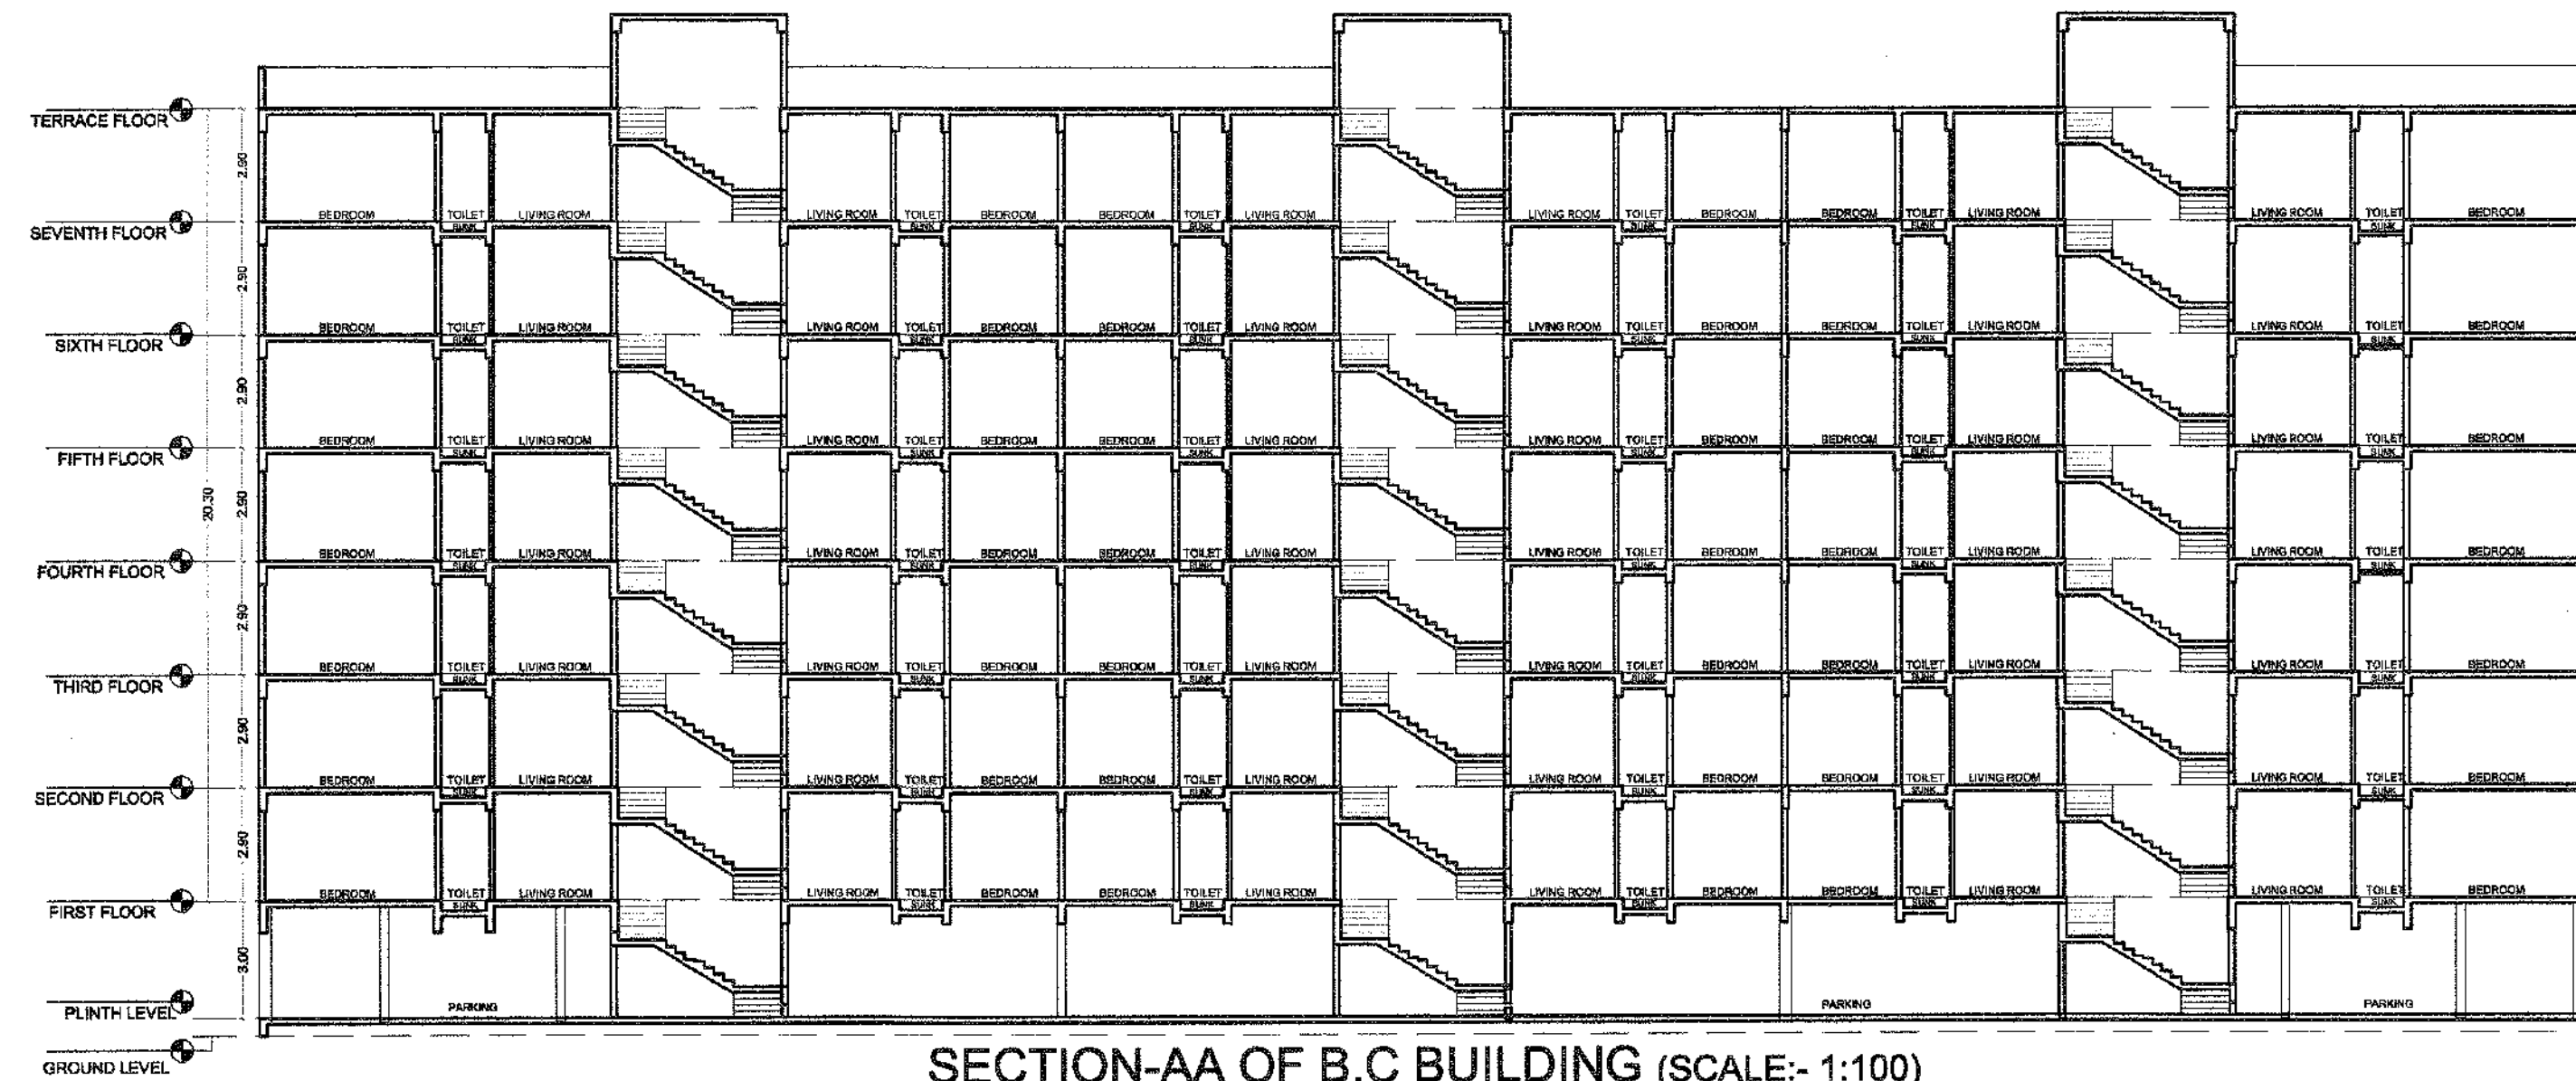


SECTION-AA OF B,C BUILDING (SCALE:- 1:100)

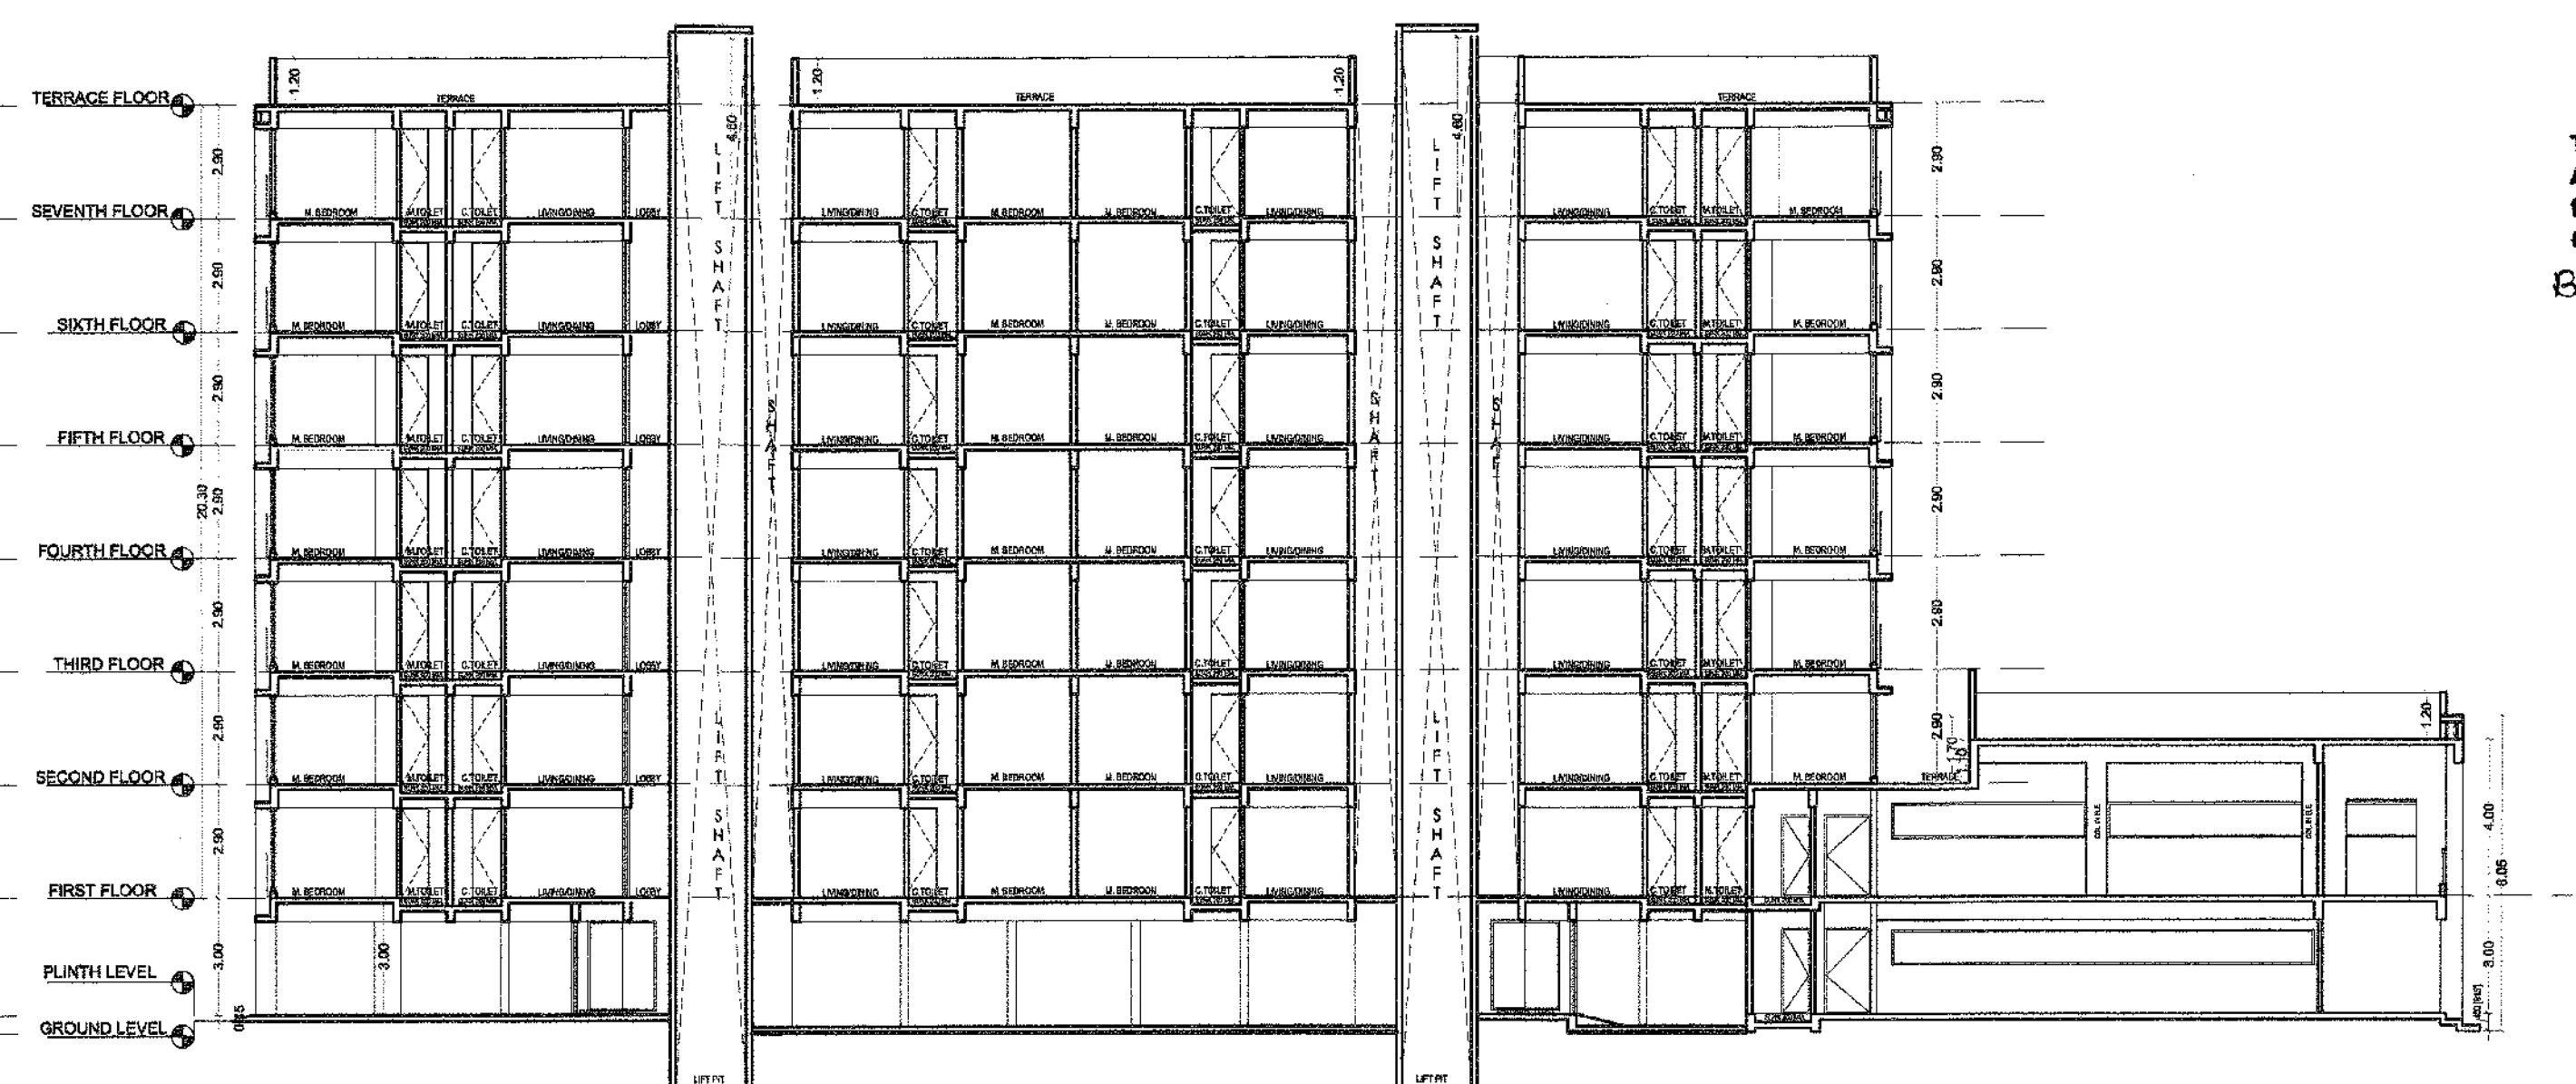

SECTION-CC FOR
D BUILDING (SCALE:- 1:100)

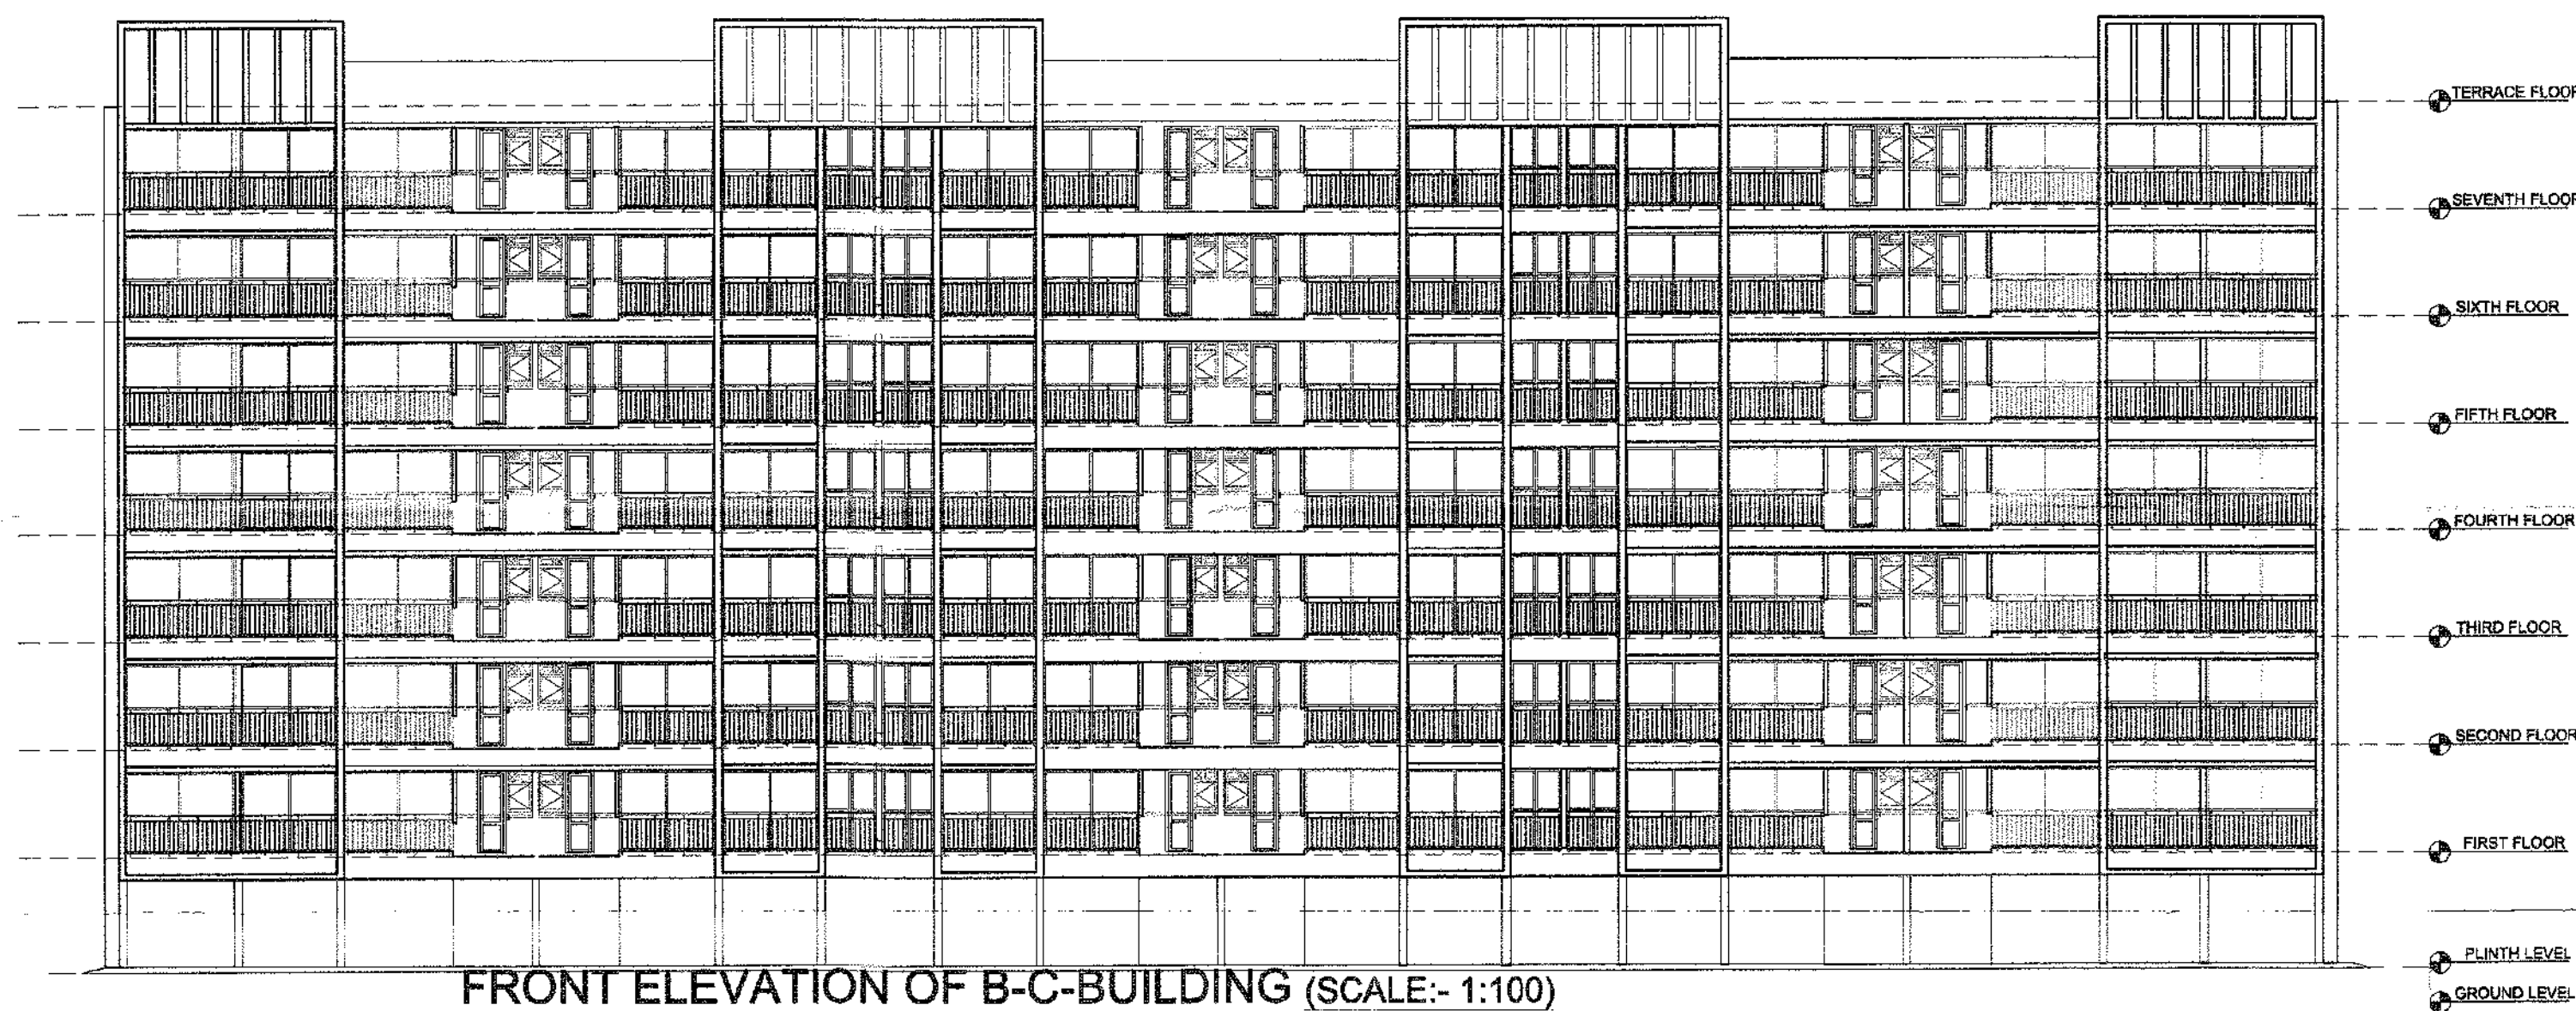

FRONT ELEVATION OF B-C-BUILDING (SCALE:- 1:100)

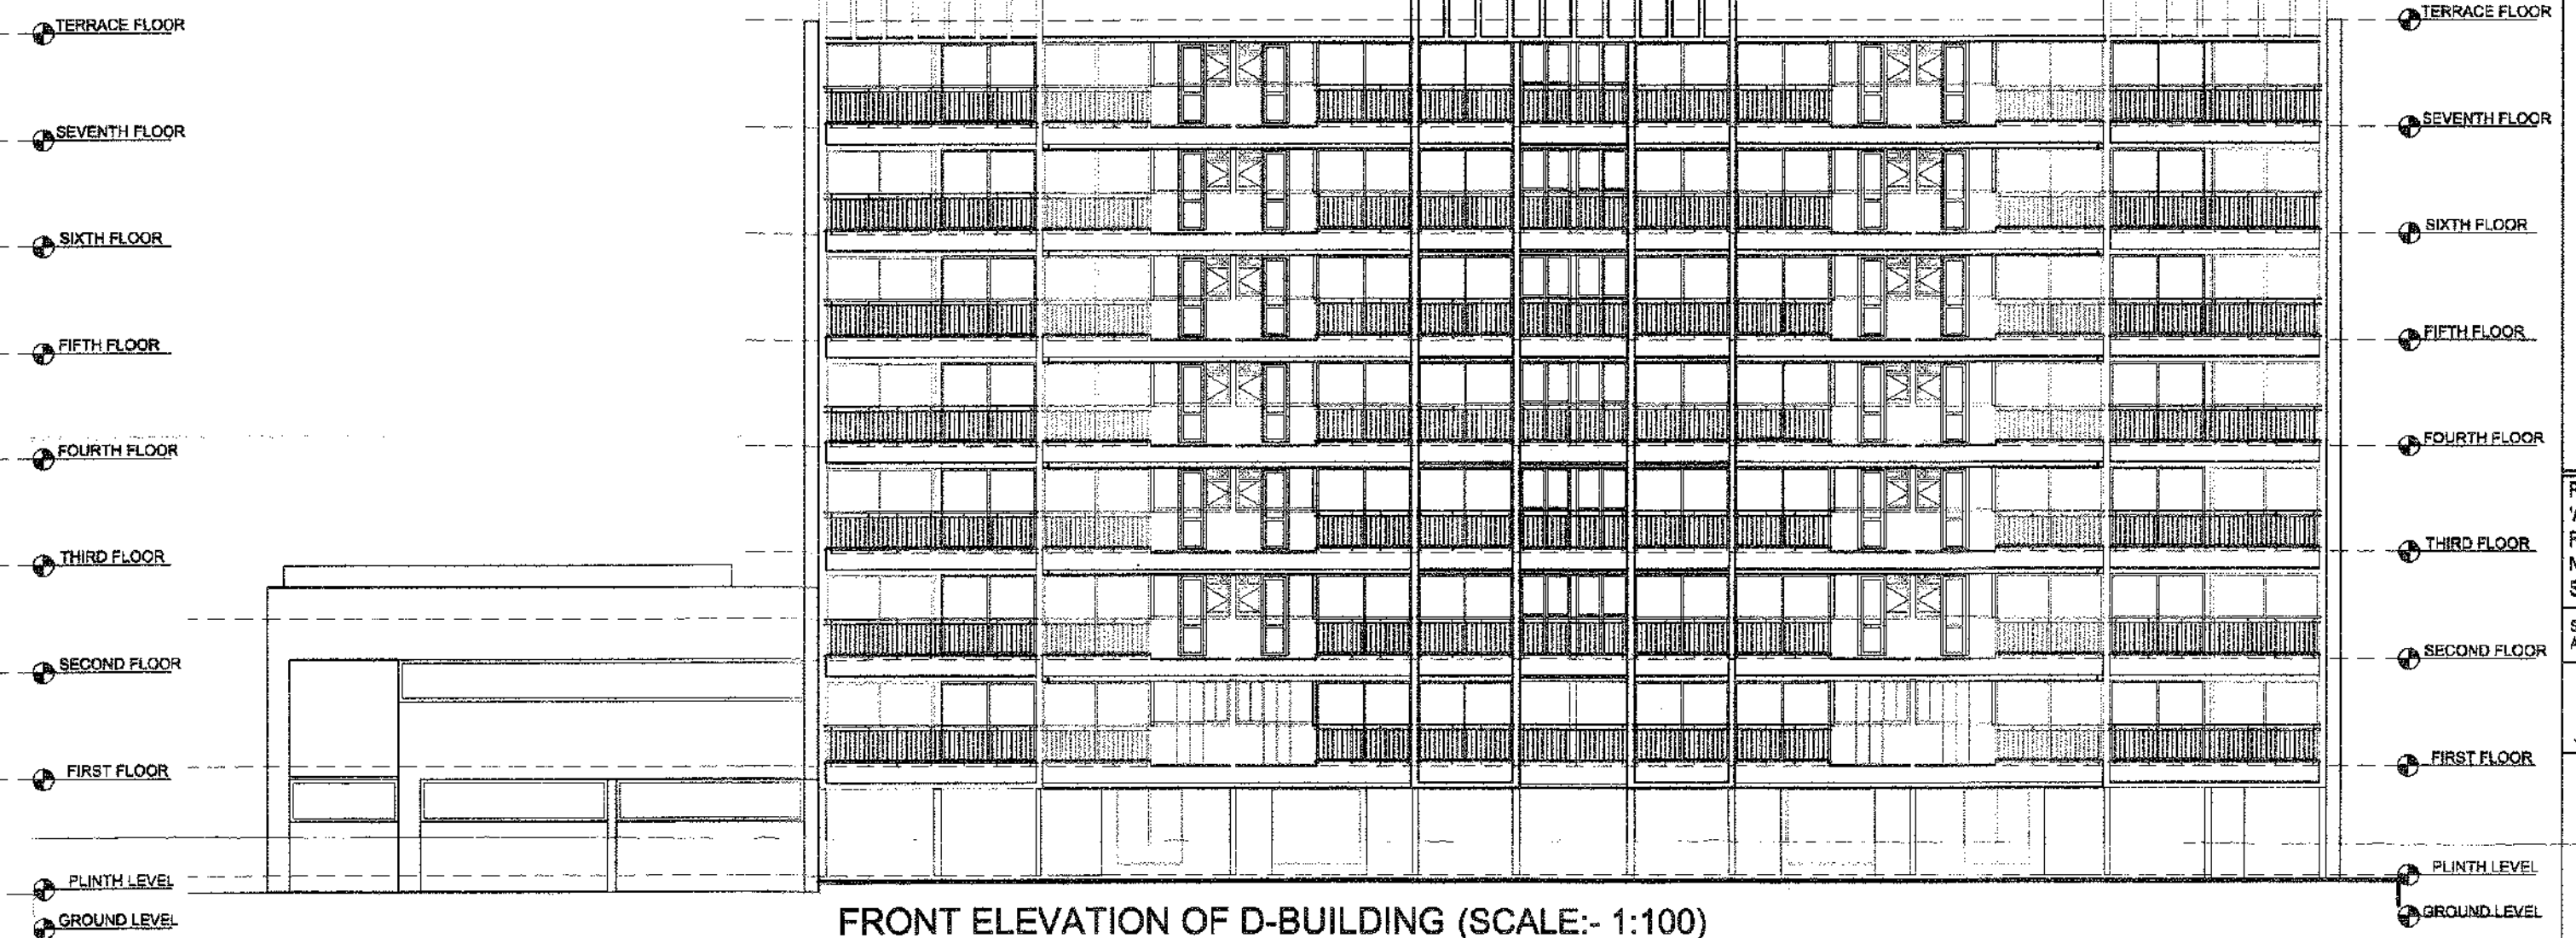

FRONT ELEVATION OF D-BUILDING (SCALE:- 1:100)


REVISED PROPOSED GROUP HOUSING SCHEME
APNA GHAR ON GANGAPUR S. NO.48/1/2 CANAL
ROAD, SOVESHWAR-SATPUR LINK ROAD, DISTRICT-
NASHIK FOR :-
Shweta Infrastructures And Housing India Pvt. Ltd.

SIGNATURE OF ARCHITECT
SIGNATURE OF STRUCTURAL ENG.
SIGNATURE OF OWNER
ARCHITECT
SUMIT & BANSRI KUMATH
Gauri Bungalow, SGA-4,
Ashwin Nagar, Nashik-422009.
Ph-0253 2384485
Email- sumitkumath@gmail.com
WEB- sumitkumath.com


APPROVED

The Plans amended in
As per the conditions Mentioned in
the accompanying commencement
Certificate No. dated 23/09/2020

Executive Engineer
TOWN PLANNING
Nashik Municipal Corporation
Nashik

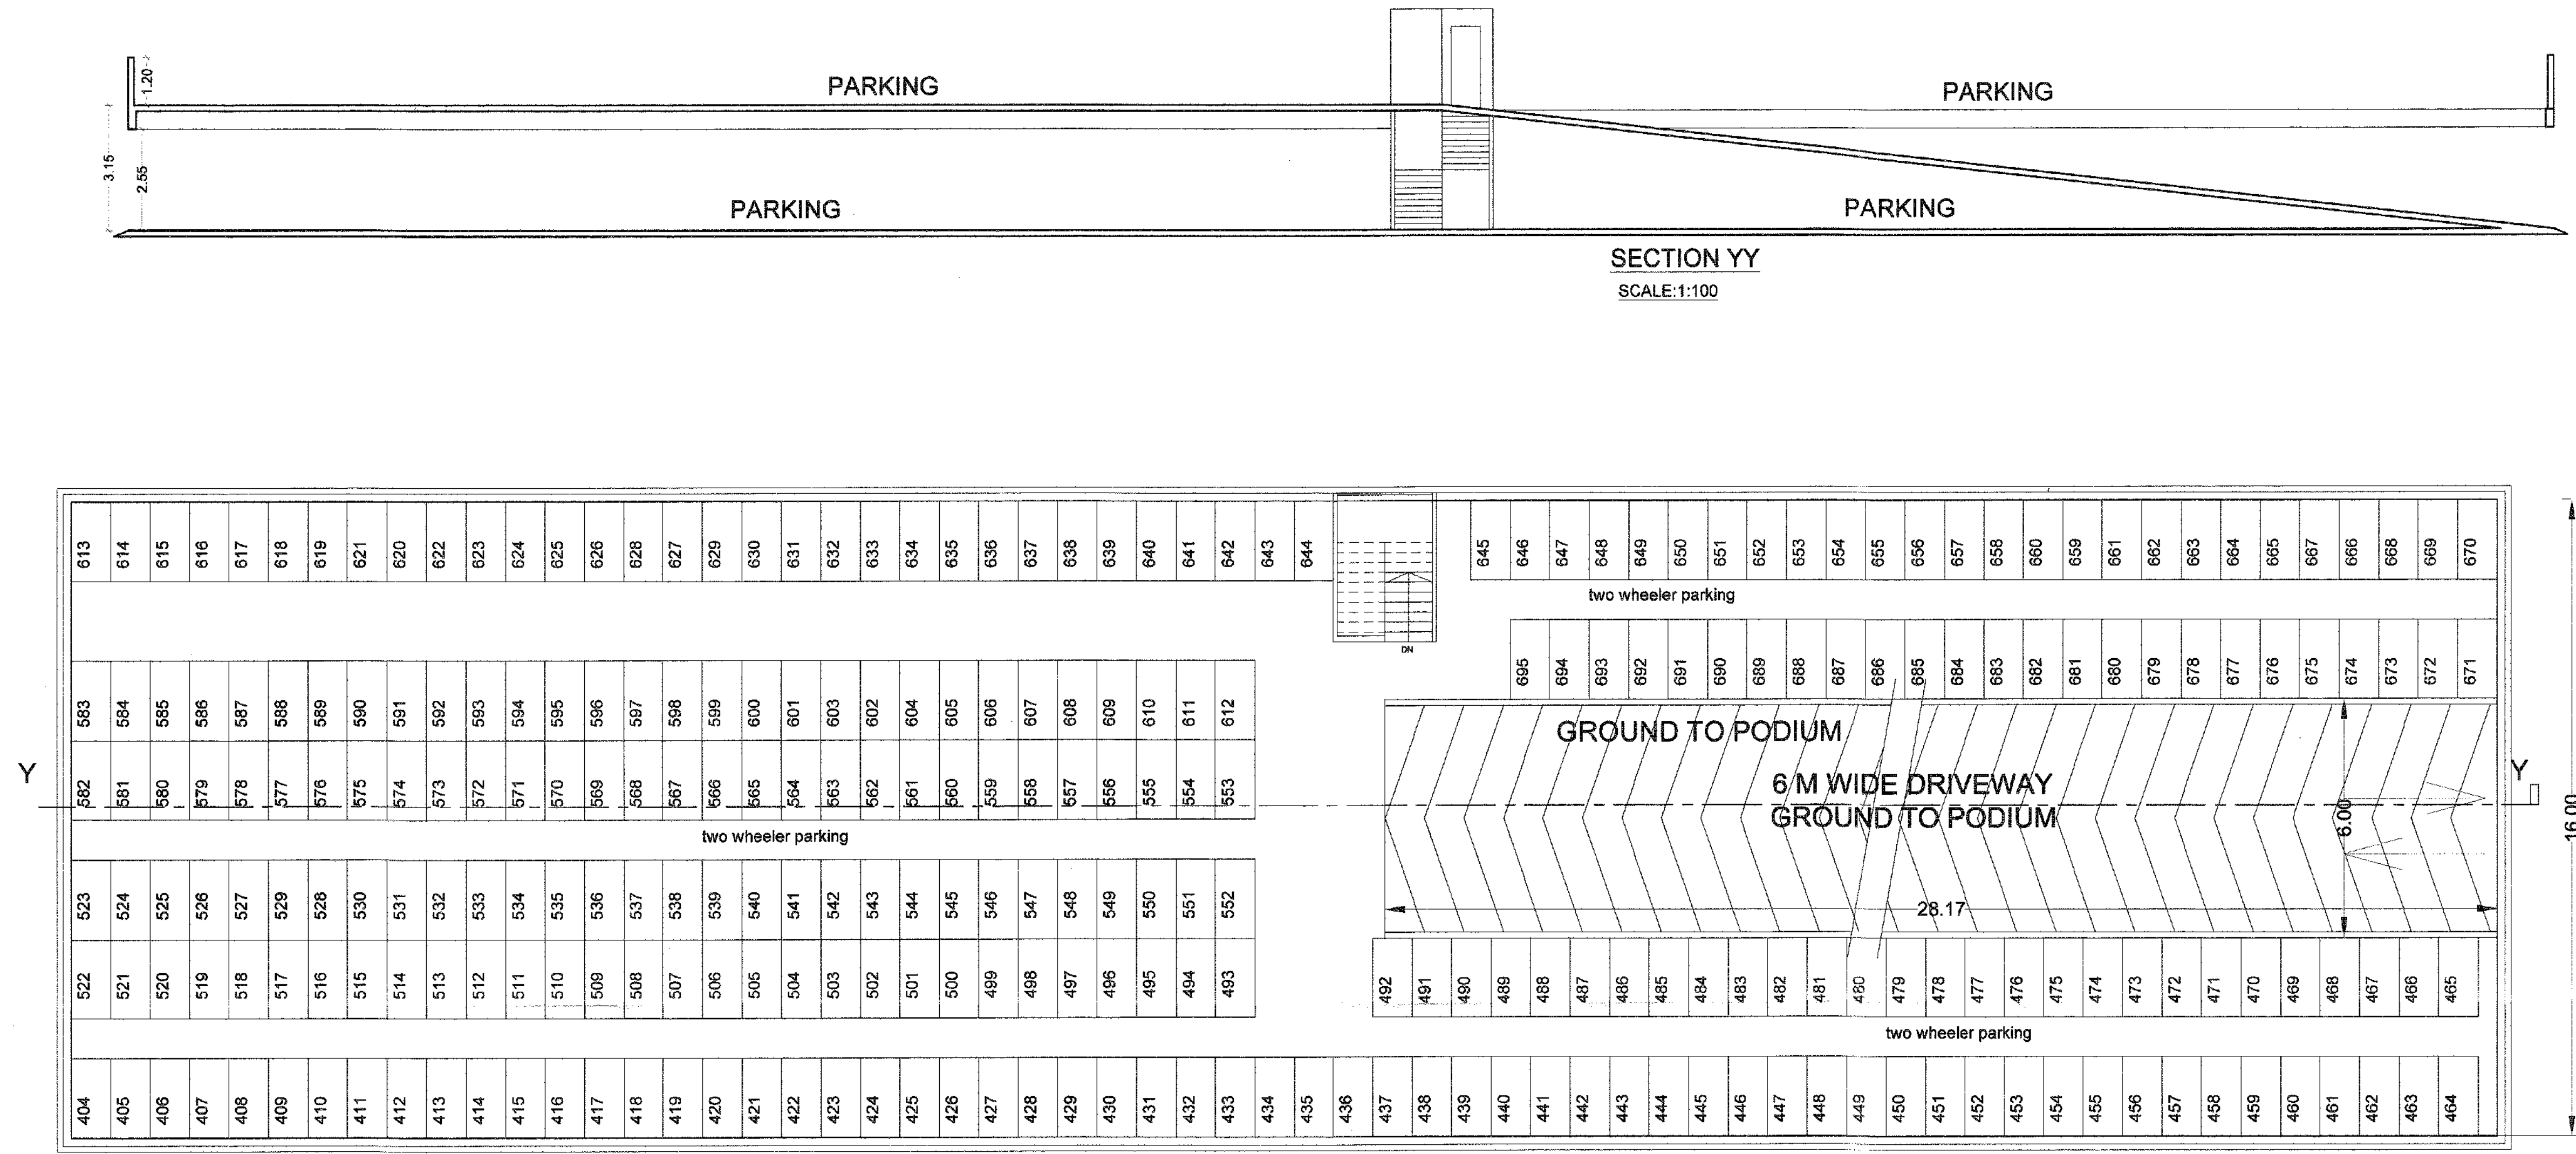

PODIUM BUILDING
FIRST FLOOR SCALE:1:100

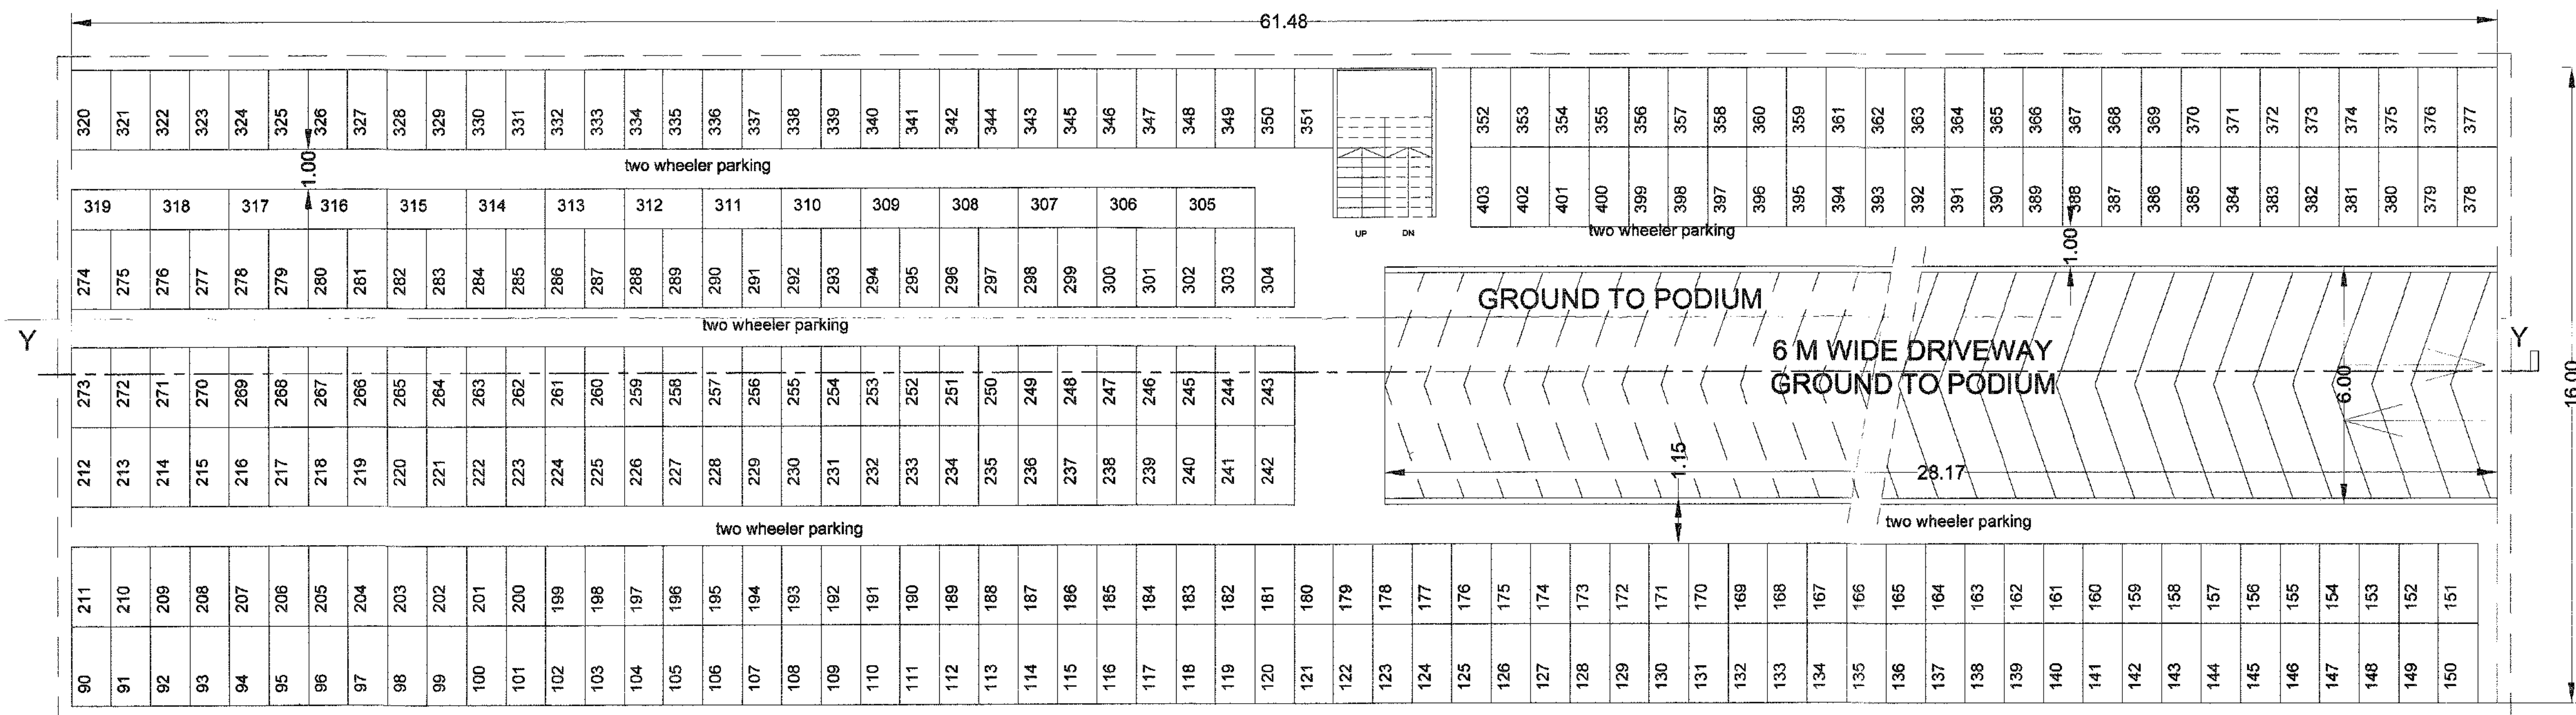

PODIUM BUILDING
GROUND FLOOR SCALE:1:100

REVISED PROPOSED GROUP HOUSING SCHEME
'APNA GHAR' ON GANGAPUR S. NO.49/1/2 CANAL
ROAD, SOMESHWAR- SATPUR LINK ROAD, DISTRICT-
NASHIK FOR :-
Shweta Infrastructures And Housing India Pvt. Ltd.

SIGNATURE OF ARCHITECT	SIGNATURE OF STRUCTURAL ENG.	SIGNATURE OF OWNER
<i>[Signature]</i>	<i>[Signature]</i>	<i>[Signature]</i>

ARCHITECT
SUMIT & BANSRI KUMATH

Gauri Bungalow, SSA-4,
Ashwin Nagar, Nashik-422009.
Ph-0253 2394485
Email- sumitkumath@gmail.com
WEB: sumitkumath.com