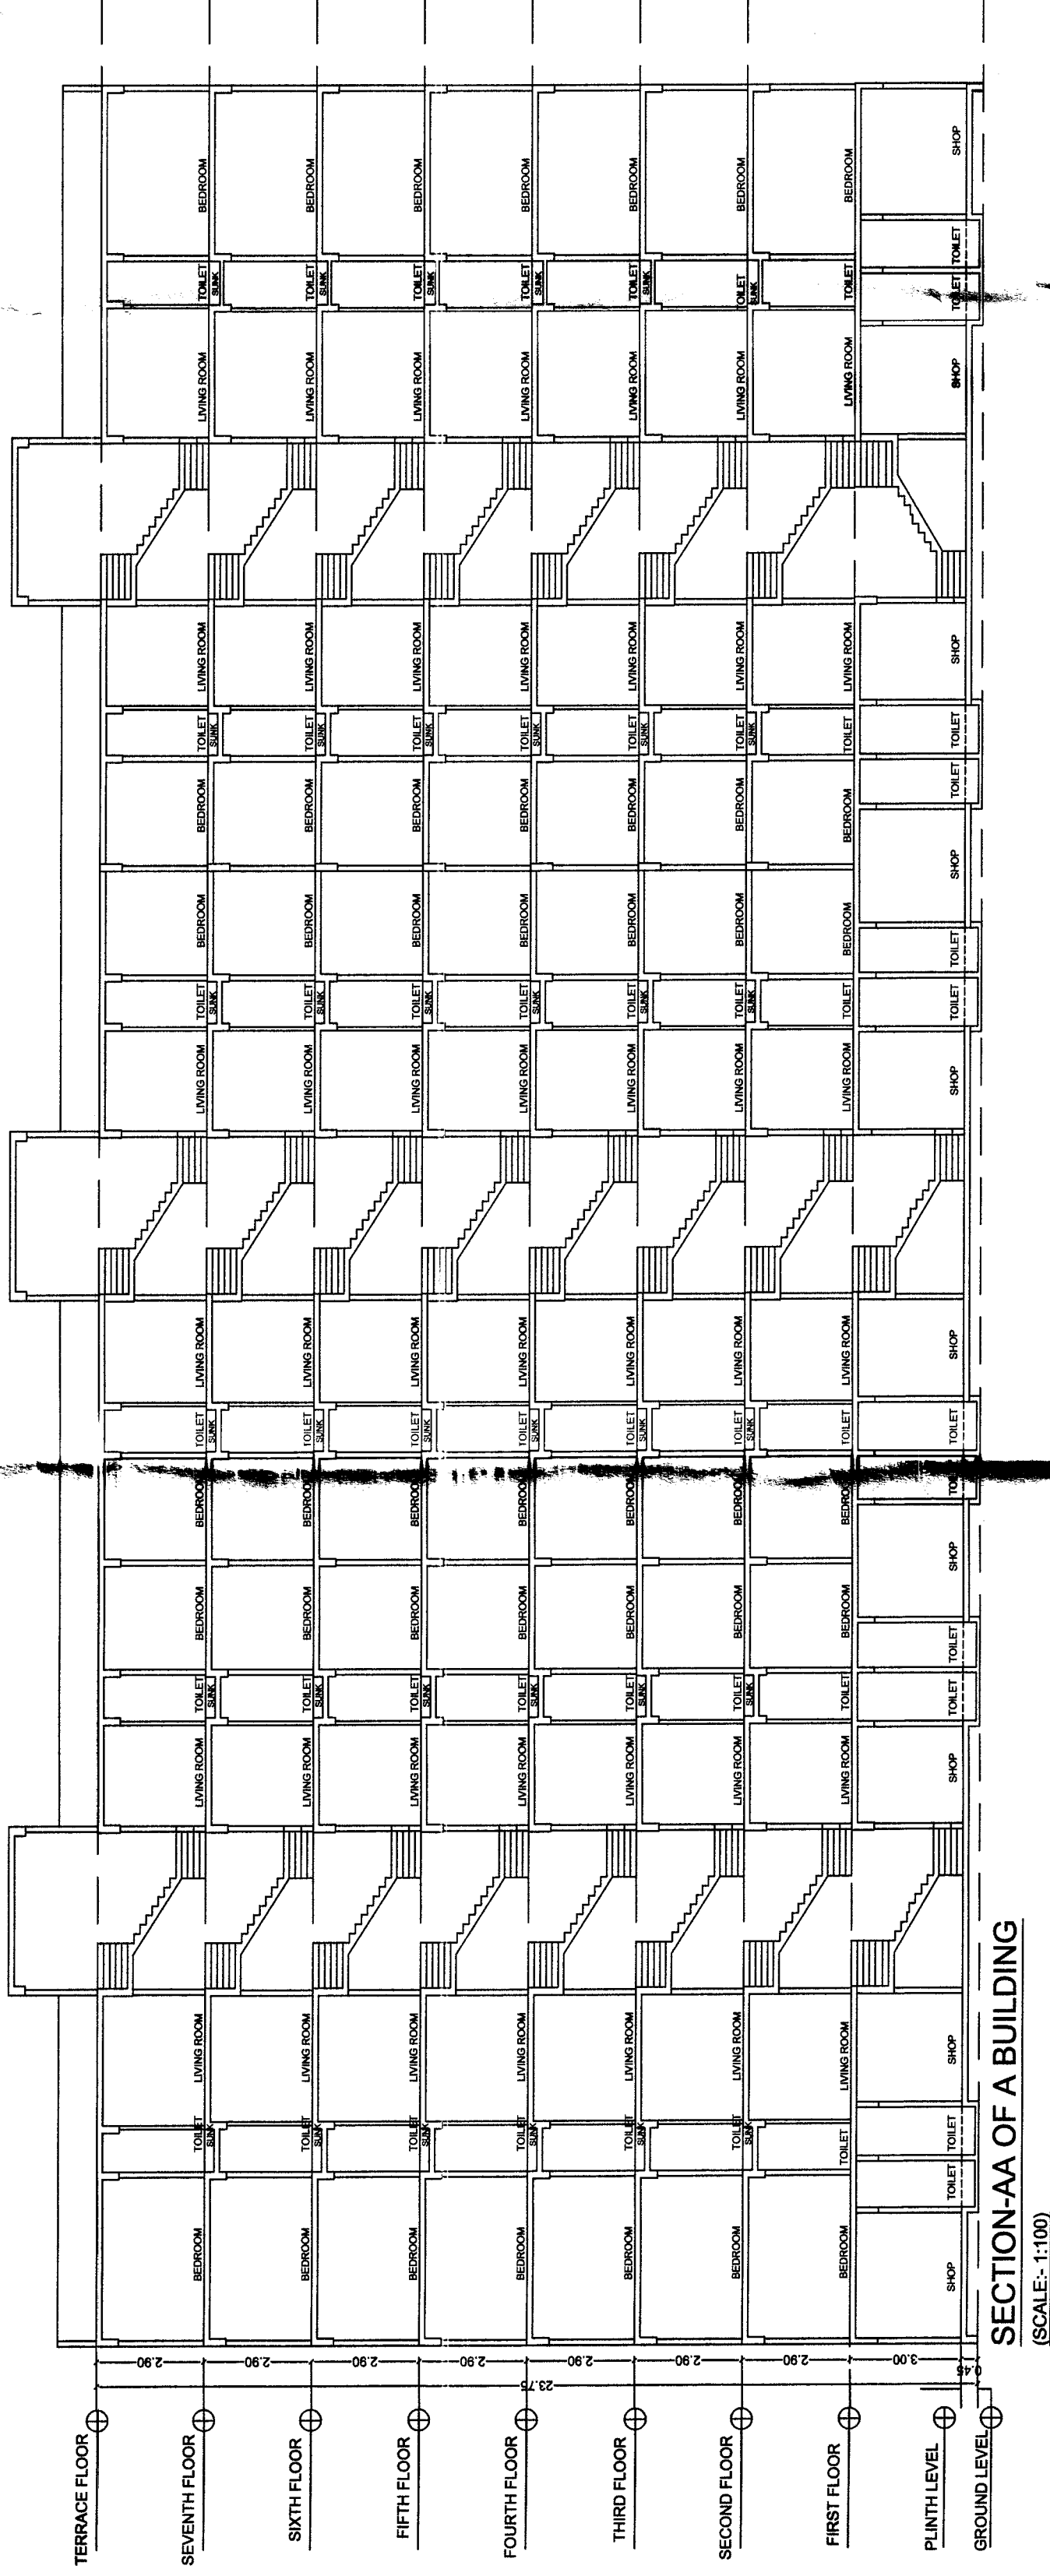
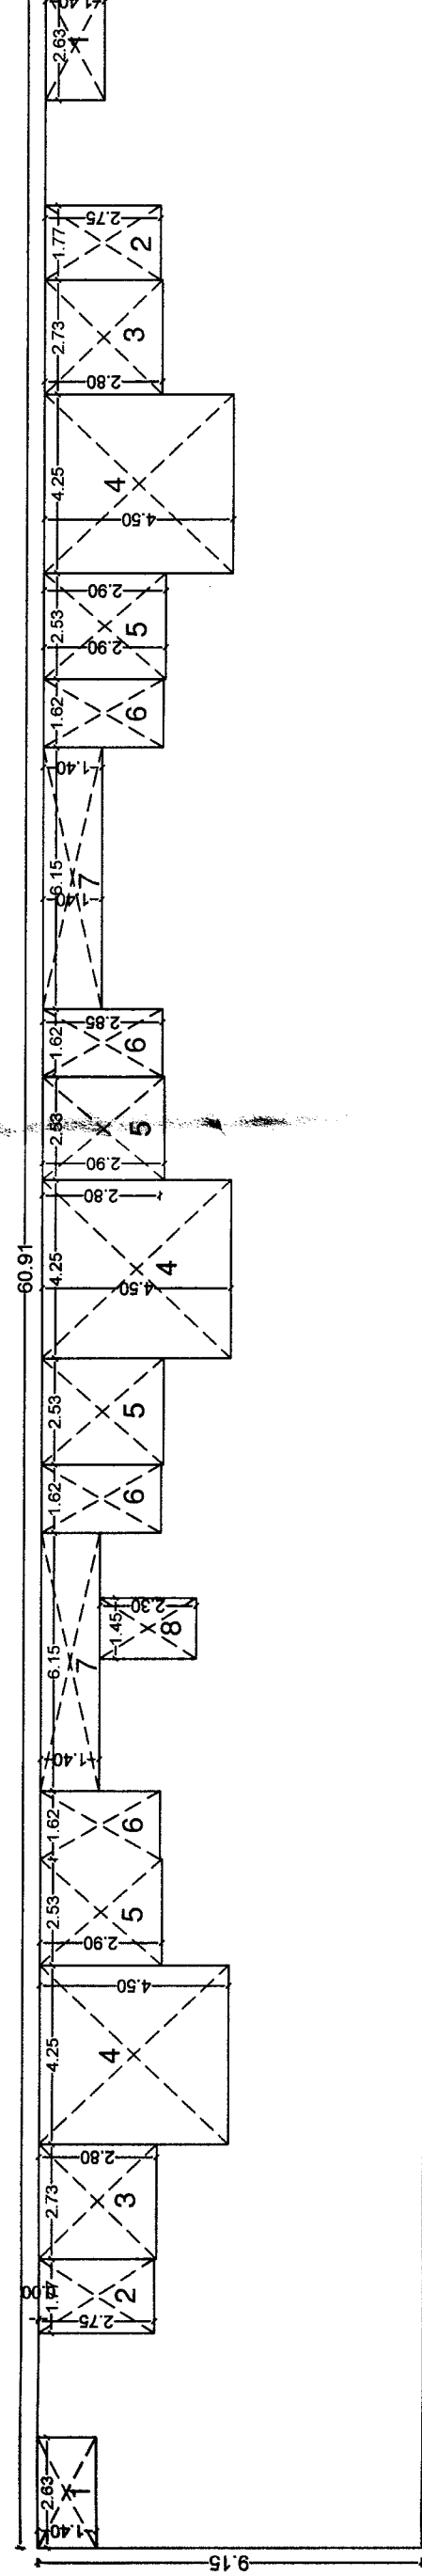
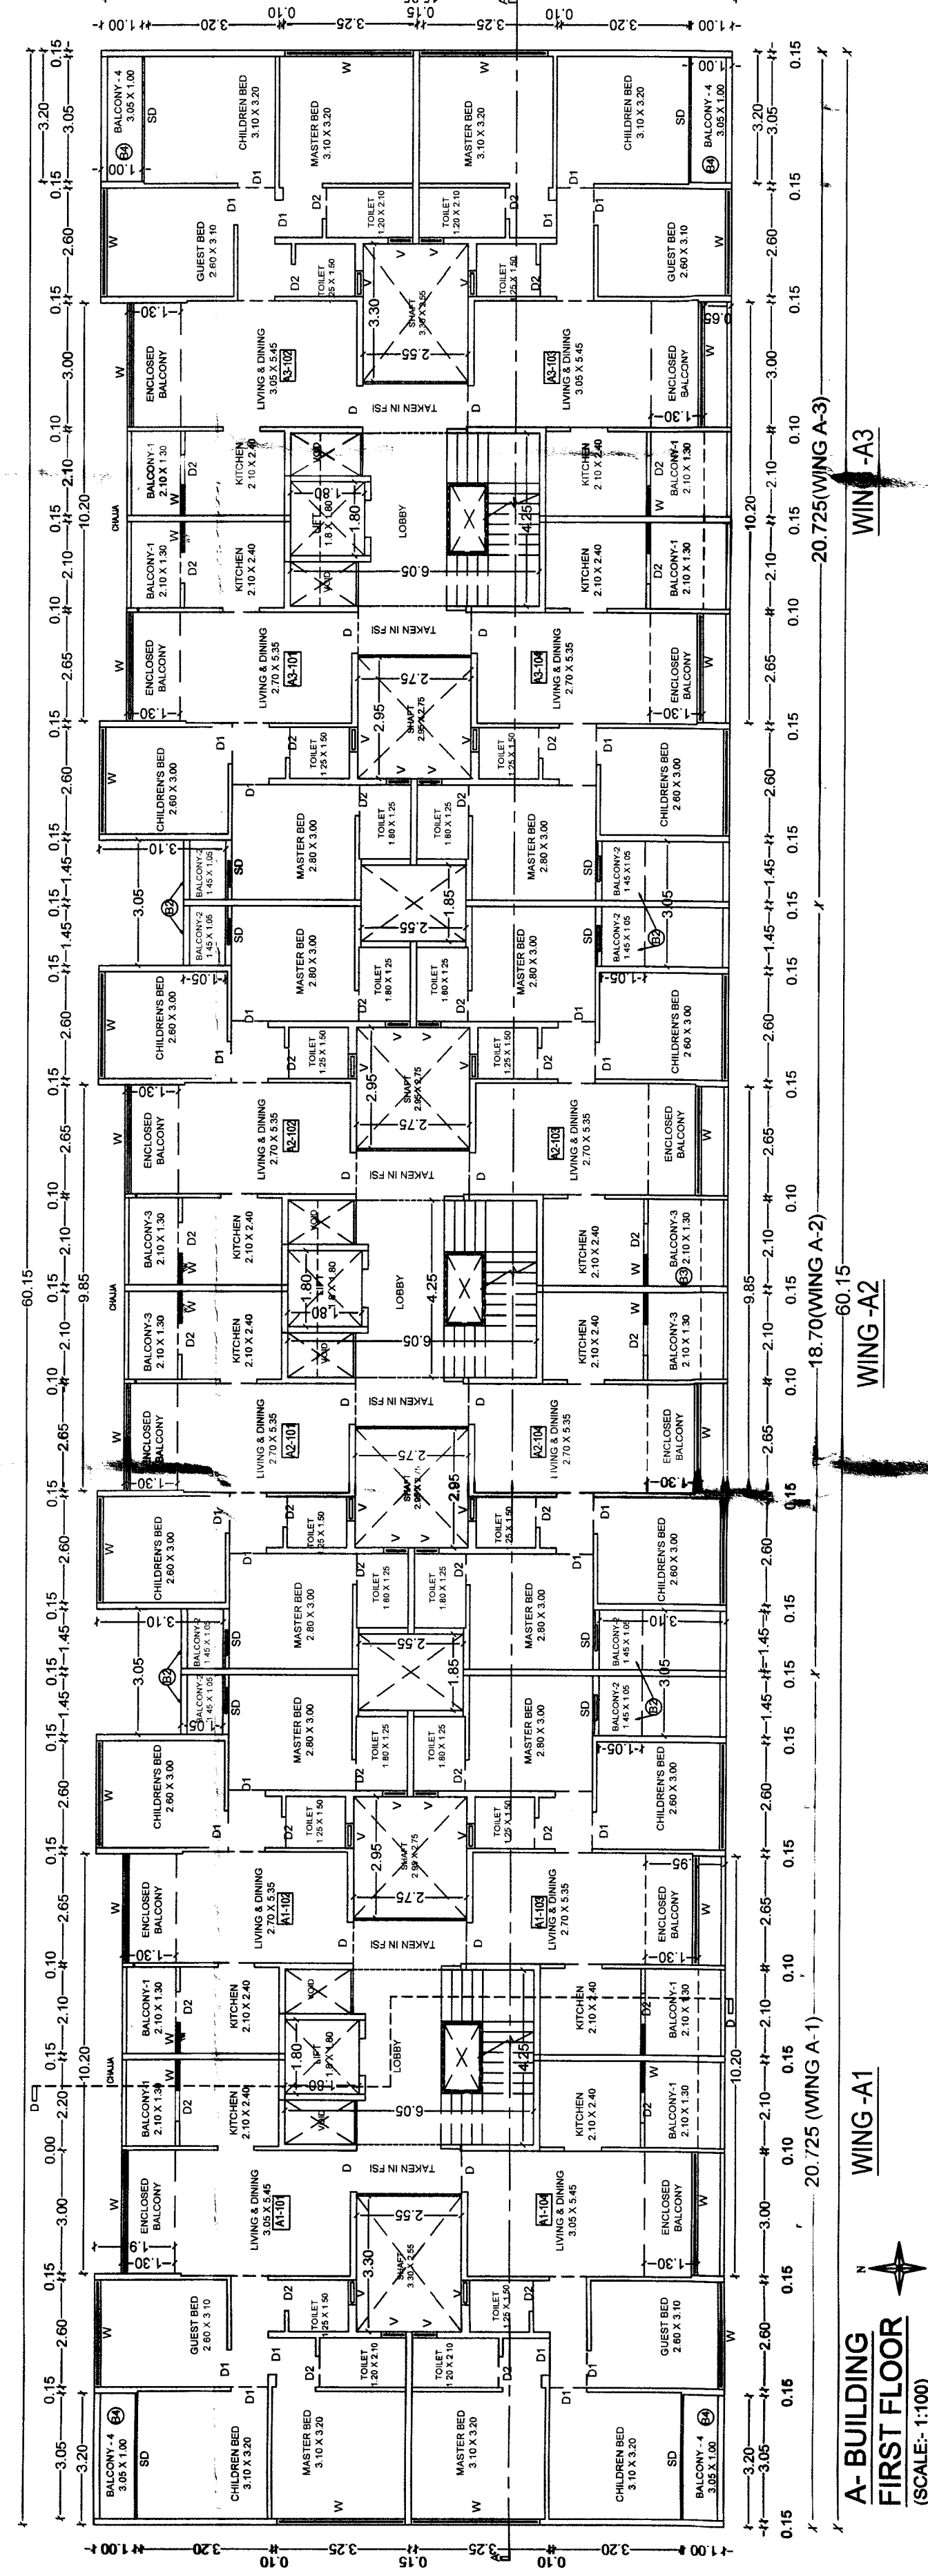
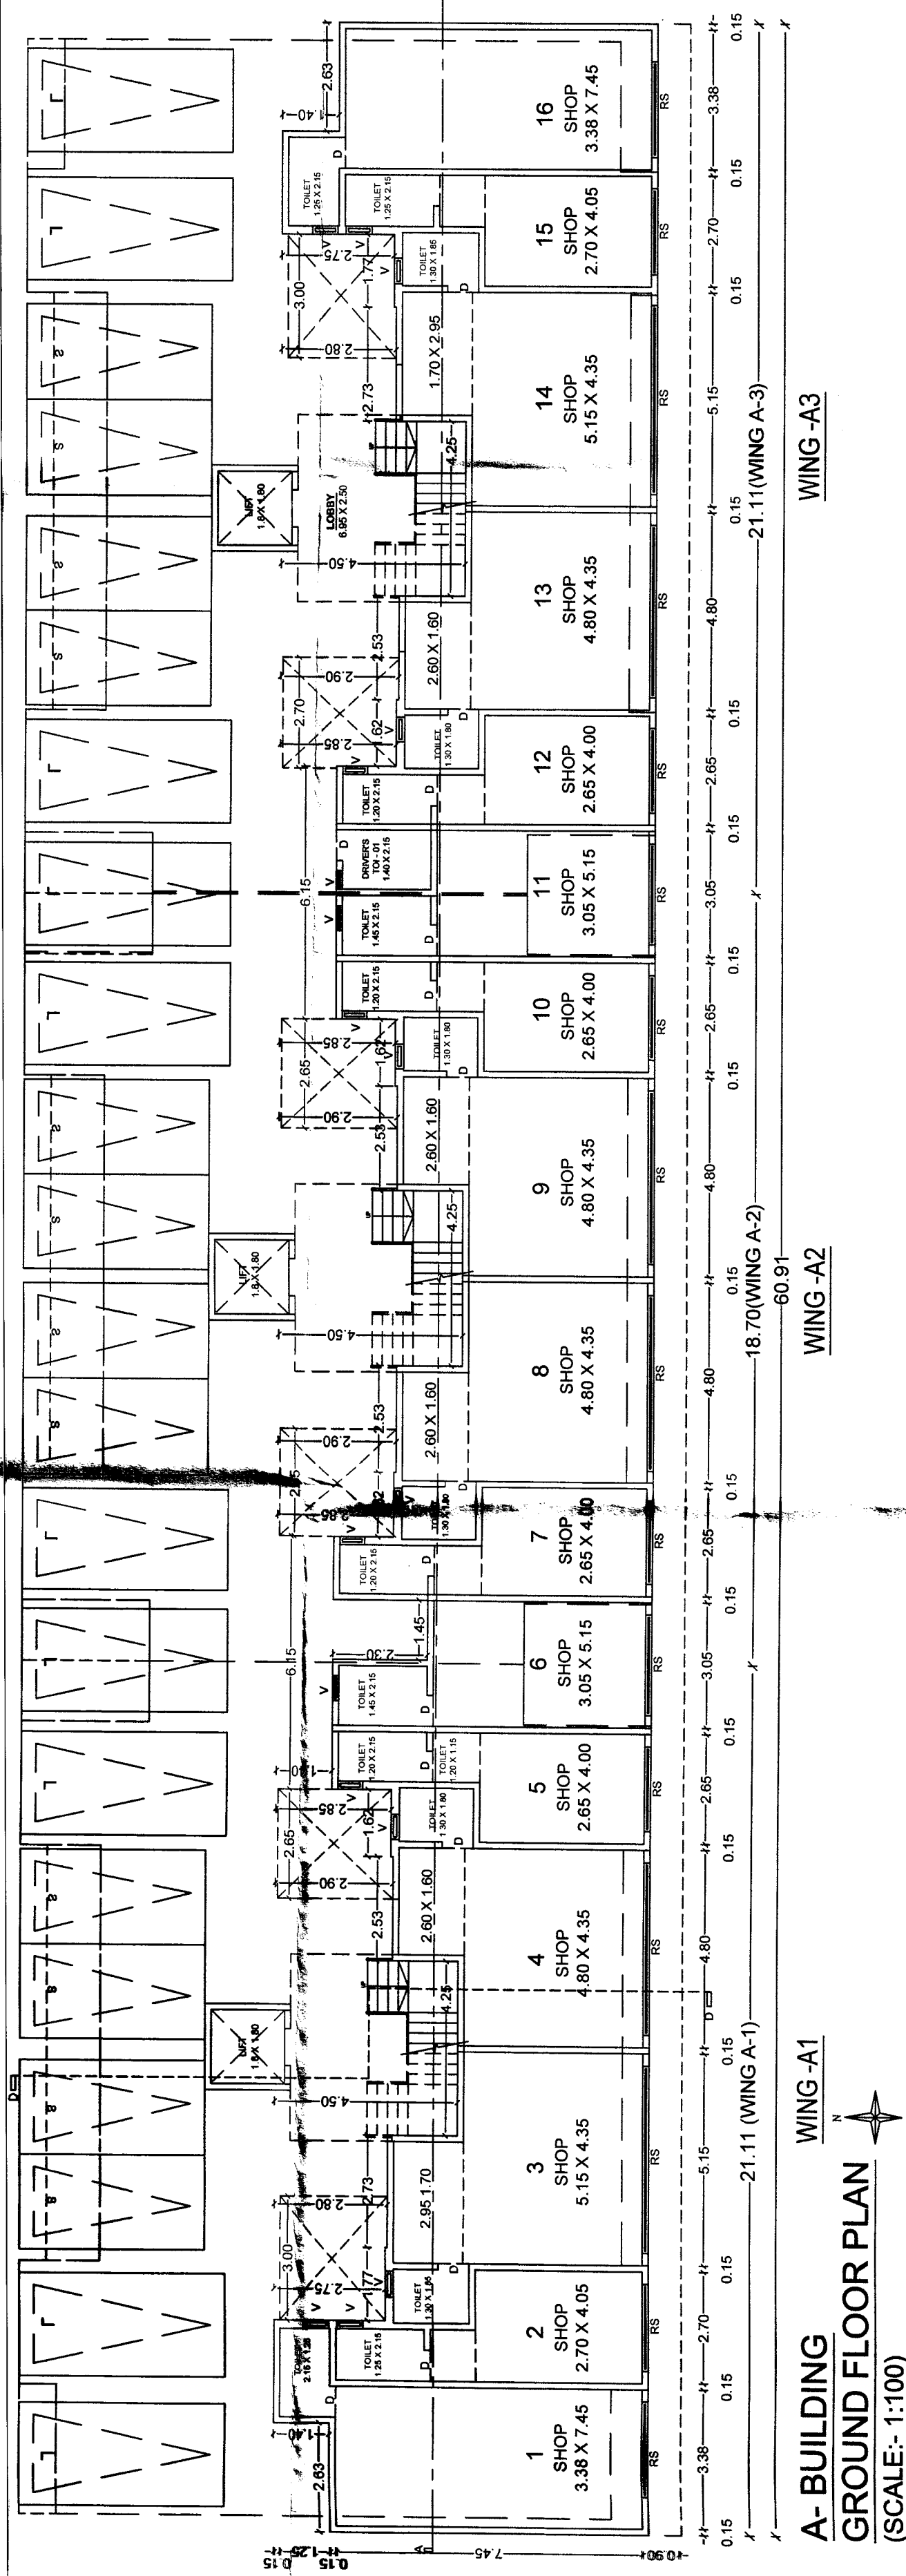


APPROVED

As per the accompanying
occupancy CertificateNo. N-2832/2012-2013
Date: 29/03/2012Executive Engineer
MUNICIPAL CORP.
NashikSECTION-AA OF A BUILDING
(SCALE: 1/100)A- BUILDING AREA CALC. FOR (COM)
GROUND FLOOR.
(IN SQM)

		(N Sum)							
		60.91	X	1	X	9.15	=	557.33	
DEDUCTIONS									
1	2.65	X	1.40	X	1	X	2	= 7.96	
2	1.77	X	2.75	X	1	X	2	= 9.74	
3	2.73	X	2.80	X	1	X	2	= 15.28	
4	4.25	X	4.50	X	1	X	3	= 57.38	
5	2.53	X	2.90	X	1	X	4	= 29.35	
6	1.63	X	2.85	X	1	X	4	= 18.47	
7	6.19	X	1.4	X	1	X	2	= 17.22	
8	1.45	X	2.30	X	1	X	1	= 3.33	
TOTAL DEDUCTIONS									
158.14									
557.33	-	158.14	=						399.19
NET AREA									
399.19									

A- BUILDING GROUND FLOOR
AREA DIAGRAM
(SCALE: 1:200)A- BUILDING
FIRST FLOOR
(SCALE: 1:100)A- BUILDING
GROUND FLOOR PLAN
(SCALE: 1:100)PART COMPLETION PLAN FOR GROUP HOUSING
SCHEME 'APNA GHAR' ON GANGAPUR S. NO. 49/12
CANAL ROAD, SOMESHWAR, SATPUR LINK ROAD,
DISTRICT- NASHIK FOR :

Shweta Infrastructures And Housing India Pvt. Ltd.

SIGNATURE OF ARCHITECT

SIGNATURE OF STRUCTURAL ENG.

SIGNATURE OF OWNER

ARCHITECT

SUMIT & BANSRI KUMATH

Gauri Bangalore SSA-4

Aashvi Nashik-422009

Phone: 0253 2284465

Email: sumitbansri@gmail.com

WEB: sumitbansri.com