

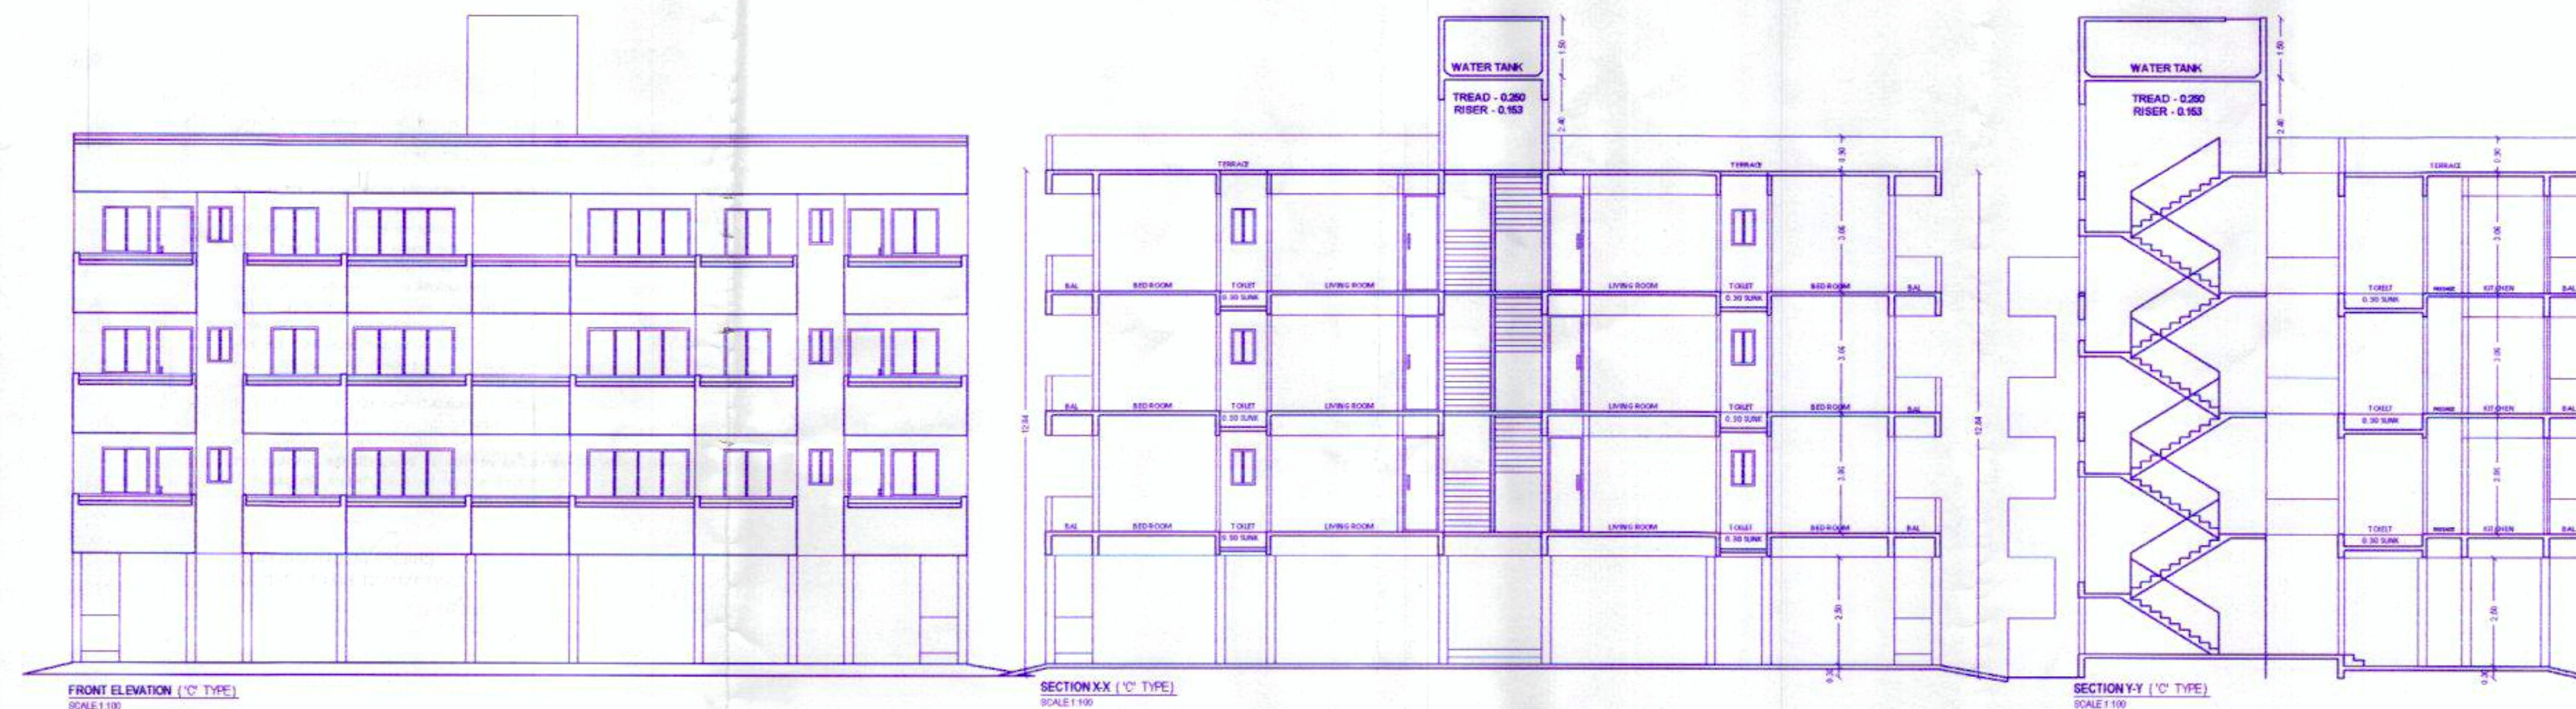
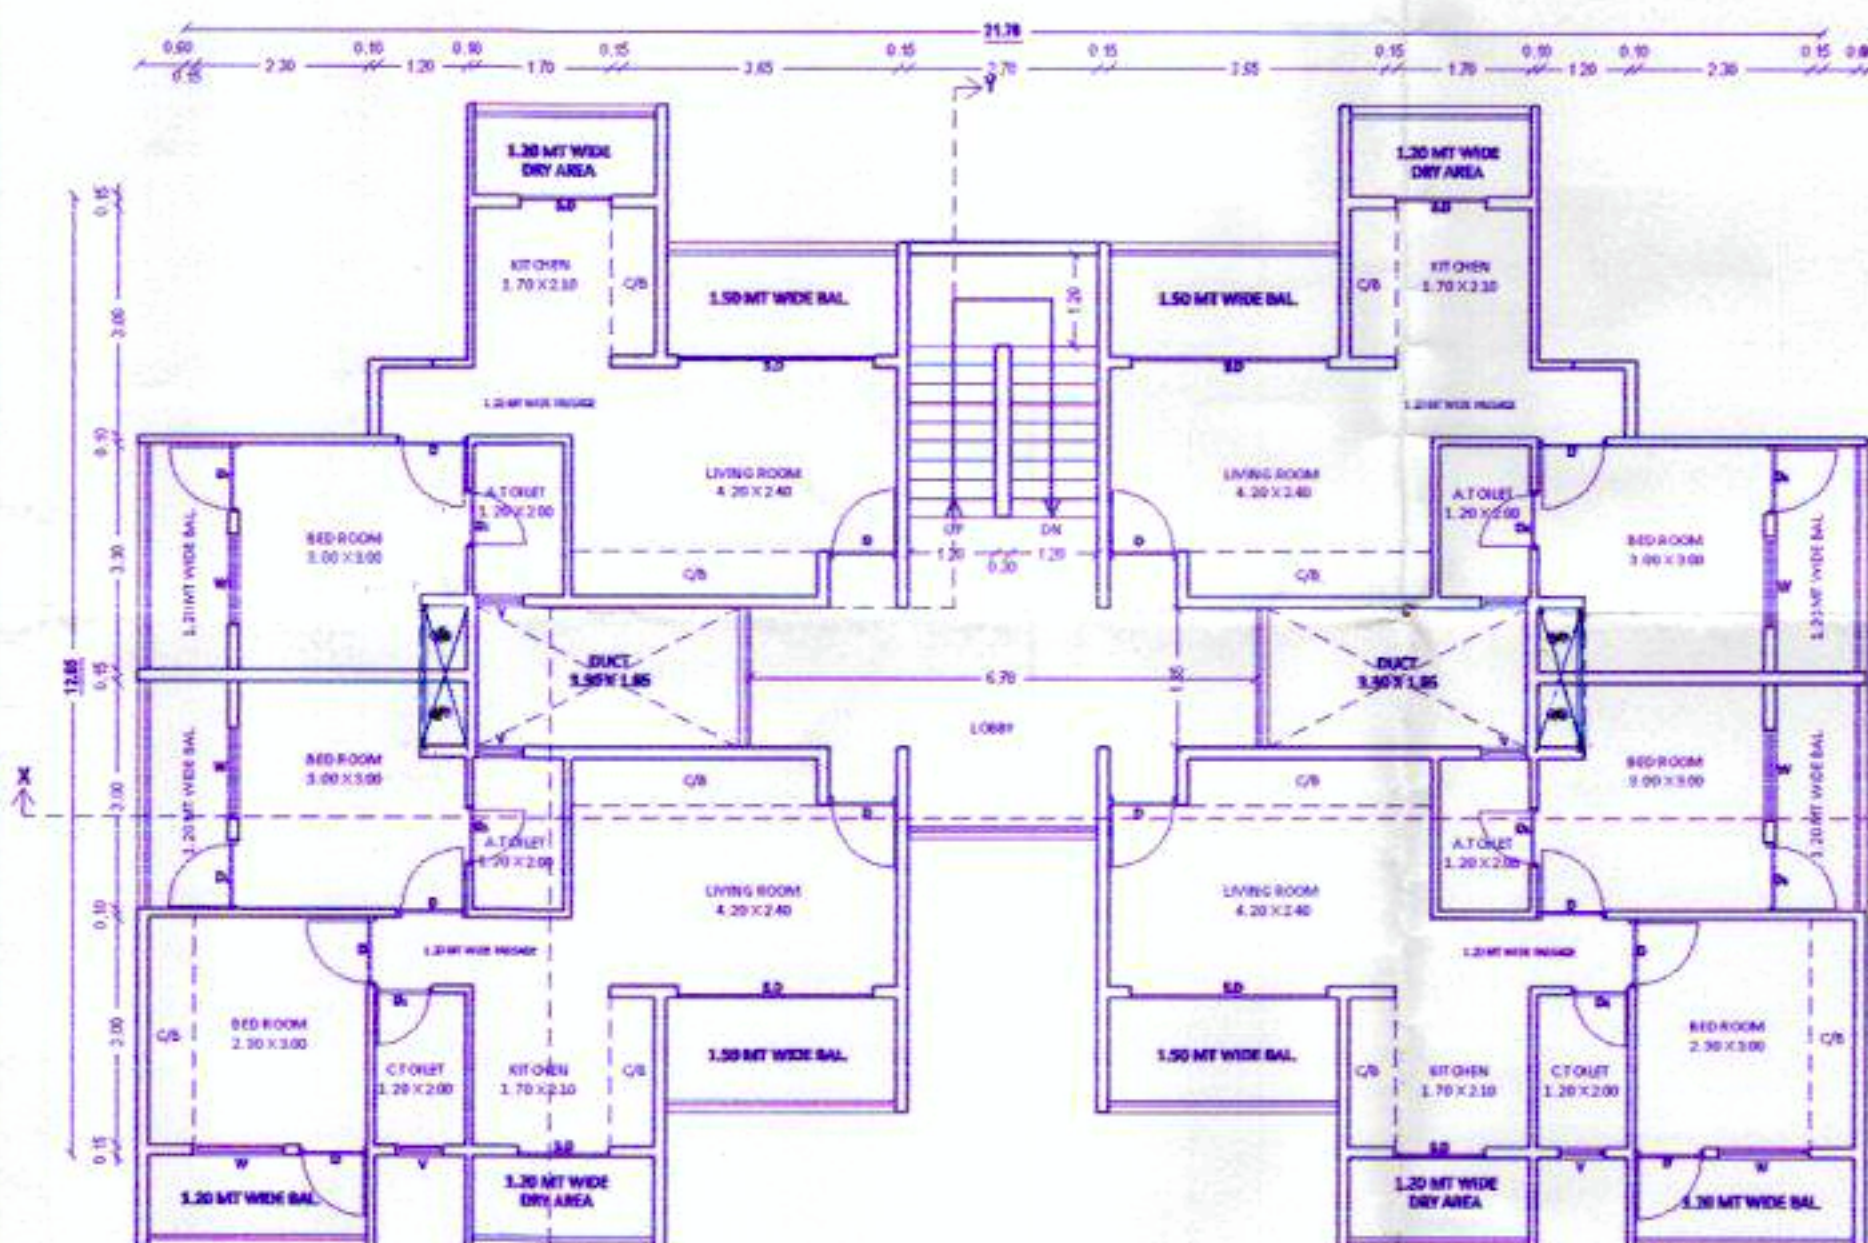
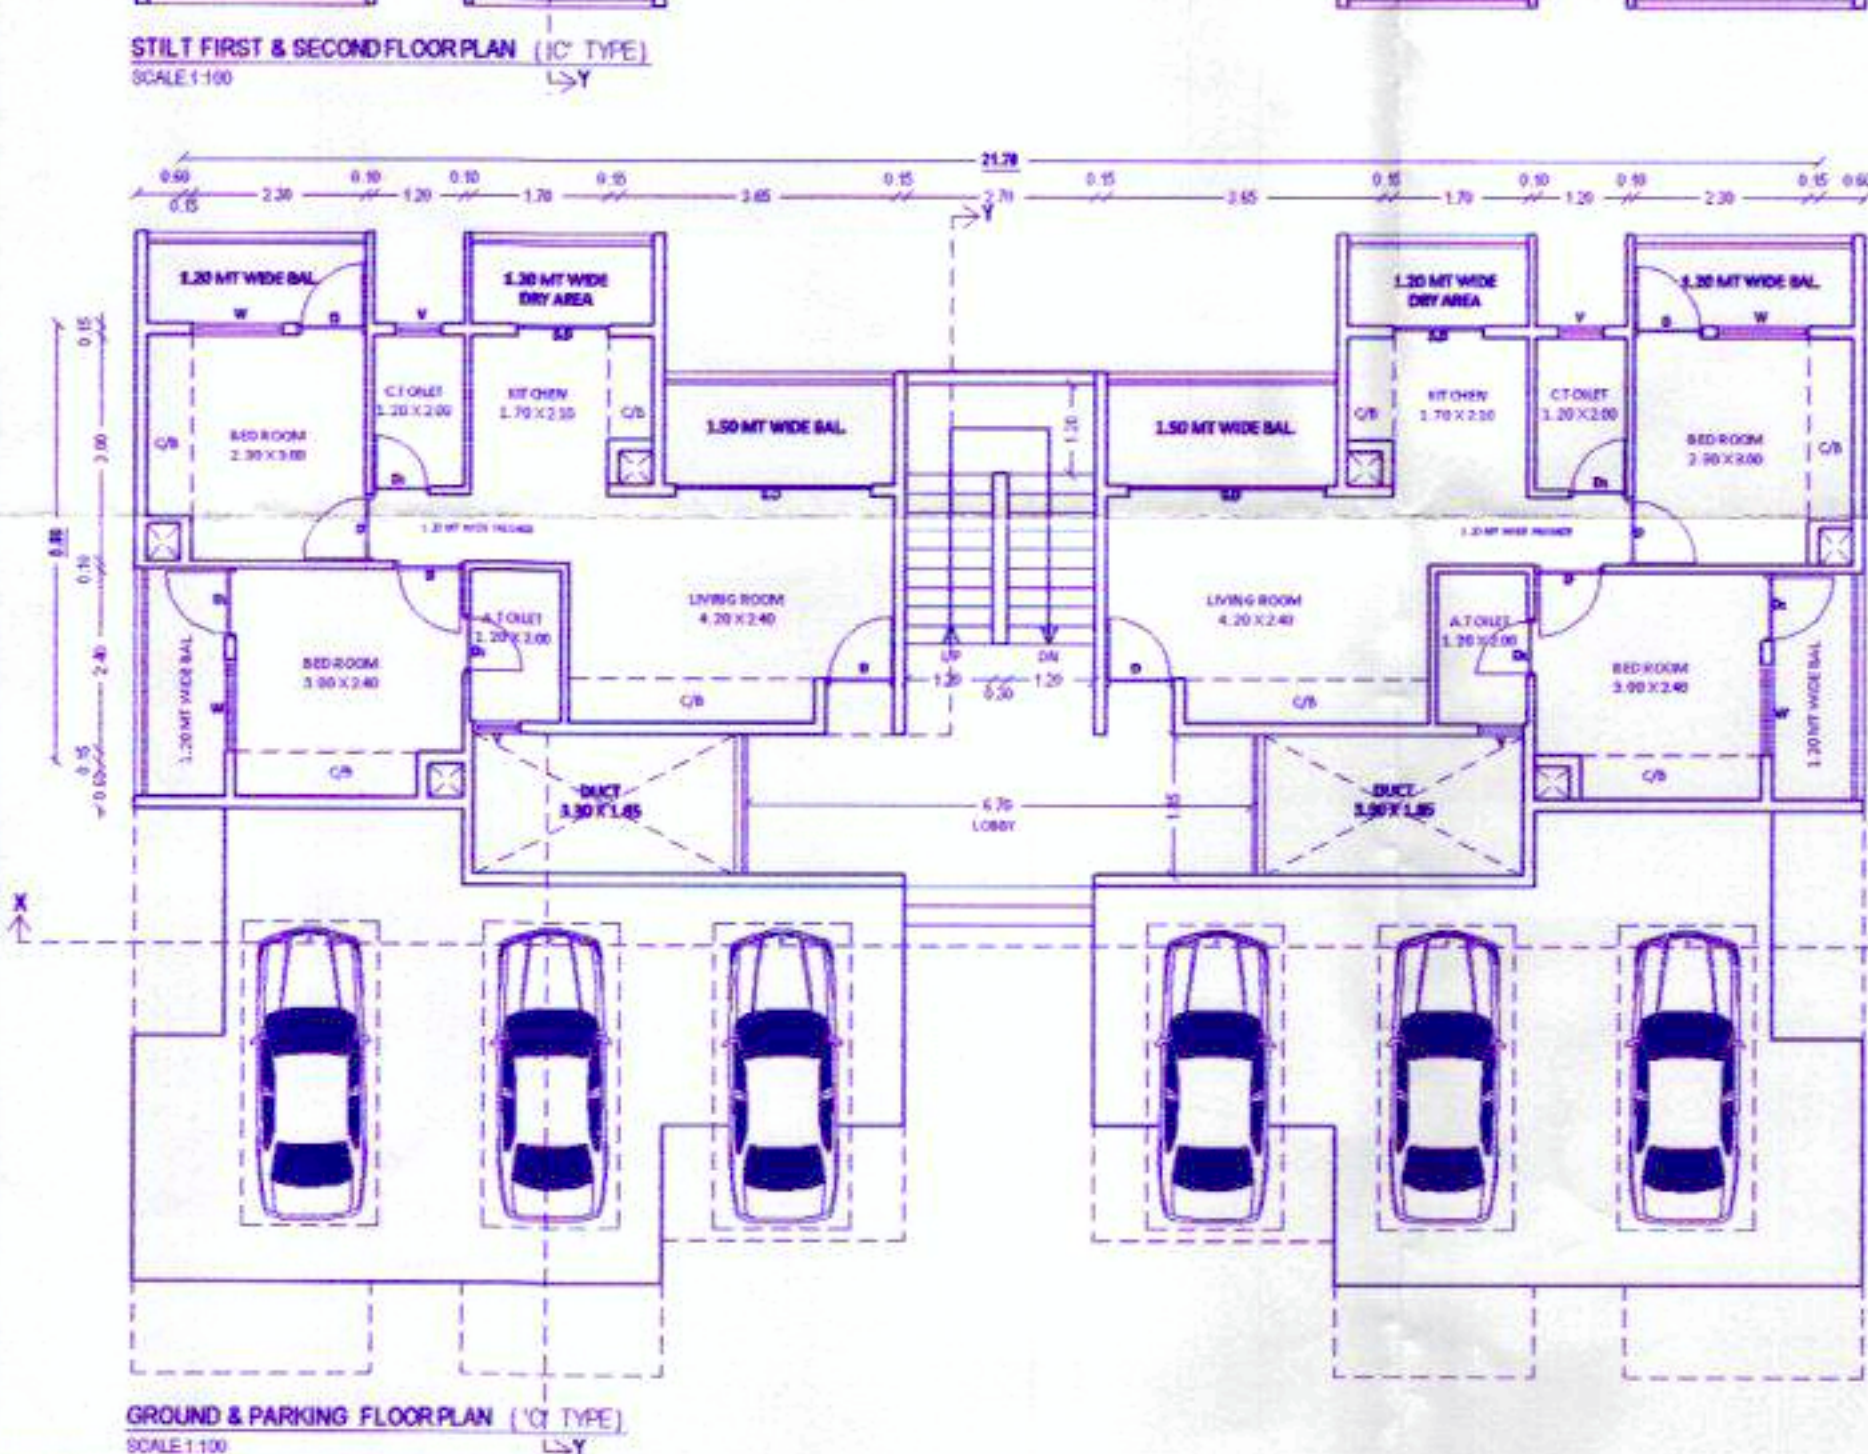
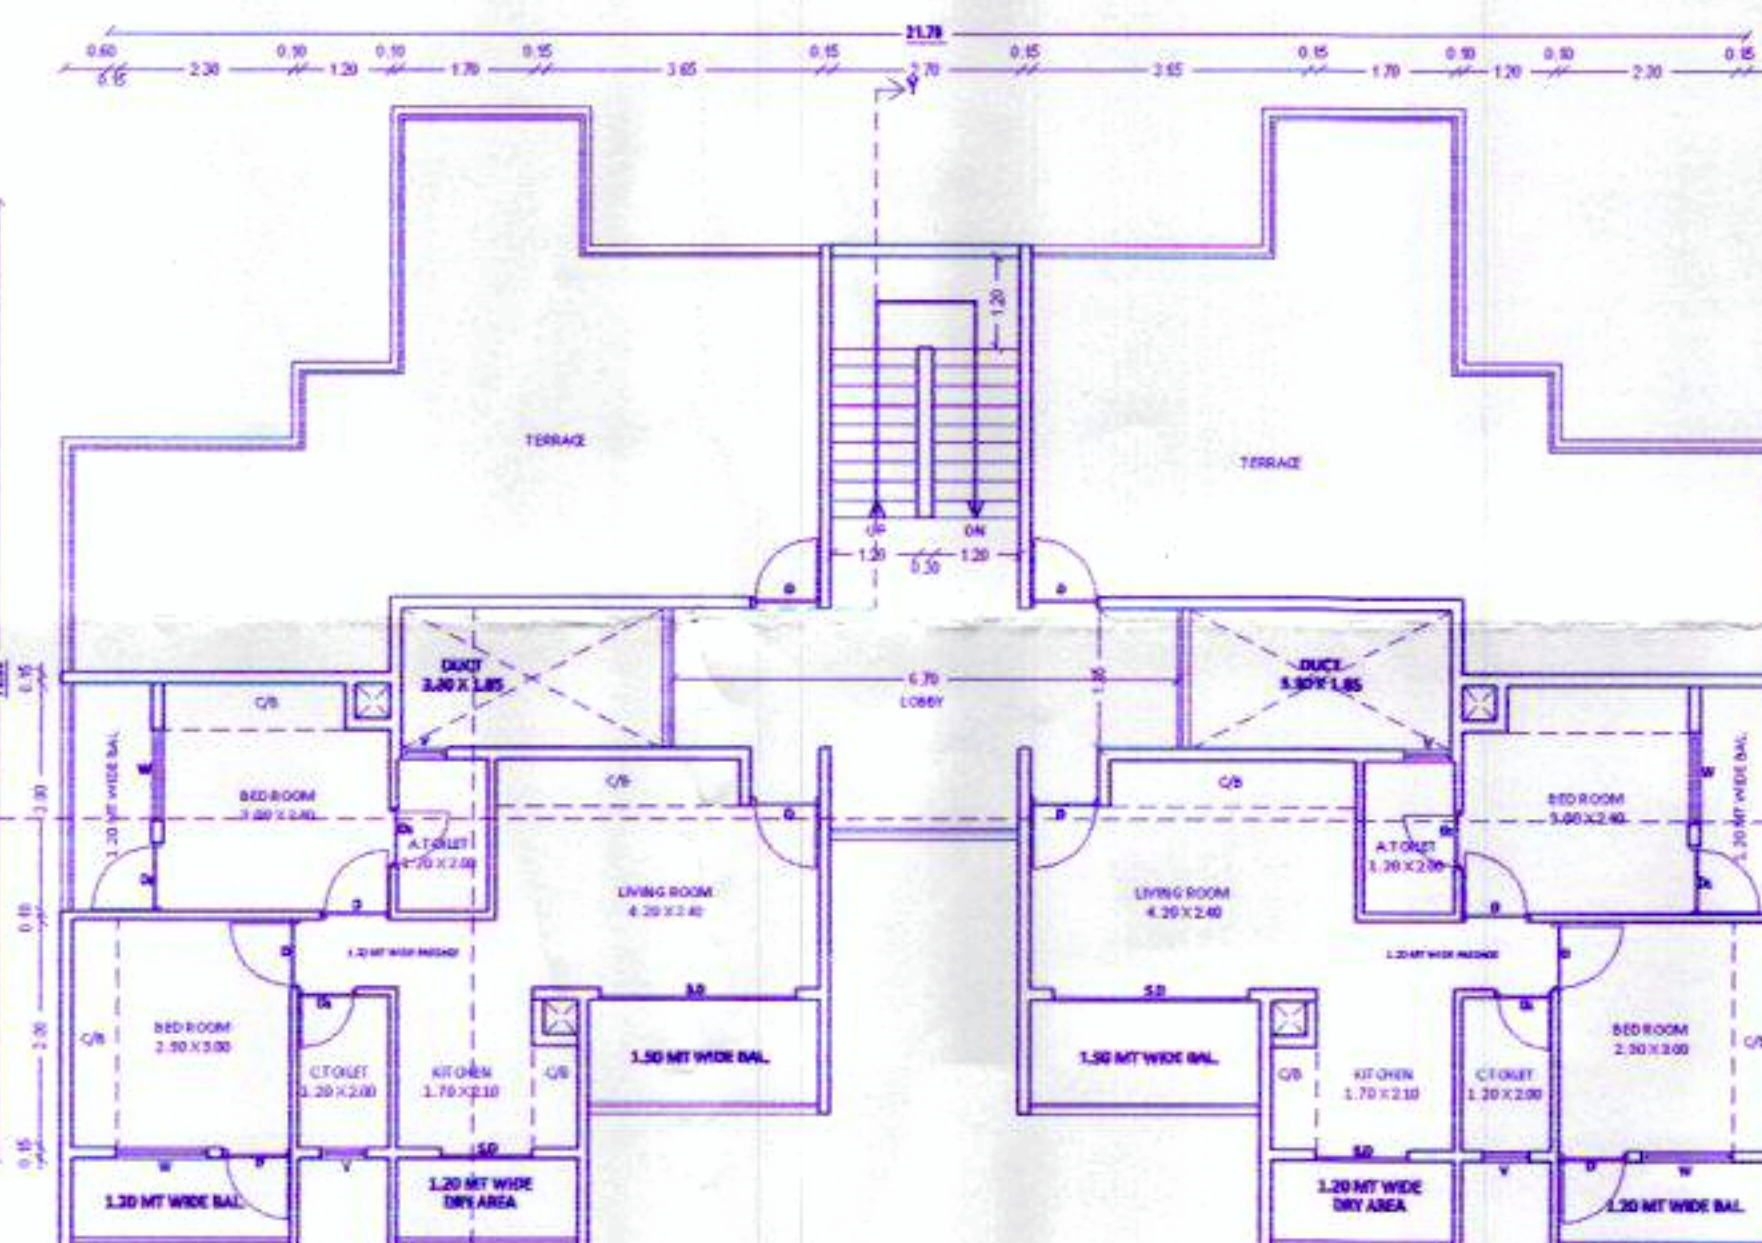
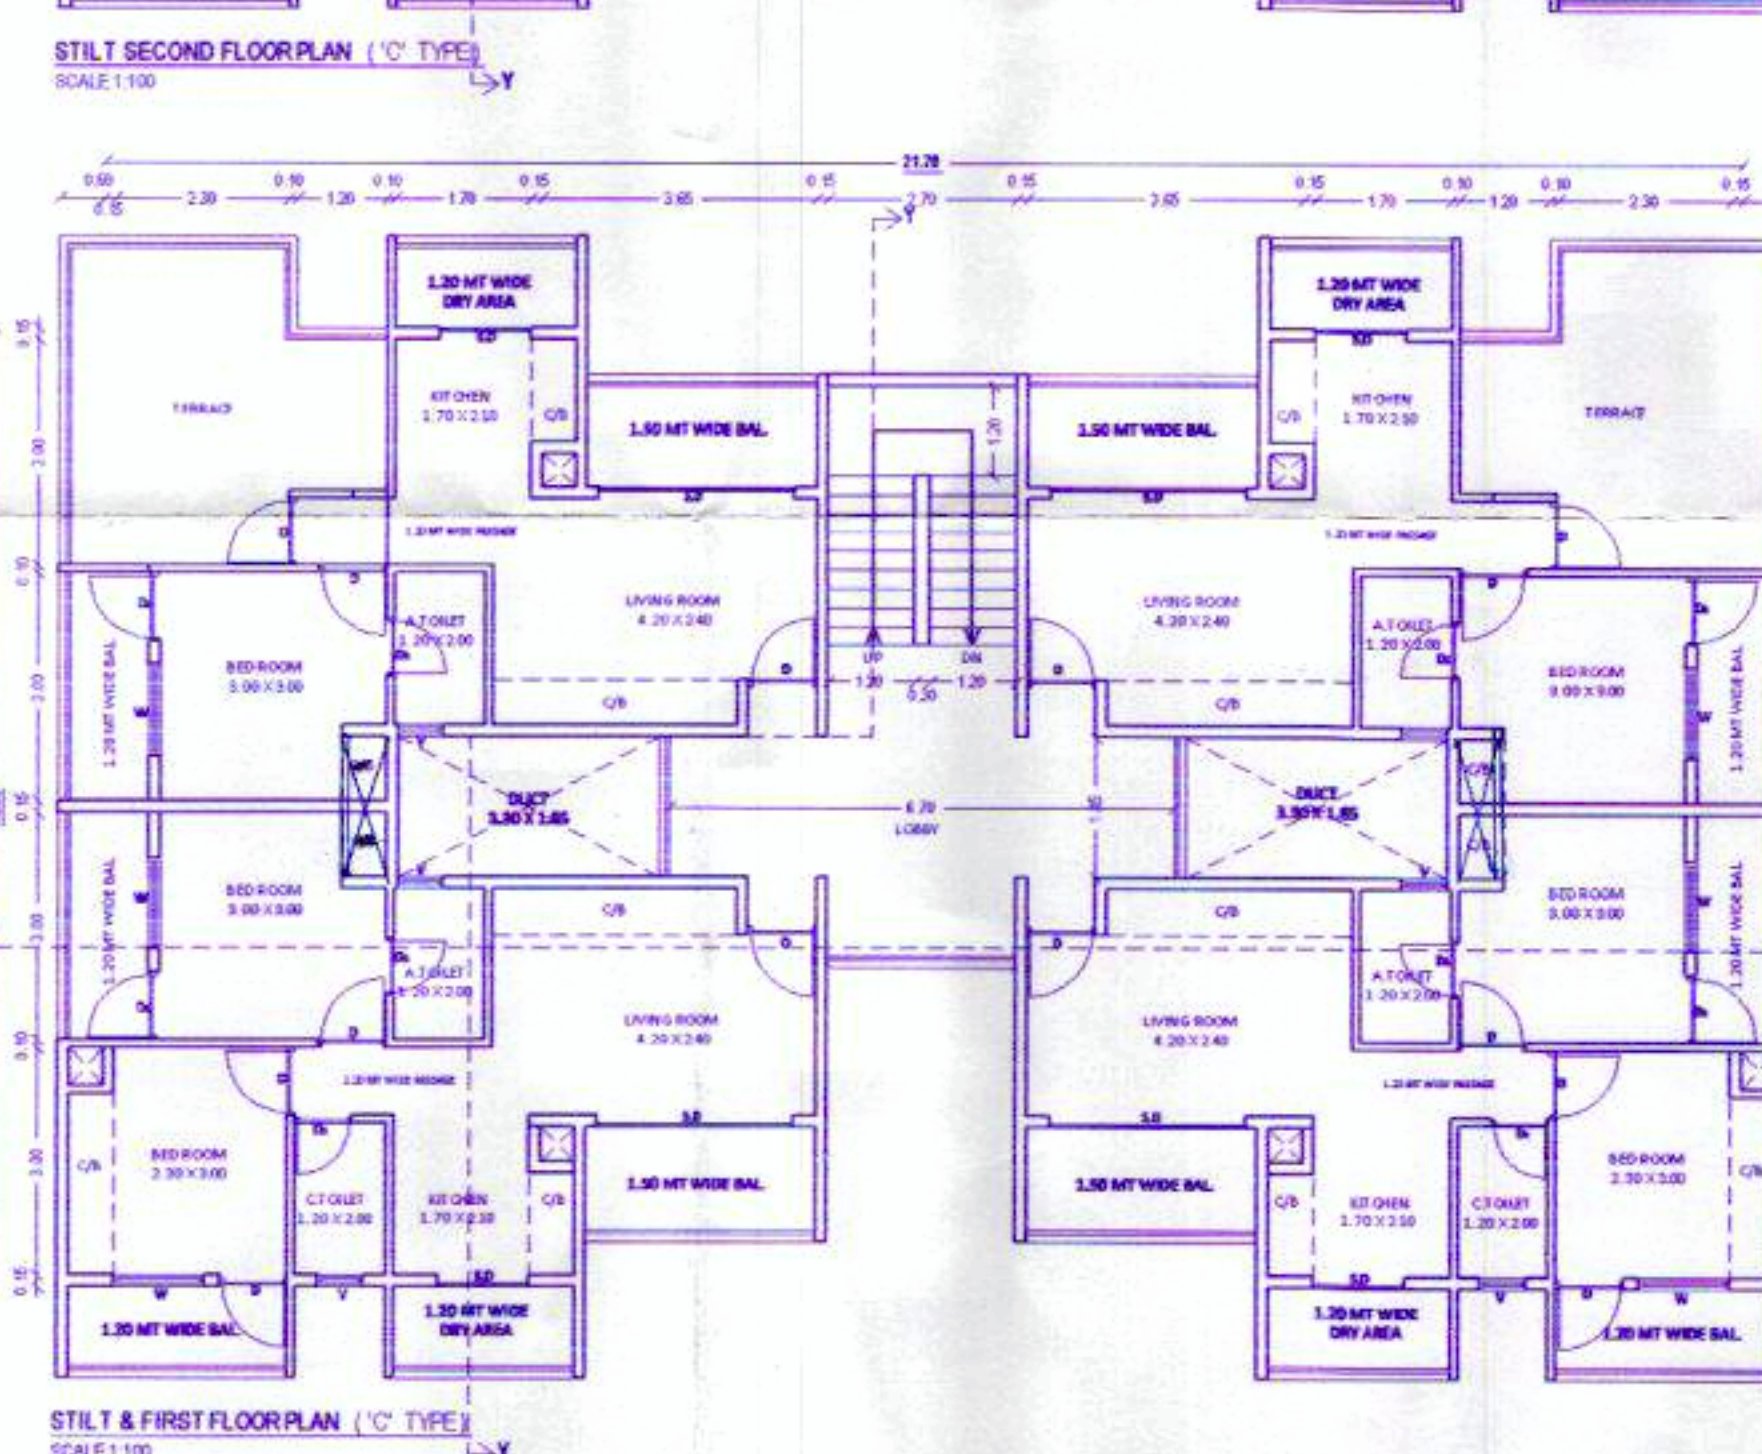


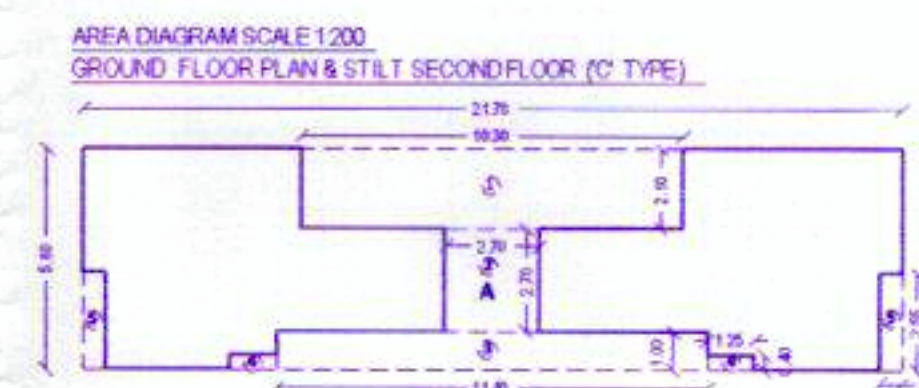

AREA OF BLOCK A = 21.70 X 5.30 = 115.86
DEDUCTION
1) 10.30 X 2.10 X 1 = 21.63
2) 2.70 X 2.70 X 1 = 7.29
3) 11.40 X 1.00 X 1 = 11.40
4) 1.05 X 0.40 X 2 = 1.30
5) 0.80 X 2.50 X 2 = 3.00
TOTAL AREA OF BLOCK A = 125.86-44.38 = 81.48 Sqmt

AREA DIAGRAM SCALE 1:200
FIRST-STILT, SECOND-STILT FIRST FLOOR PLAN ('C' TYPE)

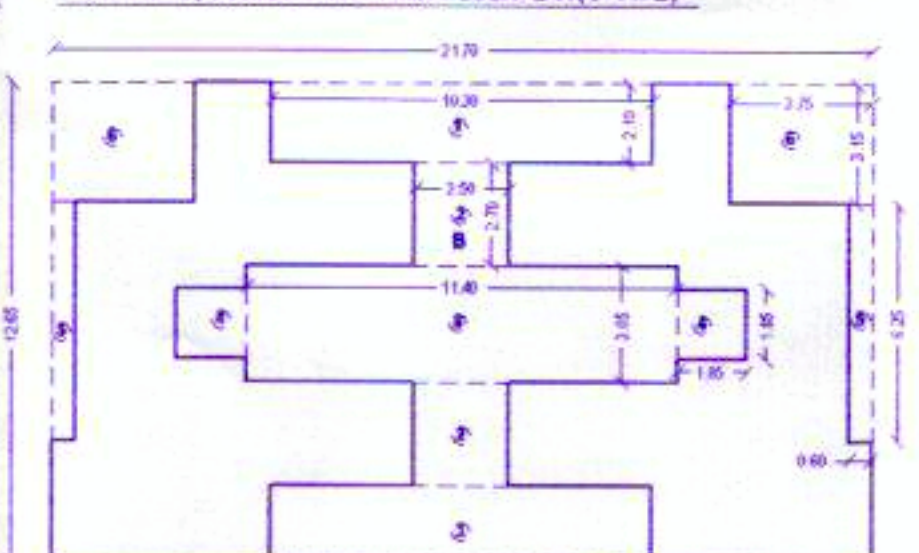

AREA OF BLOCK A = 21.70 X 12.85 = 278.905
DEDUCTION
1) 10.30 X 2.10 X 2 = 43.26
2) 2.70 X 2.70 X 2 = 14.58
3) 11.40 X 3.05 X 1 = 34.77
4) 1.05 X 1.00 X 2 = 2.10
5) 0.80 X 2.50 X 2 = 3.00
6) 3.75 X 3.15 X 2 = 23.625
TOTAL AREA OF BLOCK A = 278.905-126.90 = 151.99 Sqmt

TOTAL AREA OF GROUND FLOOR = 81.48 SQMT
TOTAL AREA OF STILT 1ST & 2ND FLOOR = 143.925 SQMT
TOTAL AREA OF STILT 1ST & 2ND FLOOR = 81.48 SQMT
TOTAL BUILD AREA ('C' TYPE) = 450.81 SQMT

AREA STATEMENT

TOTAL BUILD AREA 'C' TYPE = 450.81 SQMT

SCHEDULE OF OPENING :-

TYPE	SIZE	DESCRIPTION
S/D	3.00 x 3.00	SLIDING DOOR
D	0.90 x 2.10	T.W. Panelled Door
D1	0.75 x 2.10	T.W. Panelled Door
W	1.20 x 1.20	M.S Window
W2	0.90 x 1.20	M.S Window
V	0.60 x 0.90	M.S Ventilator

PROPOSED COMMERCIAL-RESIDENTIAL BUILDING PLAN
ON REV. SY NO 283/1 AT VILLAGE BHAGUR DEOLAI
CANTONMENT DEOLAI CAMP TAL. & DIST. NASHIK.
FOR.

MR. DHARAMVEER H. PAPNEJA
MRS. NIDHI D. PAPNEJA

MR. DHARAMVEER H. PAPNEJA

MRS. NIDHI D. PAPNEJA

SIGN OF OWNER

ARC. DHARAM PAPNEJA

REG. NO. = CA/97/21987

SIGN OF ARCHITECT

Arc. Dharam Papneja

ARCHITECTS & INTERIOR DESIGNERS

ADELPHI ARCADE SHOP NO. 17

DEOLAI CAMP NASHIK.

MOB. 982228377

SCALE	DATE	CAD BY	CHK BY
AS ABOVE		MR. AVINASH	ARC. DHARAM SIR