

STAMP OF APPROVAL 11/12

FULL COMPLETION PLAN FOR GROUP HOUSING
SCHEME 'APNA GHAR' ON GANGAPUR S. NO.48/12
CANAL ROAD, SOMESHWAR-SATPUR LINK ROAD,
DISTRICT- NASHIK FOR :-
Shweta Infrastructures And Housing India Pvt. Ltd.

APPROVED

As per the Group Housing
Occupancy Certificate
No. Nashik/293370/2022
Date : 11/11/2022

Executive Engineer
TOWN PLANNING
Nashik
Nashik


SIGNATURE OF
STRUCTURAL ENG.

SIGNATURE OF
ARCHITECT

SIGNATURE OF
OWNER


ARCHITECT
SUMIT & BANSRI KUMATH

Gauri Bungalow, SSA-4,
Ashwin Nagar, Nashik-422009.
Ph-0253 2384485
Email- sumitkumath@gmail.com
WEB- sumitkumath.com

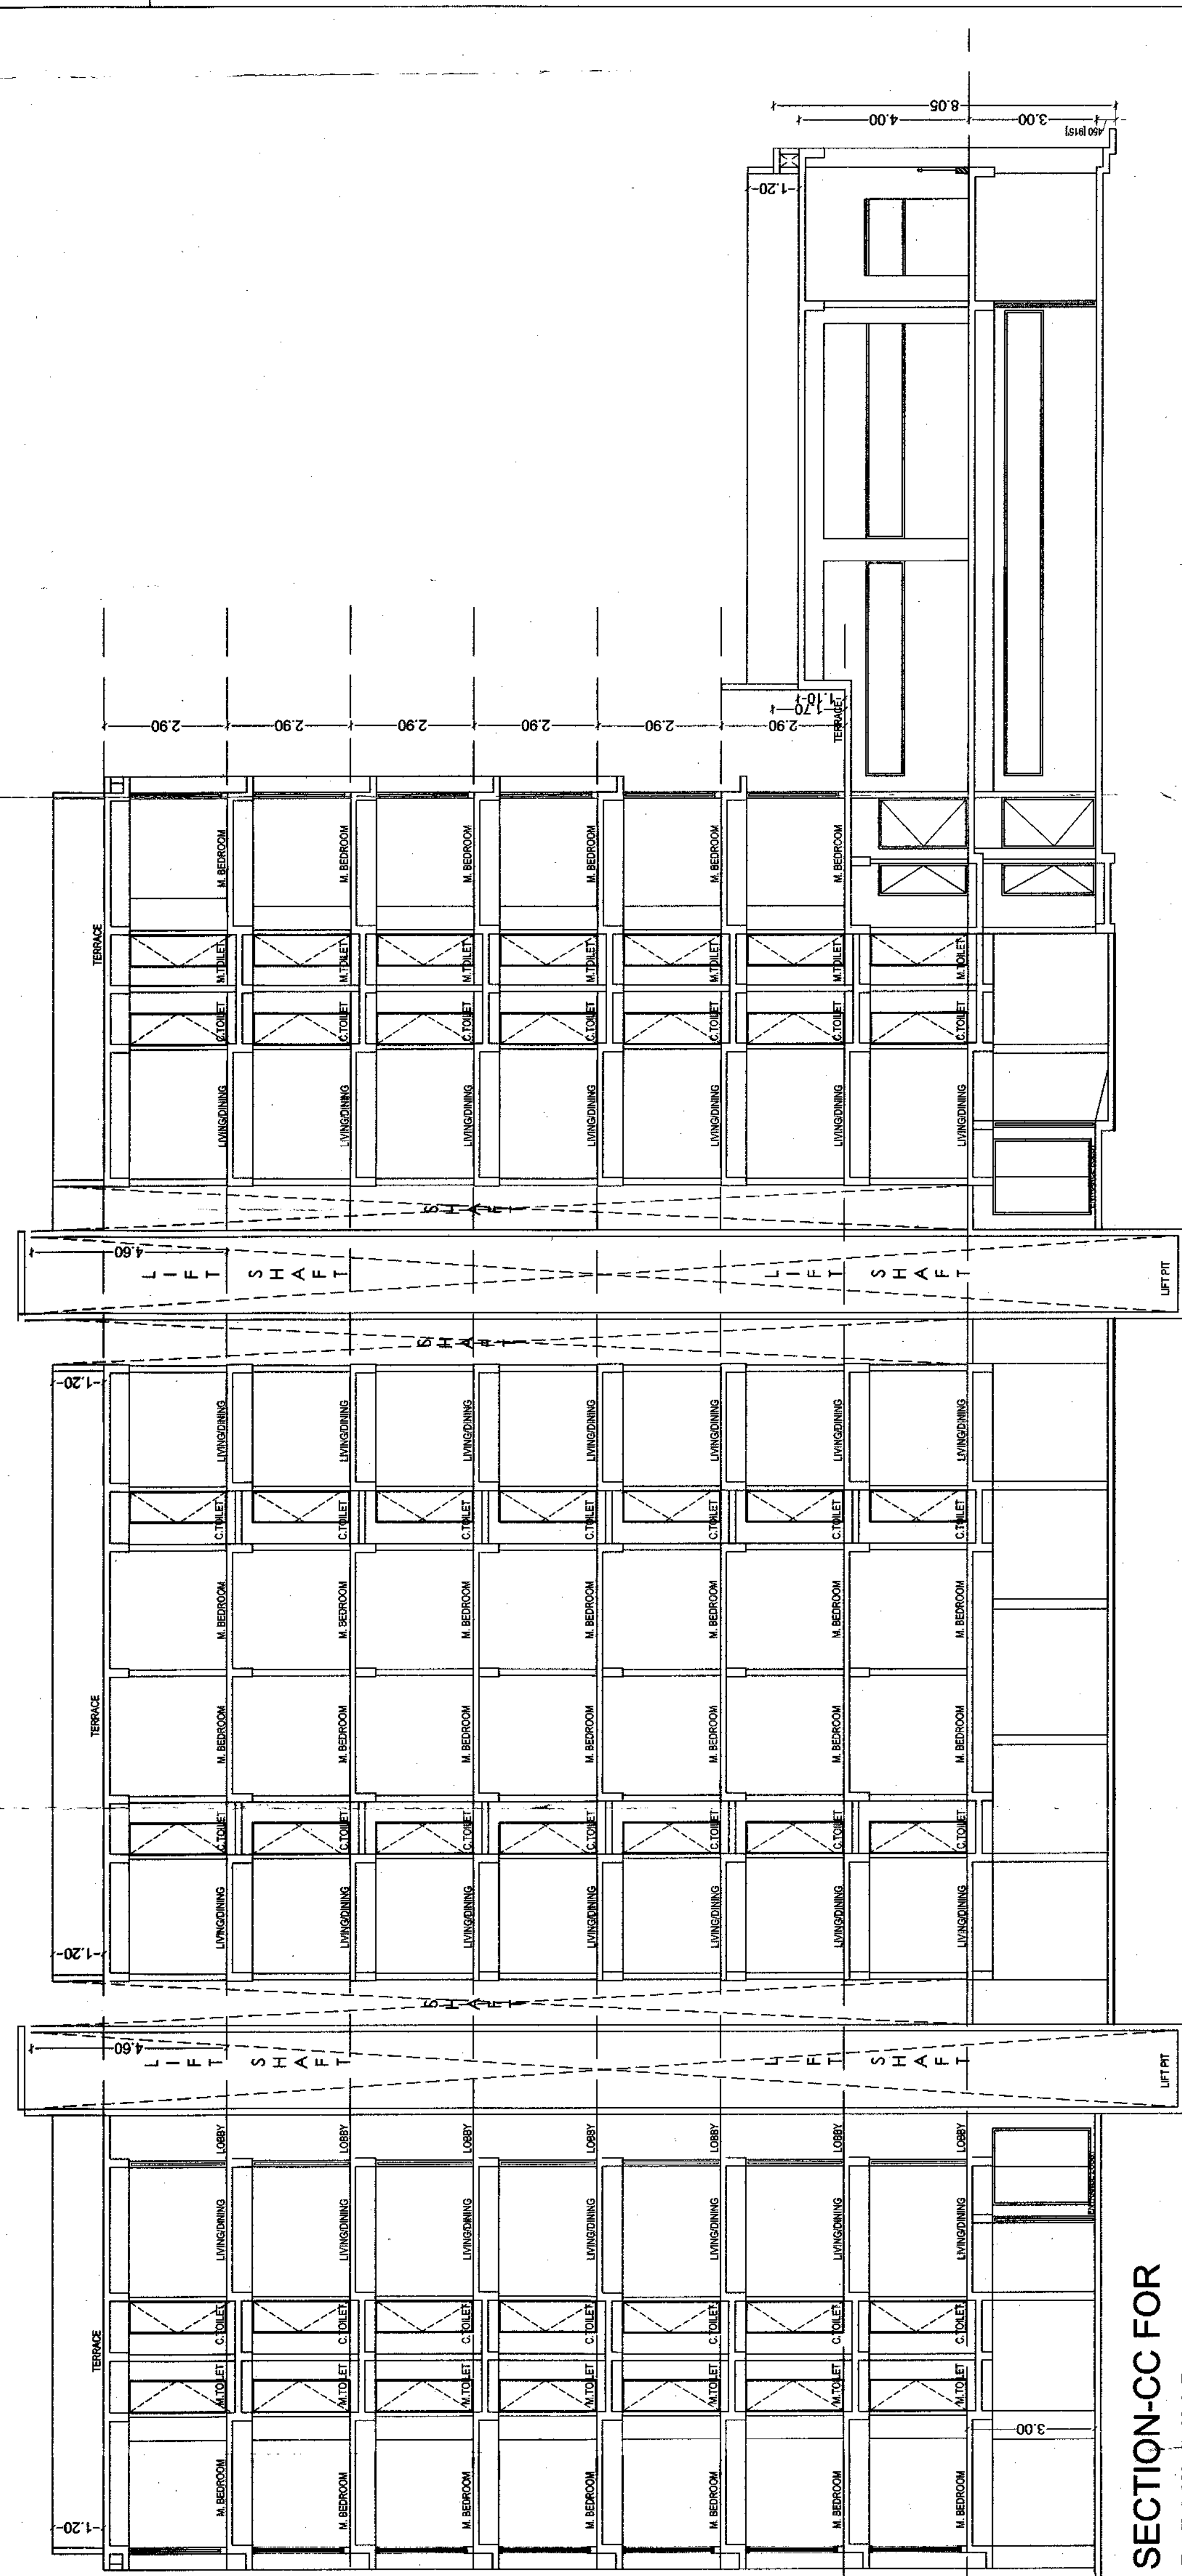


SECTION-AA OF
C BUILDING
(SCALE: 1:100)

COMPLETED (D-BUILDING)
OCCUPANCY CERTIFICATE
NO.-NASHIK/B1/29295/2022
DATE-28-03-2022

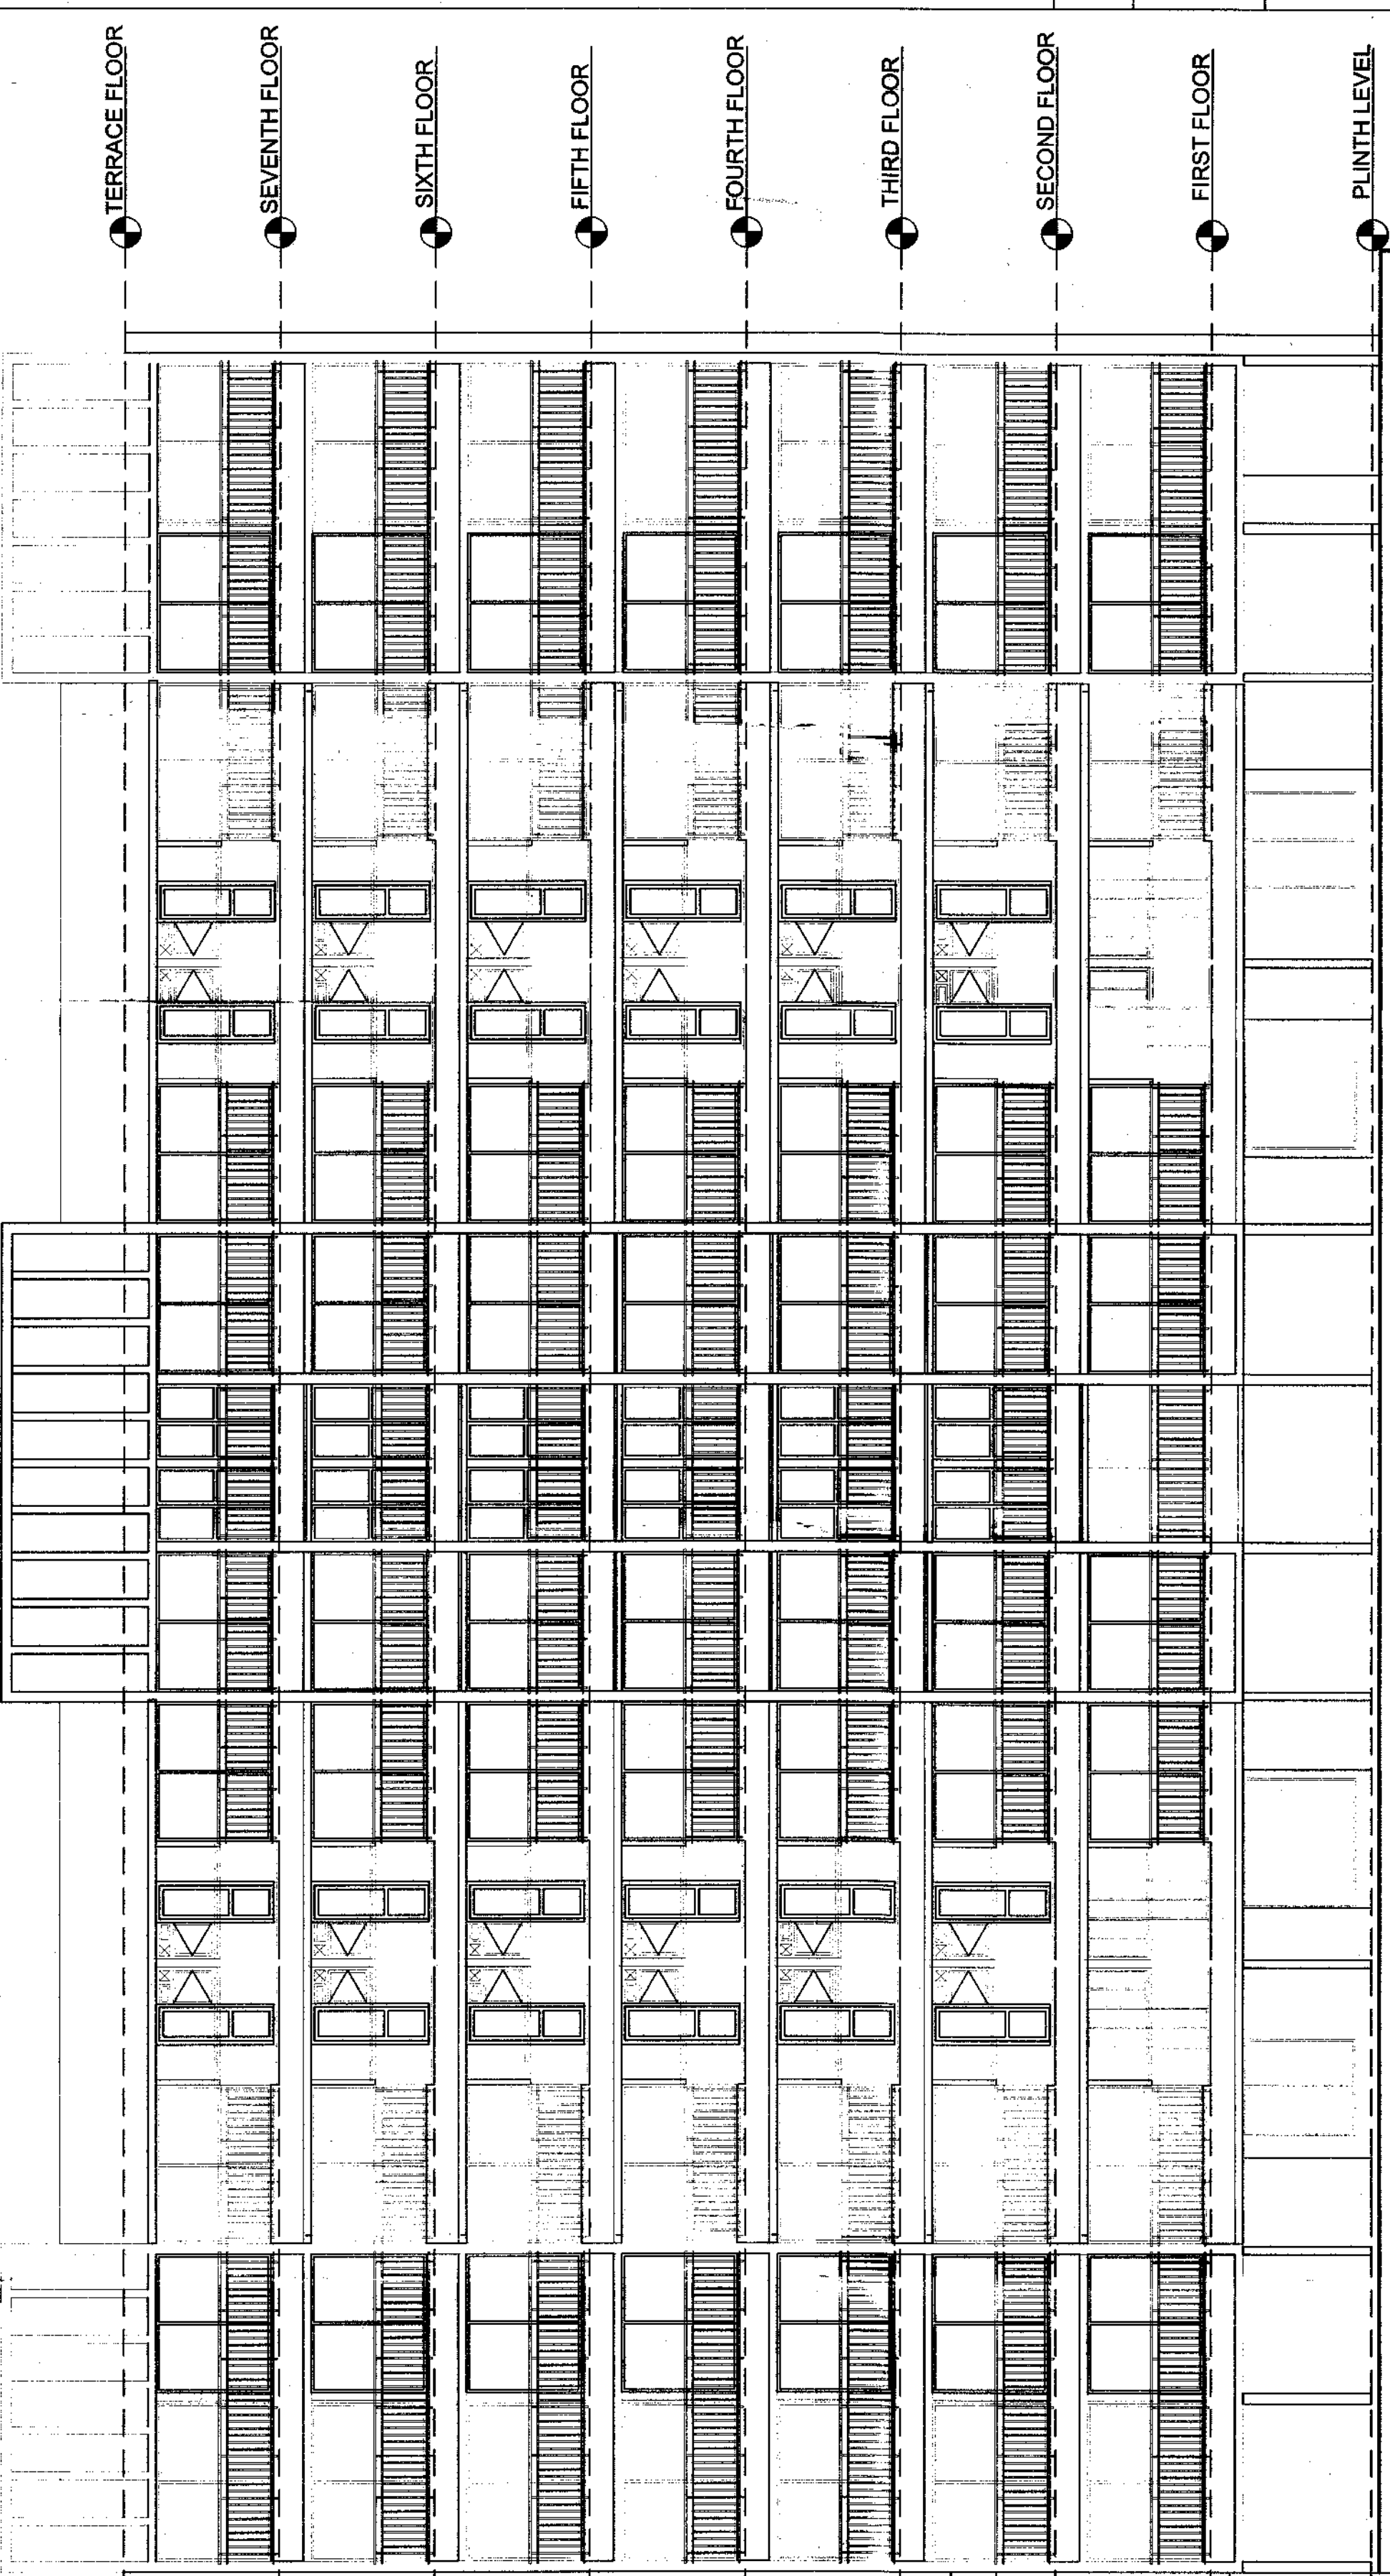

FRONT ELEVATION OF
D-BUILDING
(SCALE: 1:100)

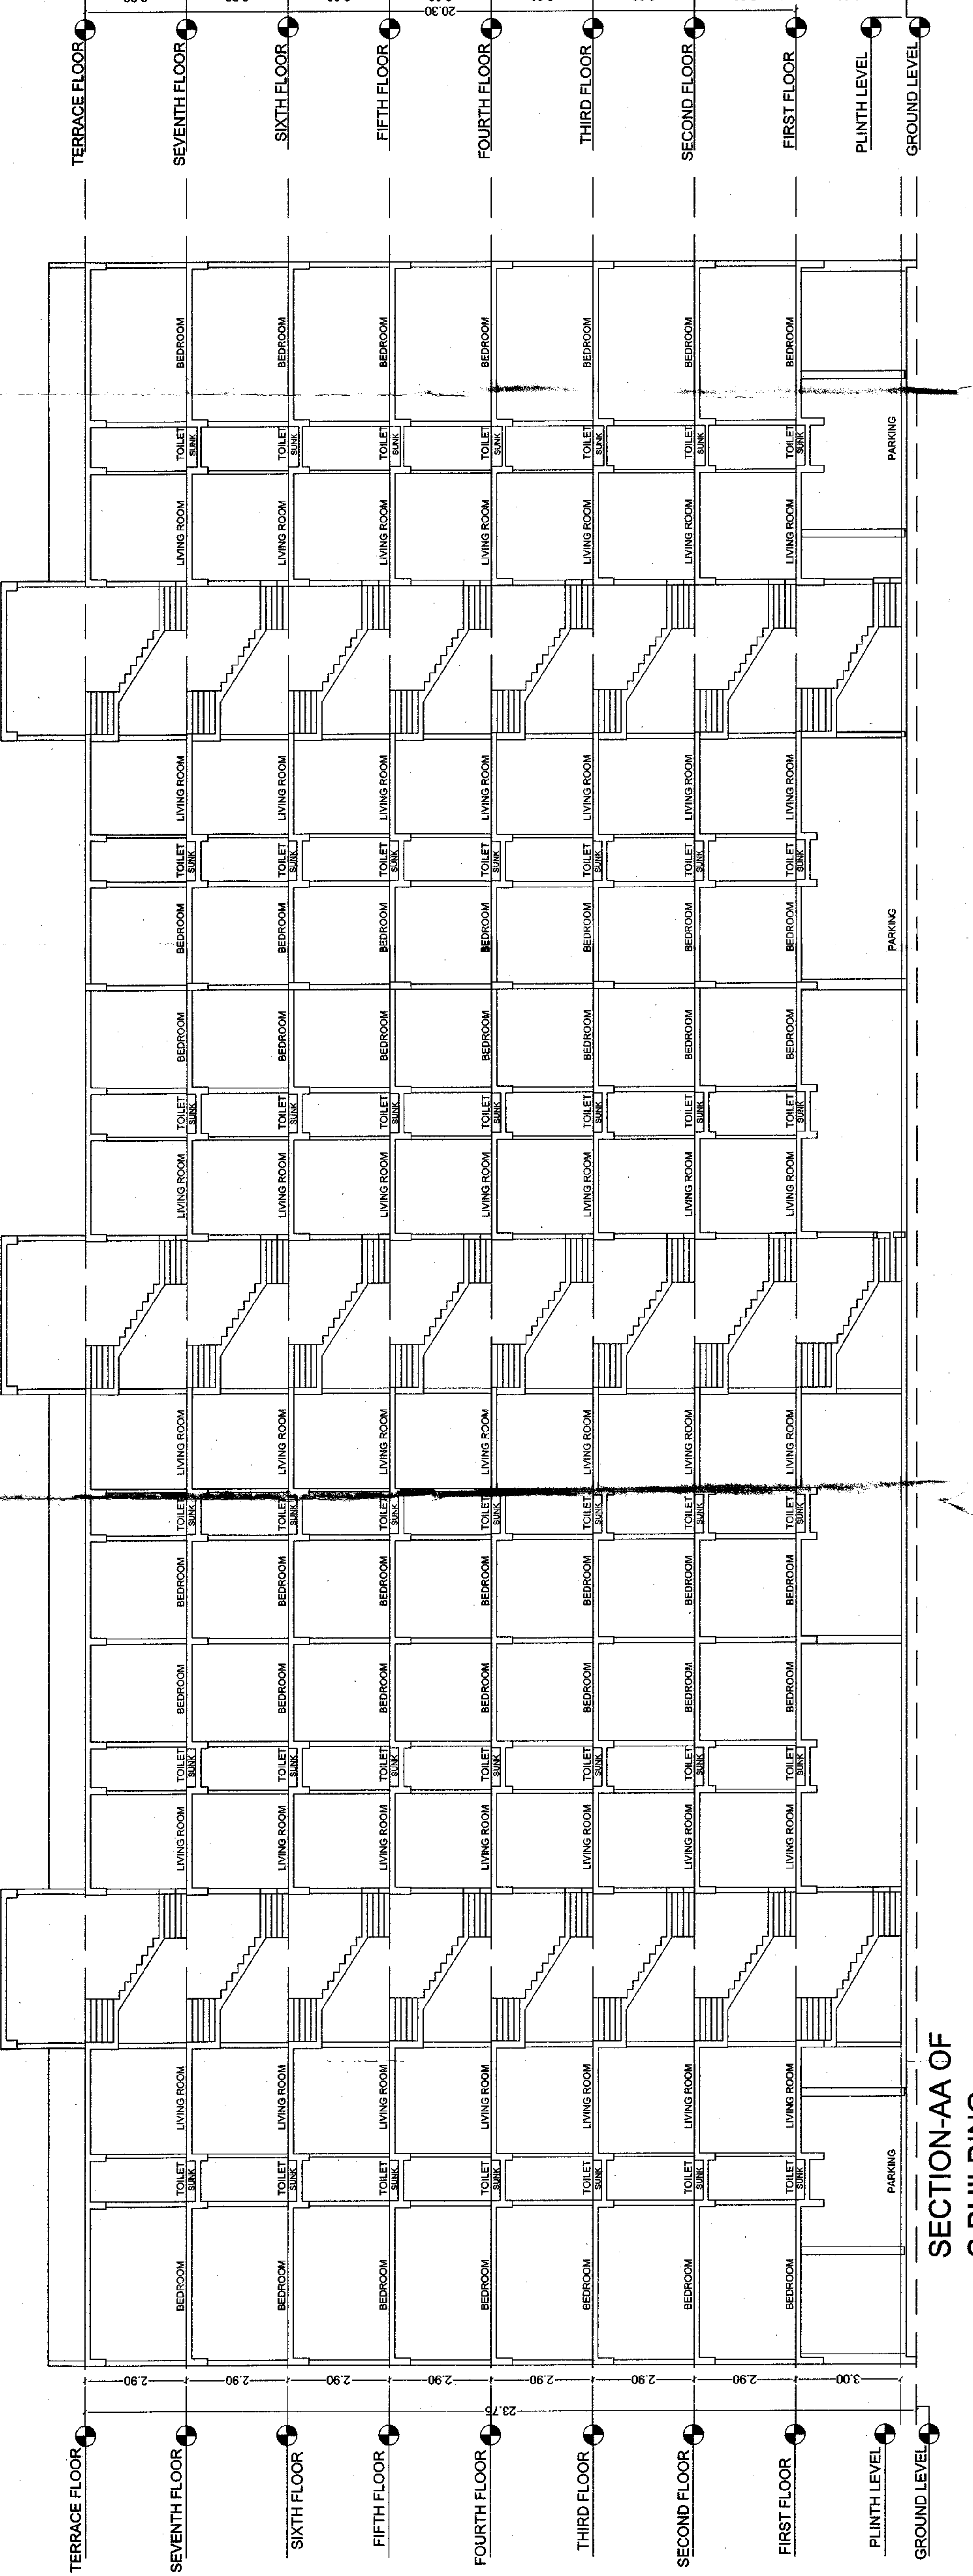

FRONT ELEVATION OF
C-BUILDING
(SCALE: 1:100)