

PROJECT -

PART COMPLETION OF RESIDENTIAL BUILDING PLAN IN S.NO.206/1/3 AT HIRAWADI, NASHIK SHIWAR, TAL & DIST. - NASHIK FOR BLOSSOM CONSTRUWELL PVT. LTD. THROUGH BUILDER / DEVELOPERS & G.P.A. HOLDER
M/S SHWETA INFRASTRUCTURE & HOUSING (I.) PVT. LTD. THROUGH DIRECTOR MR. SUJOY J. GUPTA & ONE

STAMP OF APPROVAL OF PLANS

APPROVED

As per the accountancy

occupancy Certificate

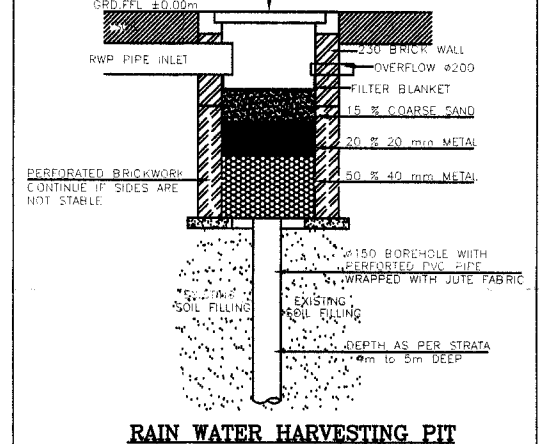
No. Nashik/C-1/29512/2022

Date : 01/01/2022


Executive Engineer
 P. V. PLANNING
 Nashik Municipal Corporation
 Nashik

PREVIOUS APPROVAL

- 1) COMMENCEMENT CERTIFICATE NO. C-1/80/427, DATED 24/04/2012
- 2) PLINTH COMPLETION NO. LND/WS/C-1/PC/71/2015, DTD.19/03/2015
- 3) COMMENCEMENT CERTIFICATE NO. C-1/586/5152, DATED 17/12/2016
- 4) PART COMPLETION CERTIFICATE NO. C-1/22499/5501, DATED 1-10-2018
- 5) COMMENCEMENT CERTIFICATE NO.: LND/BC/C1 / 95 / 6221 Dated 3-11-2018




RAIN WATER HARVESTING PIT

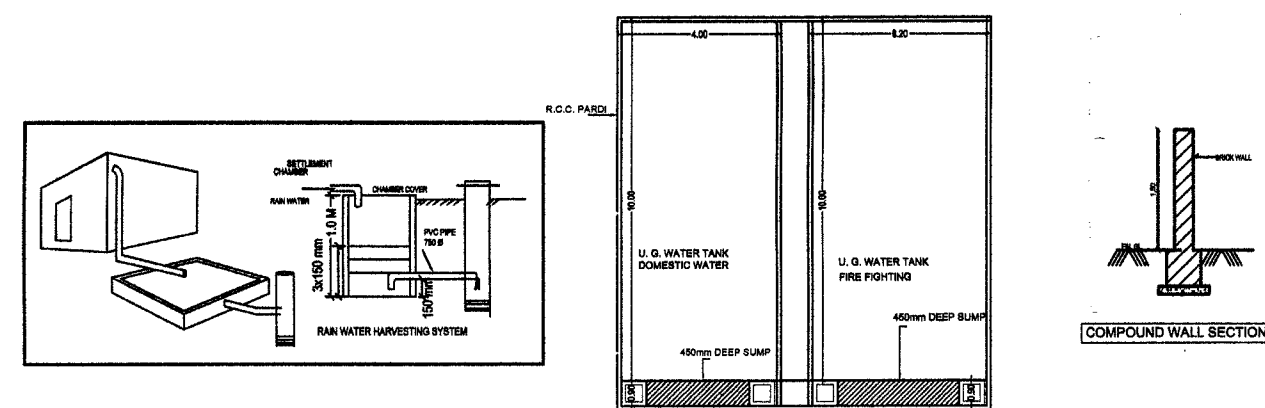

STP PLAN

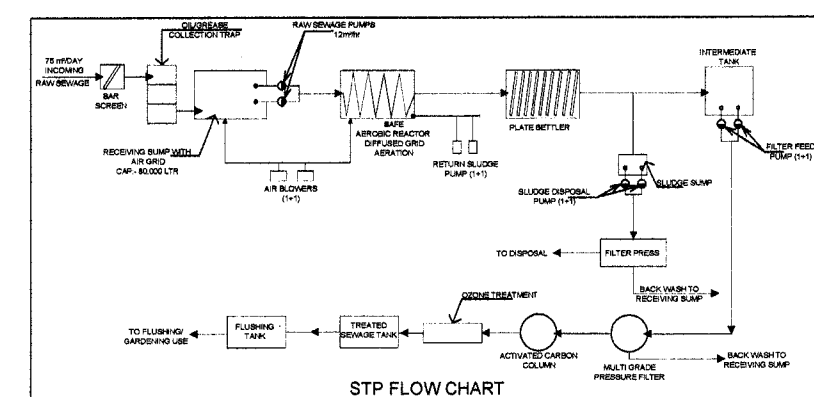
STP SECTION



STP FLOW CHART






NOT FOR OCCUPANCY

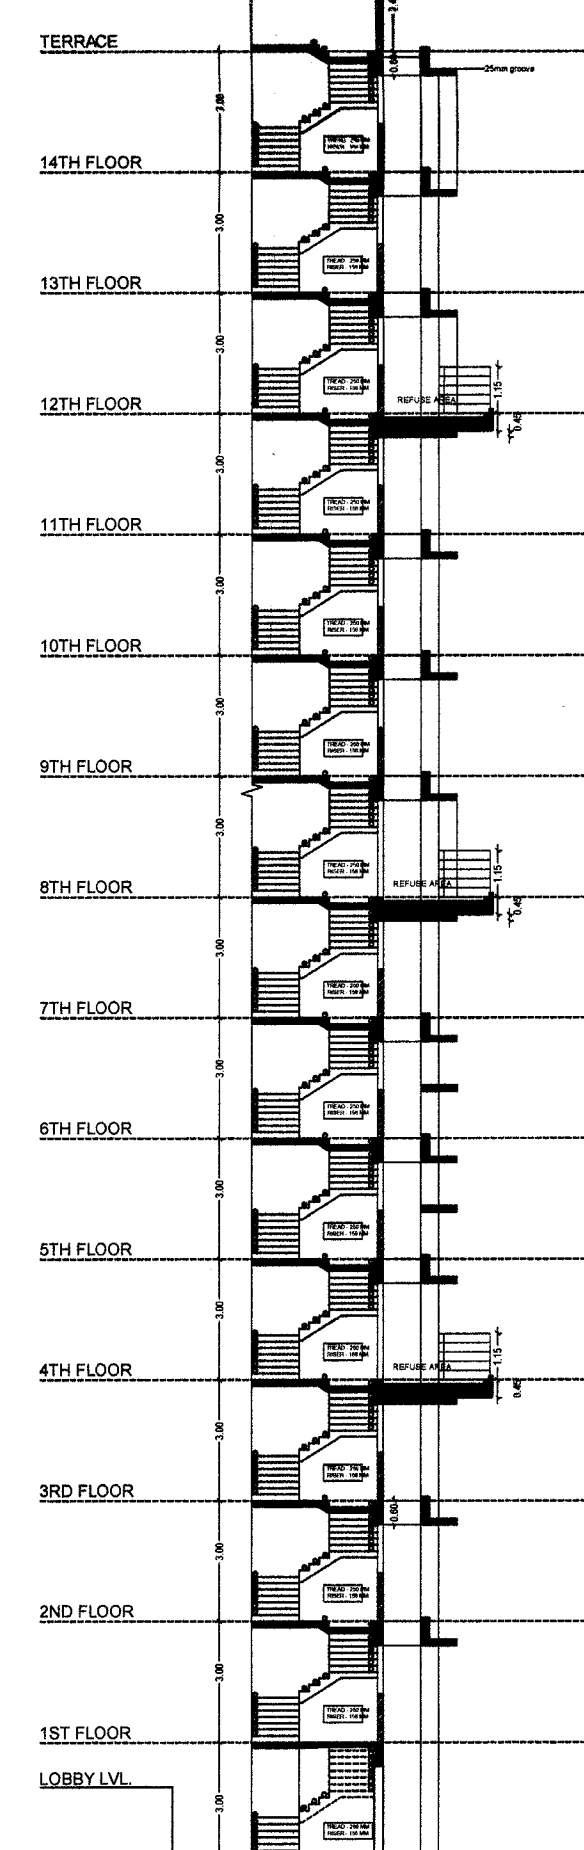BUILDING-C WING- D



SECTION - Z

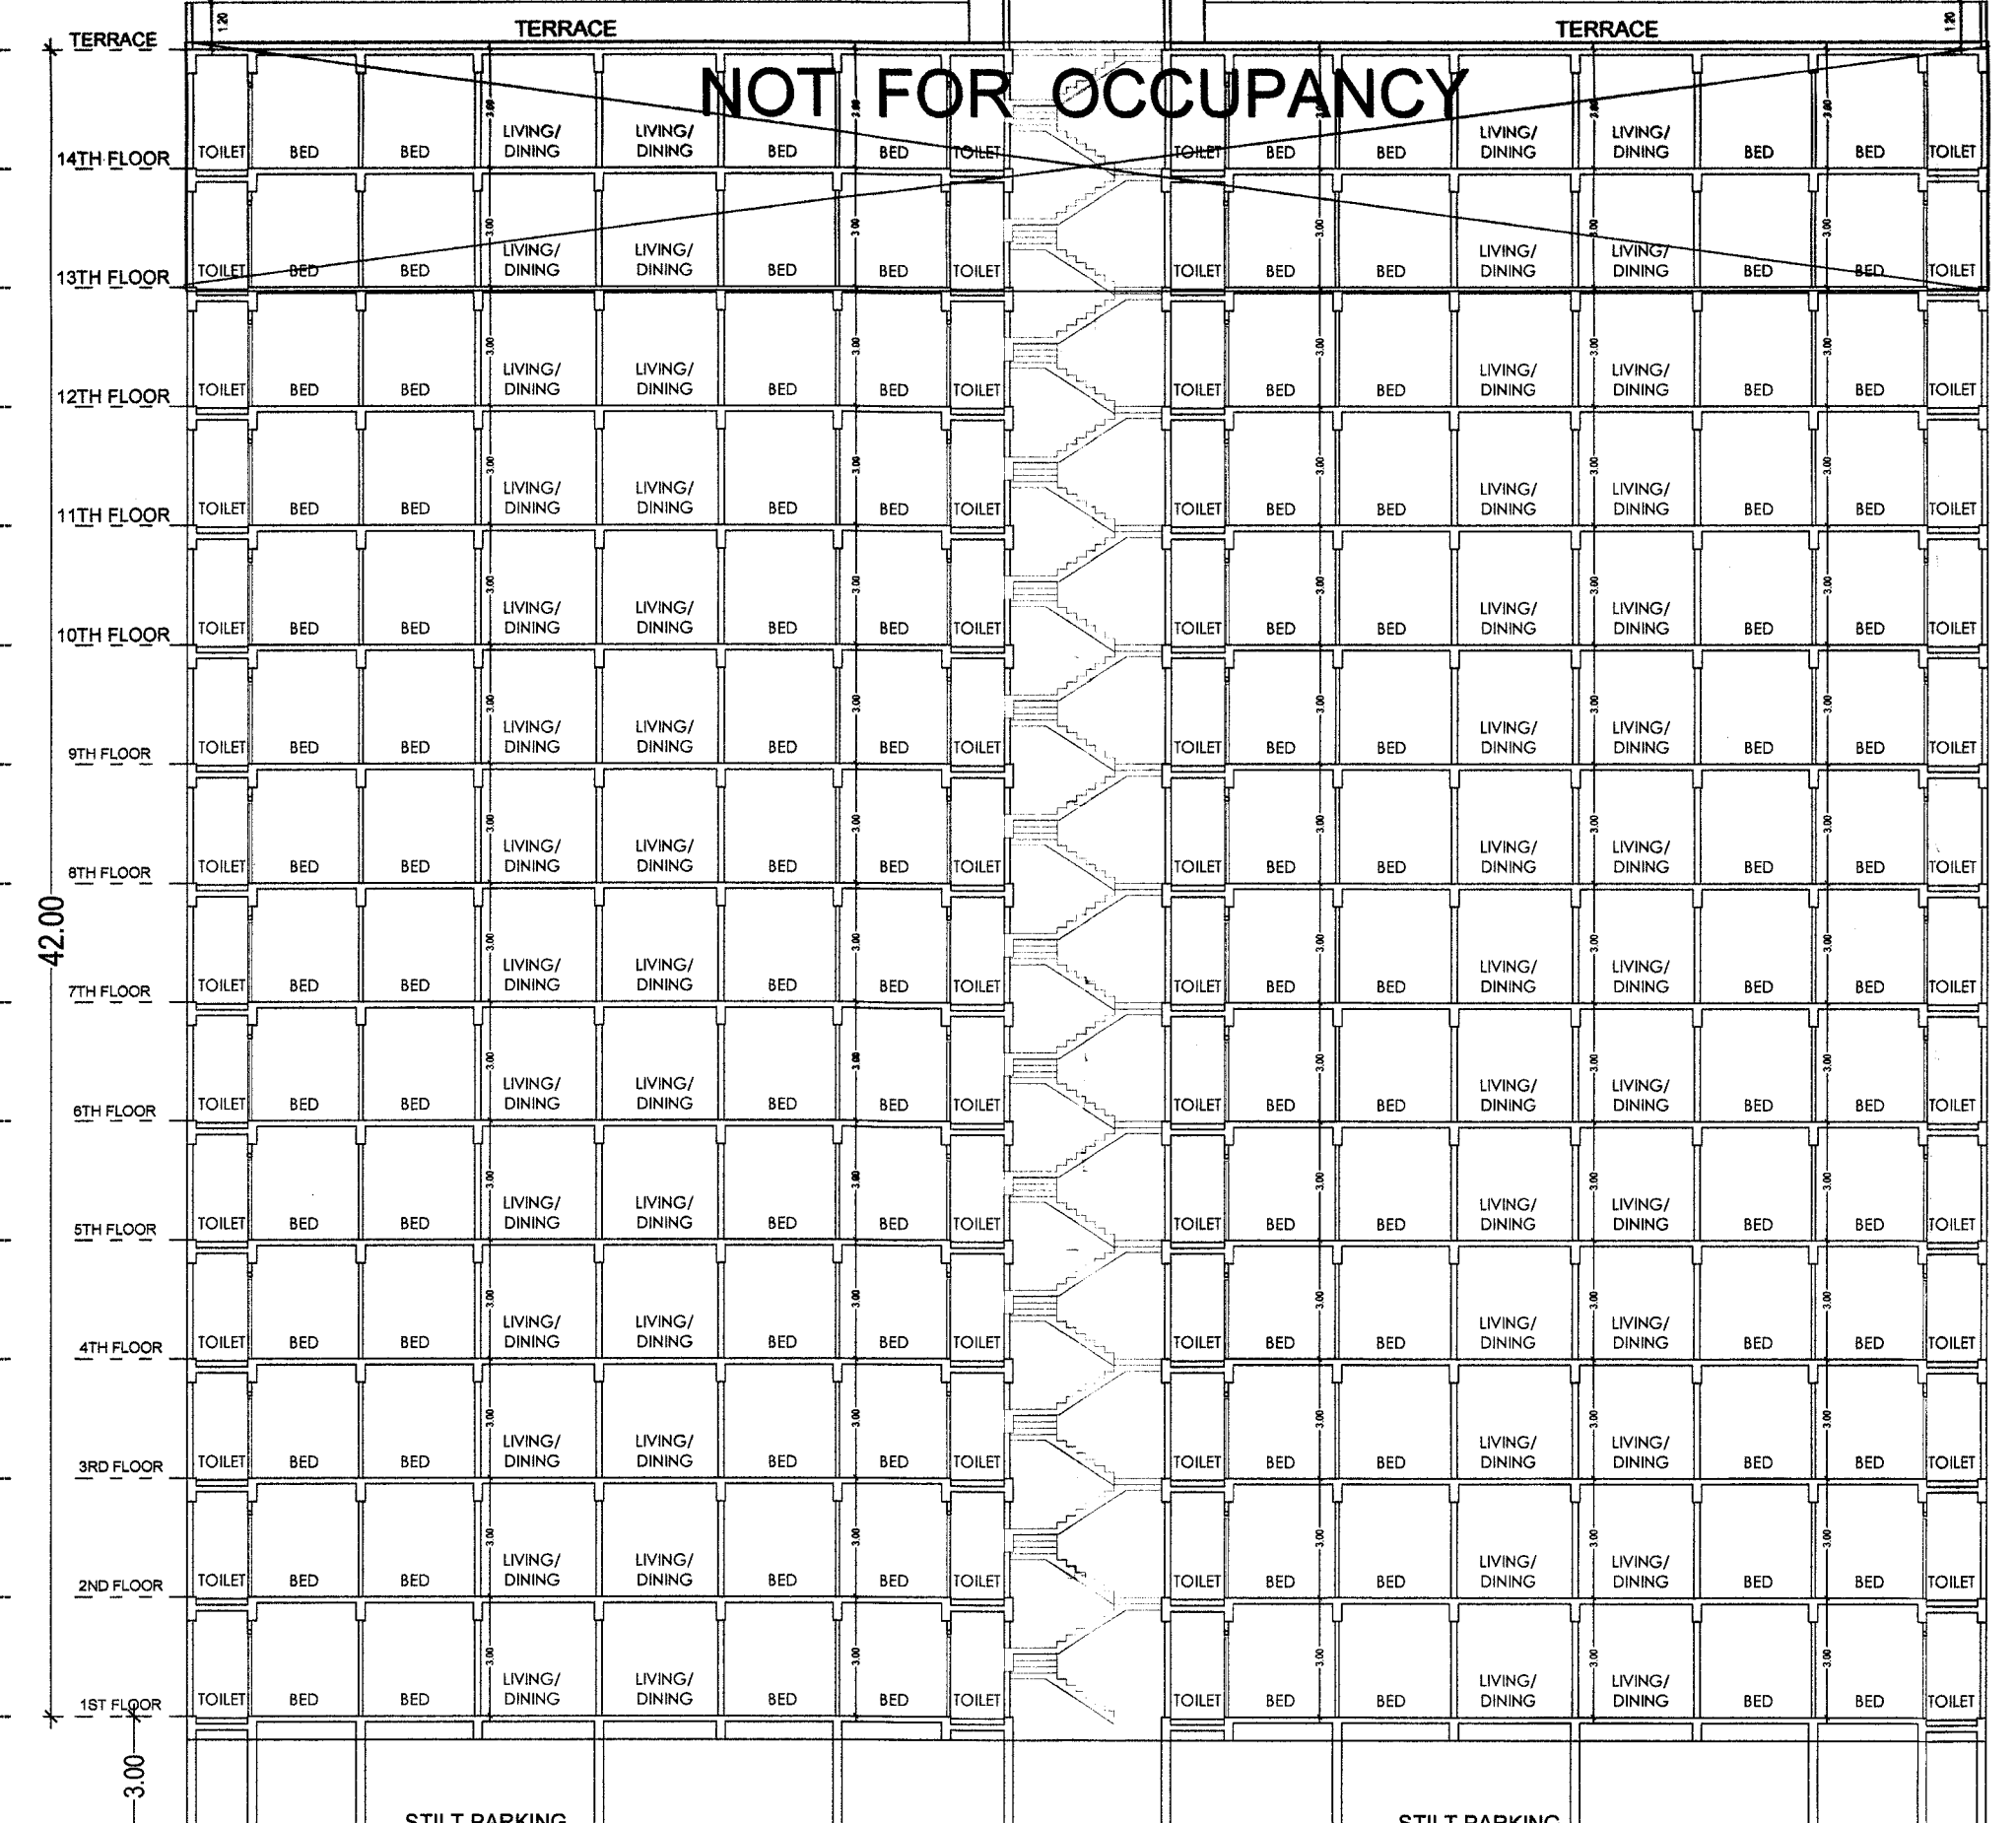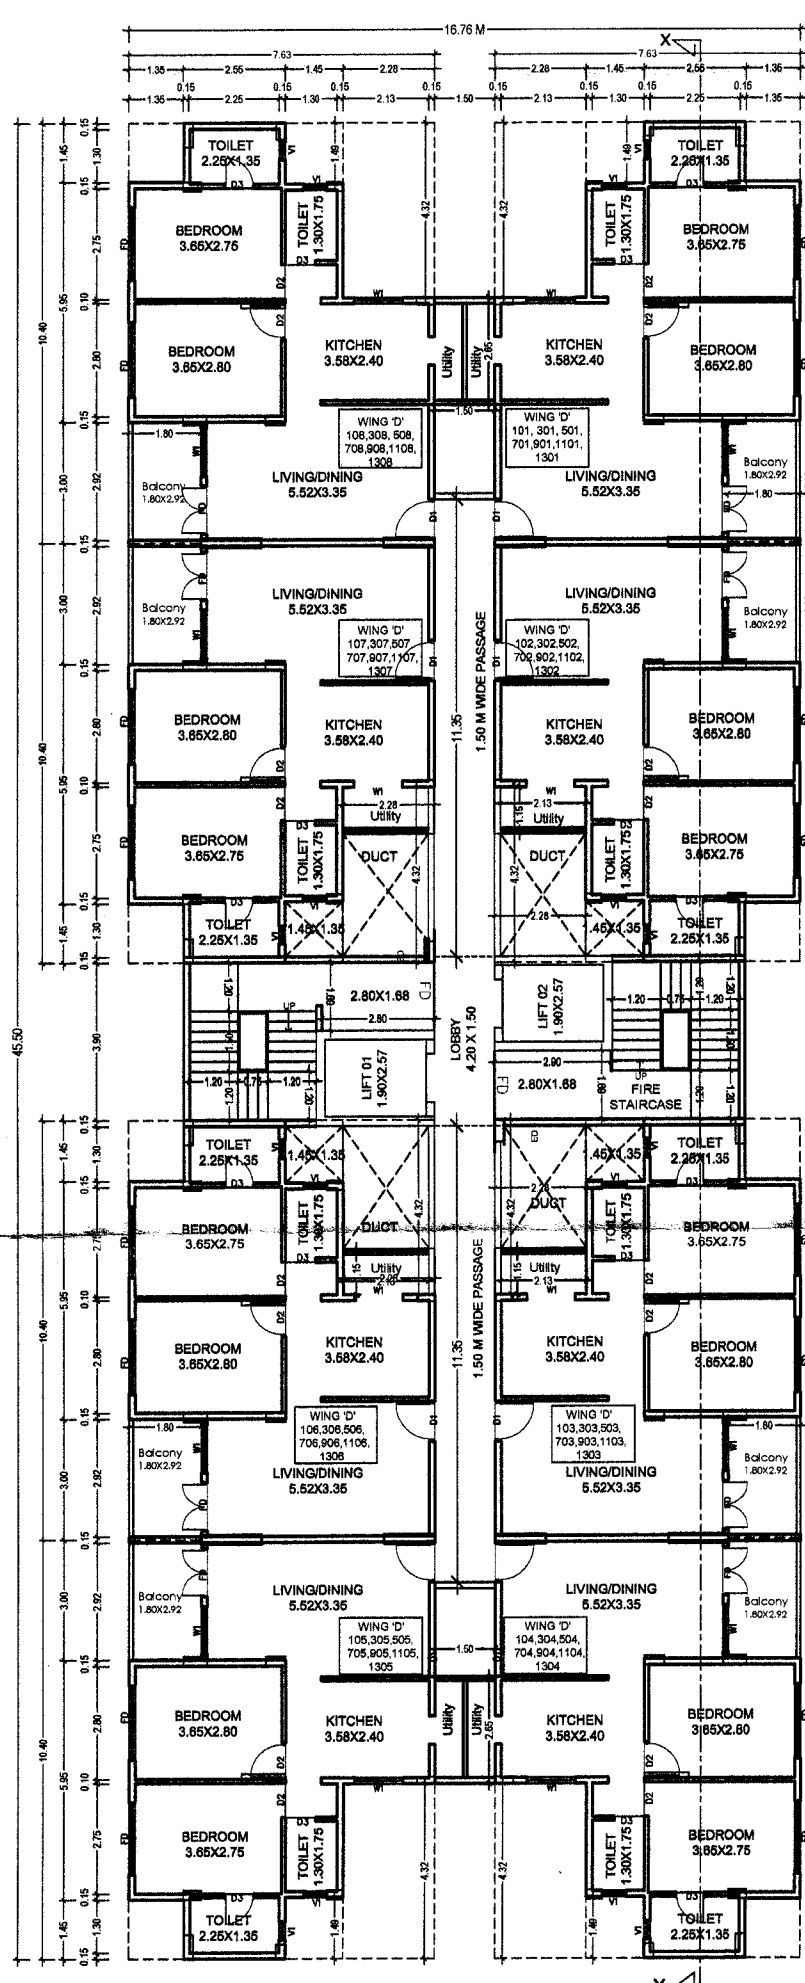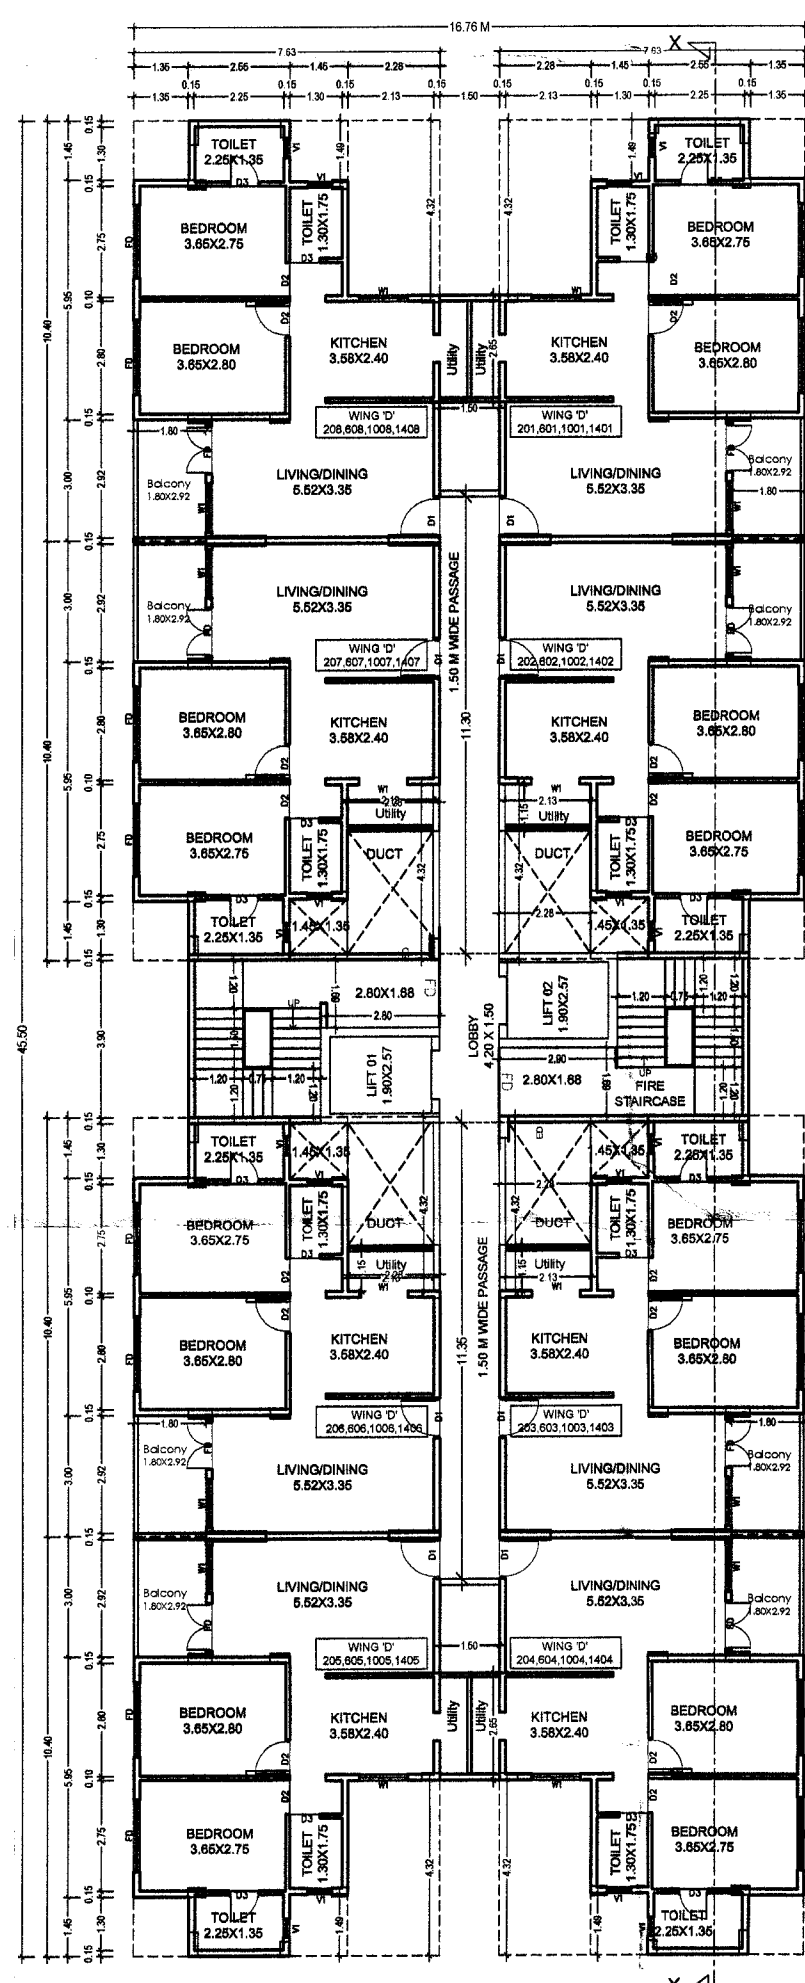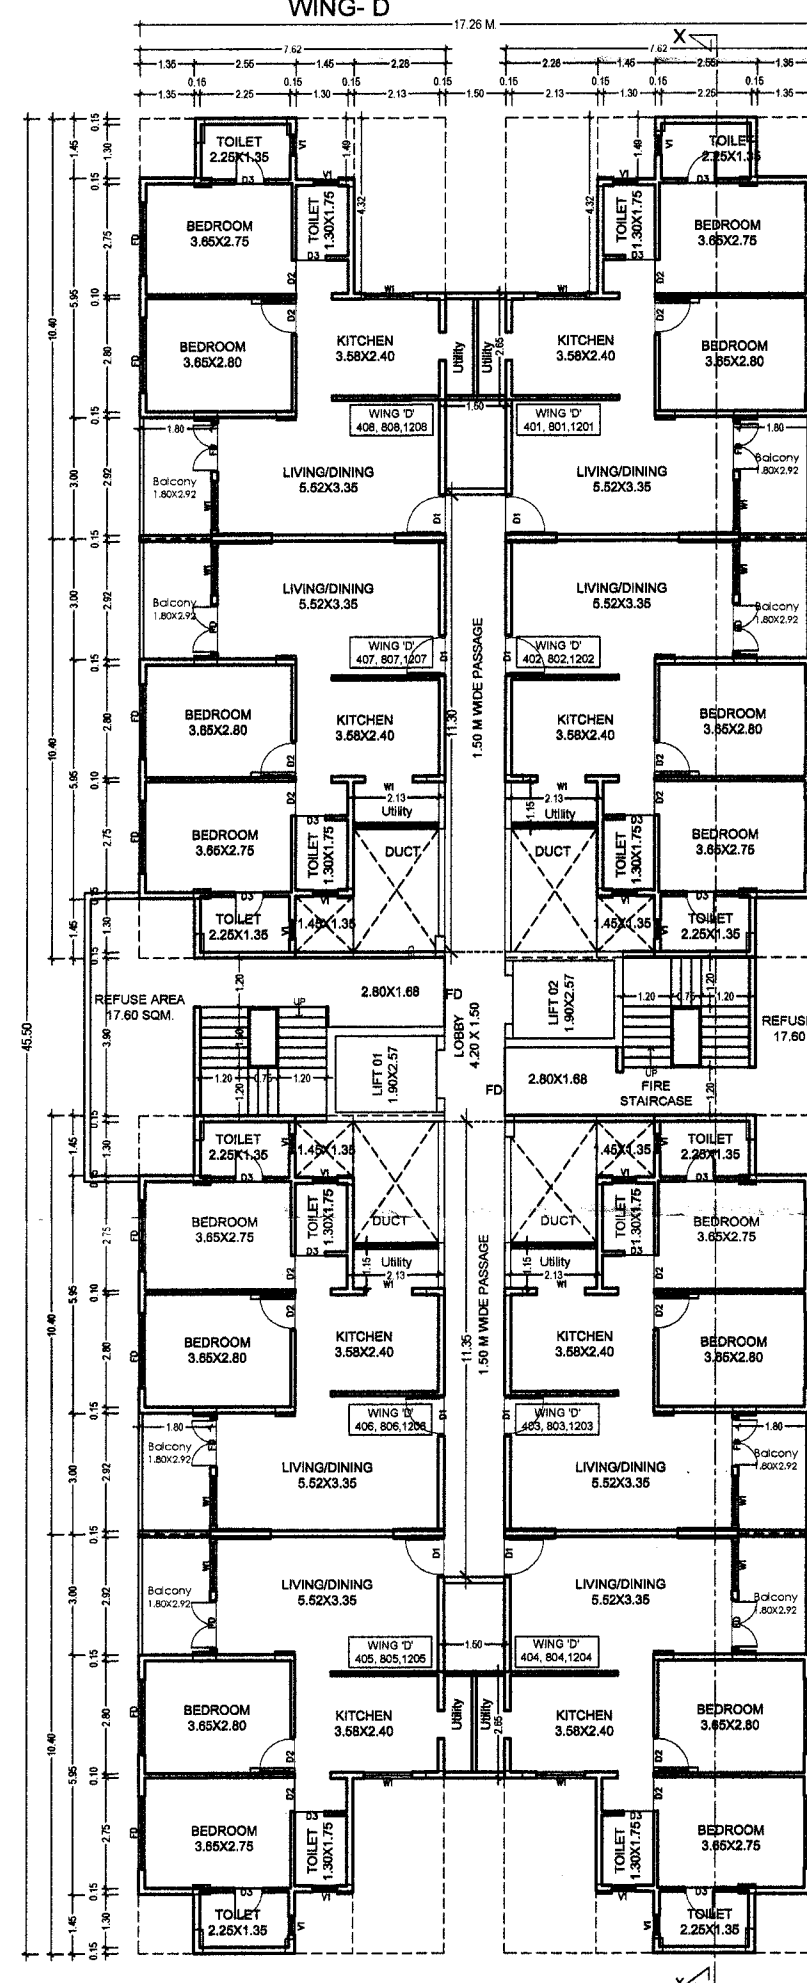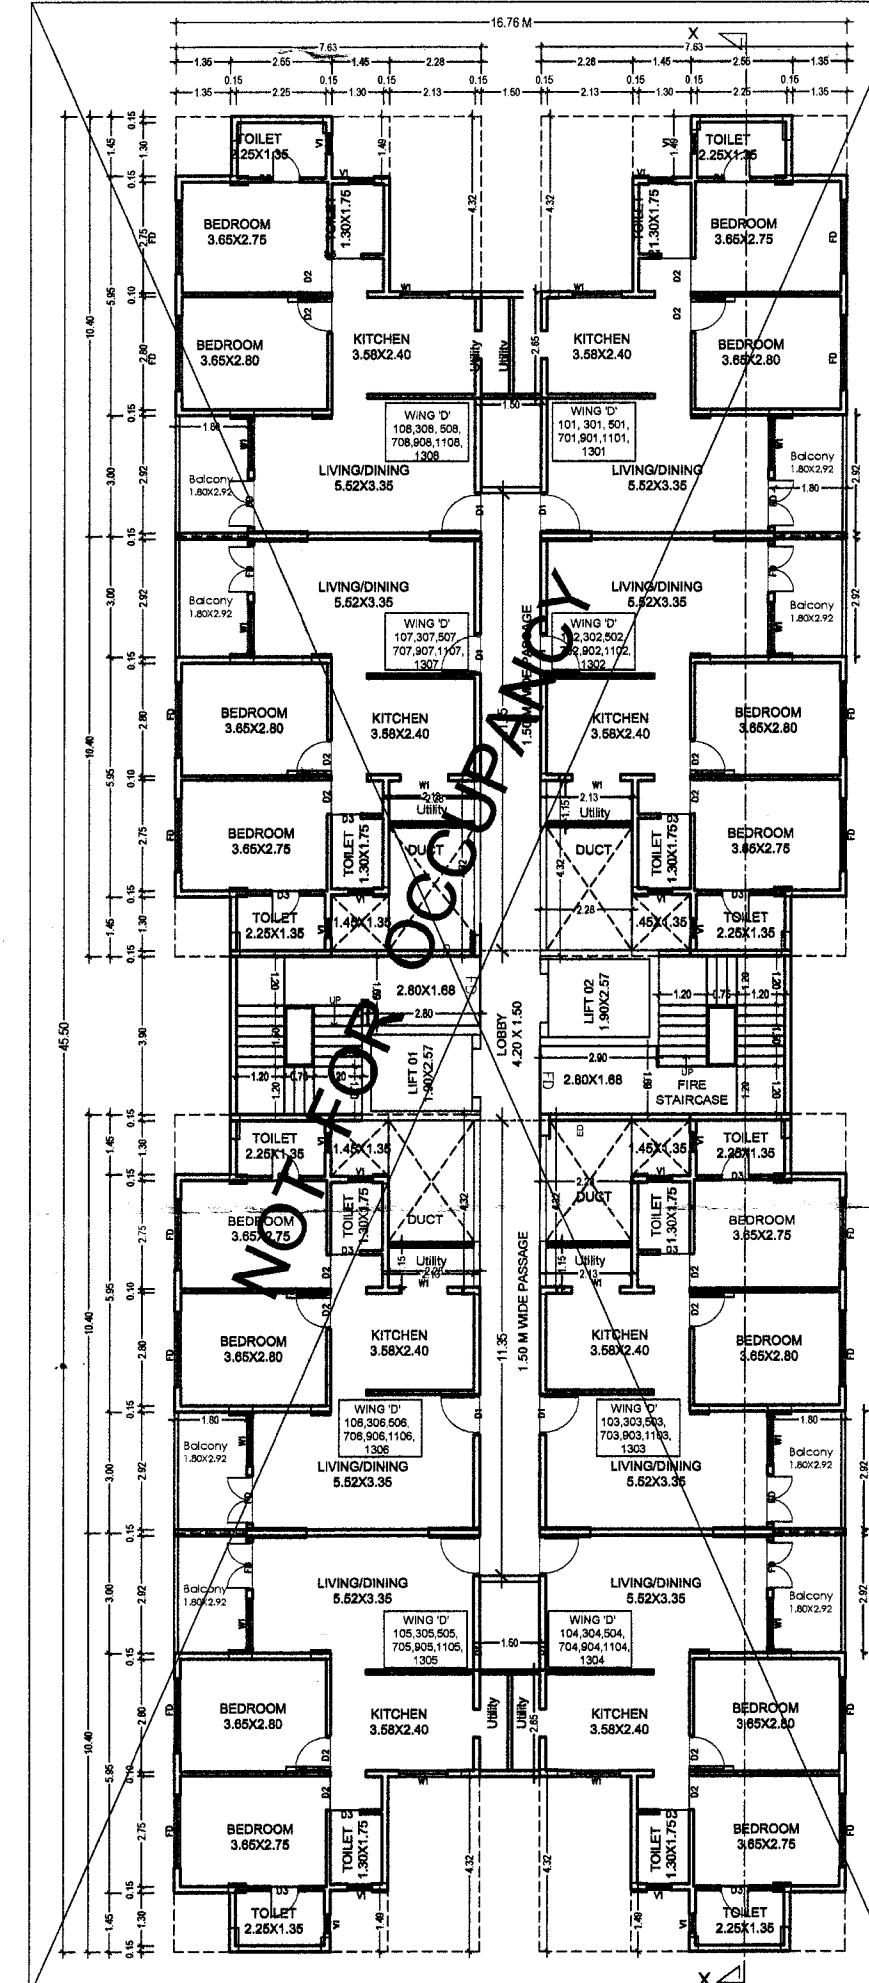NOT FOR OCCUPANCY

SECTION - XX
BUILDING-C (WING- D) SCALE 1:100ELEVATION SCALE 1:100
BUILDING-C WING- DBUILDING-C WING- D
TYPICAL ODD FLOOR PLAN
(1st, 3rd, 5th, 7th, 9th, 11th Floor)
SCALE 1:100BUILDING-C WING- D
TYPICAL EVEN FLOOR PLAN
(2nd, 6th, 10th, 14th Floor)
SCALE 1:100BUILDING-C WING- D
TYPICAL REFUGE FLOOR PLAN
(4th, 8th, 12th Floor)
SCALE 1:100BUILDING-C WING- D
13th & 14th FLOOR PLAN
SCALE 1:100B/U/P AREA DIAGRAM & CALCULATION
BUILDING-C (WING- D)