



APPROVED
The Plans are approved in
As per the conditions Mentioned in
the accompanying commencement
Certificate No. dated
13/11/2015
29/09/2024
Executive Engineer
TOWN PLANNING
Nashik Municipal Corporation
Nashik

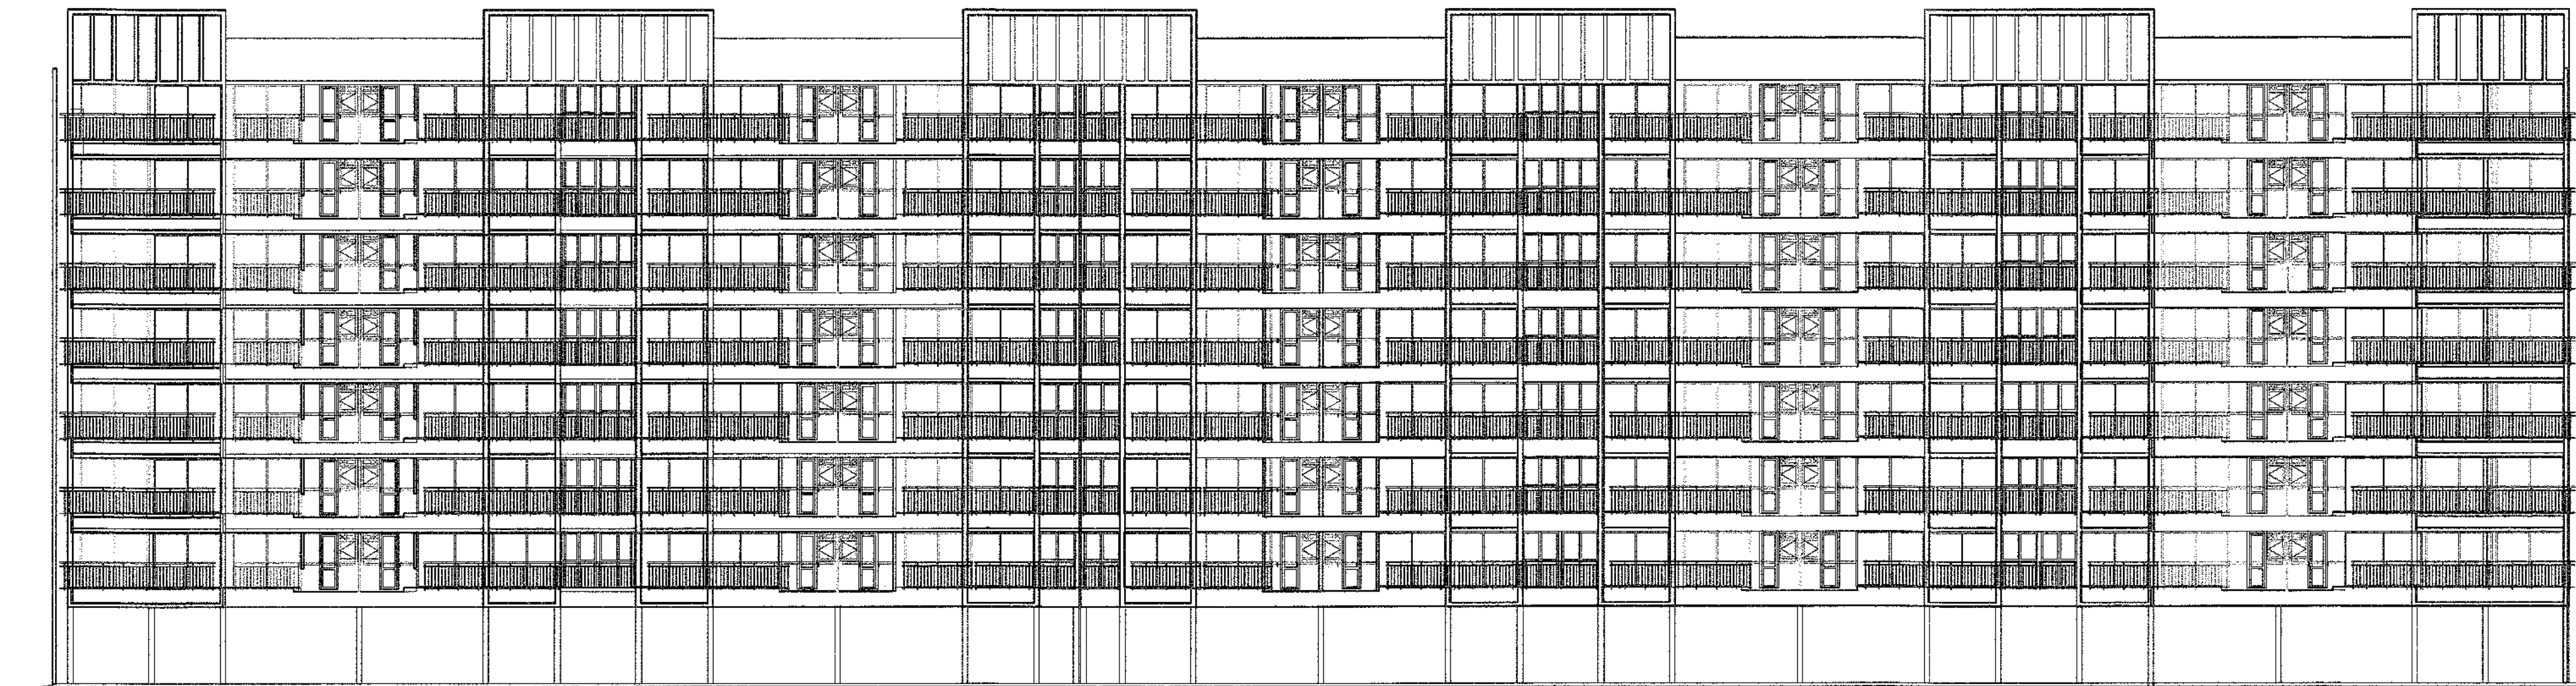

ELEVATION
SCALE -1:100
(BUILDING H,I,J & K)

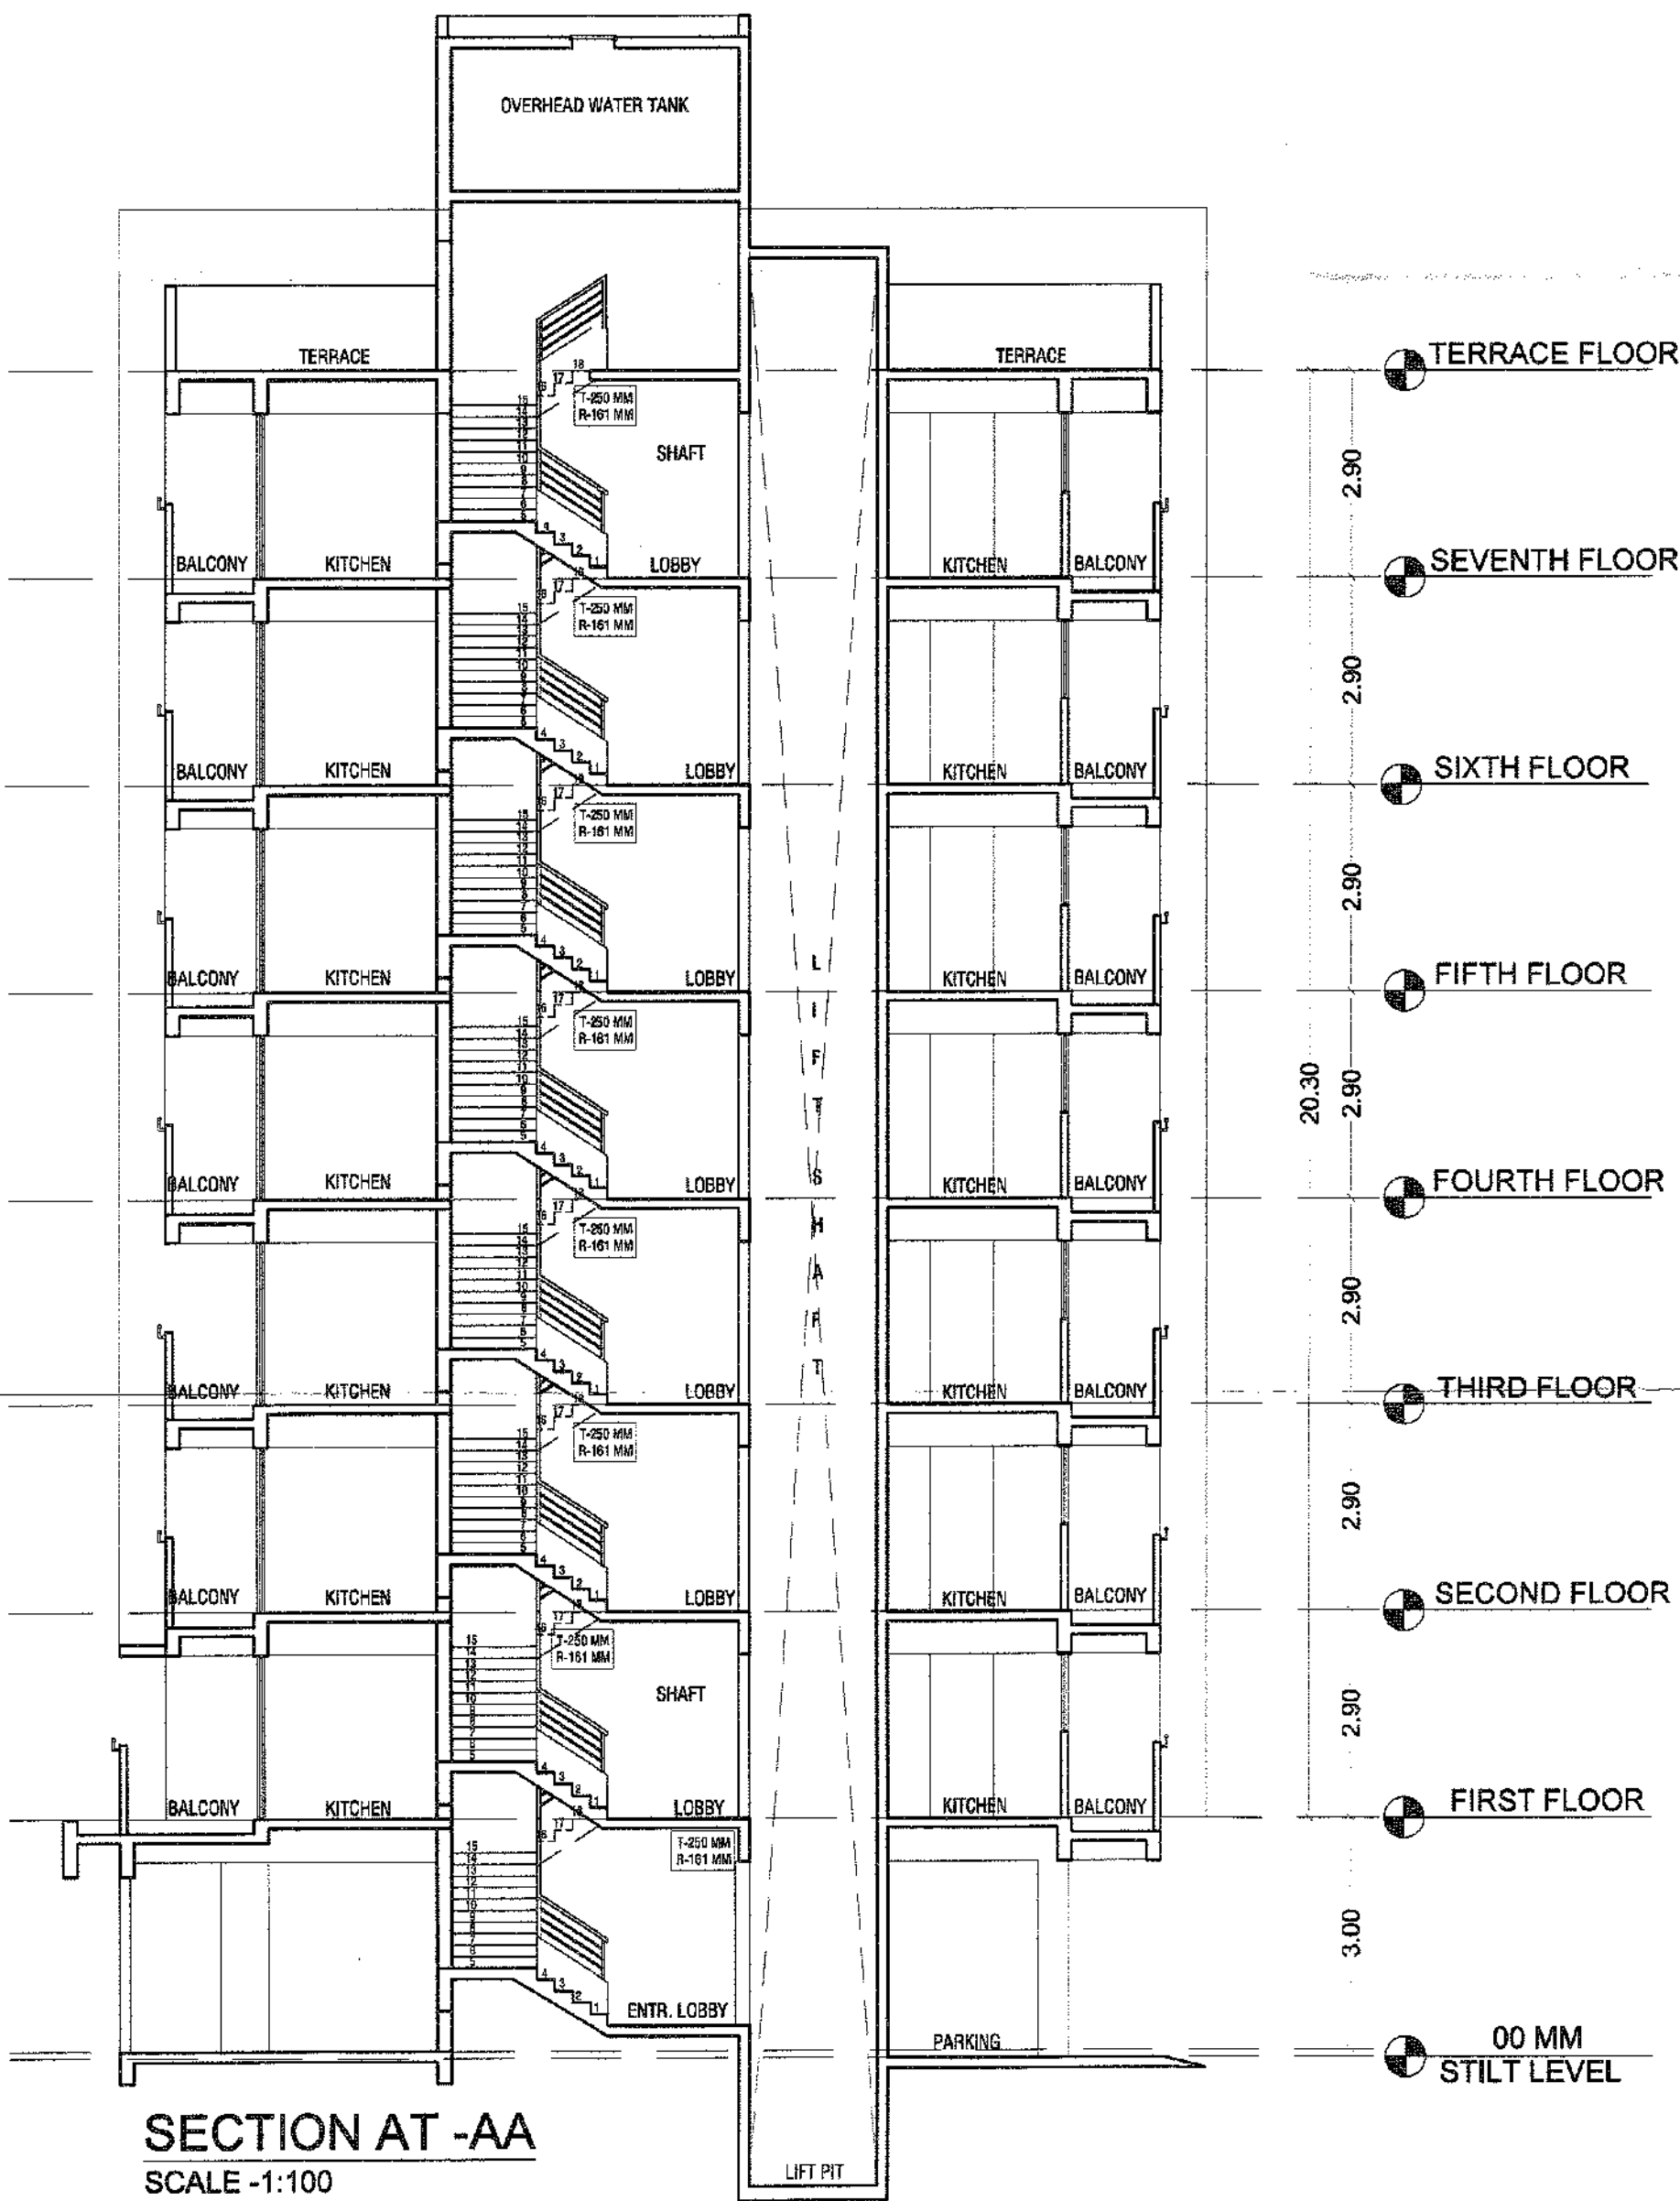

SECTION AT -AA
SCALE -1:100
BUILDING H,I,J & K

CARPET AREA (WING - H1,I1,J1,K1)						
FLOOR NAME	FLAT NO.	CARPET AREA PER FLAT	BALCONY	TOTAL	TOTAL FLAT NOS.	TOTAL
TYPICAL FIRST TO SEVENTH FLOOR	101,104,201,204,301,304,401,404, 501,504,601,604,701,704	57.22	8.15	65.37	14	915.18
	102,103,202,203,302,303,402,403, 502,503,602,603,702,703	39.76	6.72	46.48	14	650.72

CARPET AREA (WING - H2,I2,J2,K2)						
FLOOR NAME	FLAT NO.	CARPET AREA PER FLAT	BALCONY	TOTAL	TOTAL FLAT NOS.	TOTAL
TYPICAL FIRST TO SEVENTH FLOOR	101,102,103,104,201,202,203,204, 301,302,303,304,401,402,403,404, 501,502,503,504,601,602,603,604, 701,702,703,704	39.76	6.72	46.48	28	1301.44

CARPET AREA (WING - H3,I3,J3,K3)						
FLOOR NAME	FLAT NO.	CARPET AREA PER FLAT	BALCONY	TOTAL	TOTAL FLAT NOS.	TOTAL
TYPICAL FIRST TO SEVENTH FLOOR	101,102,103,104,201,202,203,204, 301,302,303,304,401,402,403,404, 501,502,503,504,601,602,603,604, 701,702,703,704	39.76	6.72	46.48	28	1301.44

CARPET AREA (WING - H4,I4,J4,K4)						
FLOOR NAME	FLAT NO.	CARPET AREA PER FLAT	BALCONY	TOTAL	TOTAL FLAT NOS.	TOTAL
TYPICAL FIRST TO SEVENTH FLOOR	101,102,103,104,201,202,203,204, 301,302,303,304,401,402,403,404, 501,502,503,504,601,602,603,604, 701,702,703,704	39.76	6.72	46.48	28	1301.44

CARPET AREA (WING - H5,I5,J5,K5)						
FLOOR NAME	FLAT NO.	CARPET AREA PER FLAT	BALCONY	TOTAL	TOTAL FLAT NOS.	TOTAL
TYPICAL FIRST TO SEVENTH FLOOR	101,104,201,204,301,304,401,404, 501,504,601,604,701,704	39.76	6.72	46.48	14	650.72
	102,103,202,203,302,303,402,403, 502,503,602,603,702,703	57.22	8.15	65.37	14	915.18

SCHEDULE OF DOOR /WINDOW		
D	1.05X2.300	T. W. FRAME PANELLED
D1	0.900X2.300	T. W. FRAME PANELLED
D2	0.750X2.300	T. W. FRAME FLUSHED DOOR
W	1.800x1.200	T. W. GLAZED WINDOW
W1	1.200x1.200	T. W. GLAZED WINDOW
W2	0.900x1.200	T. W. GLAZED WINDOW

OWNER'S DECLARATION
I/We understand hereby confirm that I/We would abide by plans sanctioned by Nashik Municipal Corporation. I/We would execute person so as to ensure the quality and safety as the work site.

(Signature)
Owner's Sign

(REVISED)
PROPOSED GROUP HOUSING SCHEME 'APNA GHAR' ON GANGAPUR S. NO. 48/2/A & 50/2 CANAL ROAD, SOMESHWAR- SATPUR LINK ROAD , DISTRICT- NASHIK FOR :- Shweta Infrastructures And Housing India Pvt. Ltd.

SIGNATURE OF ARCHITECT	SIGNATURE OF STRUCTURAL ENG.	SIGNATURE OF OWNER
<i>(Signature)</i>	<i>(Signature)</i>	<i>(Signature)</i>


ARCHITECT
SUMIT & BANSRI KUMATH

Gauri Bungalow, SSA-4,
Ashwin Nagar, Nashik-422009.
Ph-0253 2394485
Email- sumitkumath@gmail.com
WEB: sumitkumath.com


APPROVED

The Plans amended in
As per the conditions mentioned in
the accompanying commencement
Certificate No. dated
13.11.2016

Executive Engineer
TOWN PLANNING
Nashik Corporation

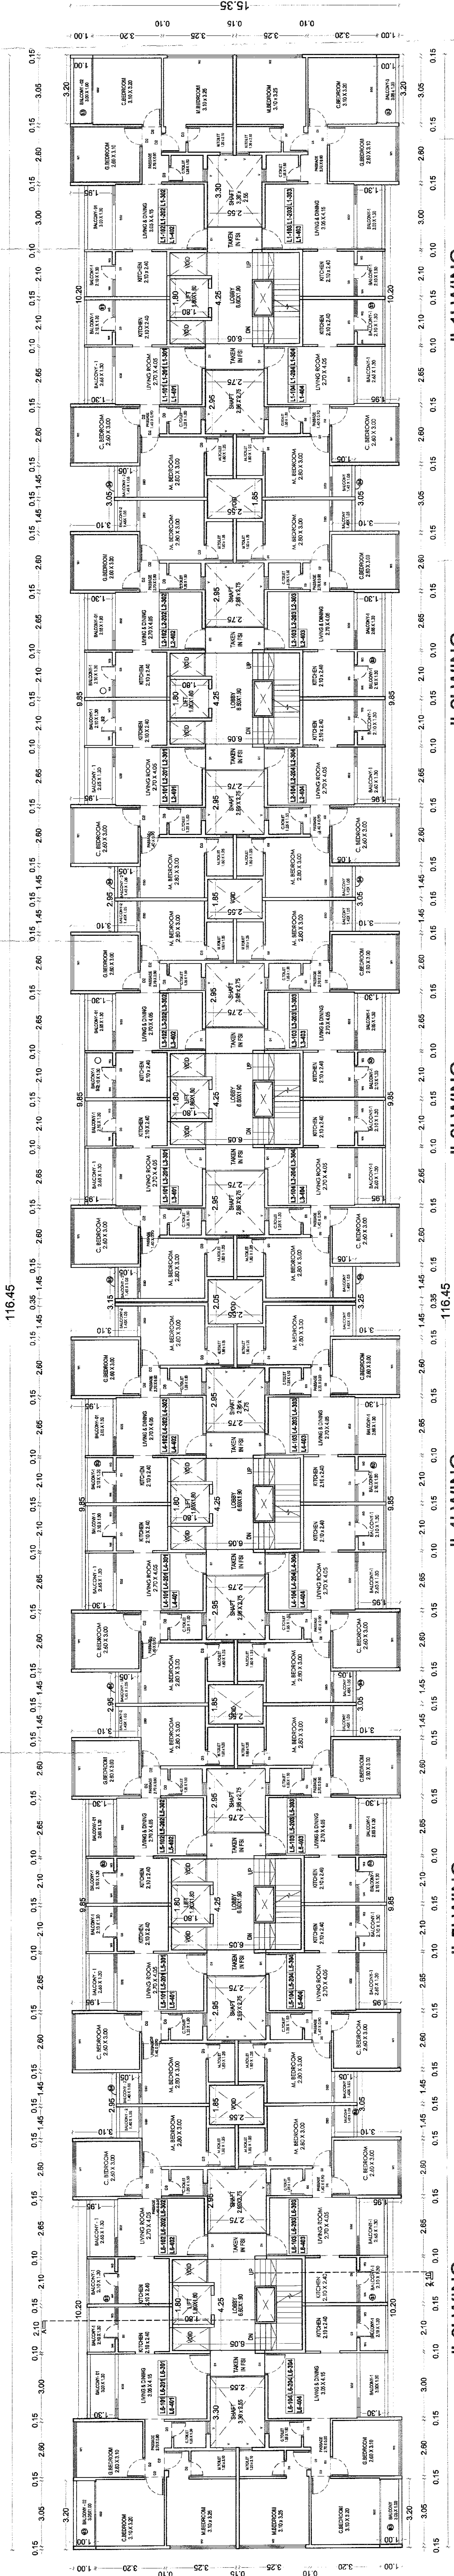

'L' BUILDING TYPICAL 1ST TO 4TH FLOOR PLAN
SCALE:1:100

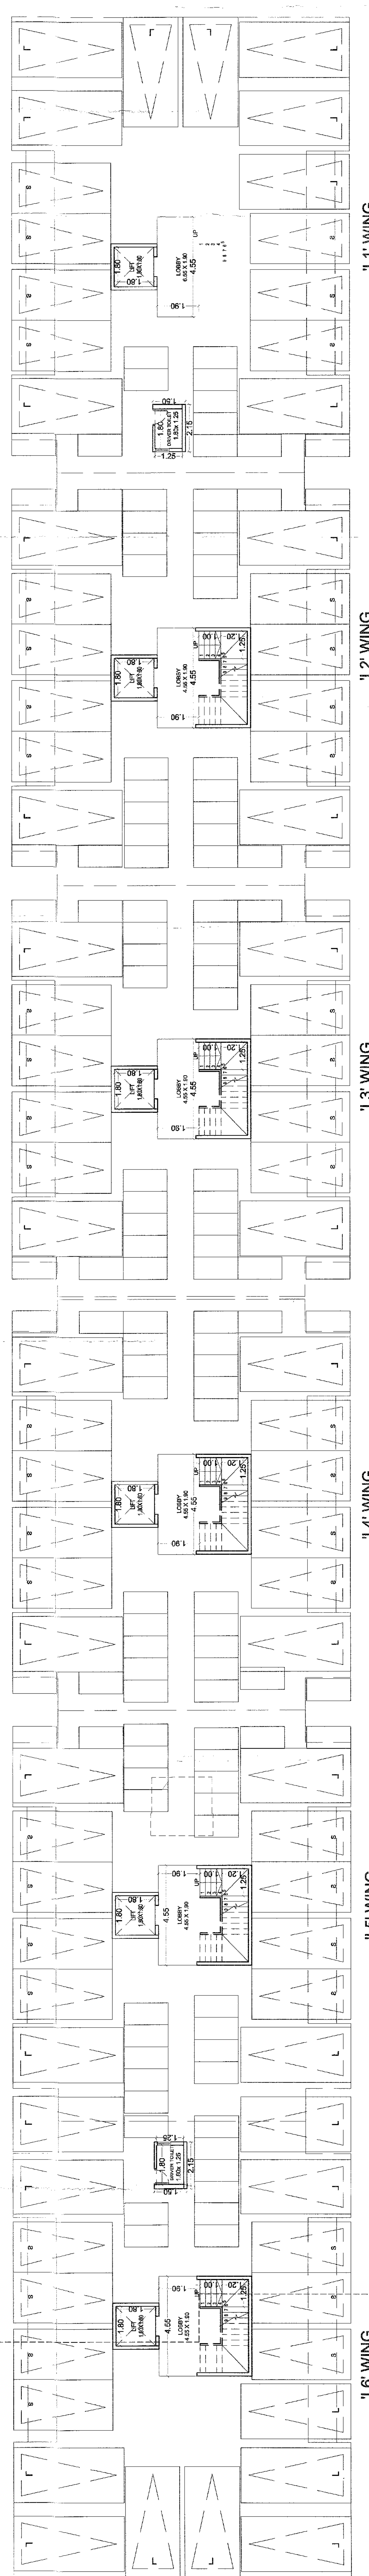

PARKING FLOOR PLAN (BUILDING L)
SCALE:1:100

SCHEDULE OF DOOR WINDOW	
D	1.05X2.300 T. W. FRAME PANELLED
D1	0.80X2.300 T. W. FRAME PANELLED
D2	0.75X2.300 T. W. FRAME FLUSHED DOOR
W	1.80X1.200 T. W. GLAZED WINDOW
W1	1.20X1.200 T. W. GLAZED WINDOW
W2	0.80X1.200 T. W. GLAZED WINDOW

OWNER'S DECLARATION
We understand hereby confirm that this would be used as per the approved plans and specifications and we would not alter the same without the permission of the competent authority and safety as the work site.

[Signature]
Date: 13/11/2016

(REVISED)
PROPOSED GROUP HOUSING SCHEME 'APNA GHAR'
ON GANGAPUR S. NO. 48/2A & 50/2 CANAL ROAD,
SOMESHWAR-SATPUR LINK ROAD, DISTRICT-
NASHIK FOR:-
Shweta Infrastructures And Housing India Pvt. Ltd.

SIGNATURE OF ARCHITECT
[Signature]

SIGNATURE OF STRUCTURAL ENG.
[Signature]

SIGNATURE OF OWNER
[Signature]

ARCHITECT
SUMIT & BANSRI KUMATH

Gauri Bungalow, SSA-4,
Ashwin Nagar, Nashik-422008.
Ph:0253 2394465
Email: sumitkumath@gmail.com
WEB: sumitkumath.com

