



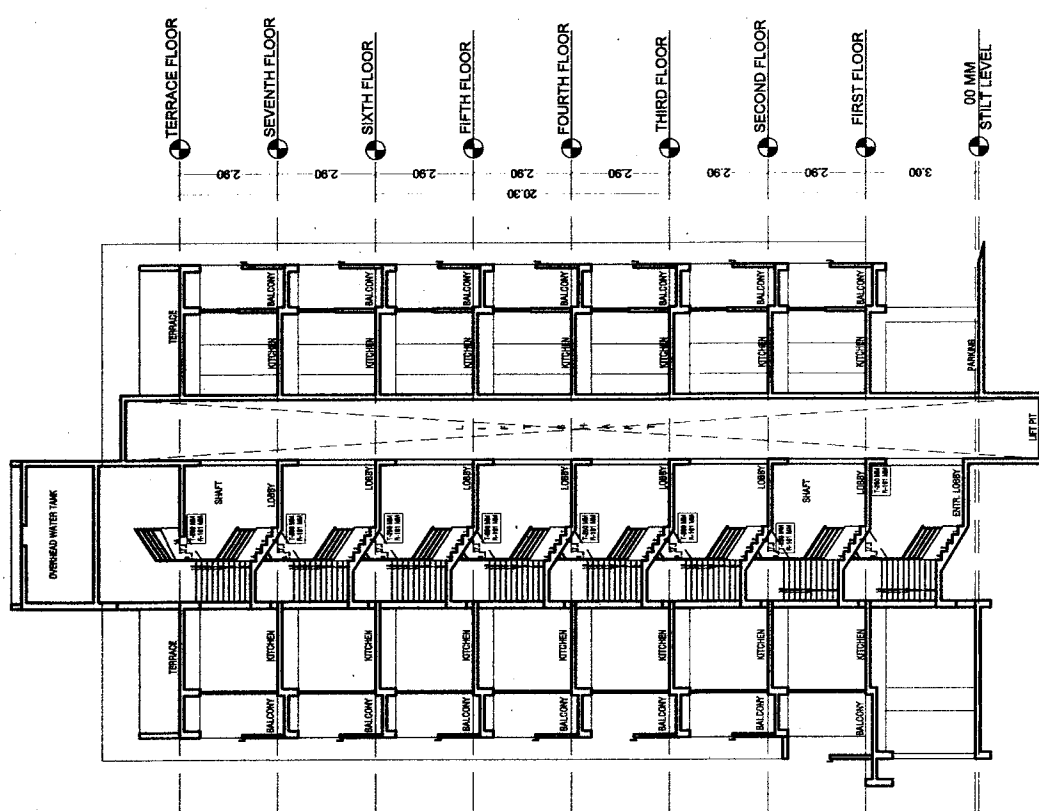

AREA CALC. FOR (G BUILDING)									
GROUND FLOOR.									
(IN SQM)									
AREA OF BLOCK		=	14.85	X	1	X	6.85	=	101.72
DEDUCTIONS									
1	11.50	X	0.75	X	1	X	2	=	17.25
TOTAL DEDUCTIONS									
101.72	-	17.25	1	X	1	=			
NET AREA									
									84.69


FLOOR NAME	FLAT NO.	CARPET AREA PER FLAT	BALCONY	TOTAL FLAT NOS.	TOTAL
TYPICAL FIRST TO SEVENTH FLOOR	101,102,103,104,201,202,203,204,301,302,303,304,401,402,403,404,501,502,503,504,601,602,603,604,701,702,703,704	39.76	6.72	48.48	1301.44

AREA CALC. FOR (G-BUILDING) 1ST FLOOR. (IN SQM)									
AREA OF BLOCK	=	93.74	X	1	X	15.35	=	1438.91	
DEDUCTIONS									
1	3.20	X	1.00	X	1	X	4	=	12.80
2	10.20	X	1.95	X	1	X	4	=	79.56
3	3.05	X	3.10	X	1	X	4	=	37.82
4	9.85	X	1.95	X	1	X	4	=	76.83
5	3.25	X	3.10	X	1	X	2	=	20.15
6	3.30	X	2.55	X	1	X	1	=	8.41
7	4.25	X	6.05	X	1	X	4	=	102.85
8	2.95	X	2.75	X	1	X	6	=	48.68
9	1.85	X	2.55	X	1	X	2	=	9.43
10	2.05	X	2.55	X	1	X	1	=	5.23
11	4.65	X	2.55	X	1	X	1	=	11.68
12	14.69	X	2.38	X	1	X	2	=	69.92
13	3.15	X	7.32	X	1	X	1	=	23.06
TOTAL DEDUCTIONS									
1438.91	-	506.80	X	1	X	1	=	932.31	
NET AREA									
506.80									

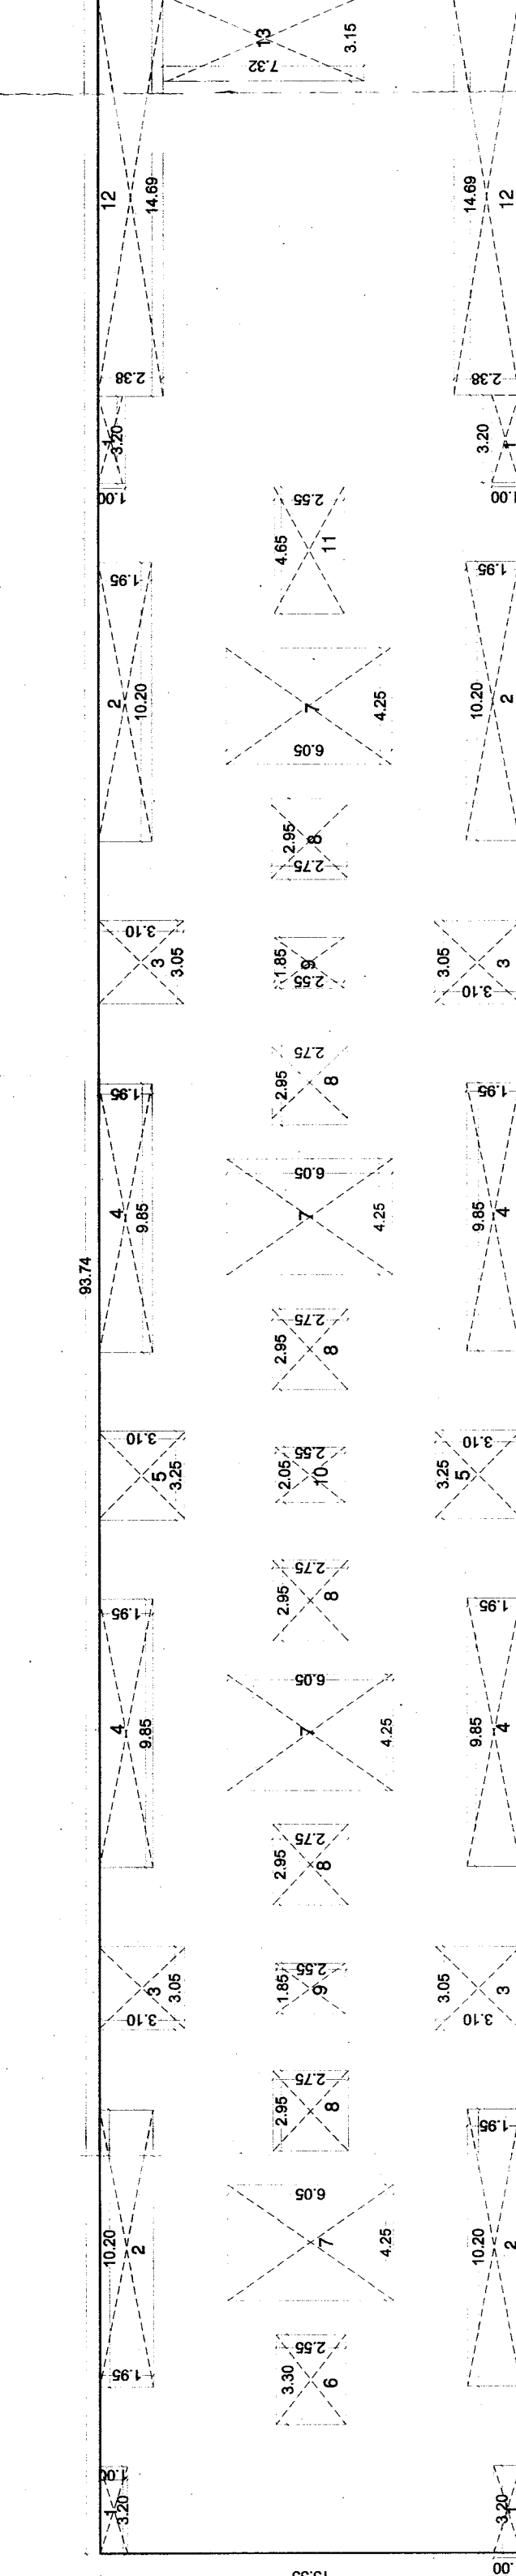


G-BUILDING GROUND FLOOR AREA DIAGRAM
SCALE:1:200

G-BUILDING FIRST FLOOR AREA DIAGRAM
SCALE:1:200

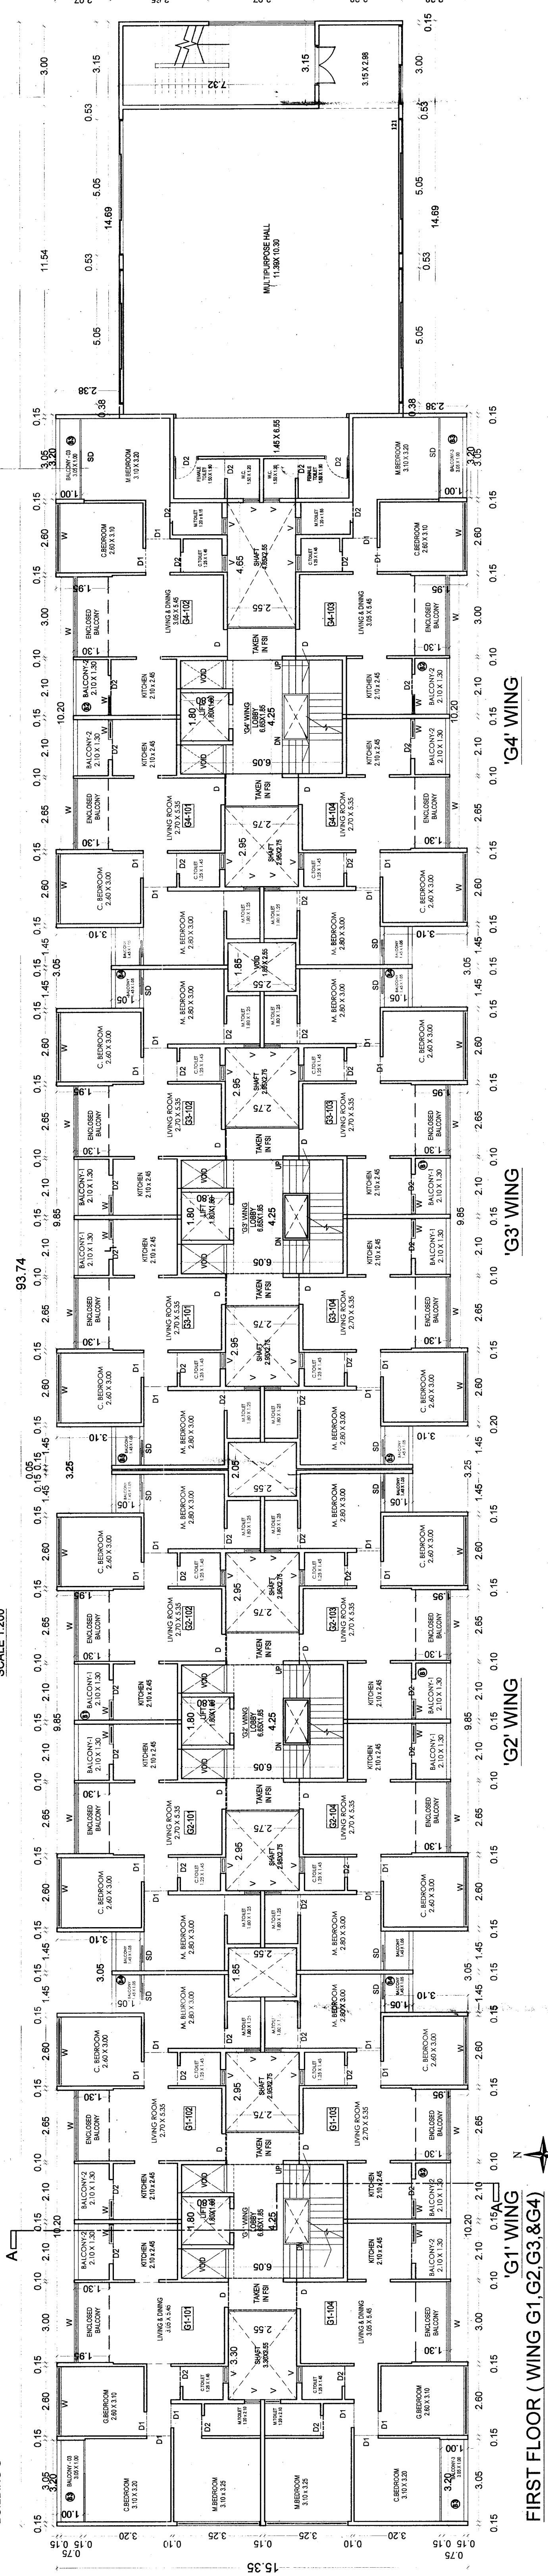

FIRST FLOOR (WING G1,G2,G3,&G4)
SCALE:1:100

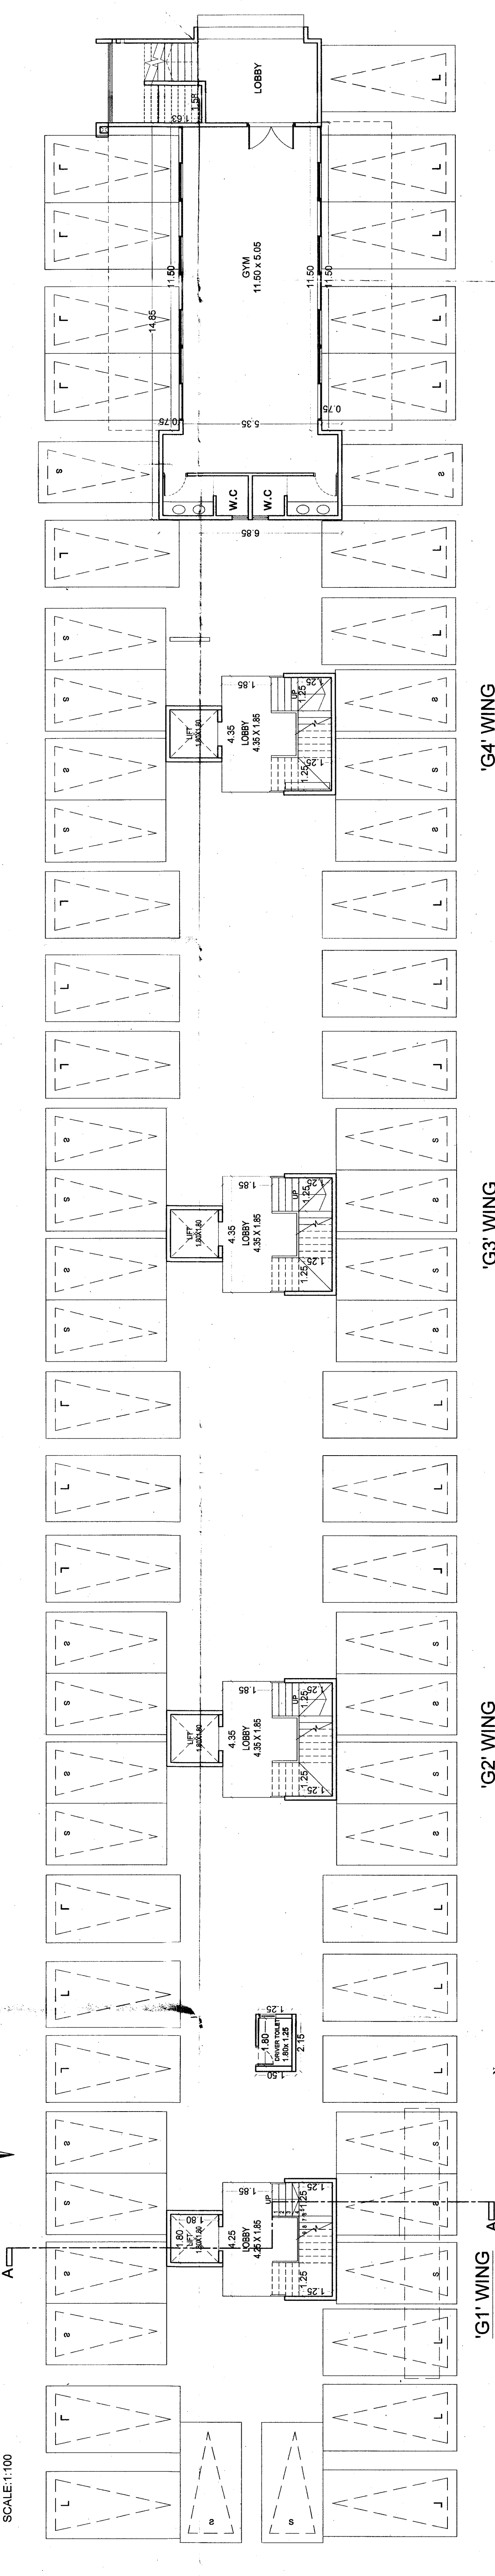

PARKING FLOOR PLAN FOR WING G1,G2,G3,&G4
SCALE:1:100

BUILDING - G

STAMP OF APPROVAL 7/15

(REVISED)
PART COMPLETION FOR (G-BUILDING) GROUP
HOUSING SCHEME 'APNA GHAR' ON GANGAPUR S.
NO. 48/2A & 50/2 CANAL ROAD, SOMESHWAR,
SATPUR LINK ROAD, DISTRICT- NASHIK
FOR :- Shweta Infrastructures And Housing India Pvt. Ltd.

APPROVED
As per the accompanying
occupancy Certificate
No. Nashik/ B1/36559/2022
Date : 16/03/2022

Executive Engineer
Nashik Municipal Corporation
Nashik

SCHEDULE OF DOOR / WINDOW		
D	1.05X2.300	T. W. FRAME PANELLED
D1	0.90X2.300	T. W. FRAME PANELLED
D2	0.75X2.300	T. W. FRAME FLUSHED DOOR
W	1.50X1.200	T. W. GLAZED WINDOW
W1	1.20X1.200	T. W. GLAZED WINDOW
W2	0.80X1.200	T. W. GLAZED WINDOW
SIGNATURE OF ARCHITECT		SIGNATURE OF STRUCTURAL ENG.
SIGNATURE OF OWNER		SIGNATURE OF OWNER

ARCHITECT
SUMIT & BANSRI KUMATH
Gauri Bungalow, SSA-4,
Aswin Nagar, Nashik-422009,
Ph-0253 2394485
Email- sumitkumath@gmail.com
WEB- sumitkumath.com