



APPROVED
The Plans amended in E.M.E. No. 10/2021 dated 23/08/2021
As per the conditions mentioned in the accompanying commencement Certificate No. C/323/2021


Executive Engineer
TOWN PLANNING
Nashik Municipal Corporation
Nashik

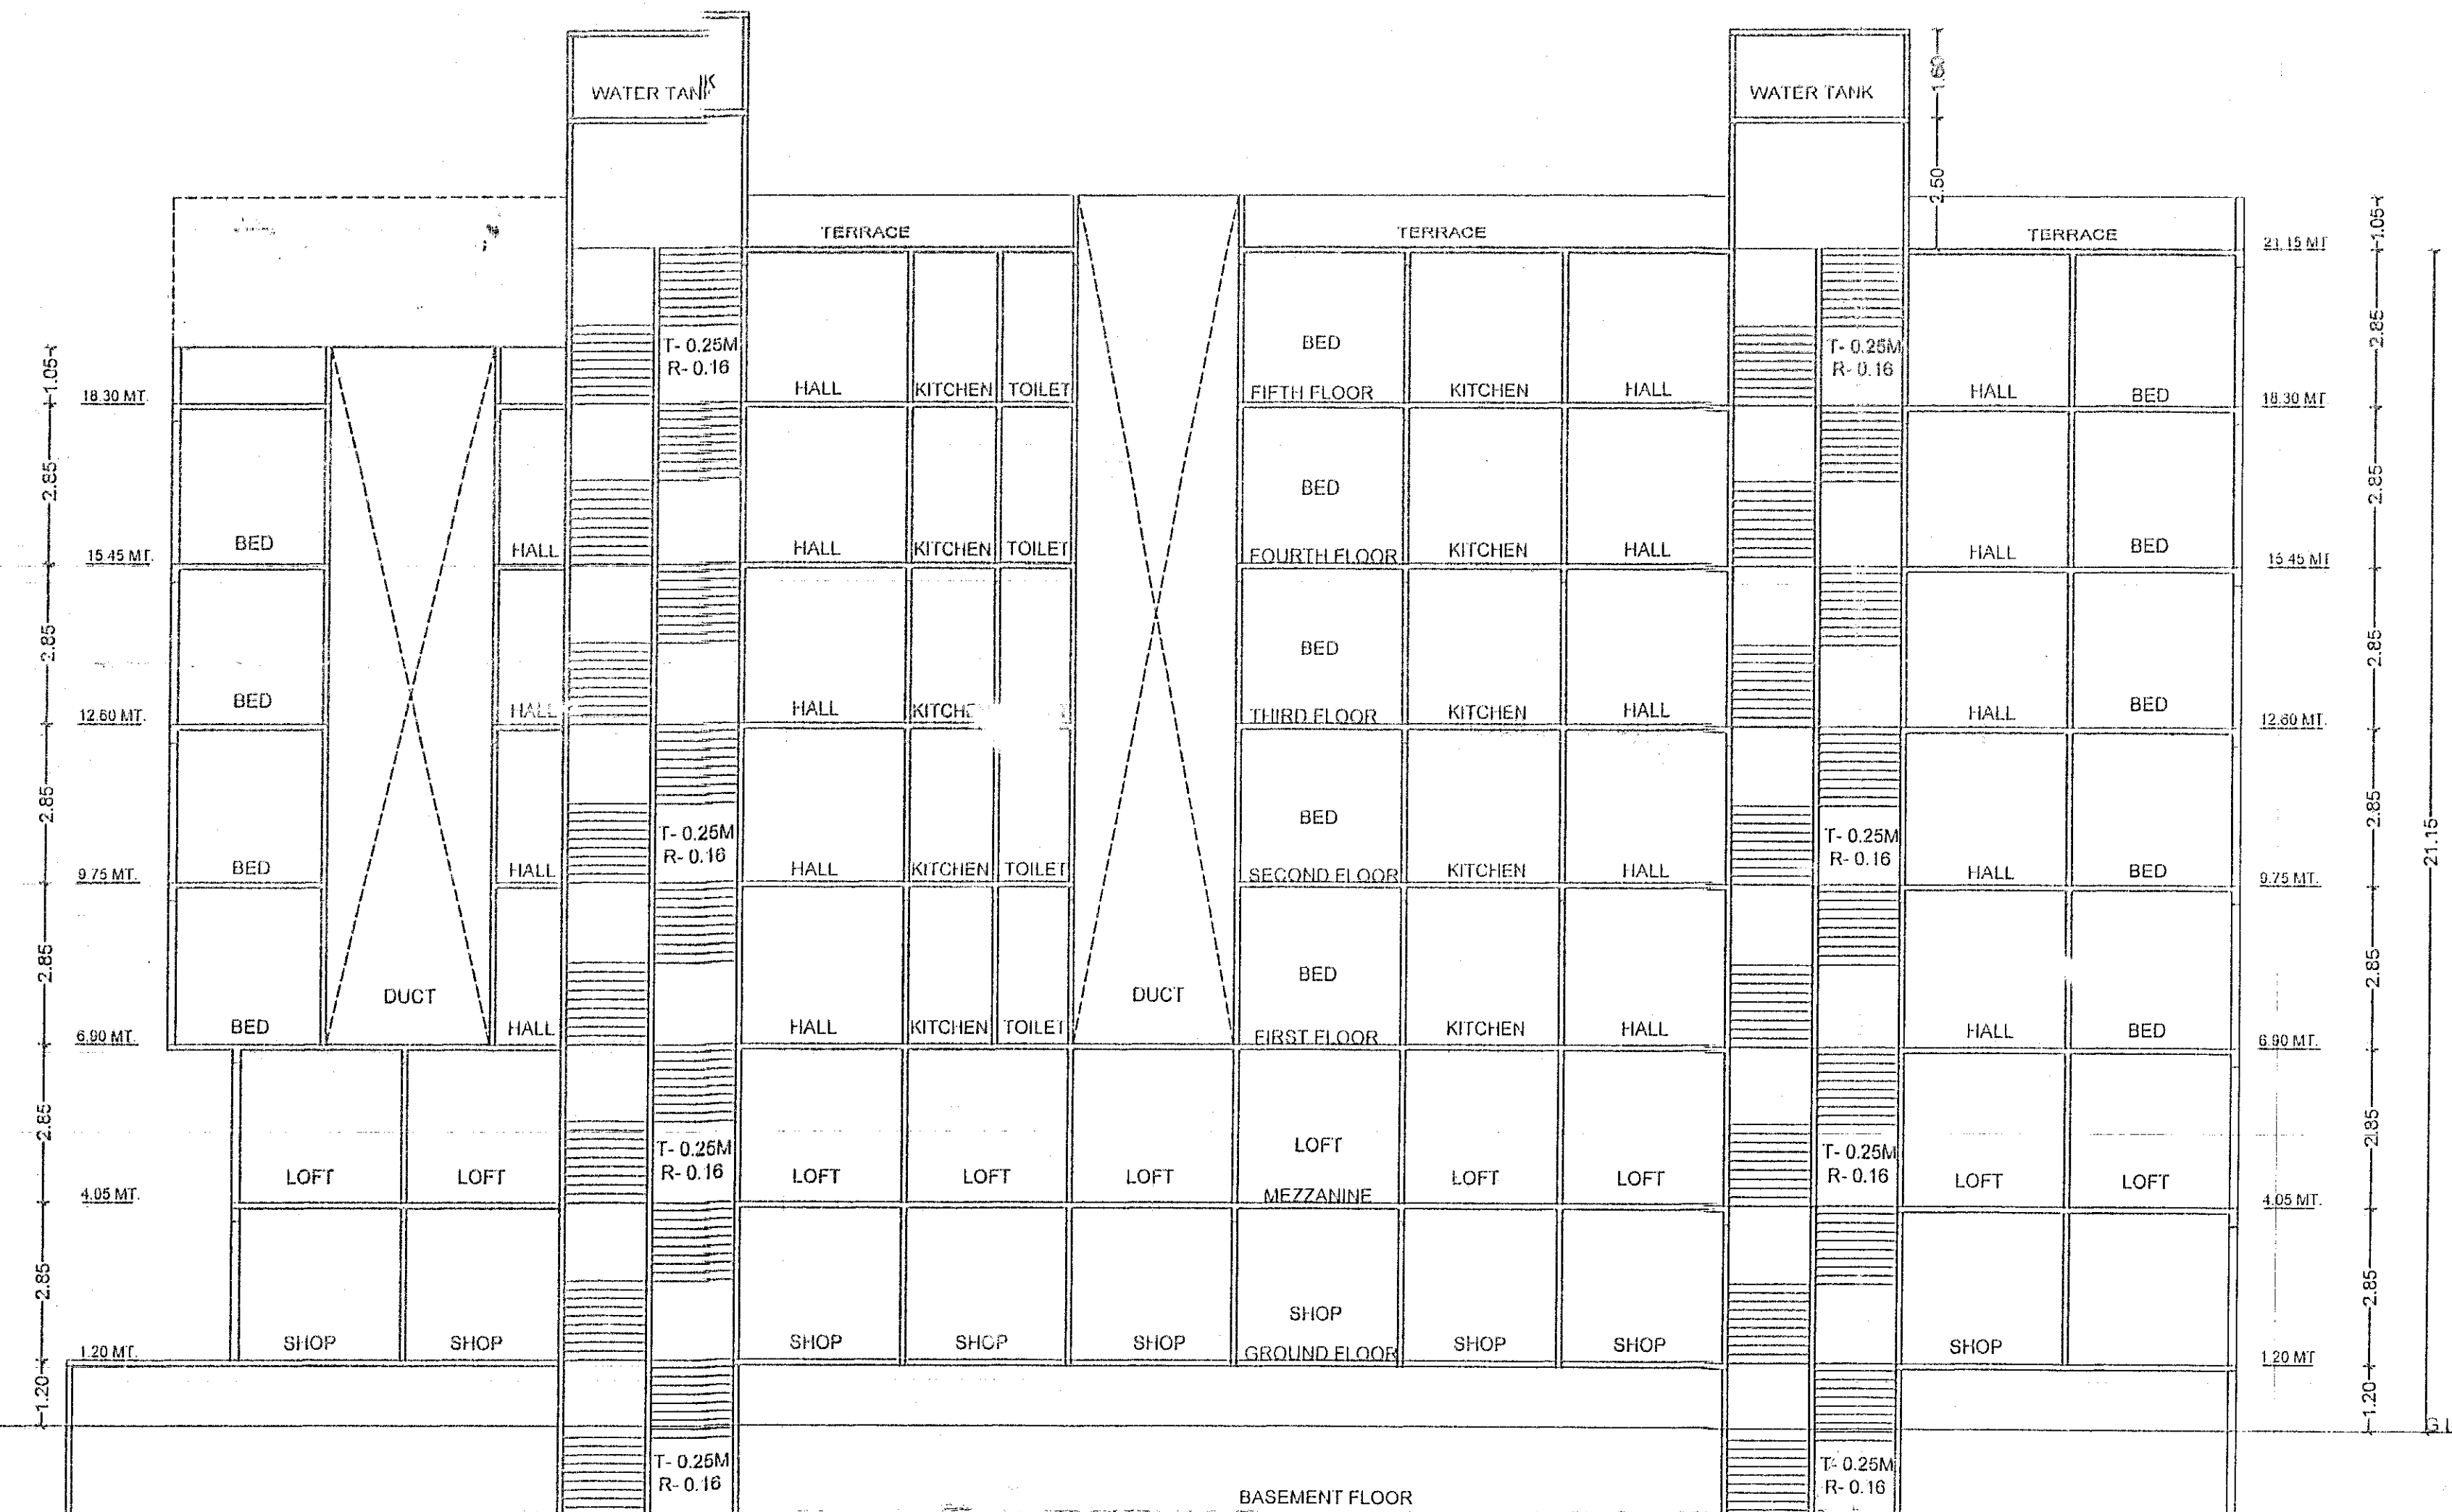

SECTION AT B-B
SCALE 1:100

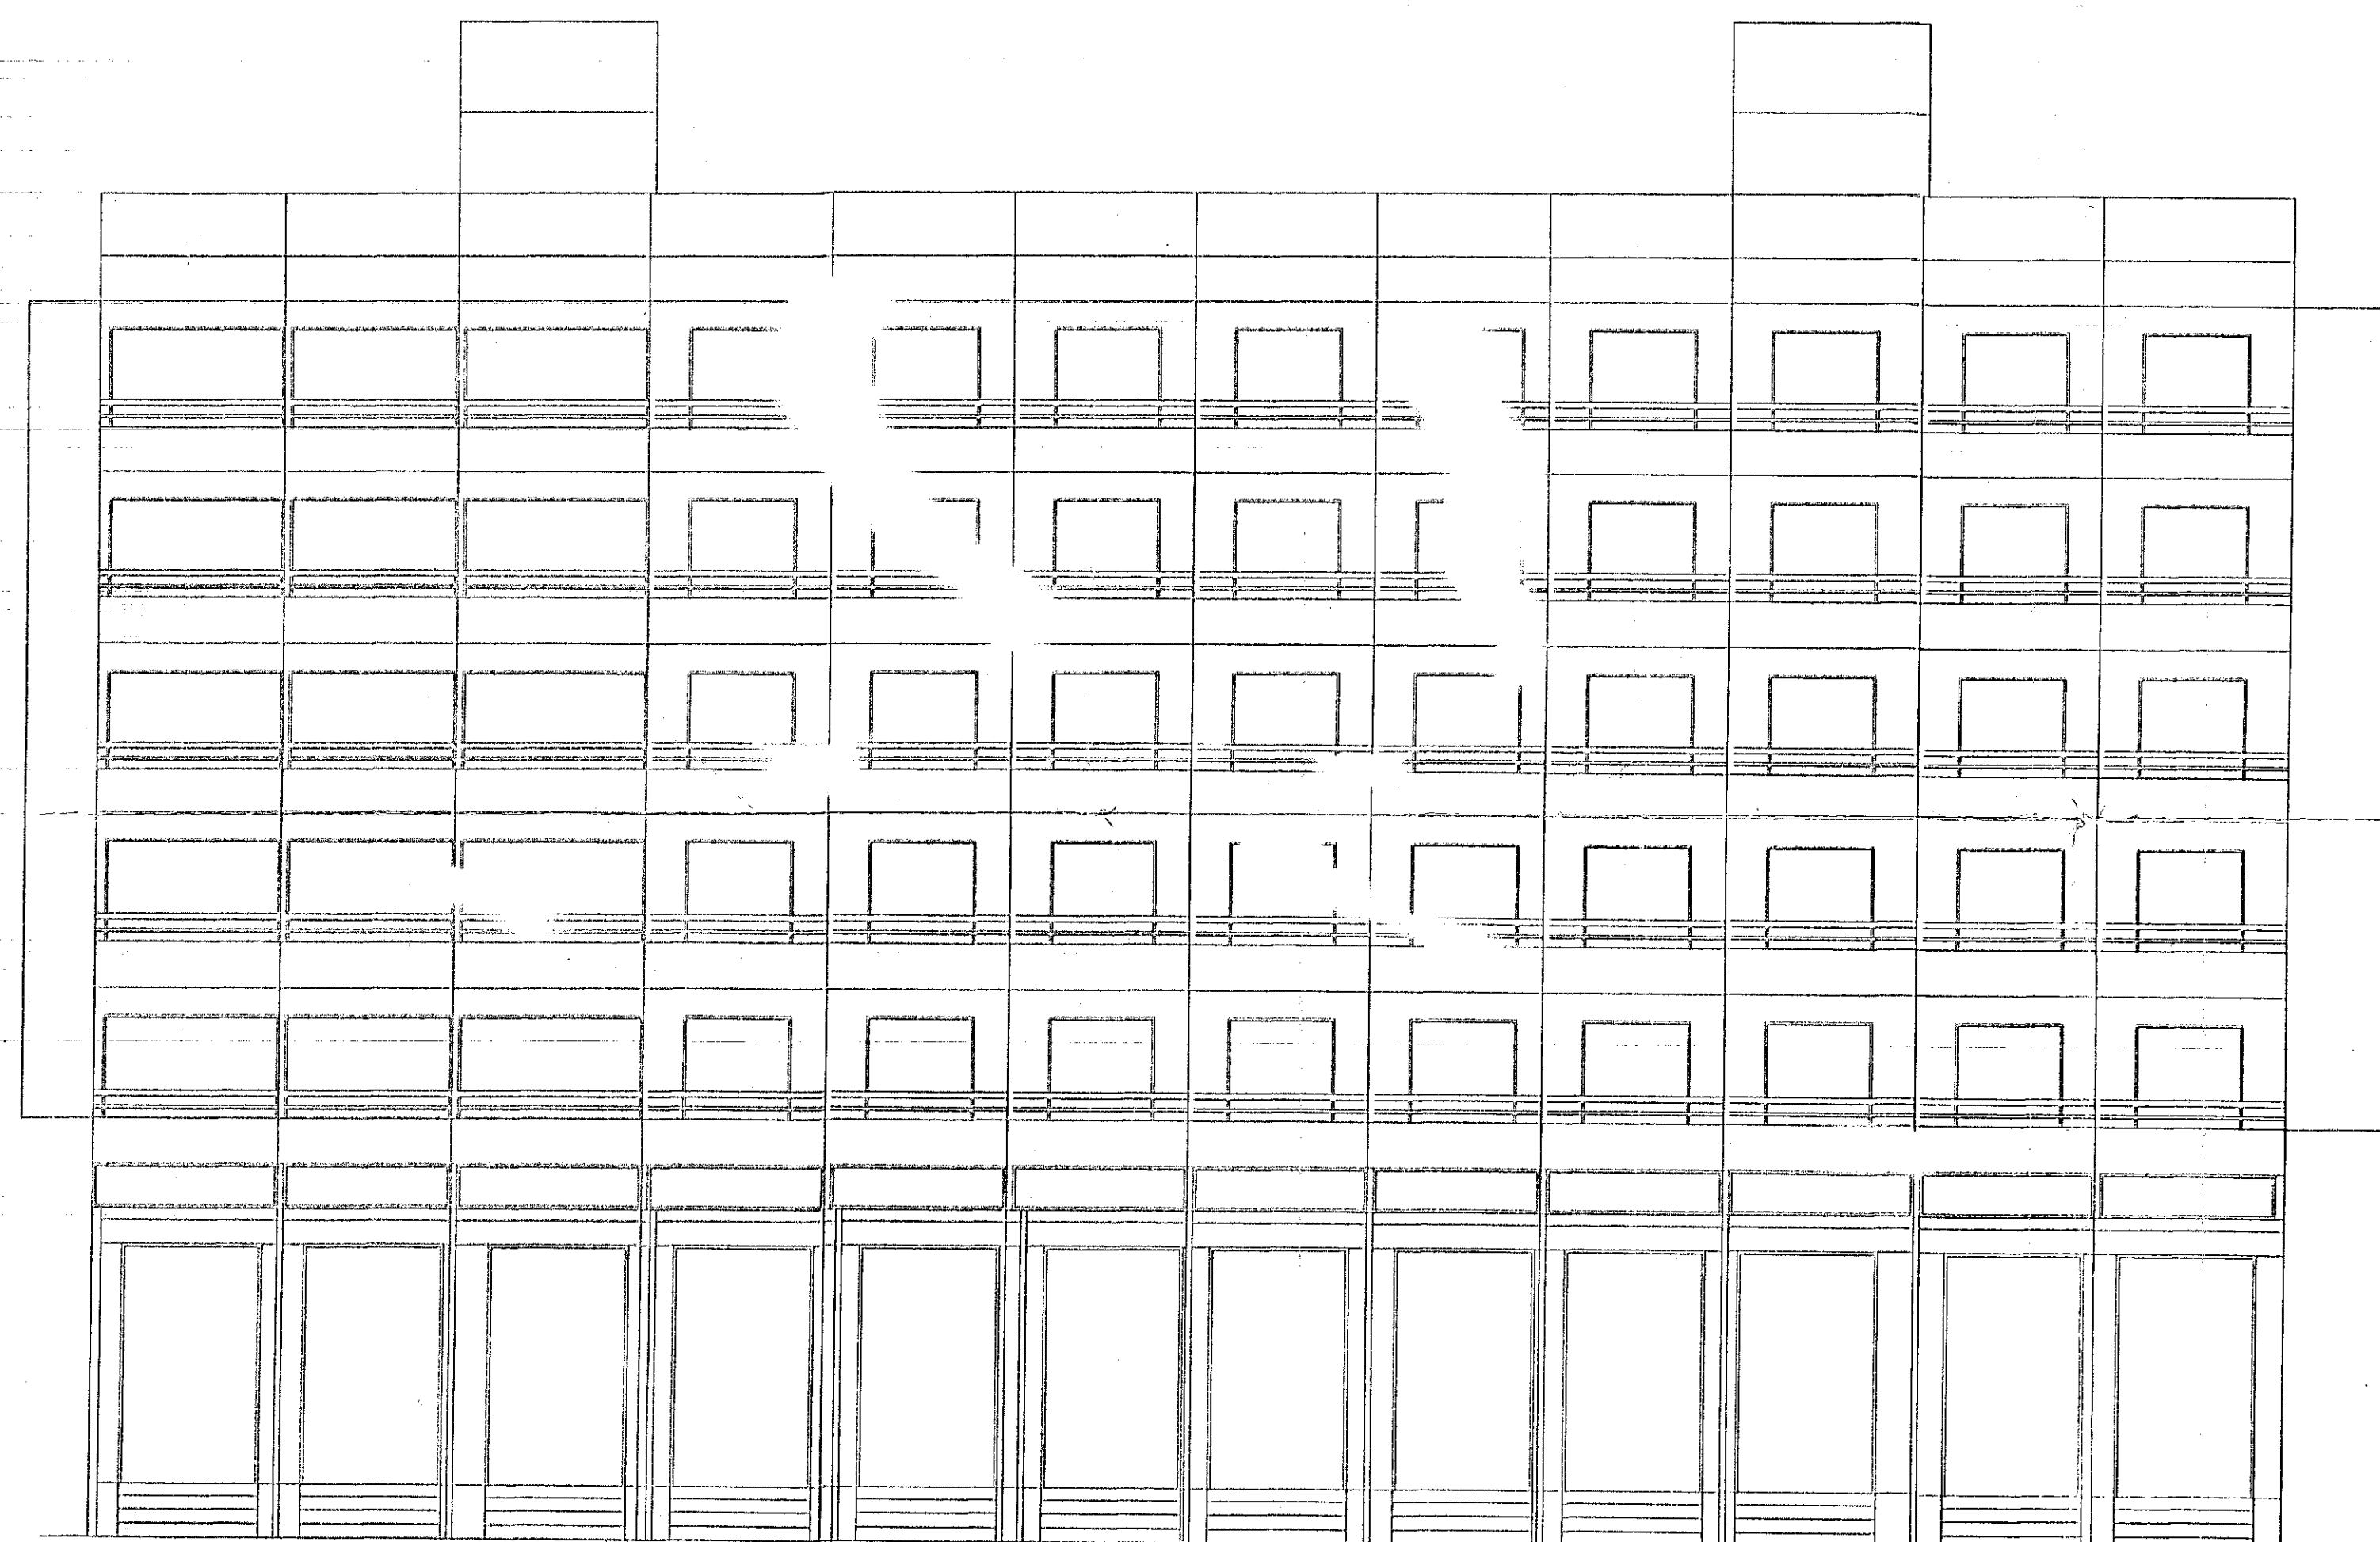

FRONT ELEVATION
SCALE 1:100

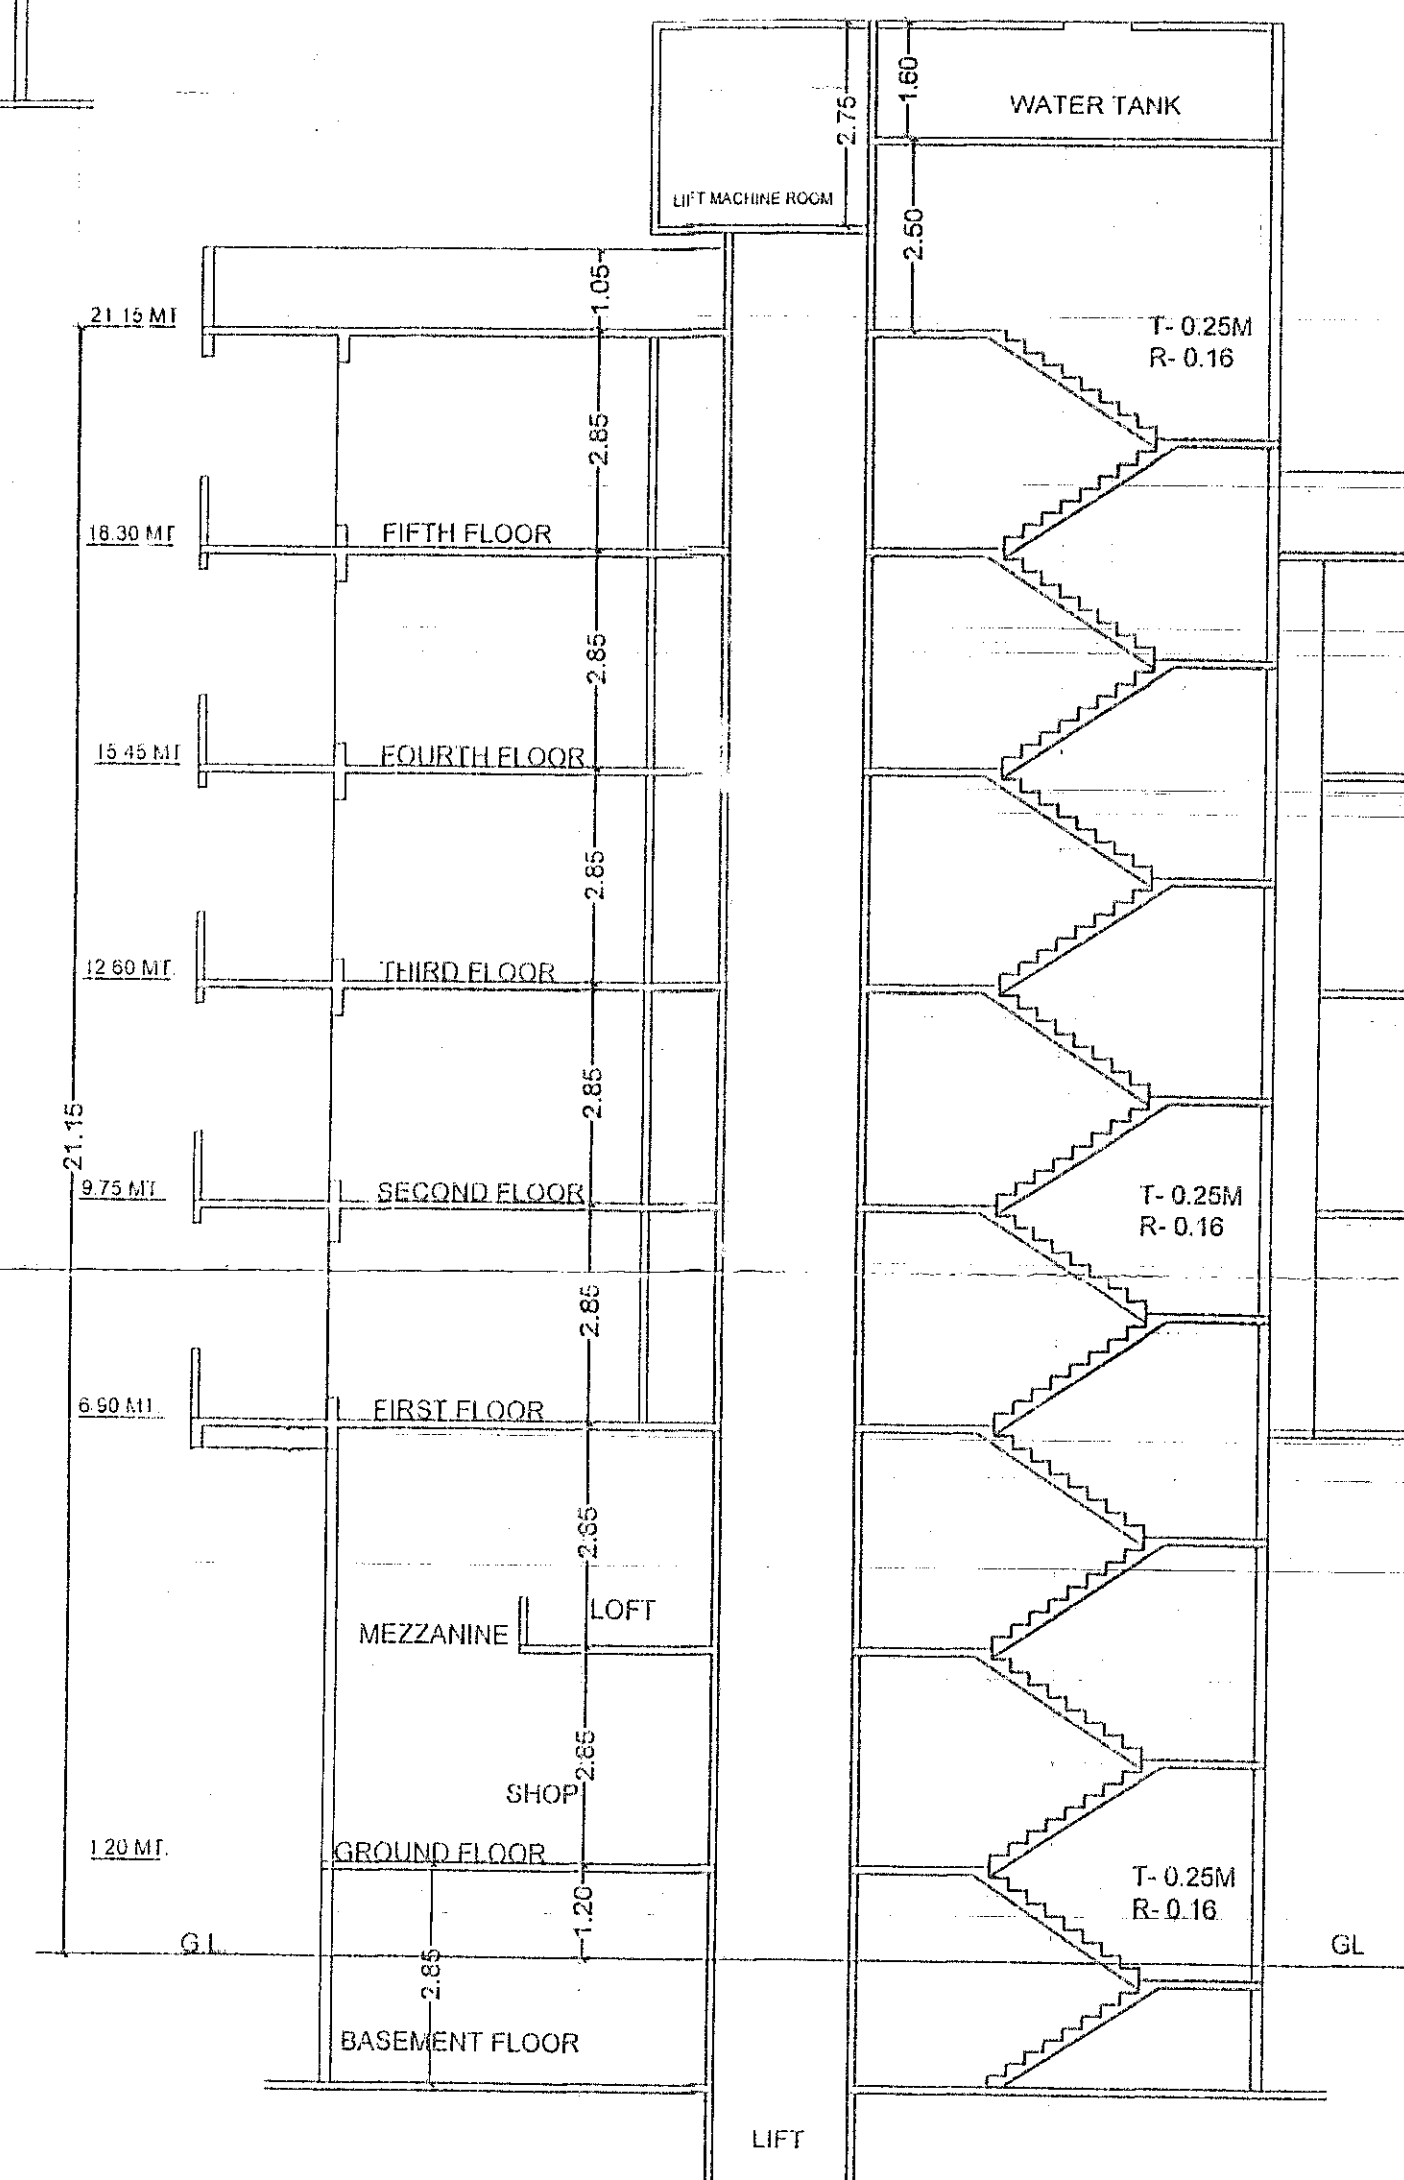

SECTION AT A-A
SCALE 1:100

REVISED B.P. FOR COMMERCIAL CUM RESI. BUILDING
ON S.NO. 227/2B/1+2+3, P.NO. 11,
AT. NASHIK SHIWAR, TAL./DIST- NASHIK.
FOR- M/S. MATOSHRI BUILDCON

ER.A.S. WAGH

STRU. ER. D. V. PATIL

MATOSHRI BUILDCON

ARCH/ ENGI. SIGN.


STRU. ENGINEER SIGN.

MATOSHRI BUILDCON

OWNER SIGN.

OWNER SIGN.

OWNER SIGN.

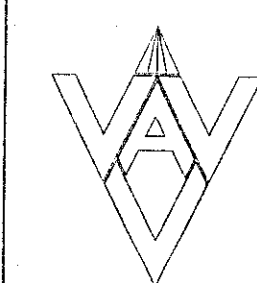

WAGH-VISPUTE ASSOCIATE

Er. A.S. WAGH (B.E. CIVIL)

Regd No-43 /62/ Dec. 2015.

10, Samarth Sankul New Tambat Lane,
Ashok Stambh. Nashik-422001.

DRG NO.	JOB NO.	SCALE	DATE	CAD. BY	CHK. BY
AS SHOWN	1-03-2021				A.S.W.