
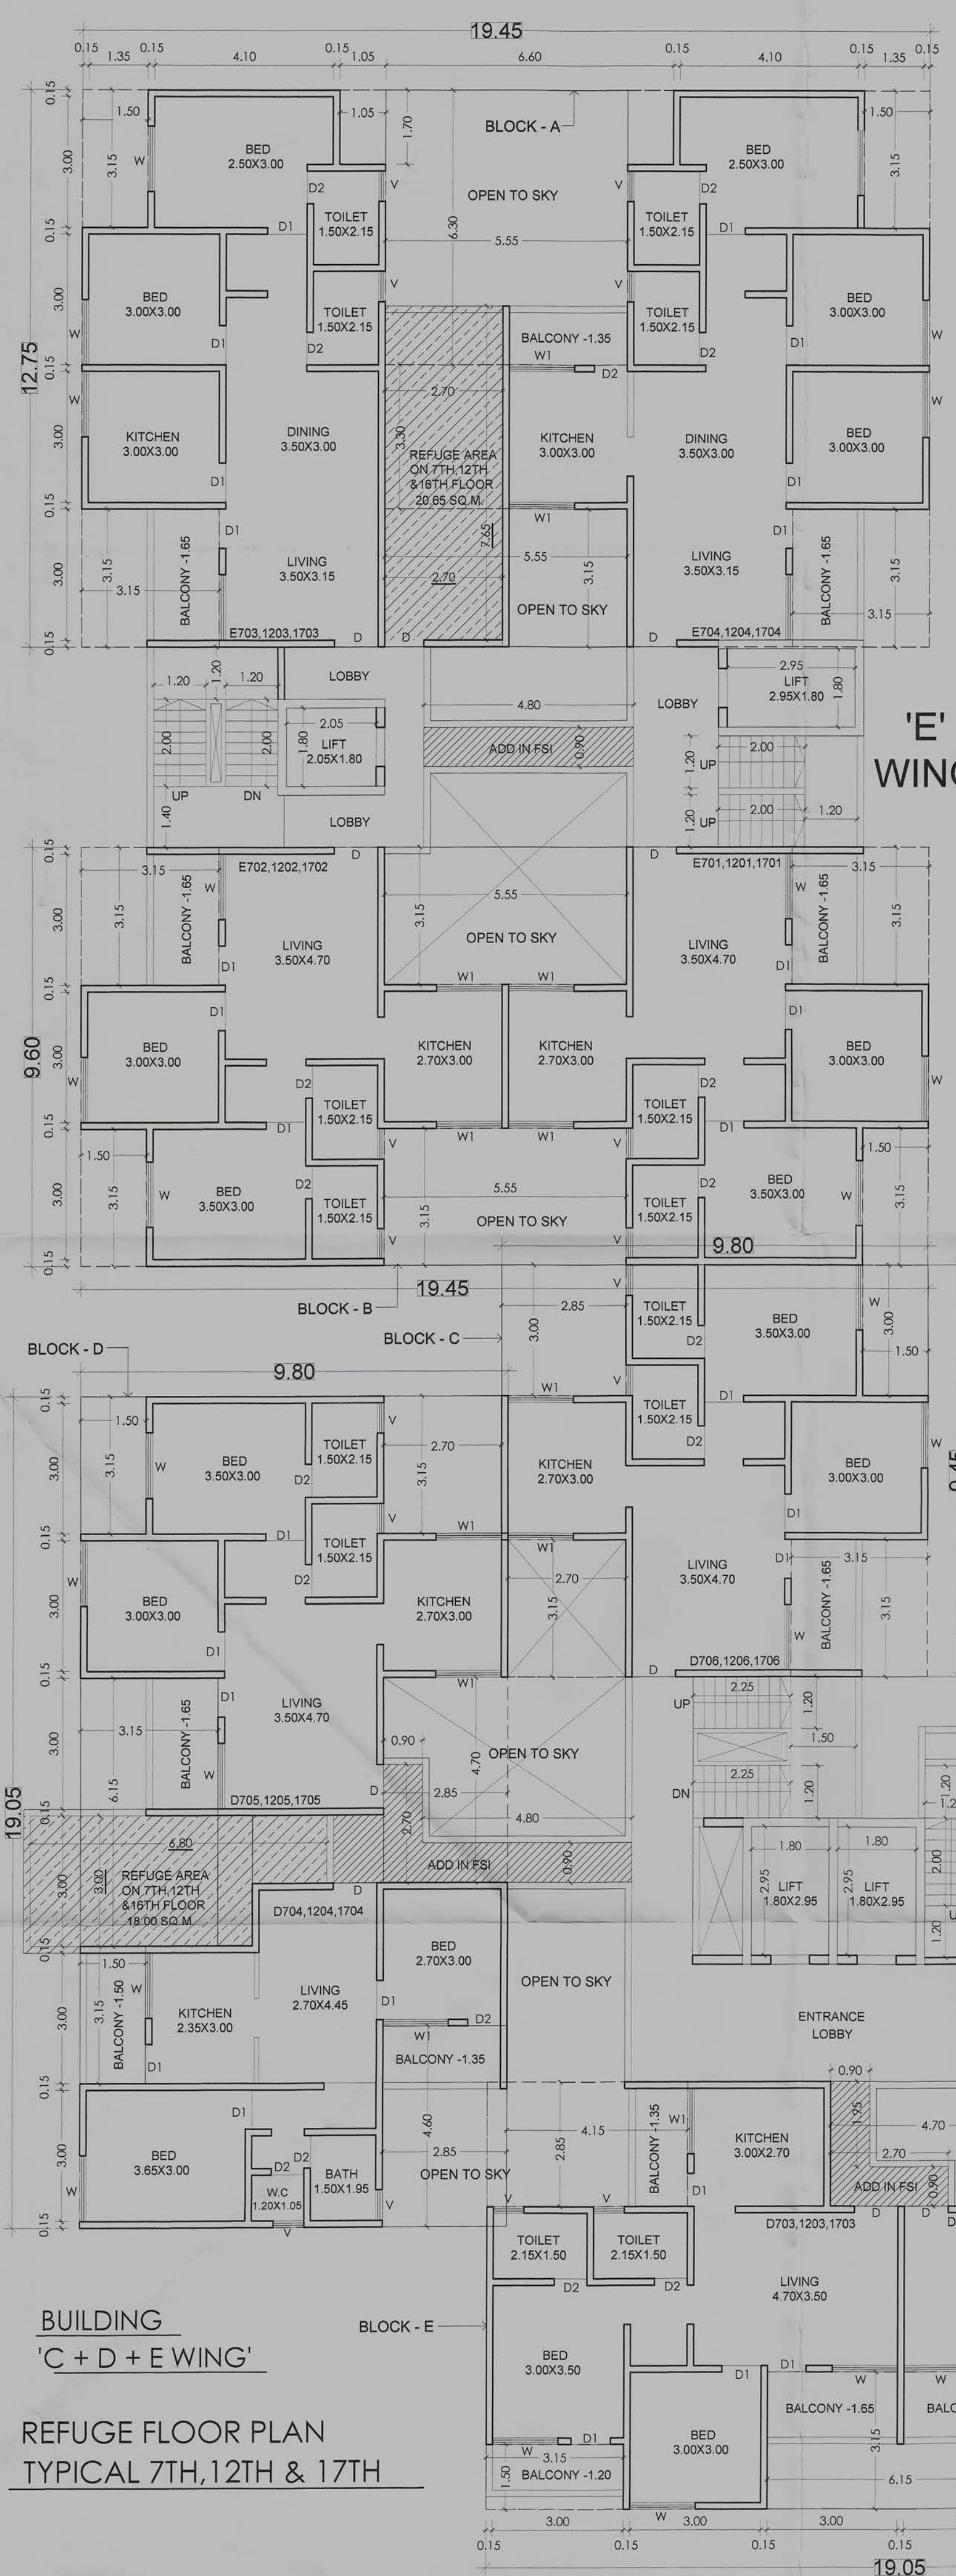
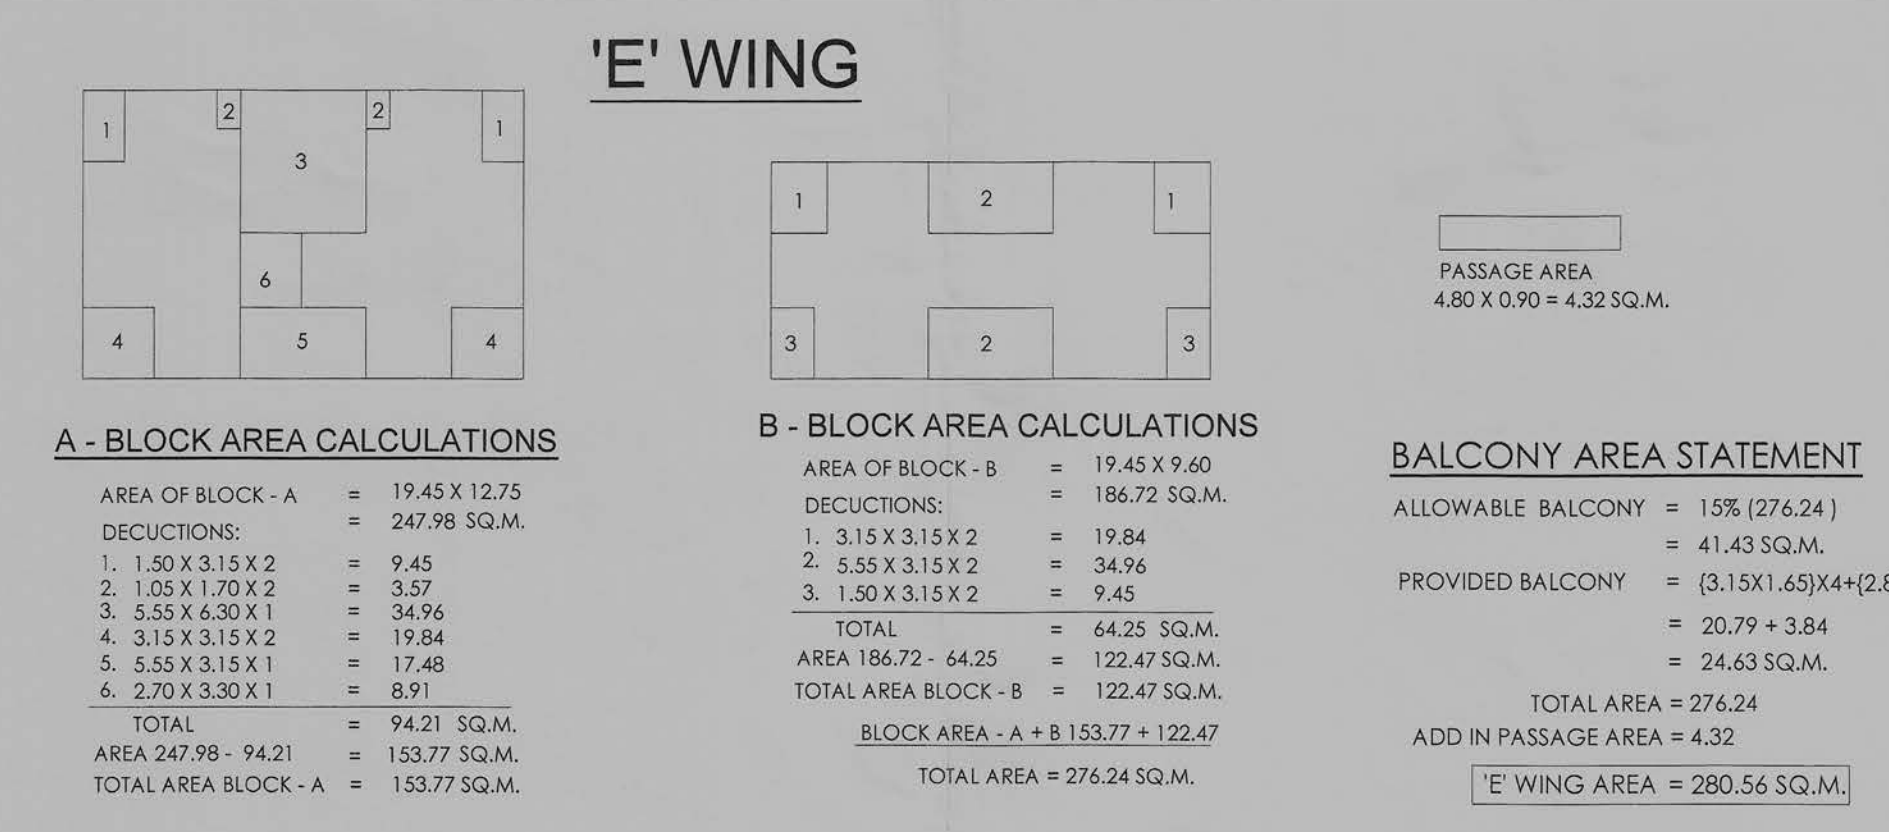
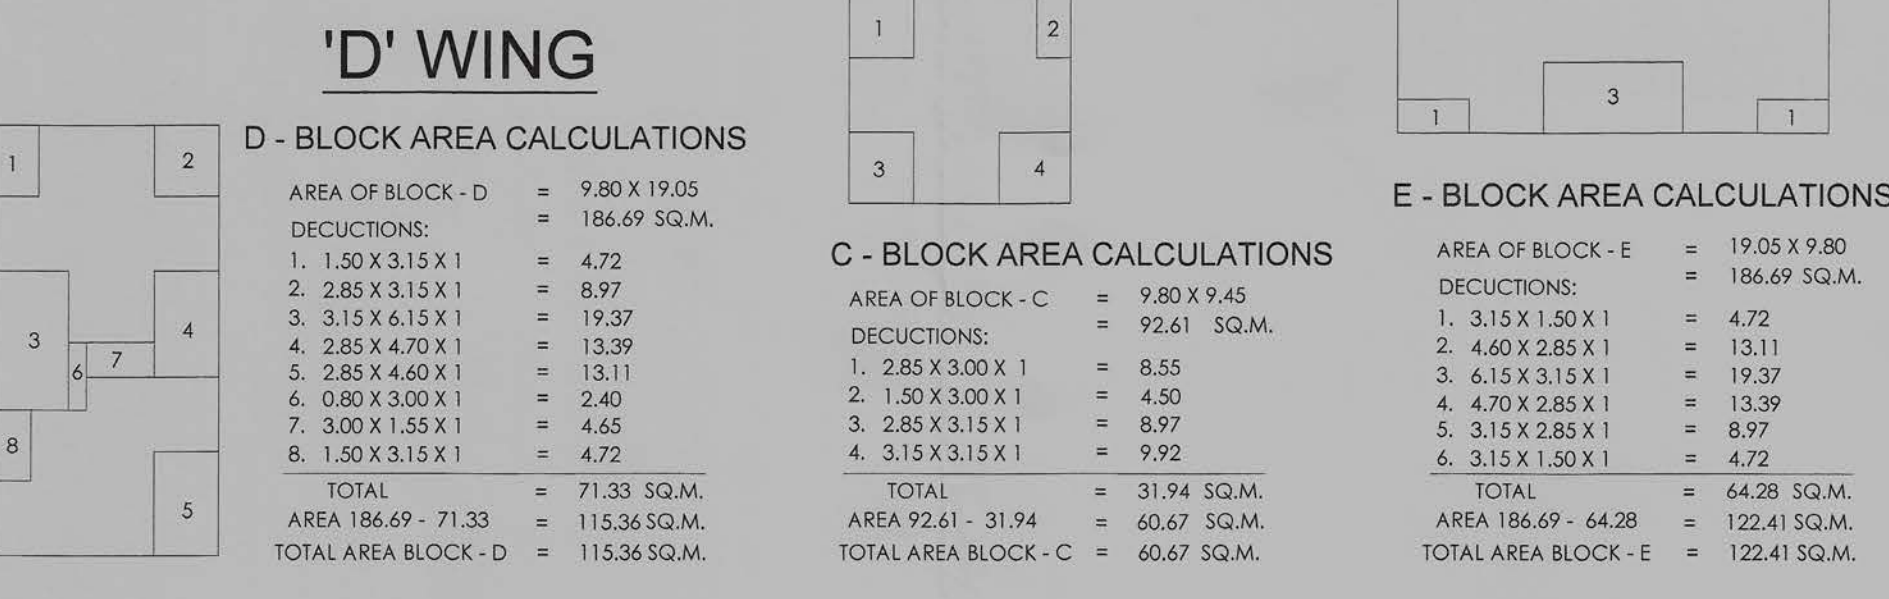


APPROVED
The Plans amended in accordance with the conditions mentioned in the accompanying Certificate No. dated 24/01/2022
Executive Engineer
TOWN PLANNING
Nashik Municipal Corporation
Nashik

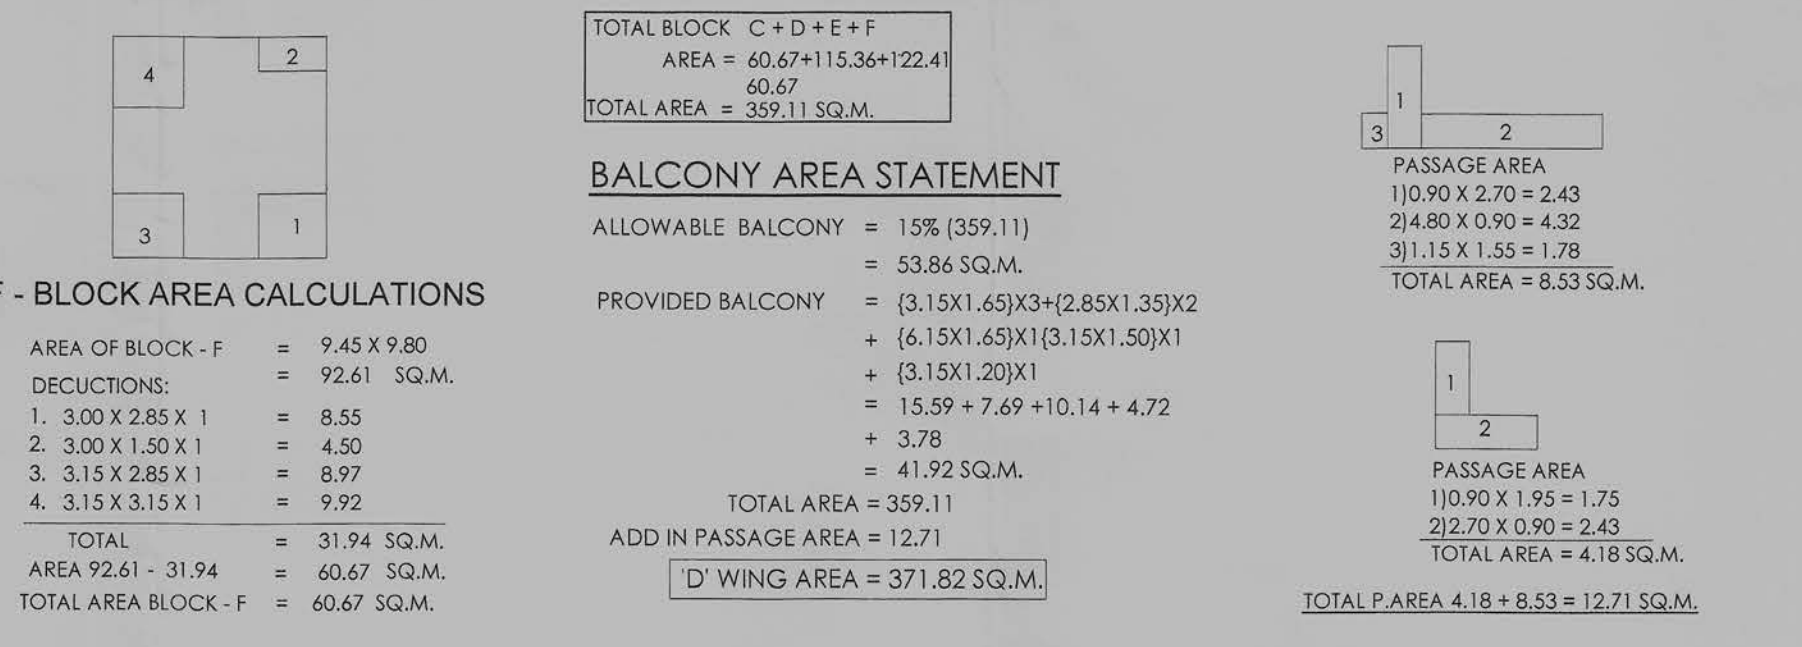

OCCUPANT LOAD (as per 17.3.3.)

BUILDING D & E WING	B'UP AREA	RATIO	OCCUPANTS
GROUND FLOOR	328.53	3P/SQ.M.	110 Nos.
UPPER FLOORS	470.80	6P/SQ.M.	79 Nos.
TOTAL			189 Nos.

MALE / FEMALE RATIO = 3/5 & 2/5

OCCUPANT LOAD FOR COMMON TOILET IS CONSIDERED 30% i.e. 57 Nos.

OCCUPANT LOAD FOR FLOATING POPULATION IS CONSIDERED 70% i.e. 132 Nos.

SANITARY REQUIREMENT table 30

		W.C.			URINALS			
		OCCUPANT	RATIO	NOS	PROVIDED	OCCUPANT	RATIO	NOS
SHOP KEEPERS		13	1FOR 8	2 Nos.				
COMMON TOILET	MALE	34	2 for 16-35	2 Nos.	EACH SHOP HAS TOILET IS PROVIDED INCLUDING W.C./JURNAL	34	2 FOR 21-45	2 Nos.
	FEMALE	23	2 for 13-25	2Nos.		23		
FLOATING POPULATION	MALE	79	1for 50	2Nos.		79	1 FOR 50	2 Nos.
	FEMALE	53	1for 50	2Nos.		53		
TOTAL		10Nos.		13 Nos.				4 Nos. 13 Nos.

BUILDING 'C + D + E WING'

REFUGE FLOOR PLAN

TYPICAL 7TH, 12TH & 17TH

STRUCTURAL ENGINEER: MR. RAJENDRA R. BAGAD

ARCHITECT SIGN: AR. AVINASH G. KOTHAWADE

OWNER SIGN: MR. P. A. DESHPANDE

OWNER: M/S DESHPANDE CONSTRUCTIONS & LAND DEVELOPERS

PROJECT: PROPOSED COMMERCIAL + RESIDENTIAL BUILDING IN S.NO. 232/4 OF MHASARULE SHIVAR, AT- NASHIK, TAL- NASHIK

TITLE: MUNICIPAL DRAWING

CONSULTING ARCHITECT: AVINASH KOTHAWADE

DATE: 18/05/2019

DELT BY: CHKD BY. AVI

JOB.NO.

DRG. NO. M5.I.

PHONE- 98220 81823

STATUS: SUBMISSION DRAWING

3/8