


9.14 M. WIDE ROAD

36.98

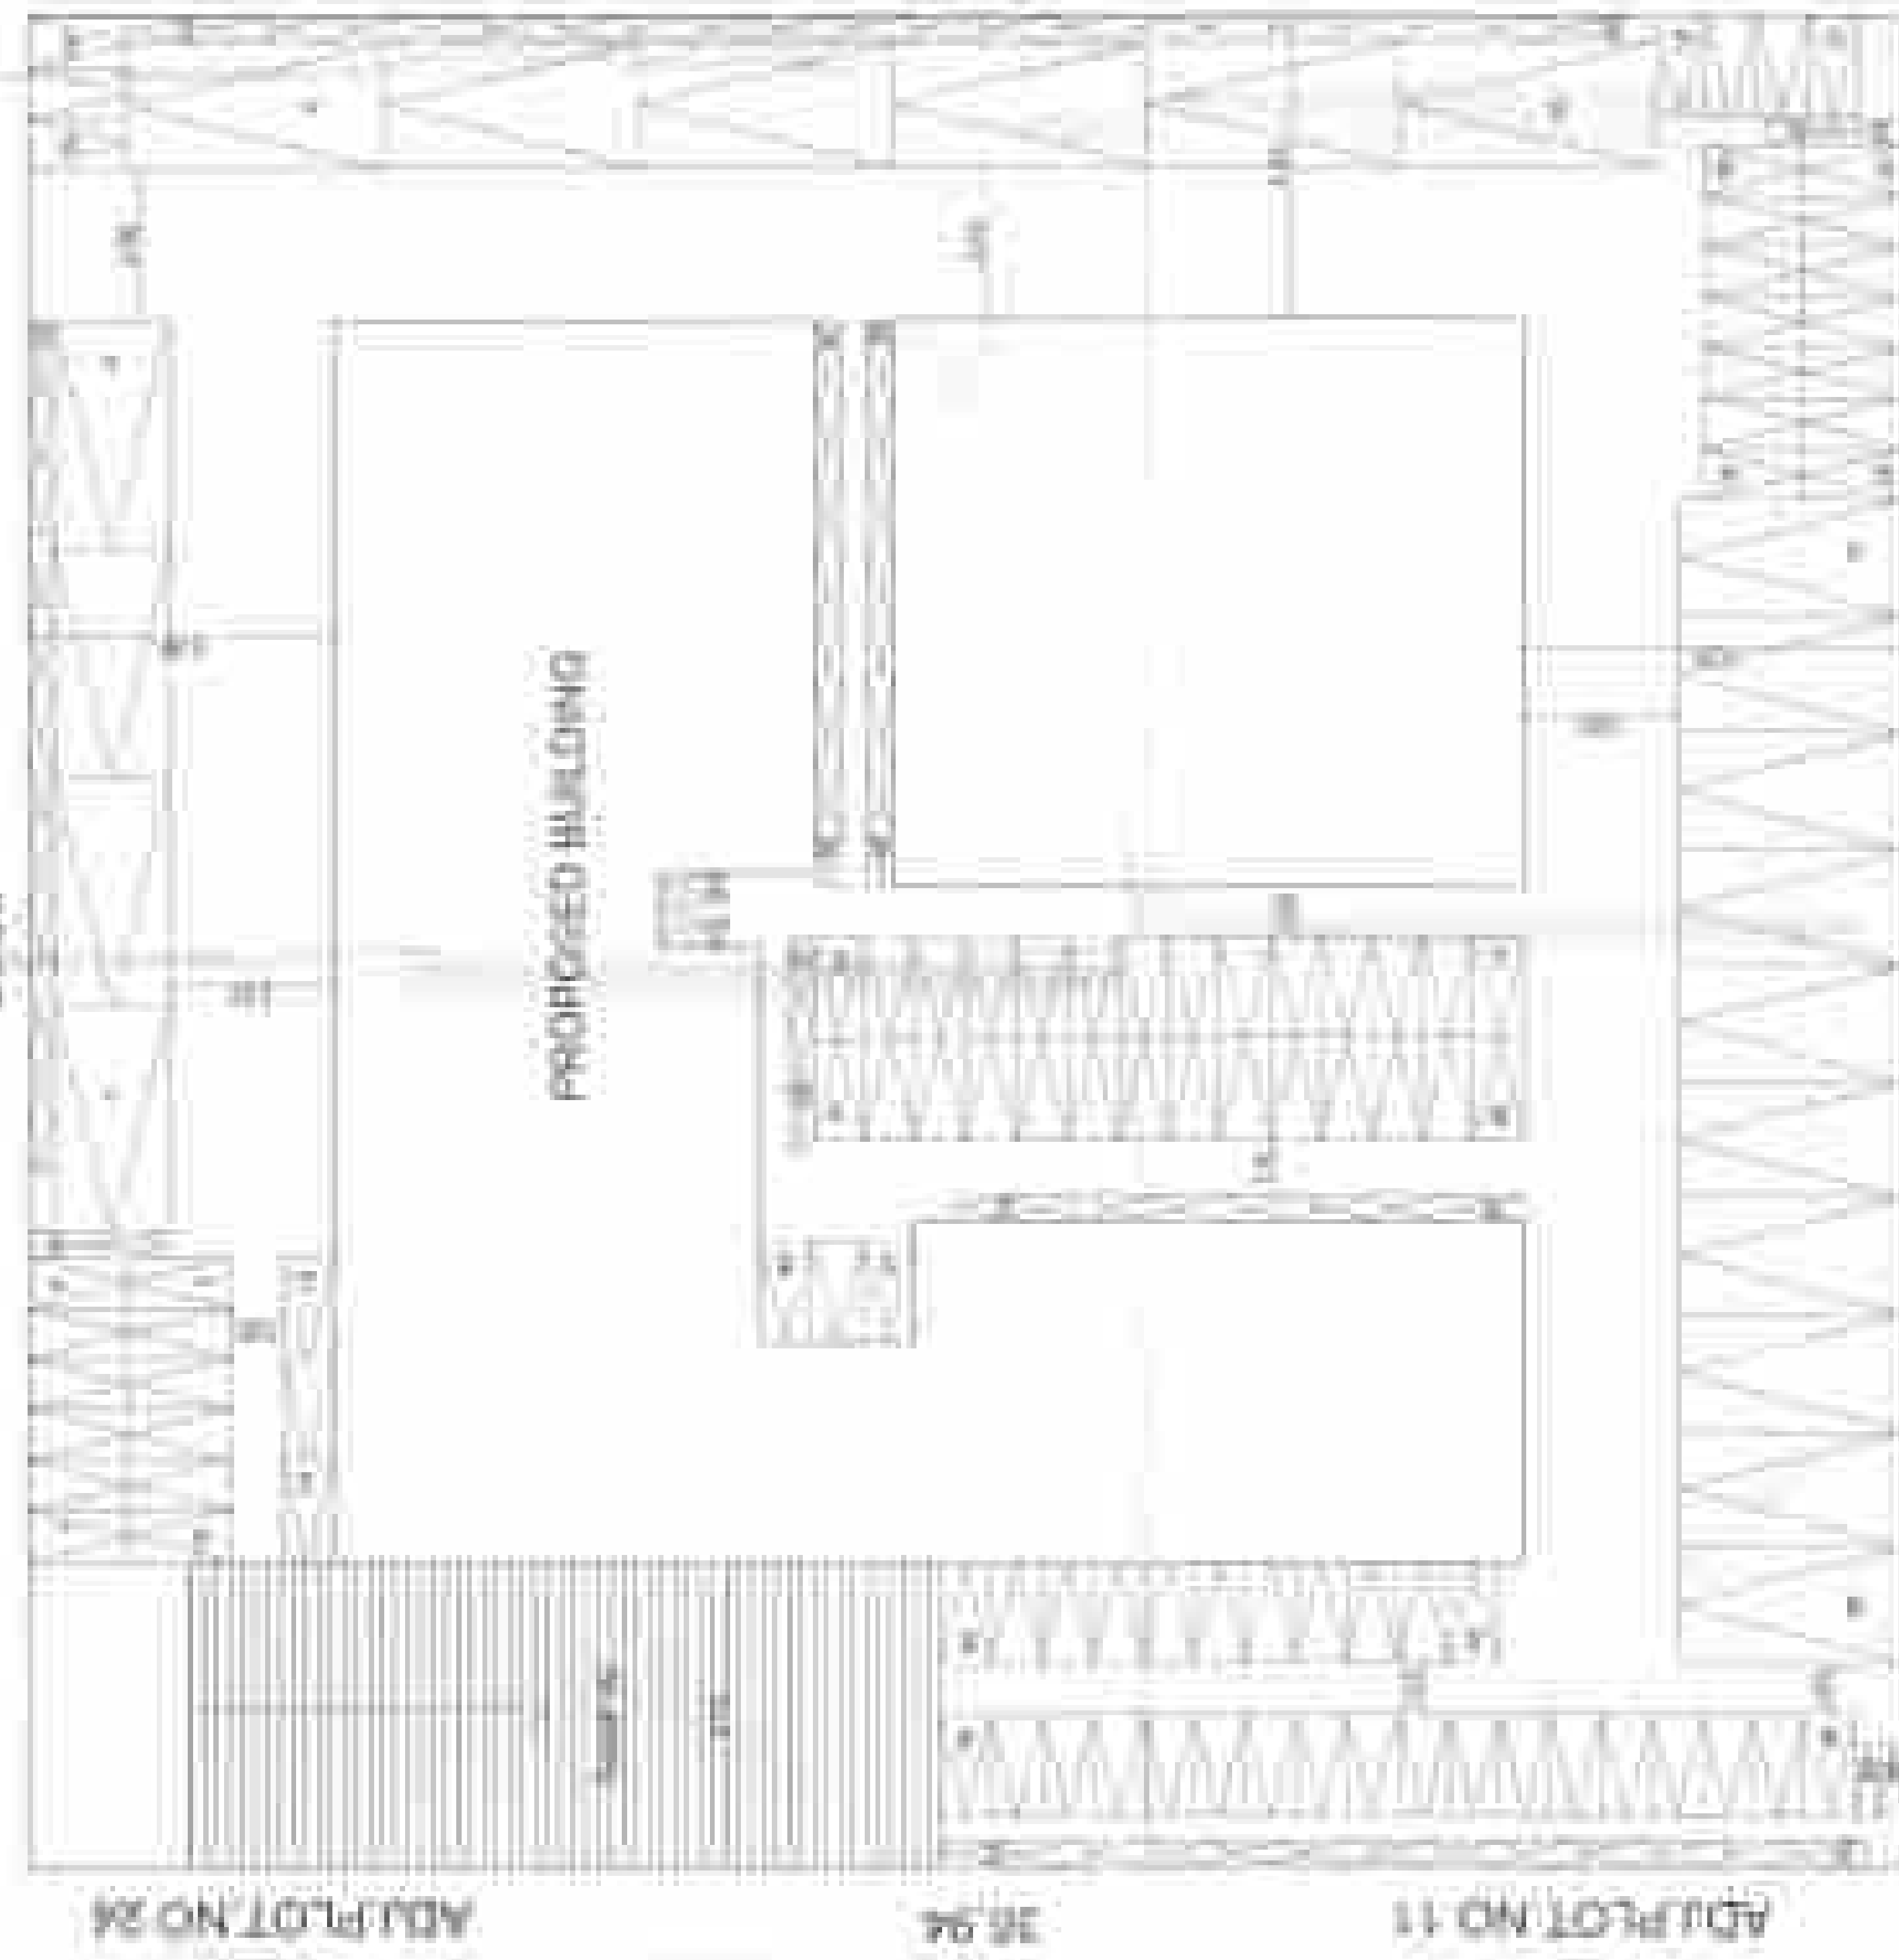

SITE PLAN
SCALE: 1:500

60.00 M WIDE MUMBAI AGRA HIGHWAY

30.38


PROPOSED BUILDING

36.94

ADJ. PLOT NO. 11

30.94

9.14 M. WIDE ROAD

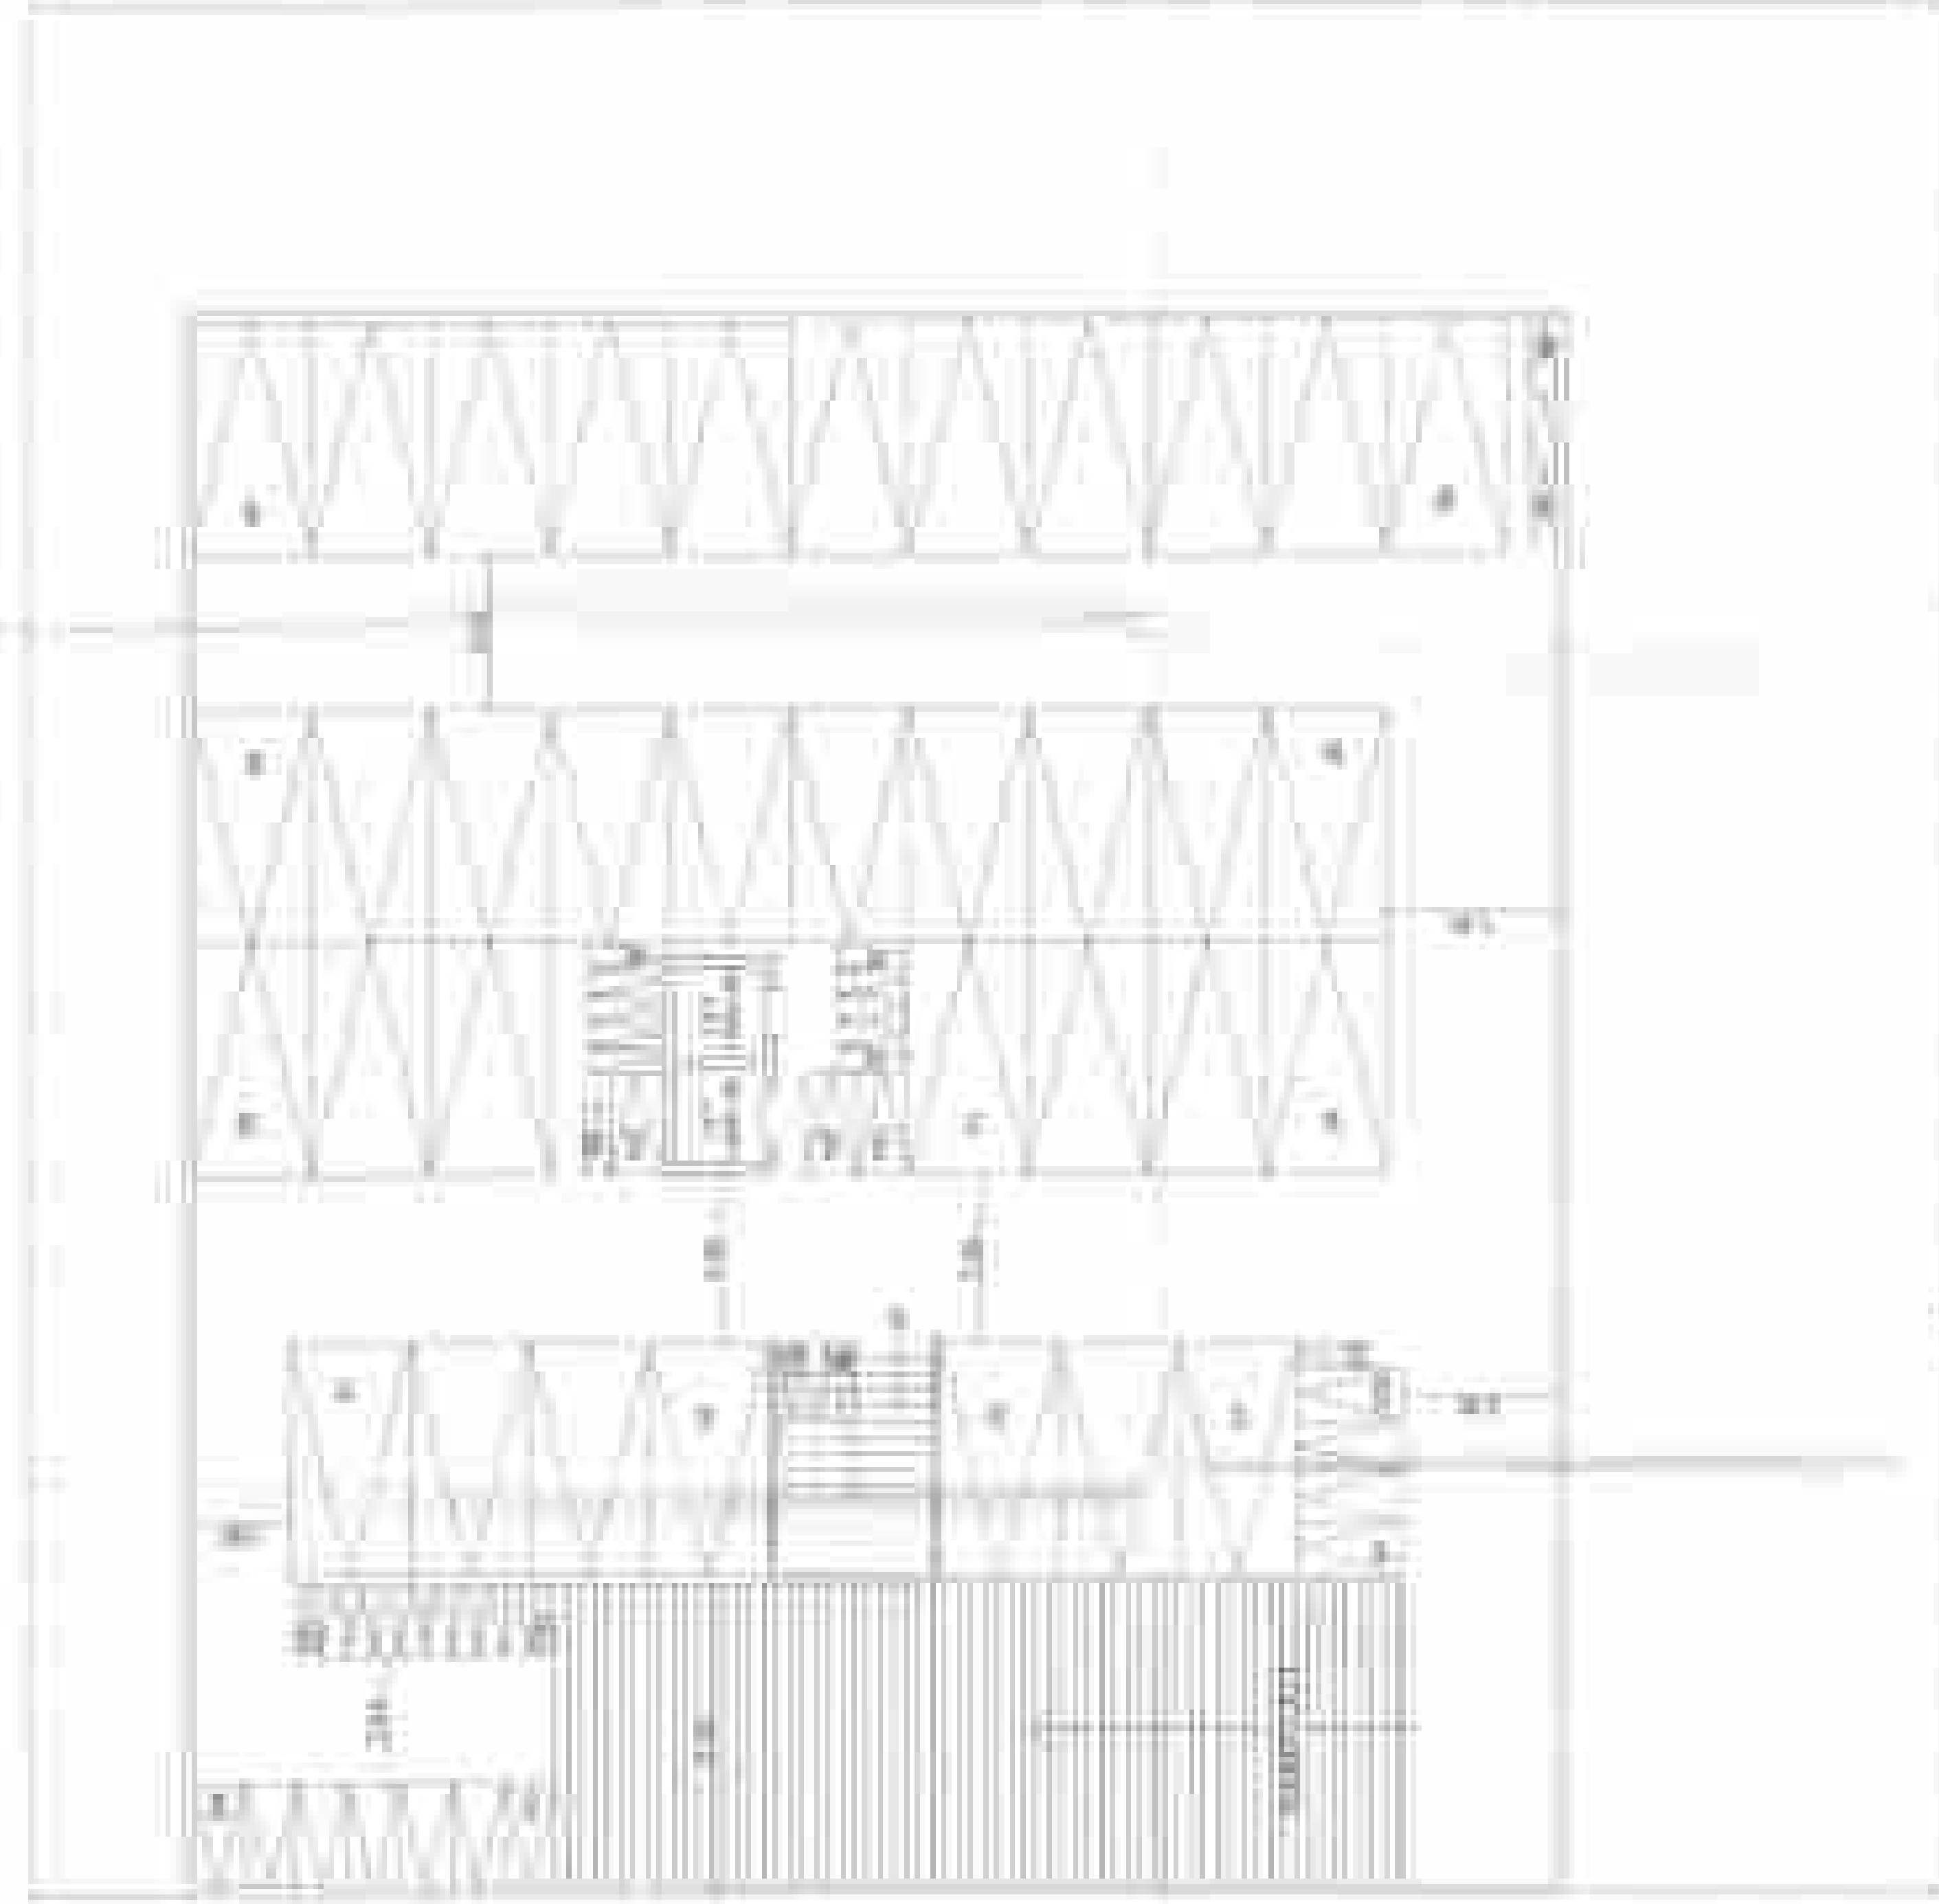

BASEMENT FLOOR PLAN
SCALE: 1:500

STAMP OF APPROVAL

APPROVED

APPROVED FOR THE
CONSTRUCTION OF THE
PROPOSED BUILDING
ON THE BASIS OF THE
SUBMITTED DOCUMENTS
AND PLANS.


Sl. No.	Particulars	Area (sq. m.)	Remarks
1	Basement	181.22	
2	Ground Floor	181.22	
3	First Floor	181.22	
4	Second Floor	181.22	
5	Third Floor	181.22	
6	Fourth Floor	181.22	
7	Fifth Floor	181.22	
8	Sixth Floor	181.22	
9	Seventh Floor	181.22	
10	Eighth Floor	181.22	
11	Ninth Floor	181.22	
12	Tenth Floor	181.22	
13	Eleventh Floor	181.22	
14	Twelfth Floor	181.22	
15	Thirteenth Floor	181.22	
16	Fourteenth Floor	181.22	
17	Fifteenth Floor	181.22	
18	Sixteenth Floor	181.22	
19	Seventeenth Floor	181.22	
20	Eighteenth Floor	181.22	
21	Nineteenth Floor	181.22	
22	Twentieth Floor	181.22	
23	Twenty-first Floor	181.22	
24	Twenty-second Floor	181.22	
25	Twenty-third Floor	181.22	
26	Twenty-fourth Floor	181.22	
27	Twenty-fifth Floor	181.22	
28	Twenty-sixth Floor	181.22	
29	Twenty-seventh Floor	181.22	
30	Twenty-eighth Floor	181.22	
31	Twenty-ninth Floor	181.22	
32	Thirtieth Floor	181.22	
33	Thirty-first Floor	181.22	
34	Thirty-second Floor	181.22	
35	Thirty-third Floor	181.22	
36	Thirty-fourth Floor	181.22	
37	Thirty-fifth Floor	181.22	
38	Thirty-sixth Floor	181.22	
39	Thirty-seventh Floor	181.22	
40	Thirty-eighth Floor	181.22	
41	Thirty-ninth Floor	181.22	
42	Fortieth Floor	181.22	
43	Forty-first Floor	181.22	
44	Forty-second Floor	181.22	
45	Forty-third Floor	181.22	
46	Forty-fourth Floor	181.22	
47	Forty-fifth Floor	181.22	
48	Forty-sixth Floor	181.22	
49	Forty-seventh Floor	181.22	
50	Forty-eighth Floor	181.22	
51	Forty-ninth Floor	181.22	
52	Fiftieth Floor	181.22	
53	Fifty-first Floor	181.22	
54	Fifty-second Floor	181.22	
55	Fifty-third Floor	181.22	
56	Fifty-fourth Floor	181.22	
57	Fifty-fifth Floor	181.22	
58	Fifty-sixth Floor	181.22	
59	Fifty-seventh Floor	181.22	
60	Fifty-eighth Floor	181.22	
61	Fifty-ninth Floor	181.22	
62	Sixtieth Floor	181.22	
63	Sixty-first Floor	181.22	
64	Sixty-second Floor	181.22	
65	Sixty-third Floor	181.22	
66	Sixty-fourth Floor	181.22	
67	Sixty-fifth Floor	181.22	
68	Sixty-sixth Floor	181.22	
69	Sixty-seventh Floor	181.22	
70	Sixty-eighth Floor	181.22	
71	Sixty-ninth Floor	181.22	
72	Seventieth Floor	181.22	
73	Seventy-first Floor	181.22	
74	Seventy-second Floor	181.22	
75	Seventy-third Floor	181.22	
76	Seventy-fourth Floor	181.22	
77	Seventy-fifth Floor	181.22	
78	Seventy-sixth Floor	181.22	
79	Seventy-seventh Floor	181.22	
80	Seventy-eighth Floor	181.22	
81	Seventy-ninth Floor	181.22	
82	Eightieth Floor	181.22	
83	Eighty-first Floor	181.22	
84	Eighty-second Floor	181.22	
85	Eighty-third Floor	181.22	
86	Eighty-fourth Floor	181.22	
87	Eighty-fifth Floor	181.22	
88	Eighty-sixth Floor	181.22	
89	Eighty-seventh Floor	181.22	
90	Eighty-eighth Floor	181.22	
91	Eighty-ninth Floor	181.22	
92	Ninetieth Floor	181.22	
93	Ninety-first Floor	181.22	
94	Ninety-second Floor	181.22	
95	Ninety-third Floor	181.22	
96	Ninety-fourth Floor	181.22	
97	Ninety-fifth Floor	181.22	
98	Ninety-sixth Floor	181.22	
99	Ninety-seventh Floor	181.22	
100	Ninety-eighth Floor	181.22	
101	Ninety-ninth Floor	181.22	
102	Hundredth Floor	181.22	



AREA DIAGRAM FOR
10TH TO 15TH FLOOR



TYPICAL FLOOR PLAN (10TH TO 15TH FLOORS)

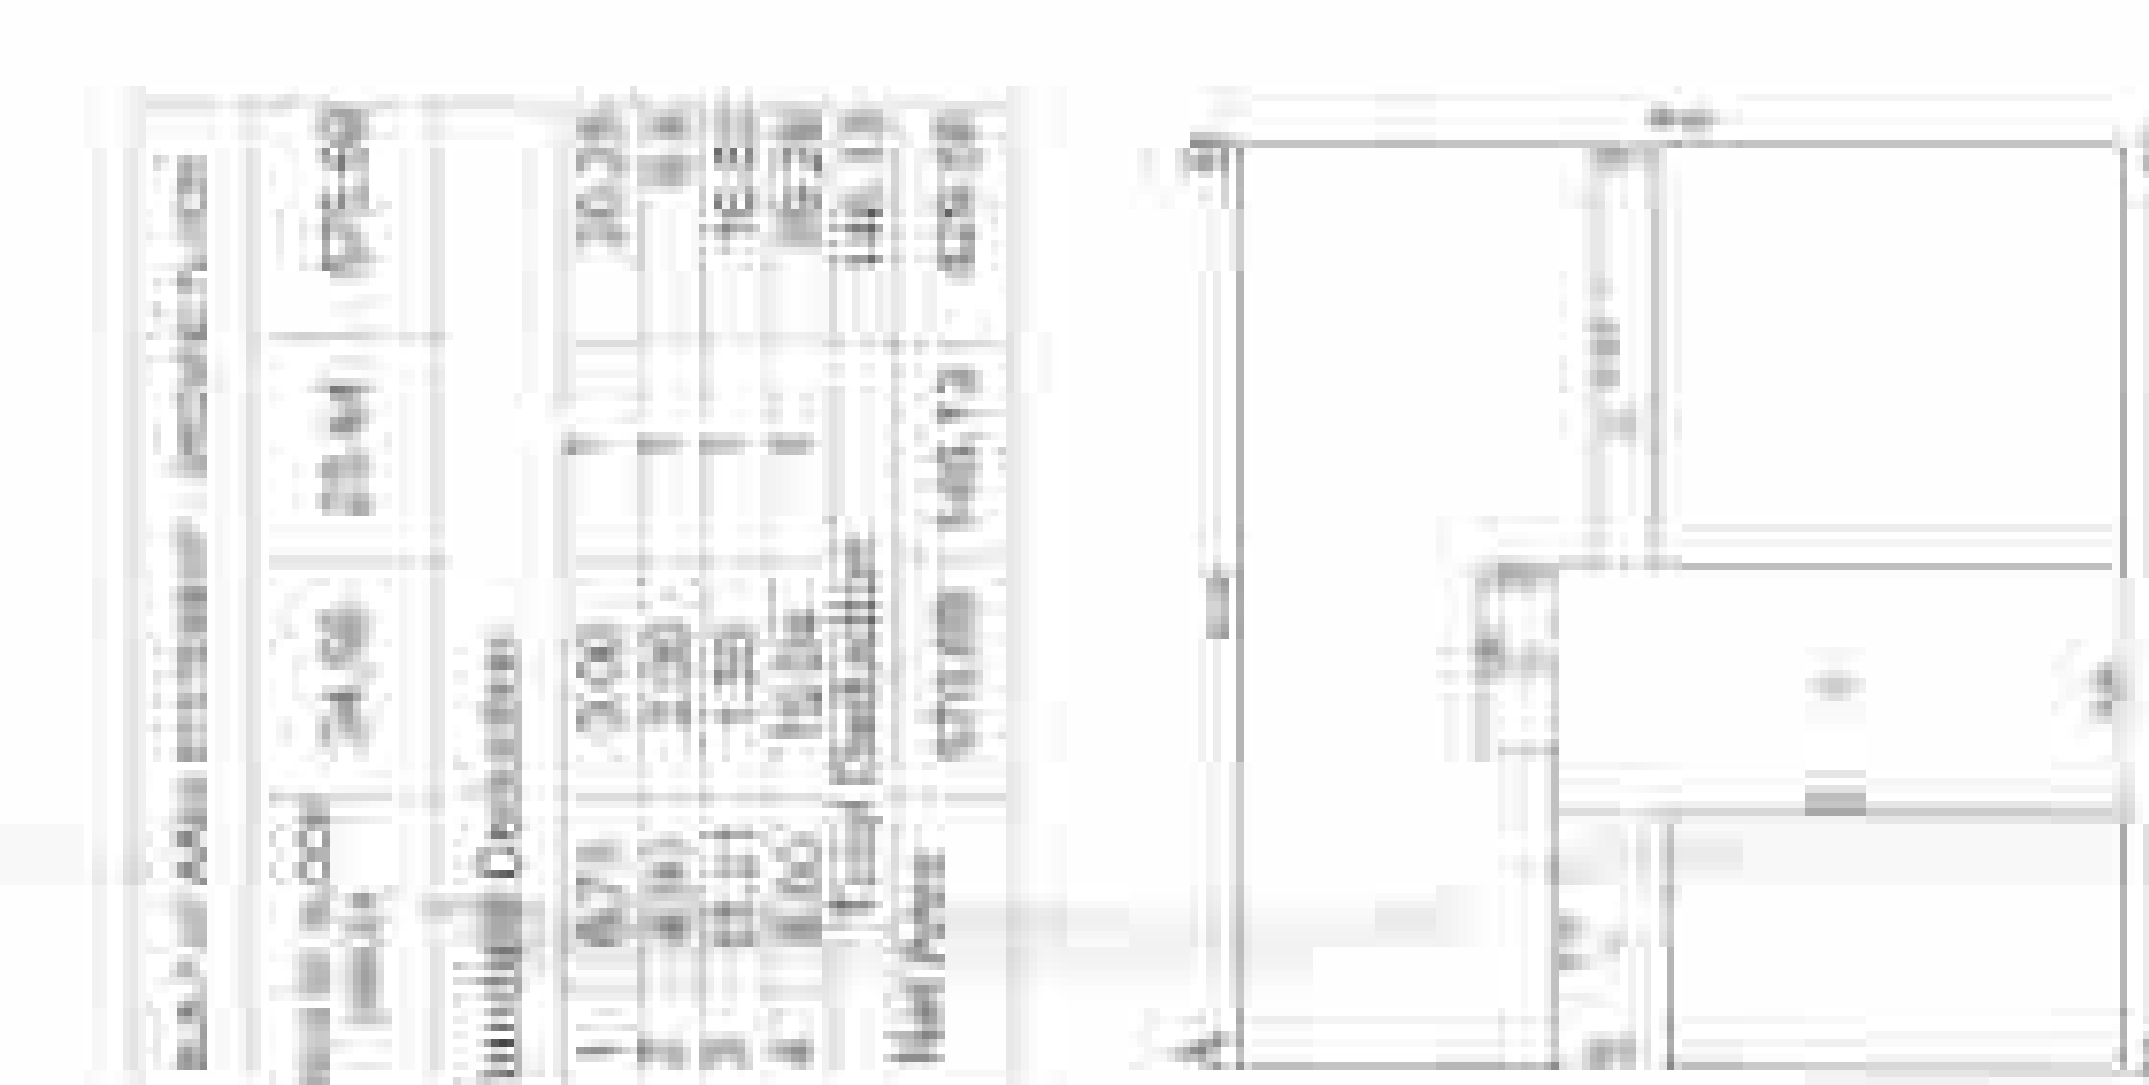

AREA DIAGRAM FOR GROUND FLOOR



GROUND FLOOR PLAN