

The Plans amended in
As per the conditions Mentioned in
the accompanying commencement
Certificate, No. AI/59/2019 dated 21/08/2019

Alaska Municipal Corporation
Neshik

NASHIK
"NIRVAAN RESIDENCY"

CERTIFICATE OF AREA

Owner's Declaration -

1000

Owners Name and Signature 	Architect/ Licensed Engineer 	Supervisor Name & Signature
--	---	--

A FOR ARCHITECTURE




Phone : +91 253 2513414
 Mail : info@architecture.co.in
 Address : 1, Convent Road, Brooke Nagar, Gurgaon, Haryana

JOB NO. _____

DEALT BY: _____

02.04.2019	Абай
------------	------

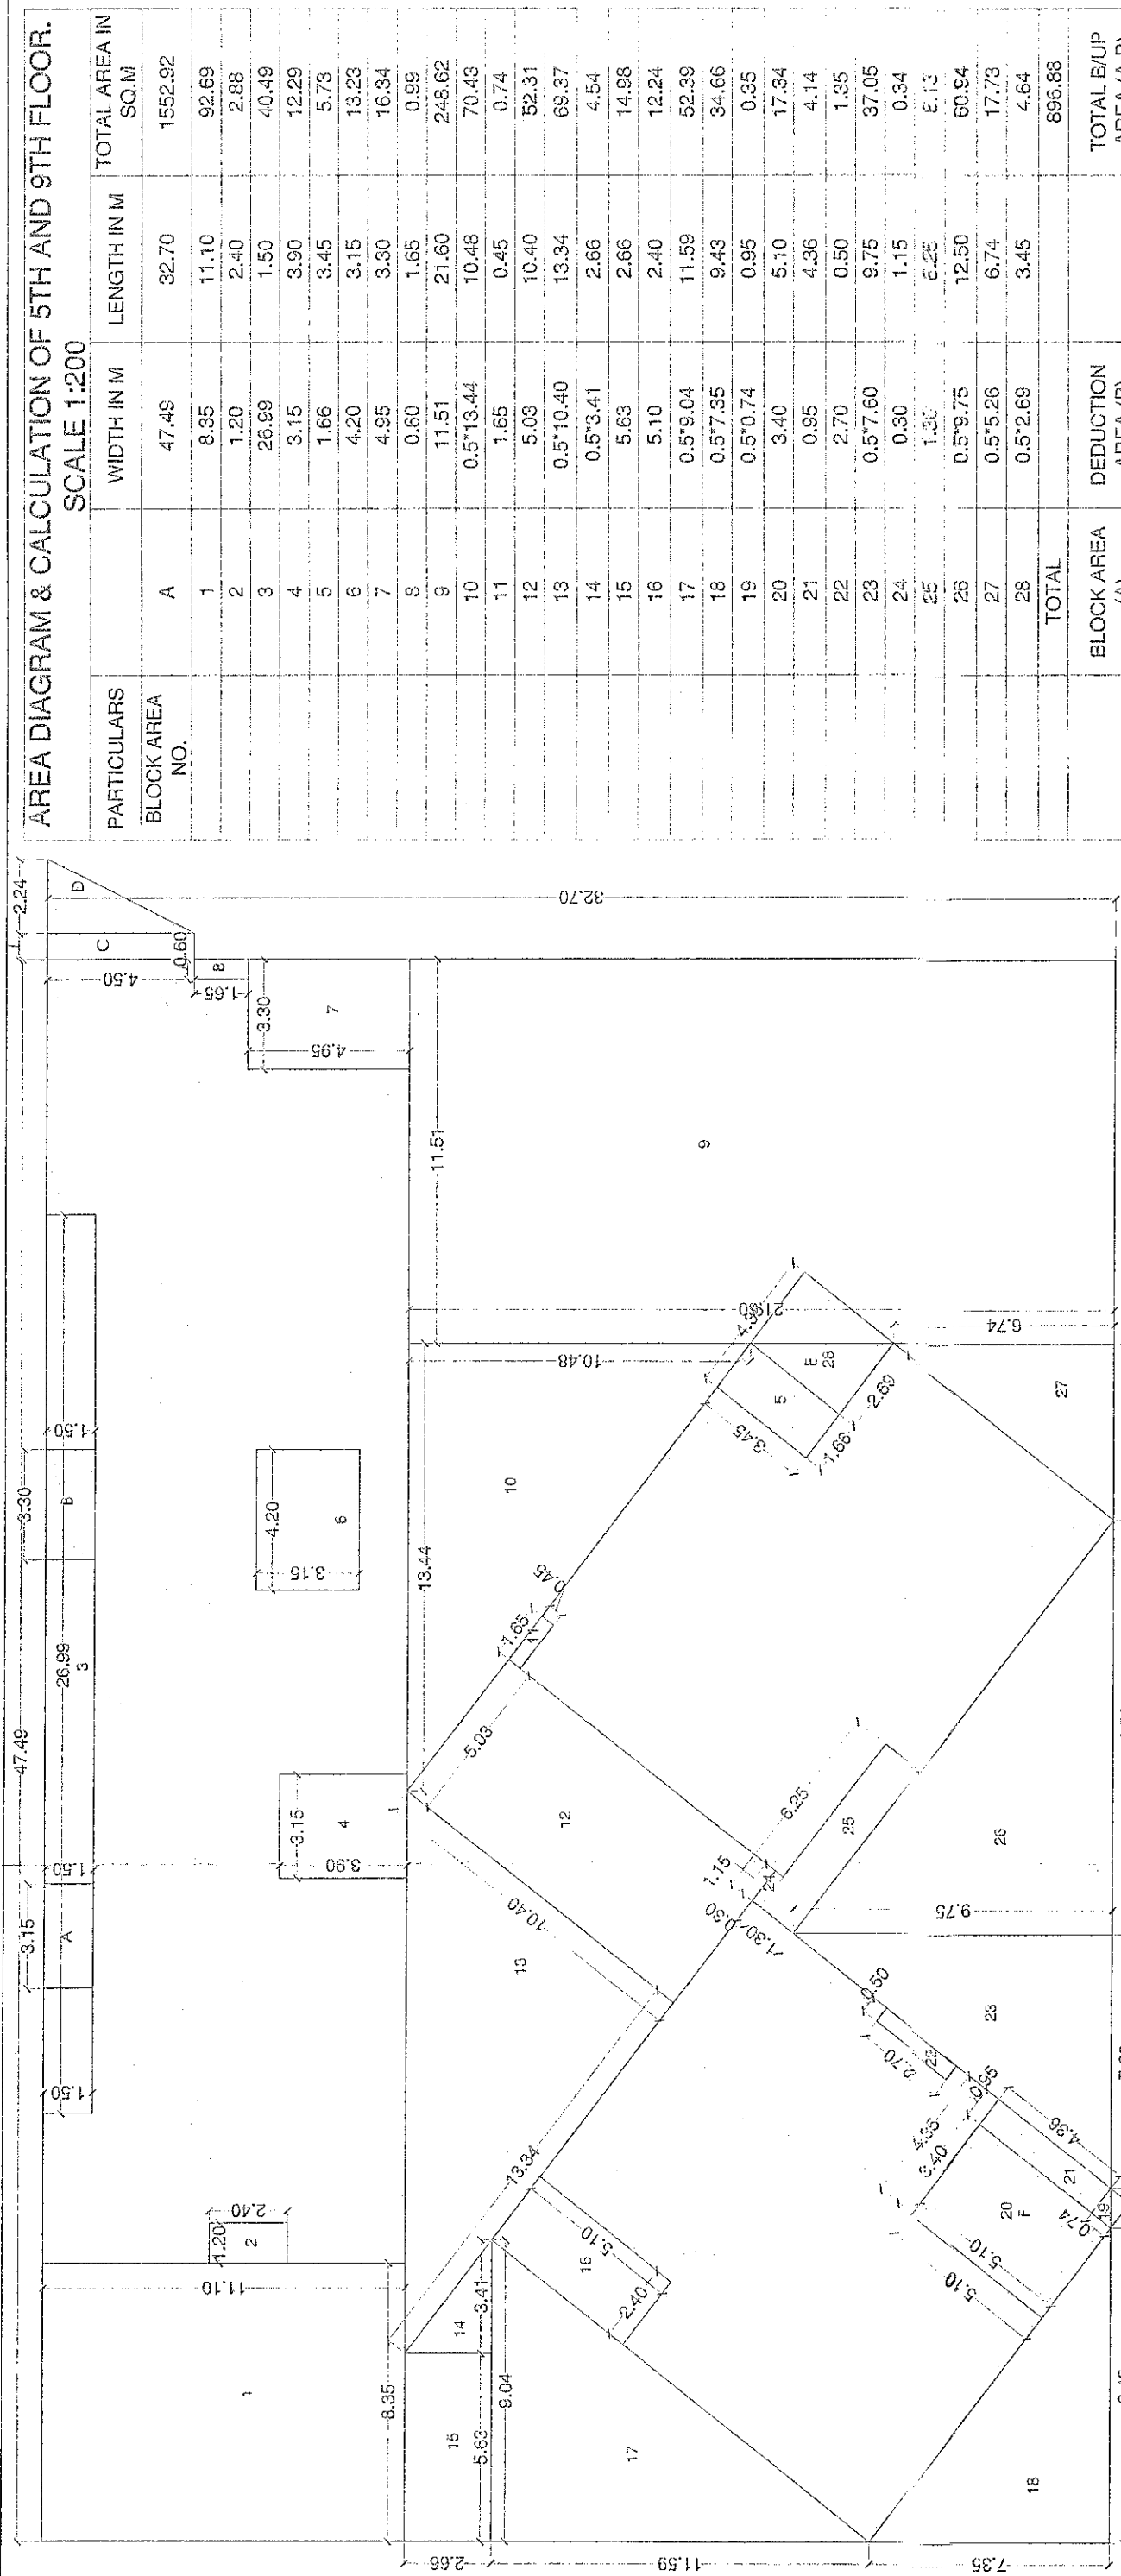
[illegible]

OF 5TH AND 6TH FLOOR.
SCALE 1:200


PARTICLES	WIDEN IN	LENGTH IN	TOTAL AREA	TOTAL PER
	INCH	INCH	SQ IN	1000 IN
1	1.2000	2.4000	2.8800	2.4000
2	3.3000	1.5000	4.9500	5.4000
3	6.2500	1.0000	6.2500	9.7500
4	1.5000	1.5000	2.2500	15.0000
5	3.44	3.0000	10.3200	15.0000
6	1.50	6.0000	9.0000	15.0000
7	1.50	3.0000	4.5000	6.0000
8	1.50	5.0000	7.5000	4.5000
9	1.50	1.5000	2.2500	1.5000
10	1.60	8.5000	13.6000	15.0000
11	1.50	6.5000	9.7500	15.0000
12	3.60	1.5000	5.4000	5.4000
13	2.0000	5.0000	10.0000	5.4000
TOTAL			95.8500	95.8500

REAL STATEMENT


no.	Carpet Area in sq.m	Total Carpet Area of all Floors in sq.m	Total Carpet Area of all Floors in sq.m
	(C)	(D)	(E)
	103.67	207.34	
	87.52	195.04	
	105.62	205.24	
	136.31	272.62	
	141.13	282.26	
			1162.50

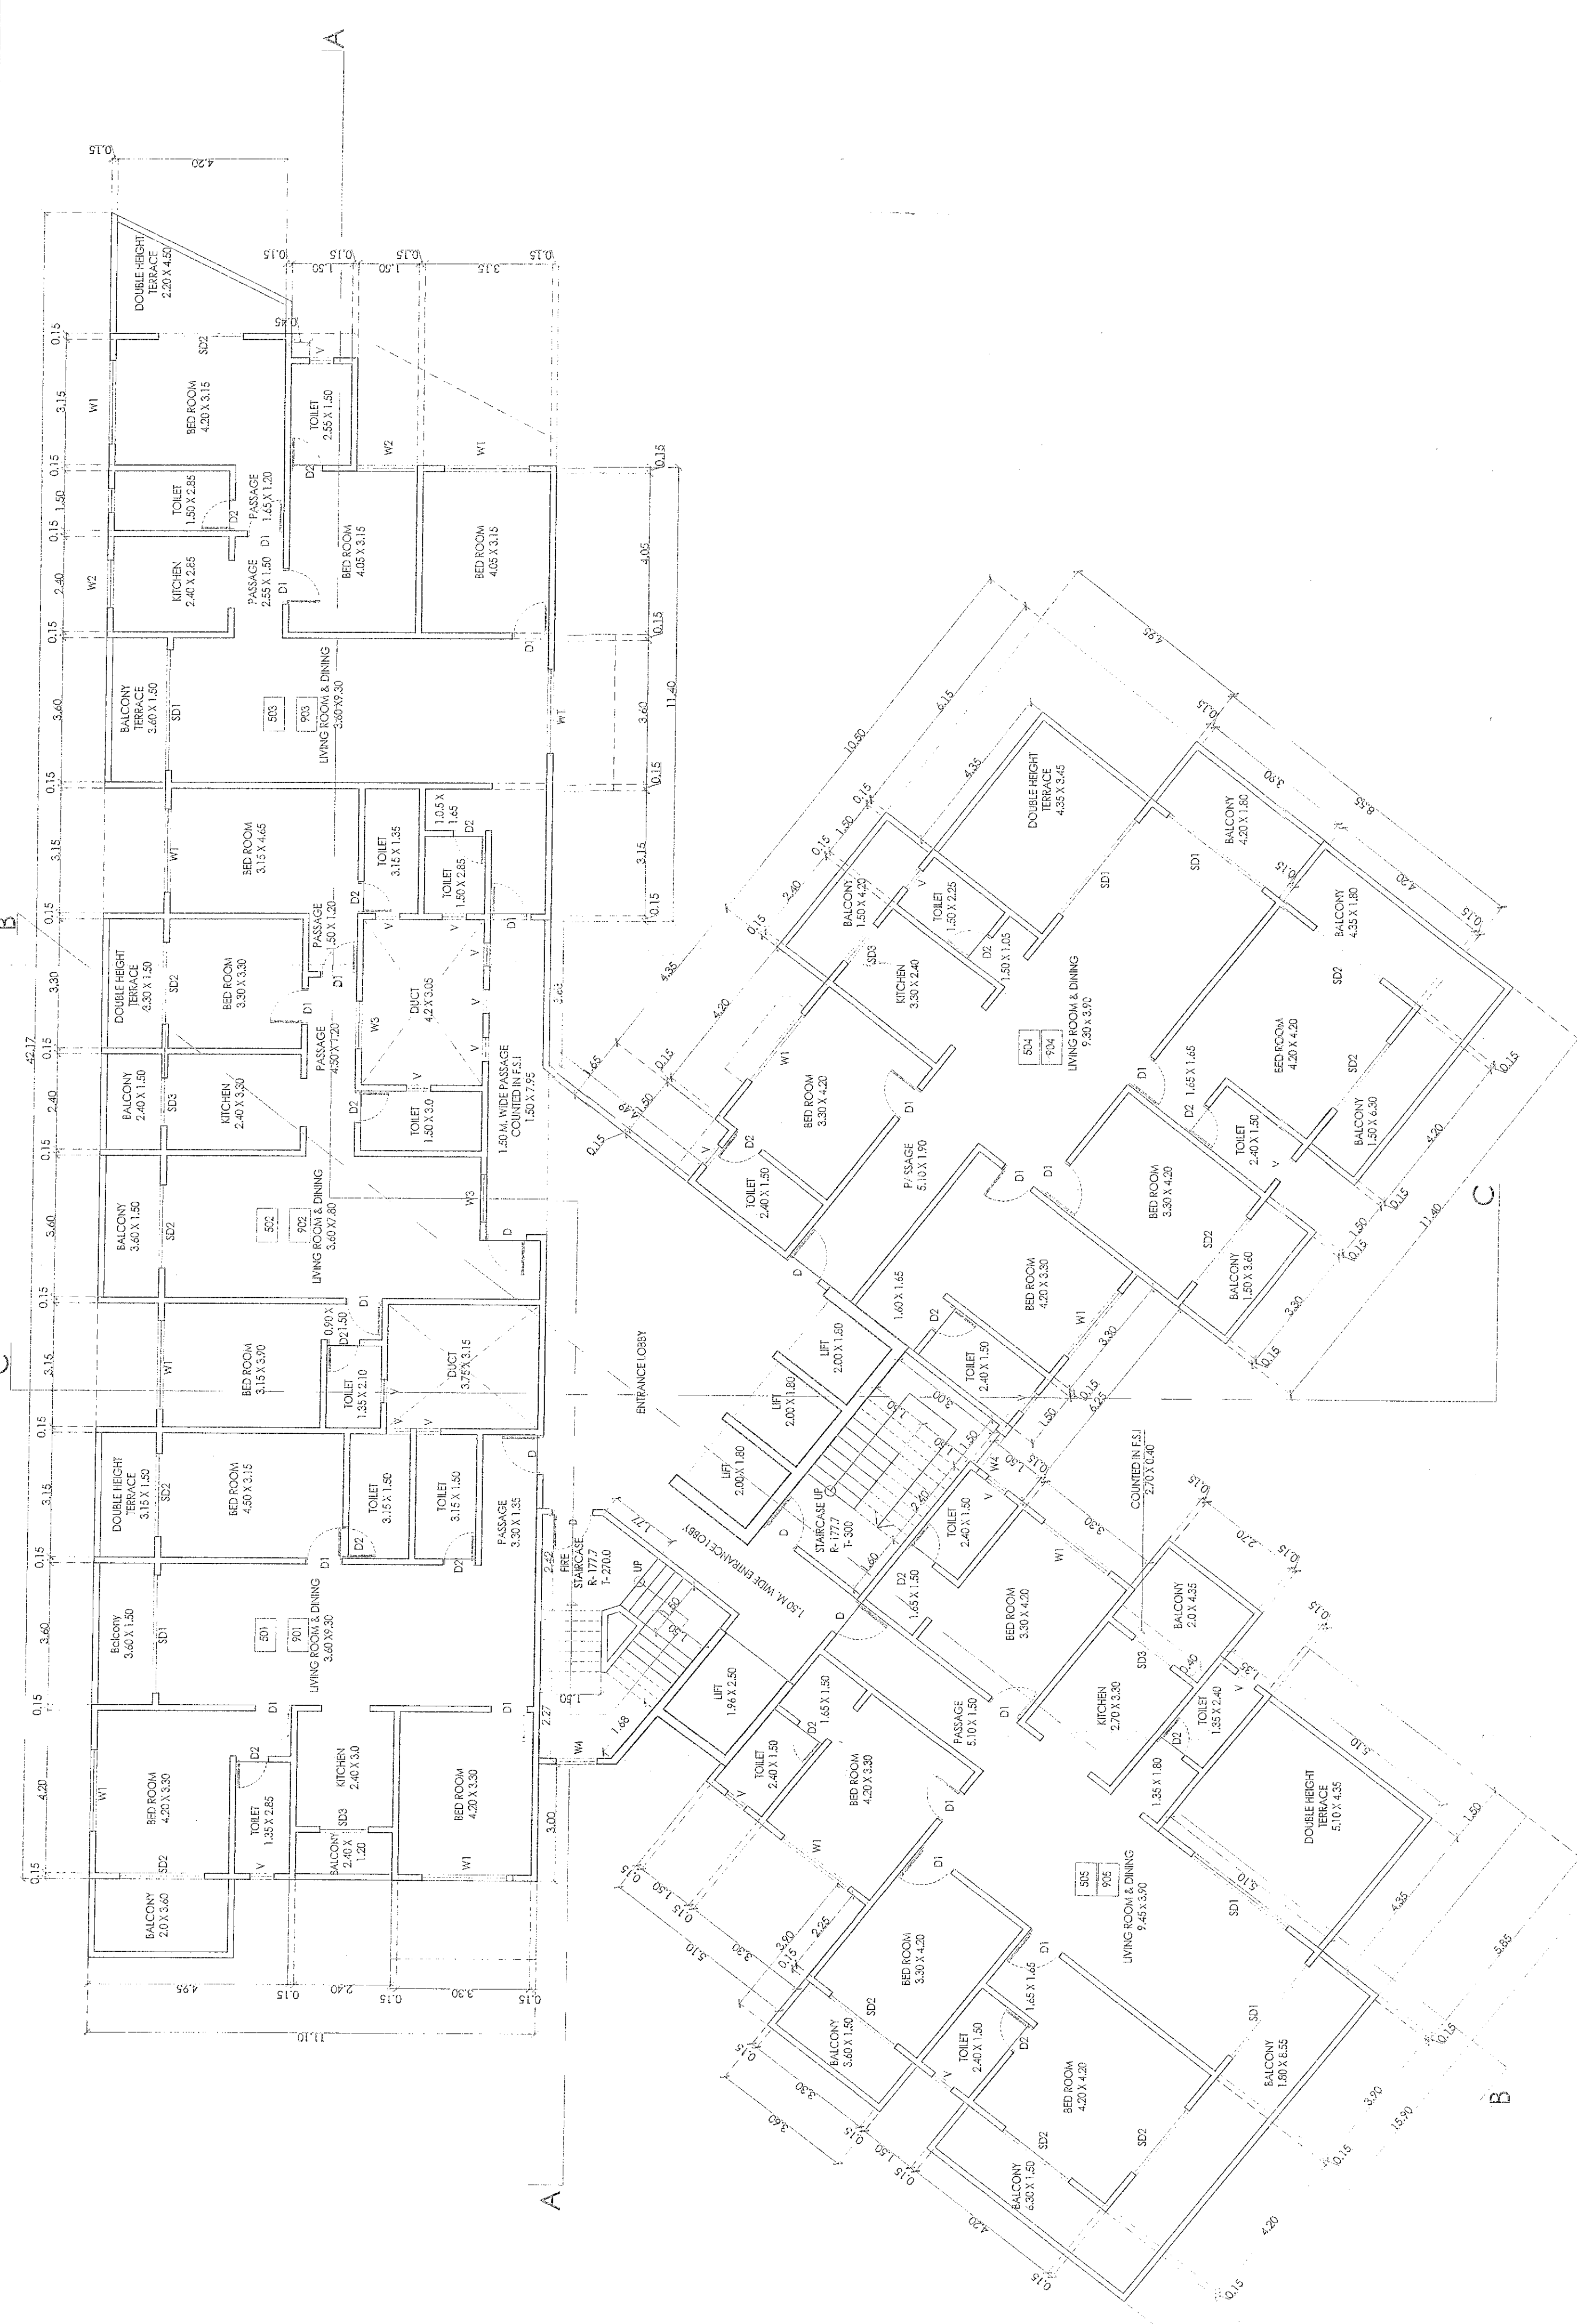


FIFTH and NINTH FLOOR PLAN SCALE 1:100

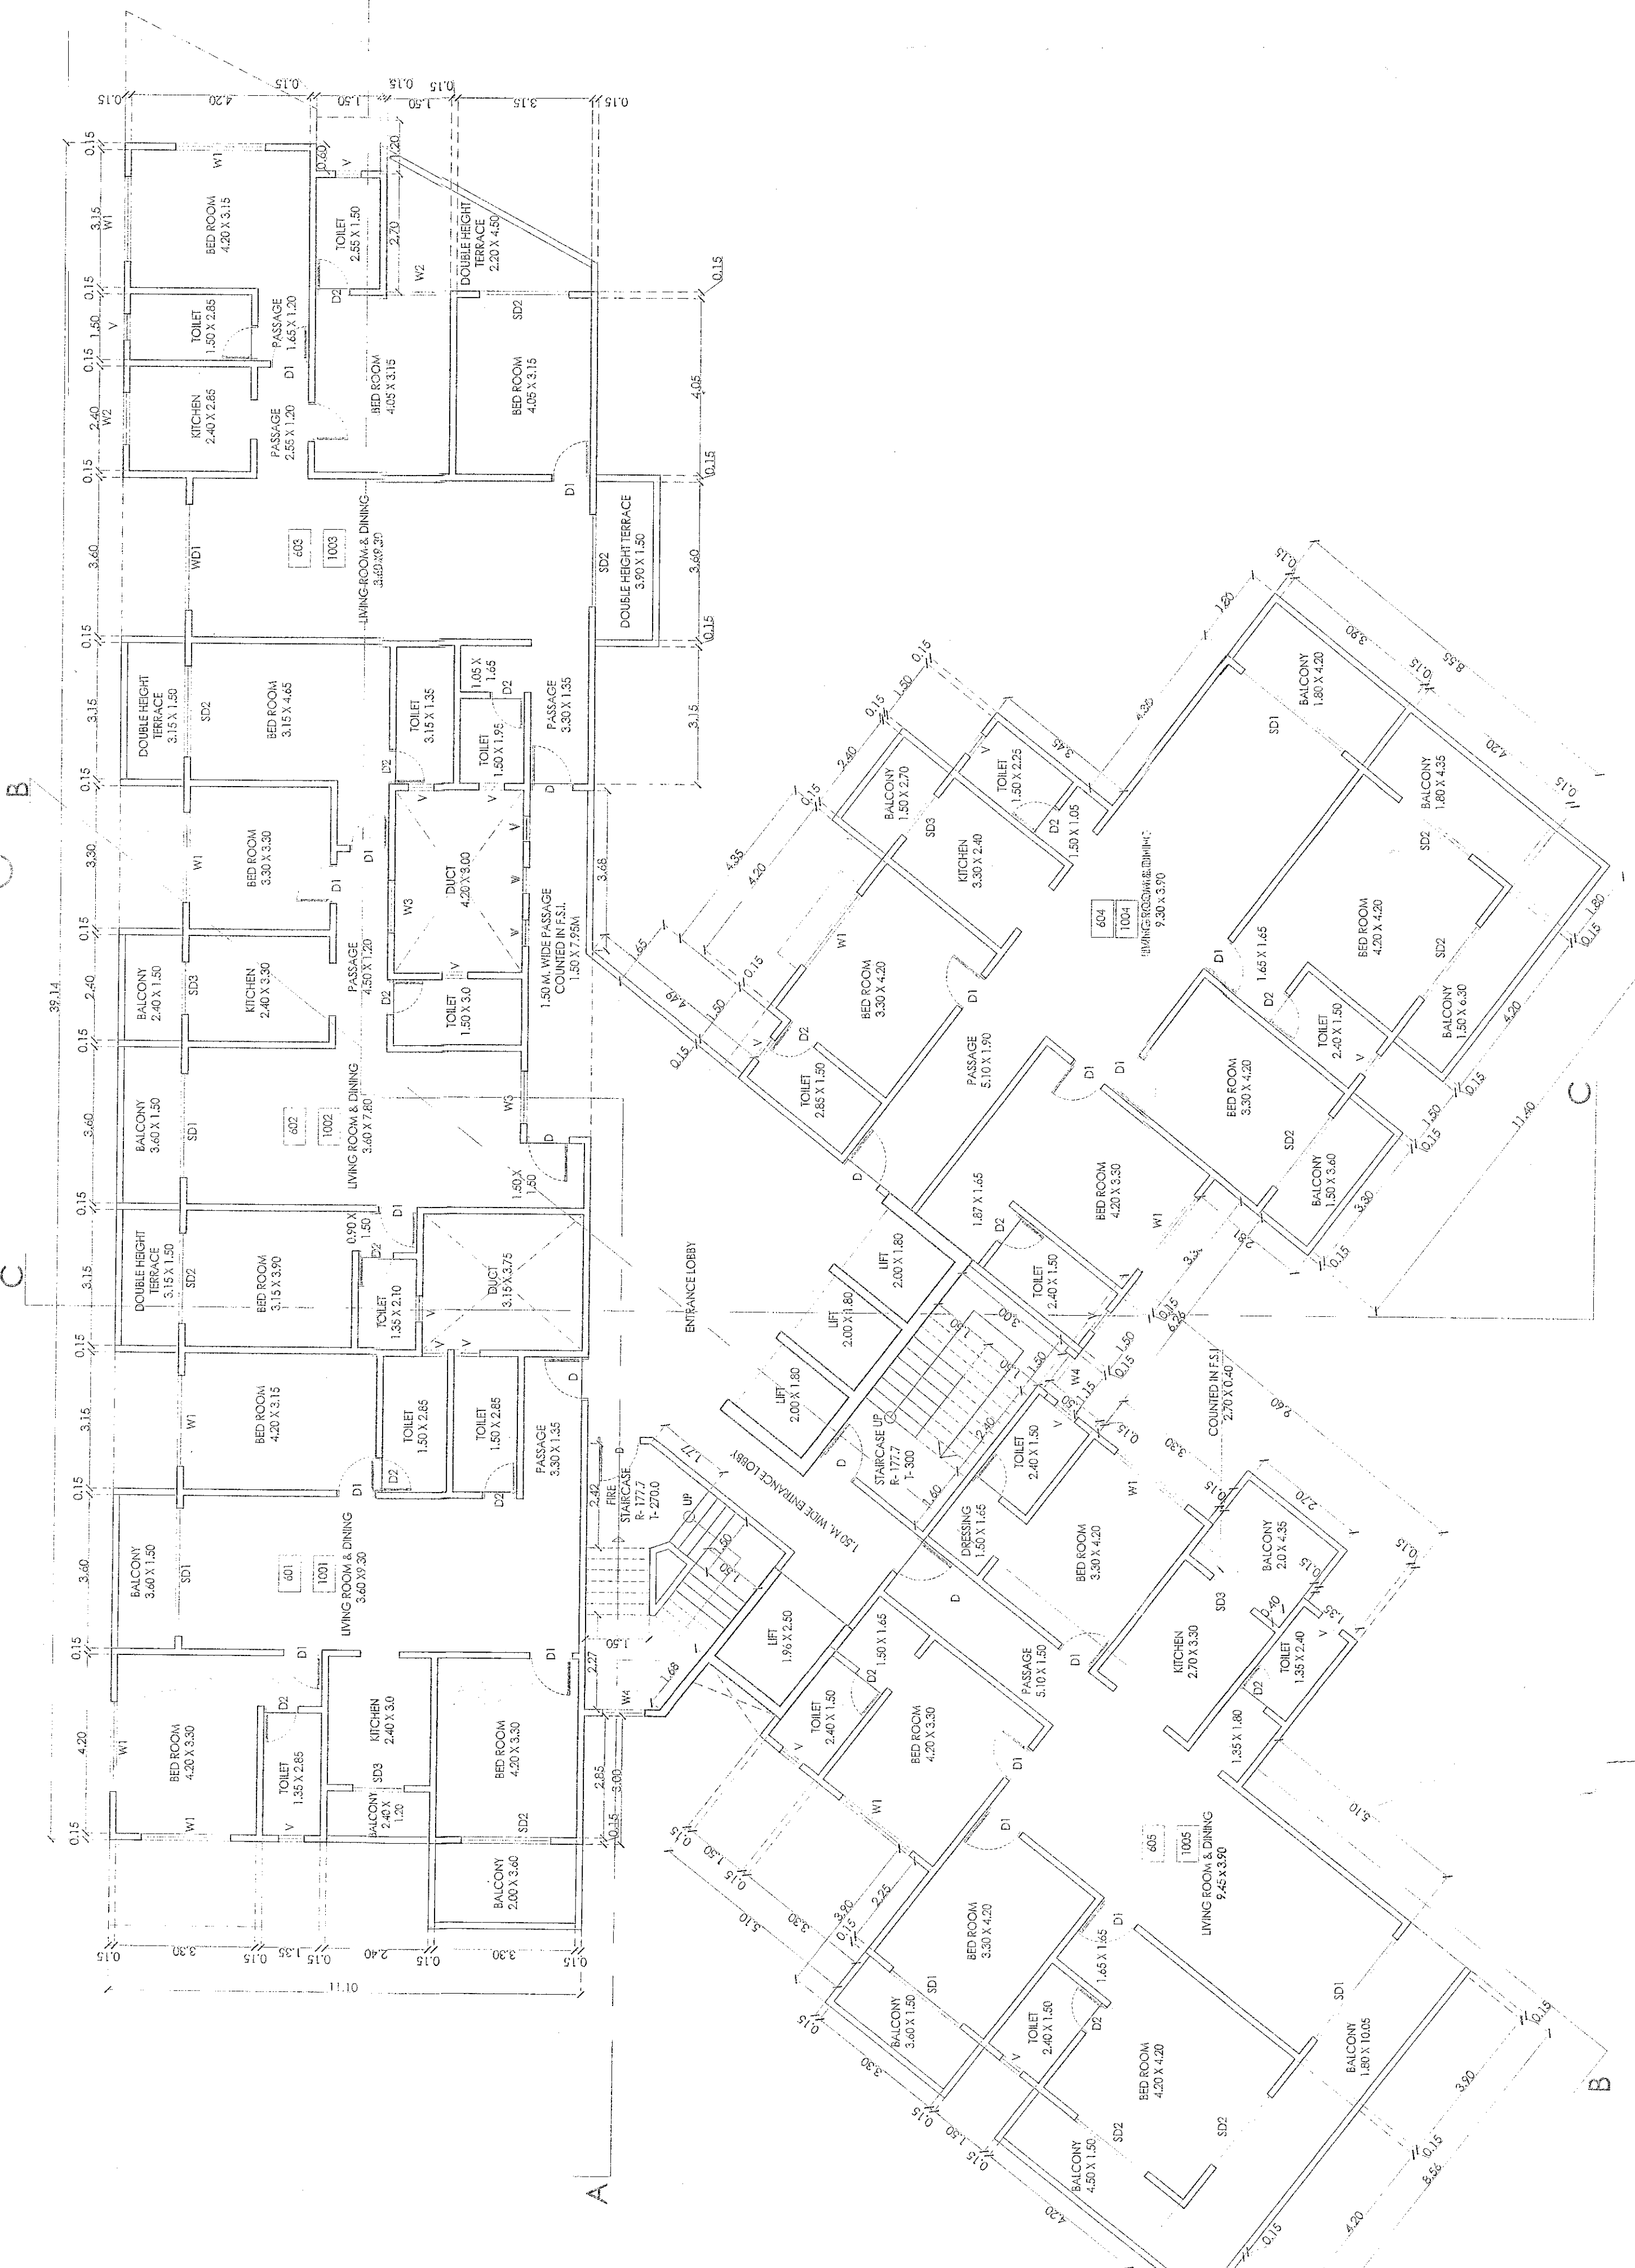

XTH and TENTH FLOOR PLAN

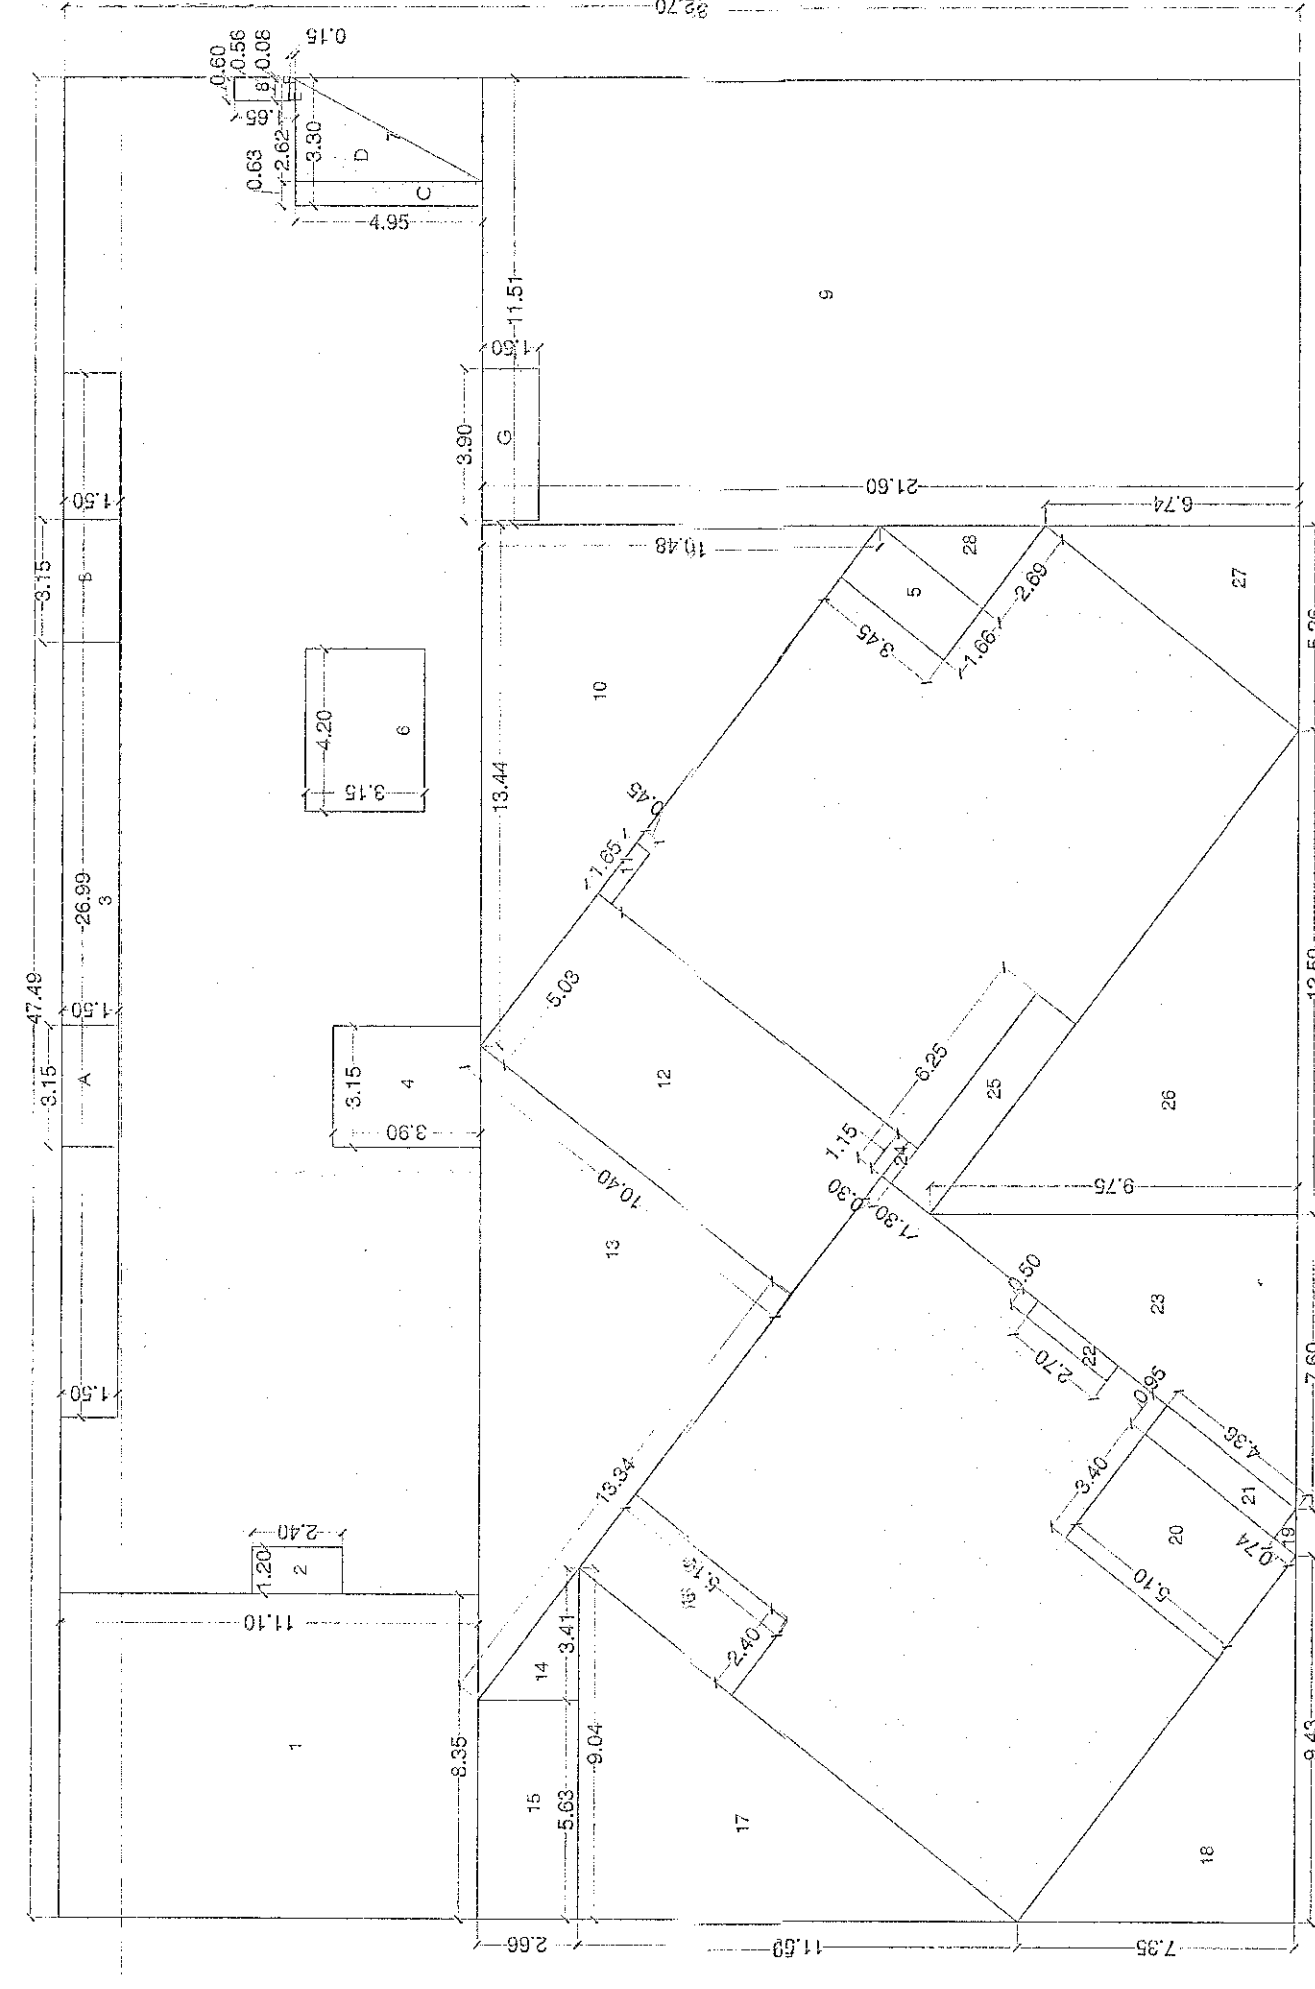

CARPET AREA STATEMENT					
Building No.	Floor No.	Unit / Floor No.	Carpet Area in sqm	Total Carpet Area of all Floors in sqm	Total Carpet Area of all Floors in sqm
	(A)	(B)	(C)	(D)	(E)
1	8th / 10th FLOOR	601, 1001	103.67	207.34	
		602, 1002	97.59	195.04	
		603, 1003	102.62	205.24	1182.50
		604, 1004	135.31	272.62	
		605, 1005	141.13	282.26	

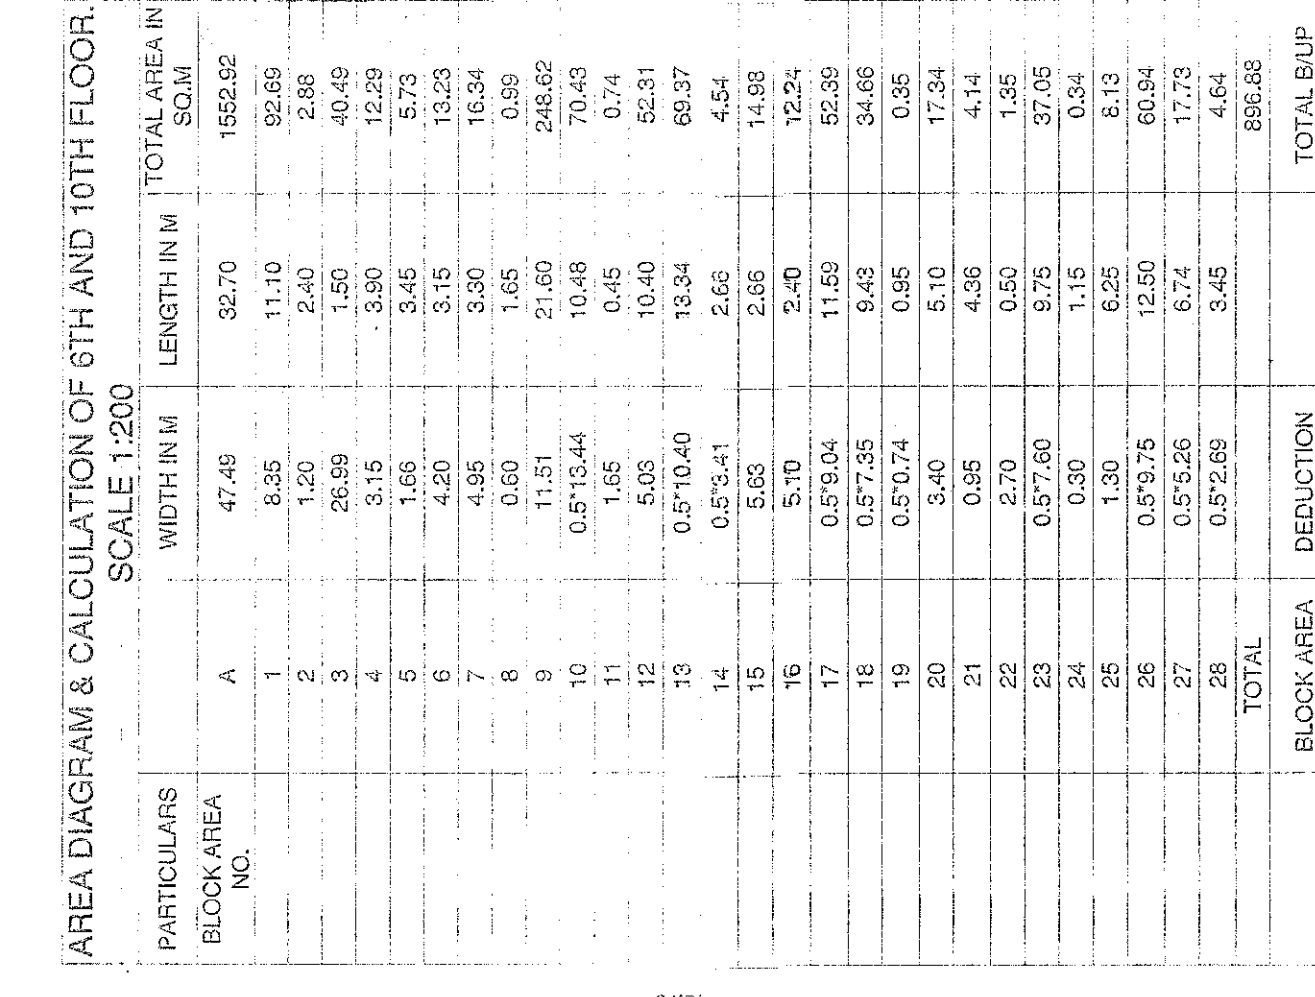

(a)	AREA (A)	AREA (B)
1552.02	886.82	653.04

DOUBLE HEIGHT TERRACE AREA DIAGRAM

8 CALCULATION OF 6TH AND 10TH FLOOR

SCALE 1:200

PARTICULARS	WIDTH (M)	LENGTH (M)	TOTAL AREA (SQ. M)
A	3.1500	1.5000	4.7250
B	3.1500	1.5000	4.7250
C	0.5000	1.5000	0.7500
D	0.5000	1.5000	0.7500
E	0.5000	1.5000	0.7500
F	0.5000	1.5000	0.7500
G	3.2000	1.5000	4.8000
TOTAL			24.6000

