



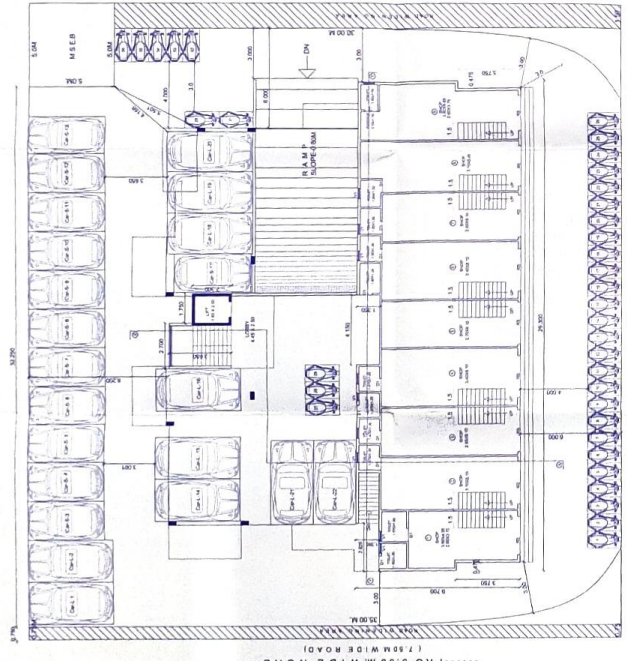

GROUND FLOOR PLAN
(SCALE 1:100)

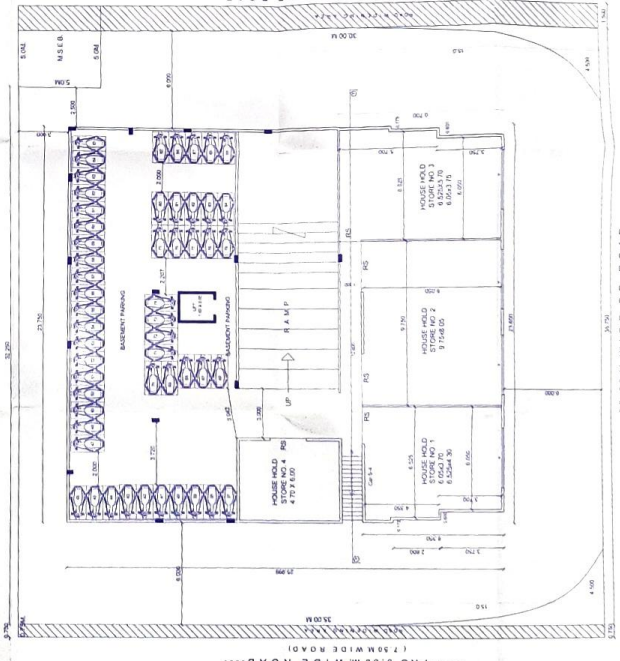

BASEMENT FLOOR PLAN
(SCALE 1:100)




FLOOR ONE
(SCALE 1:100)


T.O.R. STATEMENT	
NO. OF FLOORS	1
NO. OF STORIES	1
NO. OF ELEVATORS	1
NO. OF STAIRS	1
NO. OF LIFTS	1
NO. OF PAVEMENTS	1
NO. OF ROADS	1
NO. OF RAILWAYS	1
NO. OF AIRWAYS	1
NO. OF WATERWAYS	1
NO. OF POWER LINES	1
NO. OF TELEPHONE LINES	1
NO. OF CABLE LINES	1
NO. OF GAS LINES	1
NO. OF SEWER LINES	1
NO. OF DRAINAGE LINES	1
NO. OF OTHER LINES	1



LOCATION MAP
(SCALE 1:1000)

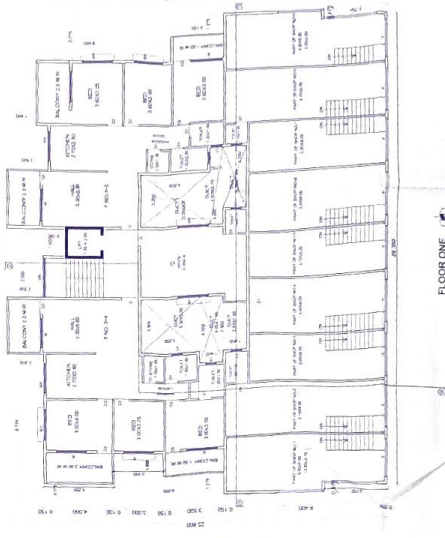

FLOOR TWO
(SCALE 1:100)

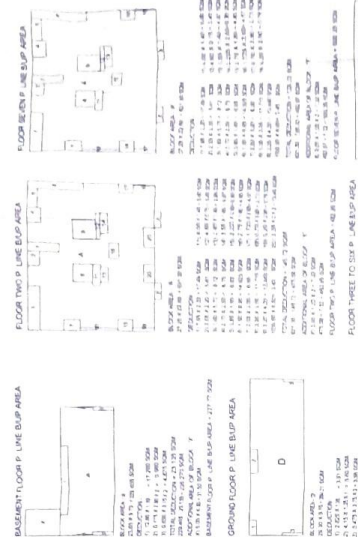

BASEMENT FLOOR PLAN
(SCALE 1:100)



FLOOR ONE
(SCALE 1:100)



FLOOR TWO
(SCALE 1:100)

FLOOR THREE
(SCALE 1:100)

COMPUTER GENERATED
DRAWING
DATE: 11.11.2011
TIME: 11:11 AM
DRAWN BY: [Signature]
CHECKED BY: [Signature]
APPROVED BY: [Signature]