


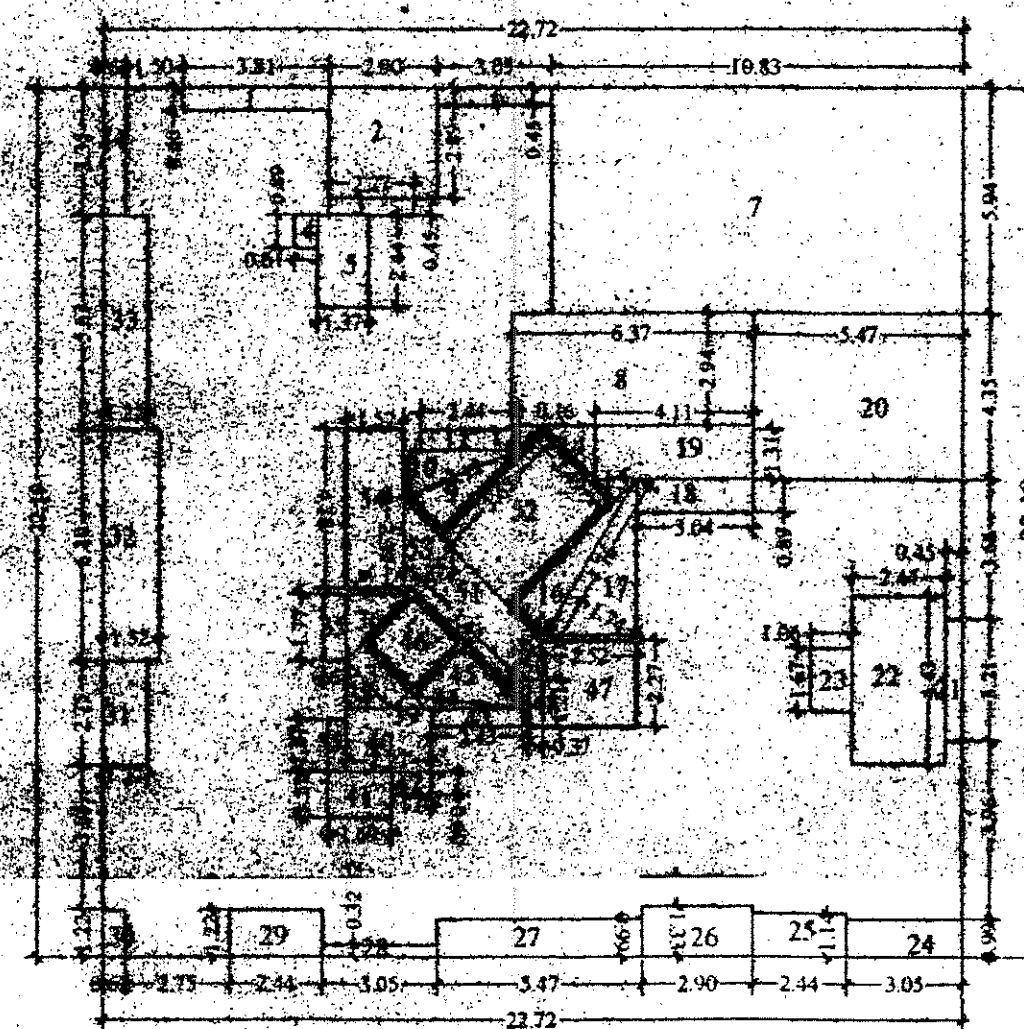

AREA DIAGRAM FOR
2ND. TO 4TH. FLOOR PLAN


SCALE: 1:200

BALC. AREA CALCULATION
2ND. TO 4TH. FLOOR (WING "A")

FIG.	DESCRIPTION	AREA
B	2.44 x 1.22 x 3	8.93
B1	2.44 x 1.80 x 1	4.39
B2	2.75 x 0.91 x 1	2.50
B3	2.75 x 1.22 x 1	3.36
B4	5.62 x 1.22 x 2	6.86
		26.04
	PROP BALC. AREA	26.04
	PERM. BALC. AREA	25.43
	EXCESS BALC. AREA	0.61 Sq.mt.

BUP AREA CALCULATION
2ND. TO 4TH. FLOOR (WING "A")

AREA OF RECTANGLE		SQ. M.
22.72 x 22.10		502.11
DEDUCTION		
1	3.81 x 0.60	2.29
2	2.90 x 2.90	8.41
3	2.27 x 0.45	1.02
4	0.61 x 0.35	0.54
5	1.37 x 2.44	3.34
6	3.05 x 0.45	1.37
7	10.83 x 5.94	64.33
8	6.37 x 2.94	18.73
9	3.12 x 1.13 x 0.50	1.76
10	3.12 x 1.10 x 0.50	1.72
11	2.44 x 0.60	1.46
12	0.65 x 0.15	0.10
13	0.91 x 0.46 x 0.50	0.20
14	2.00 x 1.00 x 0.50	1.00
15	1.10 x 0.55 x 0.50	0.30
16	4.76 x 1.18 x 0.50	2.62
17	4.76 x 1.74 x 0.50	4.14
18	3.04 x 0.89	2.71
19	4.94 x 1.31	5.38
20	5.47 x 4.35	23.79
21	0.45 x 3.21	1.44
22	2.44 x 4.43	10.80
23	1.06 x 1.67	1.77
24	3.05 x 0.99	3.02
25	2.44 x 1.14	2.78
26	2.90 x 1.33	3.86
27	5.47 x 0.99	5.42
28	3.05 x 0.32	0.98
29	2.44 x 1.22	2.98
30	0.62 x 1.22	0.76
	TOTAL DEDUCTION	247.82
	NET BUILT-UP AREA	502.11 - 247.82 = 254.29 SQ.MT.

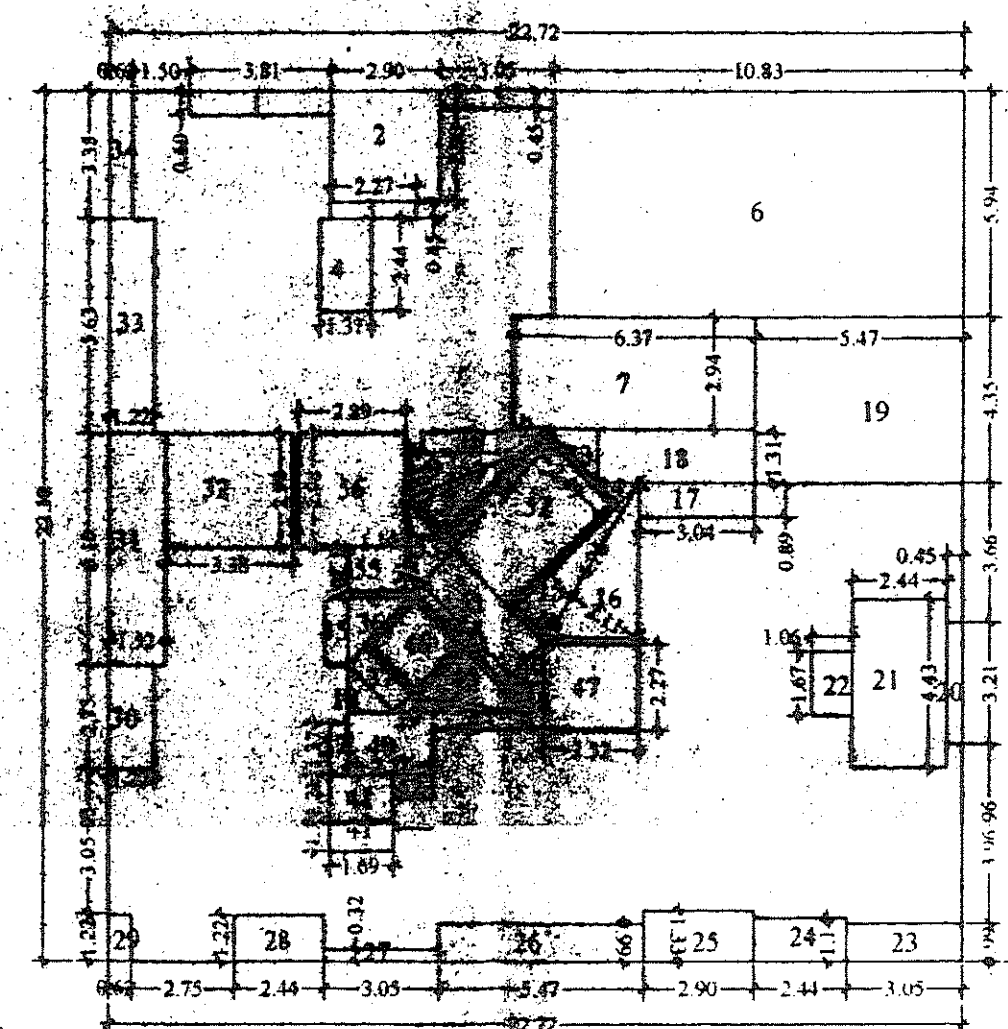

AREA DIAGRAM FOR
5TH. FLOOR PLAN

SCALE: 1:200

BUP AREA CALCULATION
5TH. FLOOR (WING "A")

AREA OF RECTANGLE		SQ. M.
22.72 x 22.10		502.11
DEDUCTION		
1	3.81 x 0.60	2.29
2	2.90 x 2.90	8.41
3	2.27 x 0.45	1.02
4	1.37 x 2.44	3.34
5	3.05 x 0.45	1.37
6	10.83 x 5.94	64.33
7	6.37 x 2.94	18.73
8	3.12 x 1.13 x 0.50	1.76
9	3.12 x 1.10 x 0.50	1.72
10	2.44 x 0.60	1.46
11	0.65 x 0.15	0.10
12	0.91 x 0.46 x 0.50	0.20
13	2.00 x 1.00 x 0.50	1.00
14	1.10 x 0.55 x 0.50	0.30
15	4.76 x 1.10 x 0.50	2.62
16	4.76 x 1.74 x 0.50	4.14
17	3.04 x 0.89	2.71
18	4.94 x 1.31	5.38
19	5.47 x 4.35	23.79
20	0.45 x 3.21	1.44
21	2.44 x 4.43	10.80
22	1.06 x 1.67	1.77
23	3.05 x 0.99	3.02
24	2.44 x 1.14	2.78
25	2.90 x 1.33	3.86
26	5.47 x 0.99	5.42
27	3.05 x 0.32	0.98
28	2.44 x 1.22	2.98
29	0.62 x 1.22	0.76
30	1.22 x 2.75	3.36
	TOTAL DEDUCTION	261.28
	NET BUILT-UP AREA	502.11 - 261.28 = 240.83 SQ.MT.

DATE & STAMP OF APPROVAL

3/3


श्री. दि. प्र. तरे
रंगमं दुर्लक्षी दावावालाप्रांगे व बांधकाम प्रारंभ
प्रमाणपत्र क्र. क. १०११/१०११/२०१४-१५/७२२०८
दिनांक १८/०९/२०१४
जिल्हा अभियंता




श्री. दि. प्र. तरे
श्री. मि. र. नागडा

BALC. AREA CALCULATION
5TH. FLOOR (WING "A")


FIG.	DESCRIPTION	AREA
B	2.44 x 1.22 x 3	8.93
B1	2.44 x 1.80 x 1	4.39
B2	2.75 x 0.91 x 1	2.50
B3	2.75 x 1.22 x 1	3.36
B4	5.62 x 1.22 x 2	6.86
		26.04
	PROP BALC. AREA	26.04
	PERM. BALC. AREA	24.08
	EXCESS BALC. AREA	1.96 Sq.mt.

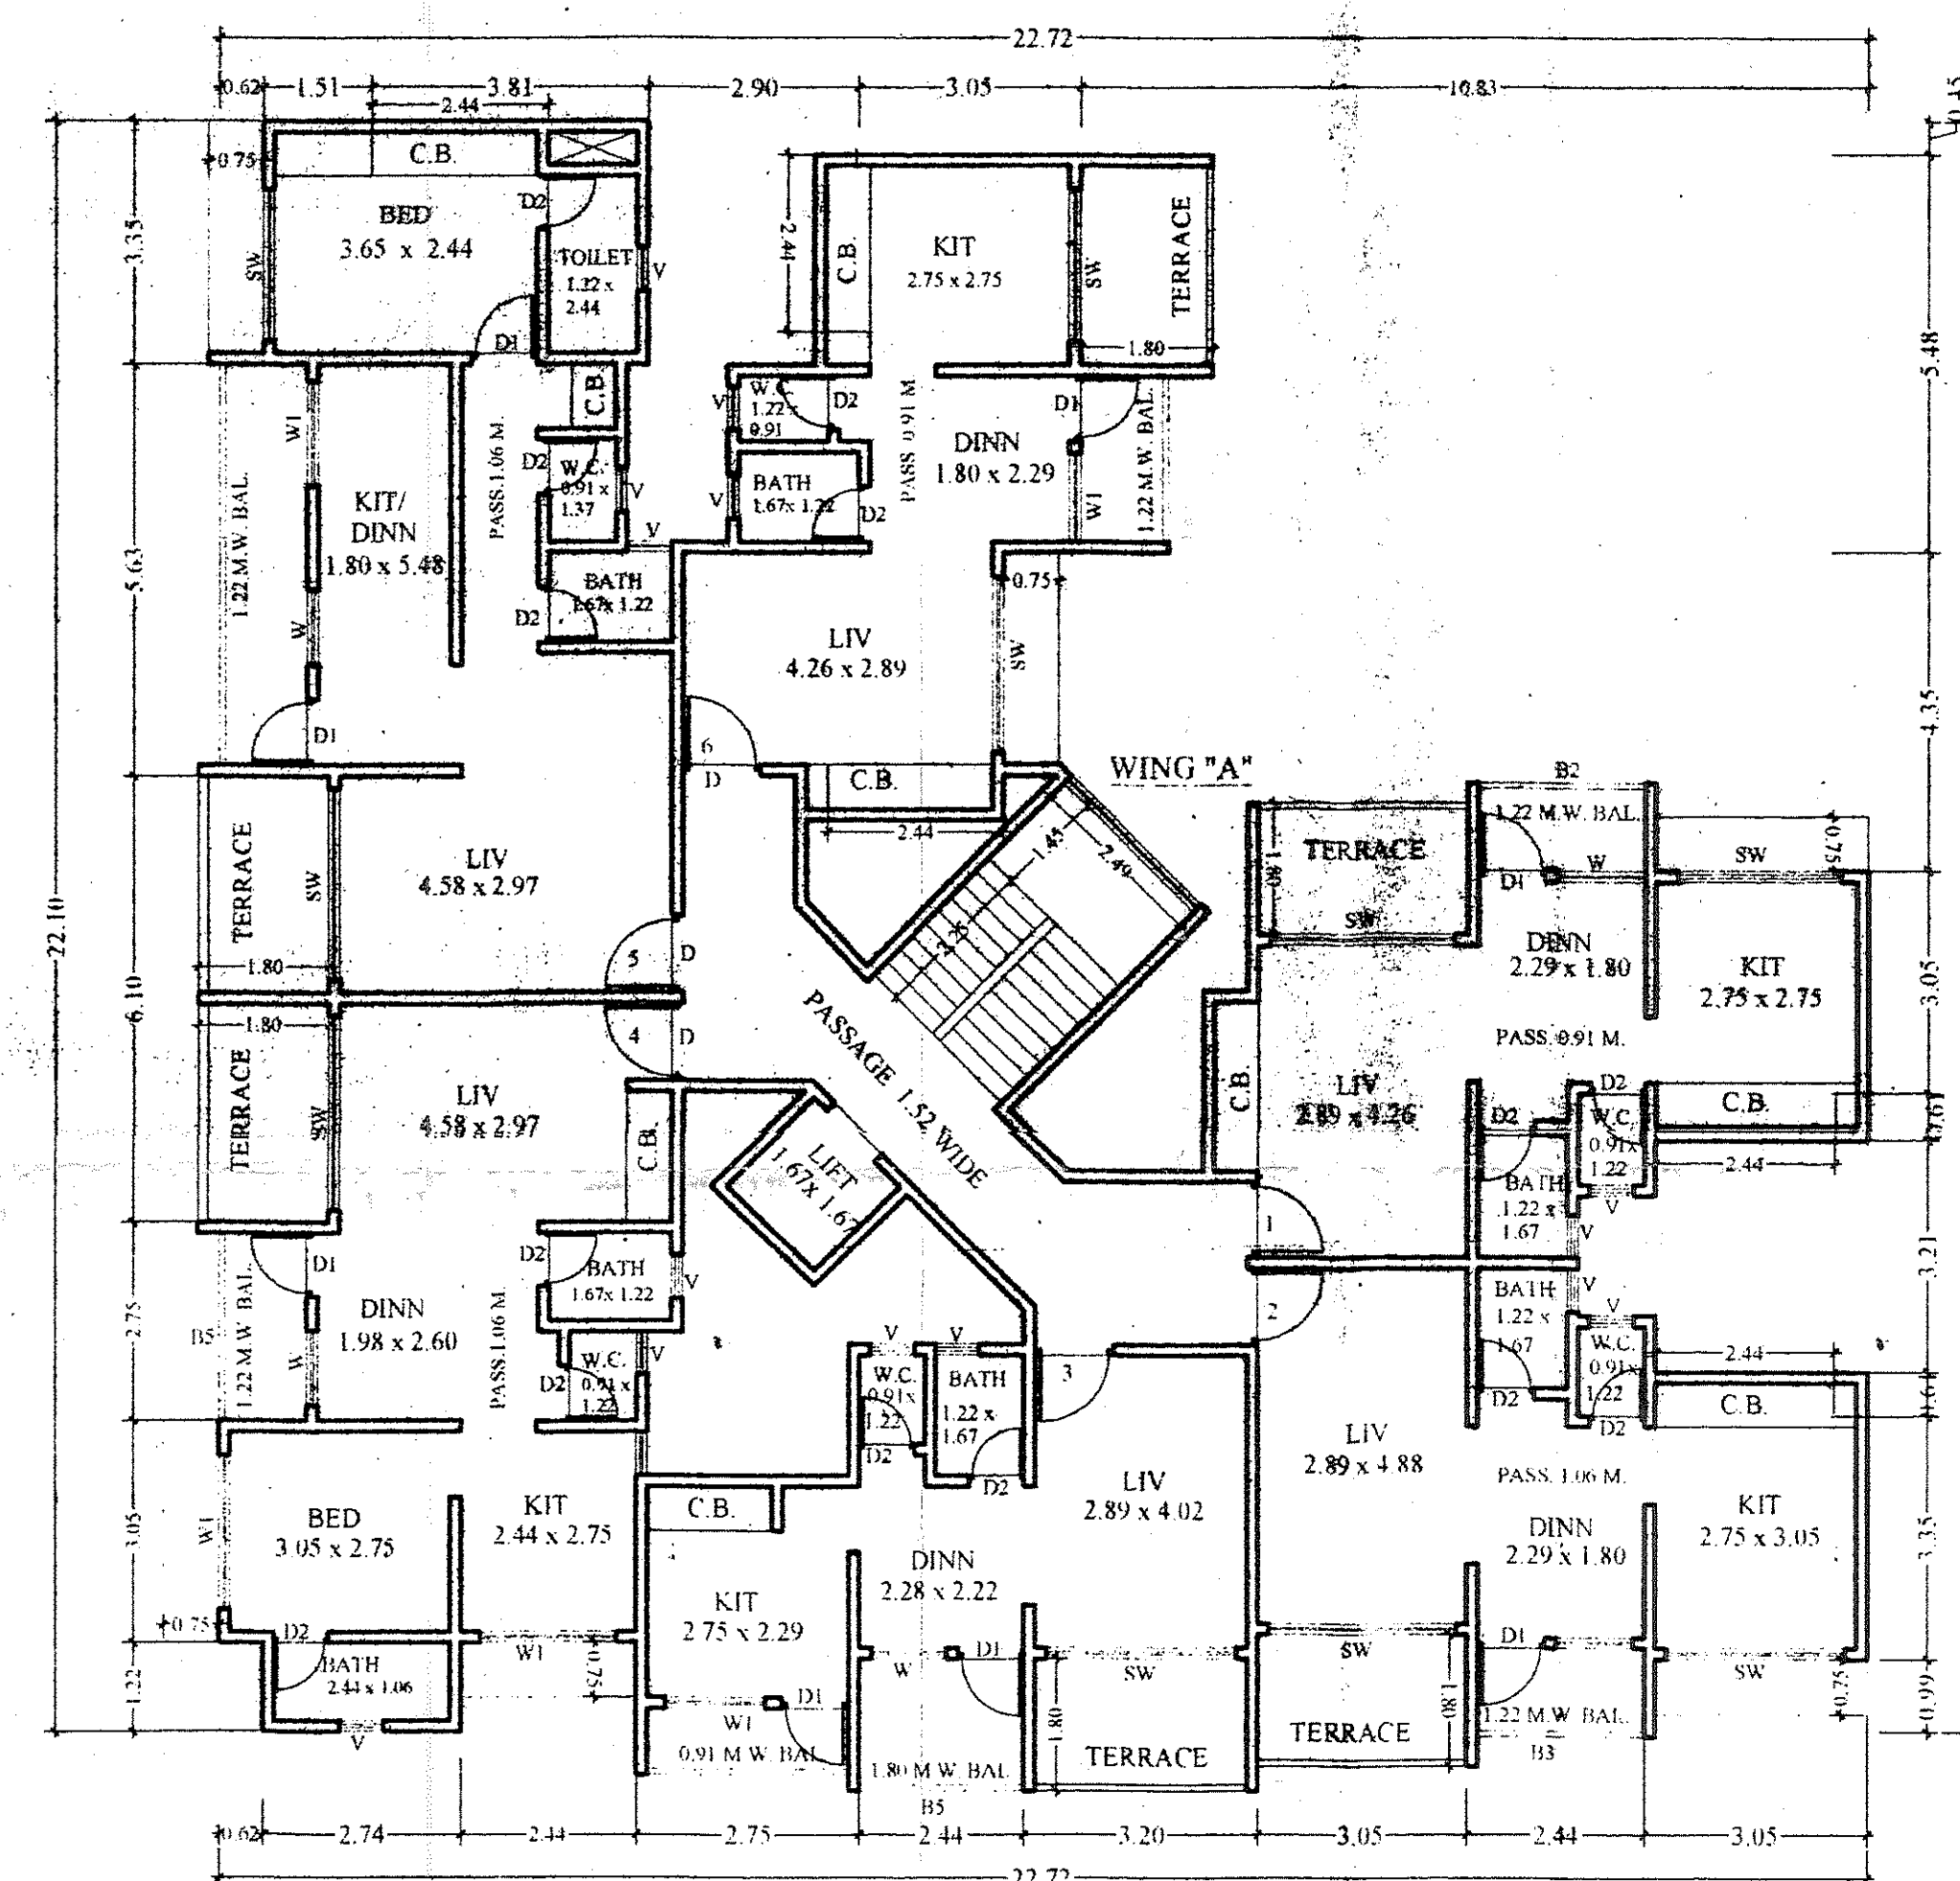


3RD. FLOOR PLAN
SCALE: 1:100

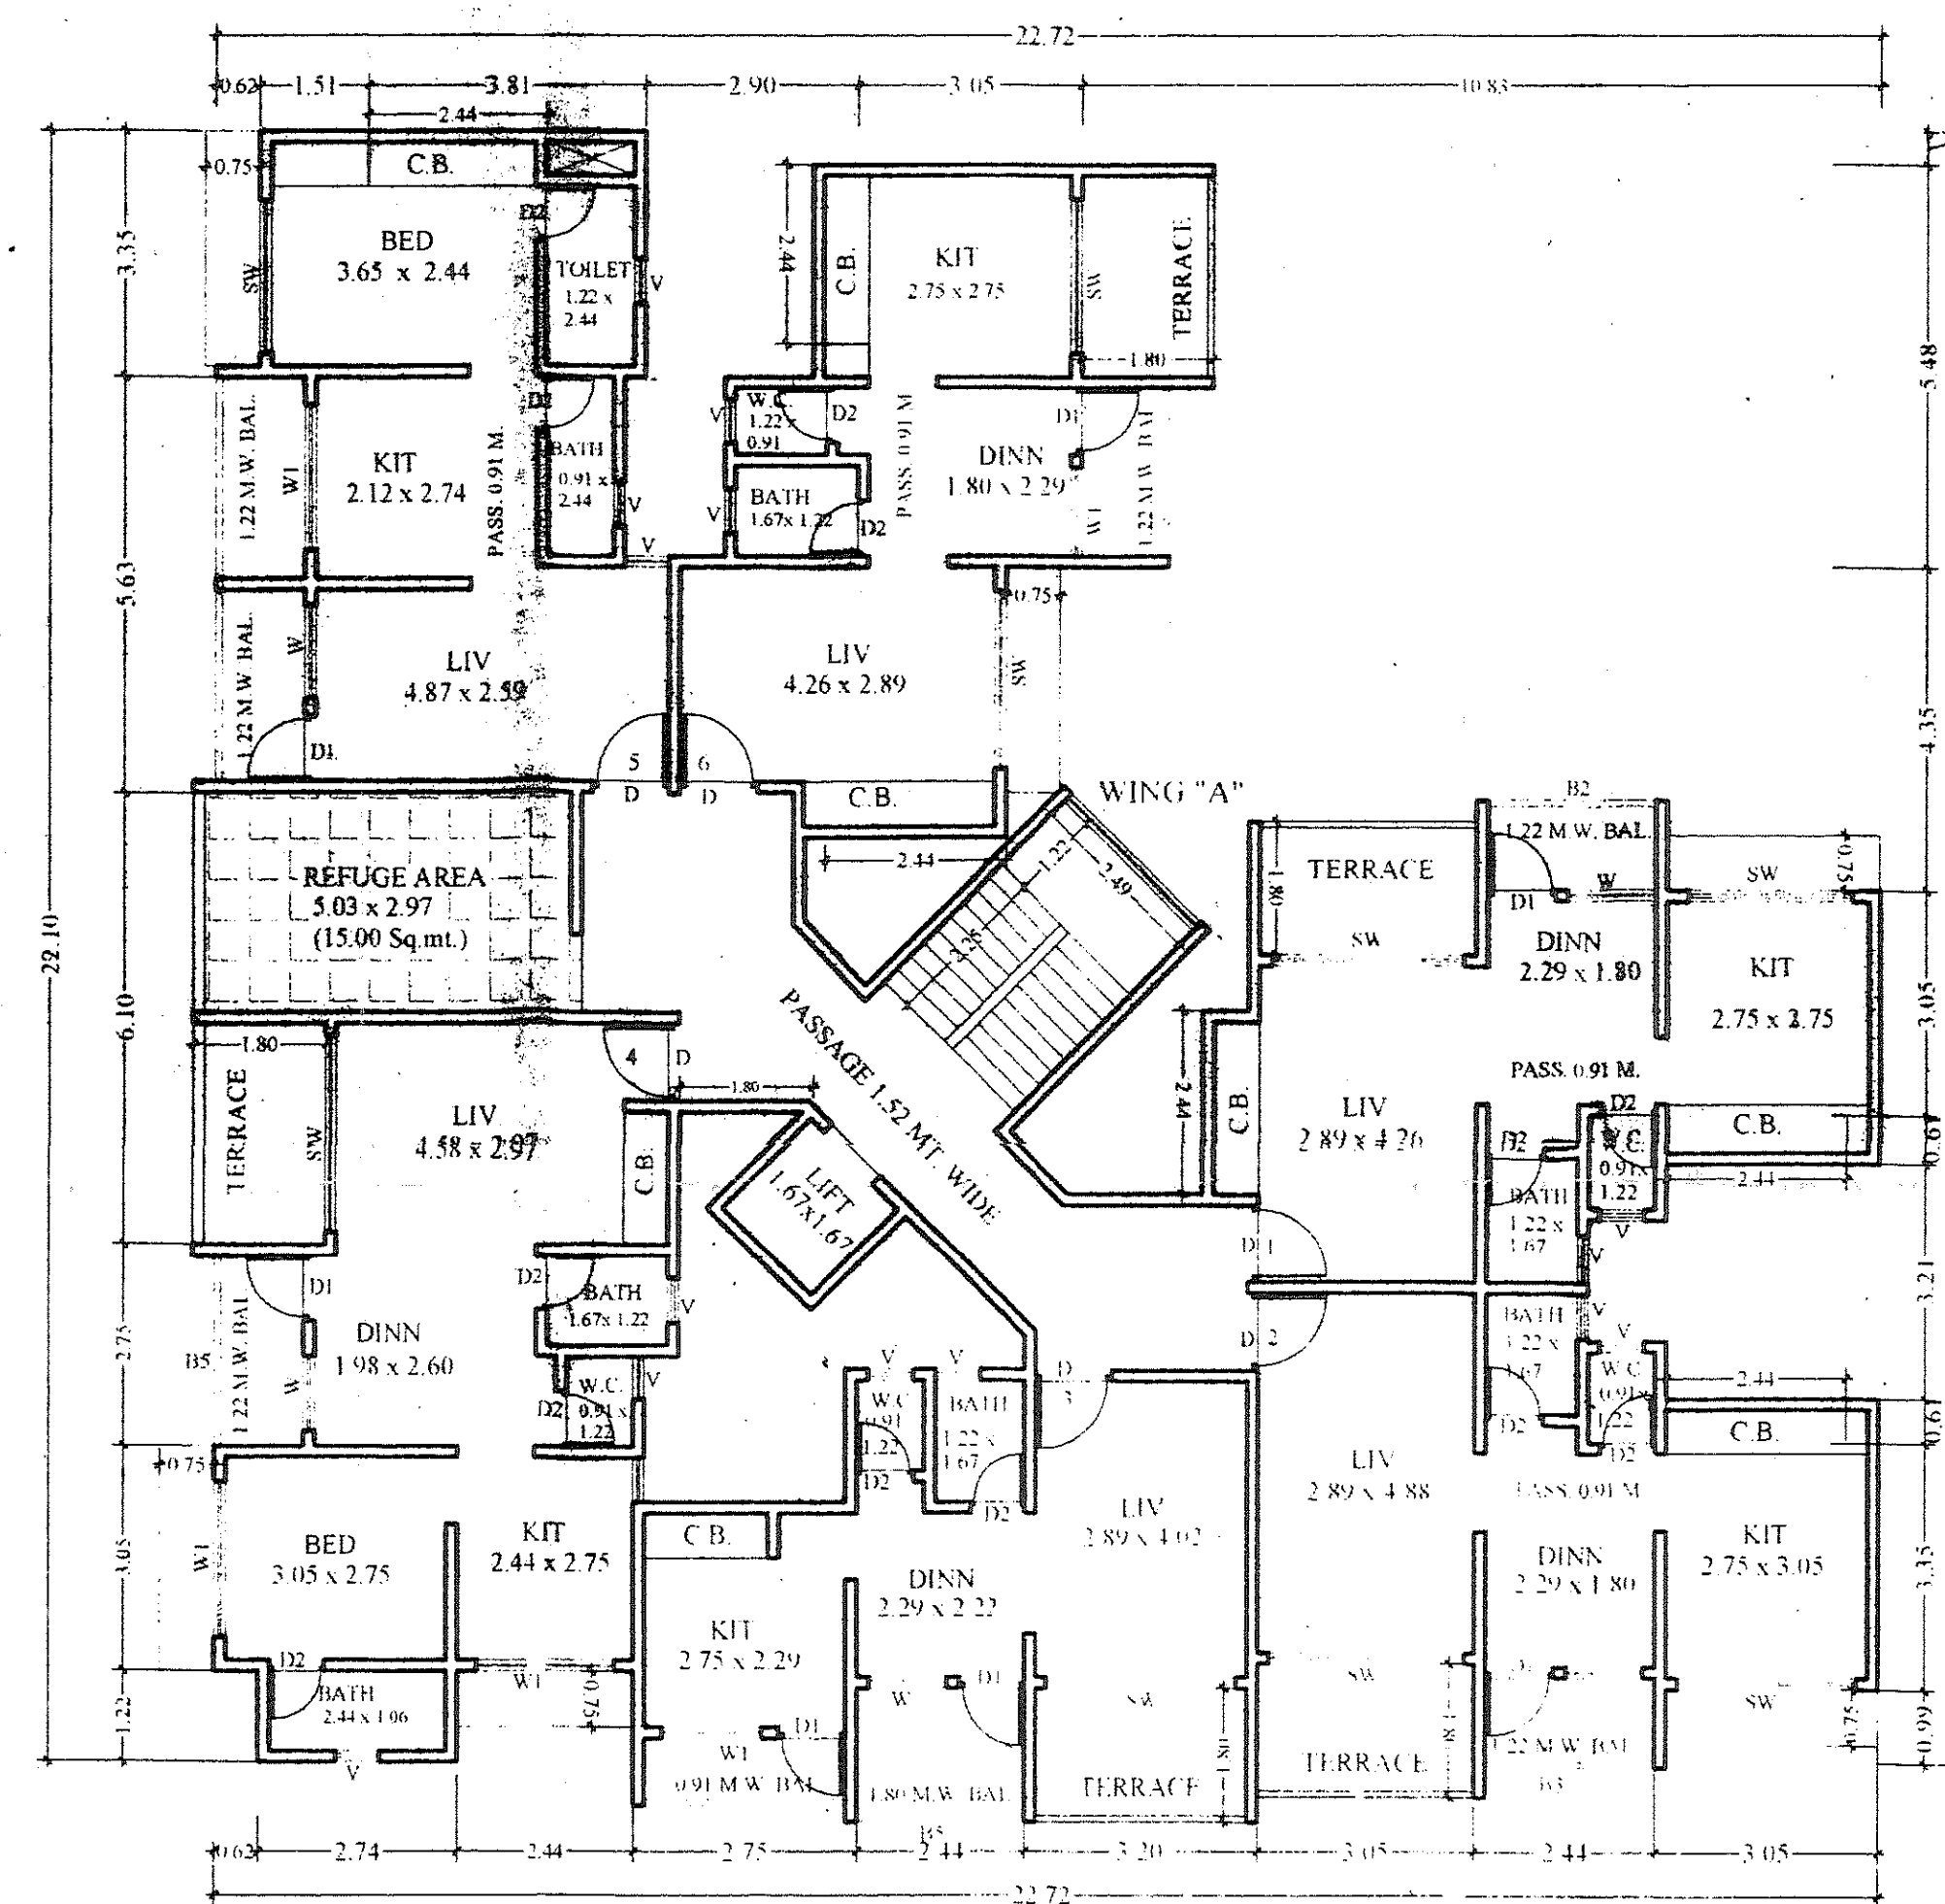


5TH. FLOOR PLAN
SCALE: 1:100

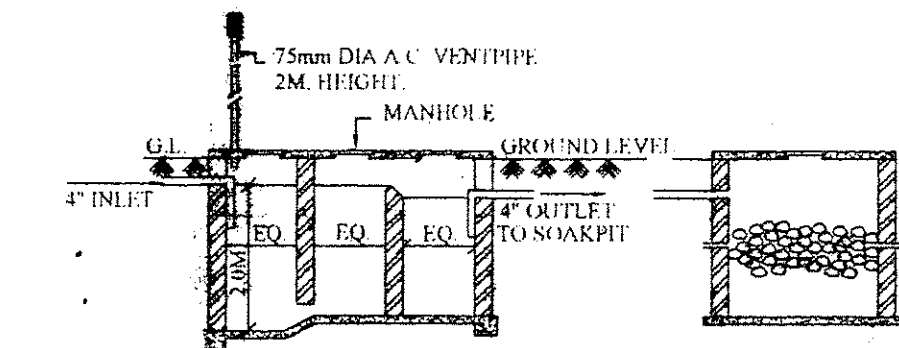

SEPTIC TANK & SOAK PIT SECTION

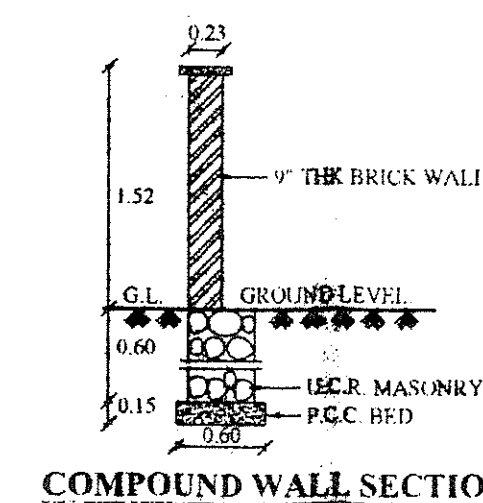

COMPOUND WALL SECTION

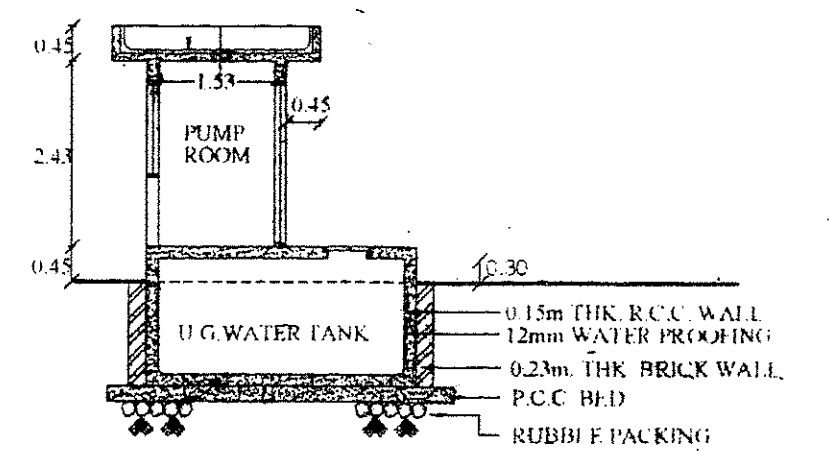

PUMP ROOM & U.G. WATER TANK SECTION

DESCRIPTION OF PROPOSAL & PROPERTY

REVISED BUILDING PLAN ON LAND BEARING
S.NO.56, H.NO.35 D-1, AT VILLAGE-BALYANI
TAL: KALYAN

NAME OF OWNER SIGNATURE

SHRI. DILIP R. TARE

SHRI. MITESH R. NAGDA

ARCHITECTS NAME SIGNATURE

SANTOSH MADAN AND ASSOCIATES

ARCHITECTS & INTERIOR DESIGNER

REGD. NO. (CA/93/16093)

SHALINI APPT. SHOP/PHOT ALL NEAR POST OFFICE, ILAK CHOWK, KALYAN-421301

JOB NO. 1981/09/2016

DATE 07/09/2016

CHECKED BY S.M.

DRAWN BY CHAYA