
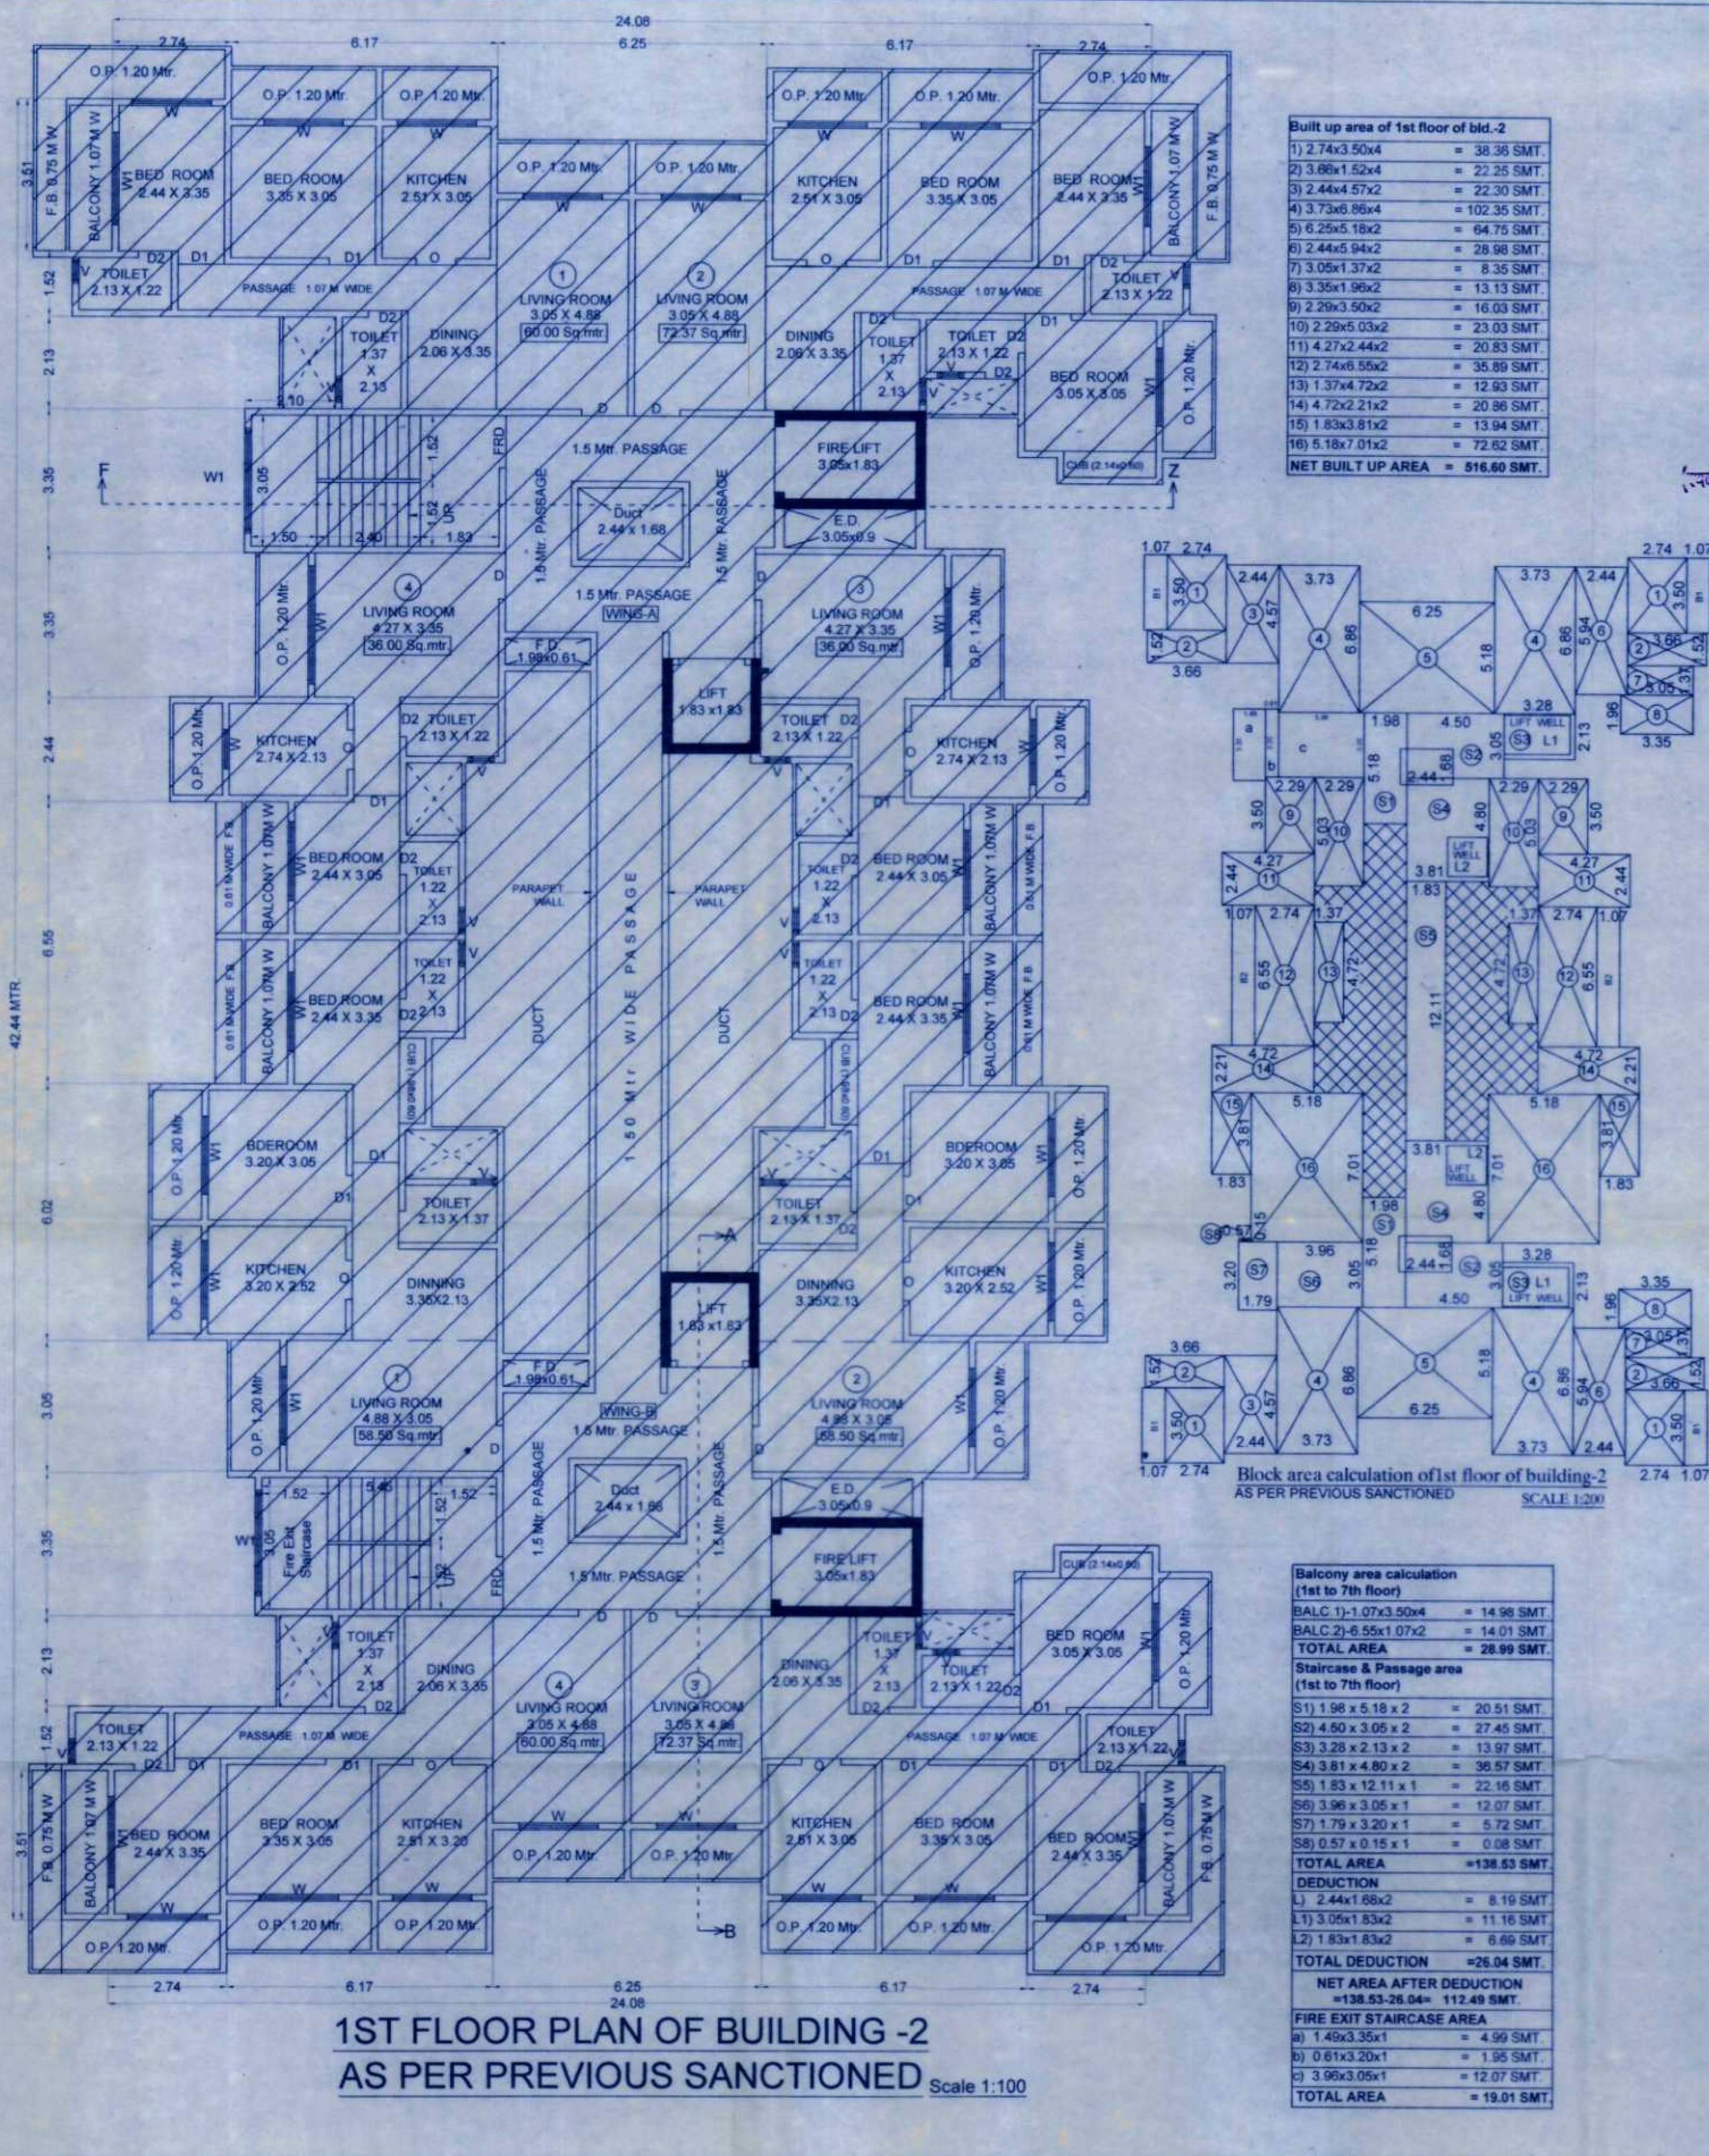


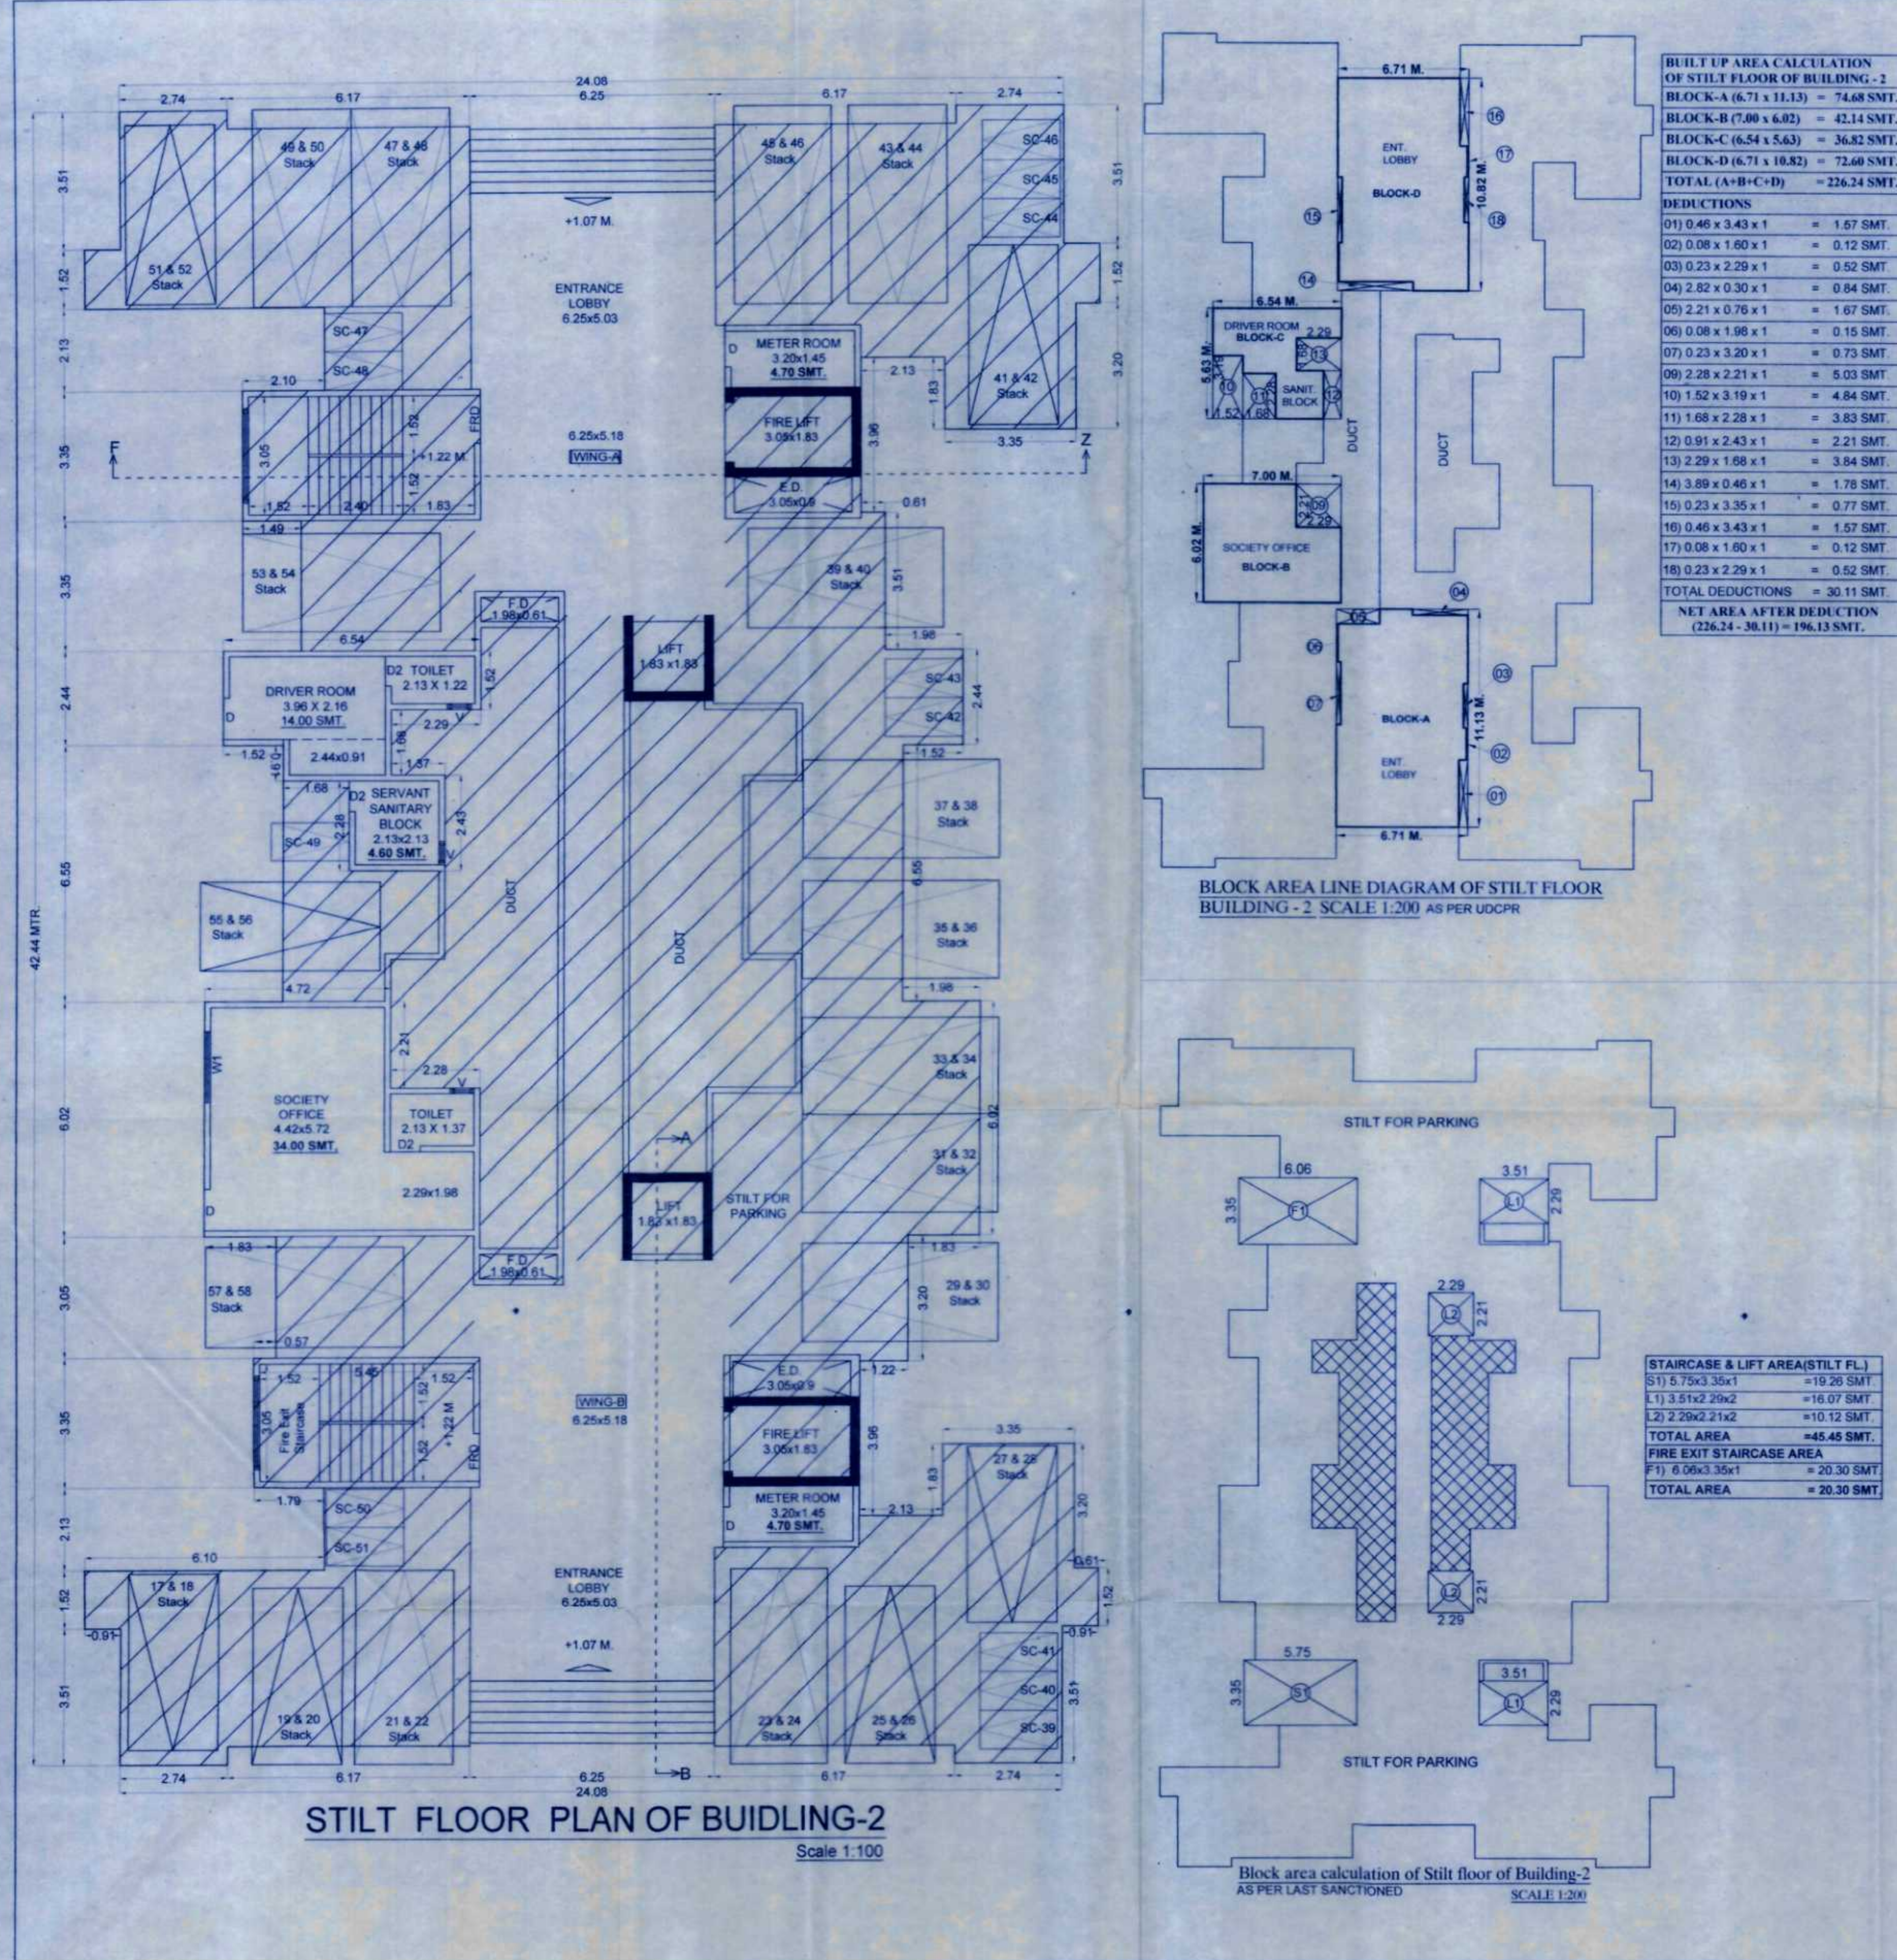

APPROVAL STAMP 07/10

CONTENTS OF SHEET
GROUND & 1ST FLOOR PLAN & BLOCK AREA LINE OF
GROUND & 1ST FLOOR BUILDING - 2

चर्चाकर्ता का नाम: (00) 2022-2023
डा. क. न. र. नि. 45/2 दिनांक: 05/01/2023
श्री. जयदेव लाल यादव व शिवाजी लाल यादव
श्री. जयदेव लाल यादव व शिवाजी लाल यादव
श्री. जयदेव लाल यादव व शिवाजी लाल यादव

OWNER'S DECLARATION
I/We undersigned hereby confirm that I/We would abide by plans approved by Authority / Collector. I/We would execute the structure as per approved plans. Also I/We would execute the work under supervision of proper technical person so as to ensure the quality and safety at the work site.

1) HASEEB SHARIF HASAN MOMIN (OWNER)
2) MUSAB SHARIF HASAN MOMIN
3) TALHA SHARIF HASAN MOMIN
4) M/S. MOONSHINE REALTORS PVT. LTD. THROUGH DIRECTOR SOHAIL HANIF HINGORA (P.A. HOLDER)

PROPERTY DESCRIPTION
REVISED PLAN OF PROPOSED BUILDING - 01 (G+2 COMMERCIAL + UPPER 3RD TO 17TH RESIDENTIAL FLOORS) & BUILDING - 02 (STILT + UPPER 19 RESIDENTIAL FLOORS) ON LAND BEARING S.N. 32/2, 36/2, 36/3, 37/0, 38/0, 124, 74/3, 134A(P), 134B, 134 & 144-403(P), PLOT NO. 14, 15, 19, 20, 21, 22, 23 & 24 AT: MILLAT NAGAR, VILLAGE: NIZAMPUR, TALUKA-BHIWANDI, DIST.-THANE 421302.

LICENSING ENGINEER NAME AND SIGNATURE
Fouzi & Associates
ARCHITECT & R.C.C. CONSULTANT
OFFICE NO. 101/102, FIRST FLOOR, KONARK
ARCADE OPP. TAHSILDAR OFFICE, BESIDE
NEW MUNICIPAL CORPORATION, BHIWANDI
E-mail: fouziandassociates@gmail.com

DRN CKD SCALE DATE JOB NO. DRG NO.
SHOEB A. FAHAD P. 1:100 07/01/2023 J-205 4TH REVISION