
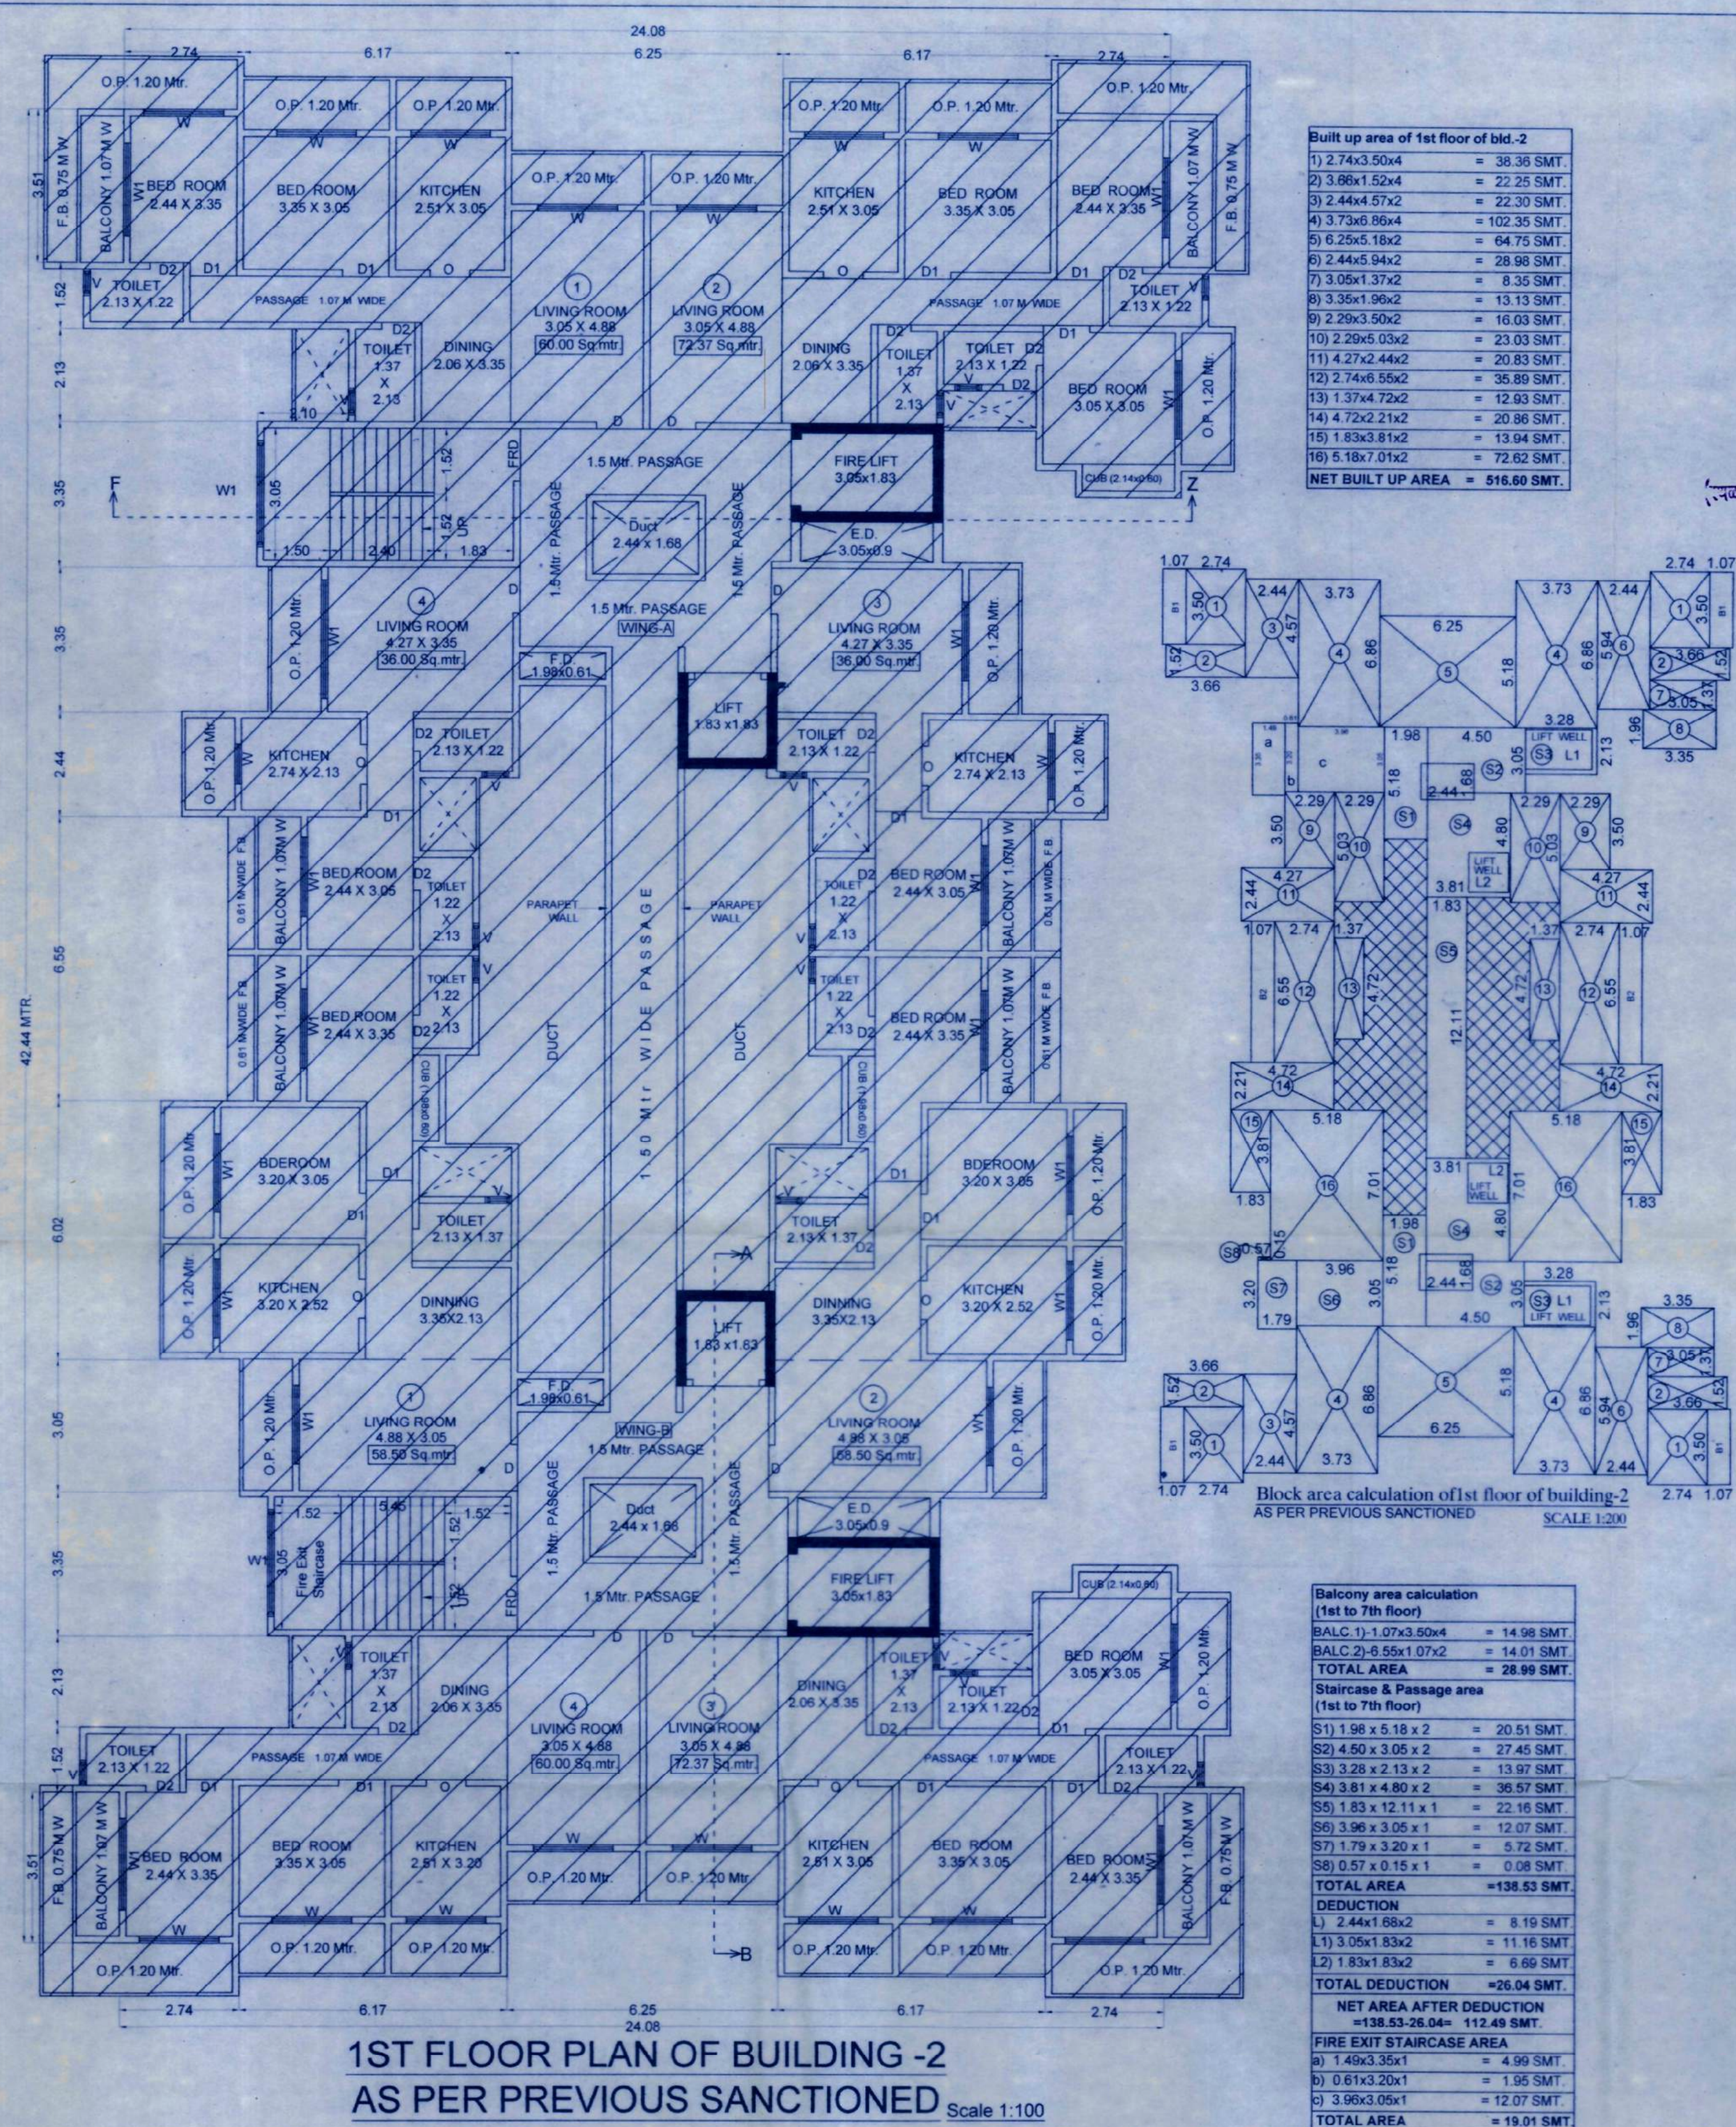


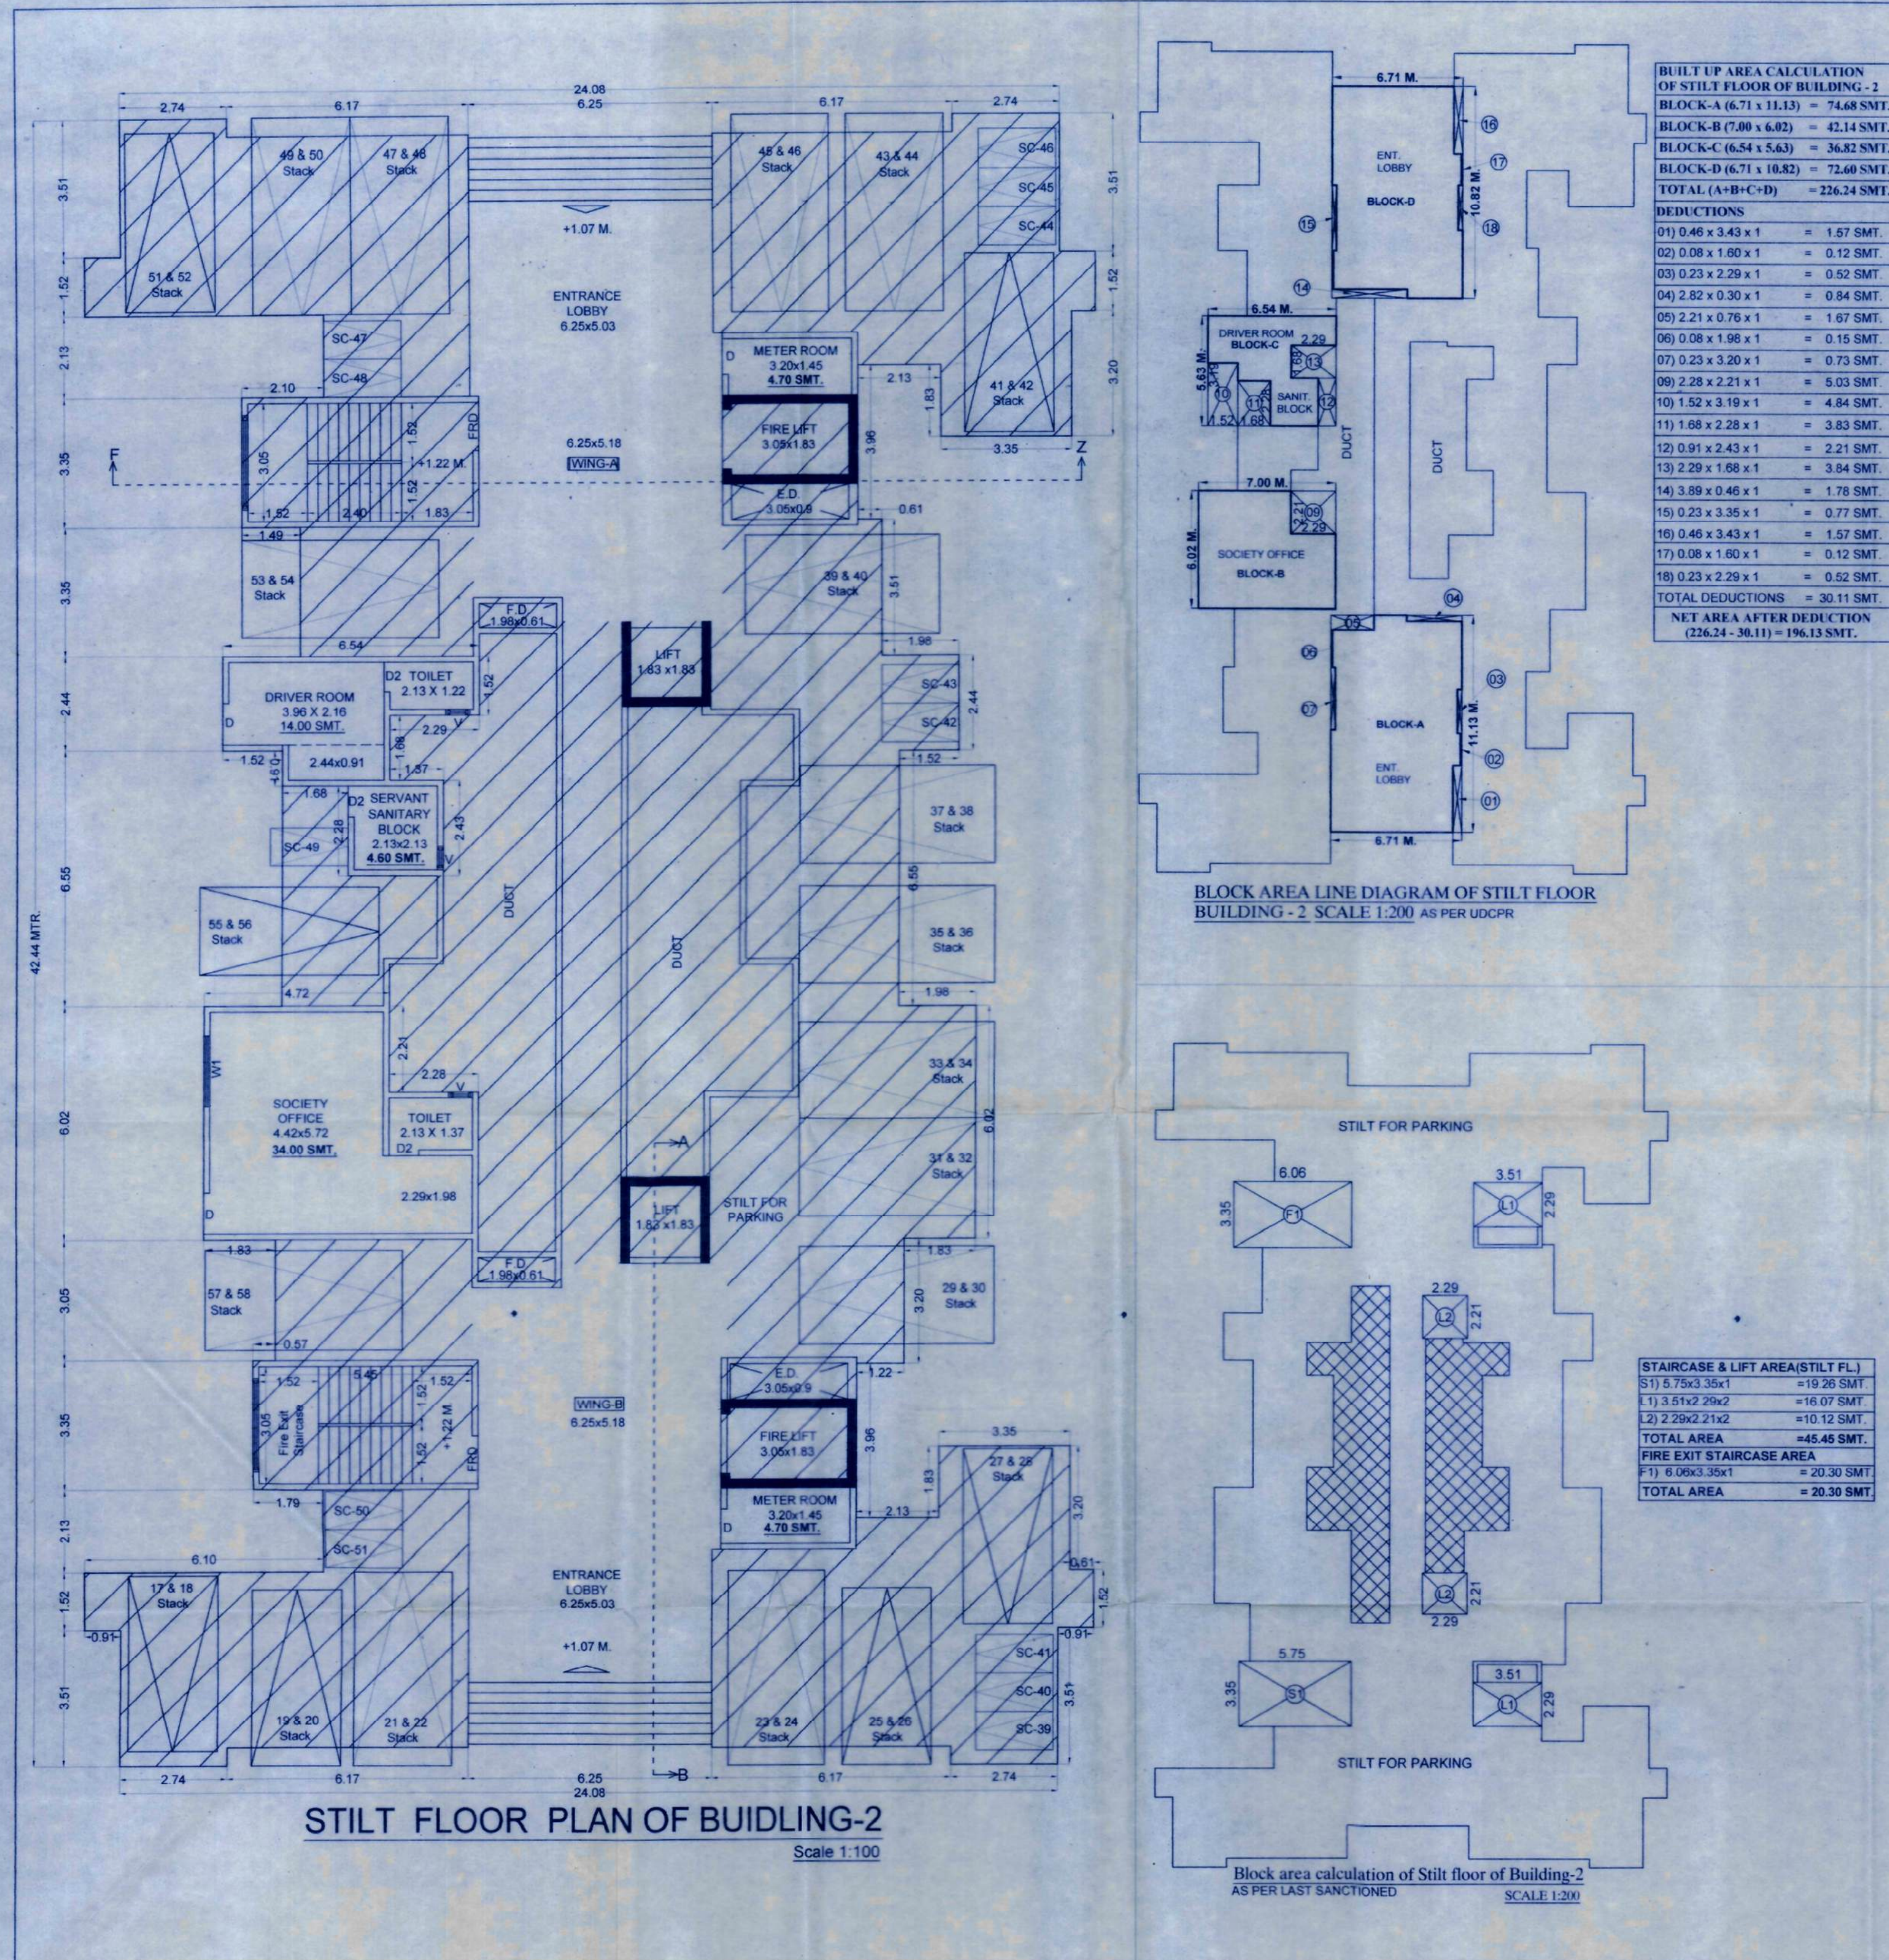

APPROVAL STAMP CONTENTS OF SHEET		07/10
GROUND & 1ST FLOOR PLAN & BLOCK AREA LINE OF GROUND & 1ST FLOOR BUILDING - 2		
		
कार्यसवावे पत्र क्र. ५६२ (००) 2022-2023 मा.क.न.र.पि. दिनांक. 25/01/2023		
मधीला जमिन राहून व हिच्या रंगाने दुसऱ्या सुचविल्या म्हाणे रंग बाळंमण/विश्वस्त परवानगी मंजूर		
या सहाय्यक सहायक नगररचना मंडळी निवामनूर शहर महानगरपालिका		
मधील मा.जासुक्त यांनी स्वाक्षरी जरी		
OWNER'S DECLARATION I/We undersigned hereby confirm that I/We would abide by plans approved by Authority / Collector. I/We would execute the structure as per approved plans. Also I/We would execute the work under supervision of proper technical person so as to ensure the quality and safety at the work site. 1) HASEEB SHARIF HASAN MOMIN (OWNER) _____ 2) MUSAB SHARIF HASAN MOMIN _____ 3) TALHA SHARIF HASAN MOMIN _____ 4) M/S. MOONSHINE REALTORS PVT LTD. THROUGH DIRECTOR SOHAIL HANIF HINGORA(P.A.HOLDER) _____		
PROPERTY DISPOSITION REVISED PLAN OF PROPOSED BUILDING - 01 (G+2 COMMERCIAL + UPPER 3RD TO 17TH RESIDENTIAL FLOORS) & BUILDING - 02 (STILT + UPPER 19 RESIDENTIAL FLOORS) ON LAND BEARING S.NO. 32/2, 36/2, 36/3, 37/0, 38/0, 124, 74/2, 134/A(P), 134/B, 134 & 144 4037(P) & 4039(P), PLOT NO. 14, 16, 19, 20, 21, 22, 23 & 24 AT- MILLAT NAGAR, VILLAGE- NIZAMPUR, TALUKA-SHIVWADI, DIST.-THANE 421302.		
LICENSING ENGINEER NAME AND SIGNATURE		
Fouzi & Associates ARCHITECT & R.C.C. CONSULTANT OFFICE NO. 101/102, FIRST FLOOR, KONARK ARCADE OPP. TAHSILDAR OFFICE, BESIDE NEW MUNICIPAL CORPORATION, SHIVWADI E-mail - fouzindassociates@gmail.com		
DRN	CKD	SCALE
SHOEB A.	FAHAD P.	1:100
DATE	JOB NO	DRG NO
07/01/2023	J-205	4TH REVISION