


[illegible]

SECOND FLOOR PLAN @ 18.40 M LVL SCALE: 1:200

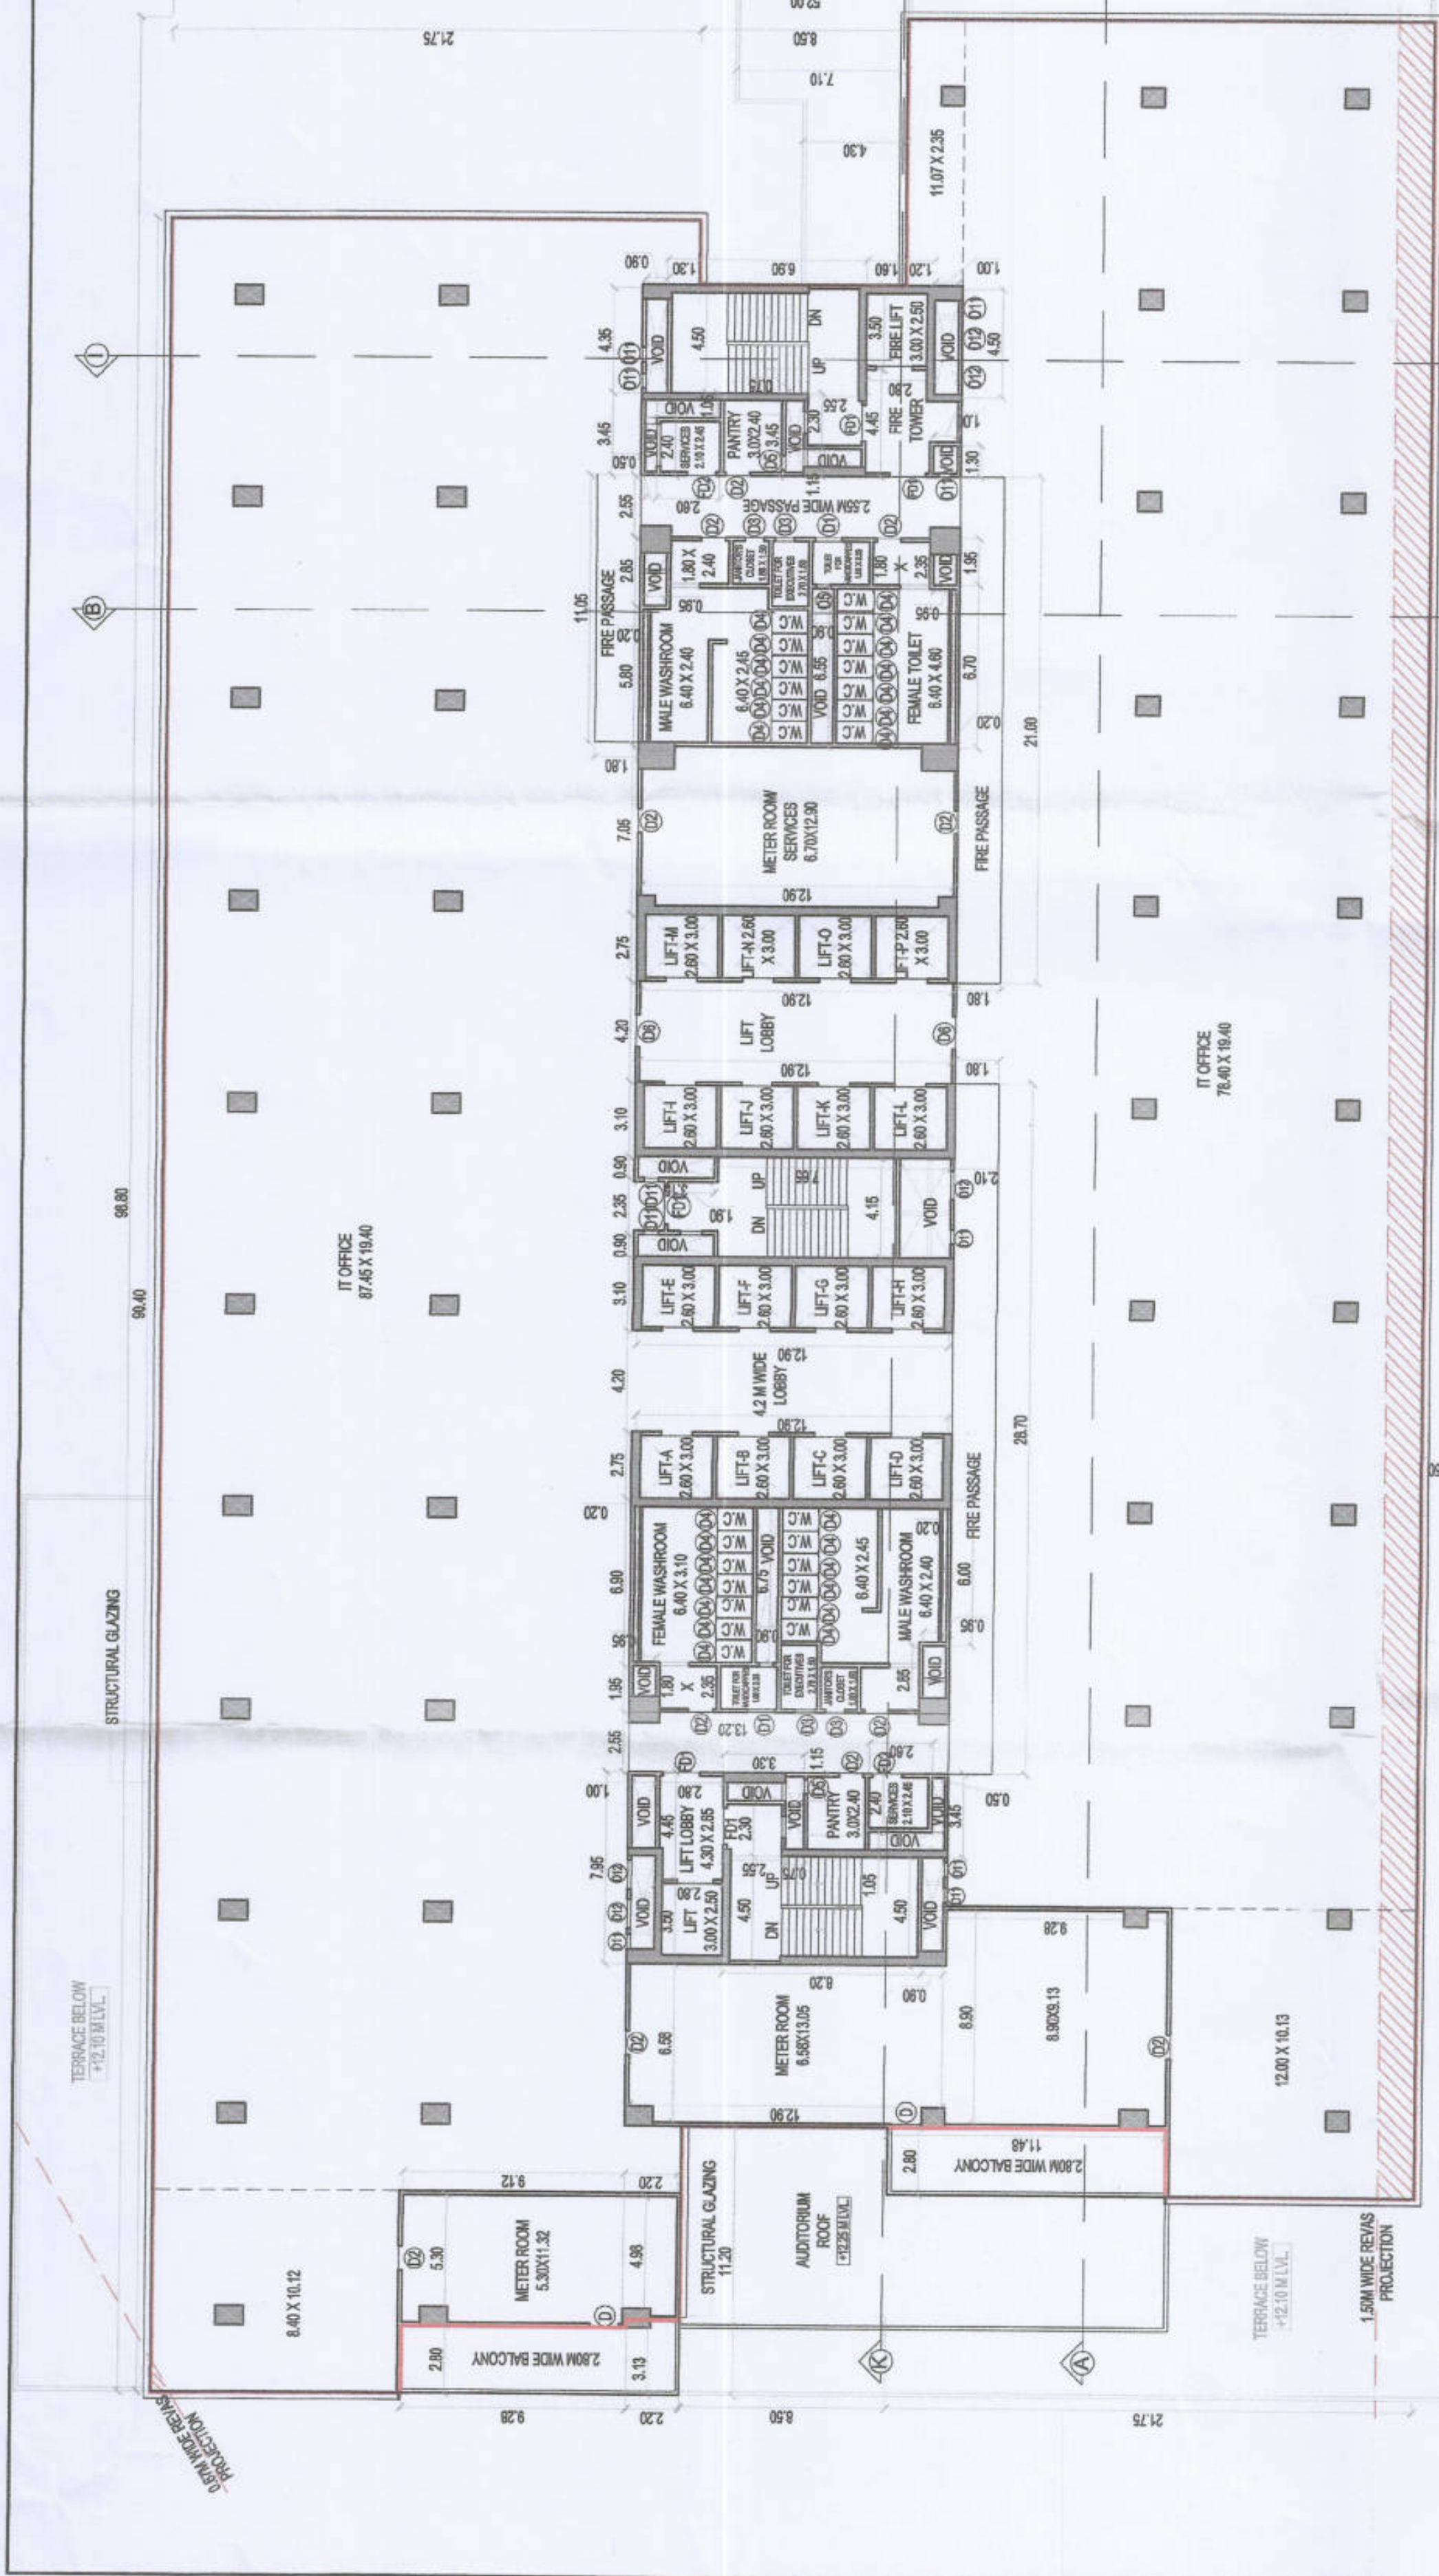

BUILT UP AREA DIAGRAM FOR TYPICAL FLOOR 2ND,4TH,5TH, 6TH,8TH, 9TH, 10TH
SCALE:1/400

AREA CALCULATIONS FOR TYPICAL FLOOR PLAN, INTERIOR, 8TH FLOOR									
ADDITIONS	TOTAL		X 2.00		X 1				
D	18.00								
DEDUCTIONS									
a	8.1	3.13	3.20	6.36	1.00				
b	8.1	3.13	2.20	4.40	1.00				
c	8.1	3.13	2.20	4.40	1.00				
d	8.1	3.13	2.20	4.40	1.00				
NO. OF PRINTS/TO WHOM			
PURPOSE			
DATE			
ISSUED BY			
TITLE			
SUBMISSION DRAWING			
PROJECT	DEVELOPMENT PERMISSION FOR- PROPOSED T.T. BUILDING AT PLOT NO. 10, SECTOR 10, MIDC, VILAS WADI, CH. MAHAPE, NAVI, MUMBAI.		
CLIENT	M/S. MERINO SHELTER'S PVT. LTD.		
SIGNATURE OF OWNER	PROJECT ARCHITECT		
 			
SIGNATURE OF ARCHITECT	LANSING ARCHITECT		
 N. C. DAFTARY Regd. ARCHITECT CA/65/10147		 POSITRON ARCHITECTS, DELHI B-20, VASANT VIHAR, NEW DELHI-110058 PLOT NO. 3, SECTOR 10, MIDC, VILAS WADI, CH. MAHAPE, NAVI, MUMBAI-400 072 TEL: 011-2711 1111 FAX: 011-2711 1105 E-MAIL: info@positronarchitects.in	
DATE:	14.06.2019	REVISION:	NONE
SCALE:	AS STATED	JOB NO.	1408467
DRAWN BY:	SAGAR	DRG. NO.	AD - 0924
CHECKED BY:	SNEHA	REMARKS:	NONE
APPROVED BY:	VAISHALI	 N.C. DAFTARY, 20/20, VASANT VIHAR, NEW DELHI-110058 PLOT NO. 3, SECTOR 10, MIDC, VILAS WADI, CH. MAHAPE, NAVI, MUMBAI-400 072 TEL: 011-2711 1111 FAX: 011-2711 1105 E-MAIL: info@positronarchitects.in	